PLANS
NOT
TO
SCALE

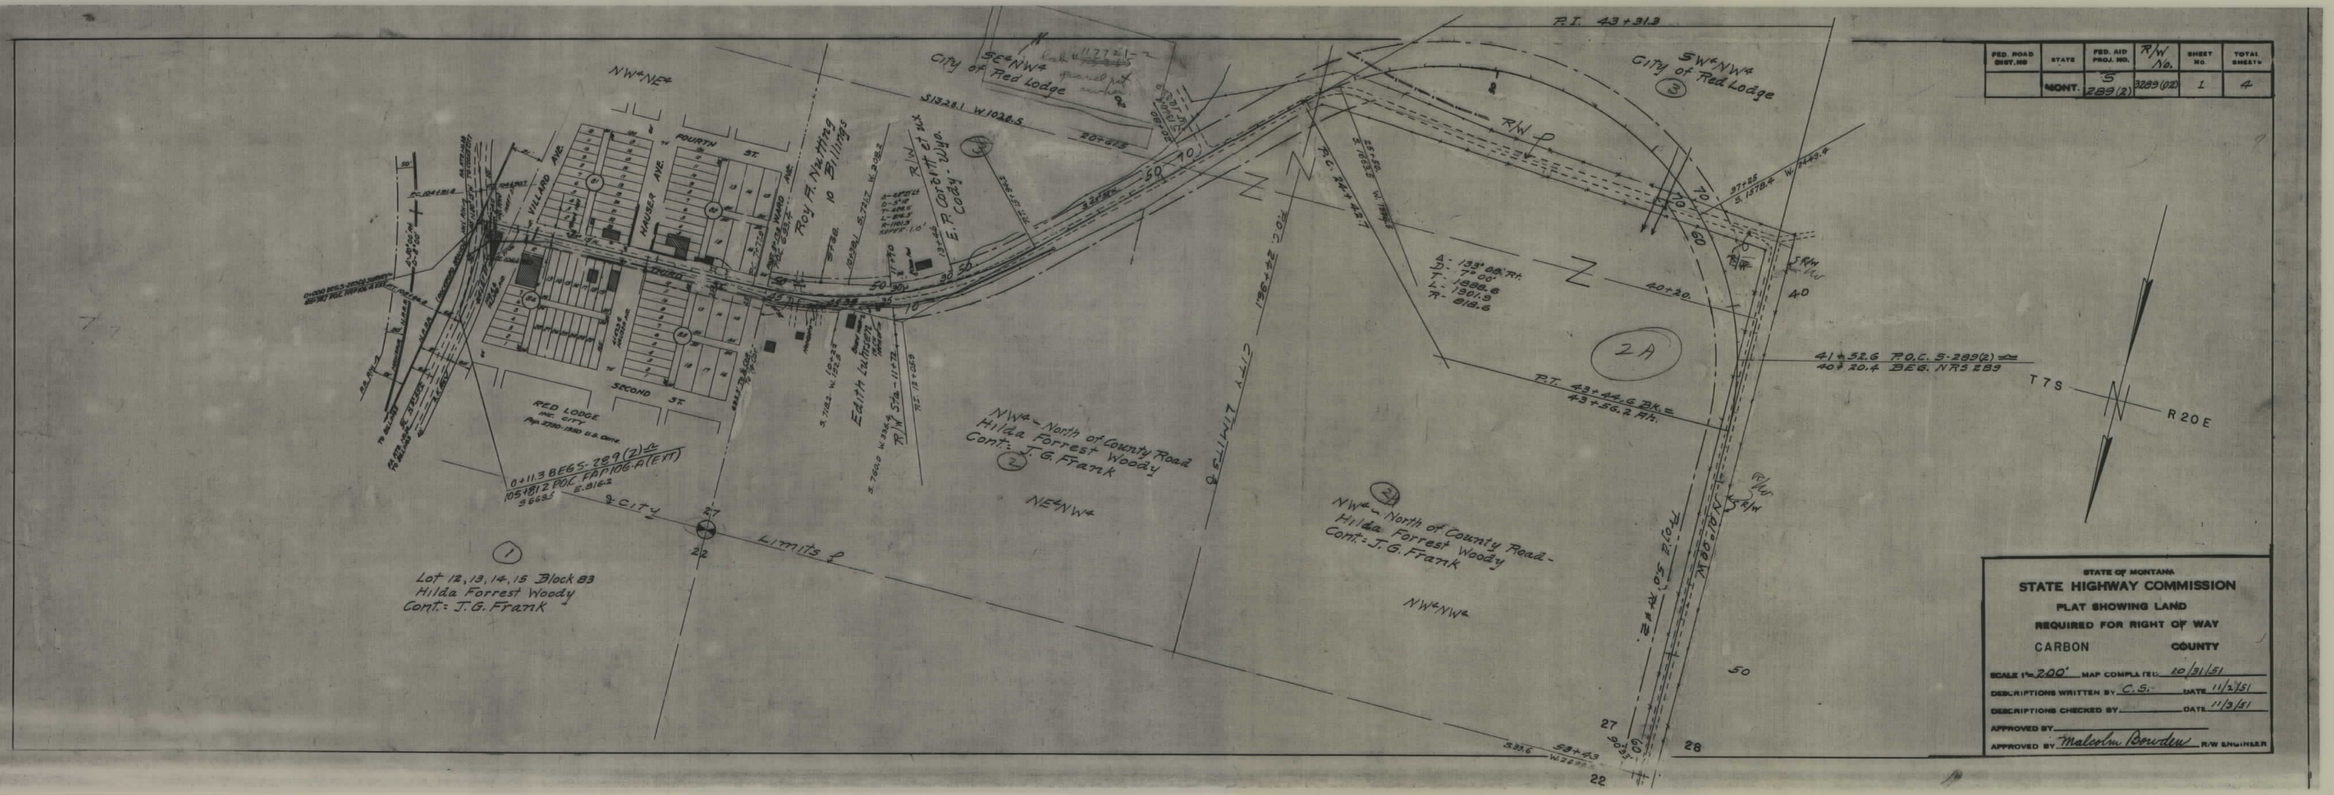

S 289(2) SHT 1 OF 4

FED. ROAD DIST. NO	STATE	FED. AID PROJ. NO.	R/W NO.	SHEET No.	TOTAL SHEETS
1	MONT.	S 289(2)	3289(02)	2	4

STATE OF MONTANA
STATE HIGHWAY COMMISSION
PLAT SHOWING LAND
REQUIRED FOR RIGHT OF WAY
CARBON COUNTY

SCALE 1" = 400' MAP COMPLETED 11/2/51
DESCRIPTIONS WRITTEN BY M.R.C. DATE 10/30/51
DESCRIPTIONS CHECKED BY M.B. DATE 10/31/51
APPROVED BY
APPROVED BY Malcolm Bowden R/W ENGINEER

S 289(2) SHT 2 OF 4

5

FED. ROAD DIST. NO	STATE	FED. AID PROJ. NO.	R/W NO.	SHEET No.	TOTAL SHEETS
1	MONT.	S 289(2)	3289 02	3	4

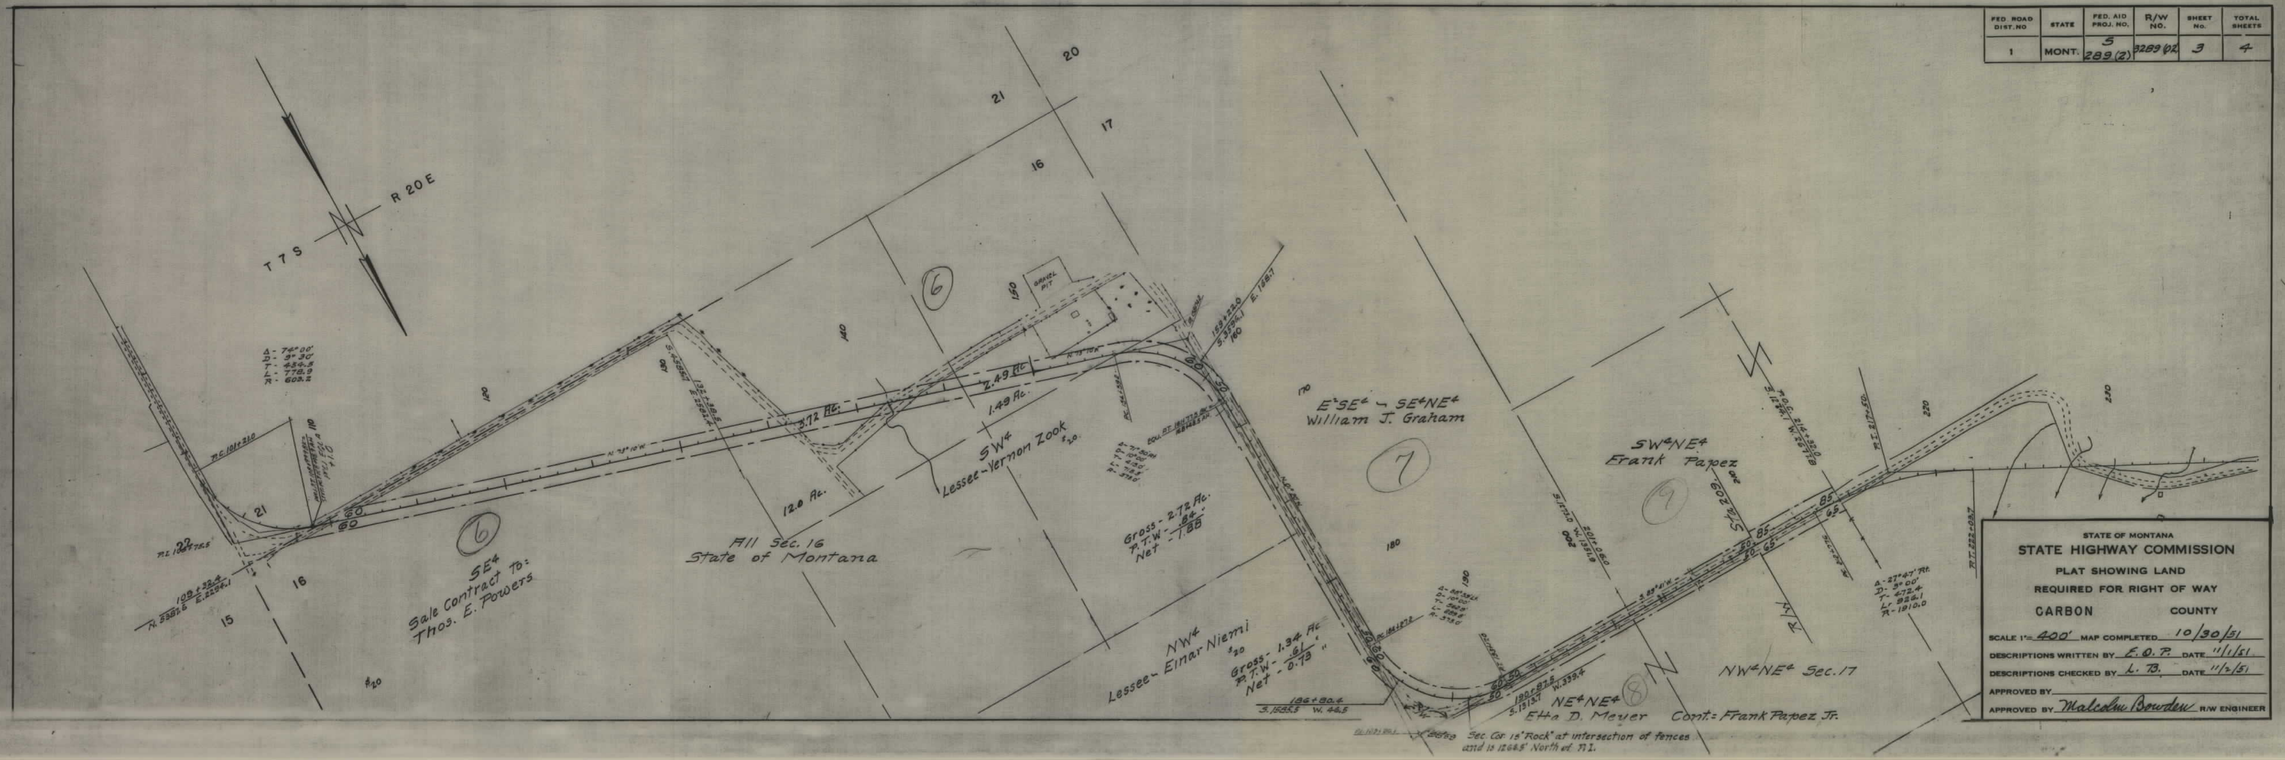

STATE OF MONTANA
STATE HIGHWAY COMMISSION
PLAT SHOWING LAND
REQUIRED FOR RIGHT OF WAY
CARBON COUNTY

SCALE 1" = 400' MAP COMPLETED 10/30/51
DESCRIPTIONS WRITTEN BY E.O.P. DATE 11/1/51
DESCRIPTIONS CHECKED BY L. B. DATE 11/2/51
APPROVED BY
APPROVED BY Malcolm Bowden R/W ENGINEER

S 289(2) SHT 3 OF 4

4

S 289(2) SHT 4 OF 4