PLANS
NOT
TO
SCALE

FED. ROAD DIST. NO.	STATE	FED. AID PROJ. NO	FISCAL YEAR	SHEET NO.	TOTAL SHEETS
1	MONT.	334-A		1	5

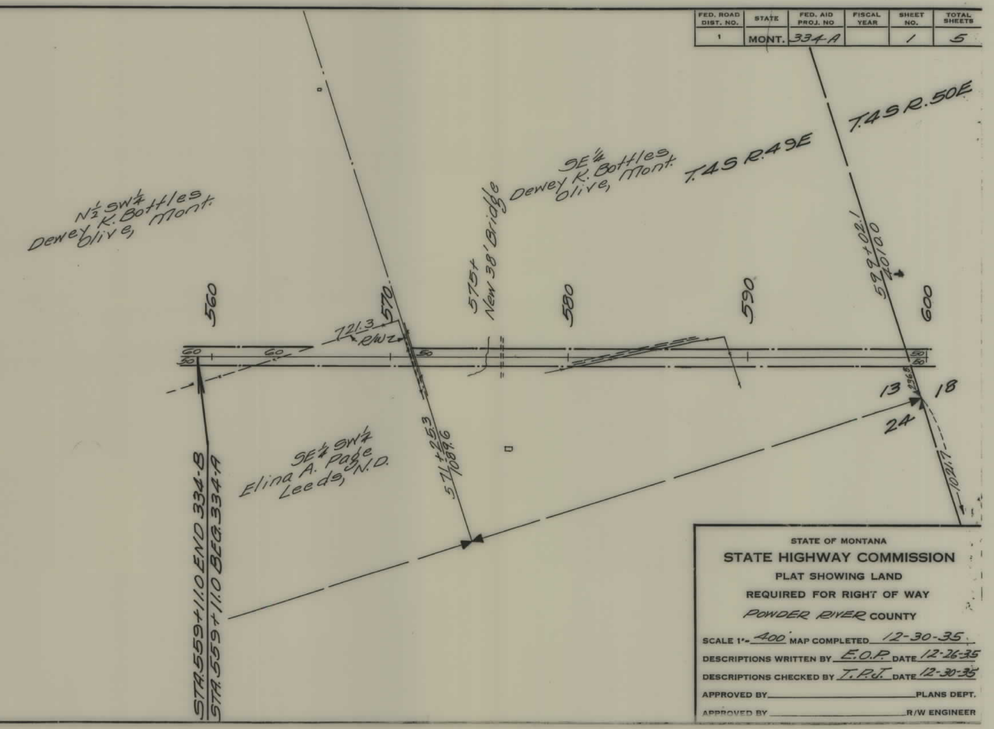

STATE OF MONTANA

STATE HIGHWAY COMMISSION

PLAT SHOWING LAND

REQUIRED FOR RIGHT OF WAY

POWDER RIVER COUNTY

SCALE 1" = 400' MAP COMPLETED 12-30-35

DESCRIPTIONS WRITTEN BY E.O.P. DATE 12-26-35

DESCRIPTIONS CHECKED BY T.P.J. DATE 12-30-35

APPROVED BY _____ PLANS DEPT.

APPROVED BY _____ R/W ENGINEER

FAP 334A SHT 1 OF 5

5

FED. ROAD DIST. NO.	STATE	FED. AID PROJ. NO.	FISCAL YEAR	SHEET NO.	TOTAL SHEETS
1	MONT.	334A		2	5

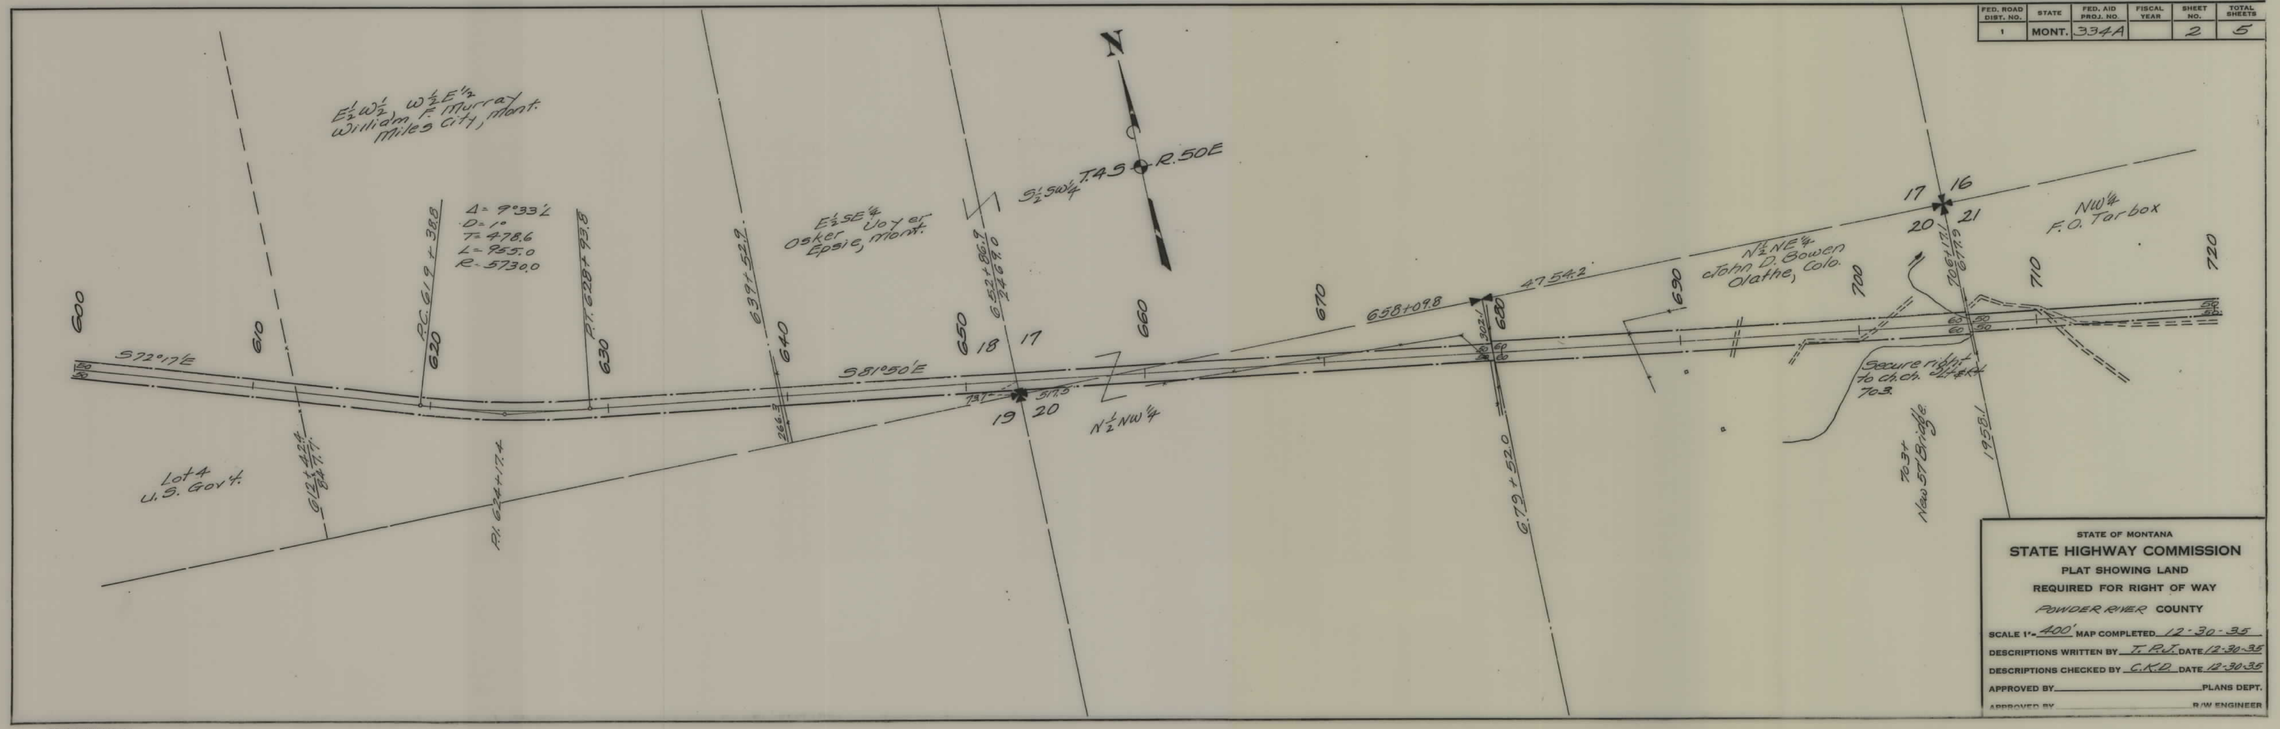

STATE OF MONTANA

STATE HIGHWAY COMMISSION

PLAT SHOWING LAND
REQUIRED FOR RIGHT OF WAY

POWDER RIVER COUNTY

SCALE 1" = 400' MAP COMPLETED 12-30-35

DESCRIPTIONS WRITTEN BY T. R.J. DATE 12-30-35

DESCRIPTIONS CHECKED BY C.K.D. DATE 12-30-35

APPROVED BY _____ PLANS DEPT.

APPROVED BY _____ R/W ENGINEER

FAP 33A SHT 2 OF 5

4

FED. ROAD DIST. NO.	STATE	FED. AID PROJ. NO.	FISCAL YEAR	SHEET NO.	TOTAL SHEETS
1	MONT.	334A		3	5

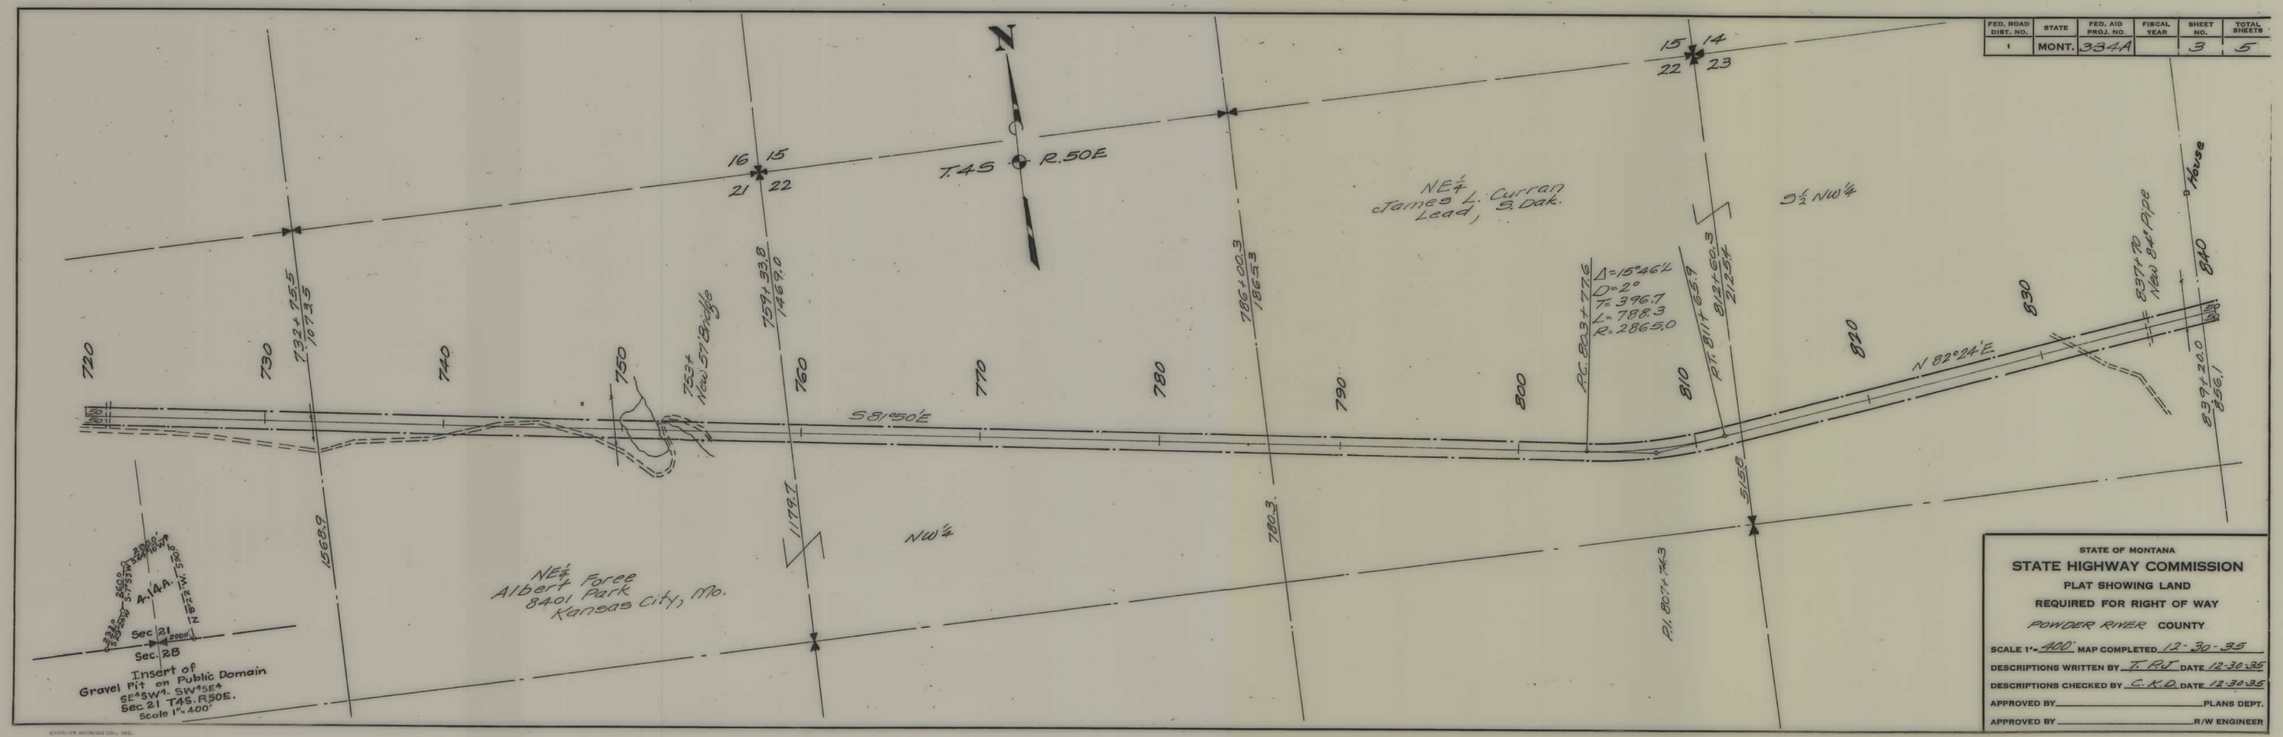

STATE OF MONTANA

STATE HIGHWAY COMMISSION

PLAT SHOWING LAND REQUIRED FOR RIGHT OF WAY

POWDER RIVER COUNTY

SCALE 1"=400' MAP COMPLETED 12-30-35

DESCRIPTIONS WRITTEN BY T. R. J. DATE 12-30-35

DESCRIPTIONS CHECKED BY C. K. D. DATE 12-30-35

APPROVED BY _____ PLANS DEPT.

APPROVED BY _____ R/W ENGINEER

FAP 334A SHT 3 OF 5

4

FED. ROAD DIST. NO.	STATE	FED. AID PROJ. NO.	FISCAL YEAR	SHEET NO.	TOTAL SHEETS
1	MONT.	334A		4	5

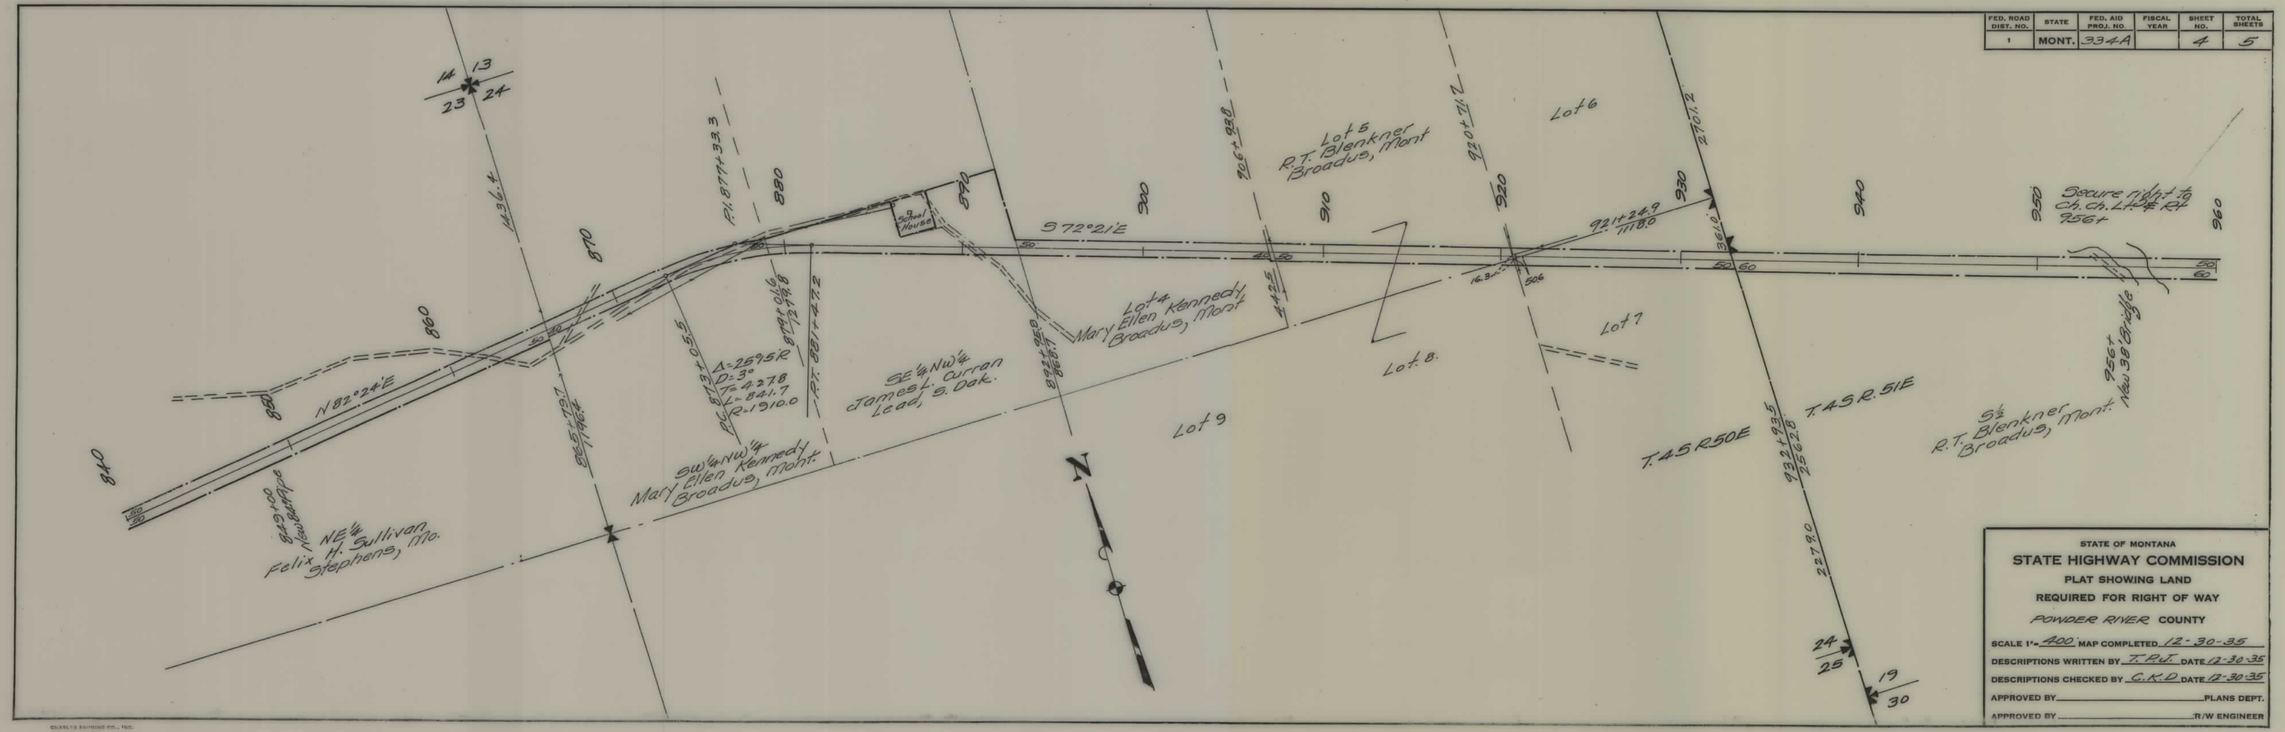

STATE OF MONTANA

STATE HIGHWAY COMMISSION

PLAT SHOWING LAND

REQUIRED FOR RIGHT OF WAY

POWDER RIVER COUNTY

SCALE 1"= 400' MAP COMPLETED 12-30-35

DESCRIPTIONS WRITTEN BY T. P. W. DATE 12-30-35

DESCRIPTIONS CHECKED BY C. K. D. DATE 12-30-35

APPROVED BY _____ PLANS DEPT.

APPROVED BY _____ R/W ENGINEER

FAP 334A SHT 4 OF 5

4

FED. ROAD DIST. NO.	STATE	FED. AID PROJ. NO.	FISCAL YEAR	SHEET NO.	TOTAL SHEETS
1	MONT.	334A		5	5

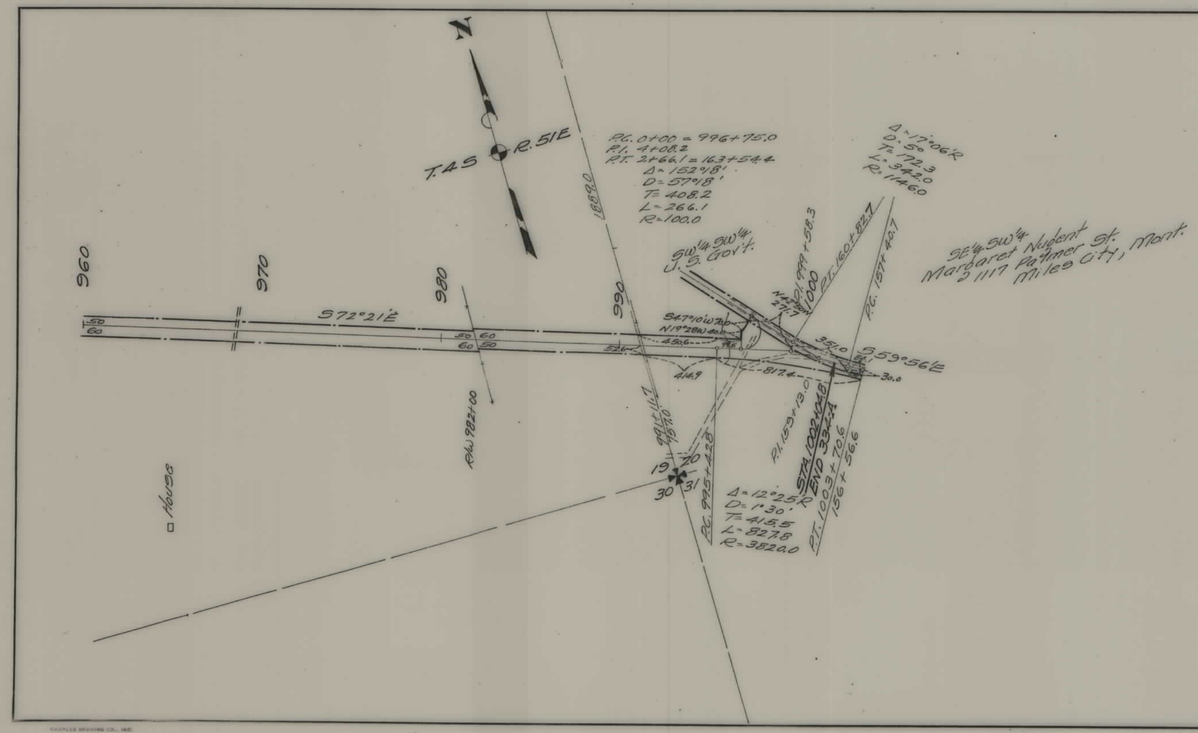

STATE OF MONTANA

STATE HIGHWAY COMMISSION

PLAT SHOWING LAND

REQUIRED FOR RIGHT OF WAY

POWDER RIVER COUNTY

SCALE 1" = 400' MAP COMPLETED 12-30-35

DESCRIPTIONS WRITTEN BY T. P. W. DATE 12-30-35

DESCRIPTIONS CHECKED BY C. K. D. DATE 12-30-35

APPROVED BY _____ PLANS DEPT.

APPROVED BY _____ R/W ENGINEER

FAP 334A SHT 5 OF 5

5