PLANS
NOT
TO
SCALE

FED. ROAD DIST. NO	STATE	FED. AID PROJ. NO	R/W NO.	SHEET NO.	TOTAL SHEETS
8	MONT.	S-332(6)	3332-06	1	3

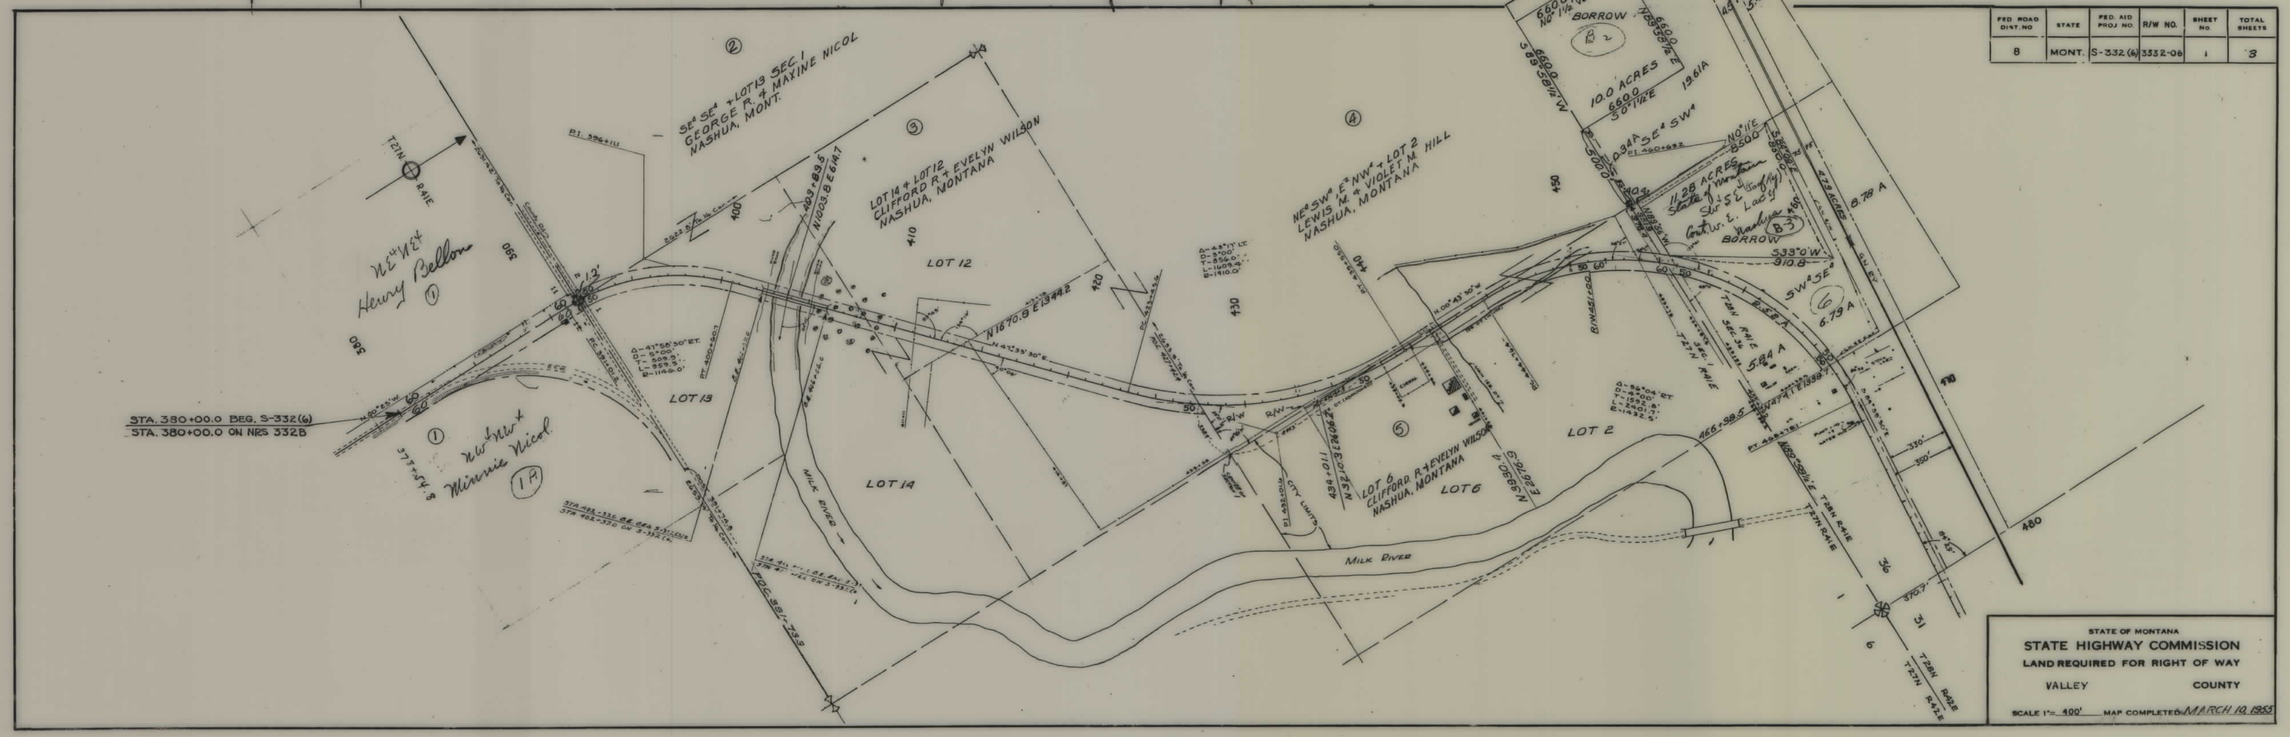

S 332(6) SHT 1 OF 3

4

FED. ROAD DIST. NO.	STATE	FED. AID PROJ. NO.	R/W NO.	SHEET NO.	TOTAL SHEETS
8	MONT.	S-332(6)	333206	2	3

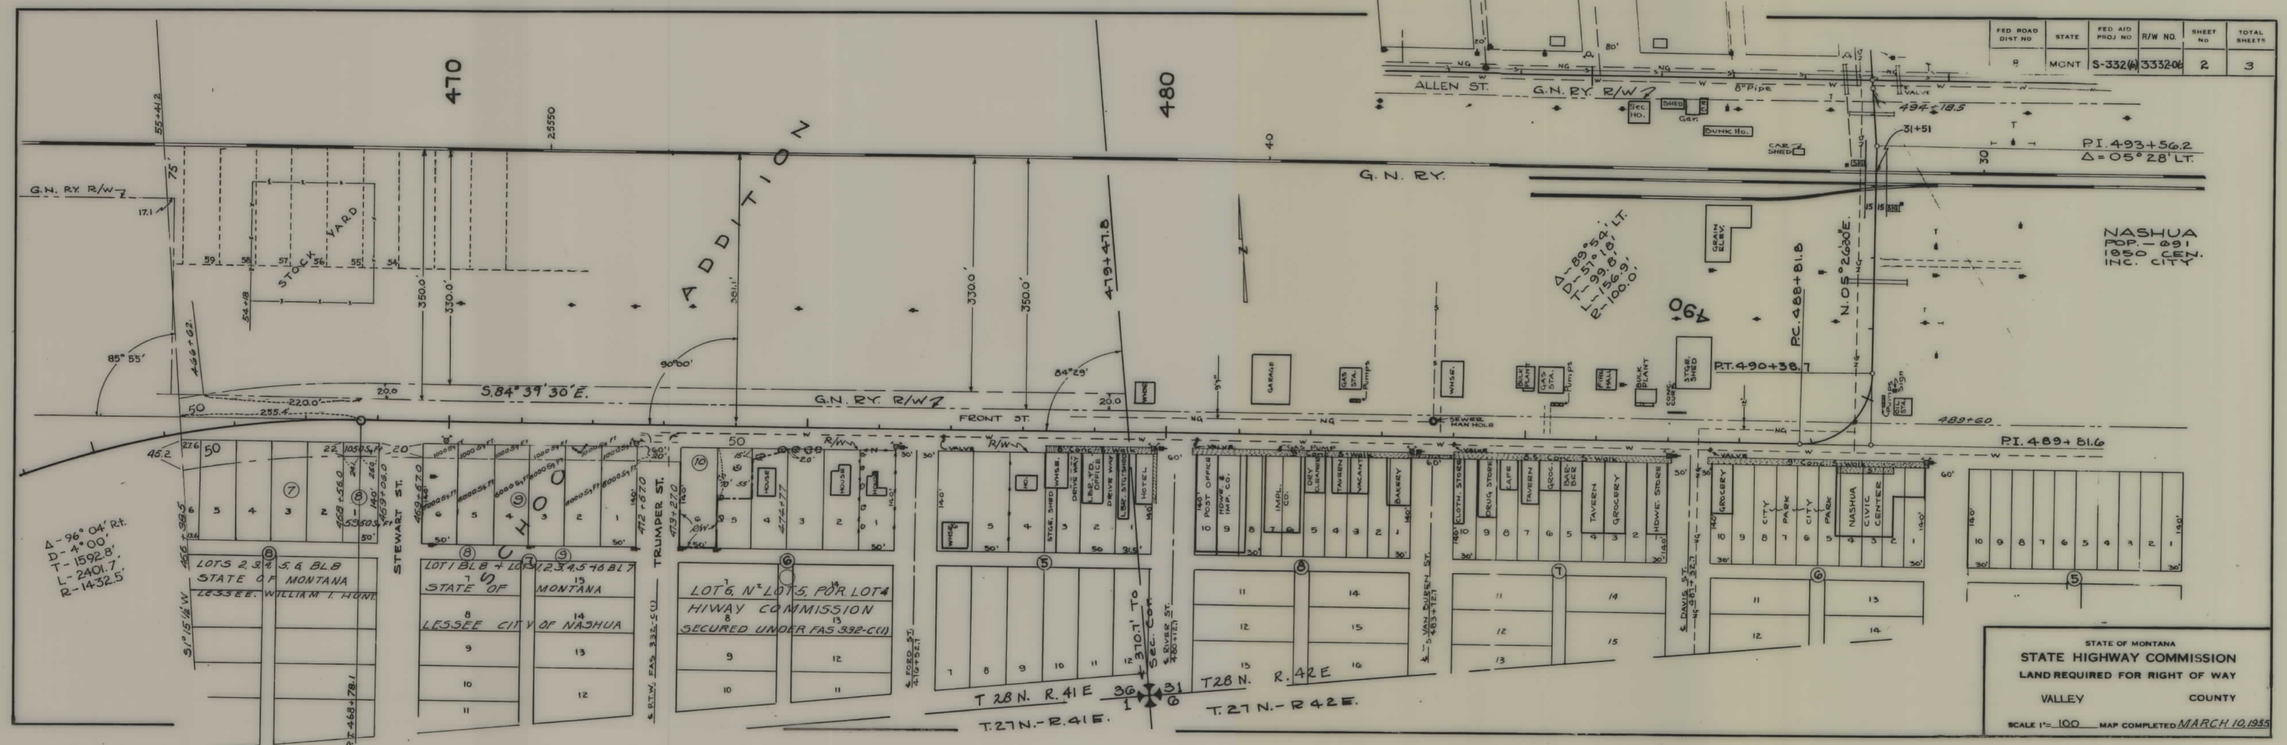

S 332(6) SHT 2 OF 3

4

FED ROAD DIV NO	STATE	FED AID PROJ. NO	R/W NO	SHEET NO	TOTAL SHEETS
8	MONT.	S-332(6)	3332-06	3	3

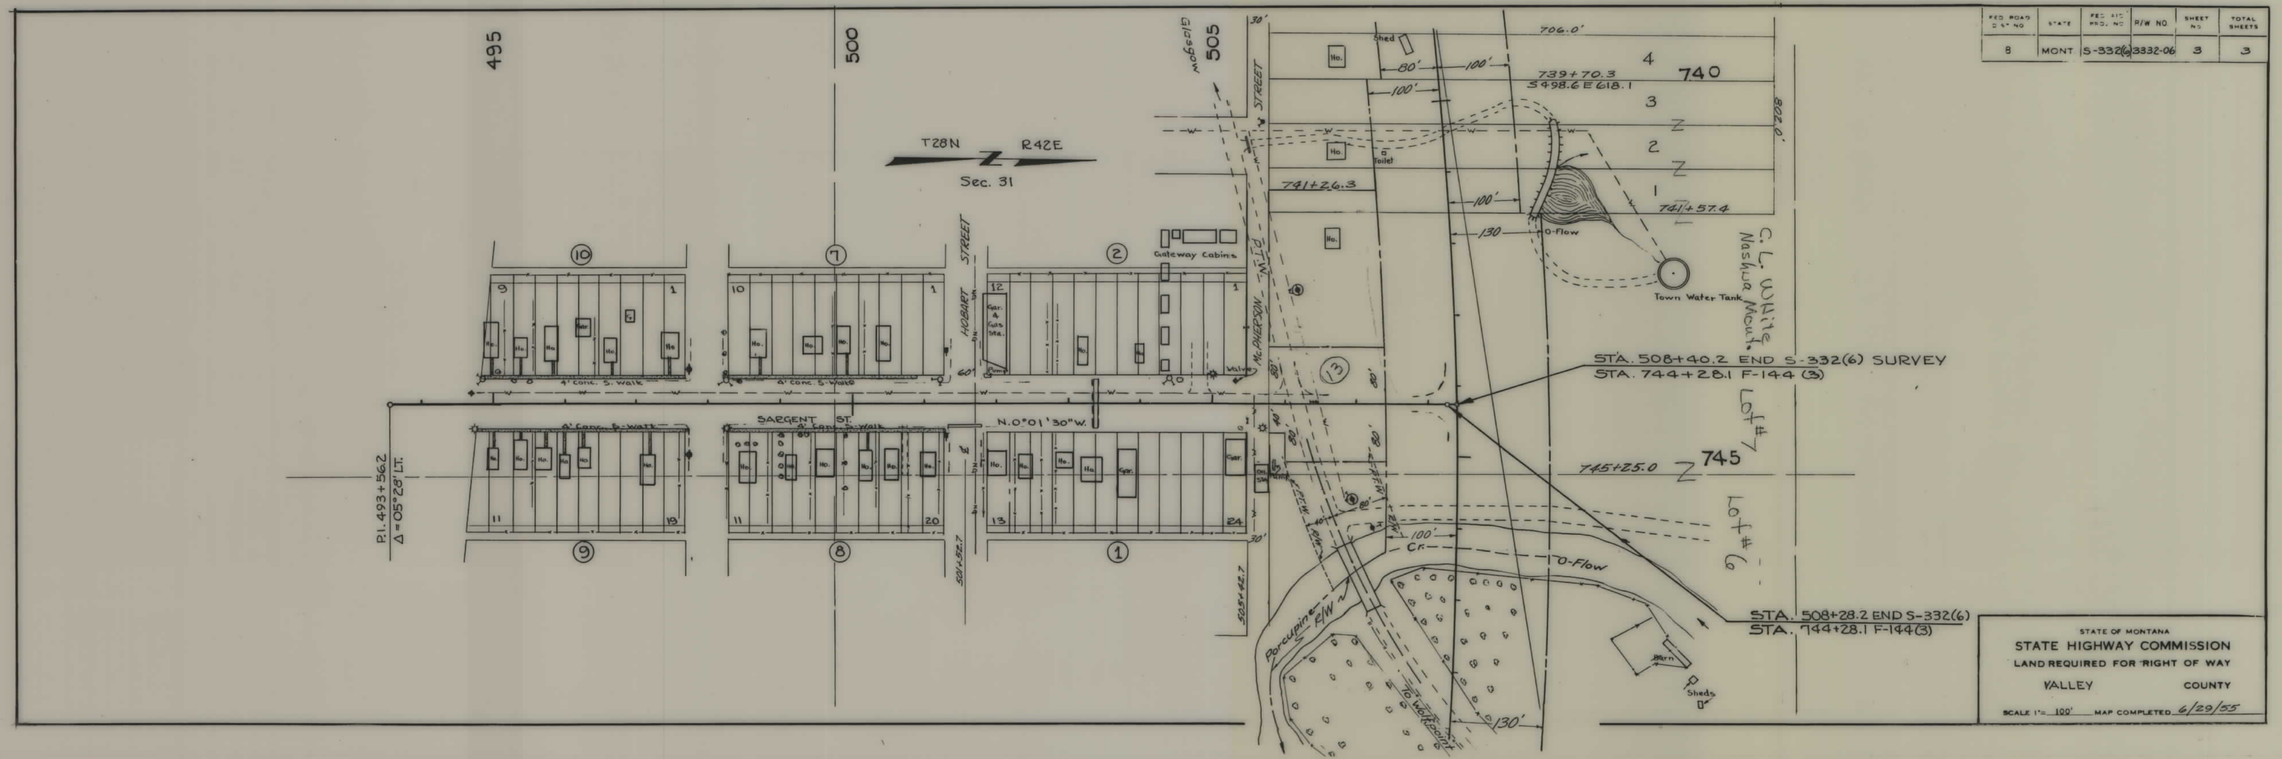

S 332(6) SHT 3 OF 3

4