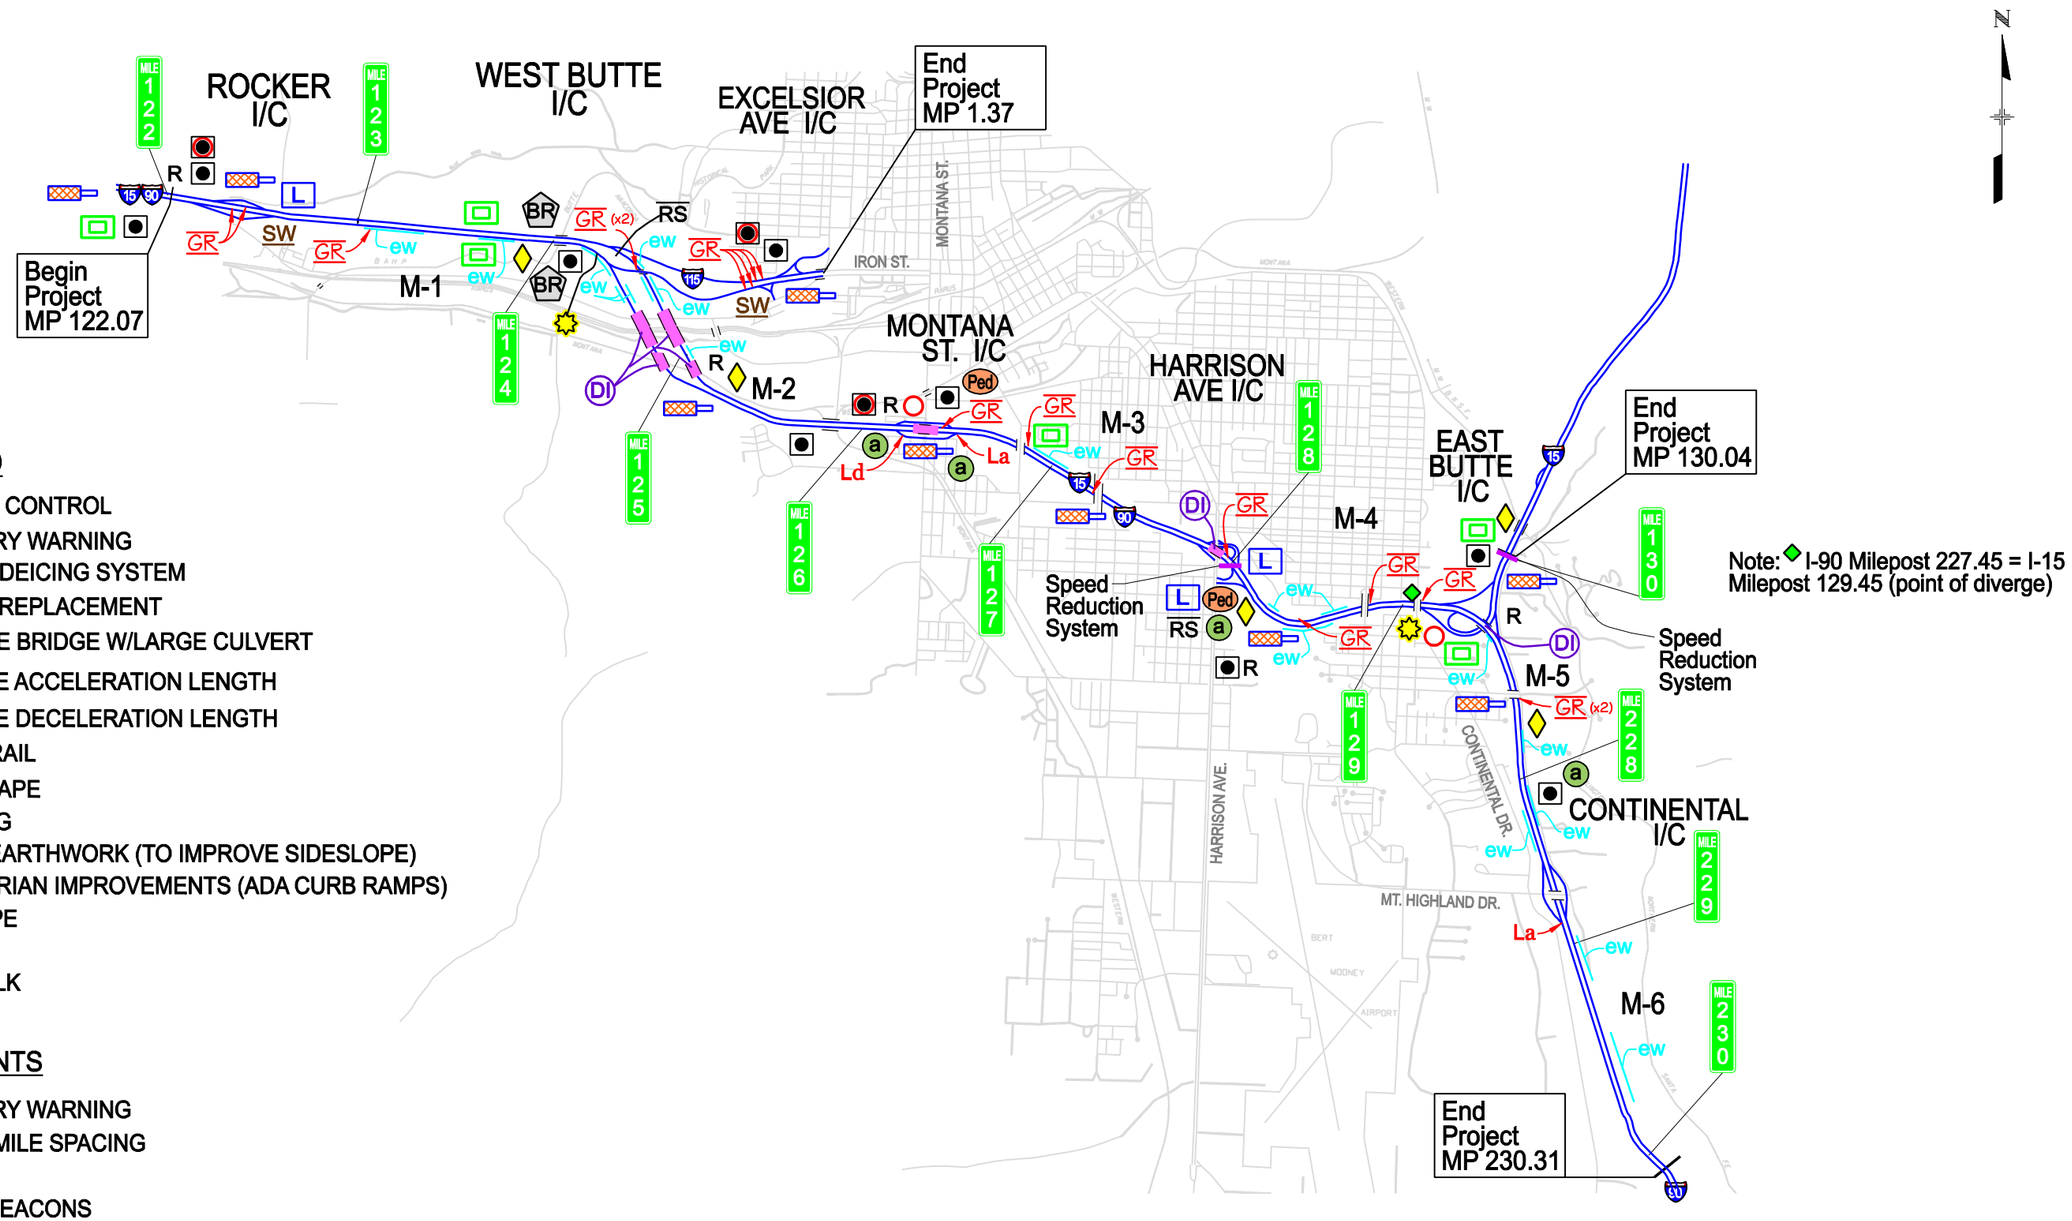

LEGEND

- a — ACCESS CONTROL
- ADVISORY WARNING
- DI — BRIDGE DEICING SYSTEM
- BRIDGE REPLACEMENT
- BR — REPLACE BRIDGE W/LARGE CULVERT
- La — IMPROVE ACCELERATION LENGTH
- Ld — IMPROVE DECELERATION LENGTH
- GR — GUARDRAIL
- L — LANDSCAPE
- LIGHTING
- ew — MINOR EARTHWORK (TO IMPROVE SIDESLOPE)
- Ped — PEDESTRIAN IMPROVEMENTS (ADA CURB RAMPS)
- RS — RESTRIPE
- R — RWIS
- SW — SIDEWALK

ITS ELEMENTS

- ADVISORY WARNING
- CCTV-1 MILE SPACING
- DMS
- FLASH BEACONS
- HAR
- HAR SIGN WITH FLASH BEACONS
- SPEED REDUCTION SYSTEM

DRAFT

PBSJ

BUTTE INTERSTATE TRAFFIC STUDY (CN 5098)

CORRIDOR WIDE – ADD ON PACKAGES

MDT MONTANA DEPARTMENT OF TRANSPORTATION

SCALE: NTS	DATE: 06/2008	DRAWN BY: NLB	FIGURE: ADD-ON