



CONSTRUCTION CONTRACTING SECTION
MONTANA DEPARTMENT OF TRANSPORTATION

MAINLINE

SHEET NOS.

1-331



FEDERAL AID PROJECT:

Brockway – West

SSS-NH 57-6(24)260

CROSS SECTIONS

MAINLINE CROSS-SECTIONS

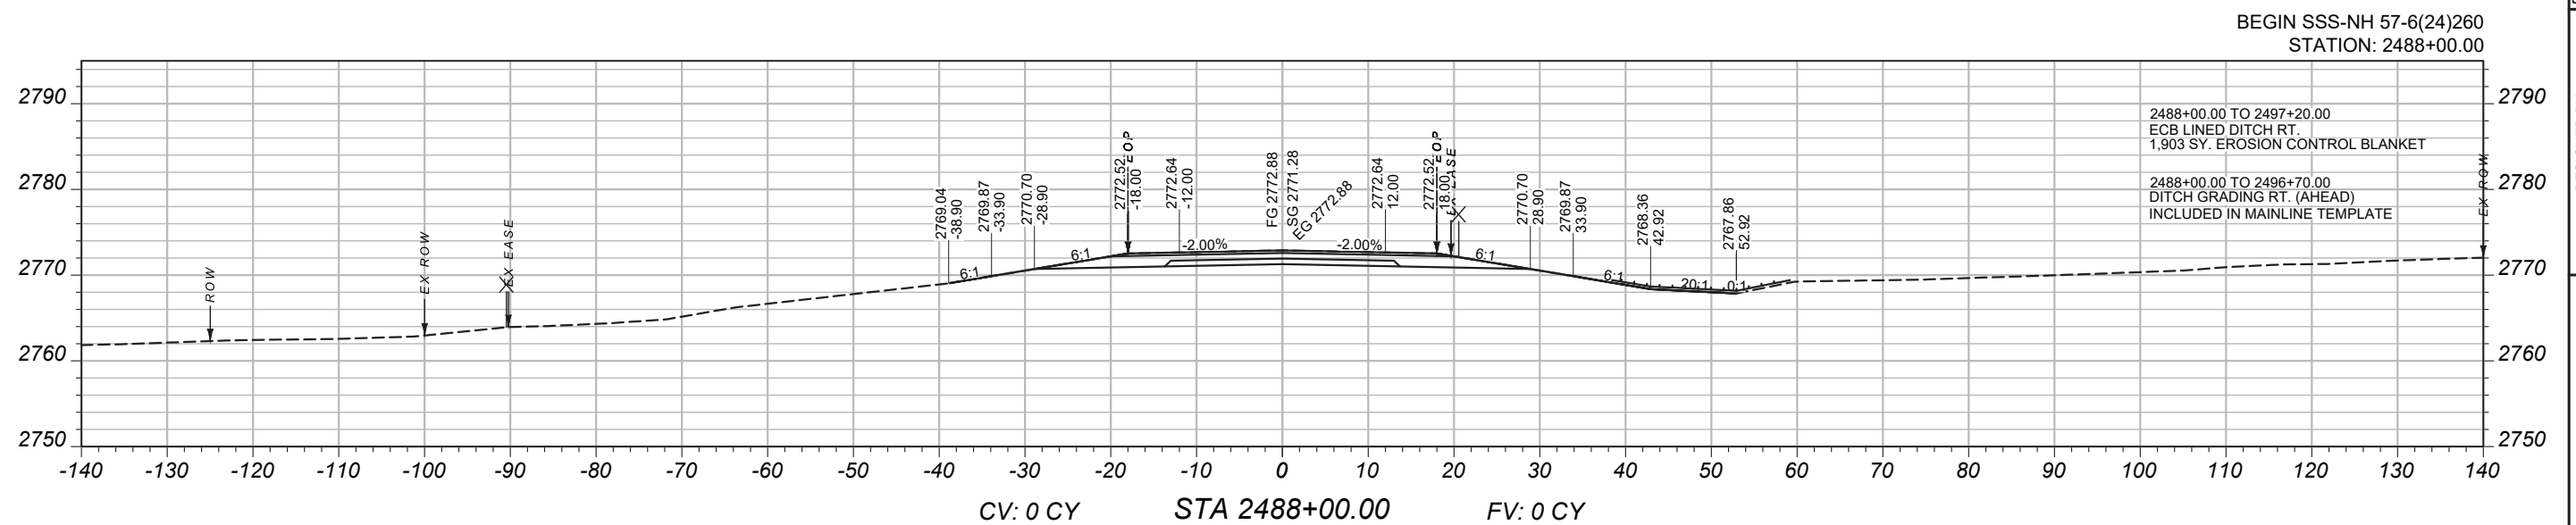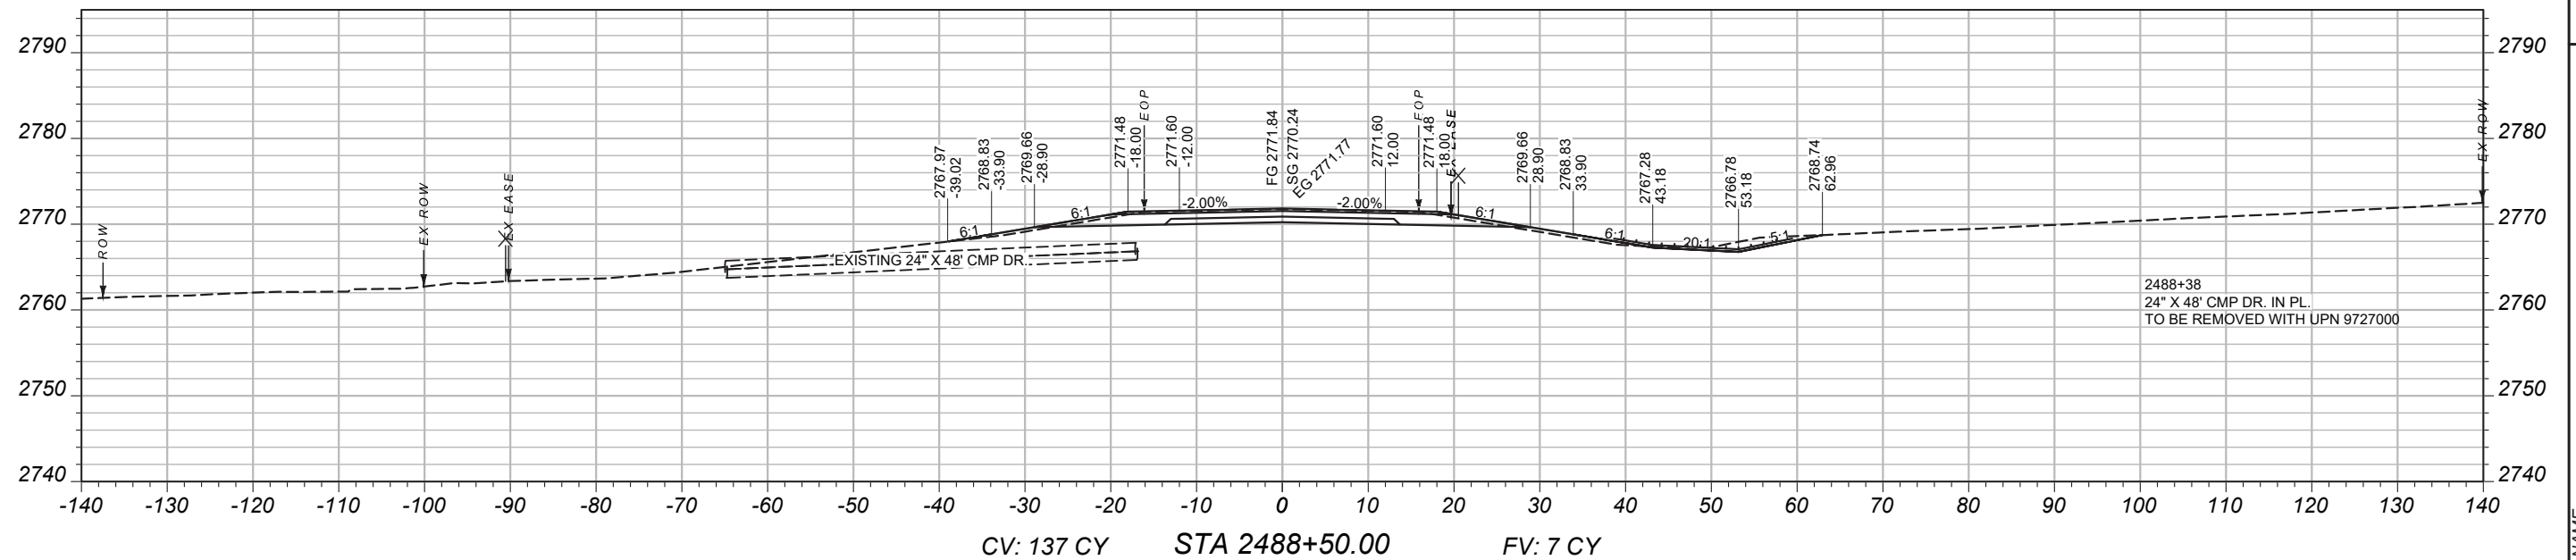

PROJECT / NAME

BROCKWAY - WEST

COUNTY

MCCONE

PROJECT ID

SSS-NH 57-6(24)260

UPN

9728000

DESIGNED BY

05/2026

REVIEWED BY

CHECKED BY	

03/2026
001.DWG

9728000RDLAY001.DWG

MONTANA
Department of Transportation

CROSS SECTIONS

3/24/2026 3:03 PM

MAINLINE
CROSS-SECTIONS

PROJECT NAME
BROCKWAY - WEST

COUNTY
MCCONE

PROJECT ID
SSS-NH 57-6(24)260

UPN
9728000

DESIGNED BY
B. FRANK

05/2026

REVIEWED BY

CHECKED BY

J. CERECK



03/2026

9728000RDLA V001.DWG






CROSS SECTIONS

3/24/2026 3:03 PM

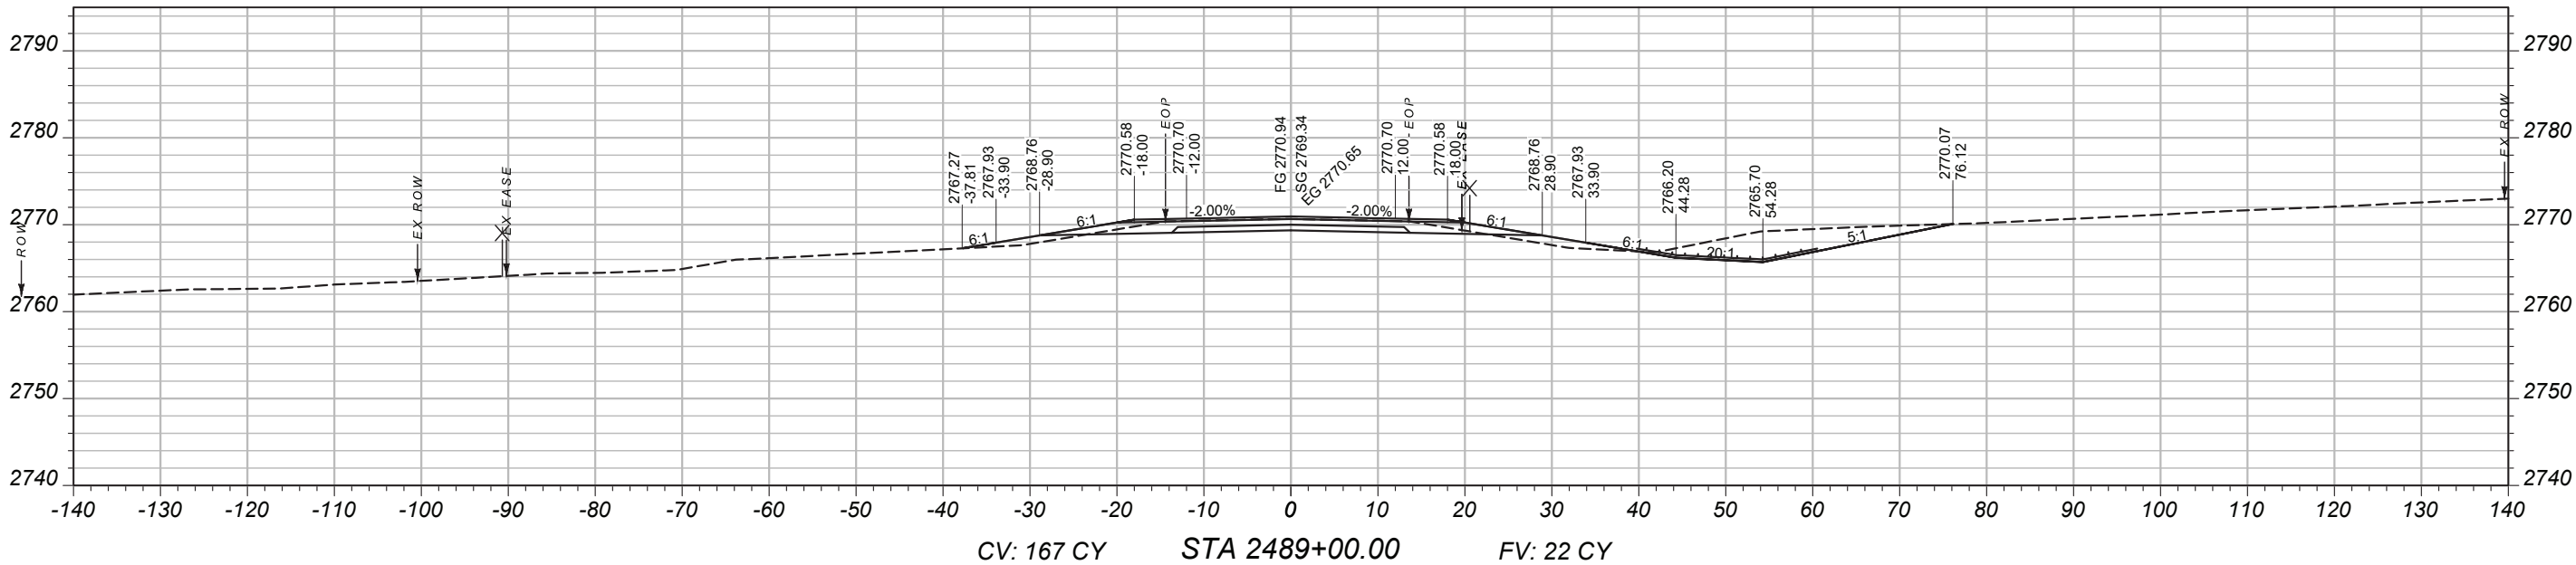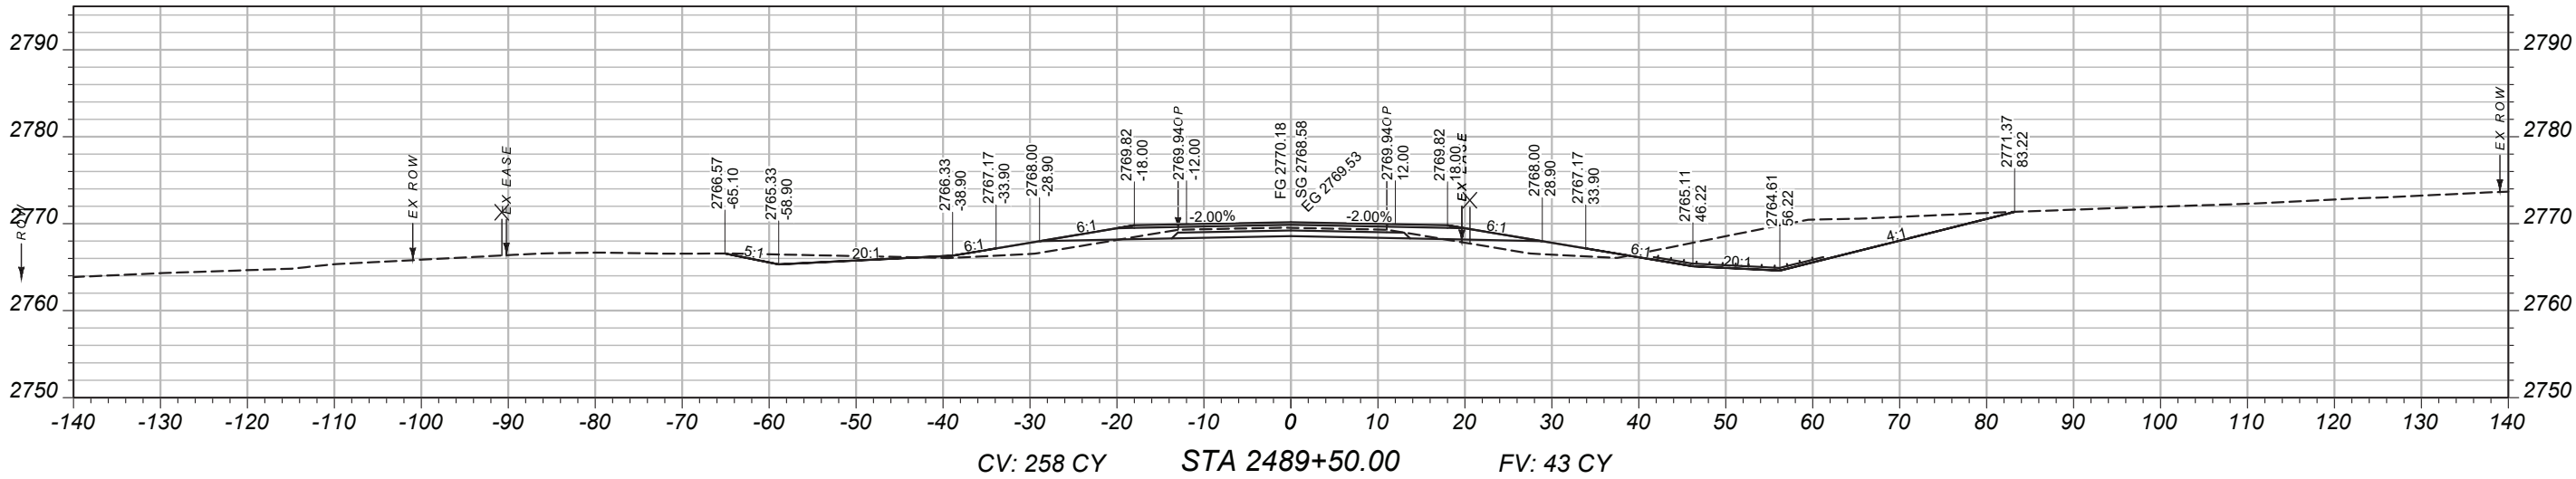

MAINLINE
CROSS-SECTIONS

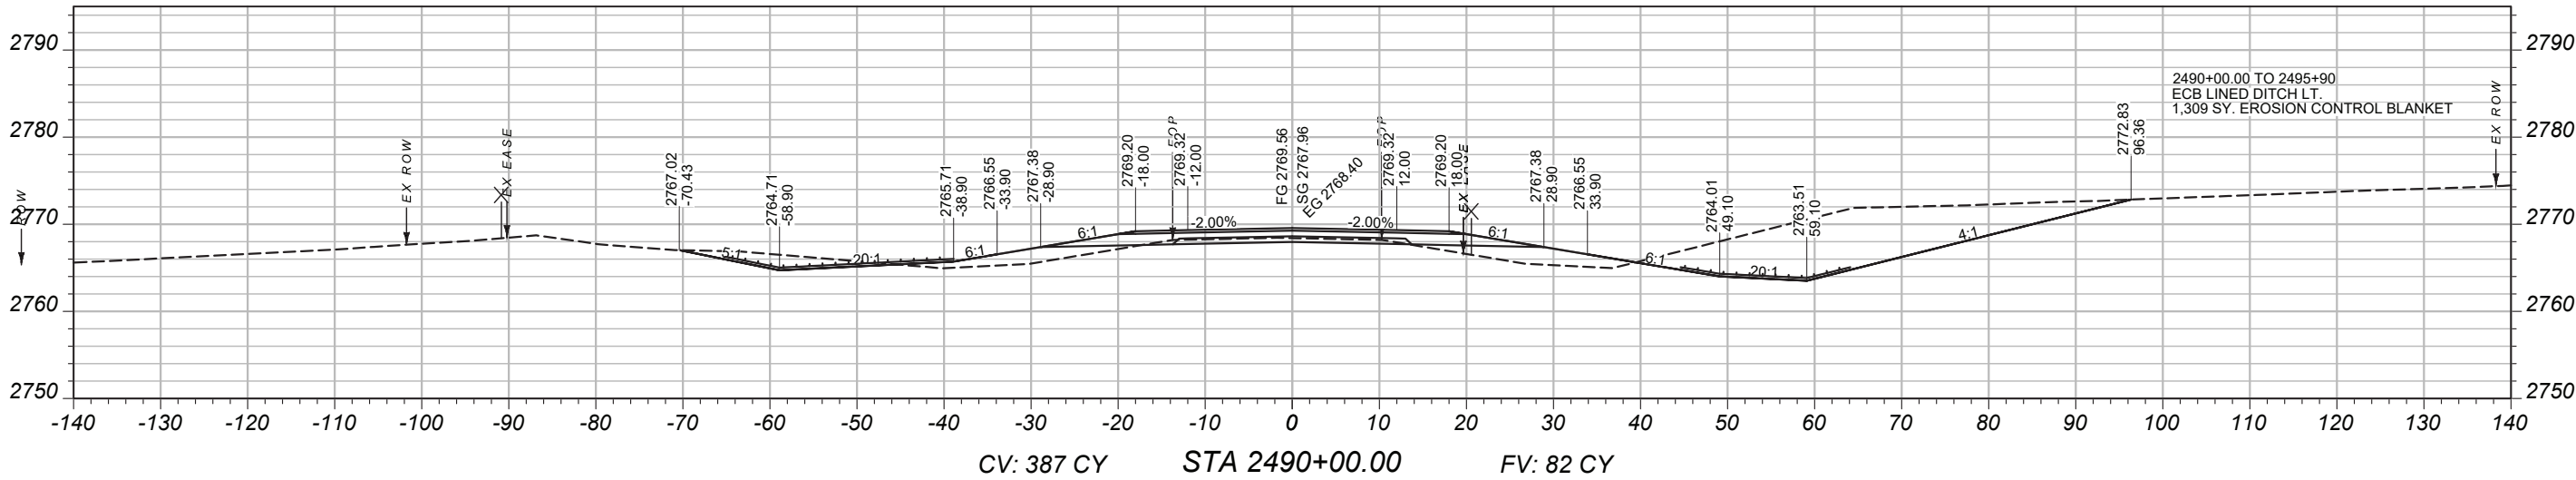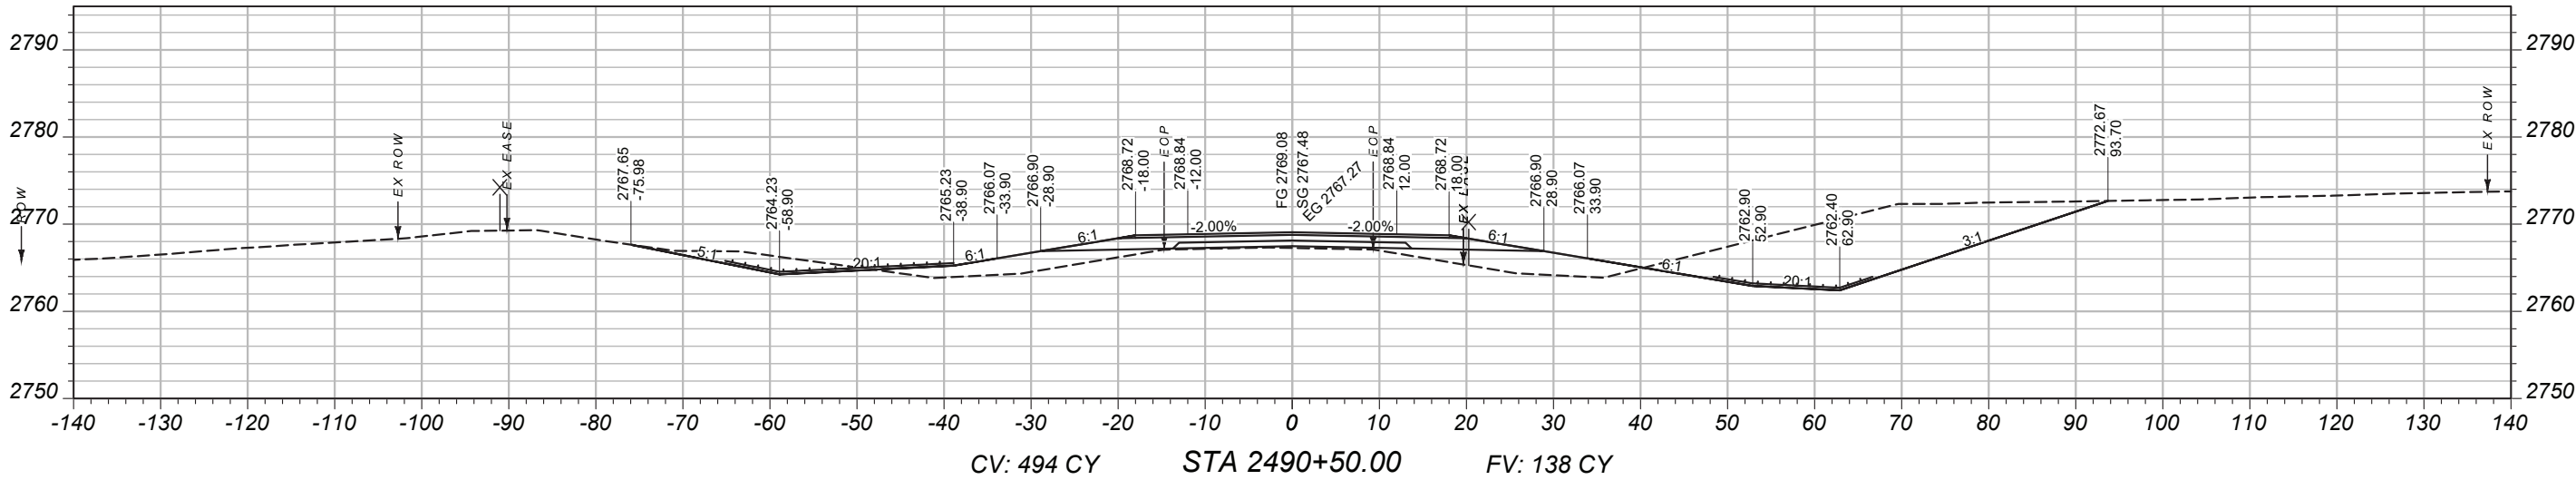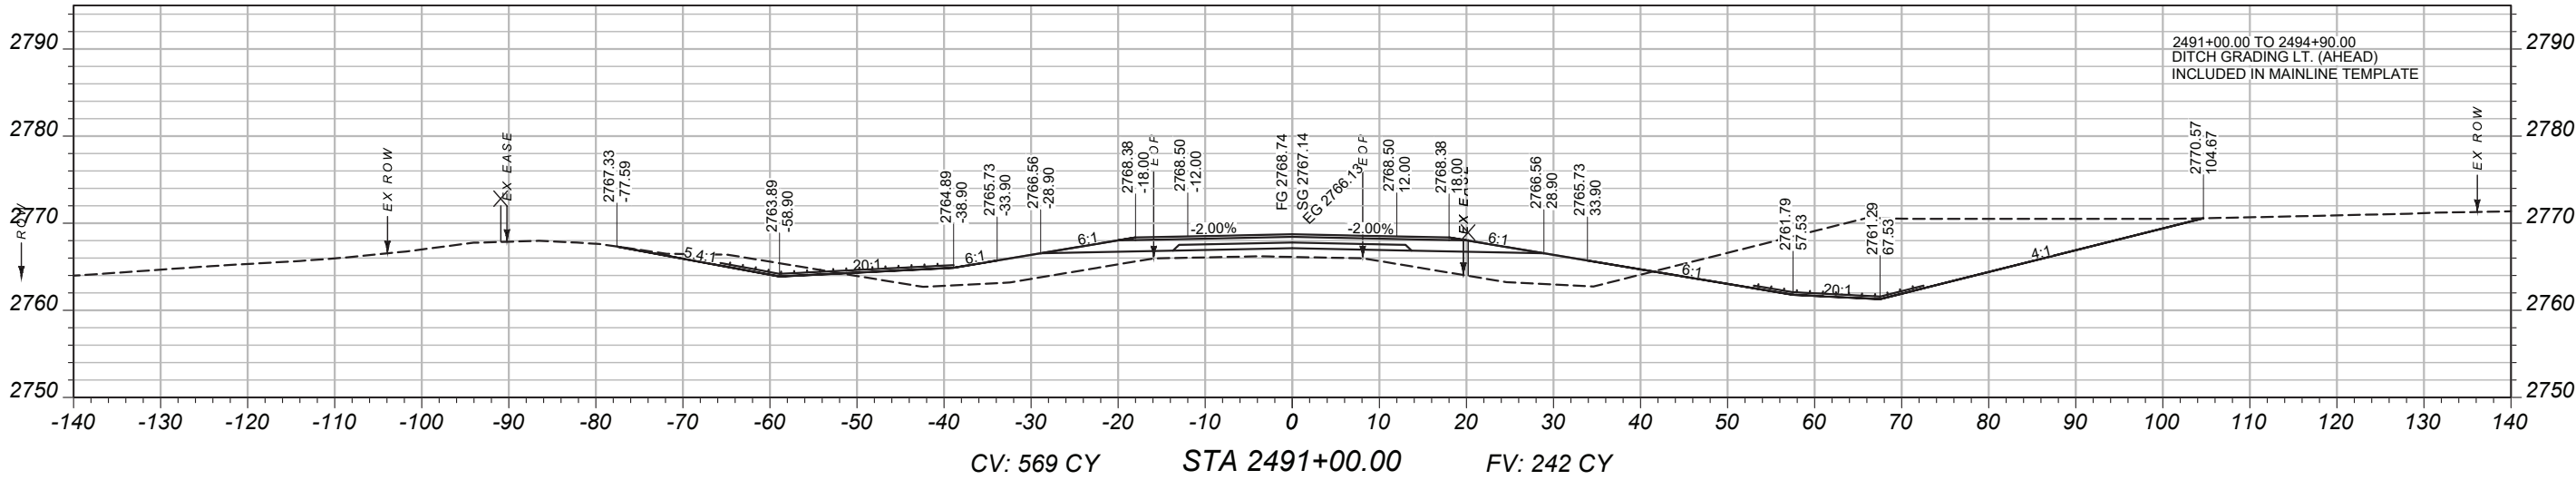

PROJECT NAME
BROCKWAY - WEST

COUNTY
MCCONE

PROJECT ID
SSS-NH 57-6(24)260

UPN
9728000

DESIGNED BY
B. FRANK

REVIEWED BY

CHECKED BY
J. CERCK

9728000RDLA001.DWG



CROSS SECTIONS

MAINLINE
CROSS-SECTIONS

PROJECT NAME
BROCKWAY - WEST

COUNTY
MCCONE

PROJECT ID
SSS-NH 57-6(24)260



UPN
9728000

DESIGNED BY	05/2026
REVIEWED BY	
CHECKED BY	03/2026
J. CERECK	9728000RDLAY001.DWG






CROSS SECTIONS

3/24/2026 3:03 PM

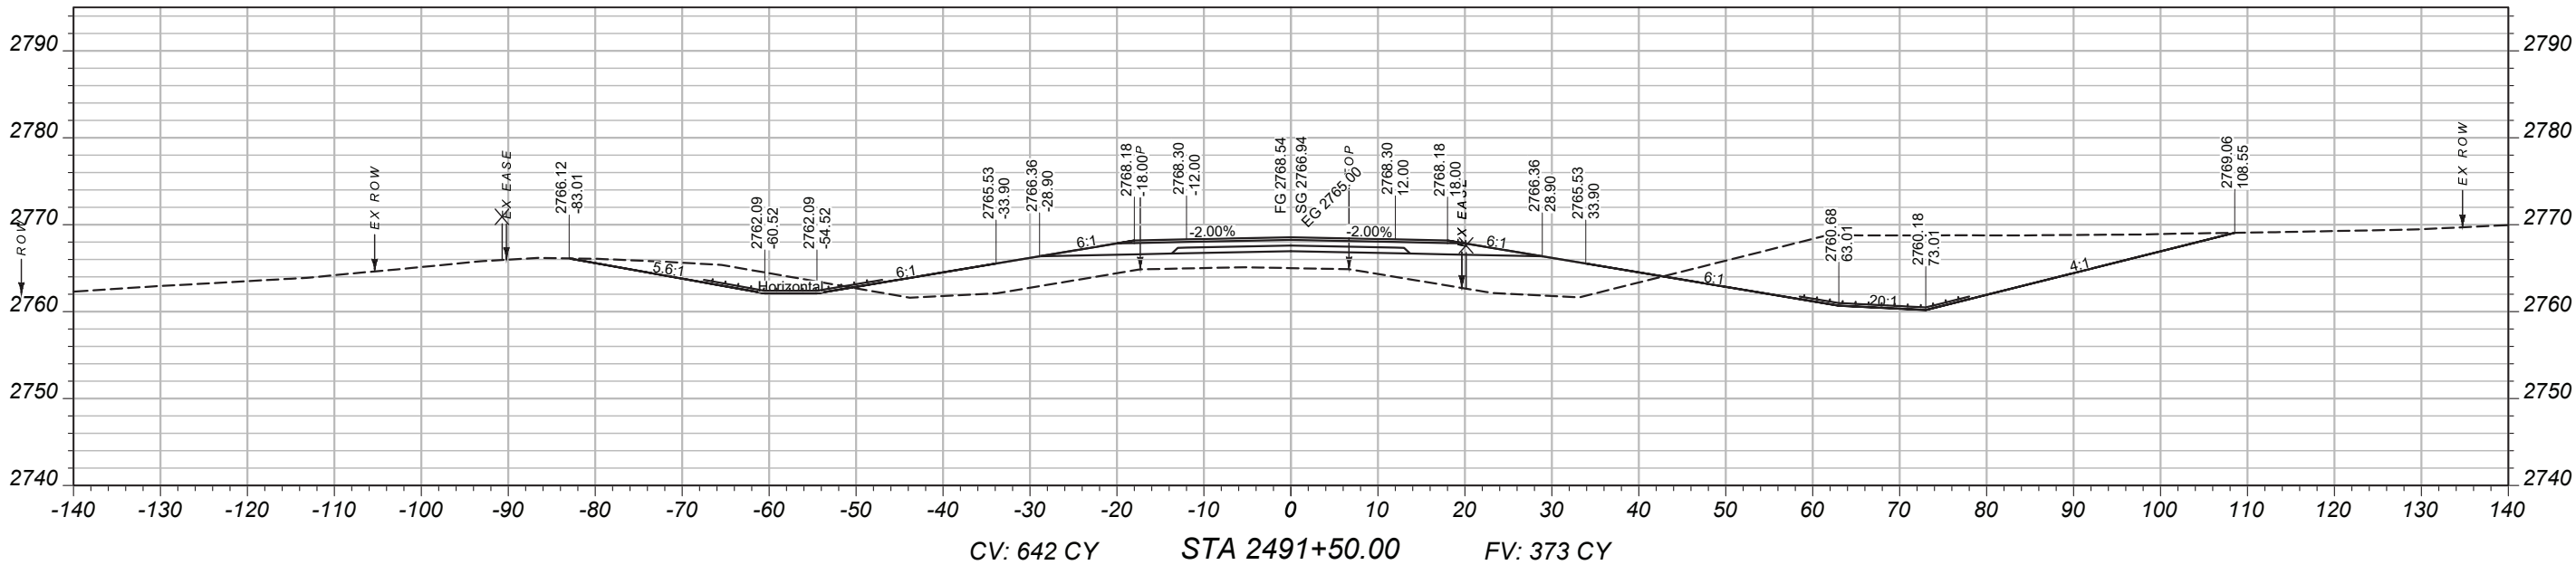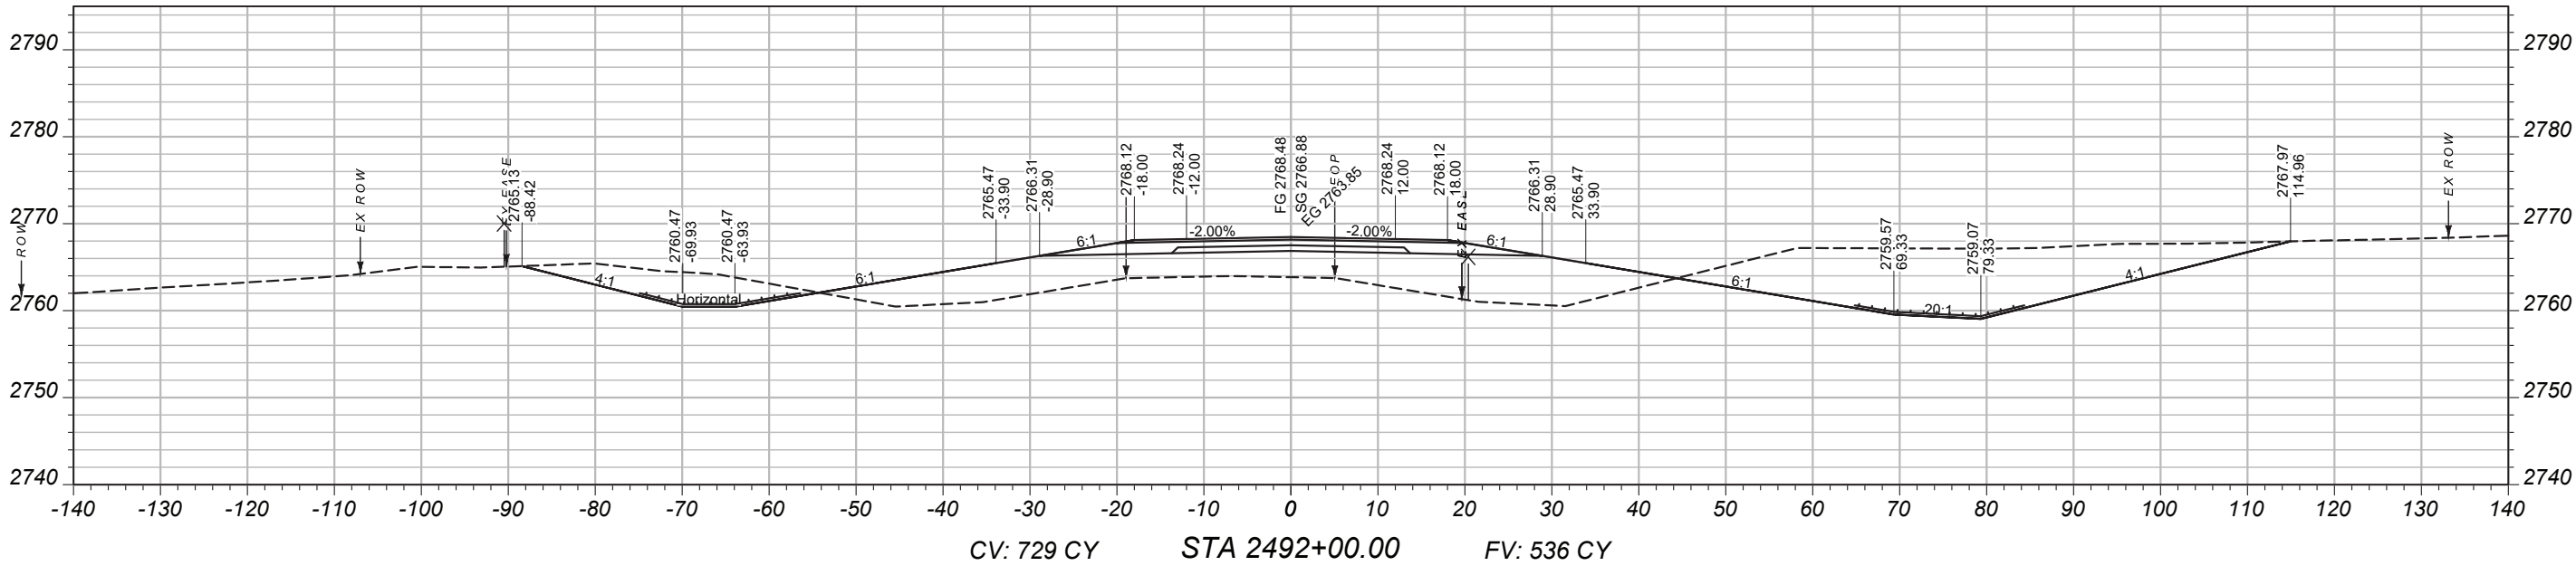

MAINLINE
CROSS-SECTIONS

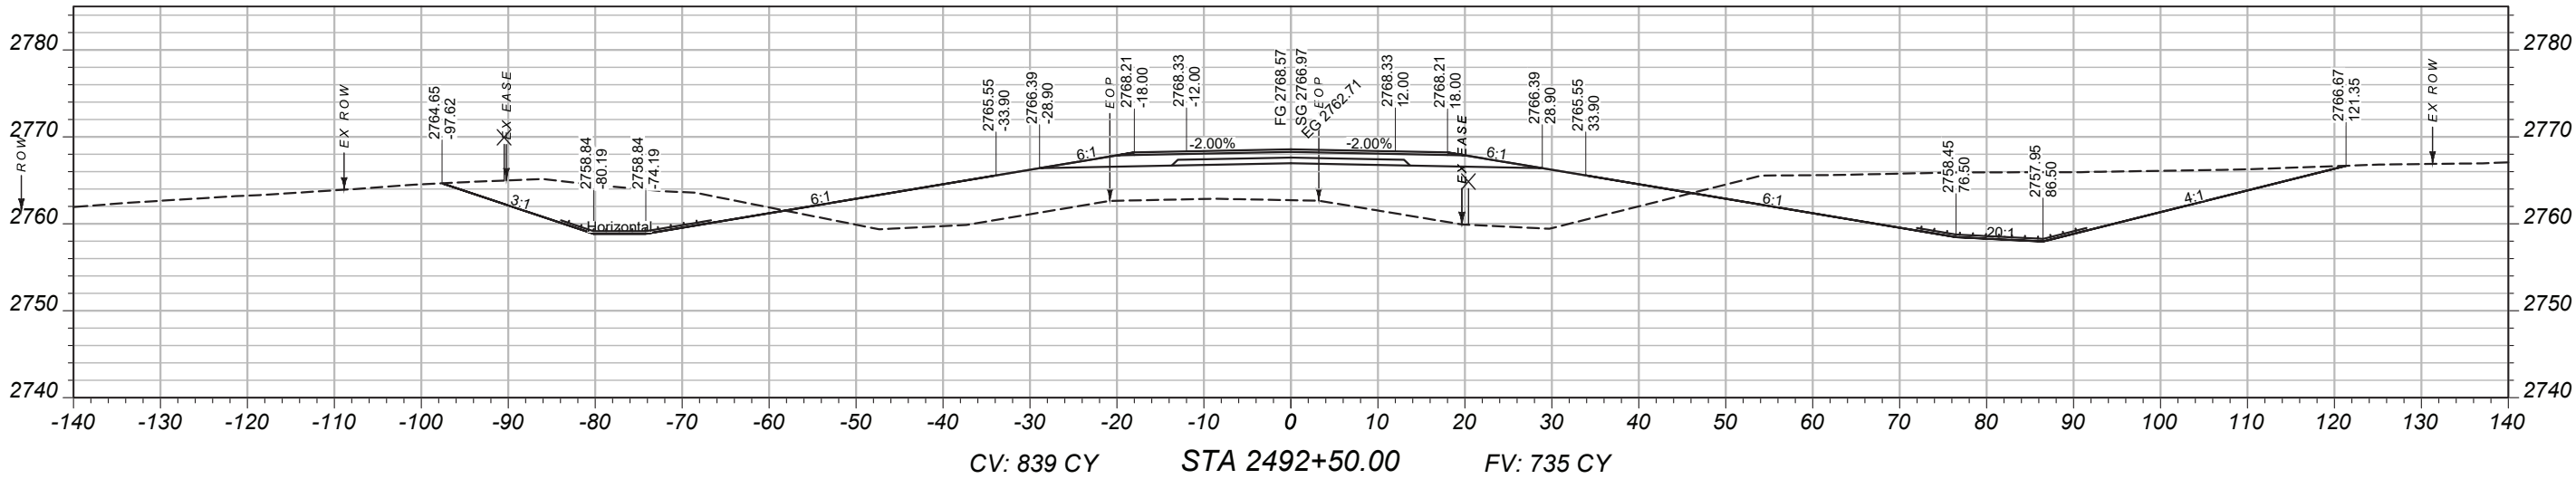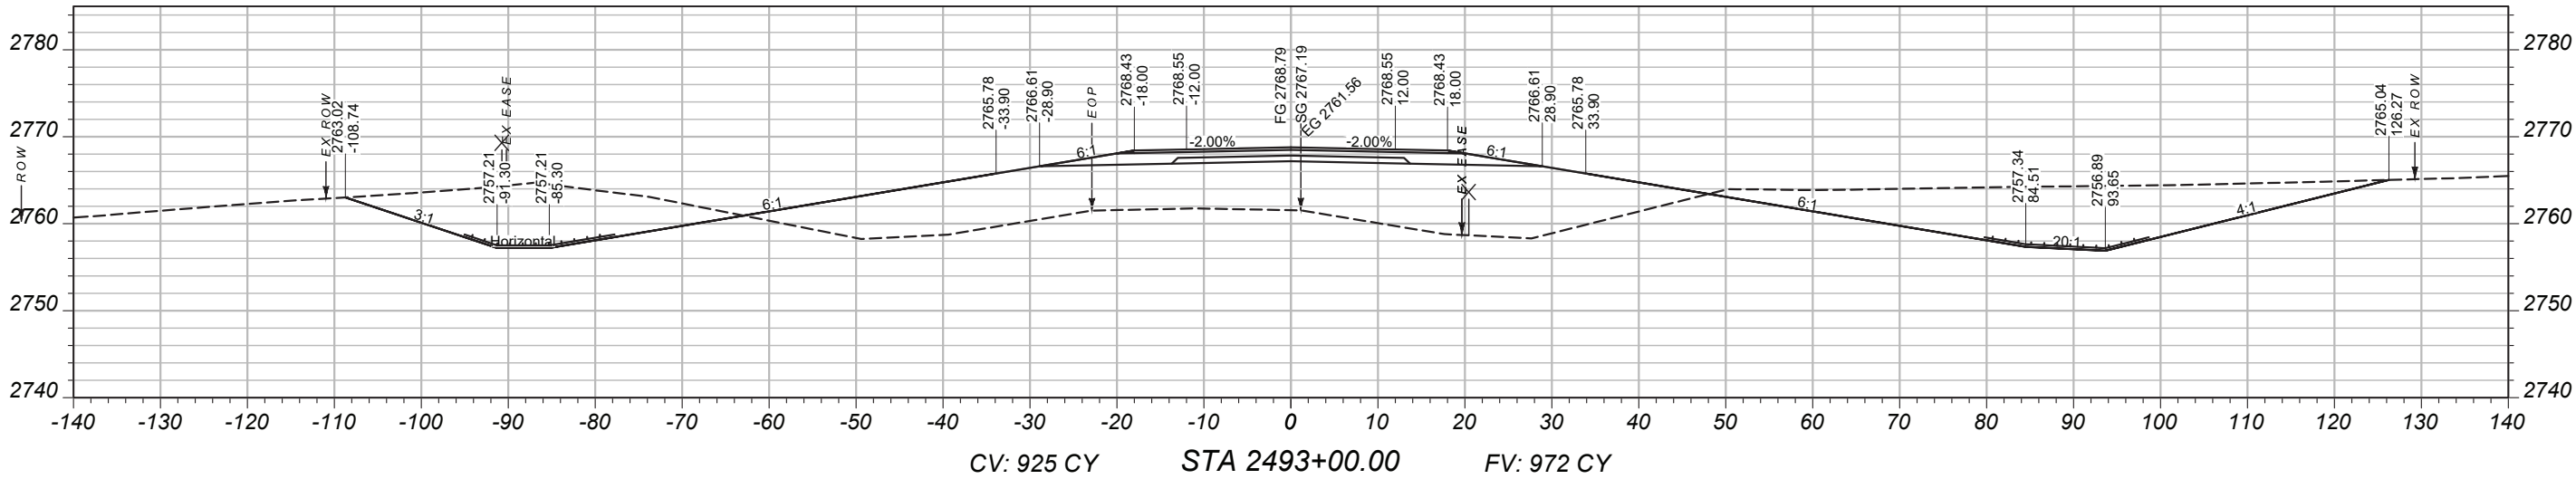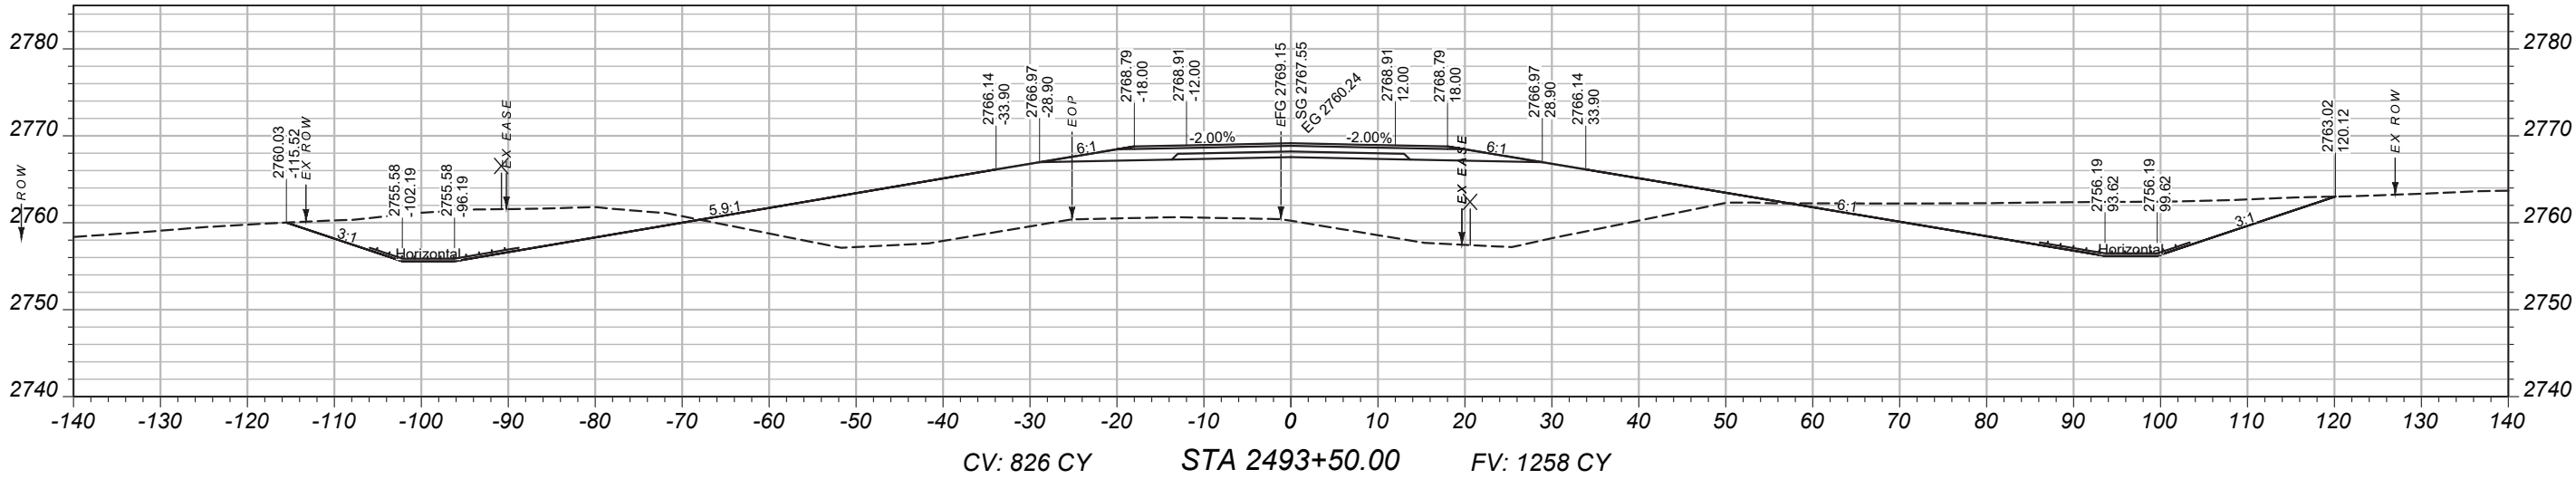

PROJECT NAME		BROCKWAY - WEST	
COUNTY		MCCONE	
PROJECT ID		SSS-NH 57-6(24)260	
UPN		9728000	
DESIGNED BY	05/2026	MONTANA Department of Transportation	
REVIEWED BY			
CHECKED BY	03/2026		
J. CERCK		CROSS SECTIONS	
9728000RDLA001.DWG		3/24/2026 3:03 PM	

MAINLINE
CROSS-SECTIONS

PROJECT NAME
BROCKWAY - WEST

COUNTY
MCCONE

PROJECT ID
SSS-NH 57-6(24)260

UPN
9728000

DESIGNED BY
B. FRANK

REVIEWED BY
05/2026



CHECKED BY
J. CERECK

03/2026
9728000RD/LA/V001.DWG





CROSS SECTIONS

3/24/2026 3:03 PM

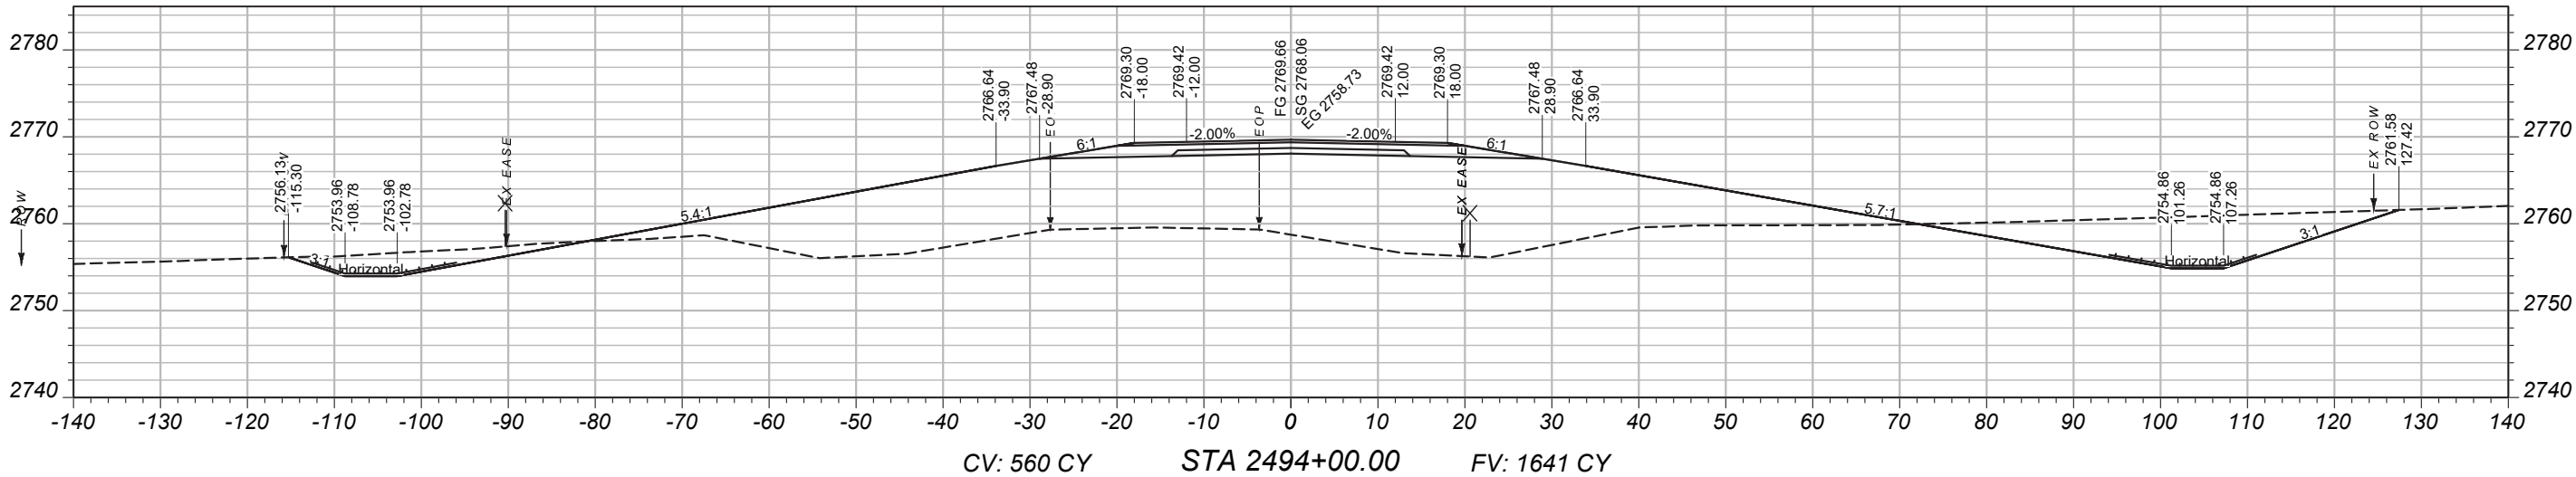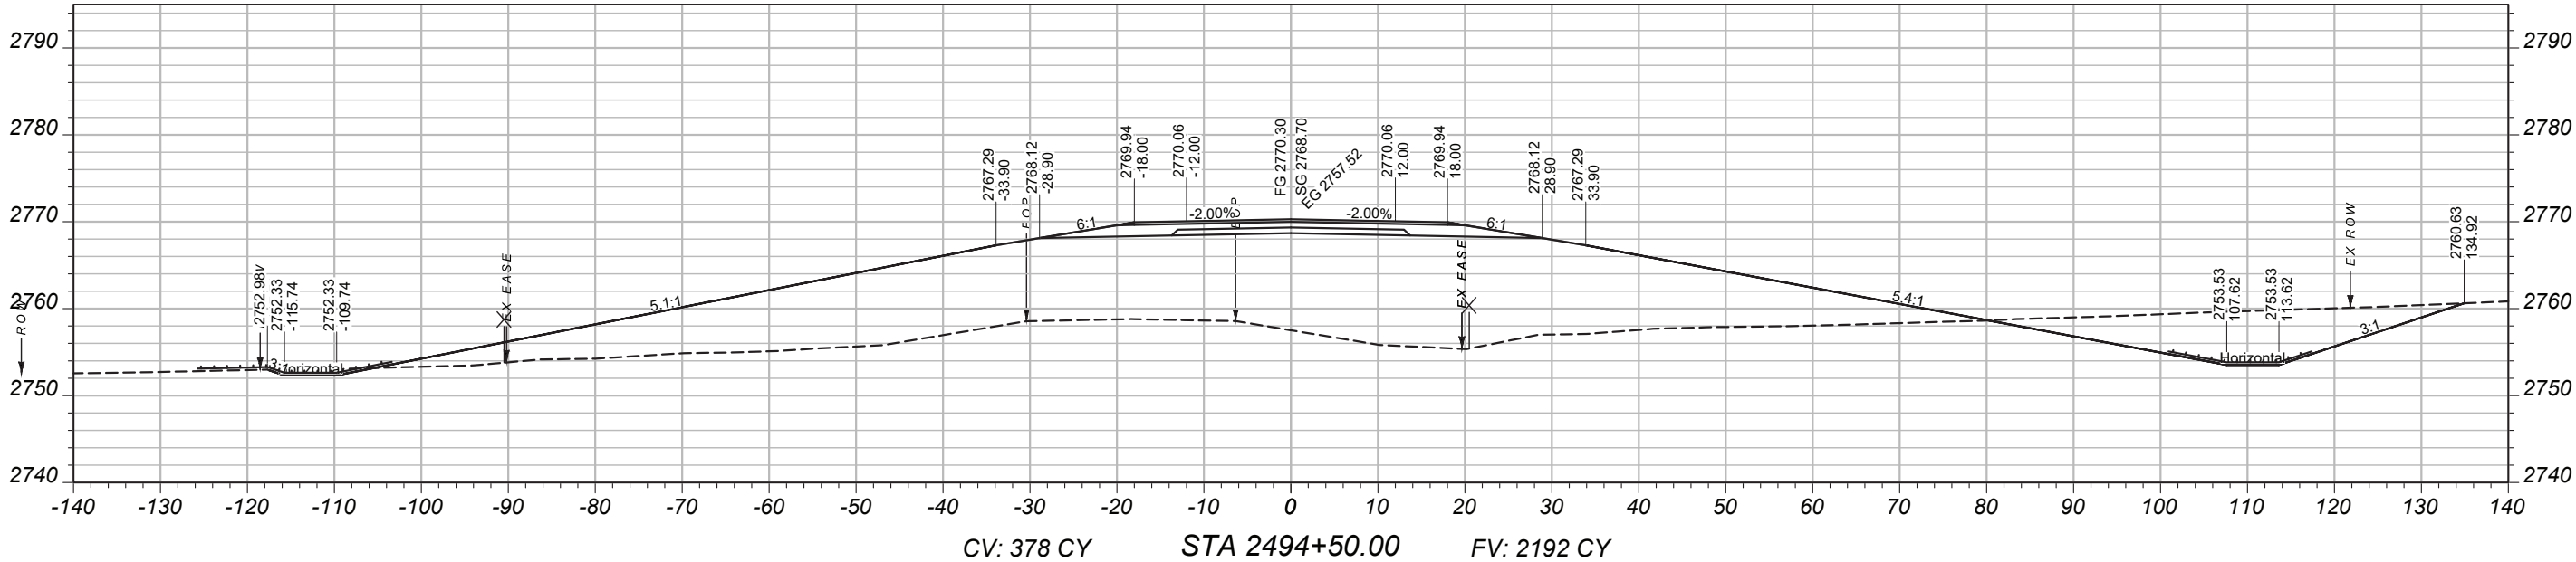

MAINLINE
CROSS-SECTIONS

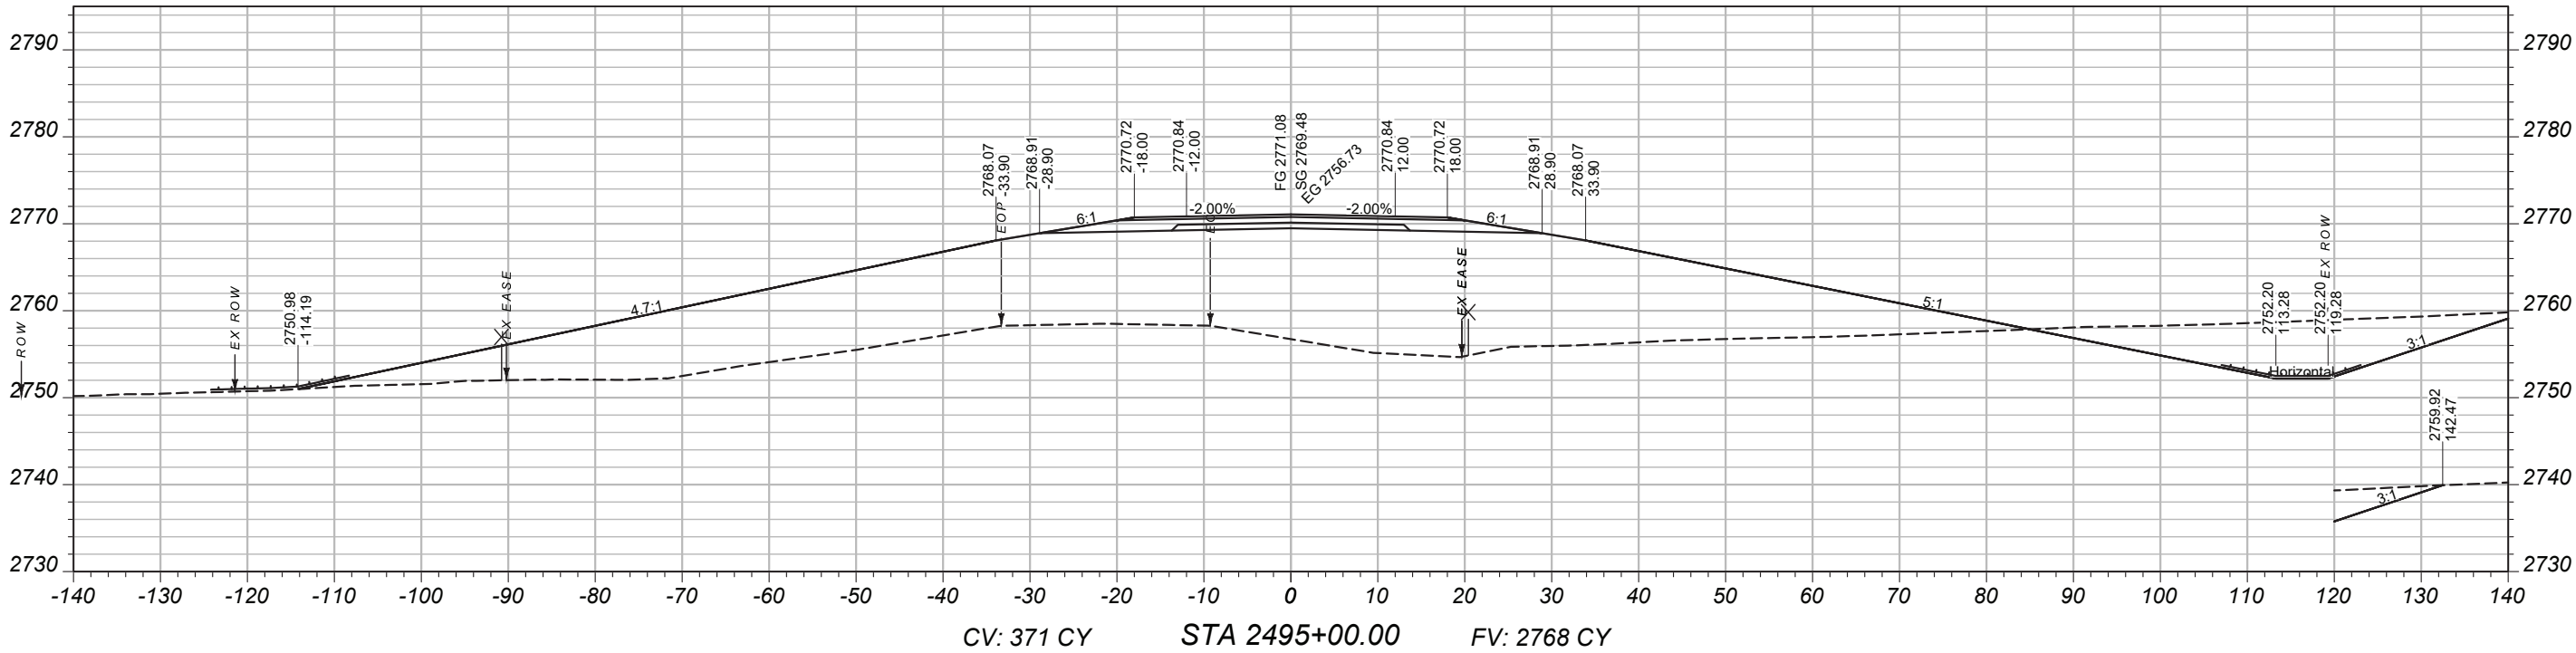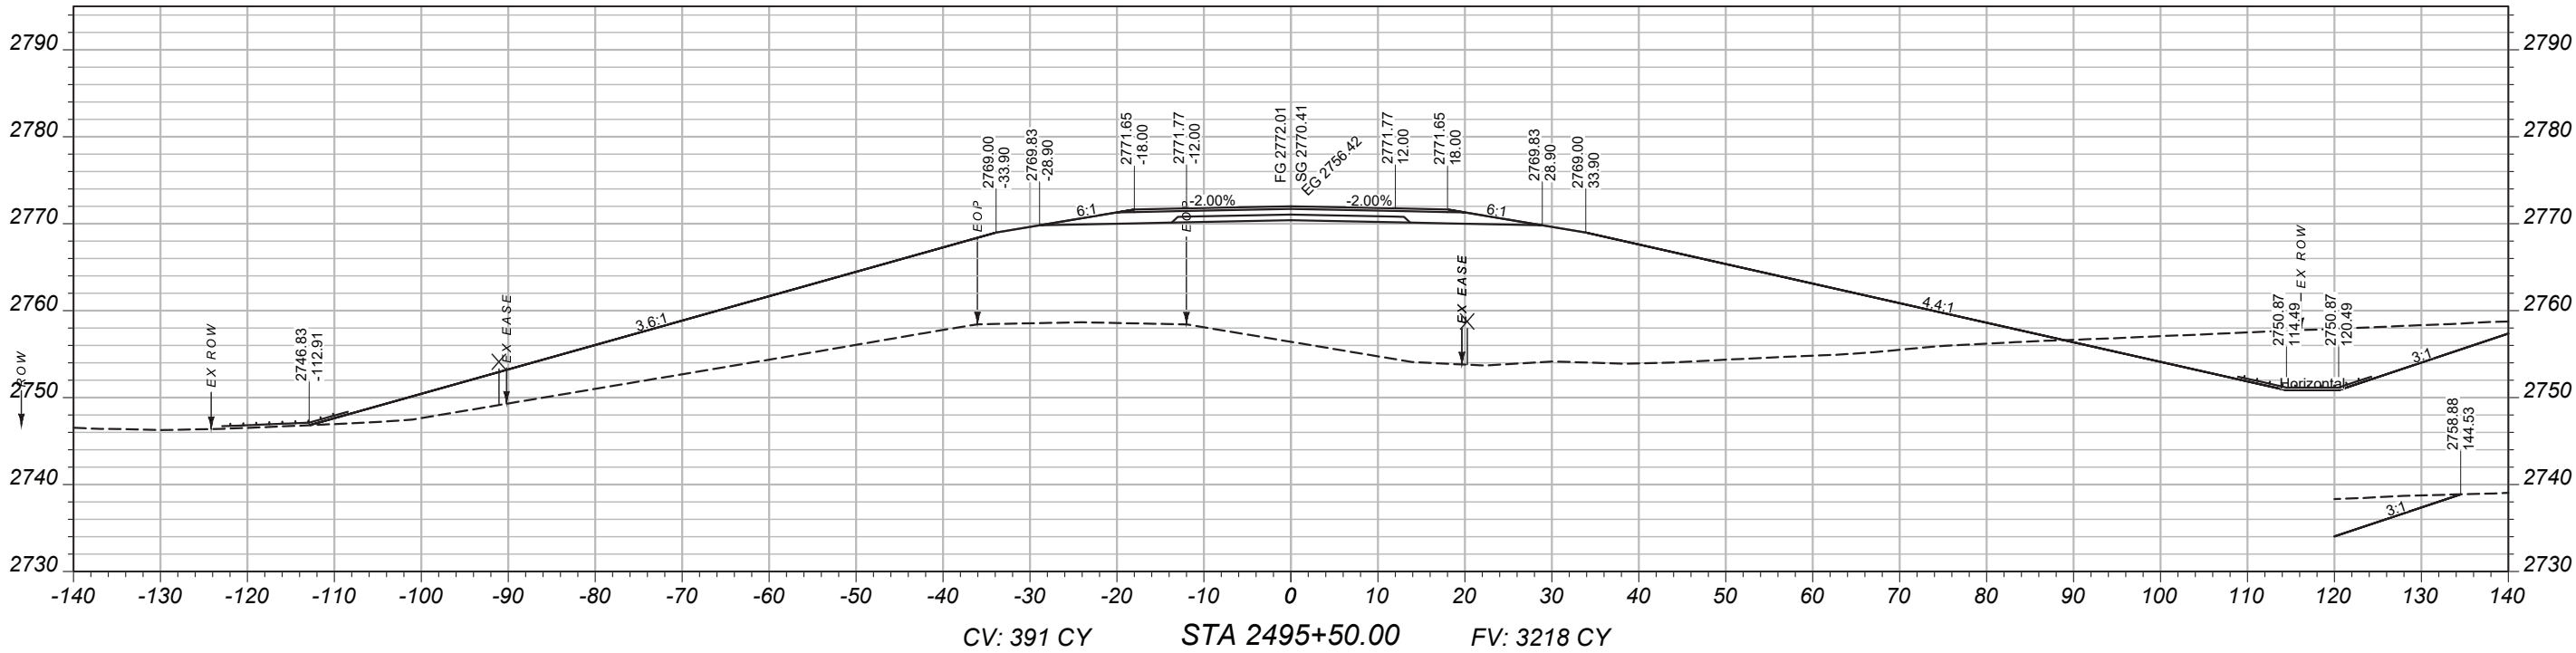

PROJECT NAME
BROCKWAY - WEST

COUNTY
MCCONE

PROJECT ID
SSS-NH 57-6(24)260

UPN
9728000

DESIGNED BY
B. FRANK

05/2026

REVIEWED BY

CHECKED BY



J. CEREC

03/2026
9728000RDLAY001.DWG



CROSS SECTIONS

MAINLINE
CROSS-SECTIONS

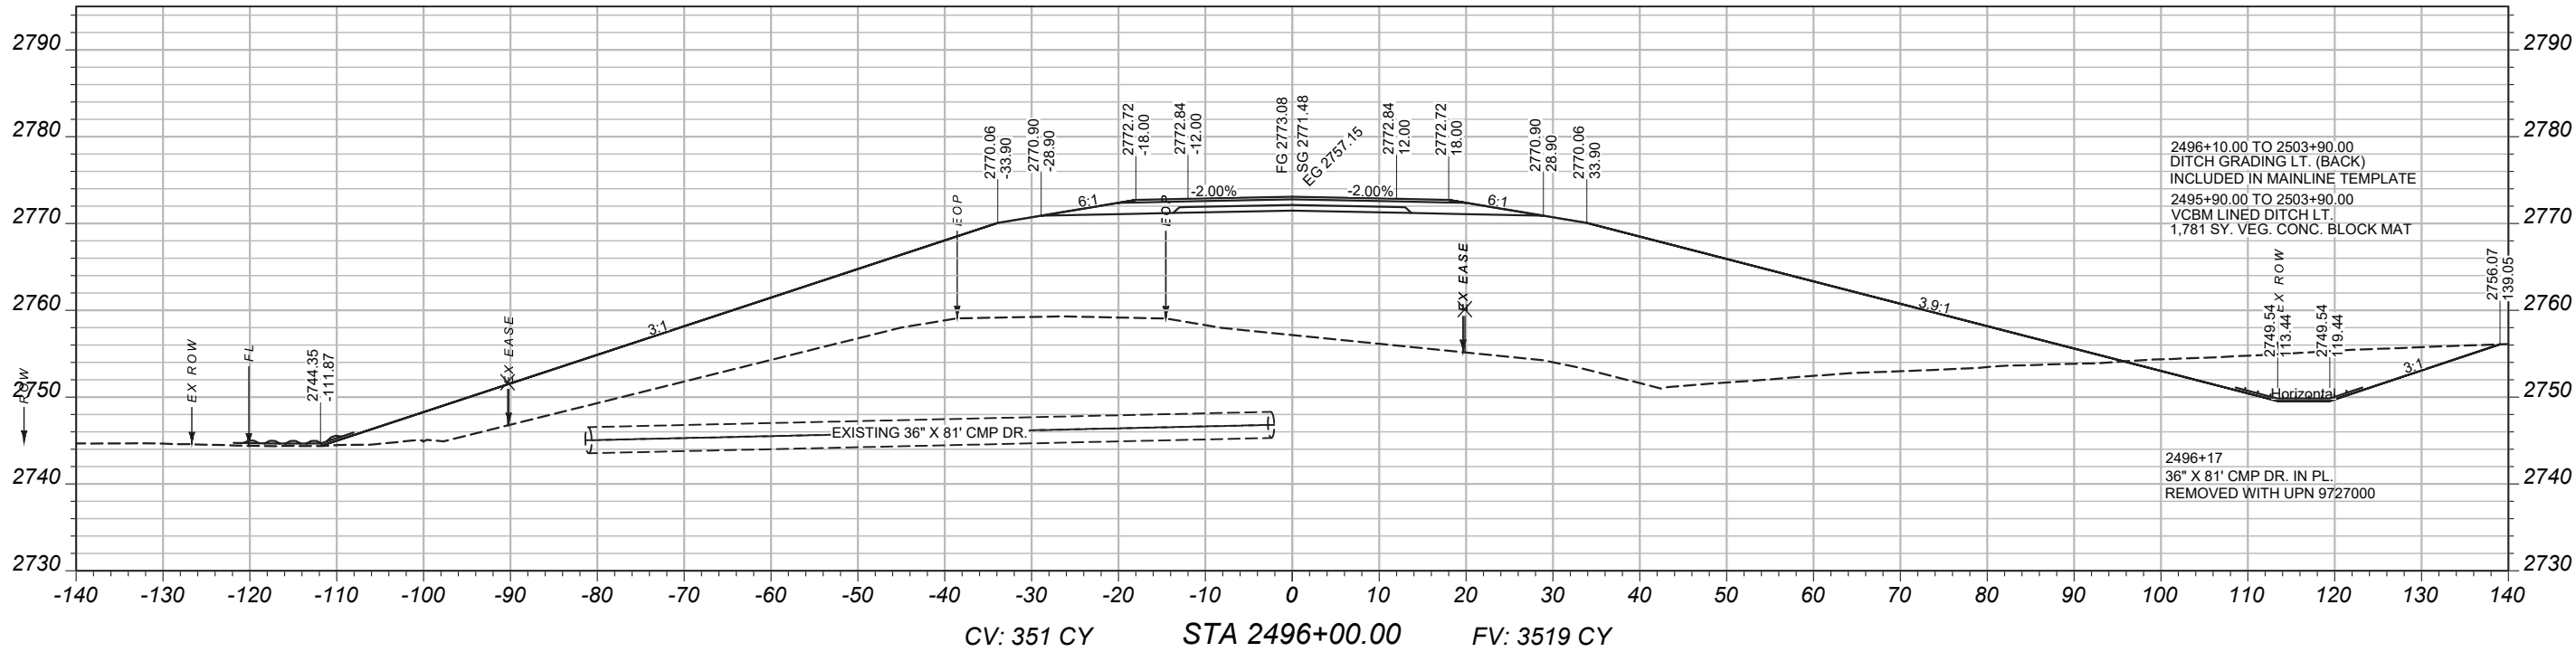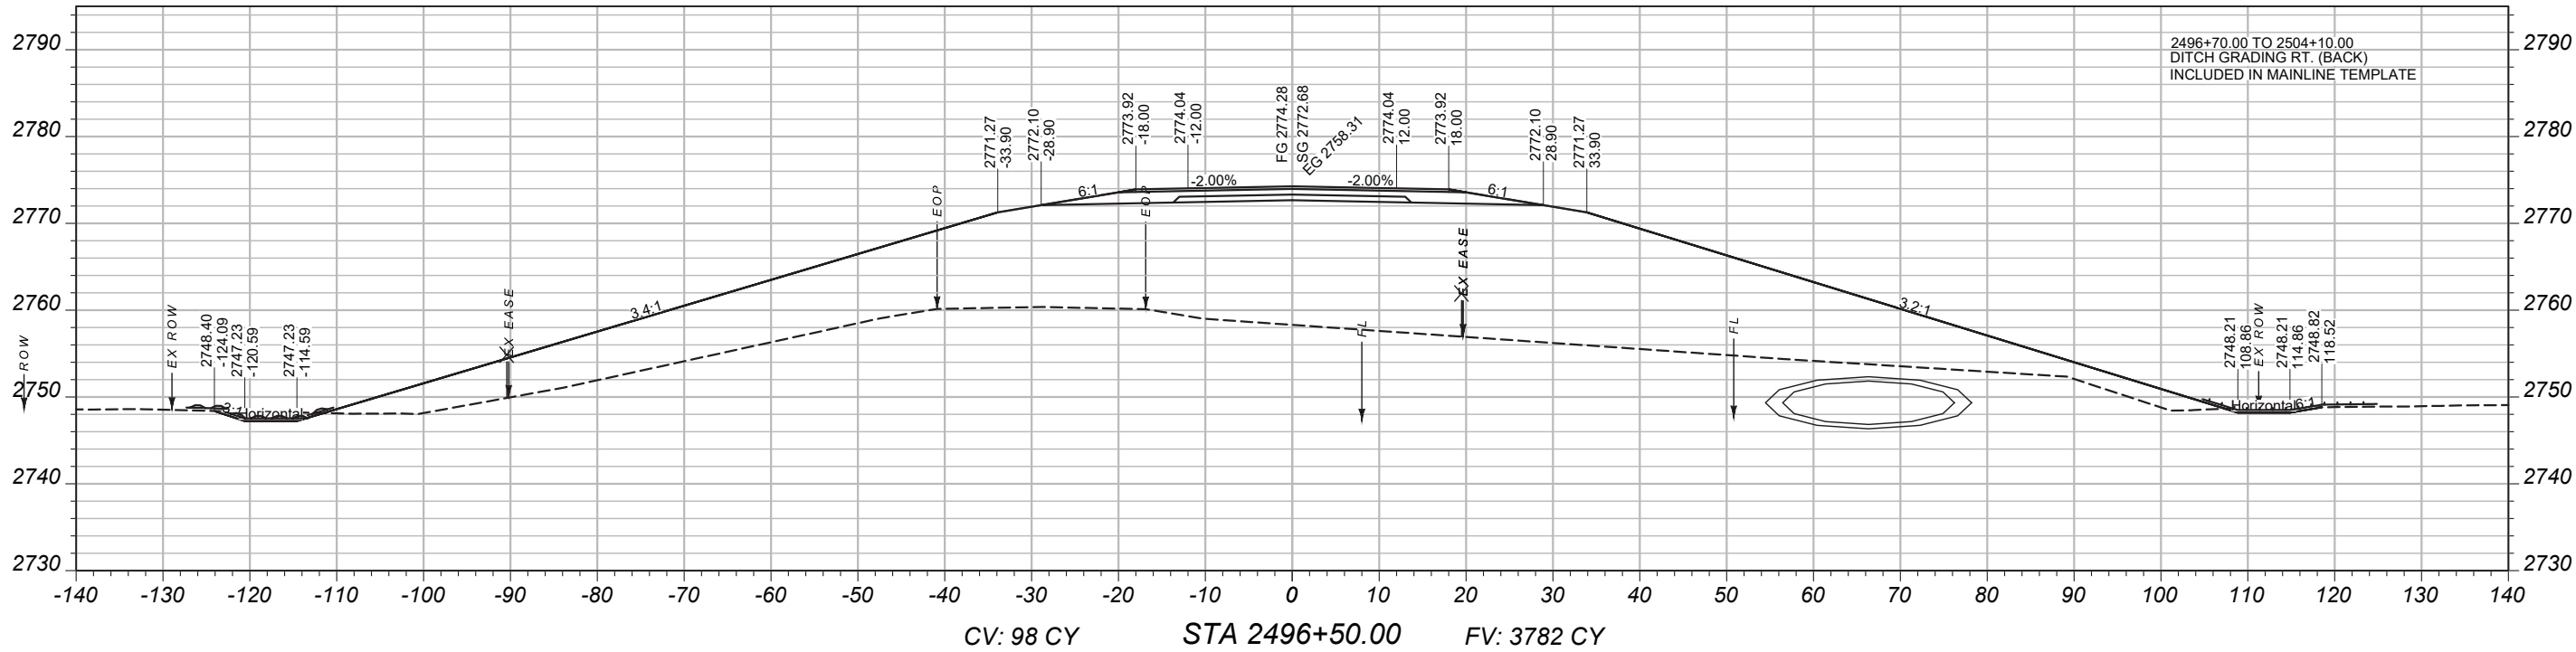

PROJECT NAME
BROCKWAY - WEST

COUNTY
MCCONE

PROJECT ID
SSS-NH 57-6(24)260

UPN
9728000

DESIGNED BY
B. FRANK

REVIEWED BY
J. CERCK

CHECKED BY
J. CERCK



DATE
03/2026



CROSS SECTIONS



3/24/2026 3:03 PM

MAINLINE
CROSS-SECTIONS

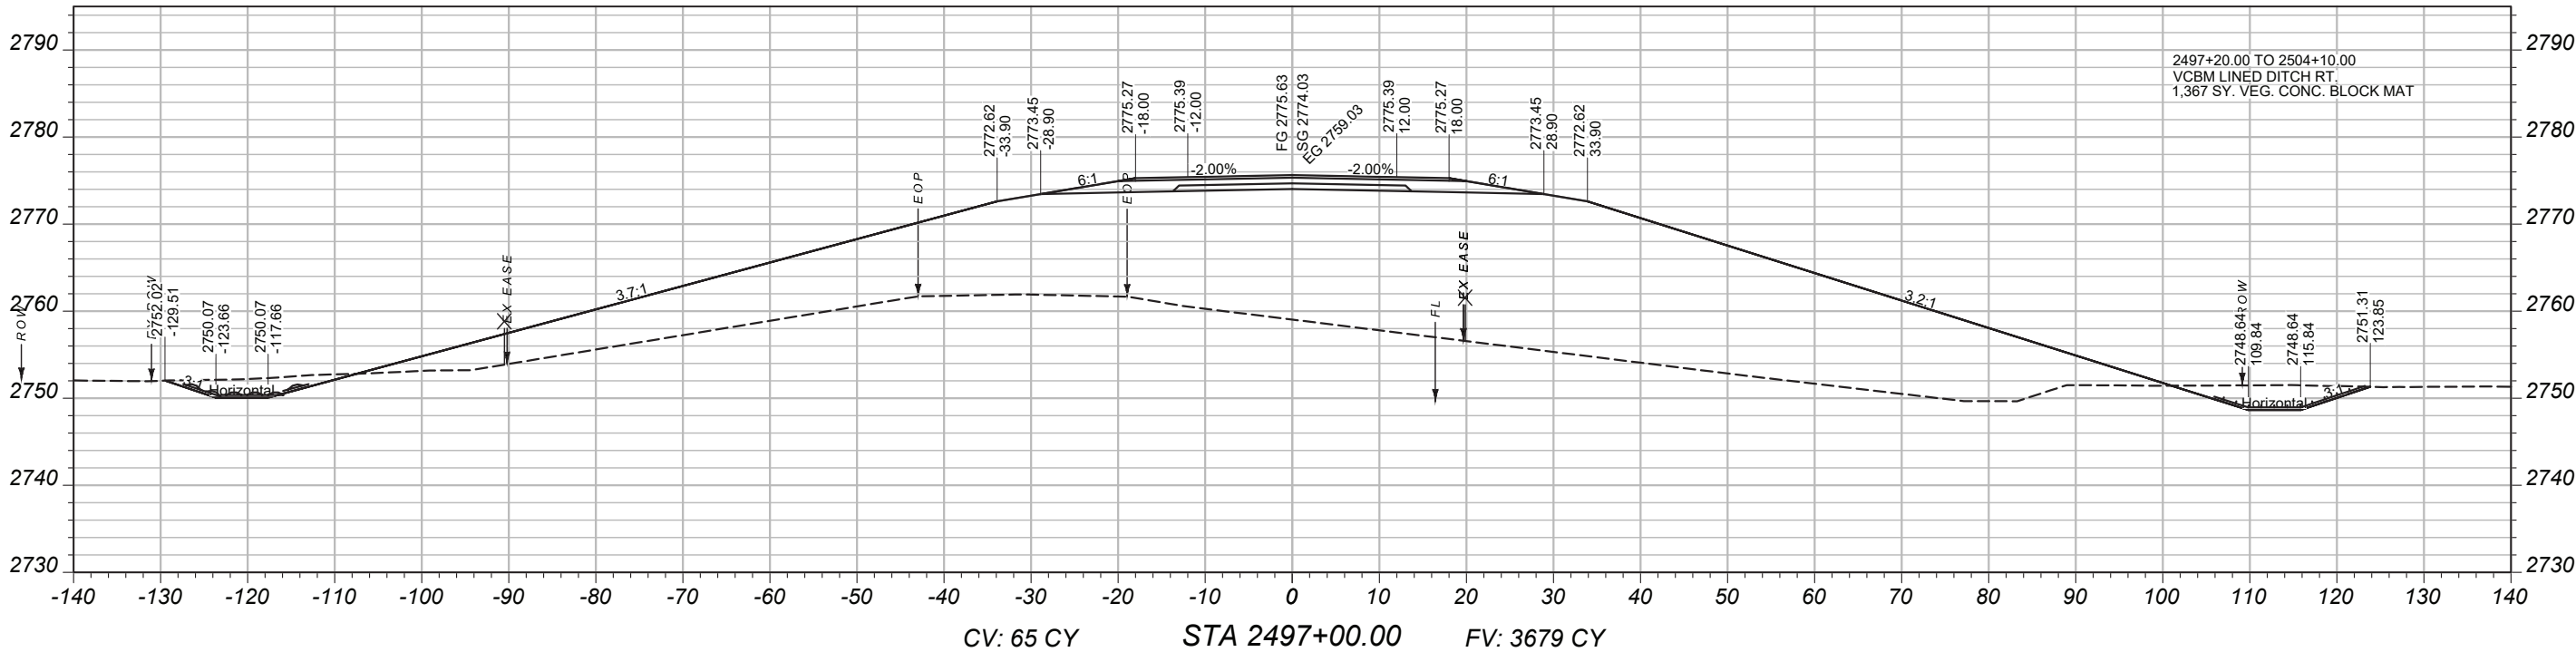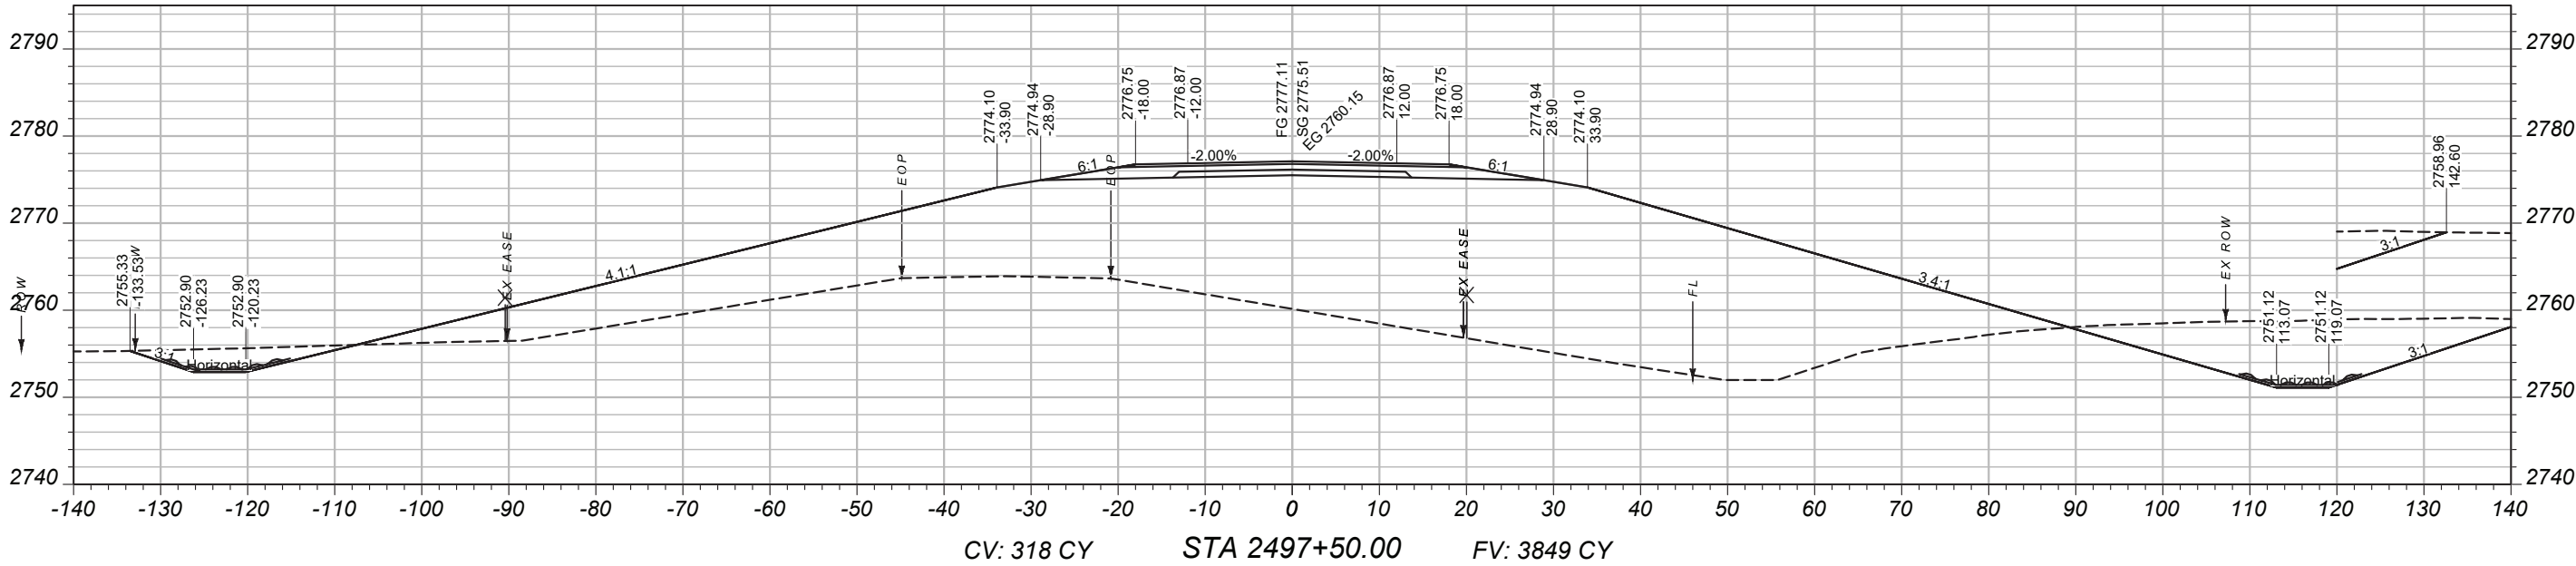

 MONTANA Department of Transportation	DESIGNED BY		05/2026	
	B. FRANK			
	REVIEWED BY			
CROSS SECTIONS	CHECKED BY		03/2026	
	J. CERECK			
3/24/2026 3:03 PM				
9728000RDILA Y001.DWG				

MAINLINE
CROSS-SECTIONS

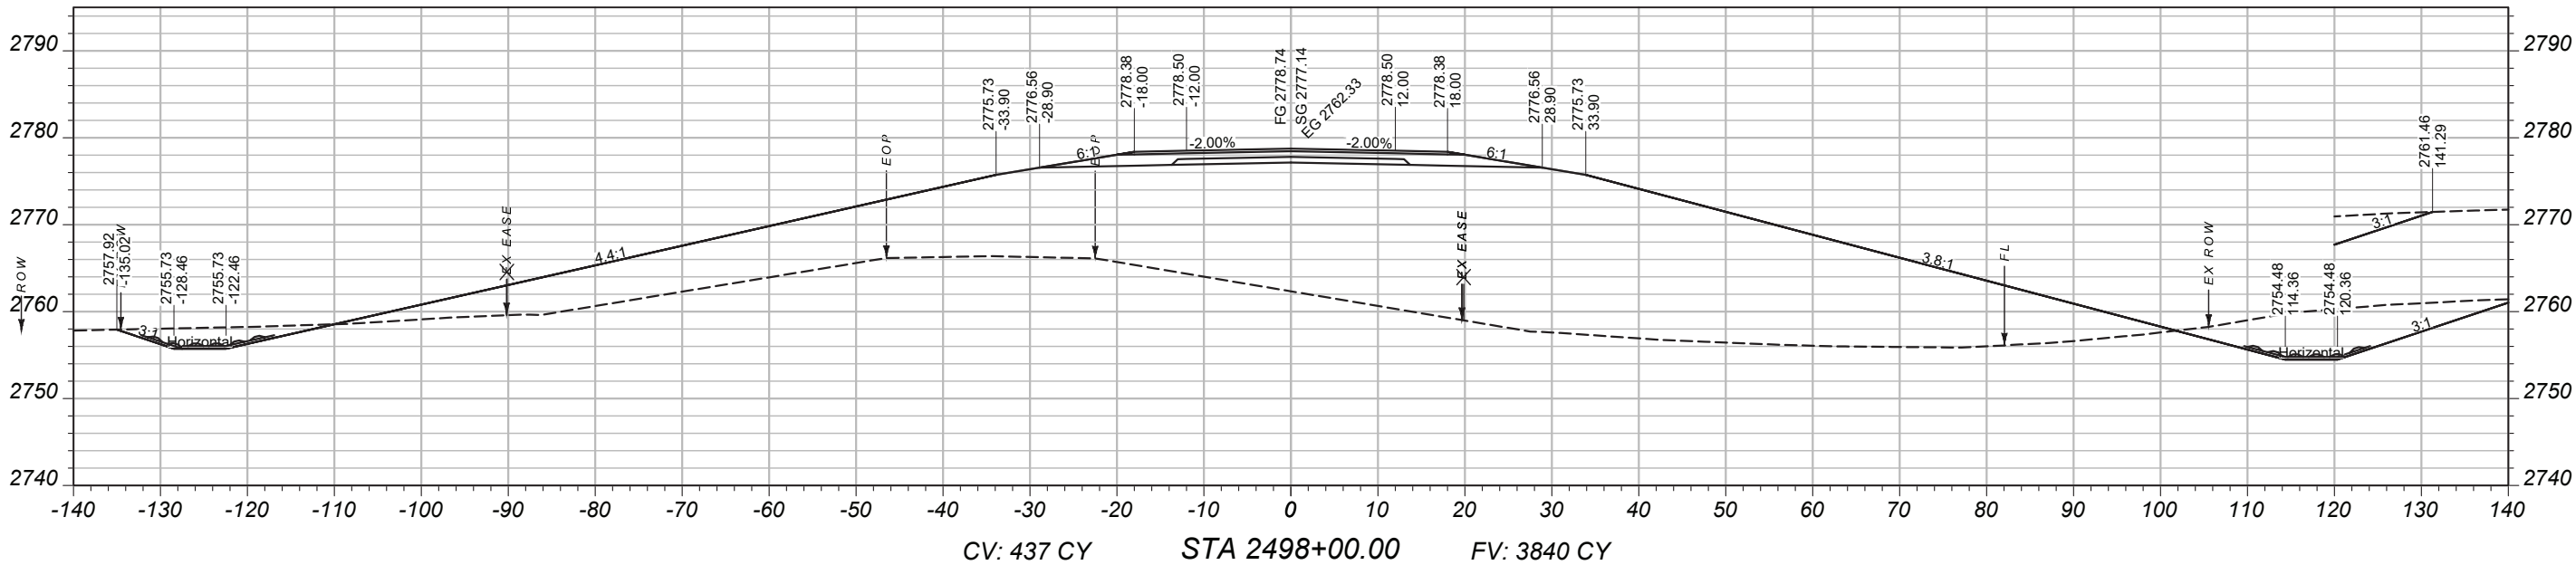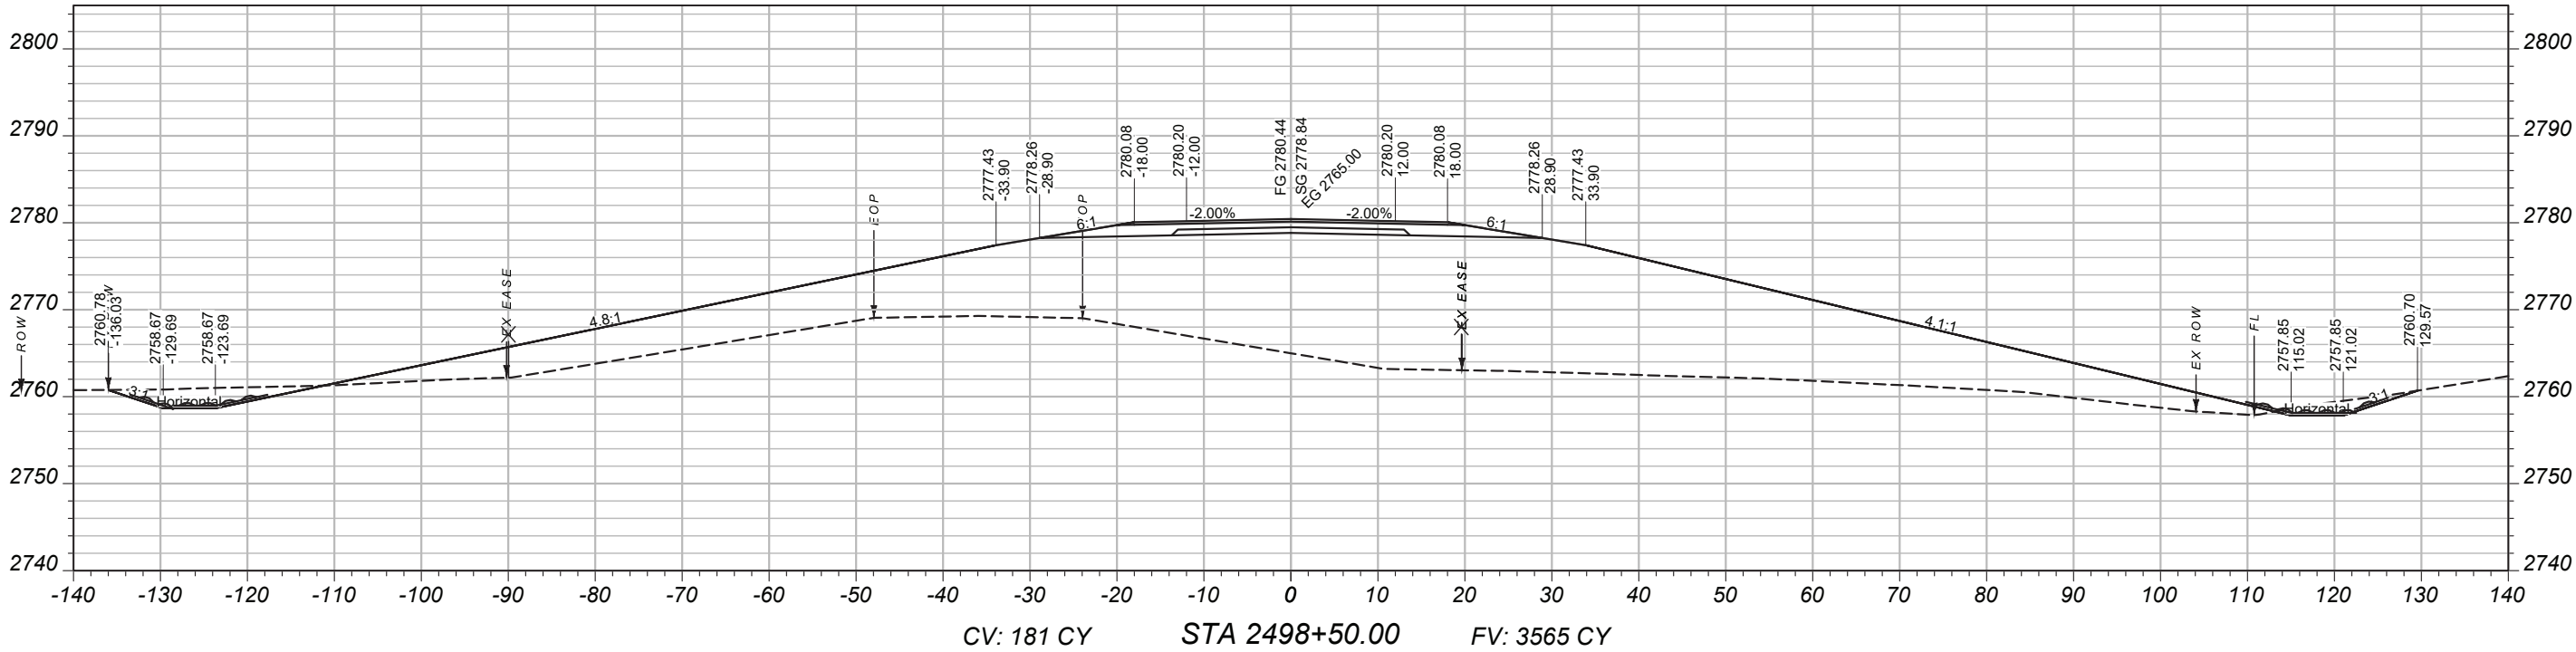

PROJECT NAME

BROCKWAY - WEST

COUNTY

MCCONE

PROJECT ID

SSS-NH 57-6(24)260

UPN

9728000

DESIGNED BY

B. FRANK

REVIEWED BY

CHECKED BY

J. CEREC

9728000RDLA001.DWG



CROSS SECTIONS

3/24/2026 3:03 PM

MAINLINE
CROSS-SECTIONS

PROJECT NAME
BROCKWAY - WEST

COUNTY
MCCONE

PROJECT ID
SSS-NH 57-6(24)260



UPN
9728000

DESIGNED BY B. FRANK	05/2026
REVIEWED BY	
CHECKED BY J. CERECK	03/2026
9728000RD-LAY001.DWG	



CROSS SECTIONS

3/24/2026 3:03 PM

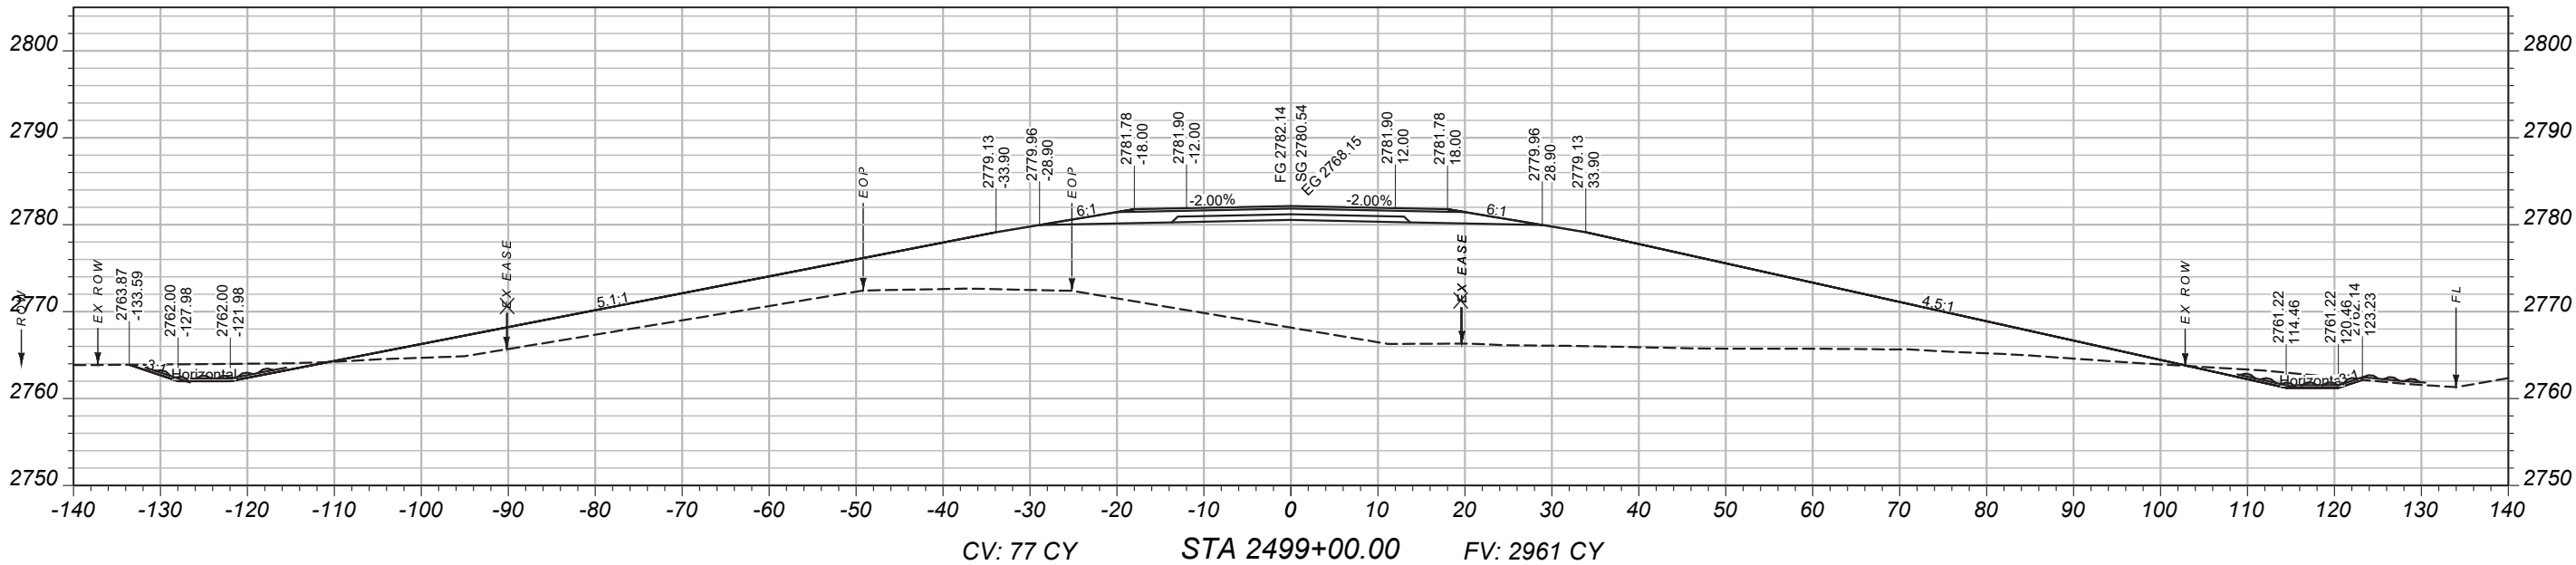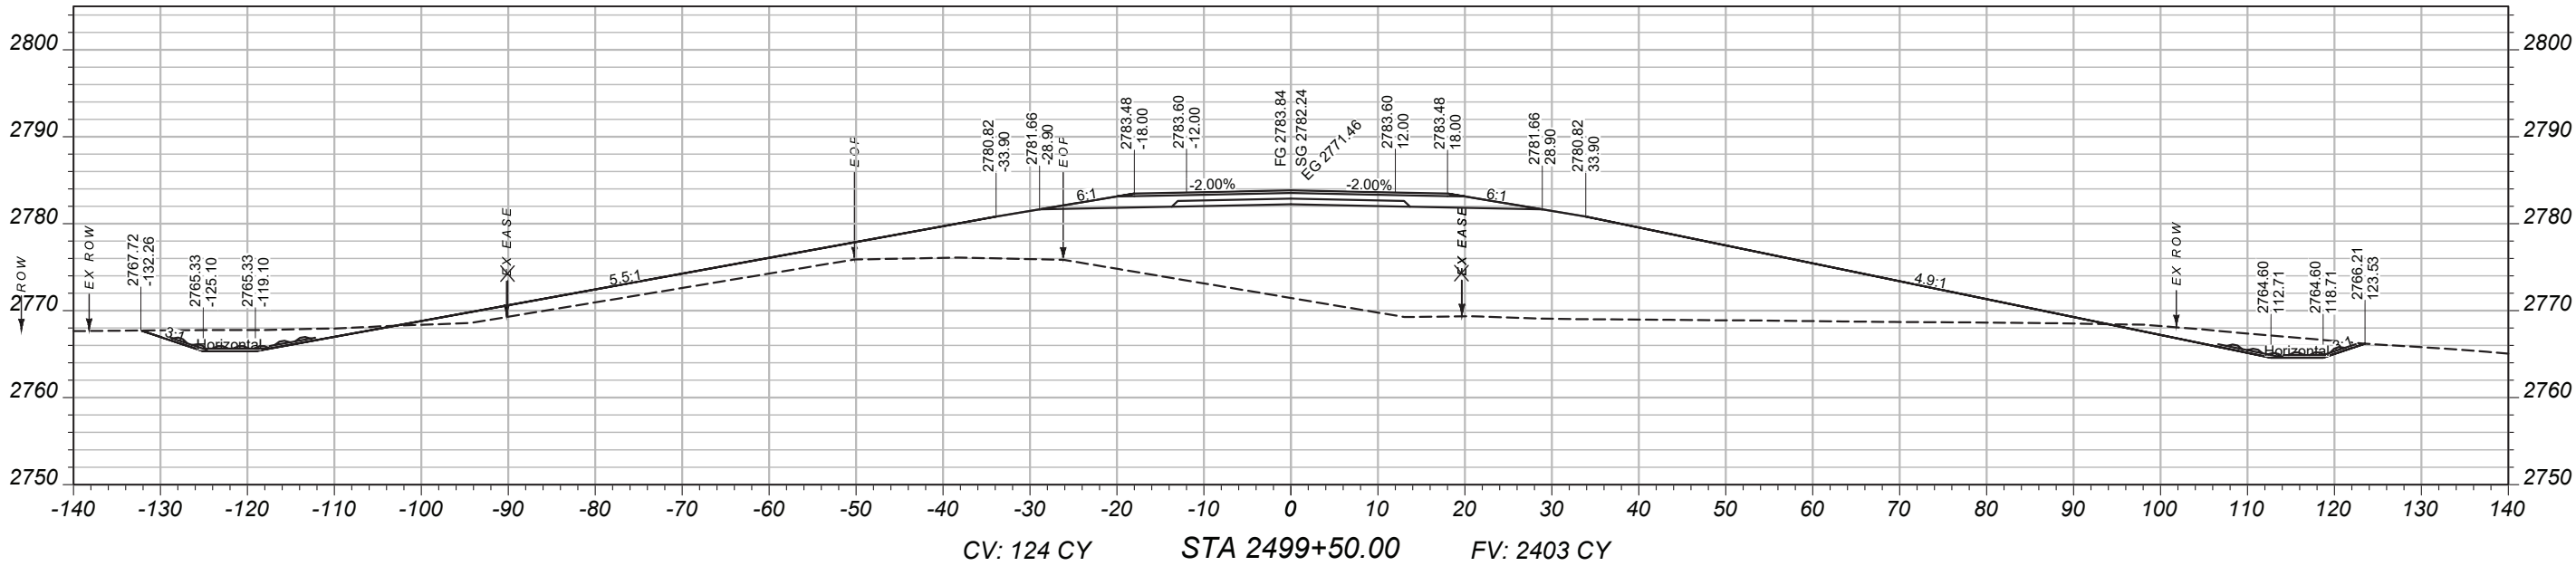

MAINLINE
CROSS-SECTIONS

PROJECT NAME
BROCKWAY - WEST

COUNTY
MCCONE

PROJECT ID
SSS-NH 57-6(24)260

UPN
9728000

DESIGNED BY
B. FRANK

05/2026

REVIEWED BY

CHECKED BY



03/2026

9728000RDLA0001.DWG





CROSS SECTIONS

3/24/2026 3:03 PM

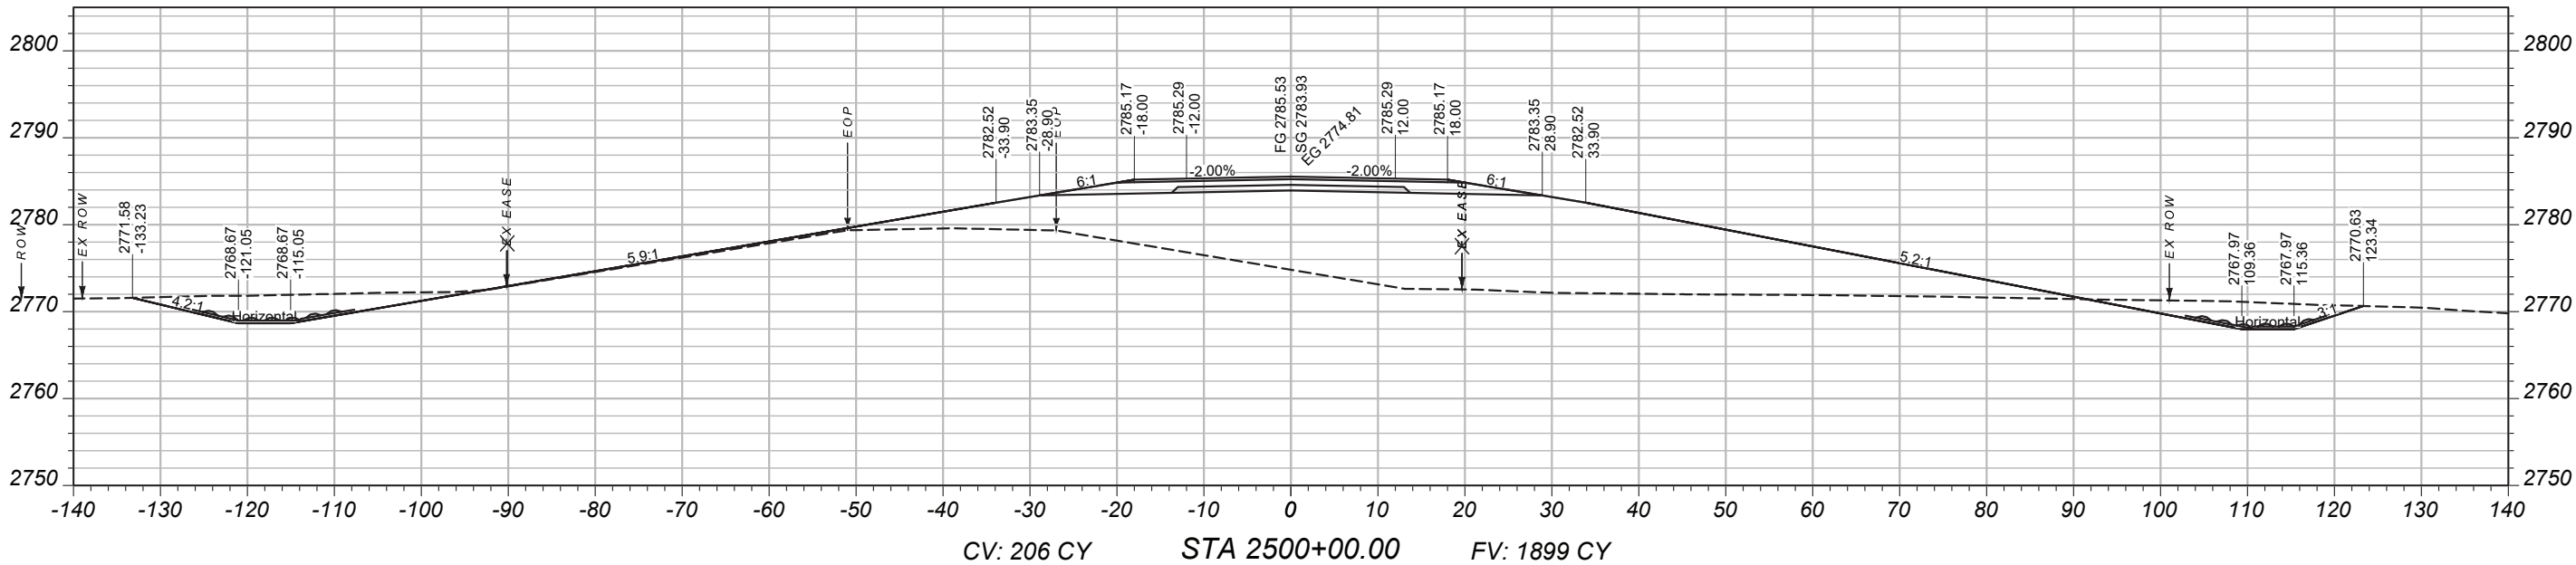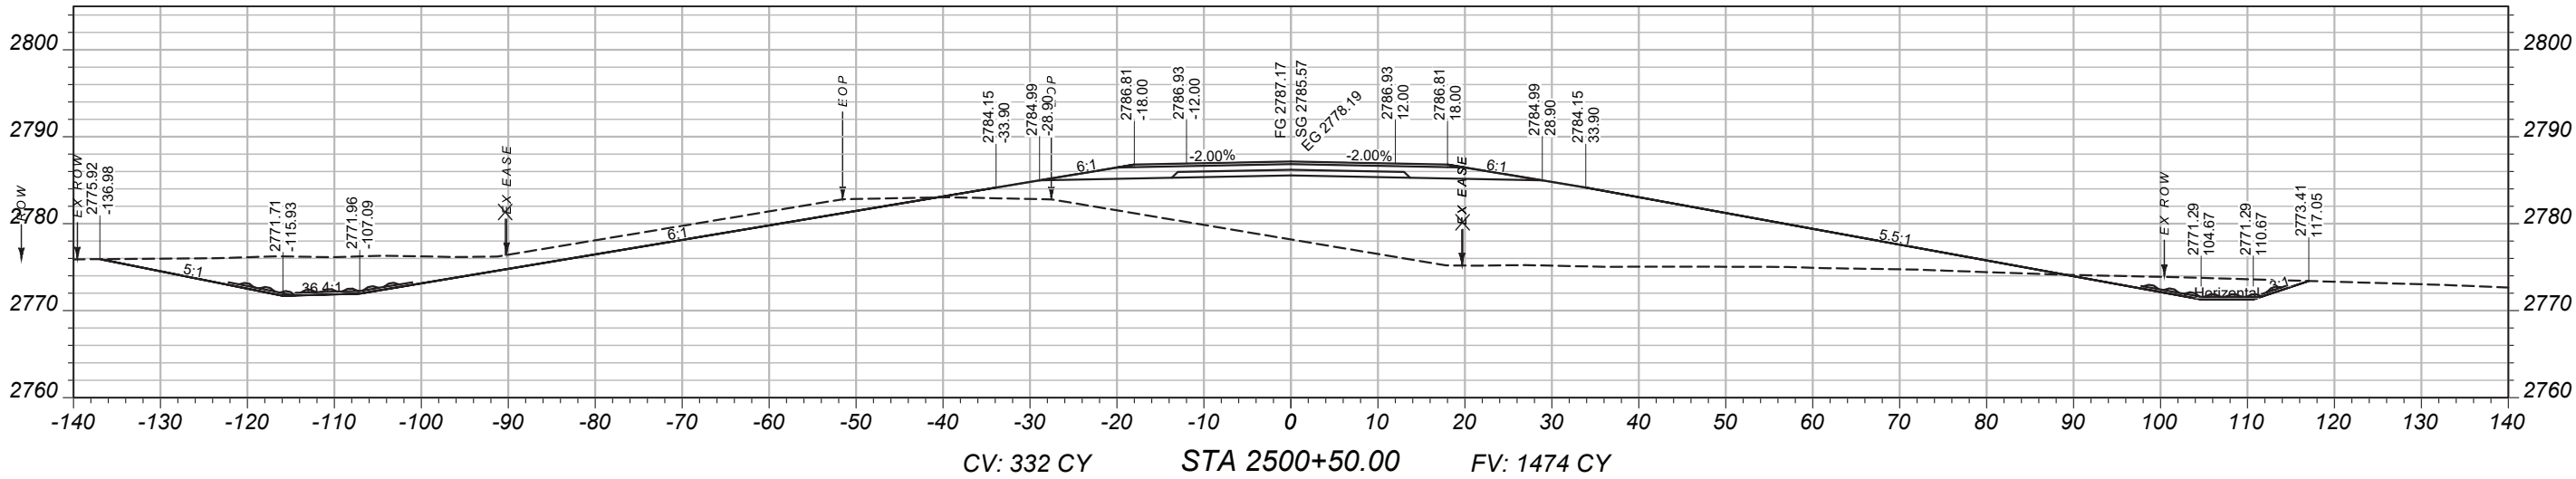

MAINLINE
CROSS-SECTIONS

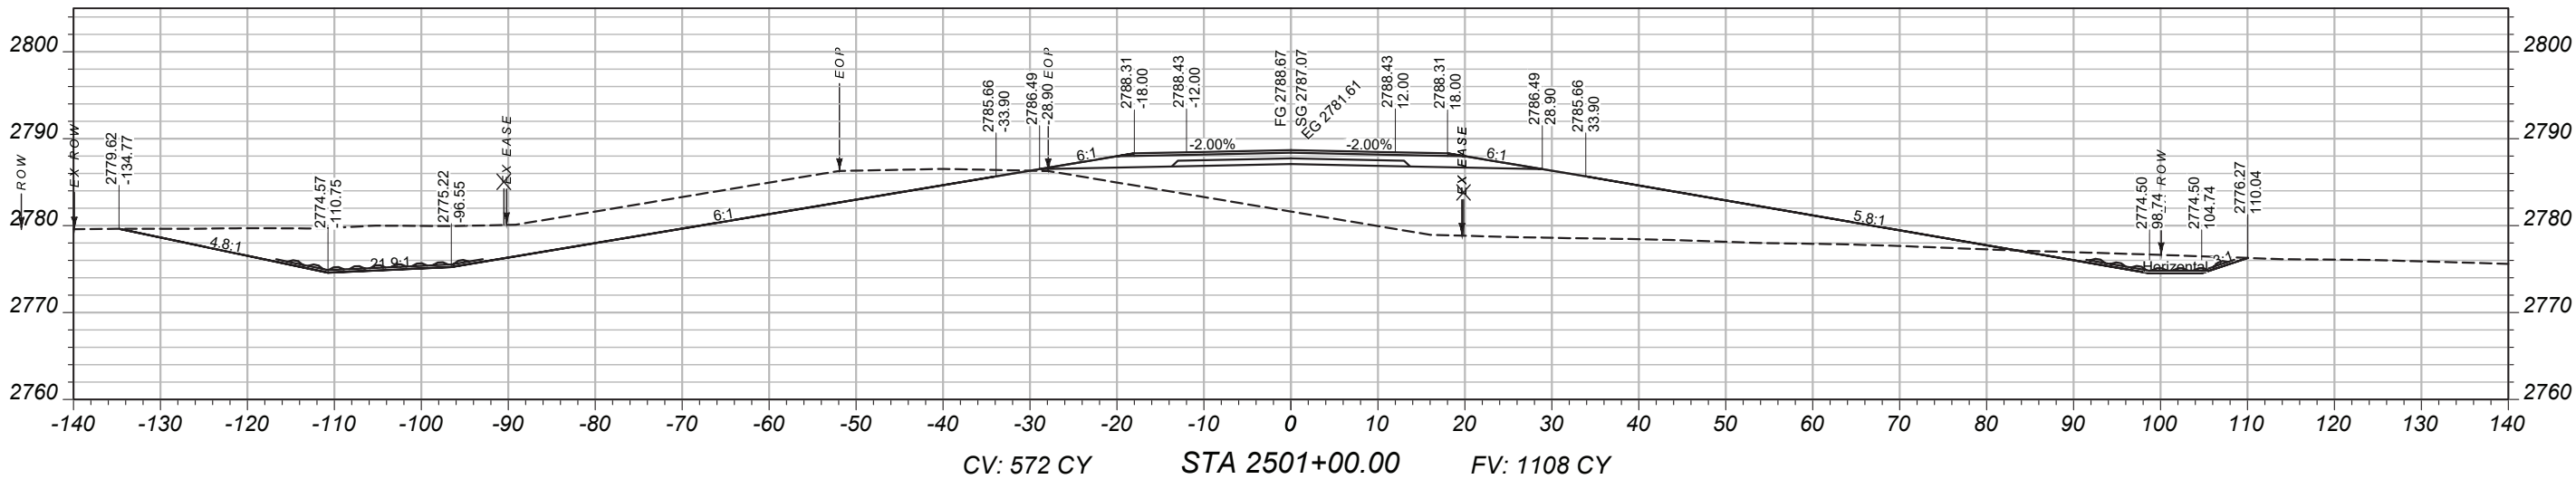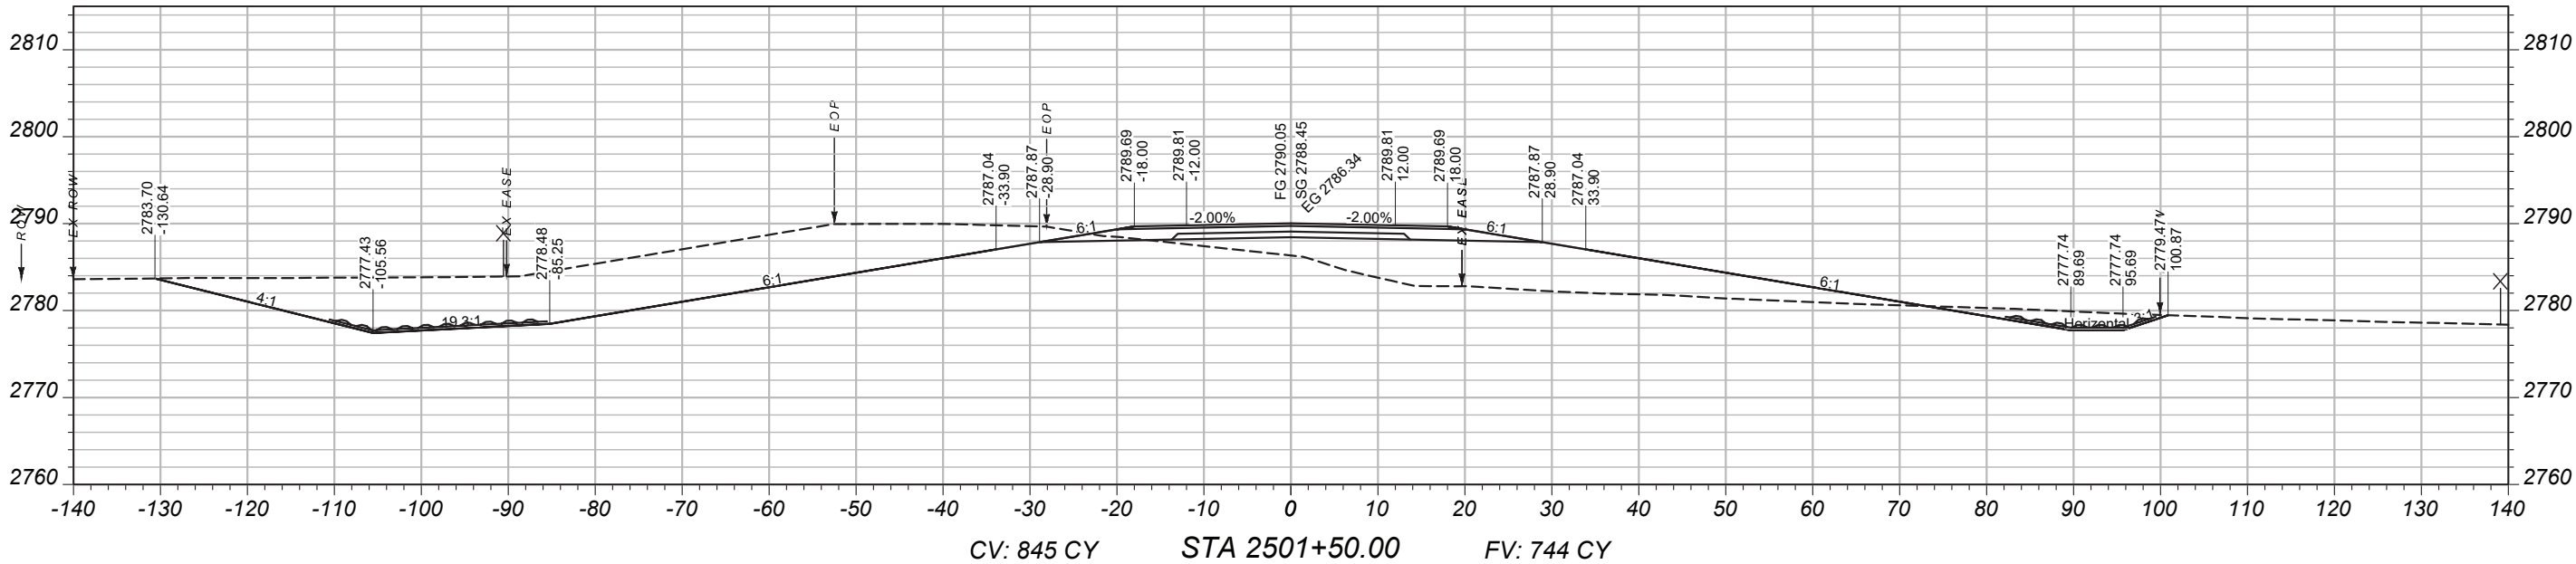

PROJECT NAME

BROCKWAY - WEST

COUNTY

MCCONE

PROJECT ID

SSS-NH 57-6(24)260

UPN

9728000

DESIGNED BY

B. FRANK

REVIEWED BY

CHECKED BY

J. CERCK



9728000RDLA0001.DWG



CROSS SECTIONS

3/24/2026 3:03 PM

MAINLINE
CROSS-SECTIONS

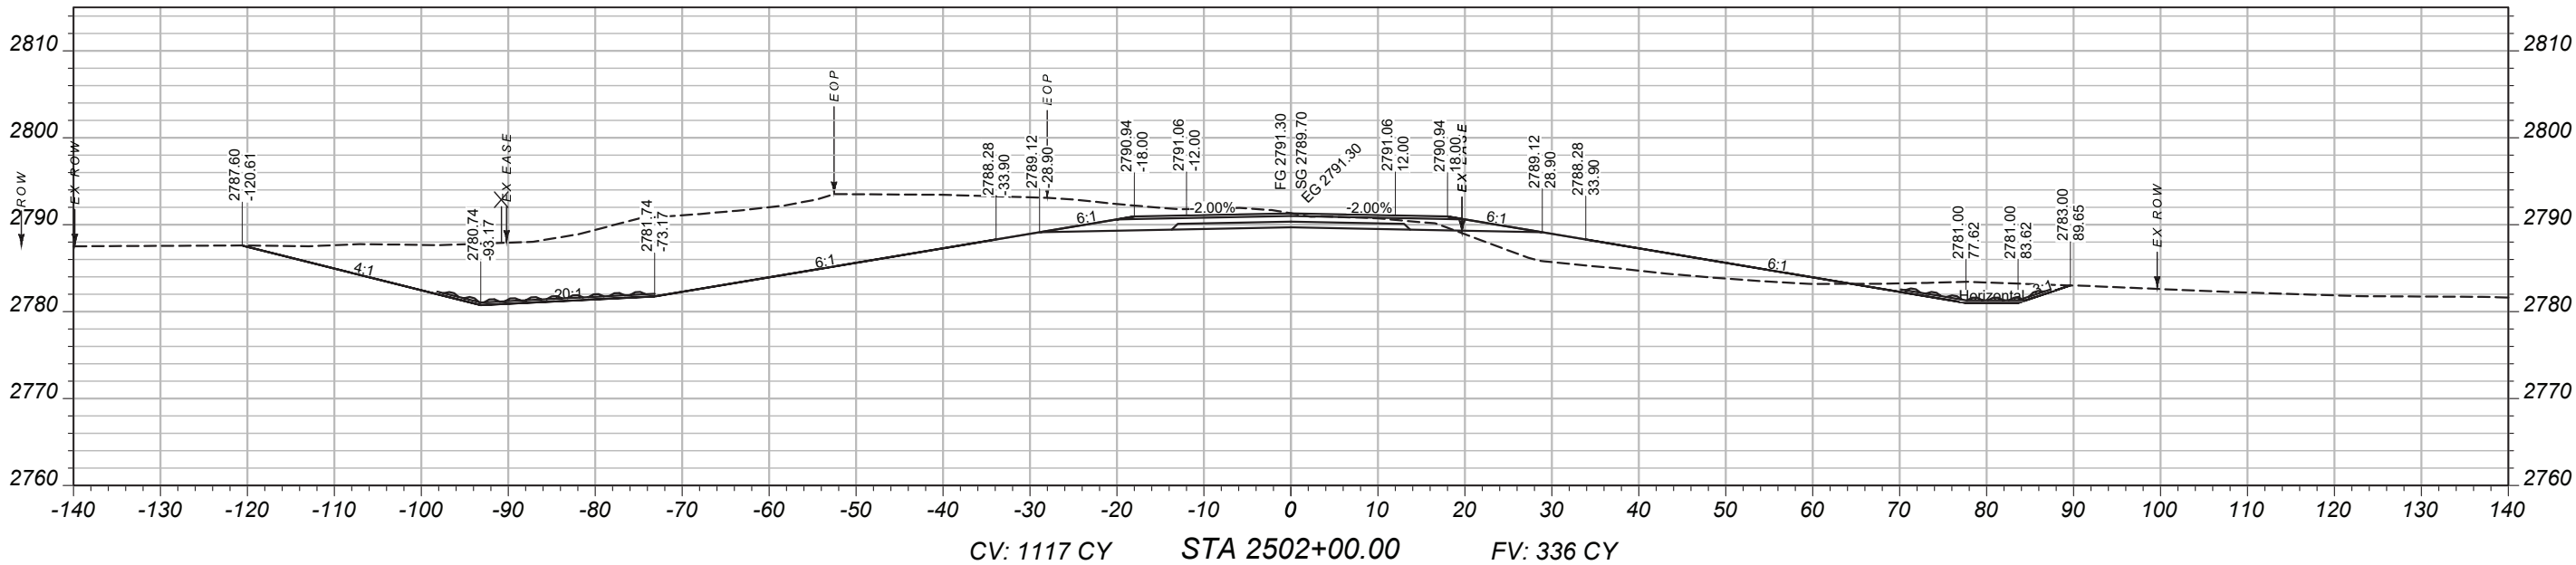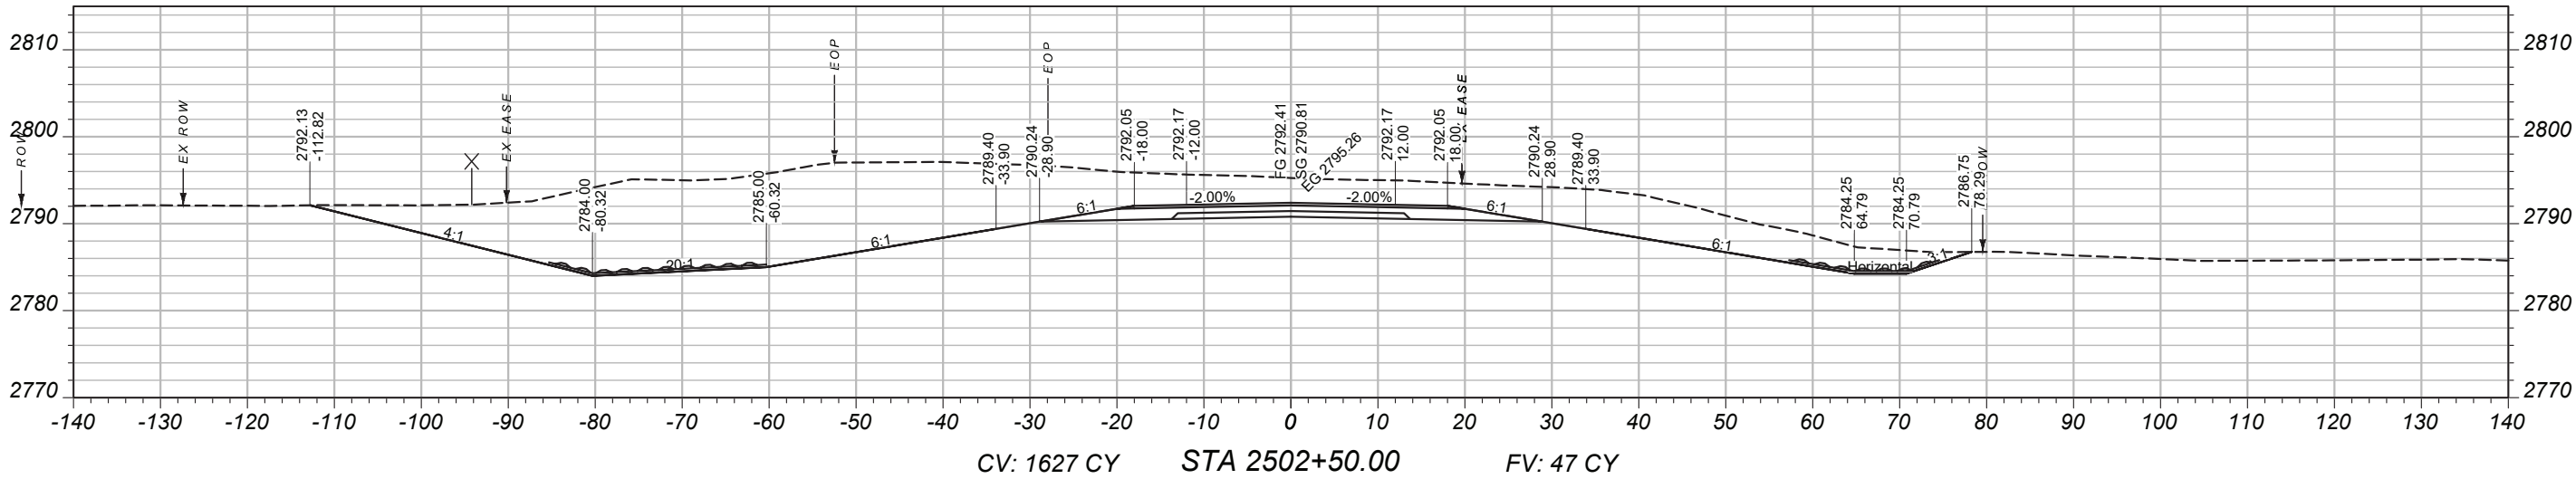

PROJECT NAME

BROCKWAY - WEST

COUNTY

MCCONE

PROJECT ID

SSS-NH 57-6(24)260

UPN

9728000

DESIGNED BY

B. FRANK

REVIEWED BY

CHECKED BY

J. CERCK

9728000RDLAY001.DWG



CROSS SECTIONS

3/24/2026 3:03 PM

MAINLINE
CROSS-SECTIONS

PROJECT NAME
BROCKWAY - WEST

COUNTY
MCCONE

PROJECT ID
SSS-NH 57-6(24)260

UPN
9728000

DESIGNED BY
B. FRANK

05/2026

REVIEWED BY

CHECKED BY

J. CERECK



03/2026

9728000RDLAY001.DWG



CROSS SECTIONS

3/24/2026 3:03 PM

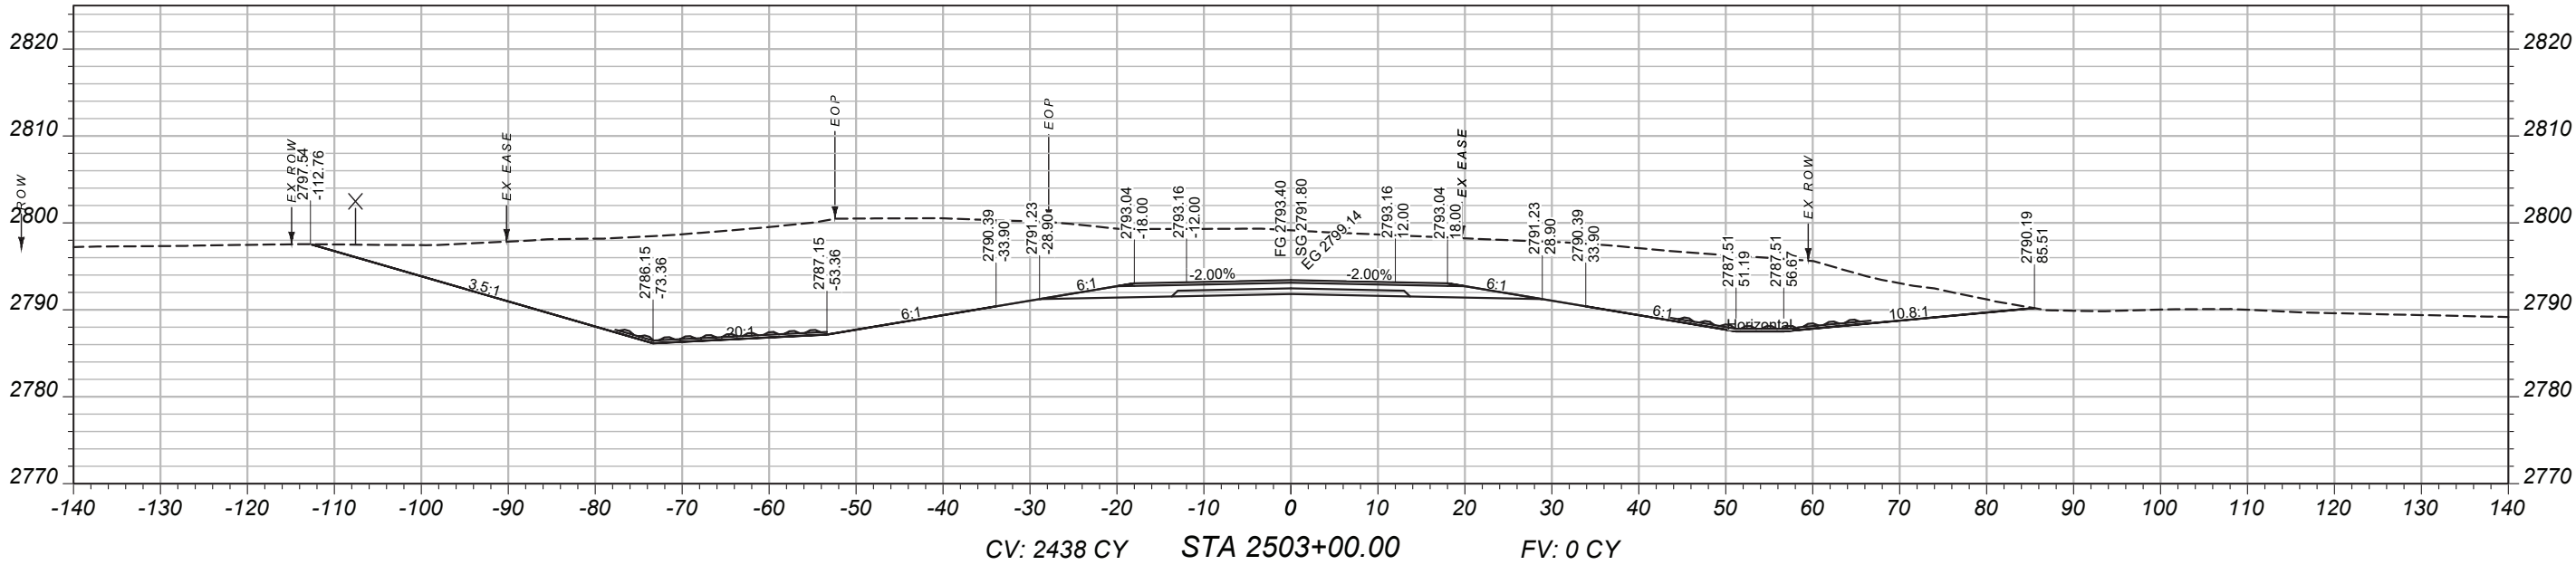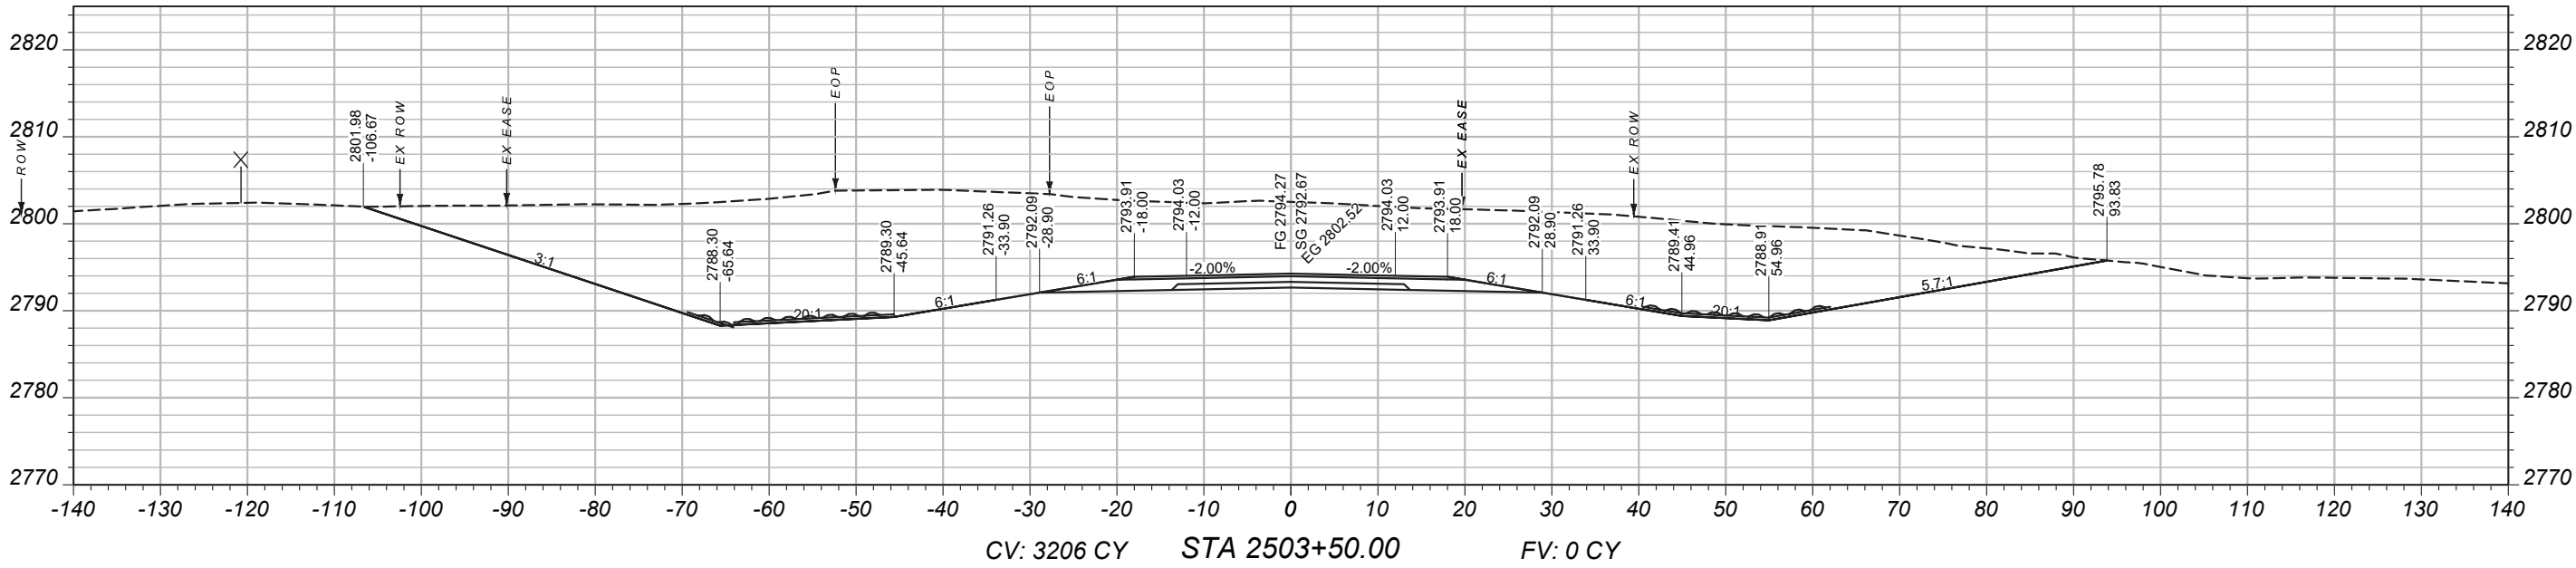

MAINLINE
CROSS-SECTIONS

PROJECT NAME
BROCKWAY - WEST

COUNTY
MCCONE

PROJECT ID
SSS-NH 57-6(24)260

UPN
9728000

DESIGNED BY
B. FRANK

05/2026

REVIEWED BY

CHECKED BY



03/2026

9728000RDLA0001.DWG



CROSS SECTIONS

3/24/2026 3:03 PM

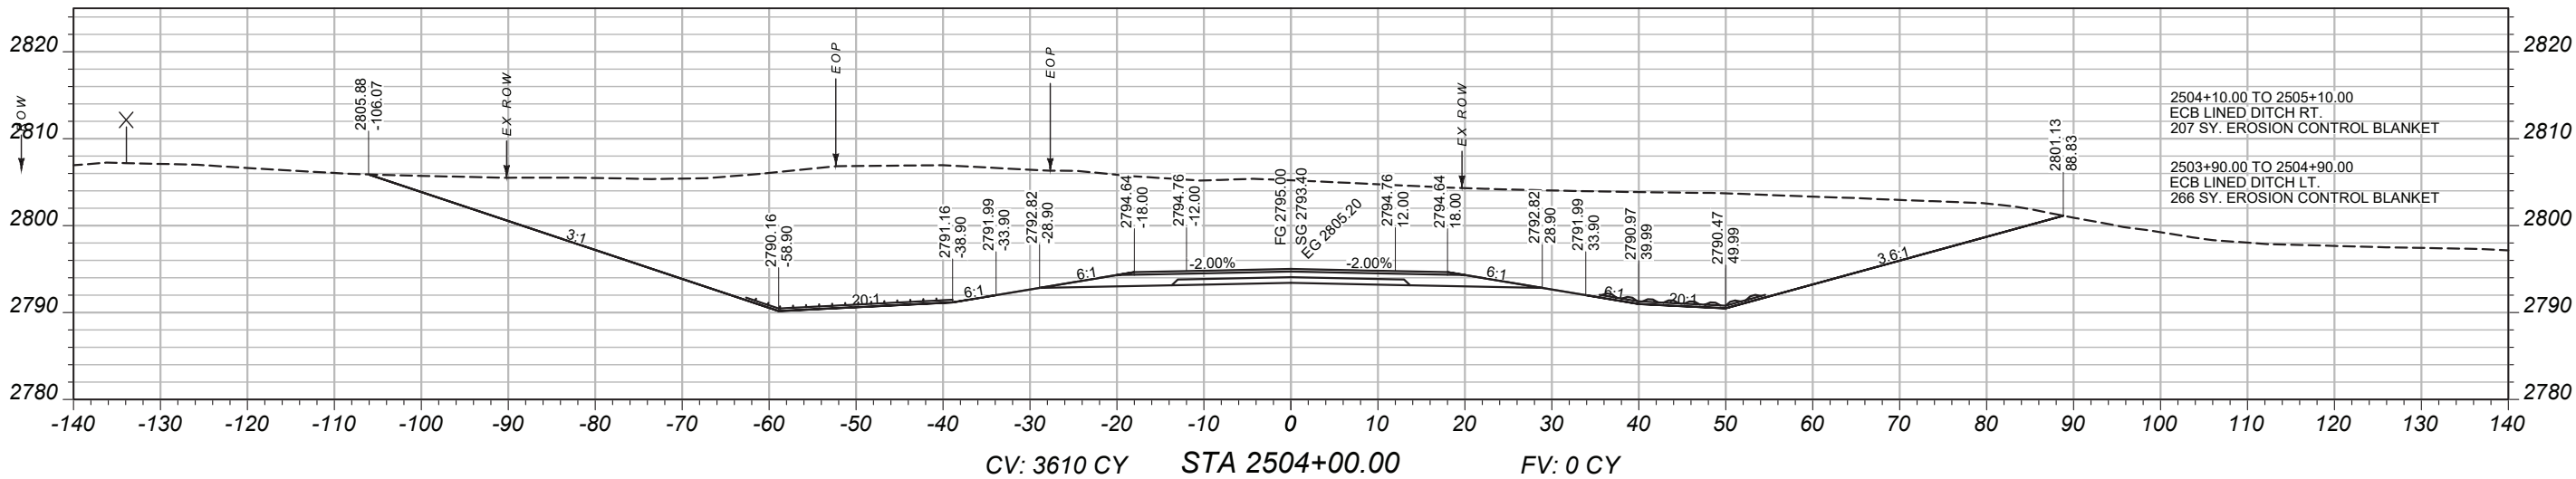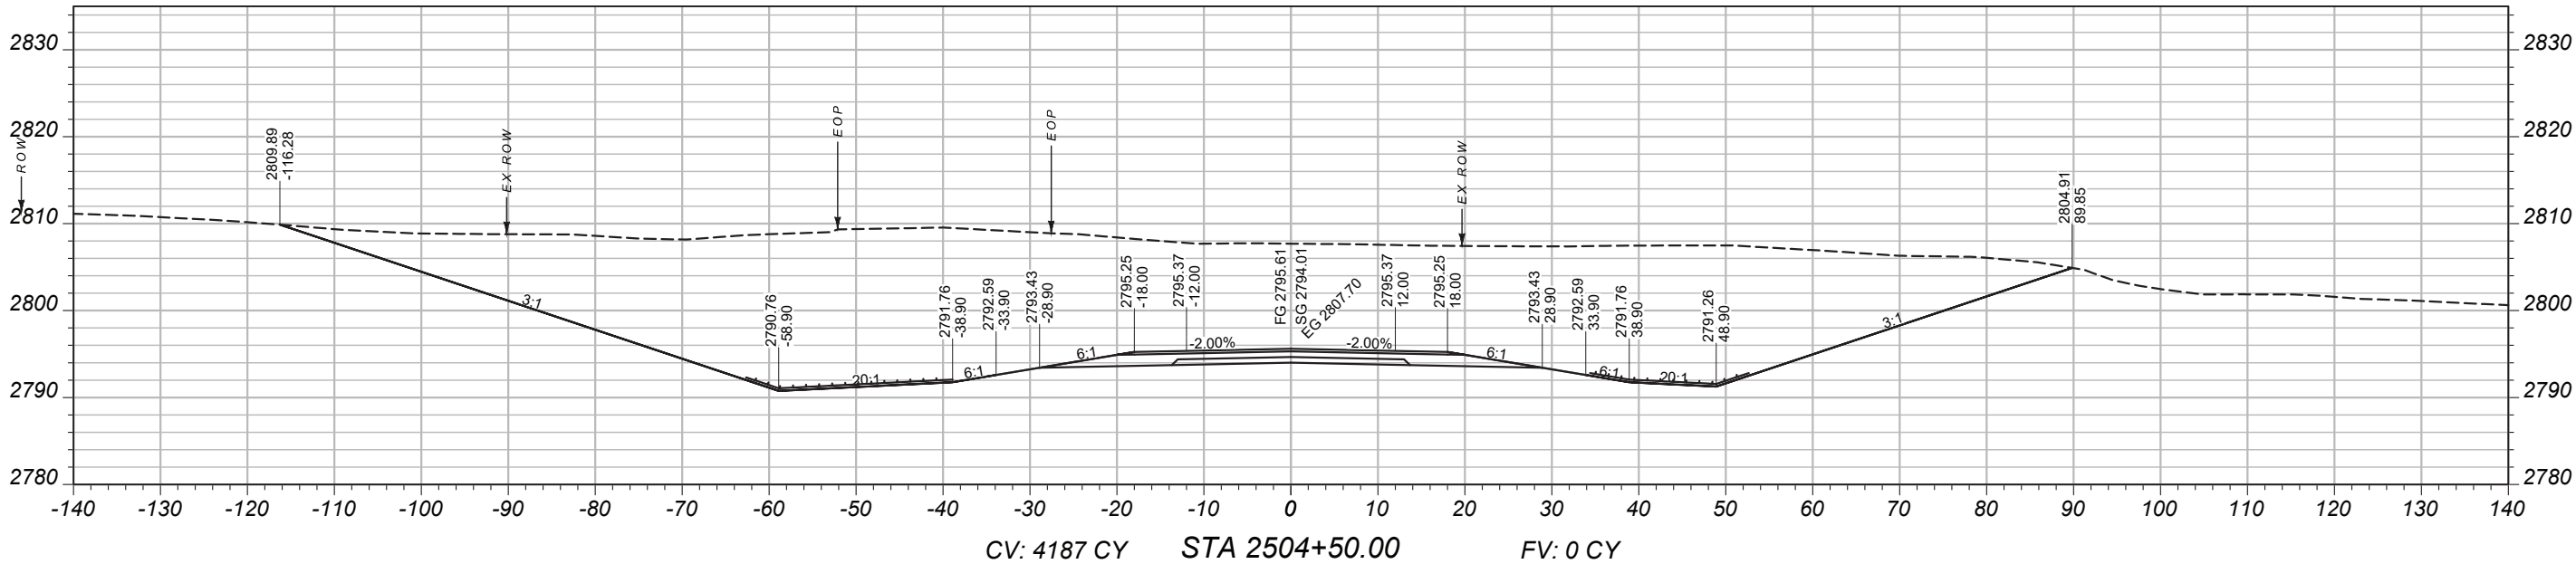

MAINLINE
CROSS-SECTIONS

PROJECT NAME
BROCKWAY - WEST

COUNTY
MCCONE

PROJECT ID
SSS-NH 57-6(24)260

UPN
9728000



DESIGNED BY	05/2026
REVIEWED BY	
CHECKED BY	03/2026
J. CERECK	9728000RDLA001.DWG



MONTANA
Department of Transportation

CROSS SECTIONS

3/24/2026 3:03 PM

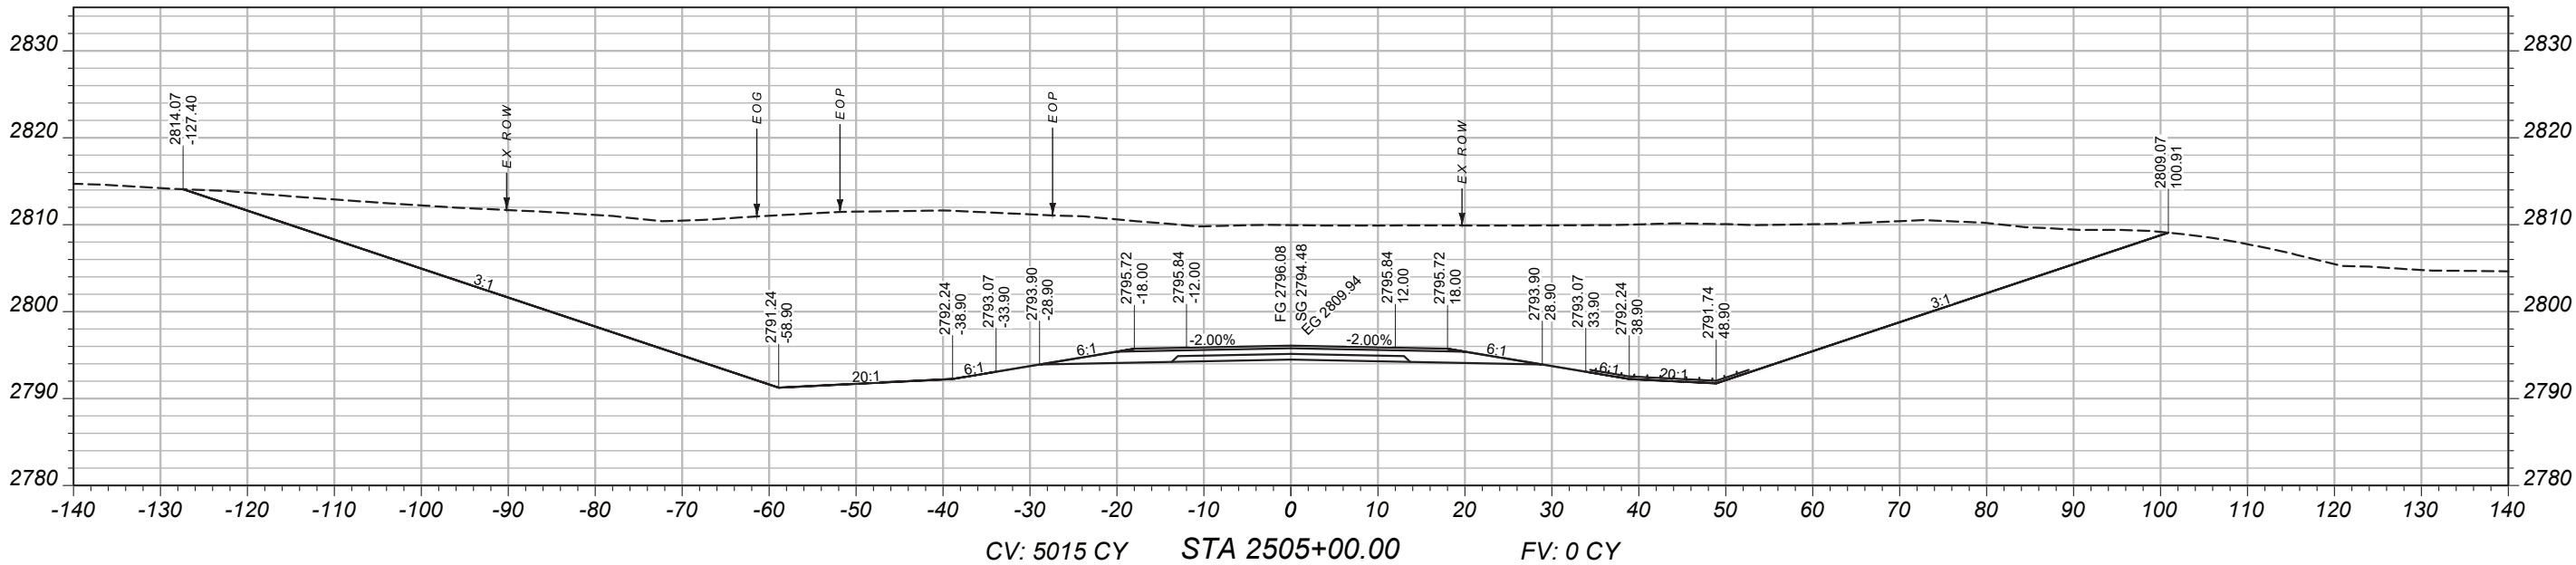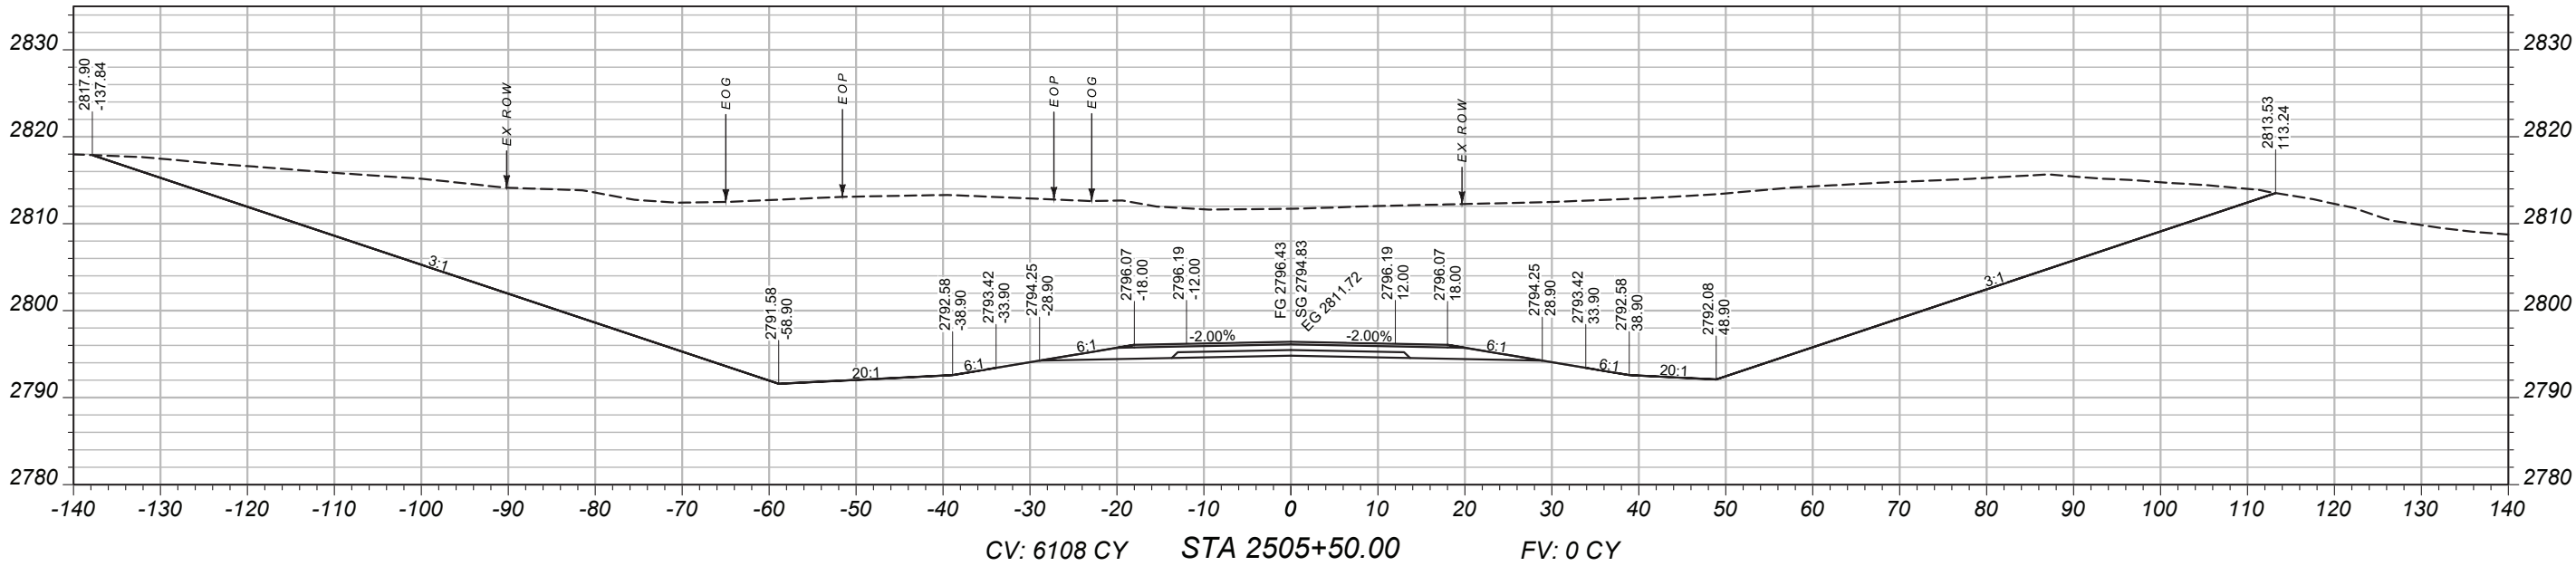

MAINLINE
CROSS-SECTIONS

PROJECT NAME

BROCKWAY - WEST

COUNTY

MCCONE

PROJECT ID

SSS-NH 57-6(24)260

UPN

9728000

DESIGNED BY

B. FRANK 05/2026

REVIEWED BY

CHECKED BY



J. CERECK 03/2026

9728000RD.LAY001.DWG



CROSS SECTIONS

3/24/2026 3:03 PM

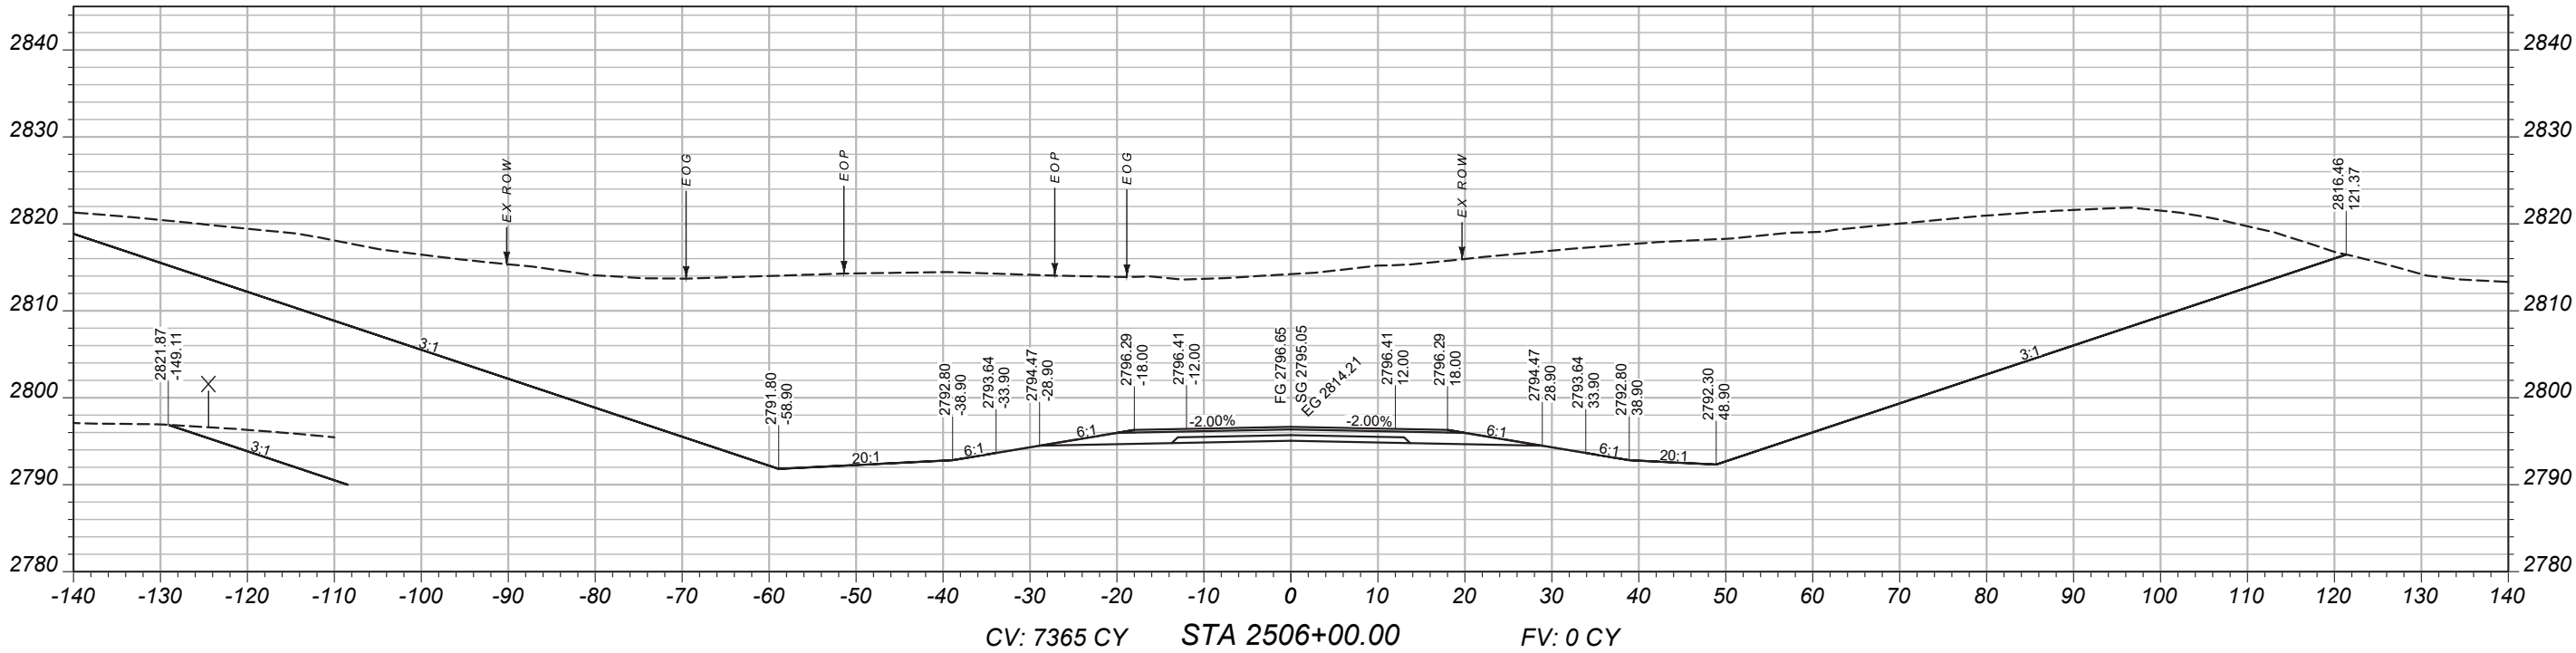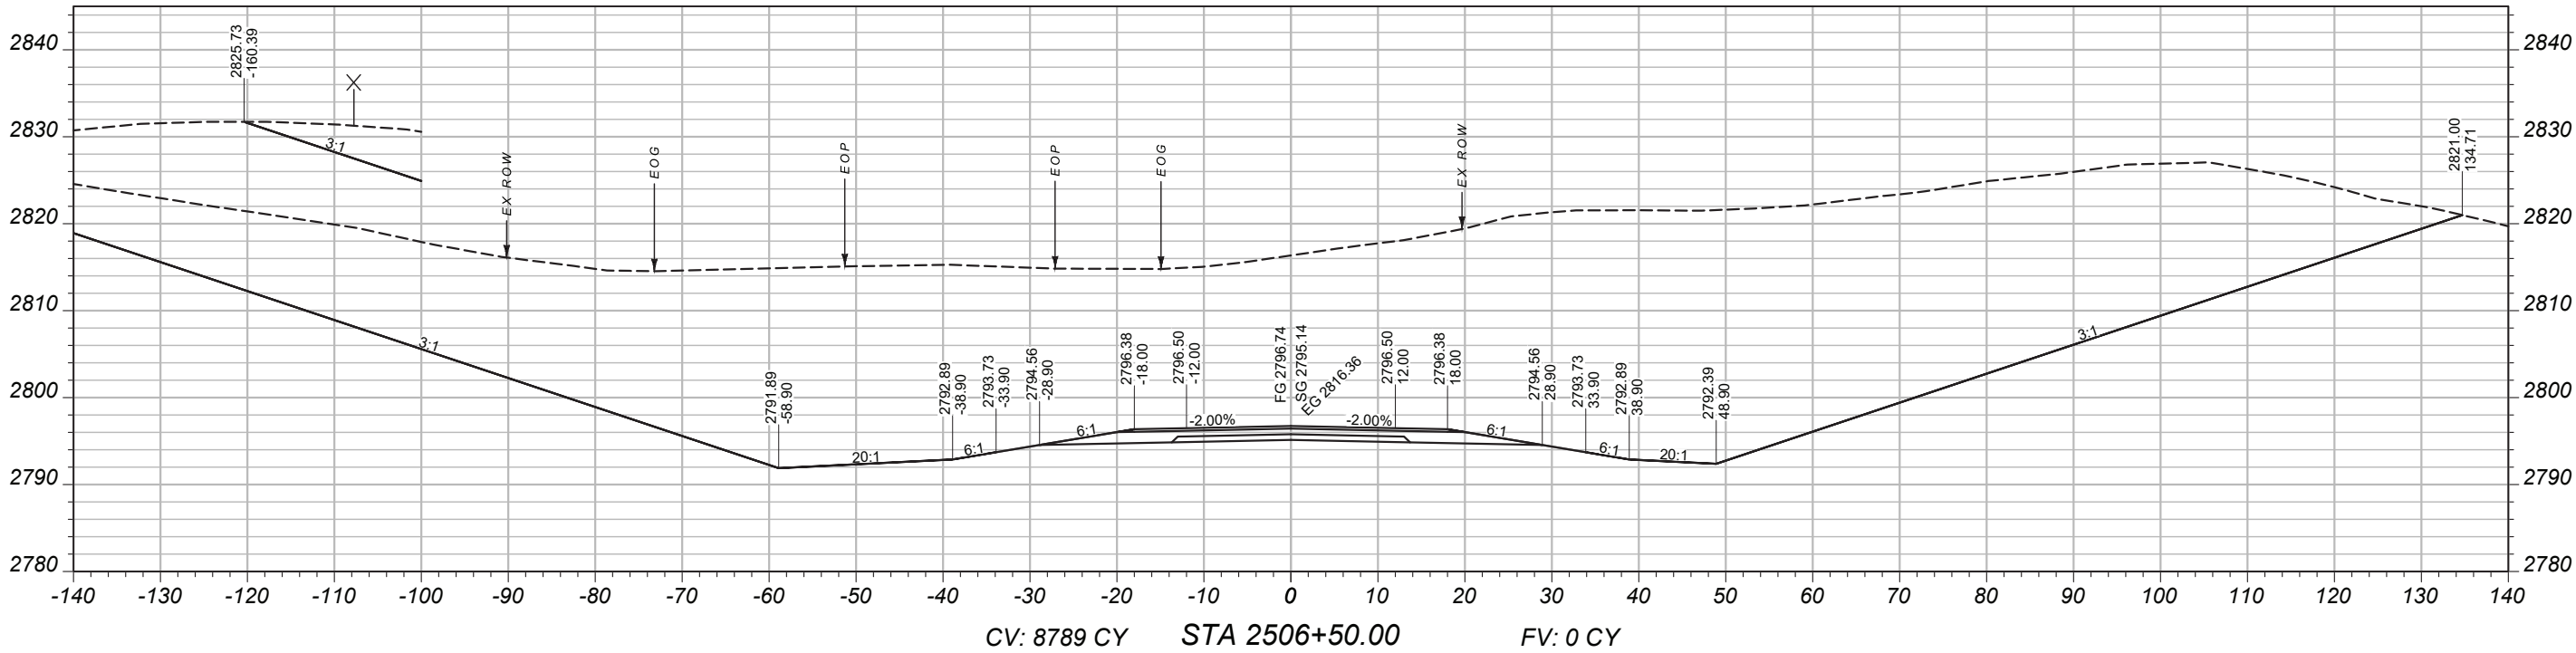

MAINLINE
CROSS-SECTIONS

PROJECT NAME
BROCKWAY - WEST

COUNTY
MCCONE

PROJECT ID
SSS-NH 57-6(24)260

9728000

DESIGNED BY
B. FRANK

05/2026

REVIEWED BY

CHECKED BY

J. CERECK



03/2026

9728000RDLA001.DWG



CROSS SECTIONS

3/24/2026 3:03 PM

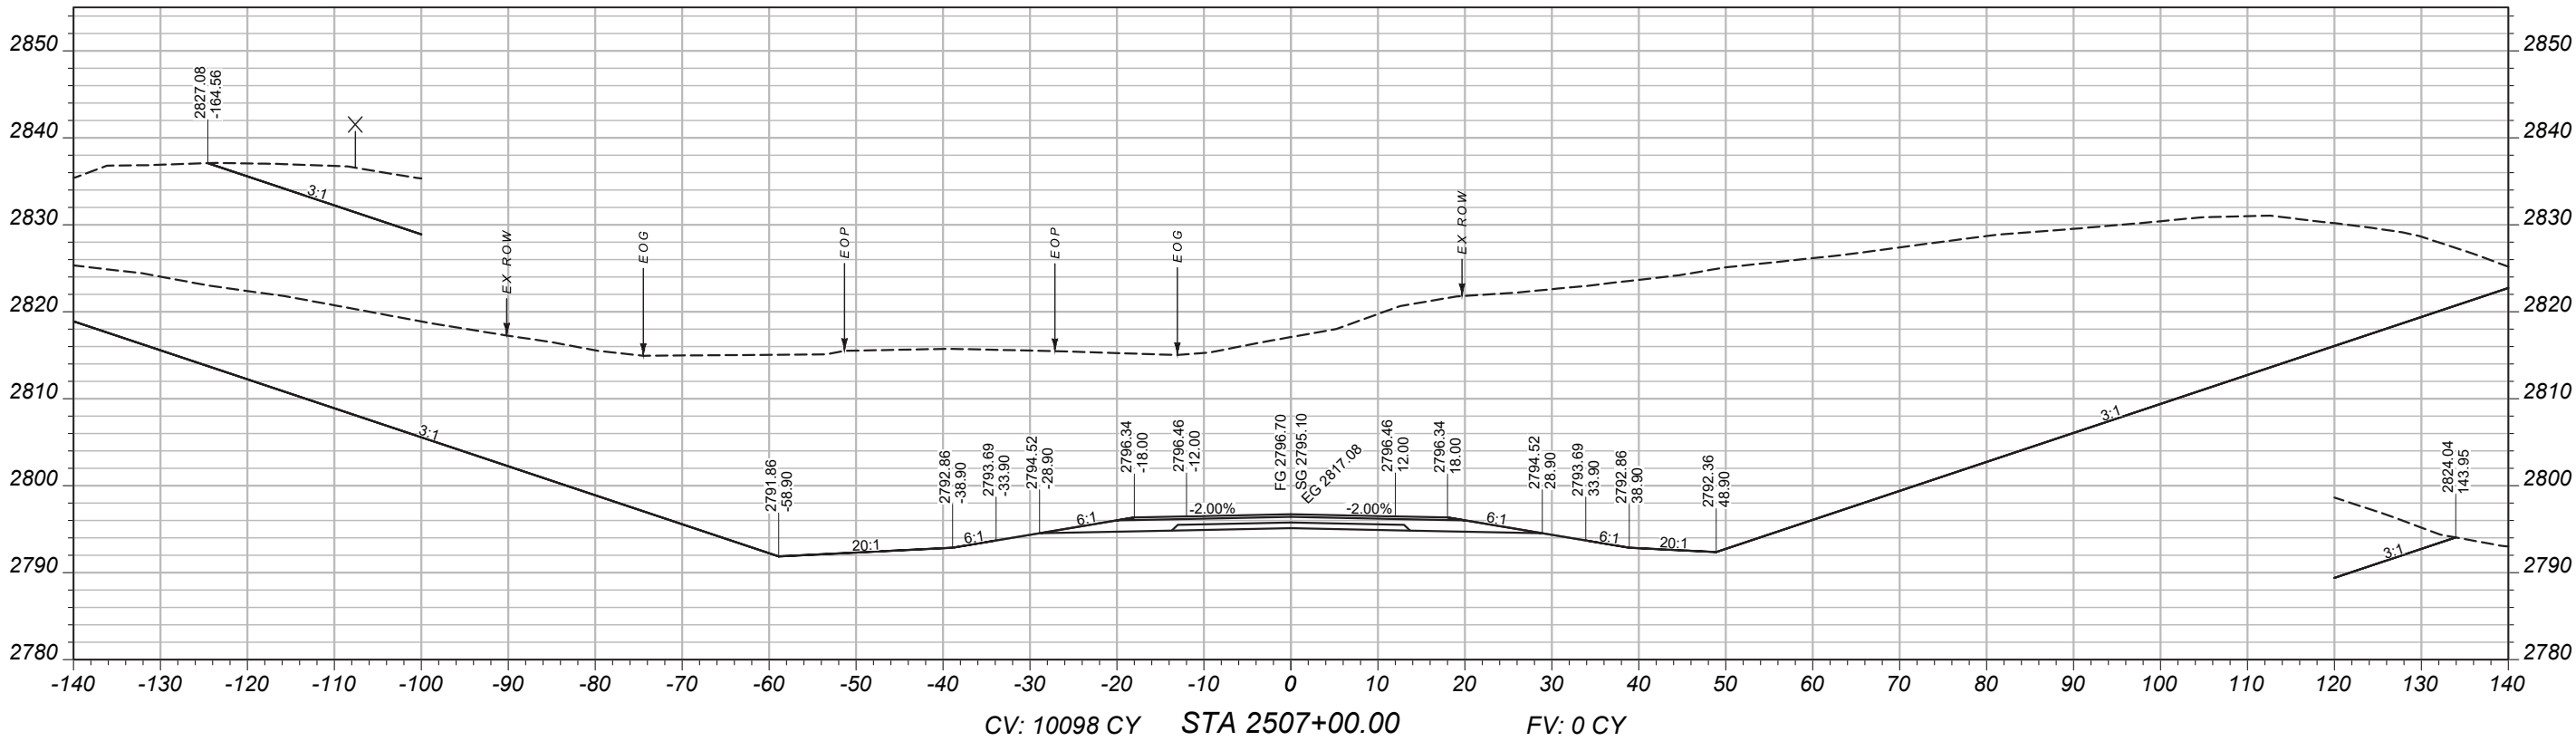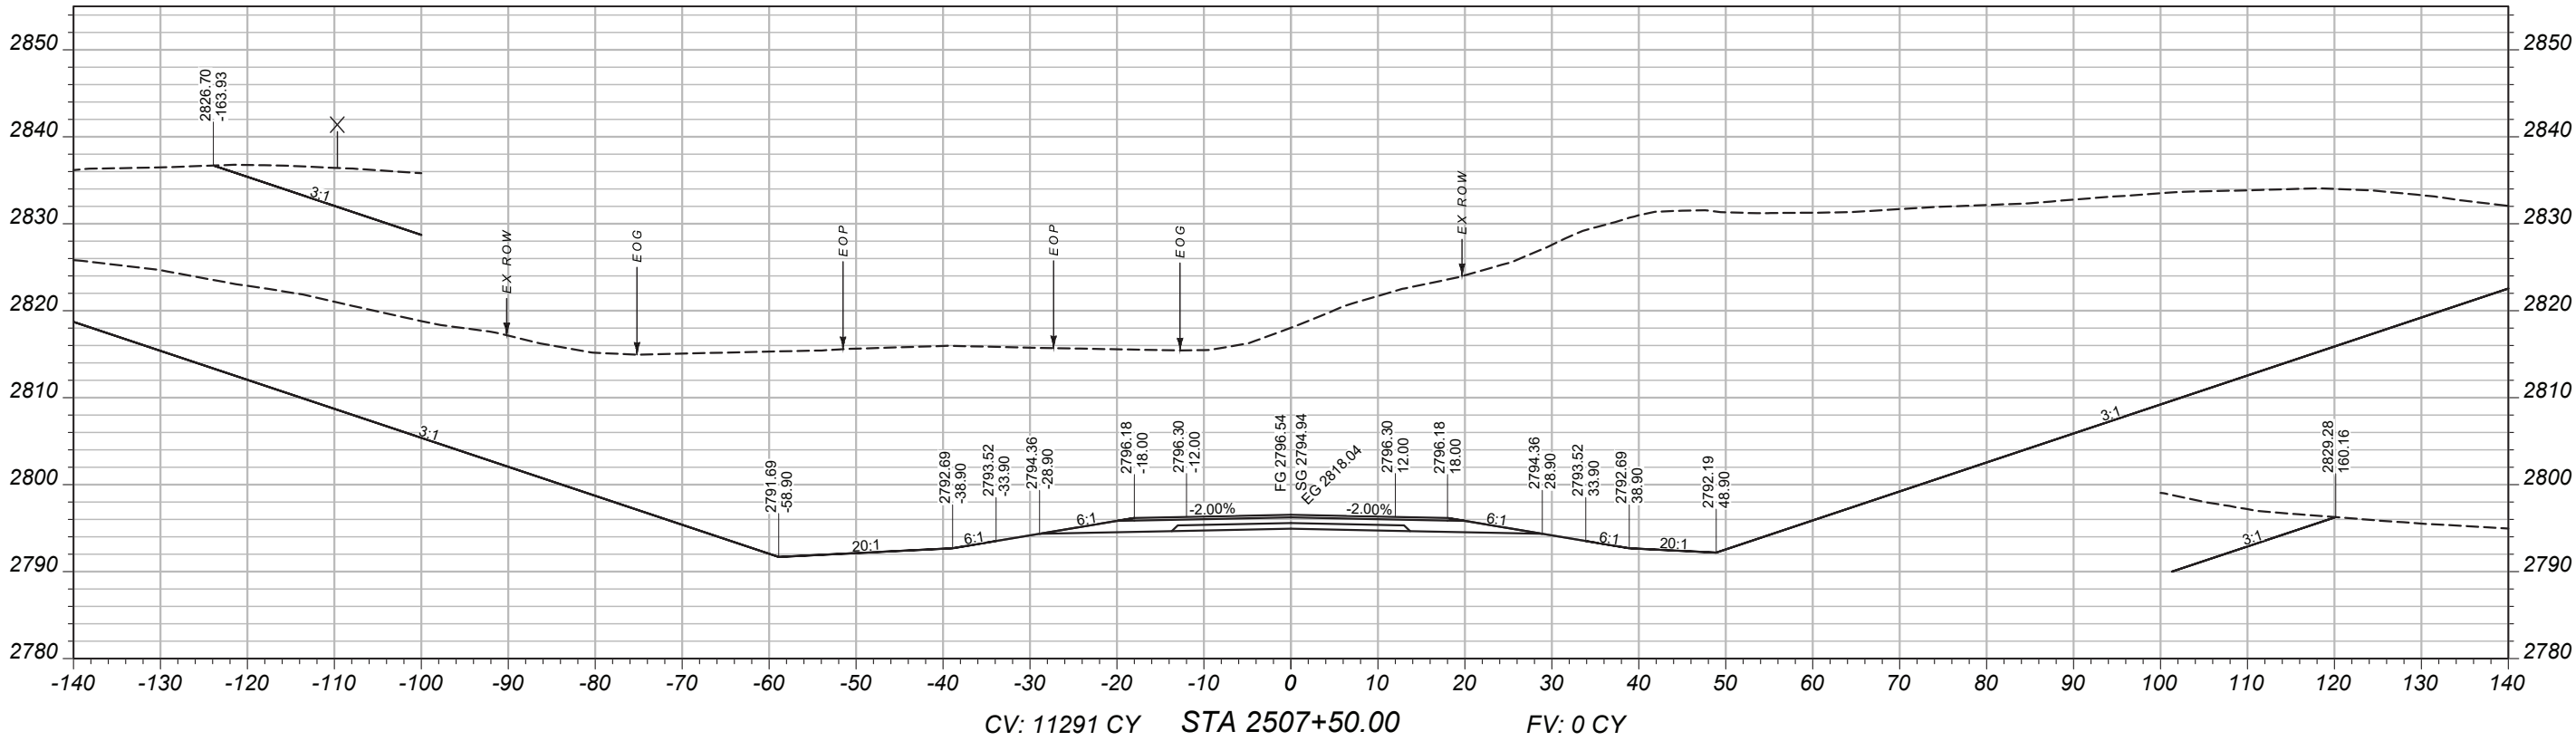

MAINLINE
CROSS-SECTIONS

PROJECT NAME
BROCKWAY - WEST

COUNTY
MCCONE

PROJECT ID
SSS-NH 57-6(24)260

UPN
9728000

DESIGNED BY
B. FRANK

REVIEWED BY



CHECKED BY
J. CERECK

9728000RDLA001.DWG

MONTANA
Department of Transportation

CROSS SECTIONS

3/24/2026 3:03 PM

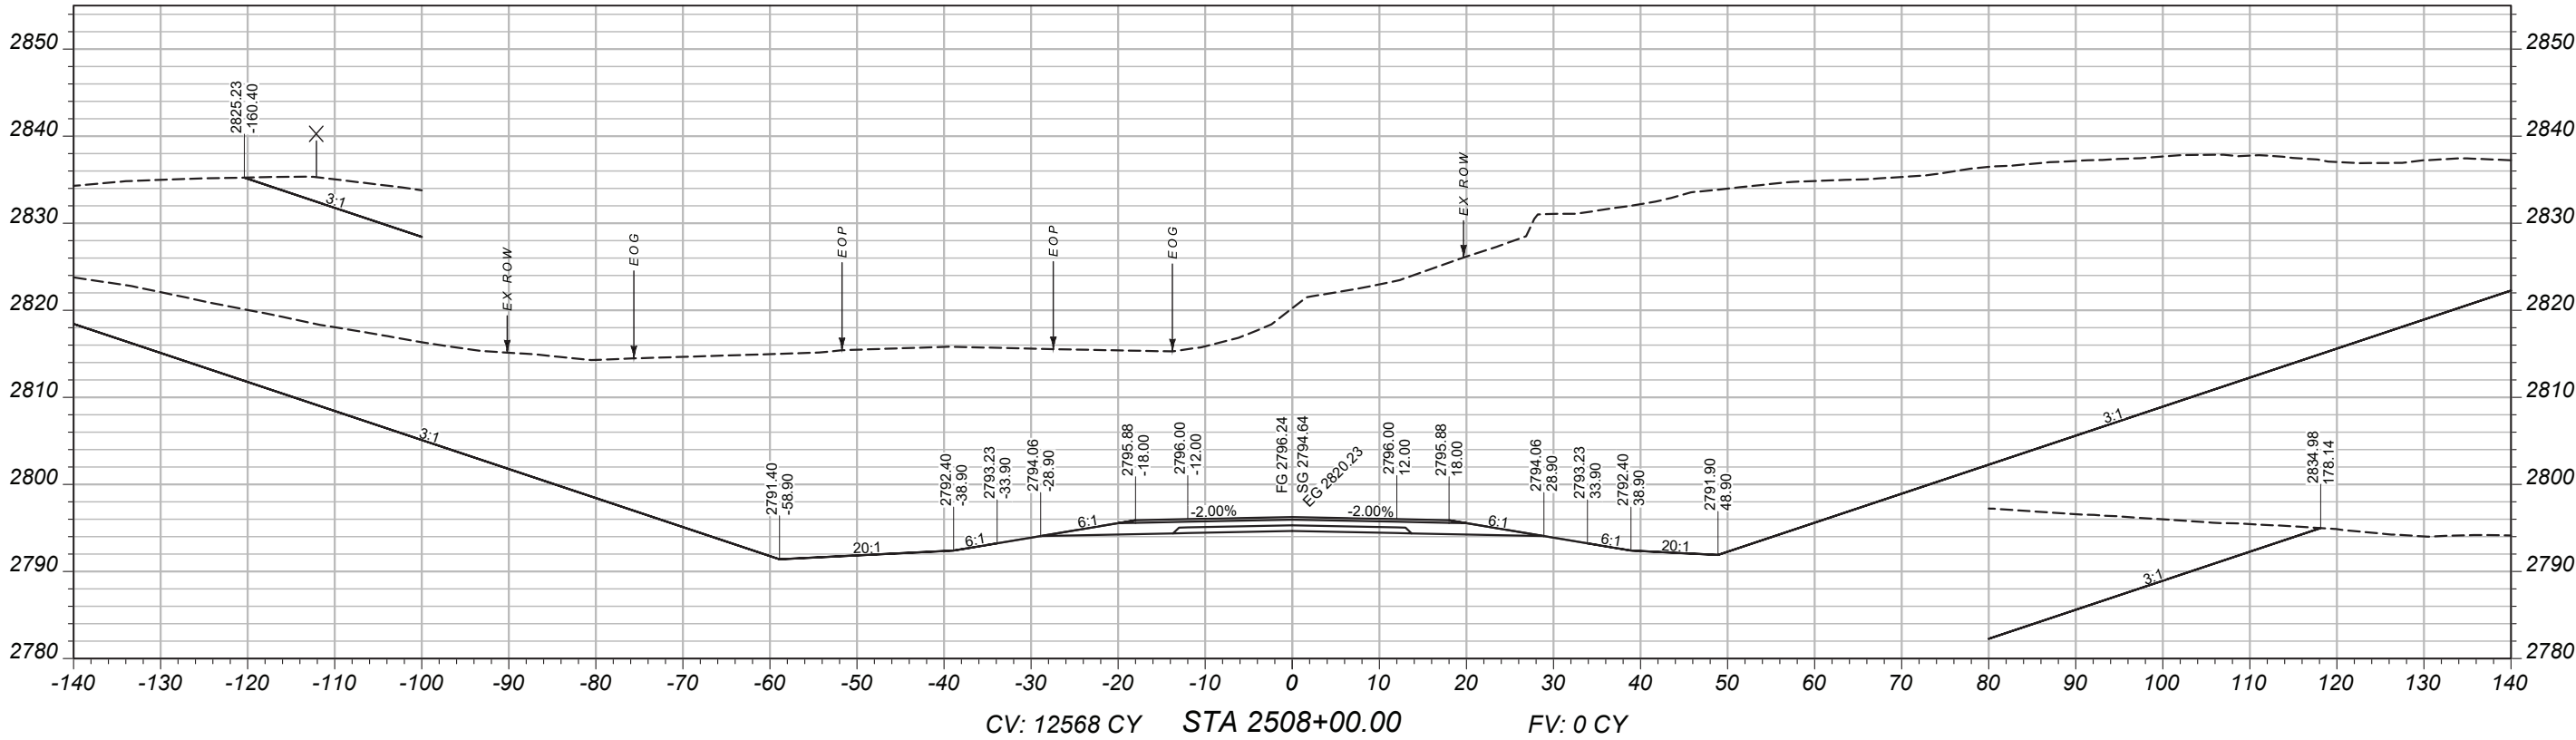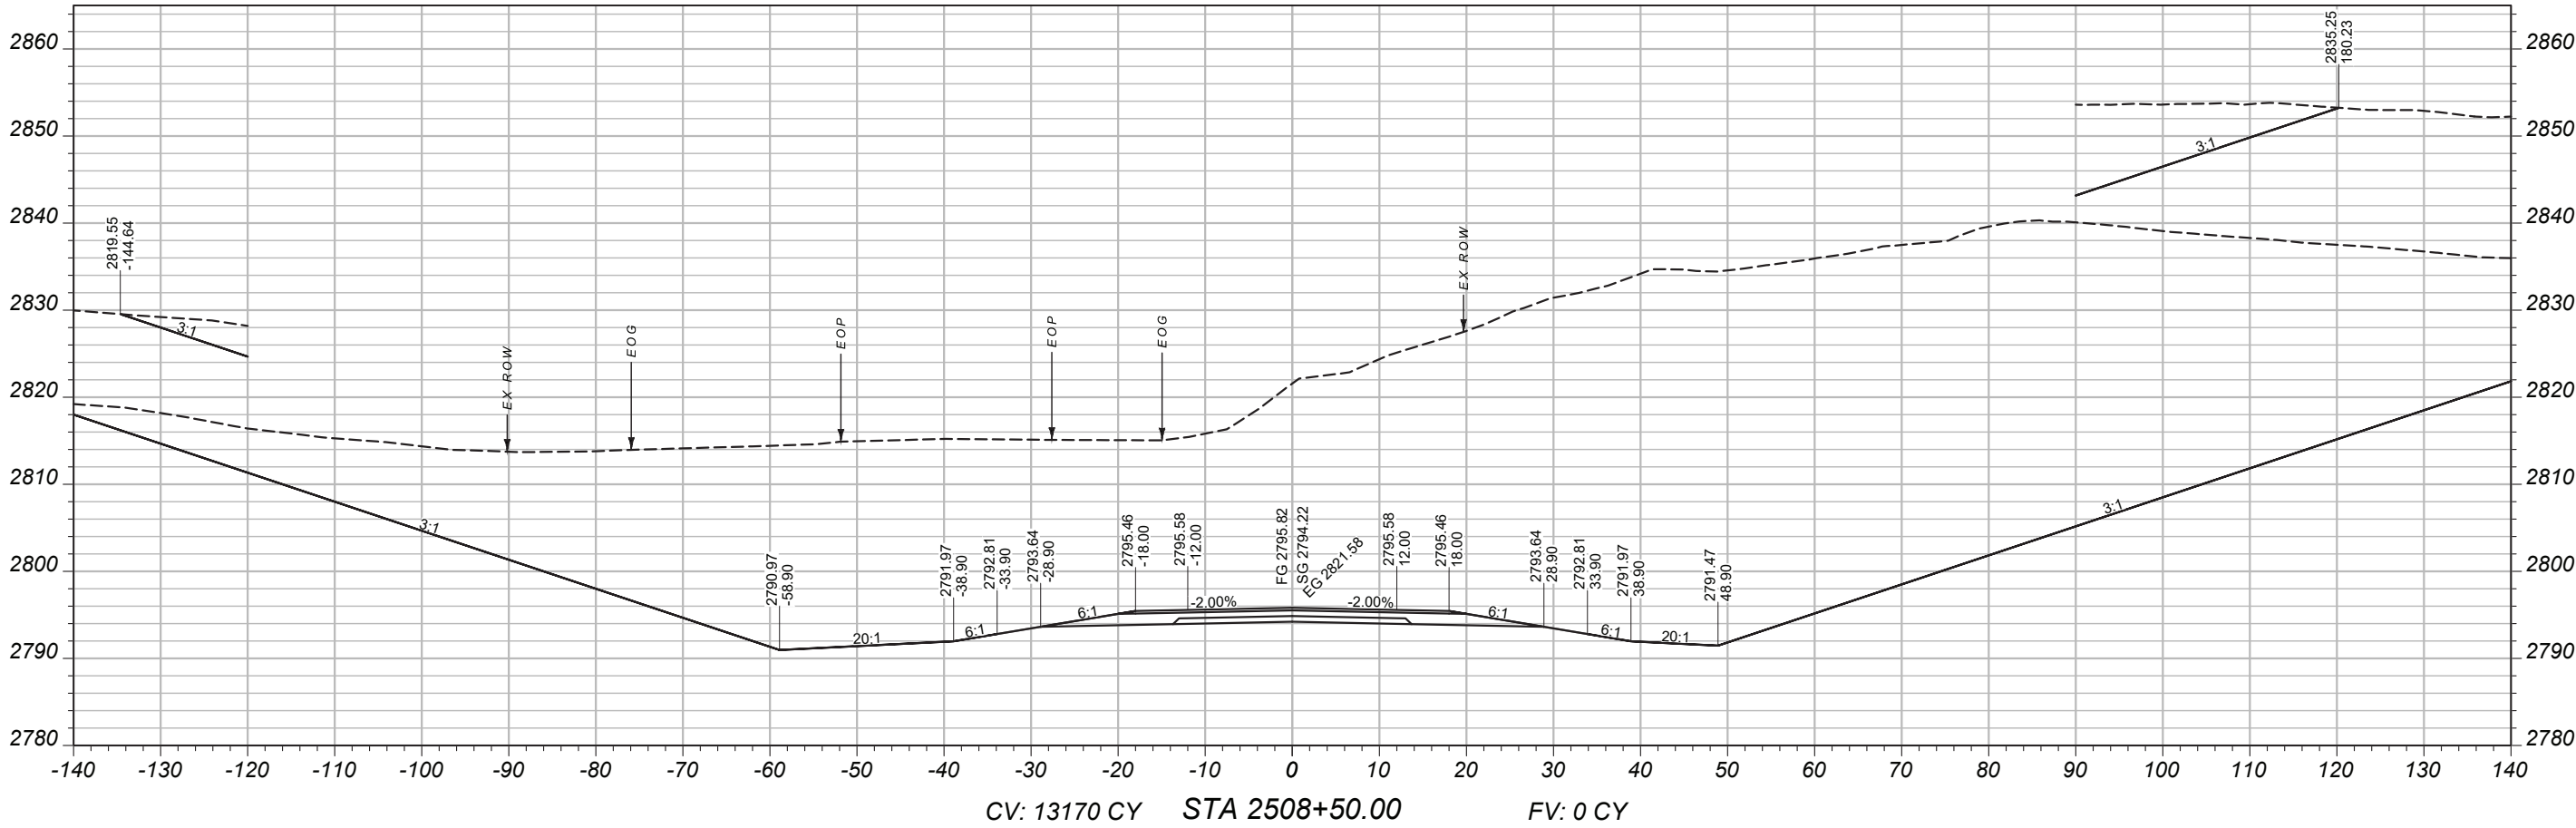

MAINLINE
CROSS-SECTIONS

PROJECT NAME
BROCKWAY - WEST

COUNTY
MCCONE

PROJECT ID
SSS-NH 57-6(24)260

UPN
9728000

DESIGNED BY
B. FRANK

REVIEWED BY


CHECKED BY
J. CERECK

9728000RD\A\001.DWG



CROSS SECTIONS

3/24/2026 3:03 PM

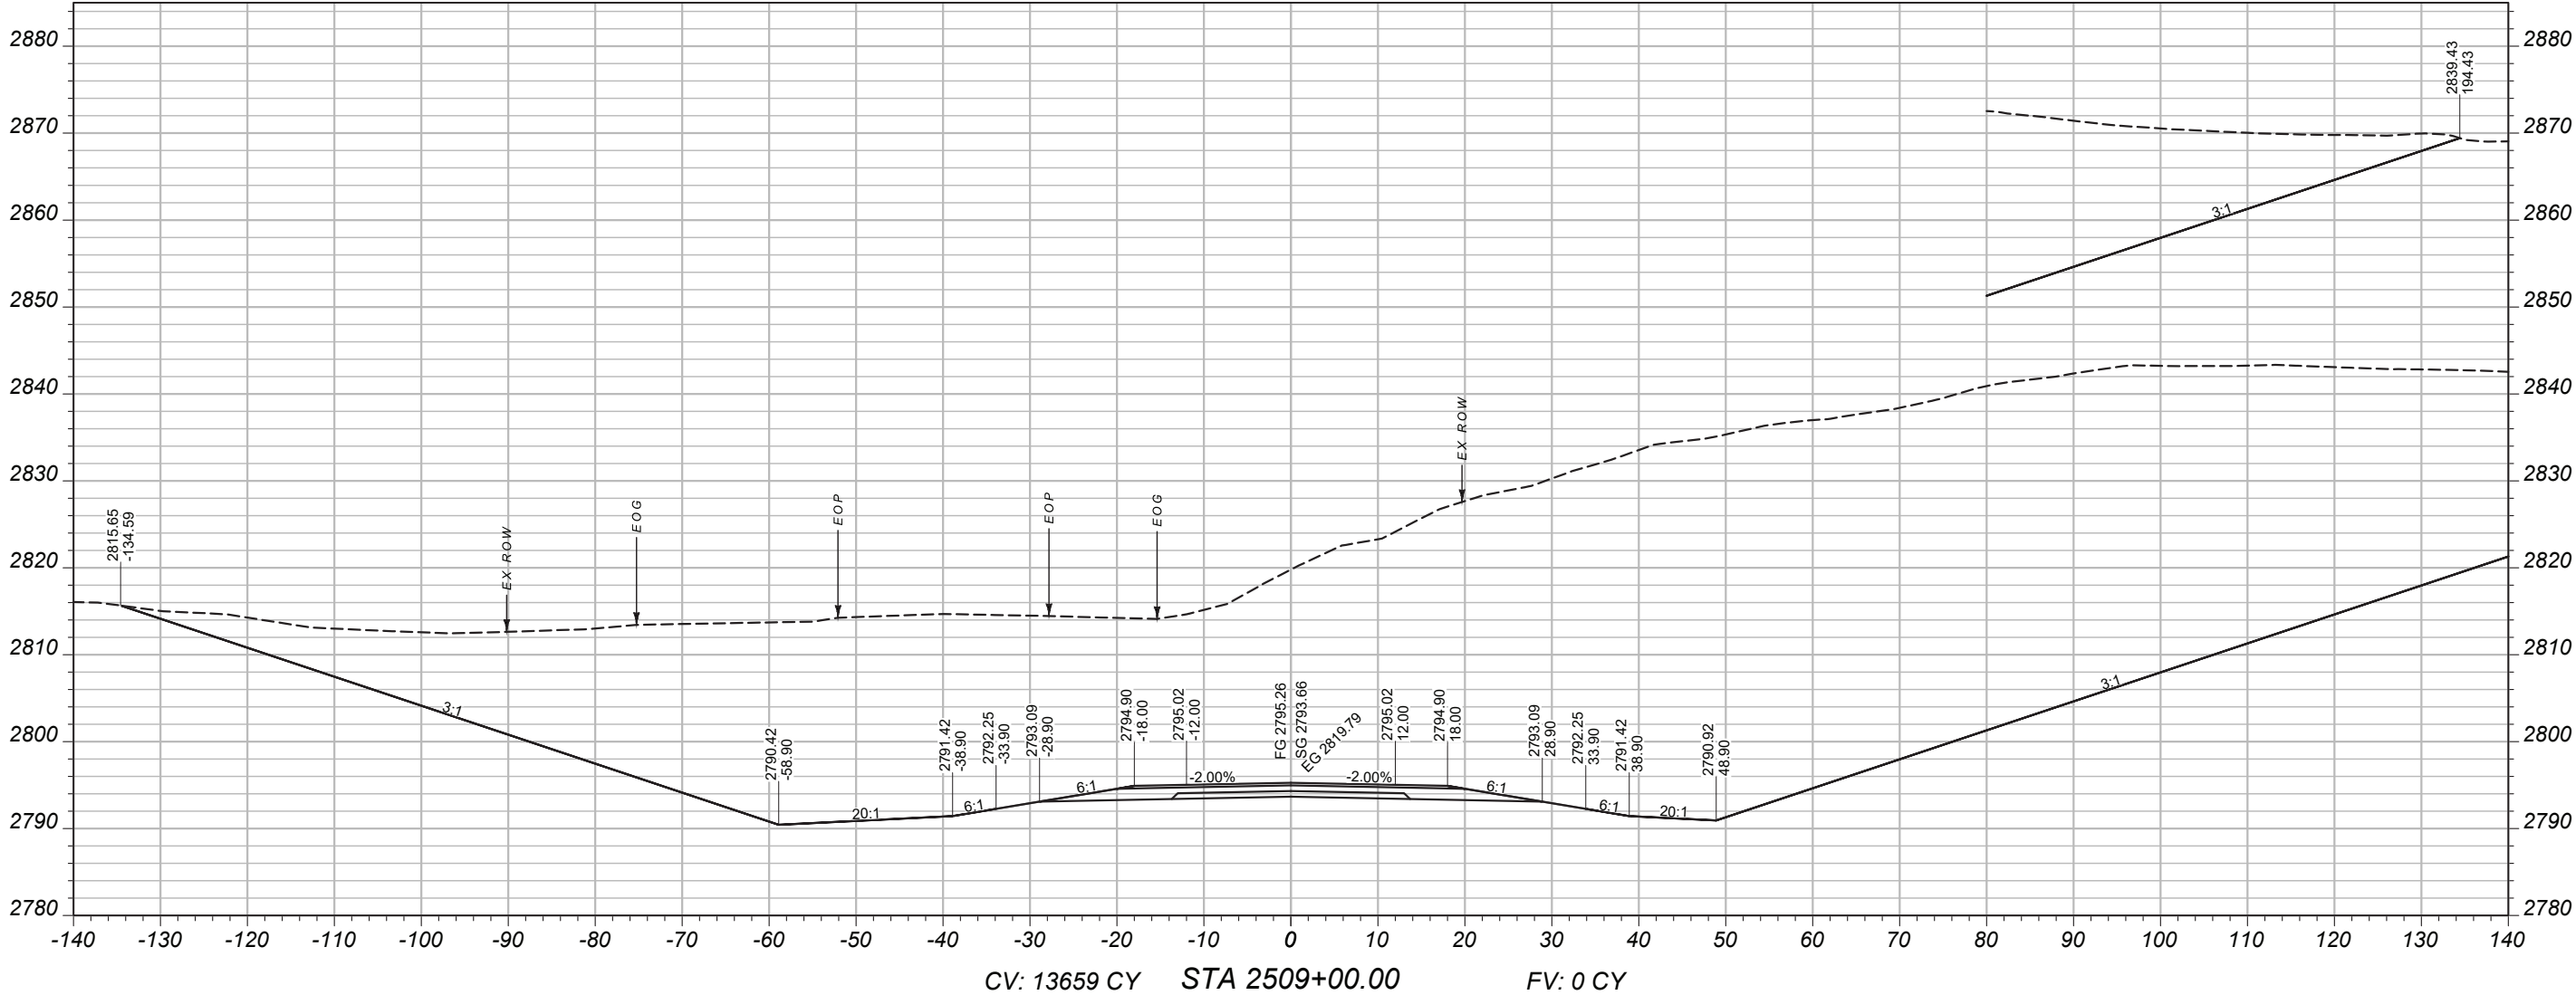

MAINLINE
CROSS-SECTIONS

PROJECT NAME
BROCKWAY - WEST

COUNTY
MCCONE

PROJECT ID
SSS-NH 57-6(24)260

UPN
9728000

DESIGNED BY
B. FRANK

05/2026

REVIEWED BY

CHECKED BY

03/2026


J. CERECK

9728000RDLAY001.DWG





CROSS SECTIONS

3/24/2026 3:03 PM

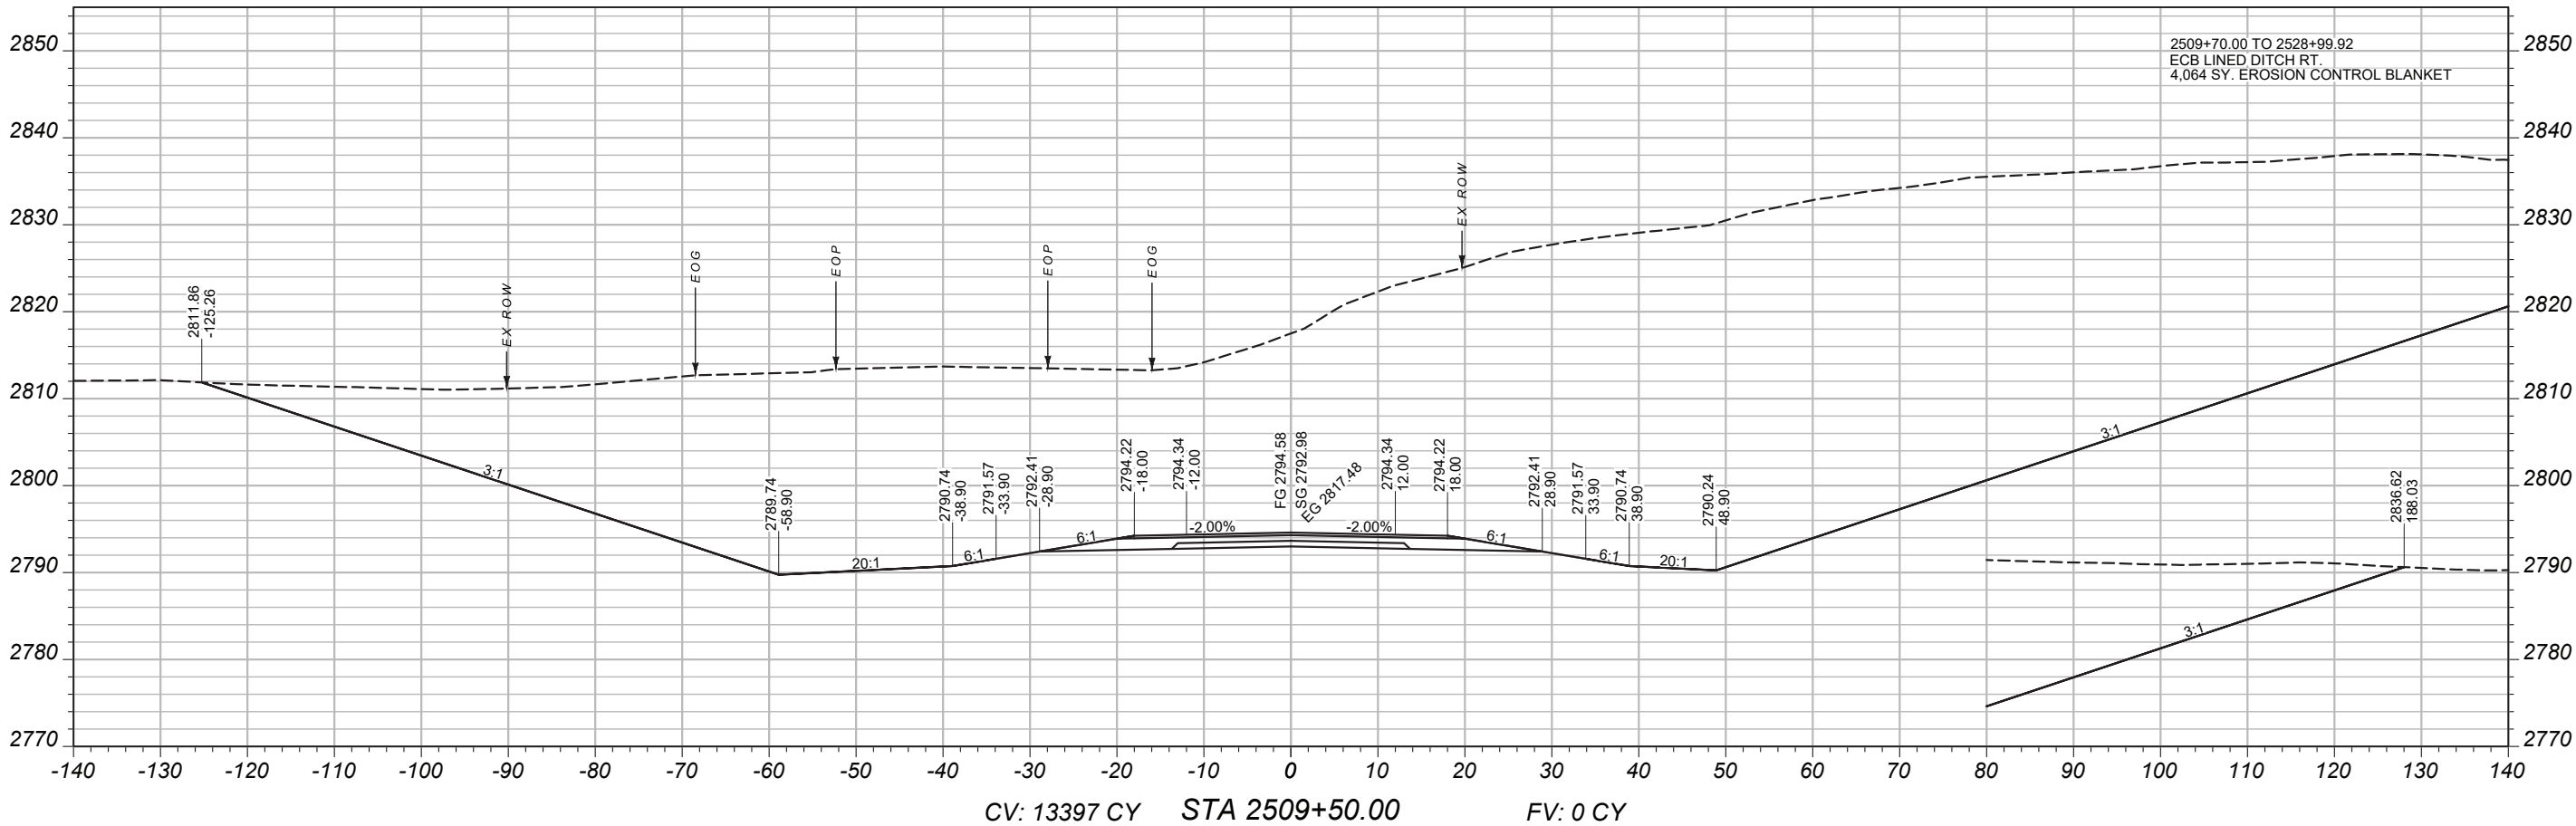

MAINLINE
CROSS-SECTIONS

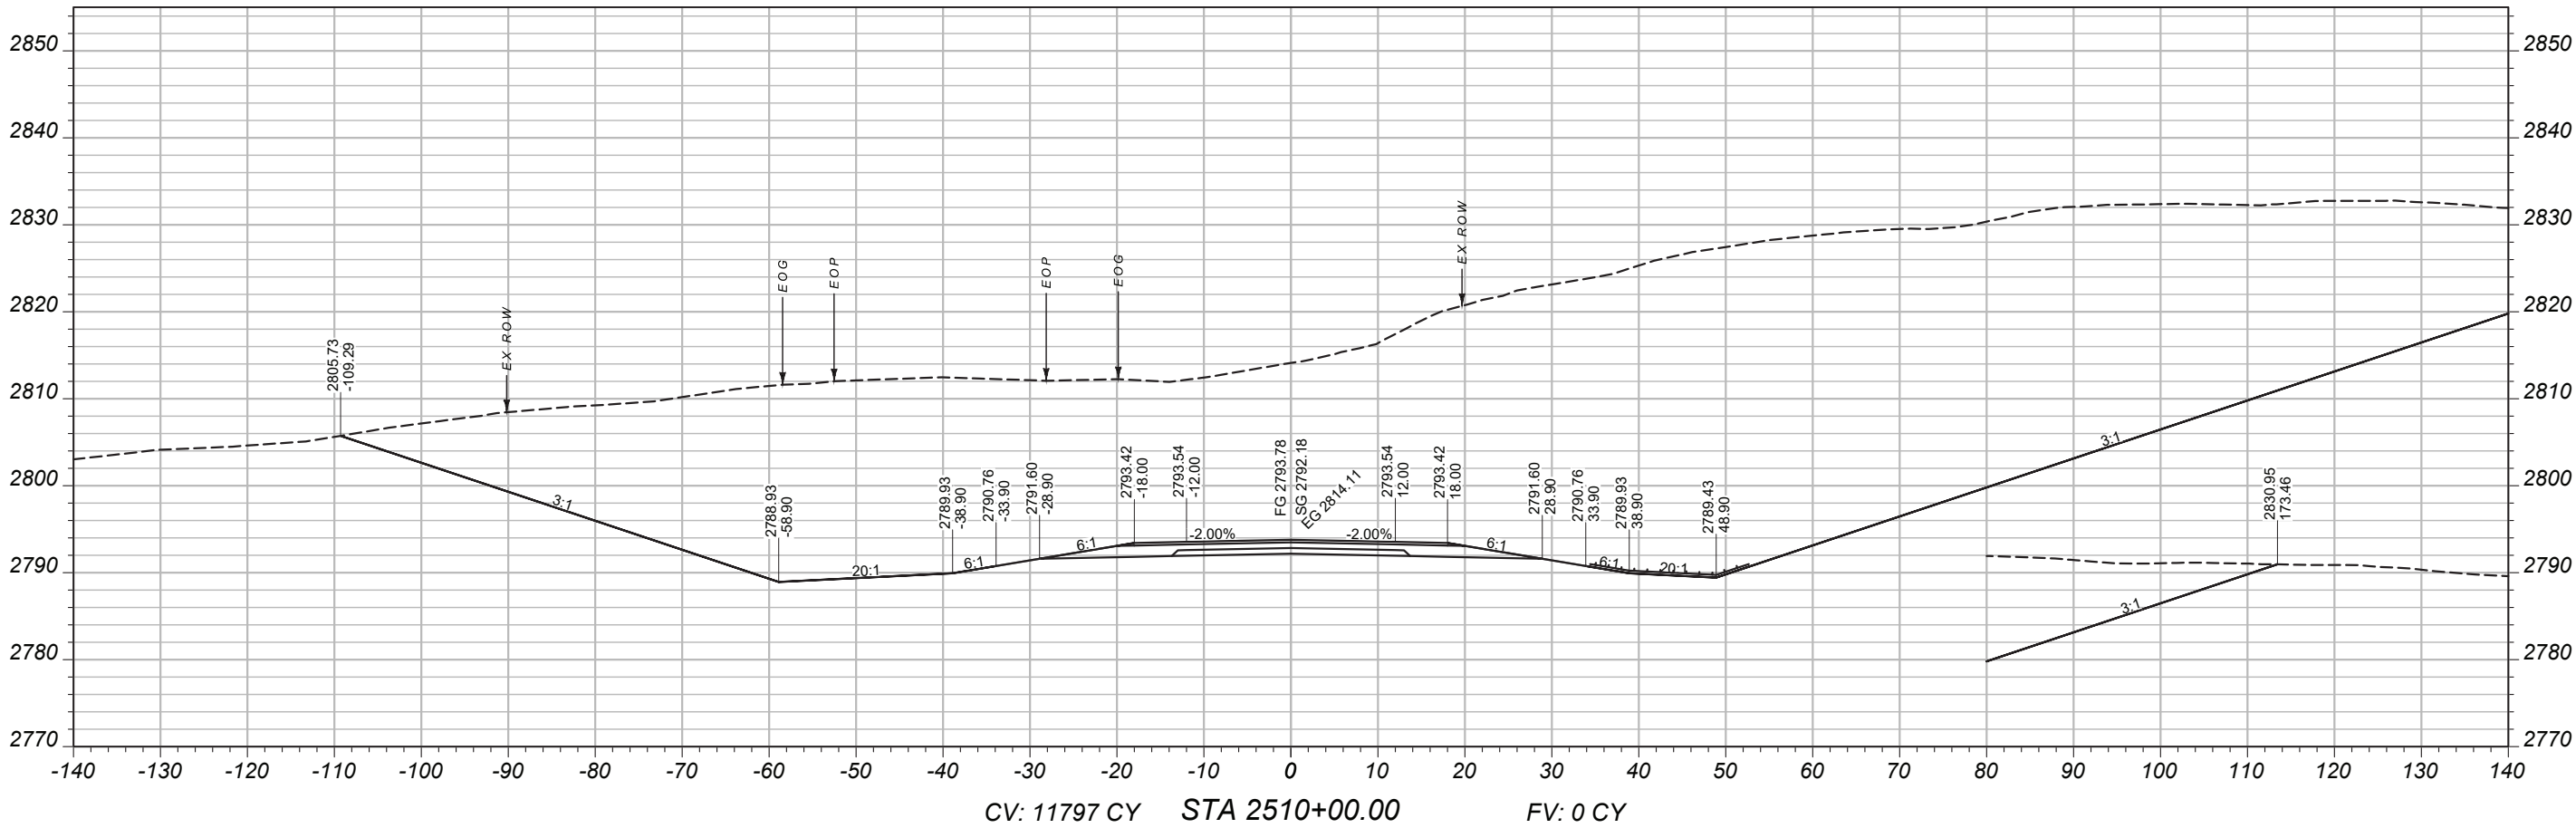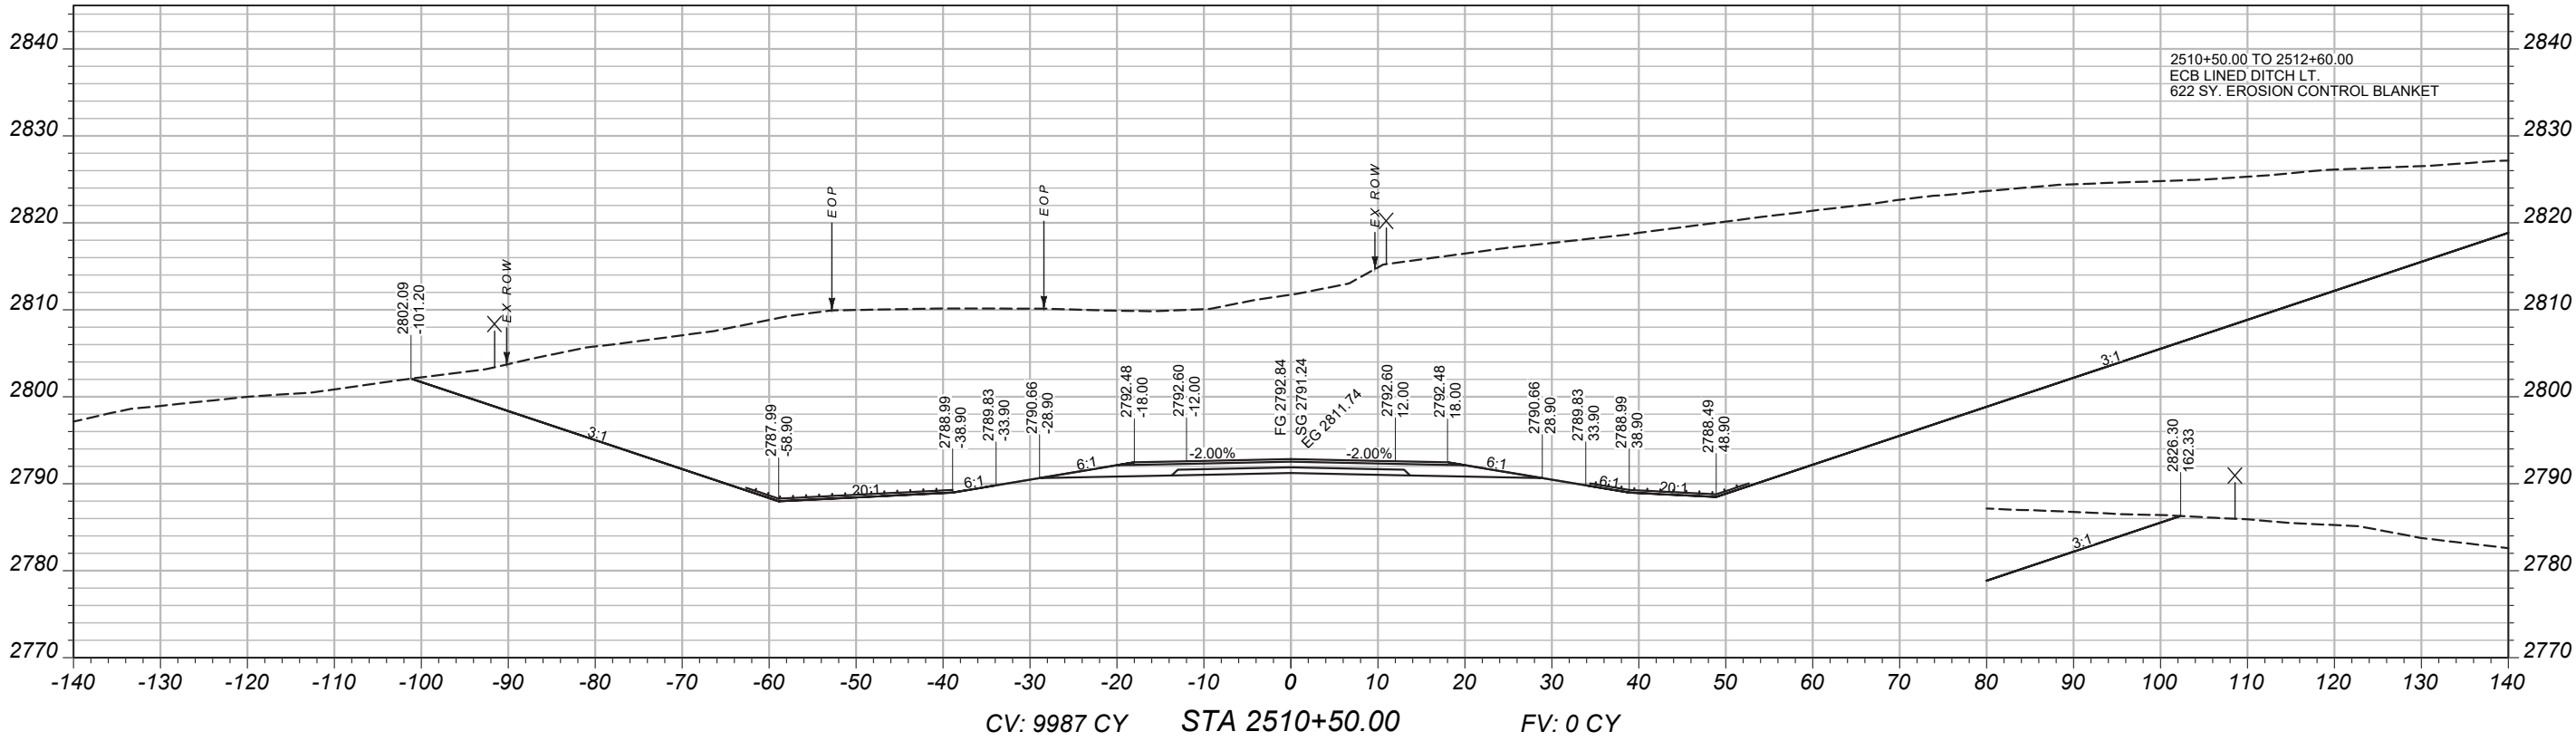

PROJECT NAME		BROCKWAY - WEST	
COUNTY		MCCONE	
PROJECT ID		SSS-NH 57-6(24)260	
UPN		9728000	
DESIGNED BY	05/2026	MONTANA Department of Transportation	
REVIEWED BY			
CHECKED BY	03/2026		
J. CERECK		CROSS SECTIONS	
9728000RDLAY001.DWG		3/24/2026 3:03 PM	

MAINLINE
CROSS-SECTIONS

BROCKWAY - WEST

MCCONE

SSS-NH 57-6(24)260

9728000

PROJECT NAME

COUNTY

PROJECT ID

UPN

DESIGNED BY

05/2026

REVIEWED BY

03/2026

CHECKED BY



J. CERECK

9728000RDLAY001.DWG





CROSS SECTIONS

3/24/2026 3:03 PM

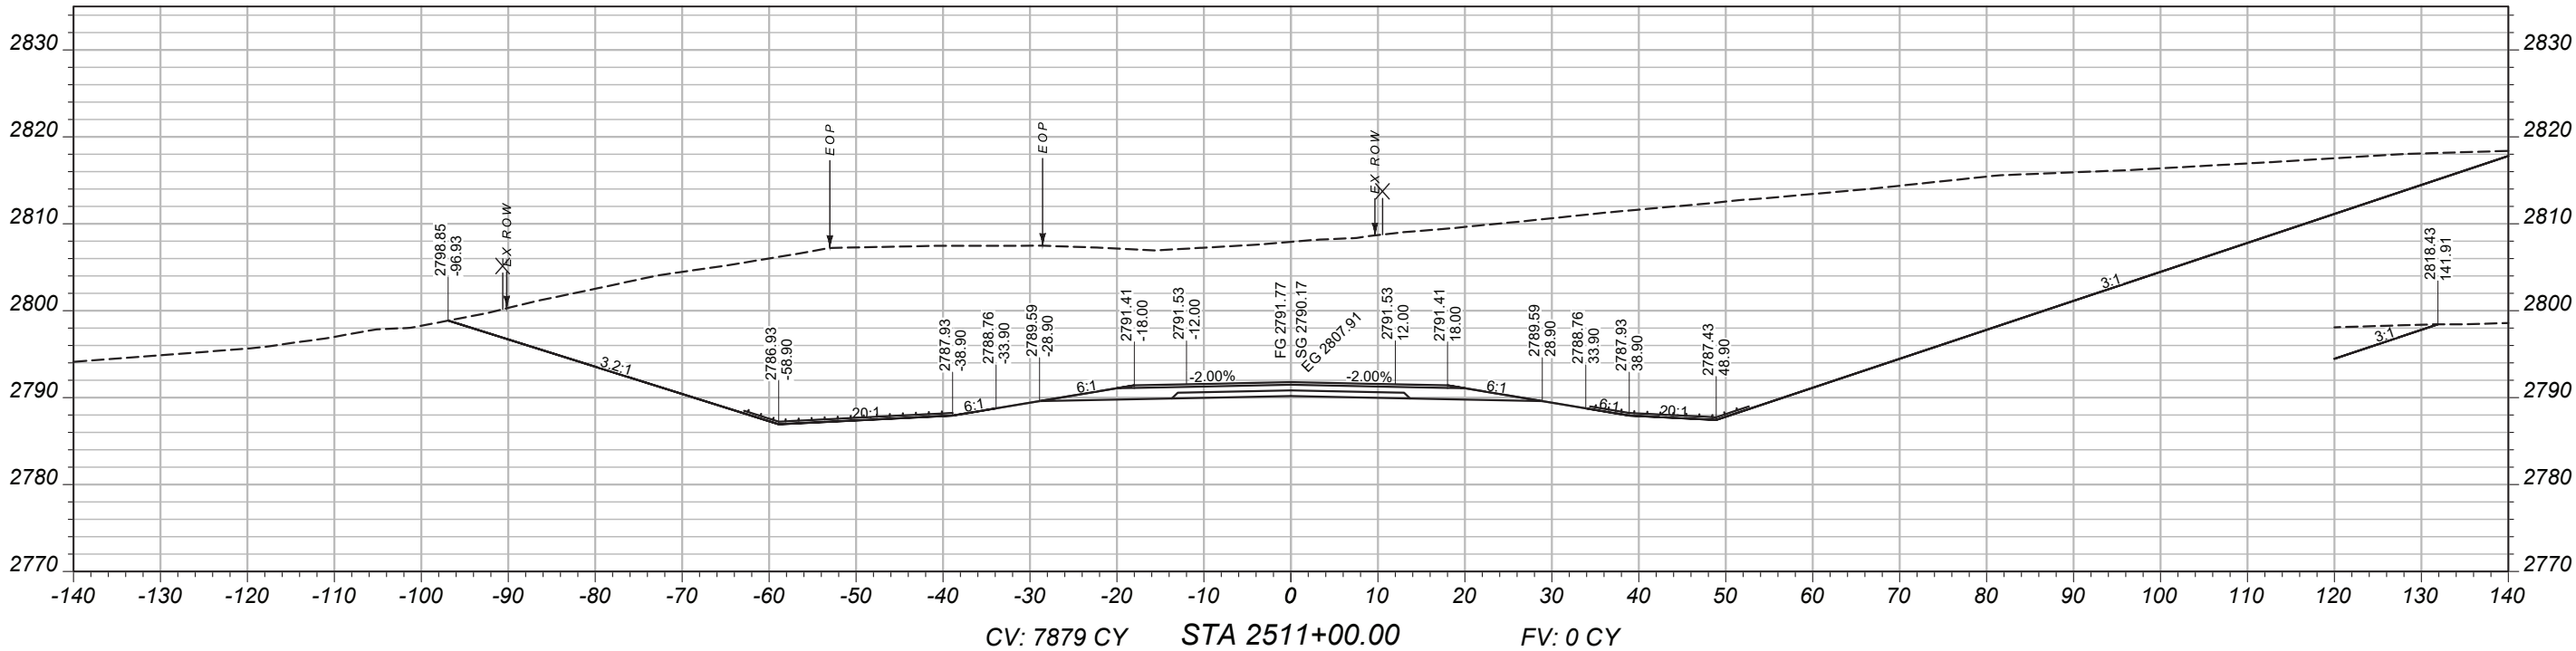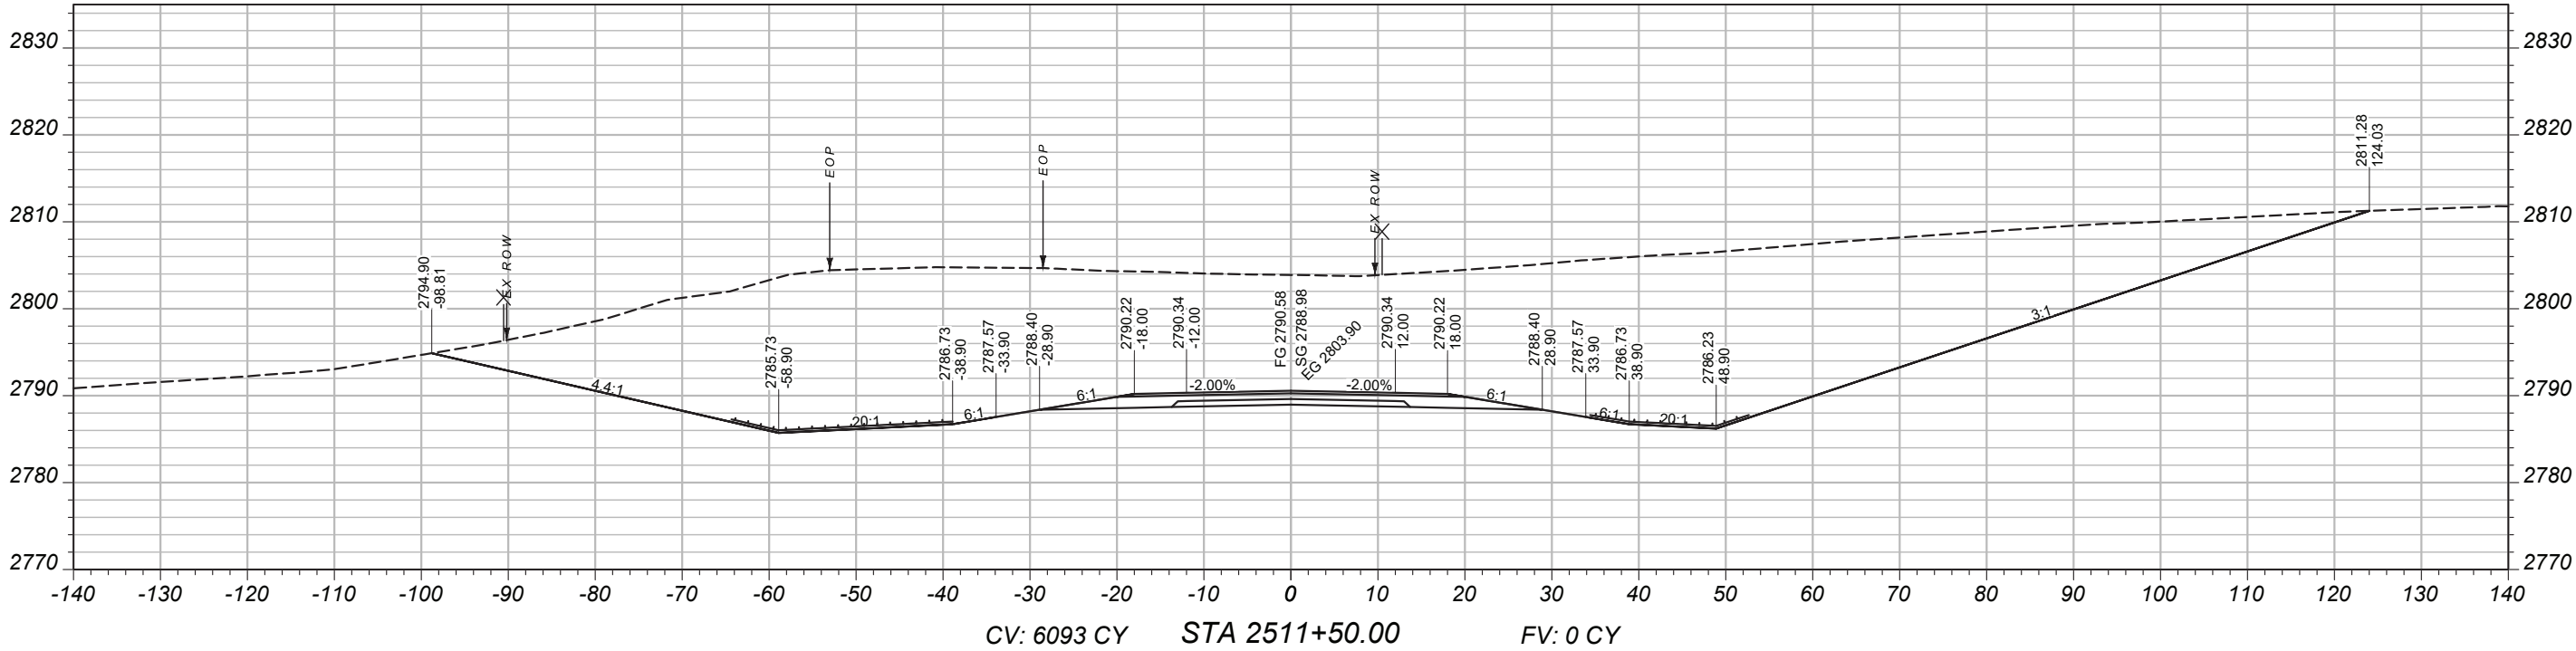

MAINLINE
CROSS-SECTIONS

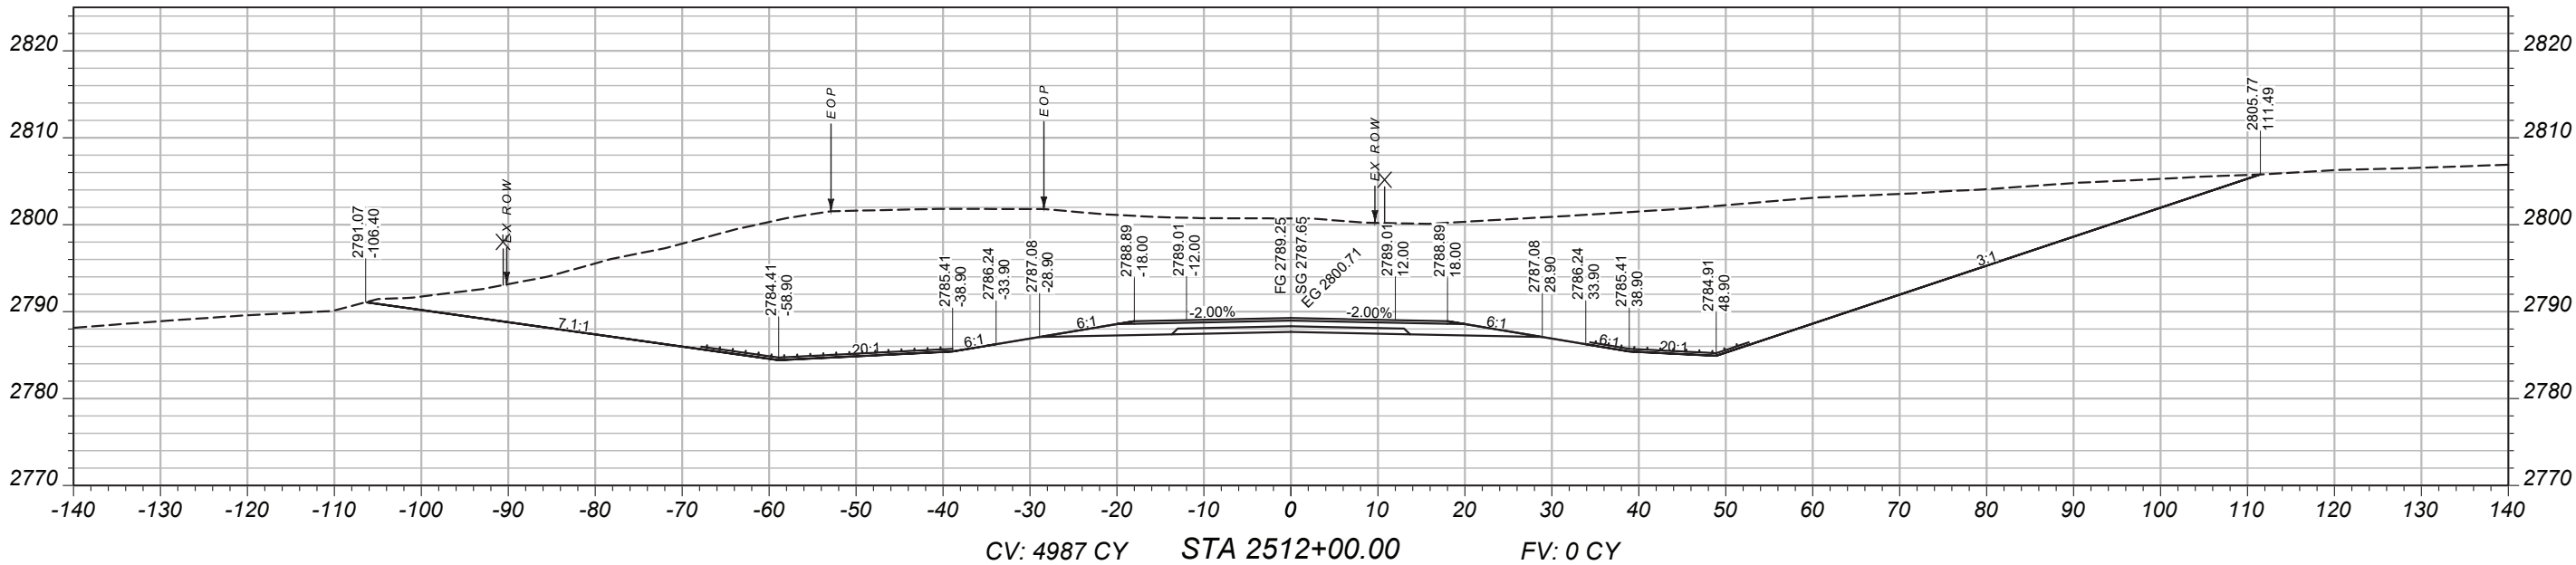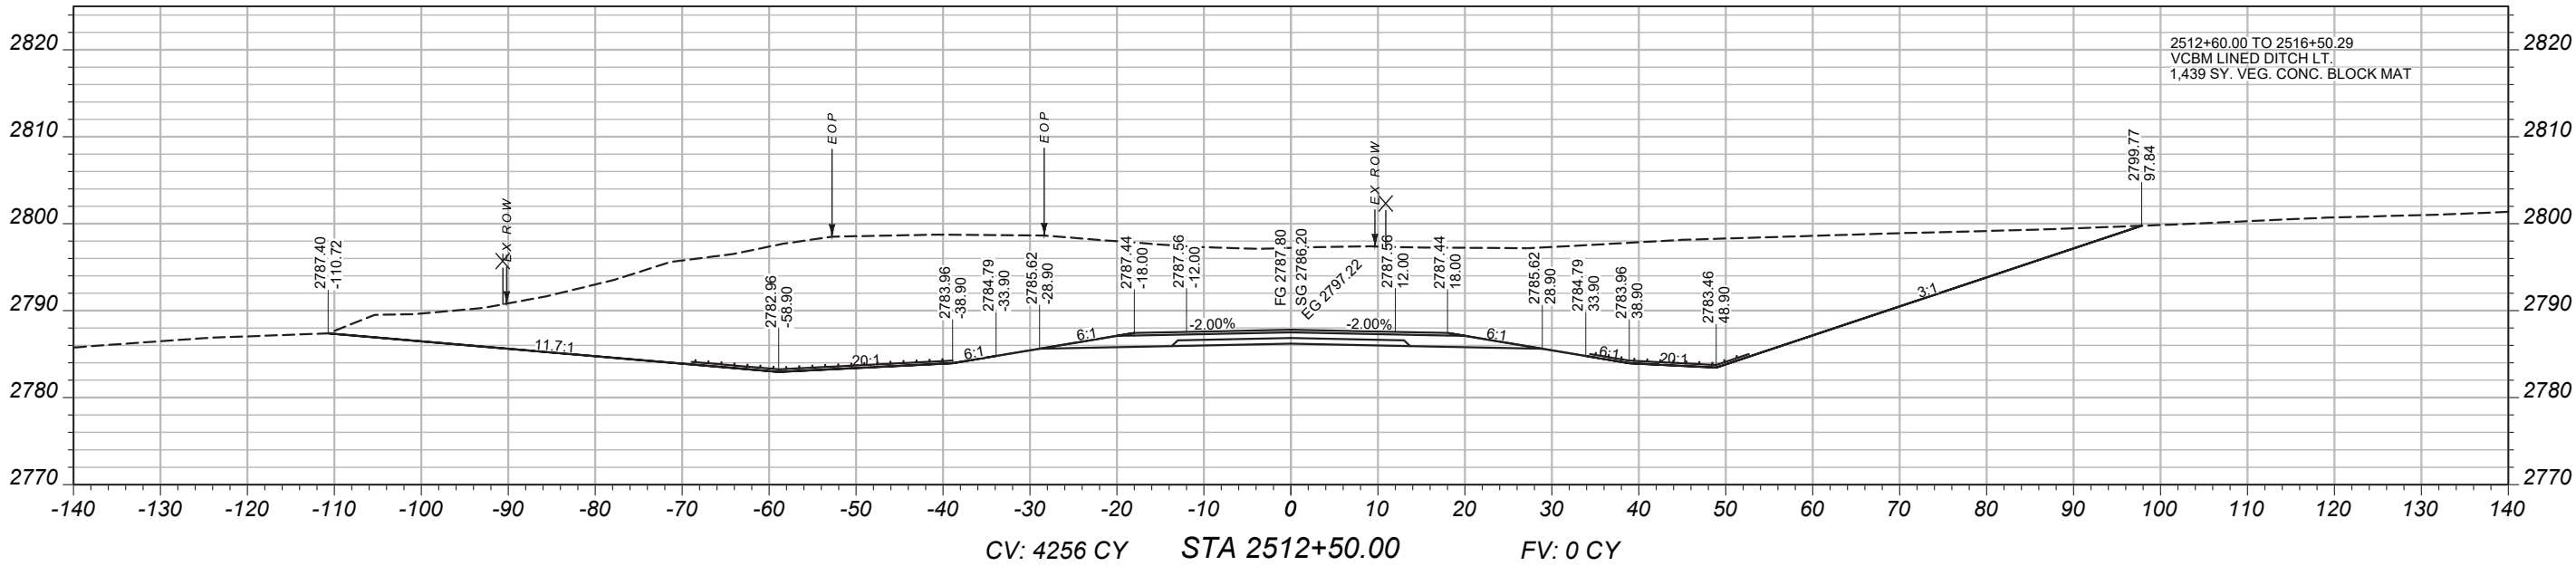

PROJECT NAME

BROCKWAY - WEST

COUNTY

MCCONE

PROJECT ID

SSS-NH 57-6(24)260

UPN

9728000

DESIGNED BY

B. FRANK 05/2026

REVIEWED BY

CHECKED BY

J. CEREC 03/2026

9728000RD1A001.DWG



CROSS SECTIONS

3/24/2026 3:03 PM

MAINLINE
CROSS-SECTIONS

PROJECT NAME
BROCKWAY - WEST

COUNTY
MCCONE

PROJECT ID
SSS-NH 57-6(24)260

UPN
9728000

DESIGNED BY
B. FRANK

05/2026

REVIEWED BY

CHECKED BY

J. CERECK



03/2026

9728000RDLAY001.DWG





CROSS SECTIONS

3/24/2026 3:03 PM

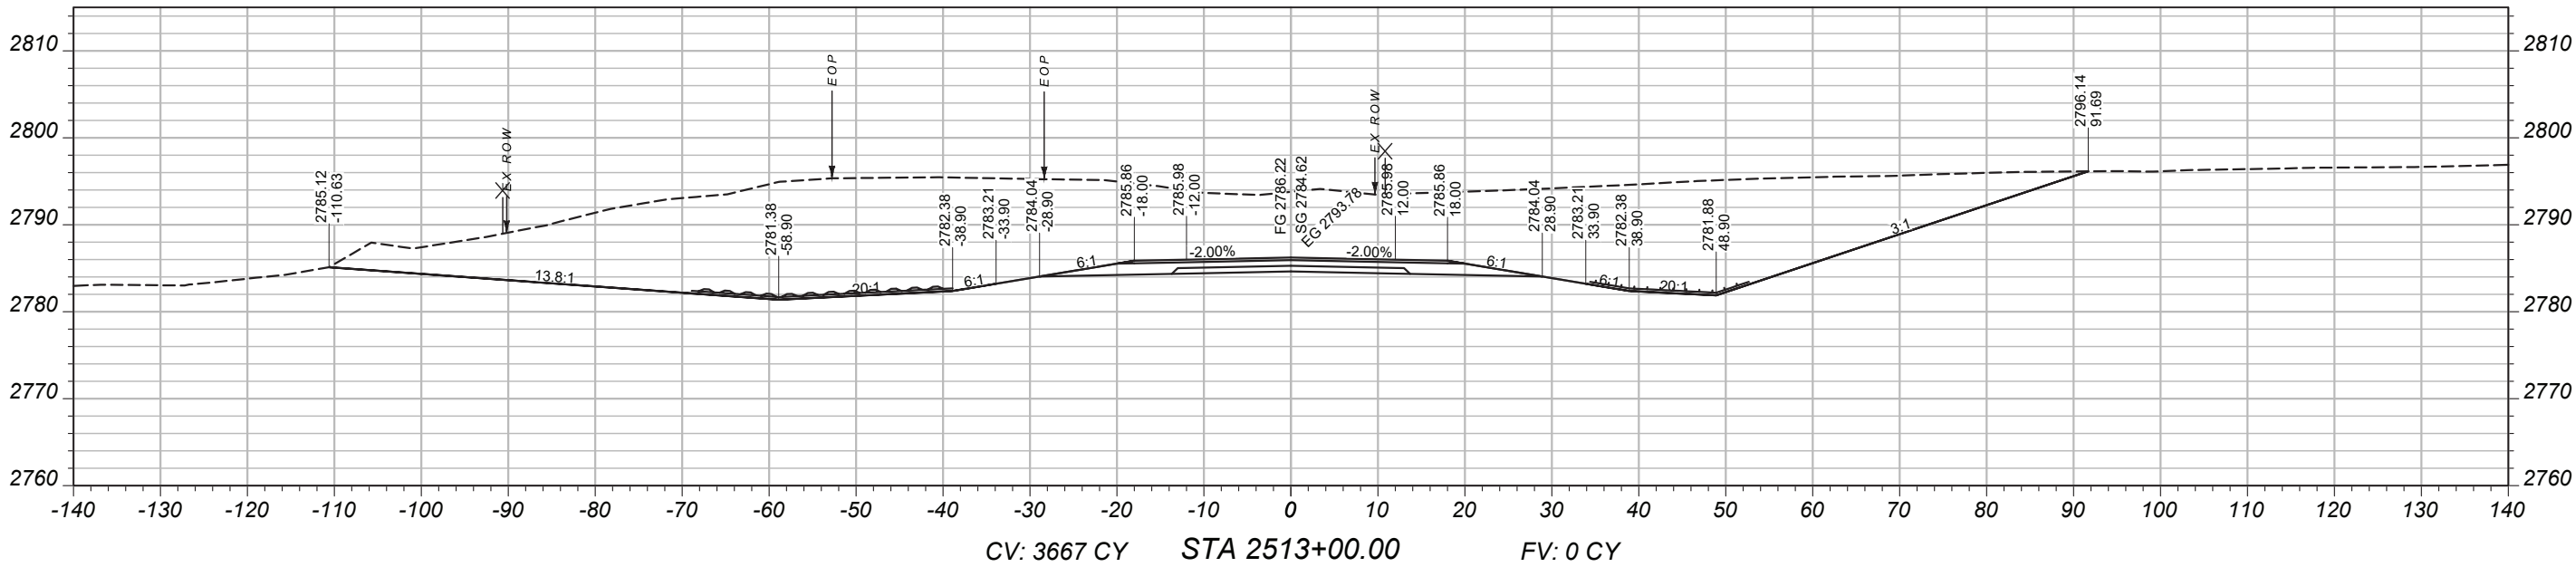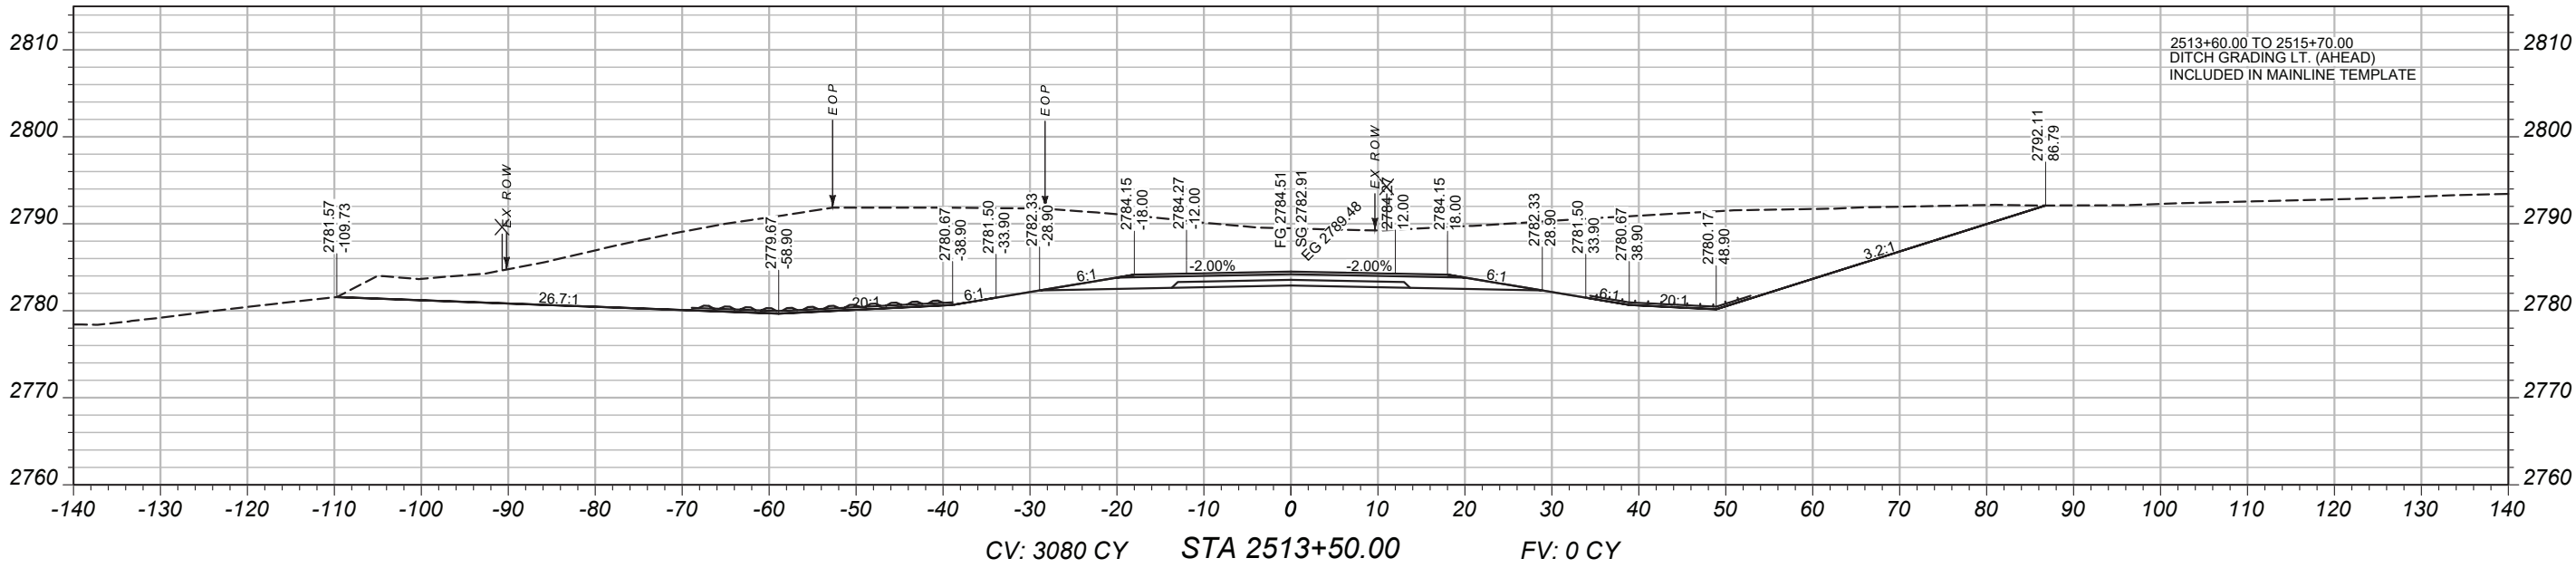

MAINLINE
CROSS-SECTIONS

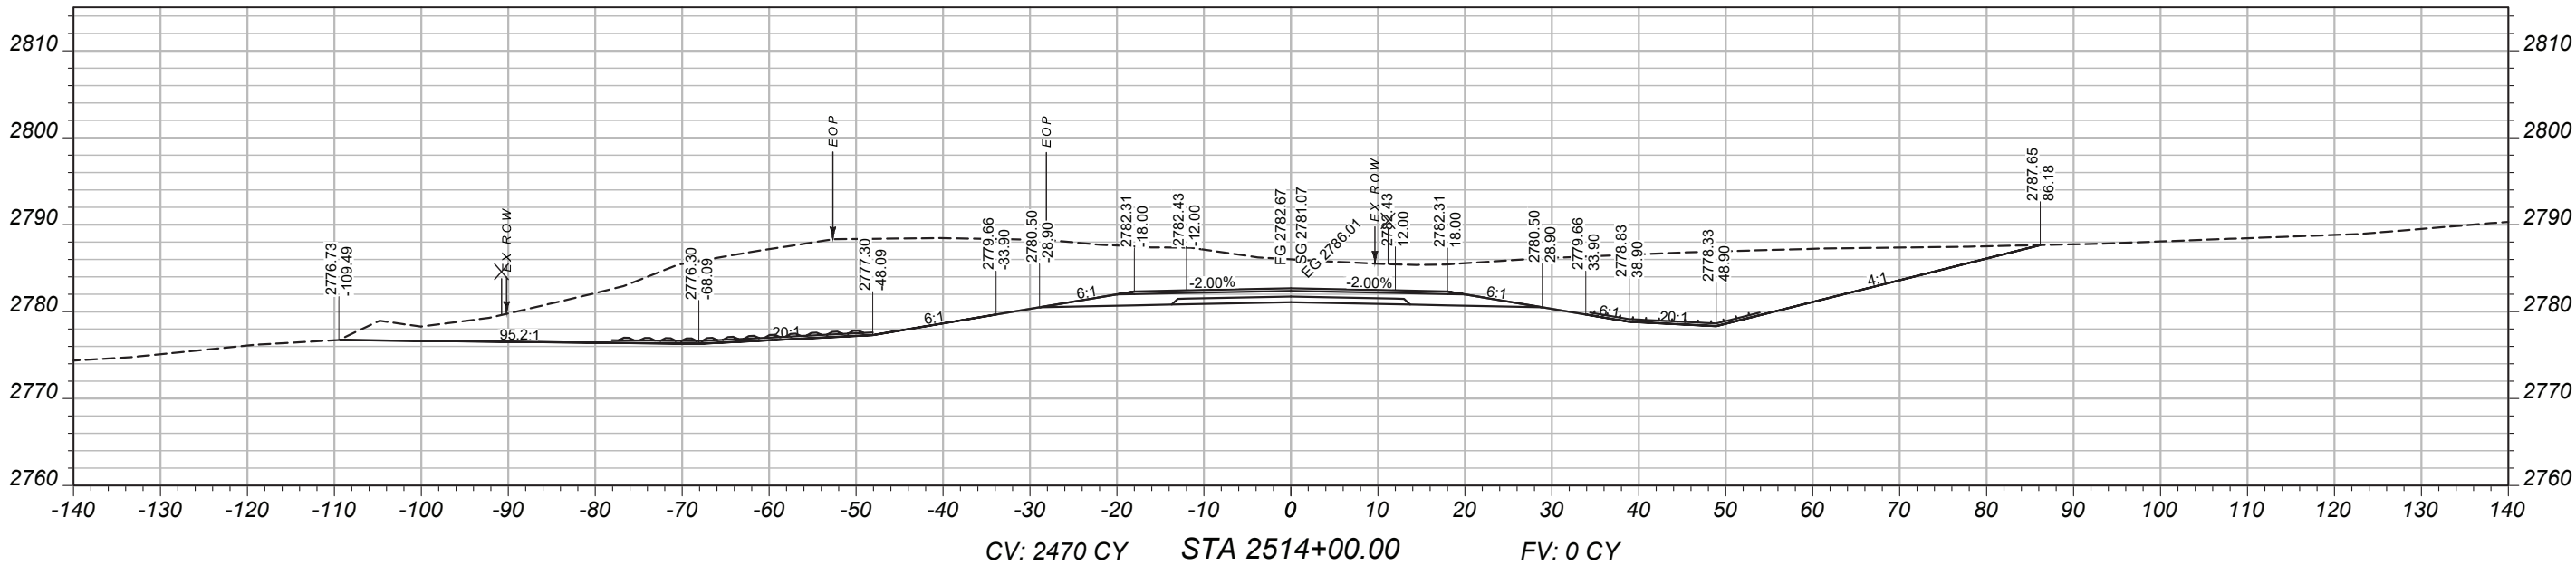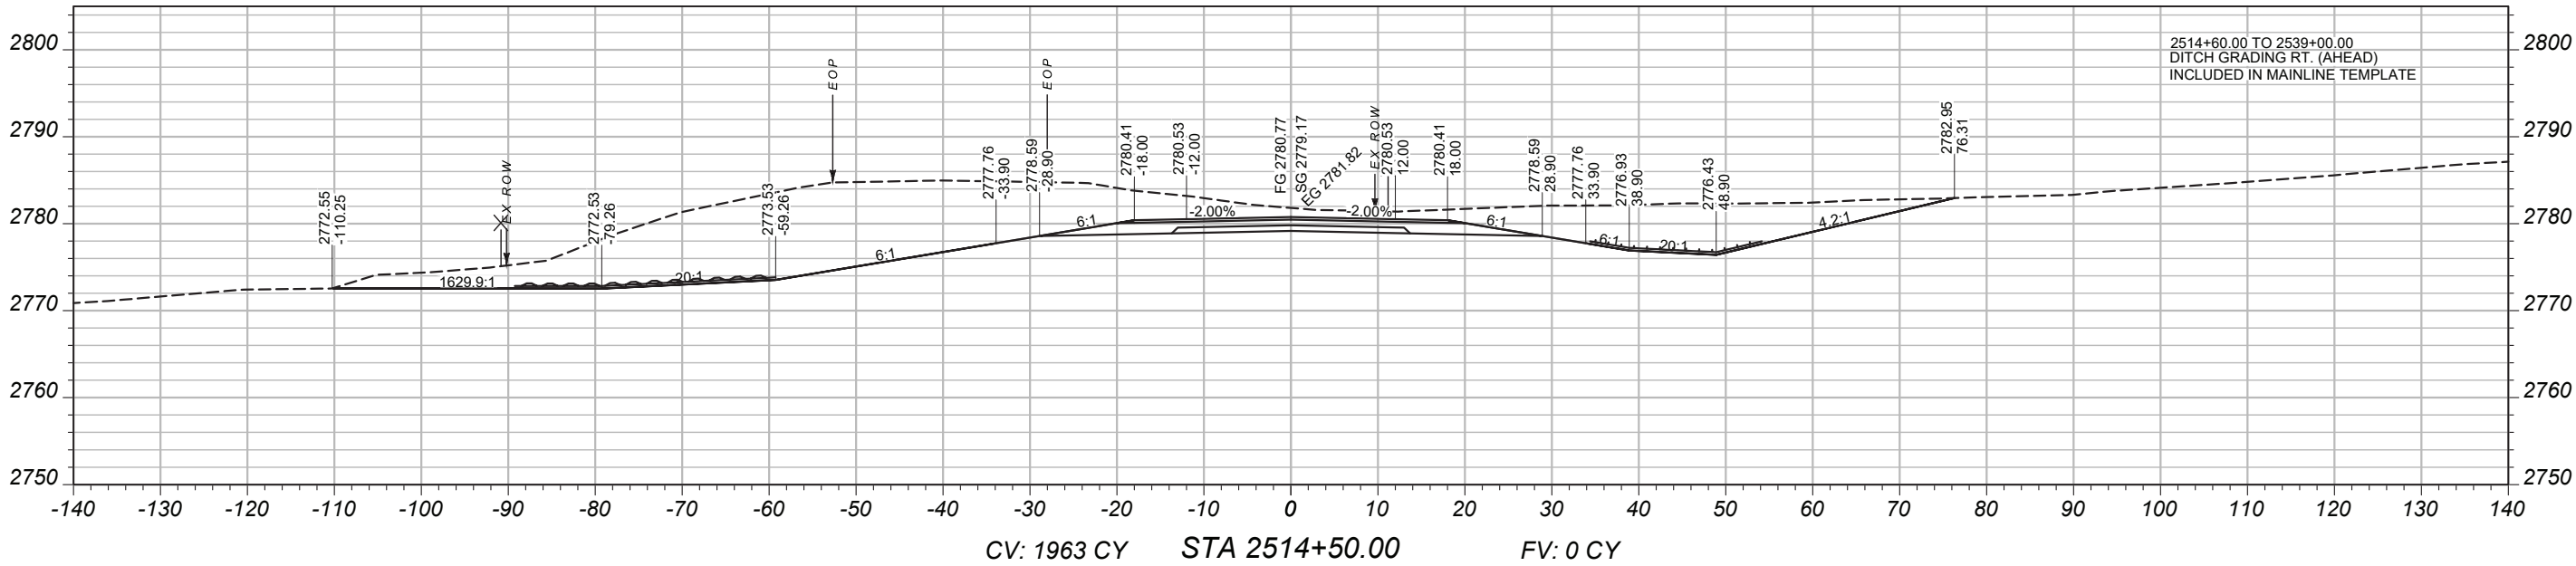

PROJECT NAME

BROCKWAY - WEST

COUNTY

MCCONE

PROJECT ID

SSS-NH 57-6(24)260

UPN

9728000

DESIGNED BY

B. FRANK 05/2026

REVIEWED BY

CHECKED BY

J. CEREC 03/2026

9728000RDLAY001.DWG



CROSS SECTIONS

3/24/2026 3:03 PM

MAINLINE
CROSS-SECTIONS

PROJECT NAME
BROCKWAY - WEST

COUNTY
MCCONE

PROJECT ID
SSS-NH 57-6(24)260

UPN
9728000

DESIGNED BY
B. FRANK

05/2026

REVIEWED BY

CHECKED BY

J. CERECK



03/2026

9728000RDLAY001.DWG





CROSS SECTIONS

3/24/2026 3:03 PM

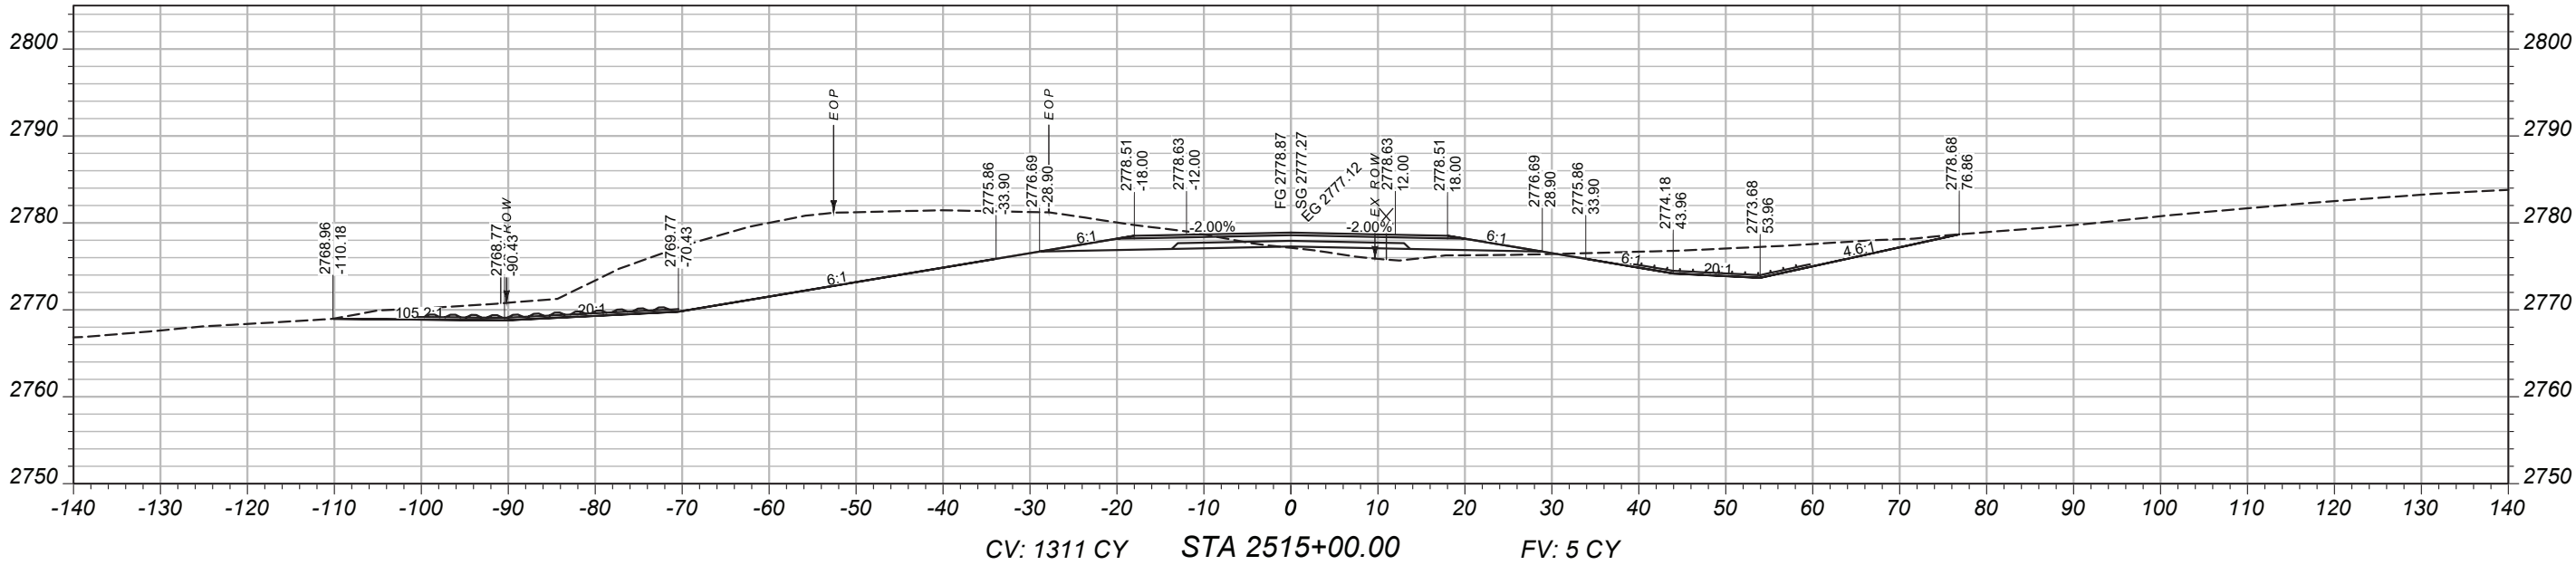
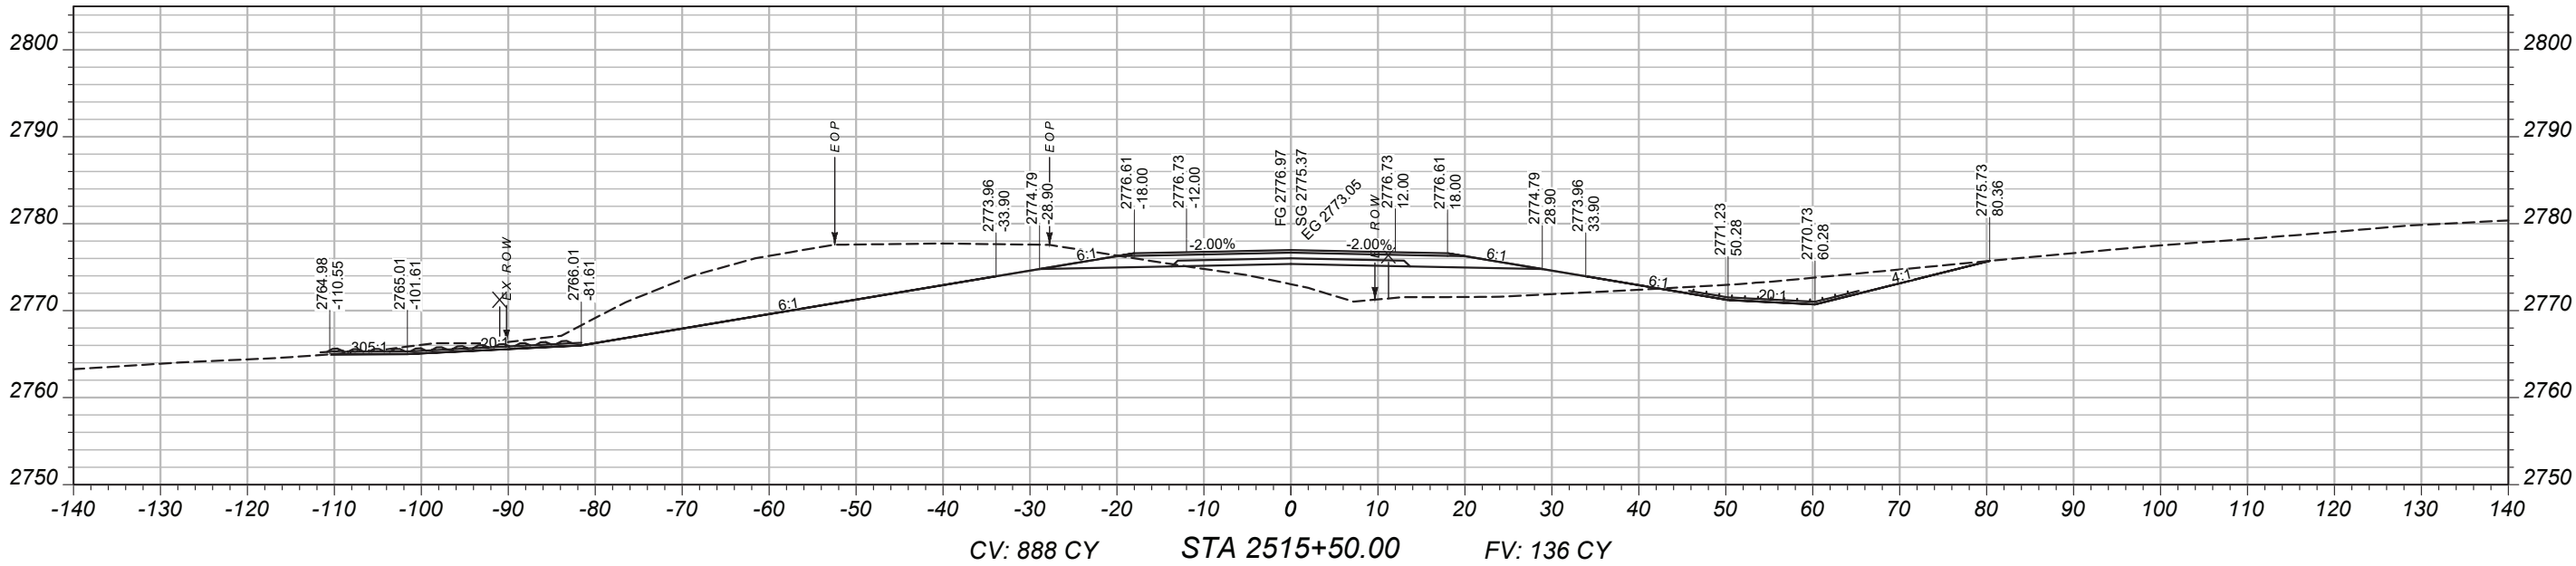


MAINLINE
CROSS-SECTIONS

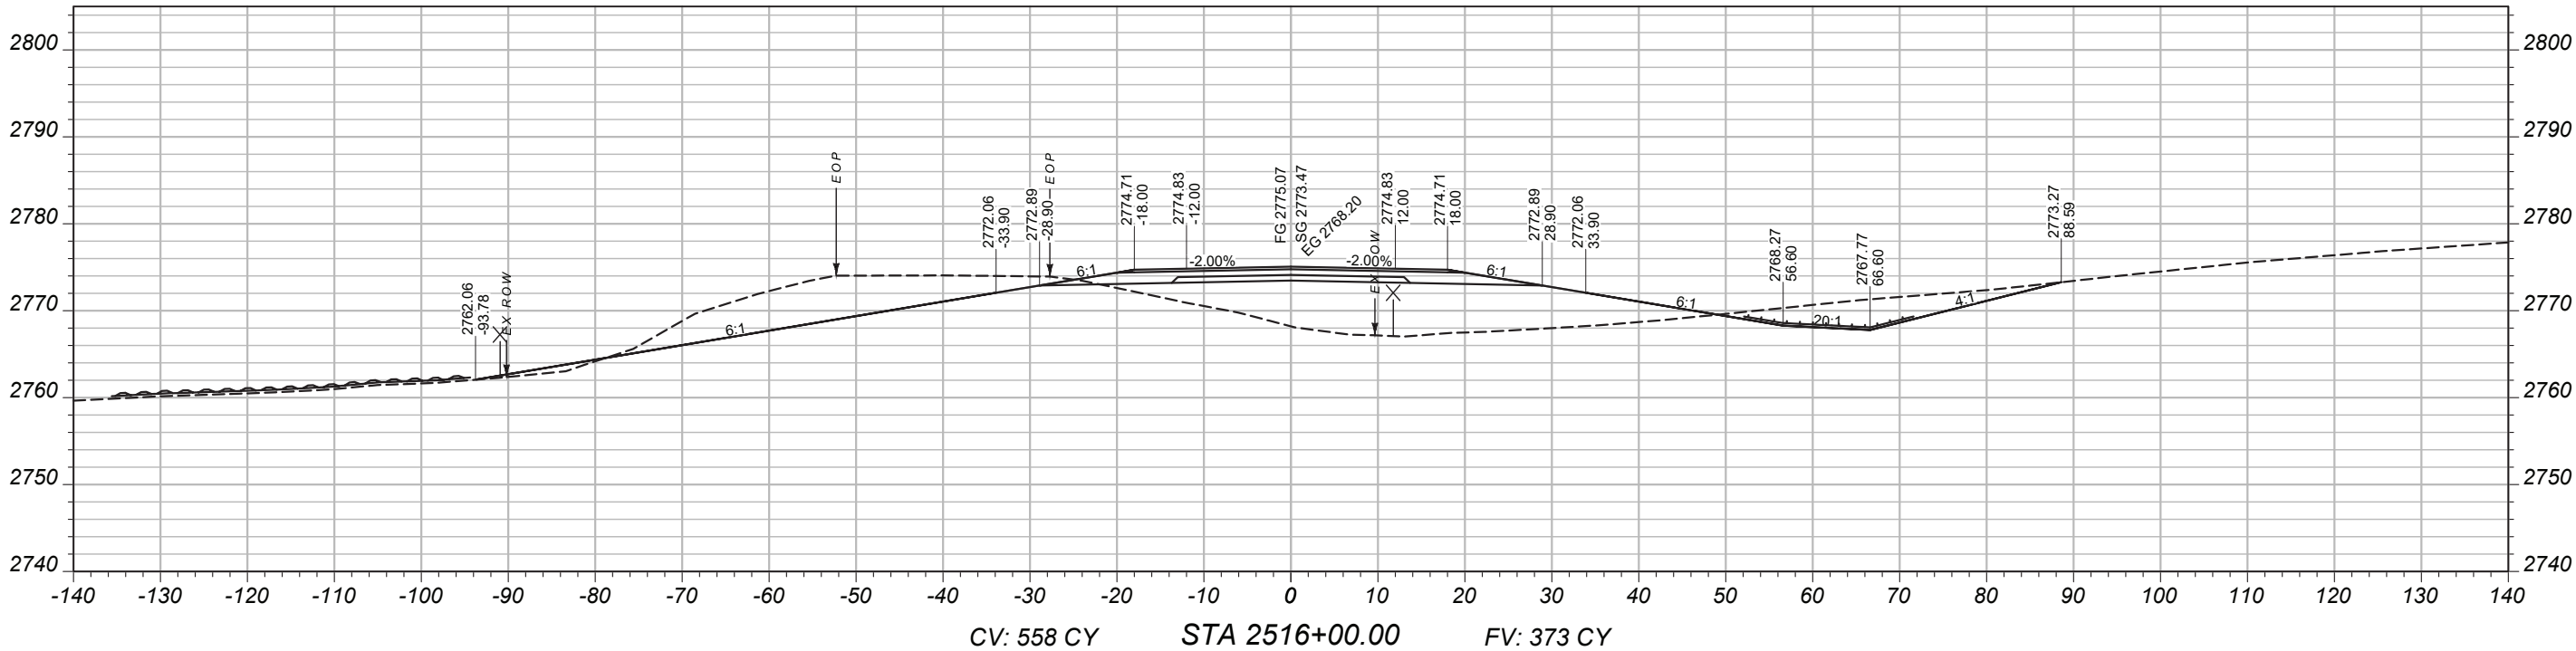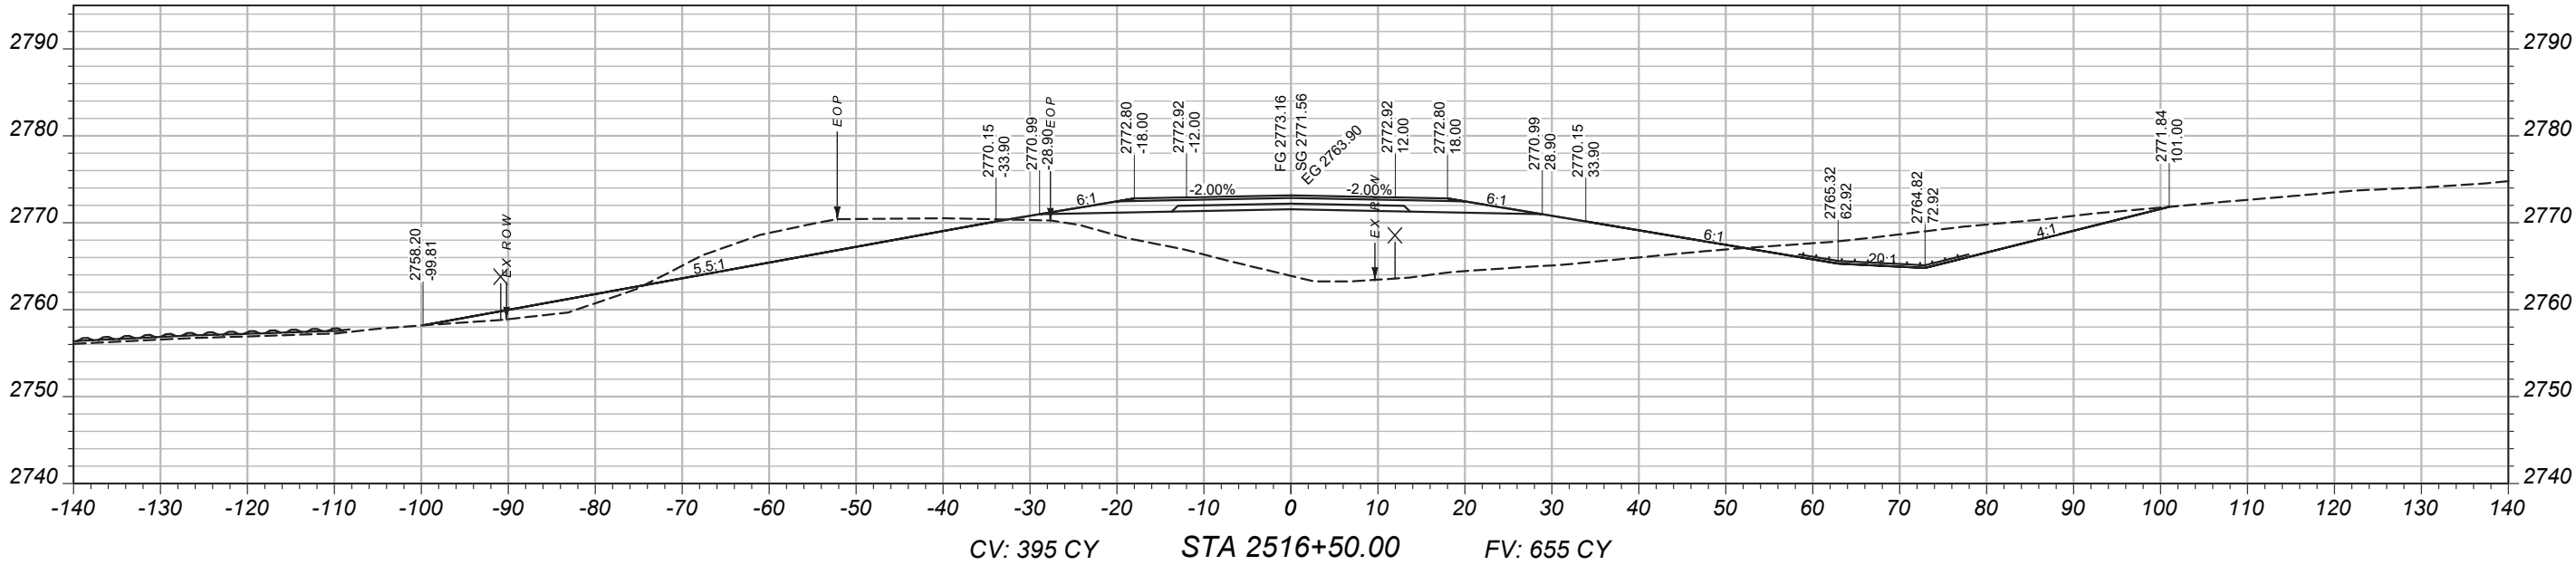

PROJECT NAME		BROCKWAY - WEST	
COUNTY		MCCONE	
PROJECT ID		SSS-NH 57-6(24)260	
UPN		9728000	
DESIGNED BY	05/2026	MONTANA Department of Transportation	
REVIEWED BY			
CHECKED BY	03/2026		
J. CEREC		CROSS SECTIONS	
9728000RD.LAY001.DWG		3/24/2026 3:03 PM	

MAINLINE
CROSS-SECTIONS

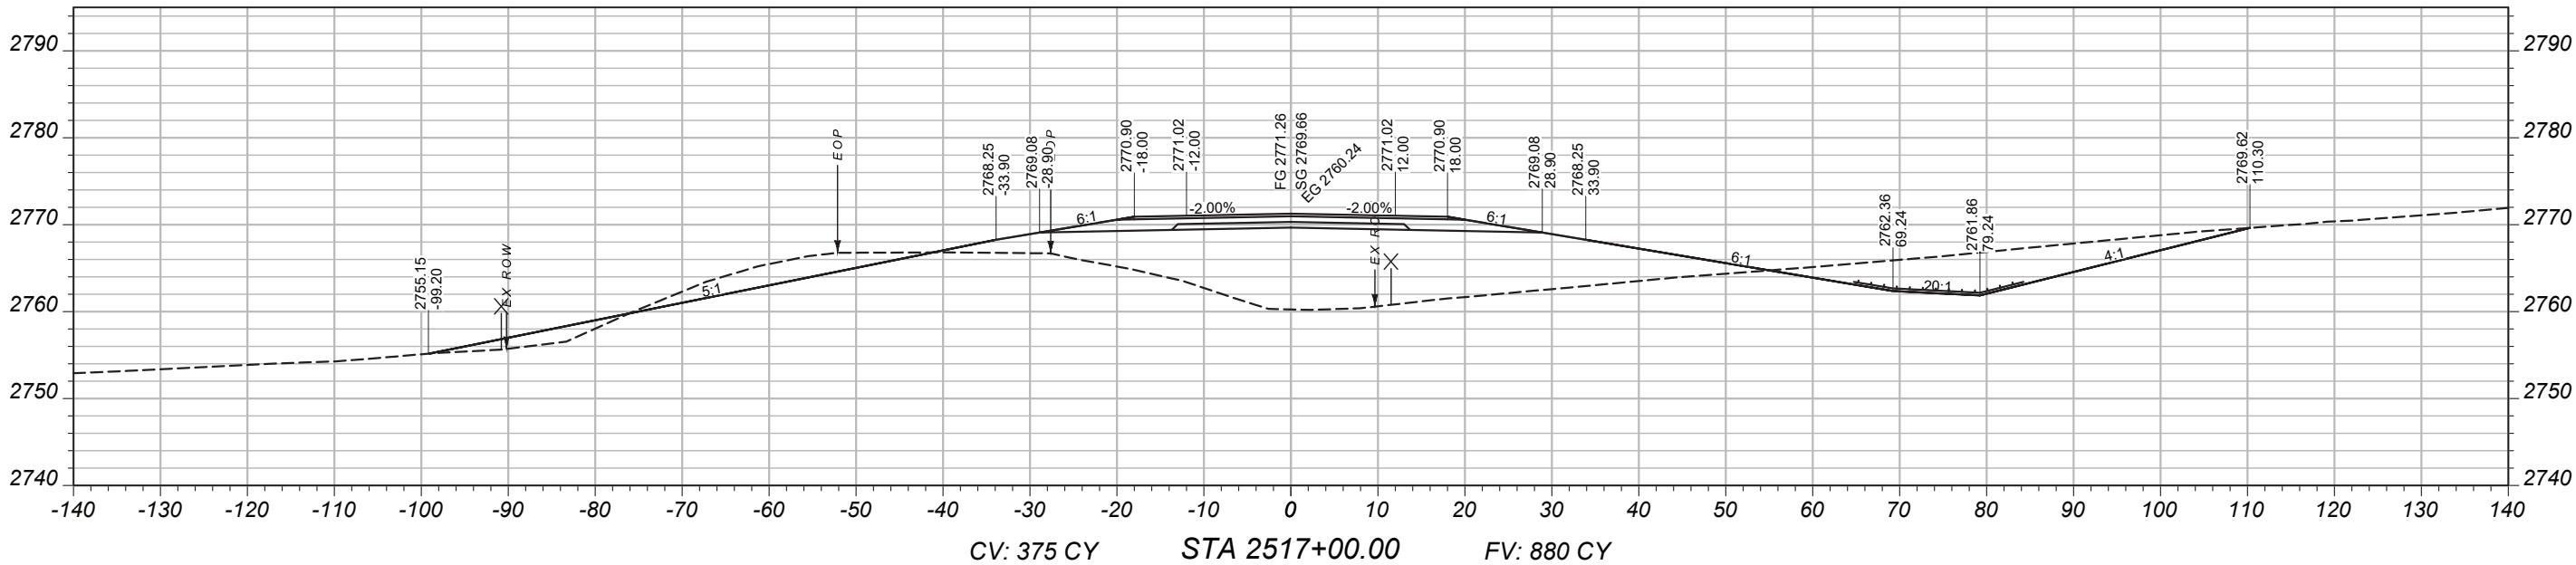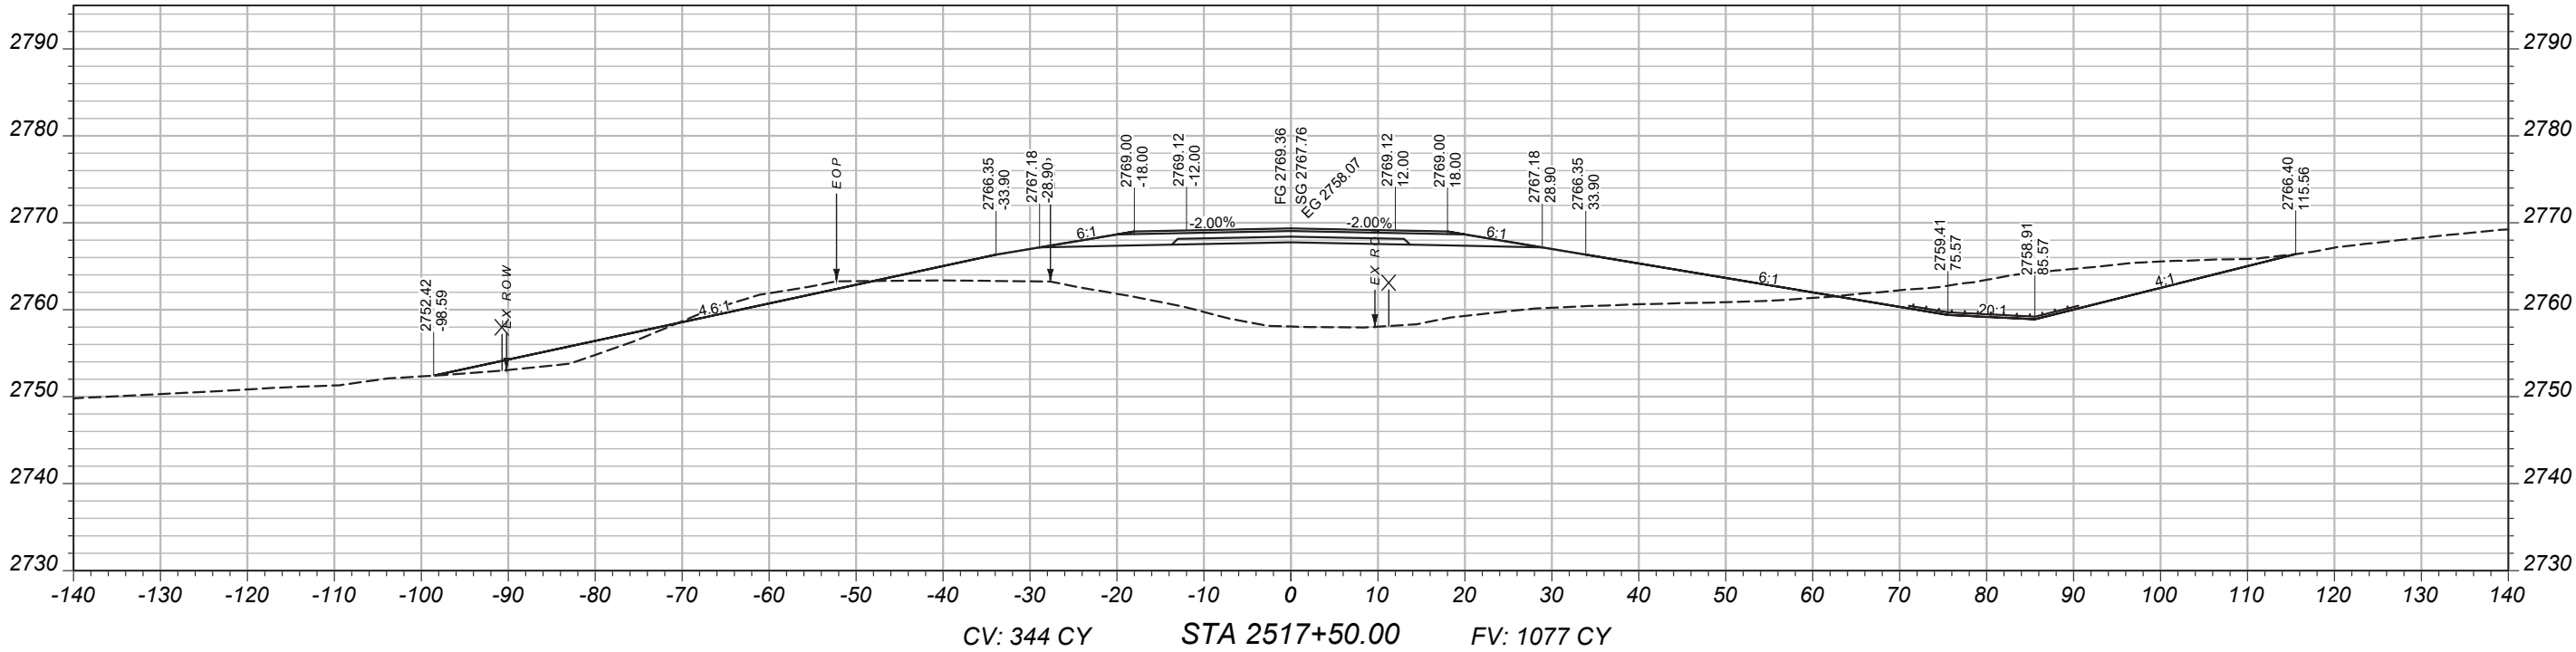

PROJECT NAME		BROCKWAY - WEST	
COUNTY		MCCONE	
PROJECT ID		SSS-NH 57-6(24)260	
UPN		9728000	
DESIGNED BY	05/2026	REVIEWED BY	
B. FRANK		CHECKED BY	
J. CERCK	03/2026	9728000RDLAY001.DWG	
MONTANA Department of Transportation		CROSS SECTIONS	
3/24/2026 3:03 PM			

MAINLINE
CROSS-SECTIONS

PROJECT NAME
BROCKWAY - WEST

COUNTY
MCCONE

PROJECT ID
SSS-NH 57-6(24)260

UPN
9728000

DESIGNED BY
B. FRANK

REVIEWED BY
05/2026



CHECKED BY
J. CERECK

9728000RDLA0001.DWG





CROSS SECTIONS

3/24/2026 3:03 PM

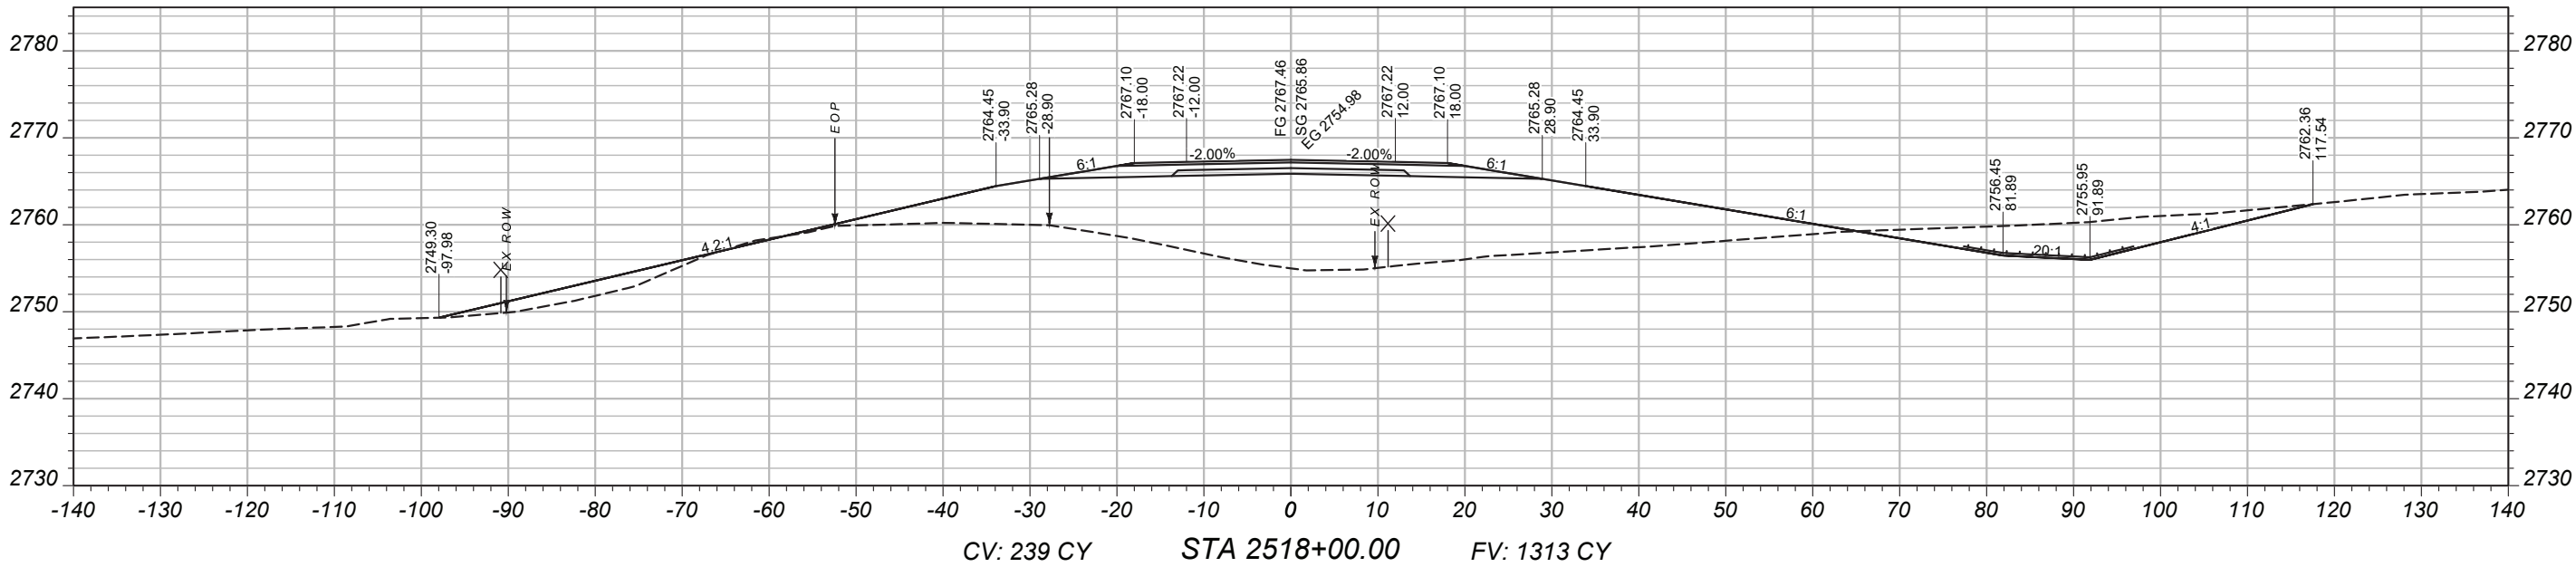
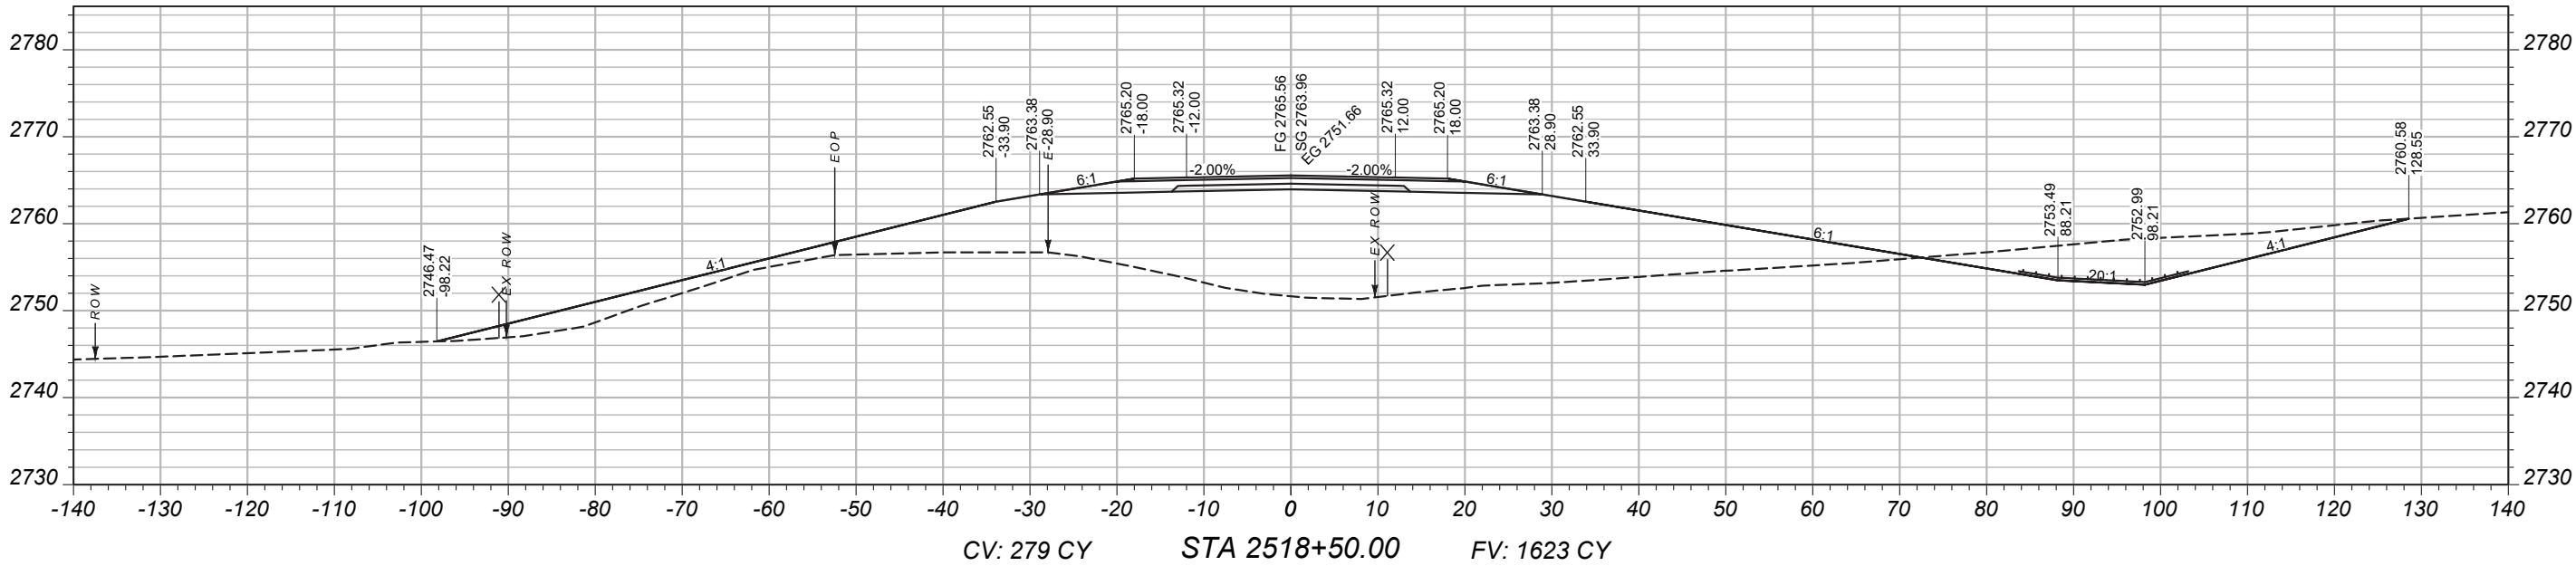


MAINLINE
CROSS-SECTIONS

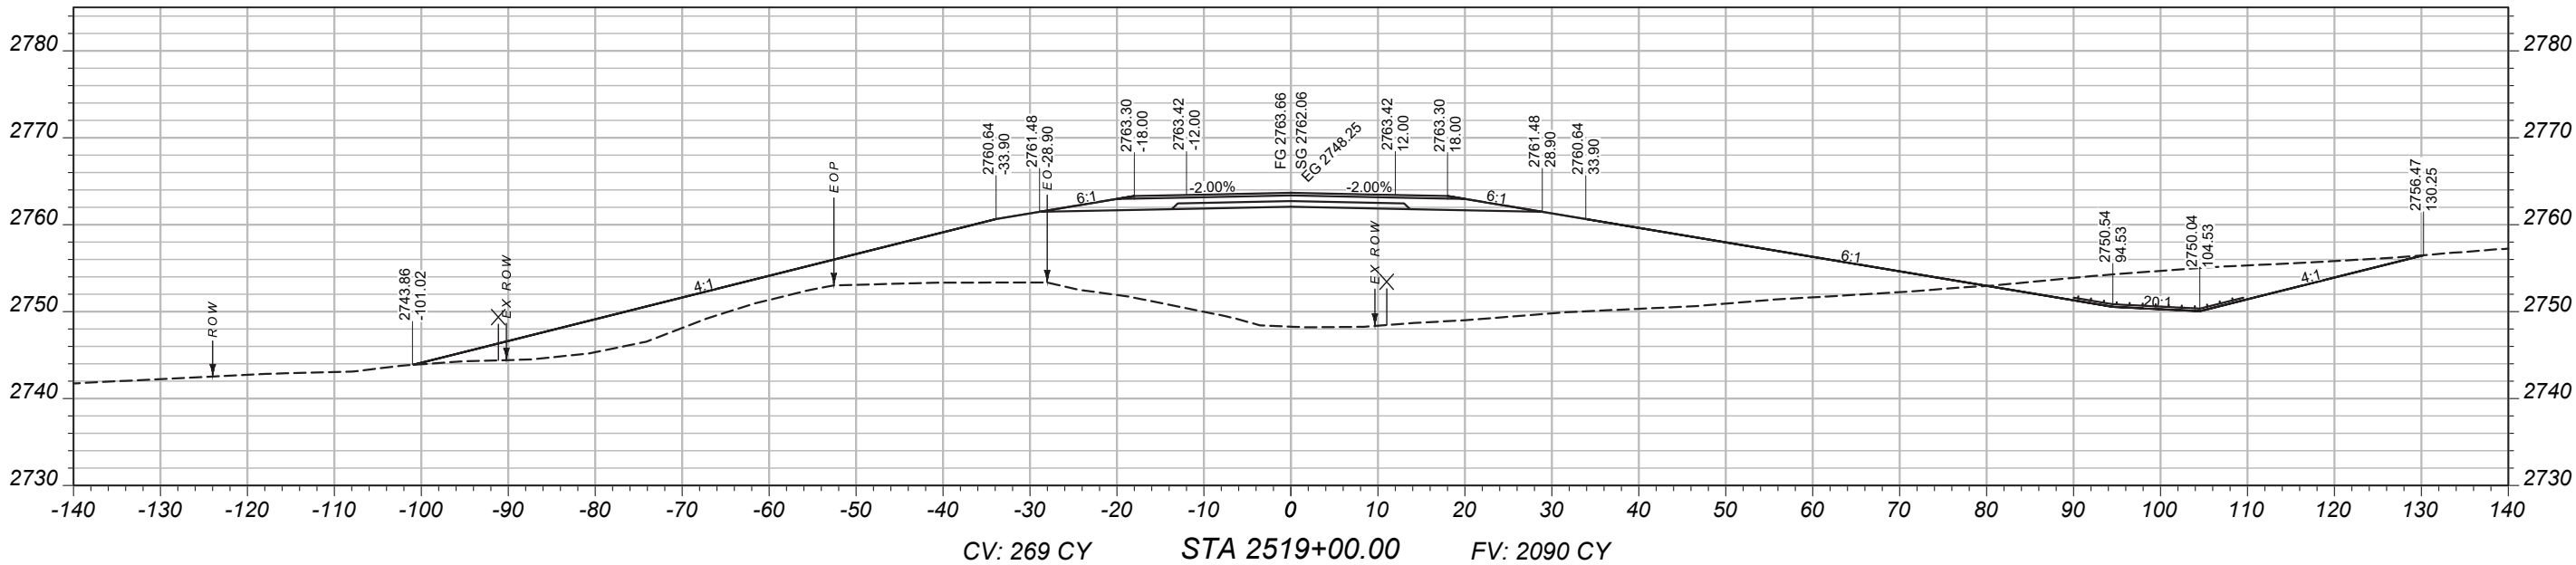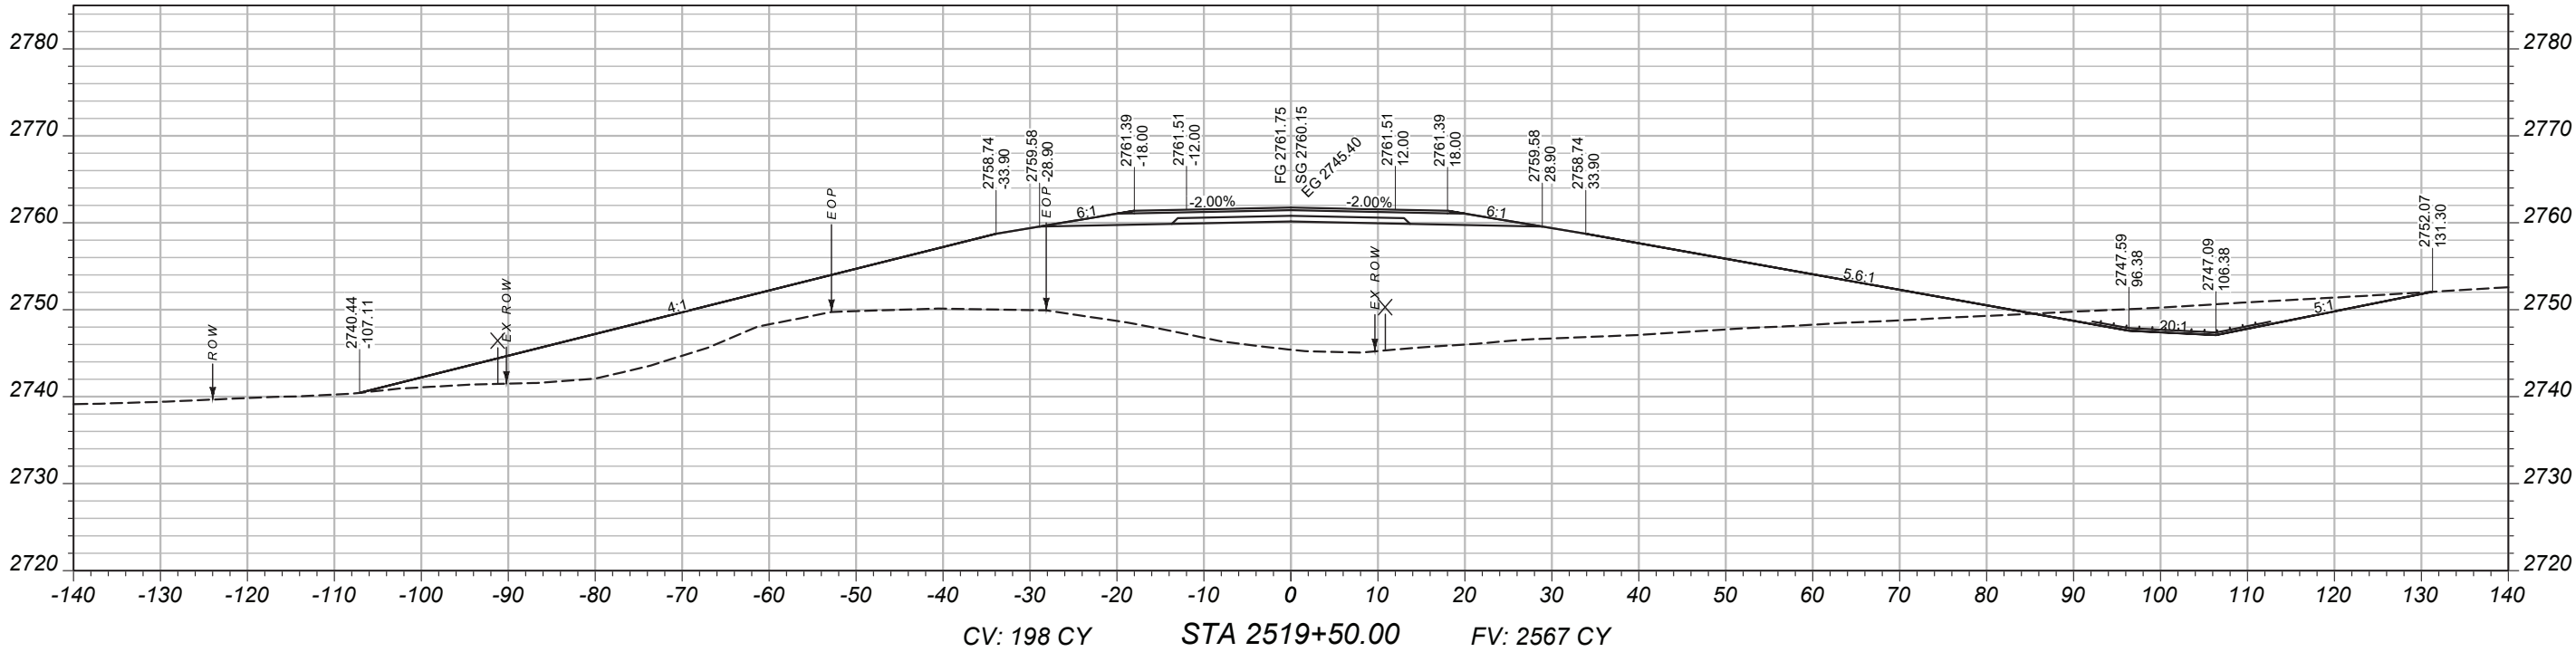



PROJECT NAME		BROCKWAY - WEST	
COUNTY		MCCONE	
PROJECT ID		SSS-NH 57-6(24)260	
UPN		9728000	
DESIGNED BY	05/2026	MONTANA Department of Transportation	
REVIEWED BY			
CHECKED BY	03/2026		
J. CERECK		CROSS SECTIONS	
9728000RDLA001.DWG		3/24/2026 3:03 PM	

MAINLINE
CROSS-SECTIONS

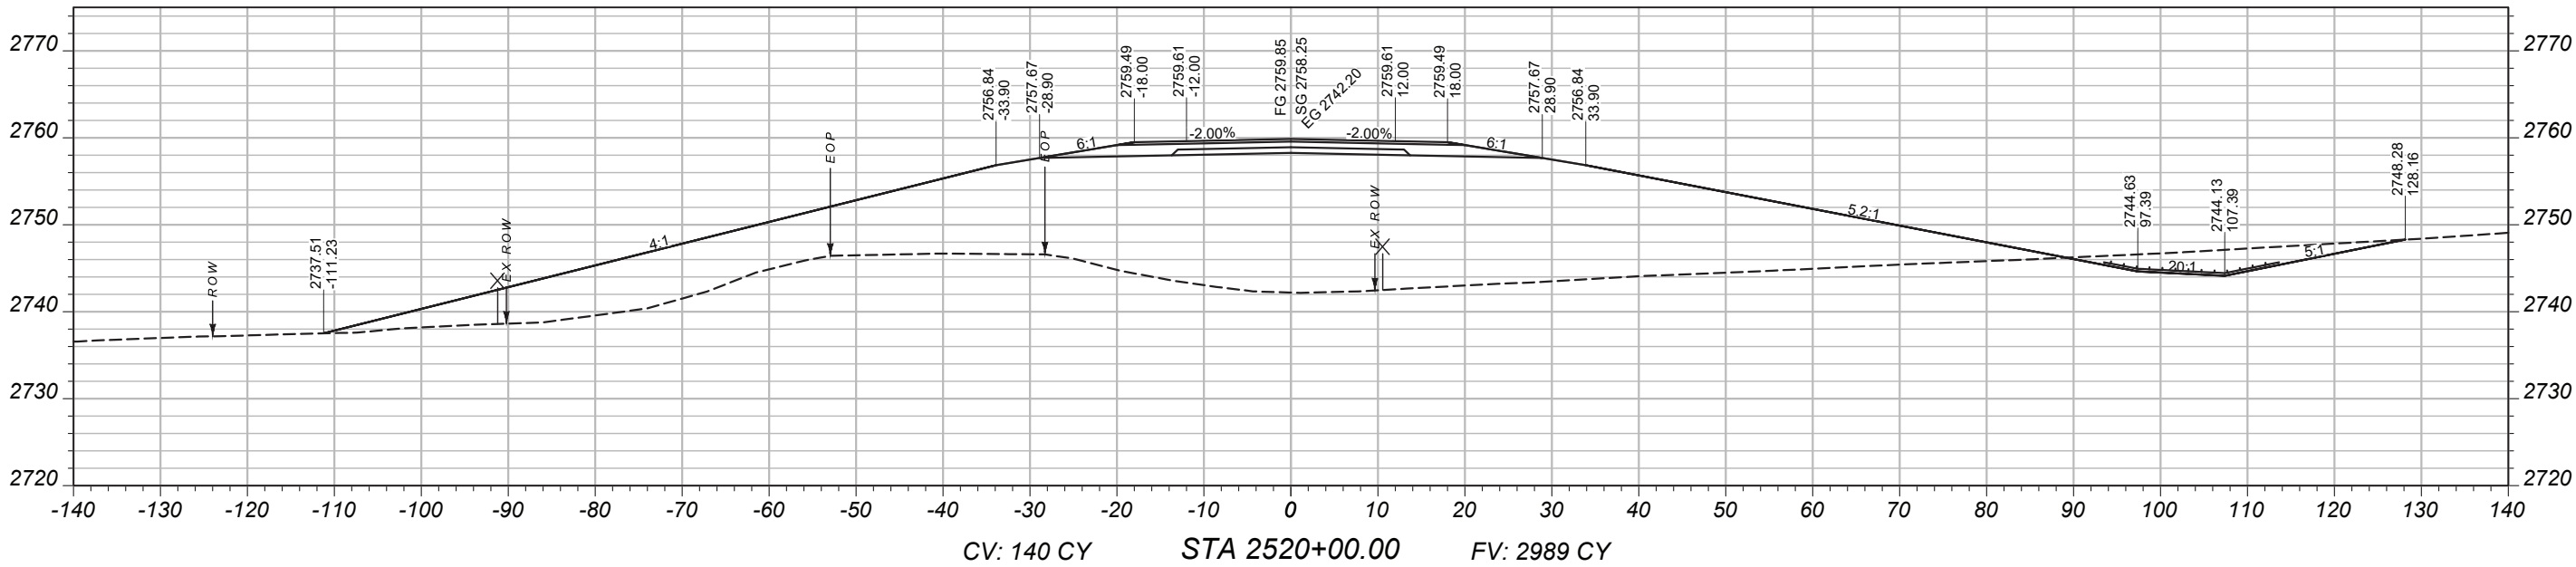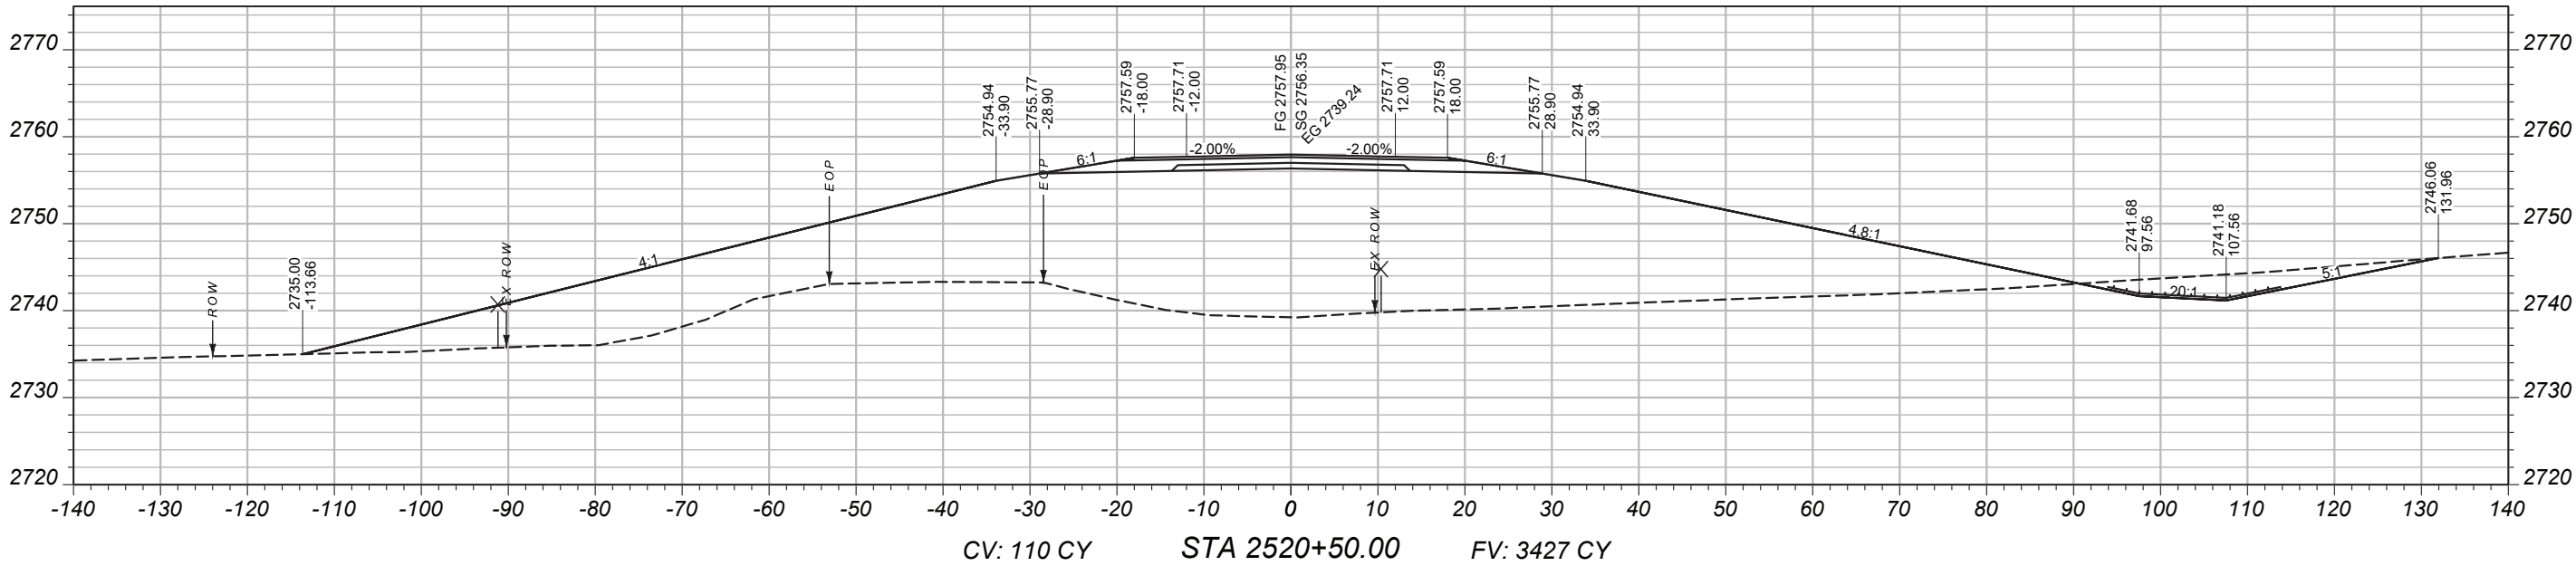



 MONTANA <i>Department of Transportation</i>	DESIGNED BY		PROJECT NAME		
	B. FRANK		BROCKWAY - WEST		
	05/2026		COUNTY		
			MCCONE		
	REVIEWED BY		PROJECT ID		
			SSS-NH 57-6(24)260		
			UPN		
			9728000		
CROSS SECTIONS		J. CERECK		9728000RDLAY001.DWG	
3/24/2026 3:03 PM		03/2026			

MAINLINE
CROSS-SECTIONS

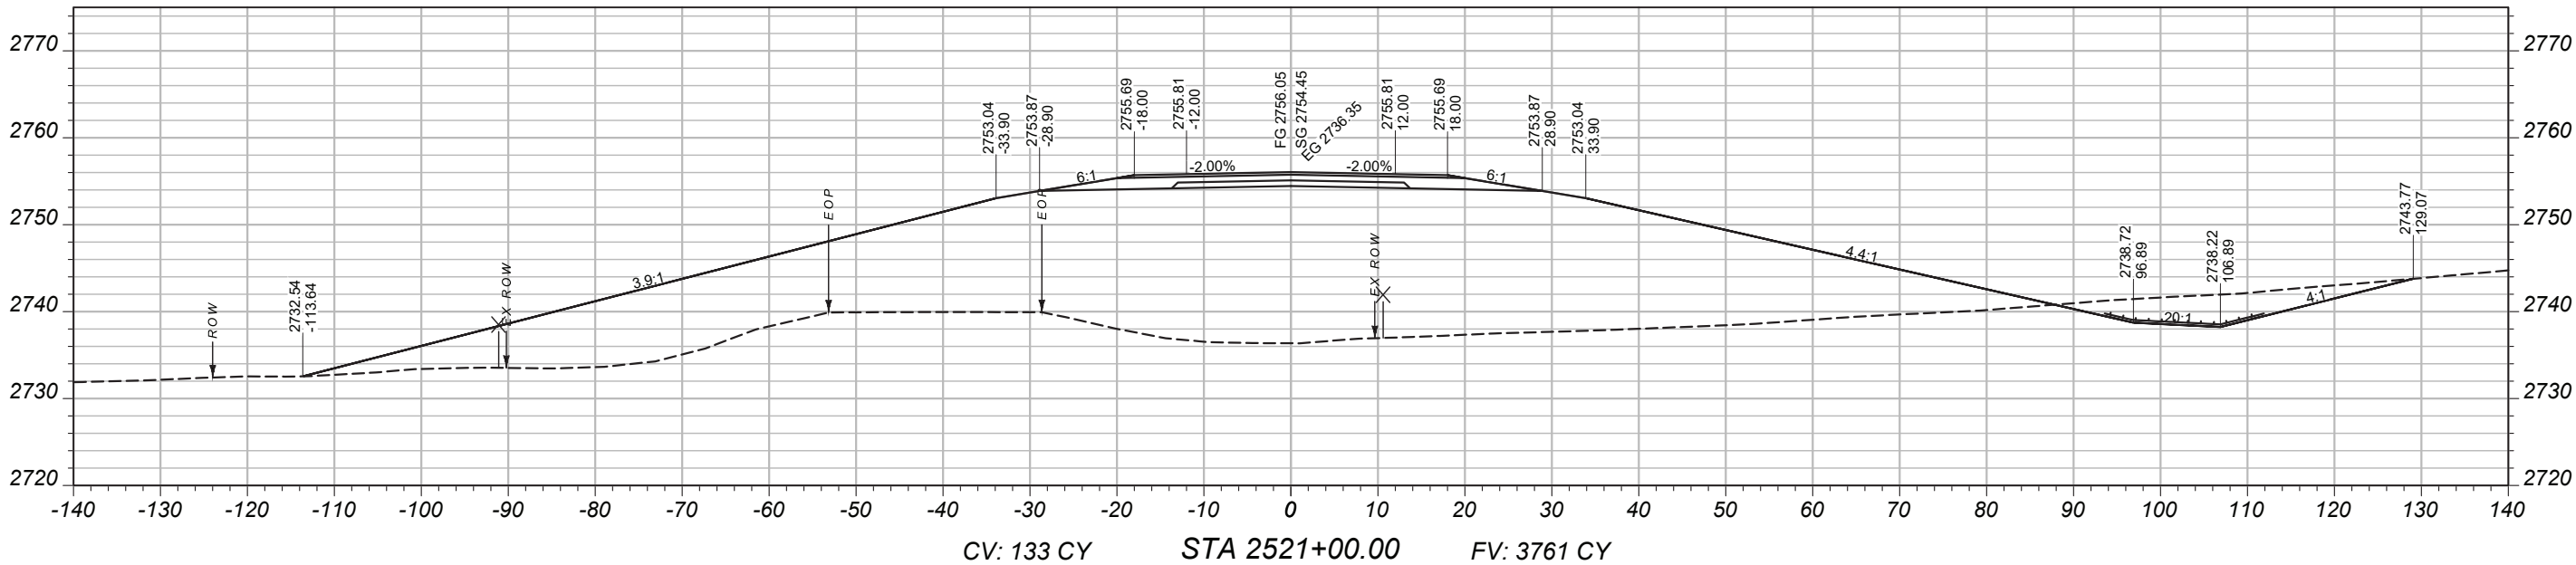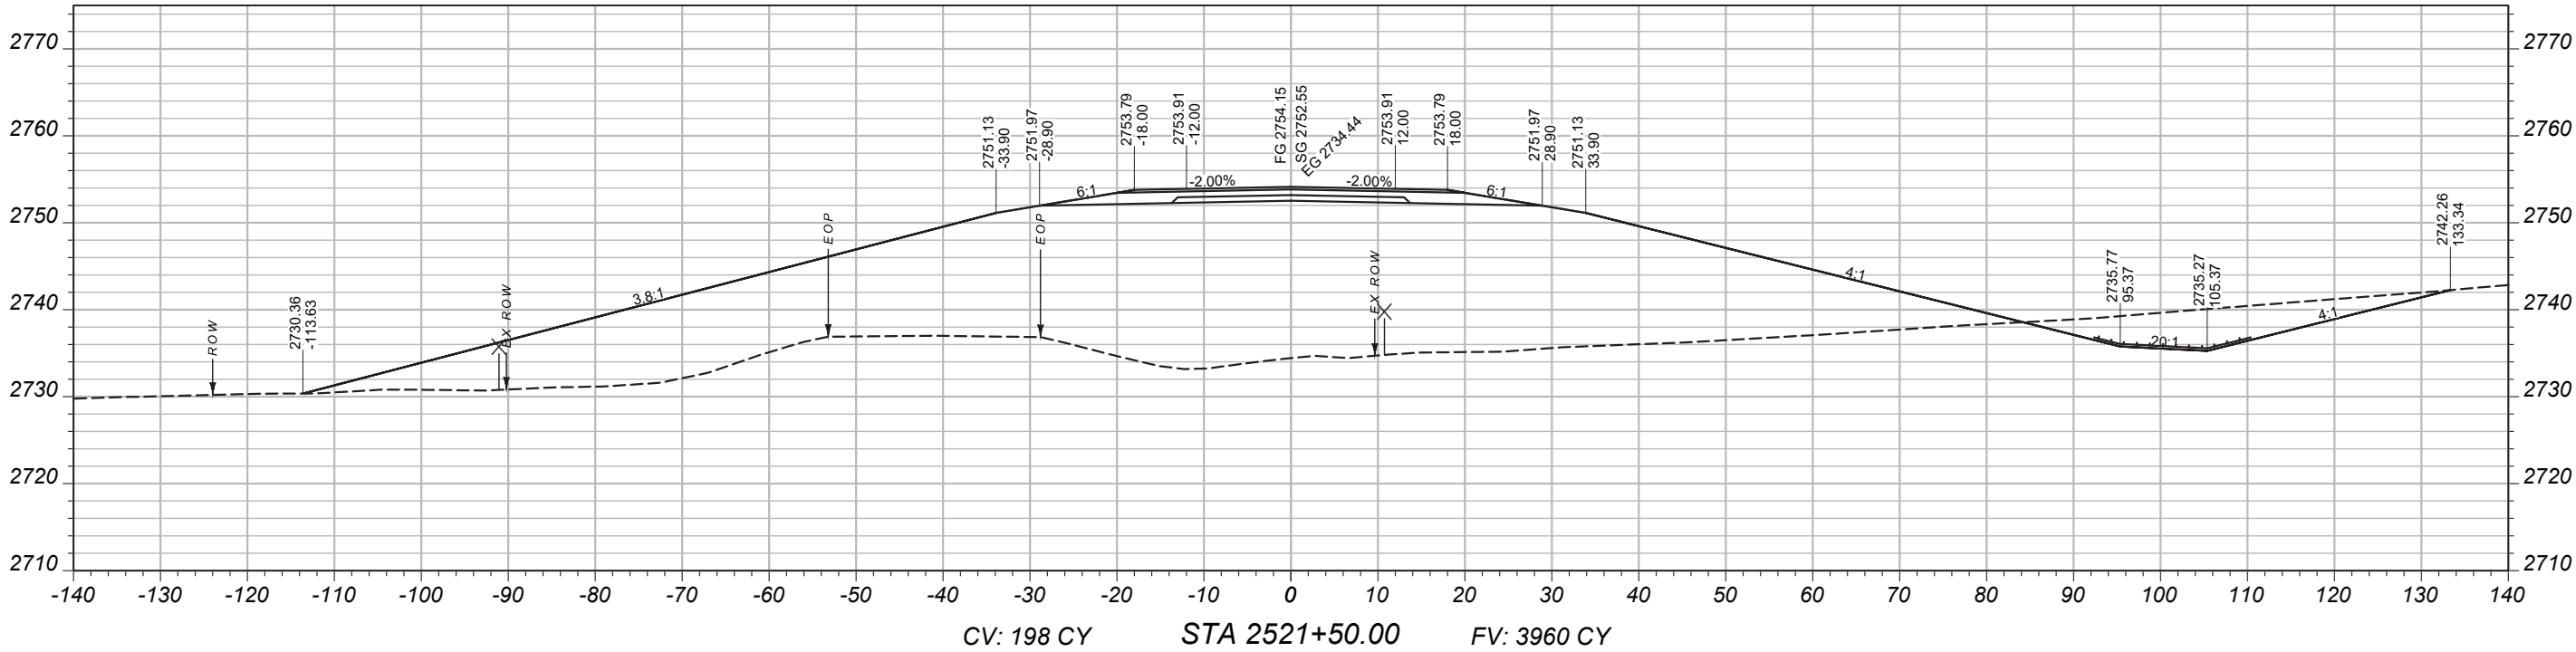

PROJECT NAME		BROCKWAY - WEST	
COUNTY		MCCONE	
PROJECT ID		SSS-NH 57-6(24)260	
UPN		9728000	
DESIGNED BY	05/2026	MONTANA Department of Transportation	
REVIEWED BY			
CHECKED BY	03/2026		
J. CERECK		CROSS SECTIONS	
9728000RD/LAY001.DWG		3/24/2026 3:03 PM	

MAINLINE
CROSS-SECTIONS

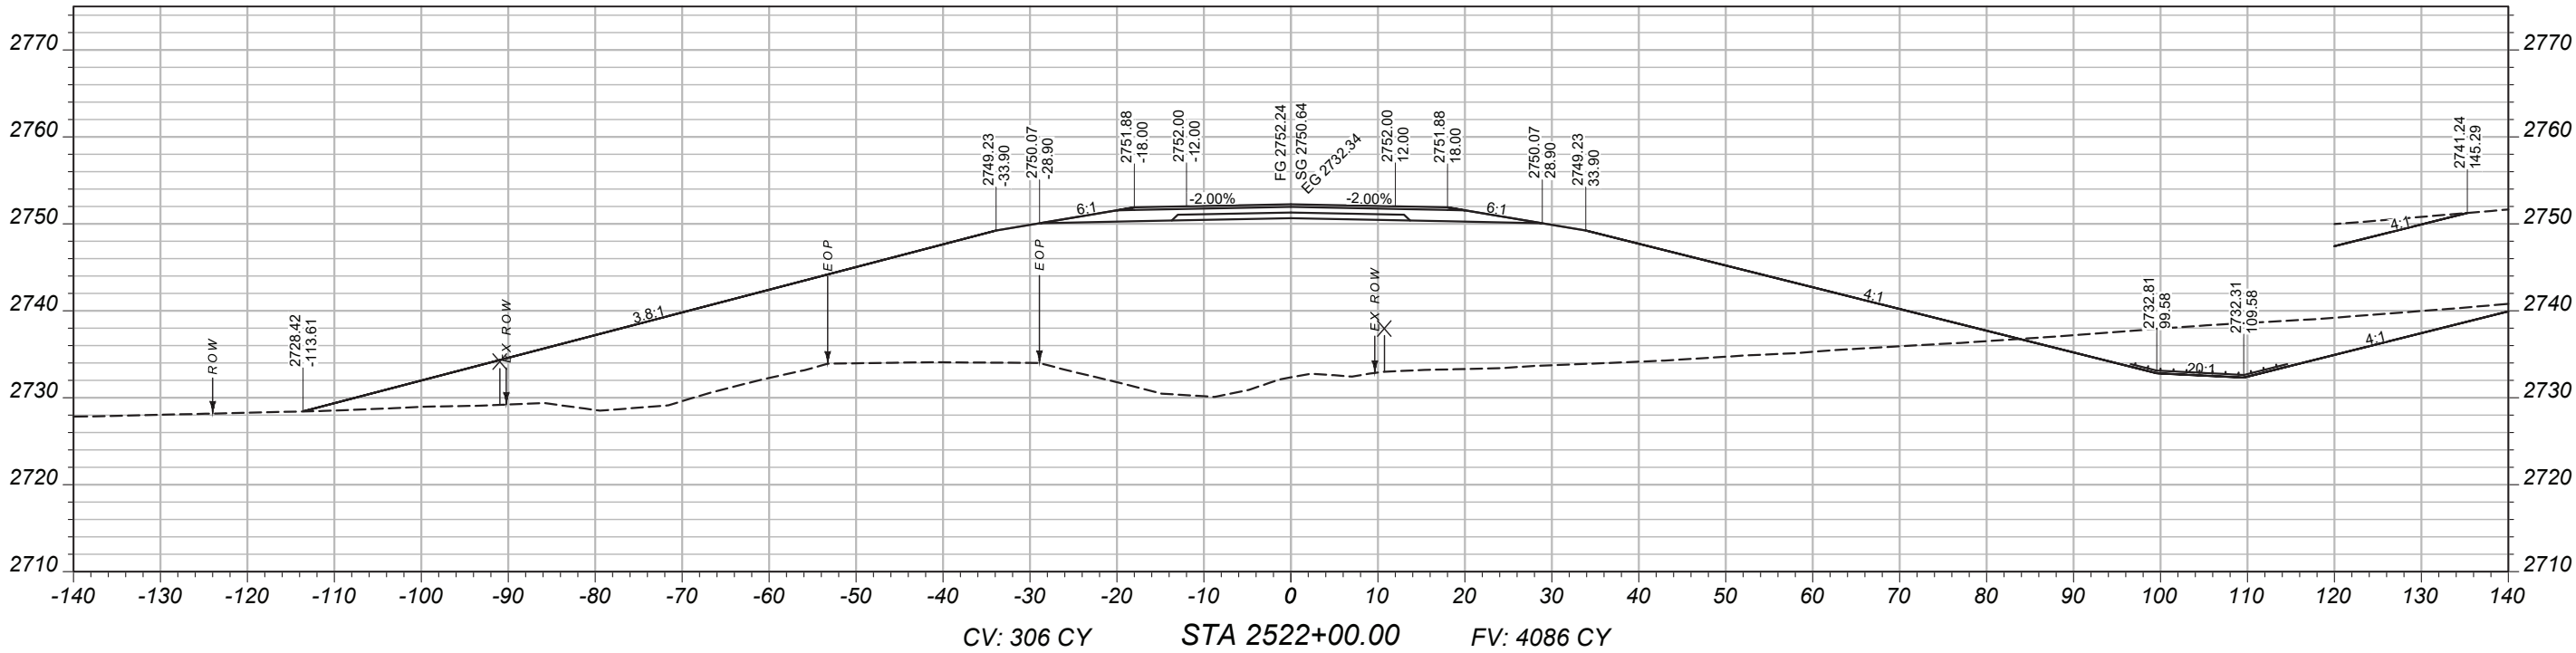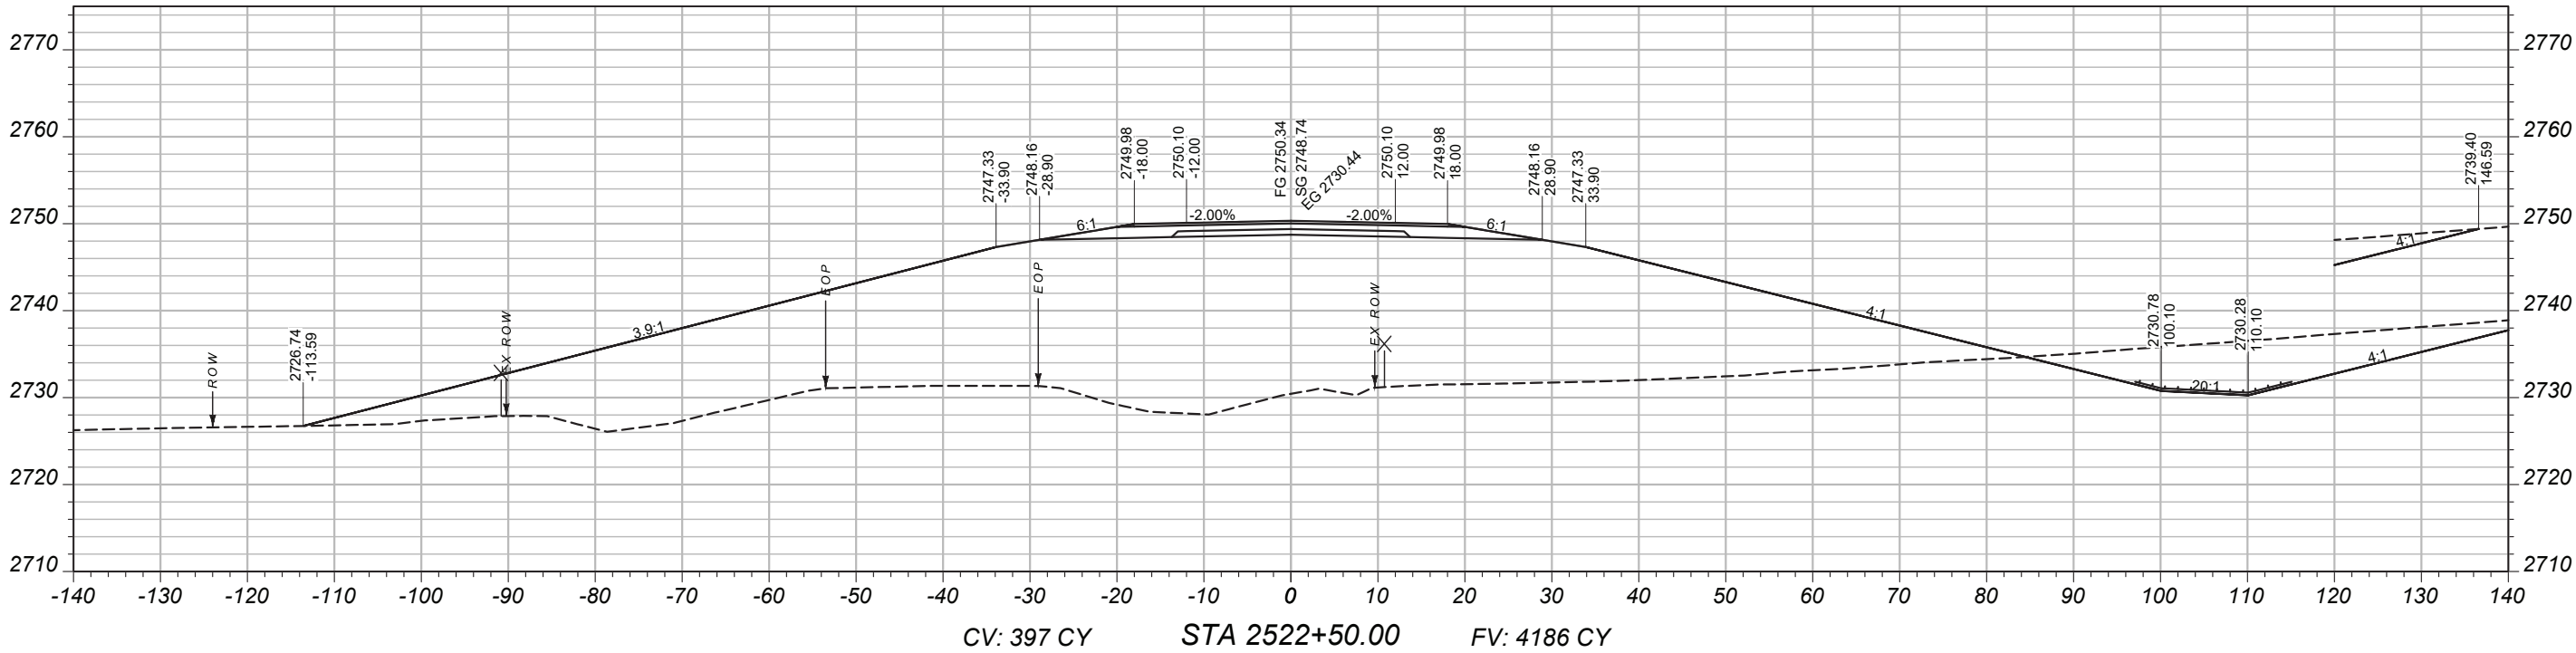

PROJECT NAME
BROCKWAY - WEST

COUNTY
MCCONE

PROJECT ID
SSS-NH 57-6(24)260

UPN
9728000

DESIGNED BY
B. FRANK

REVIEWED BY

CHECKED BY
J. CEREC



DATE
03/2026



CROSS SECTIONS



3/24/2026 3:03 PM

MAINLINE
CROSS-SECTIONS

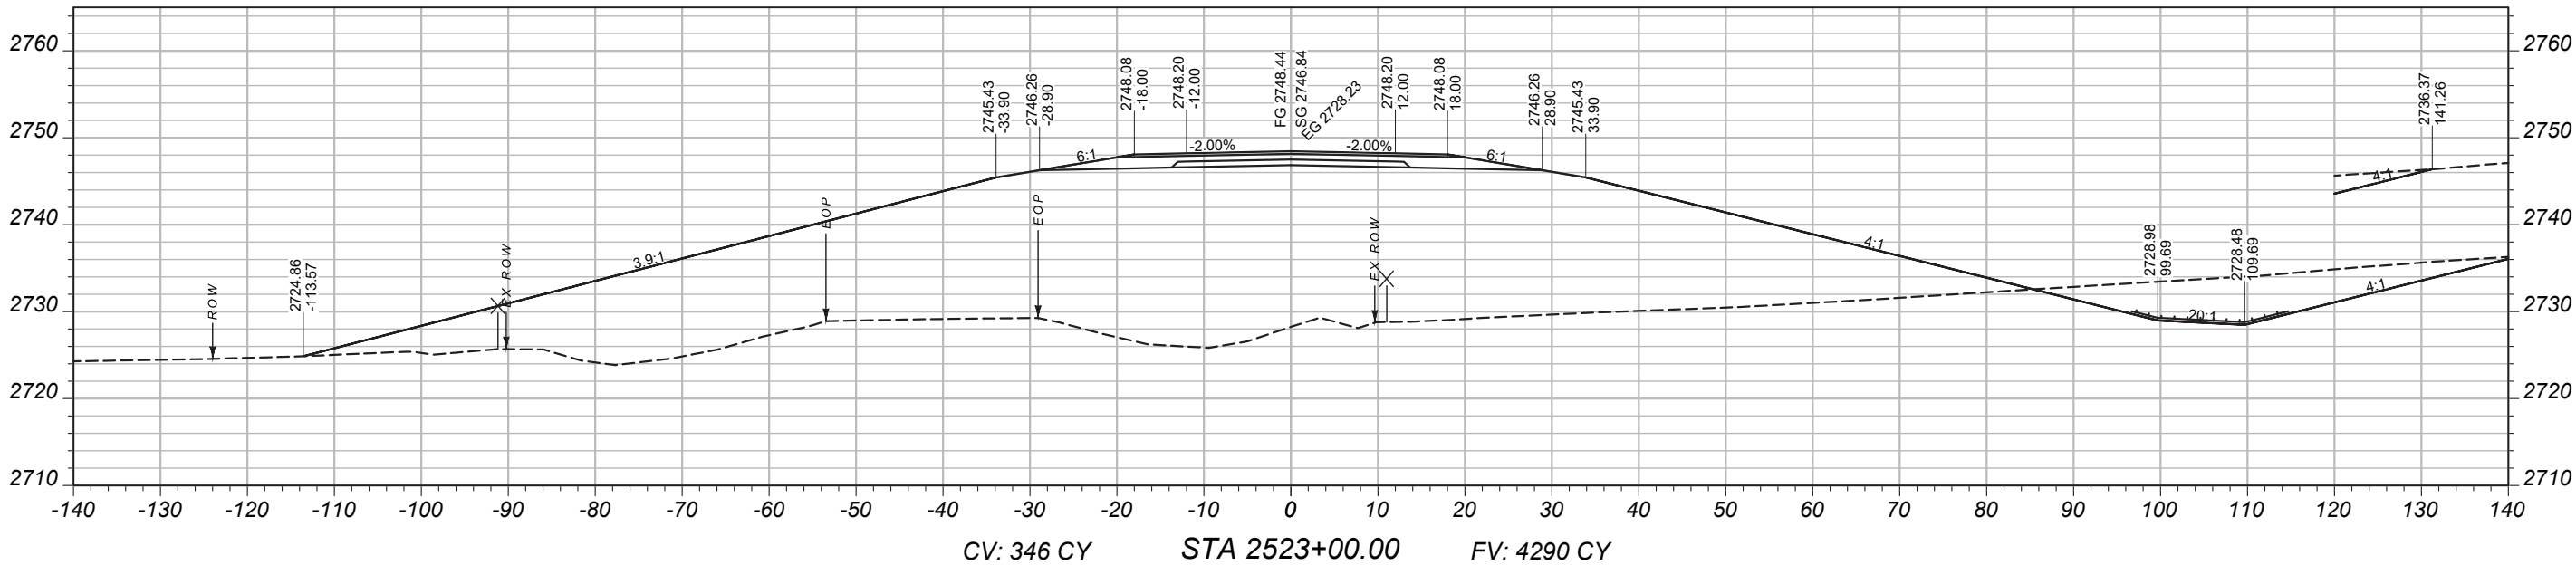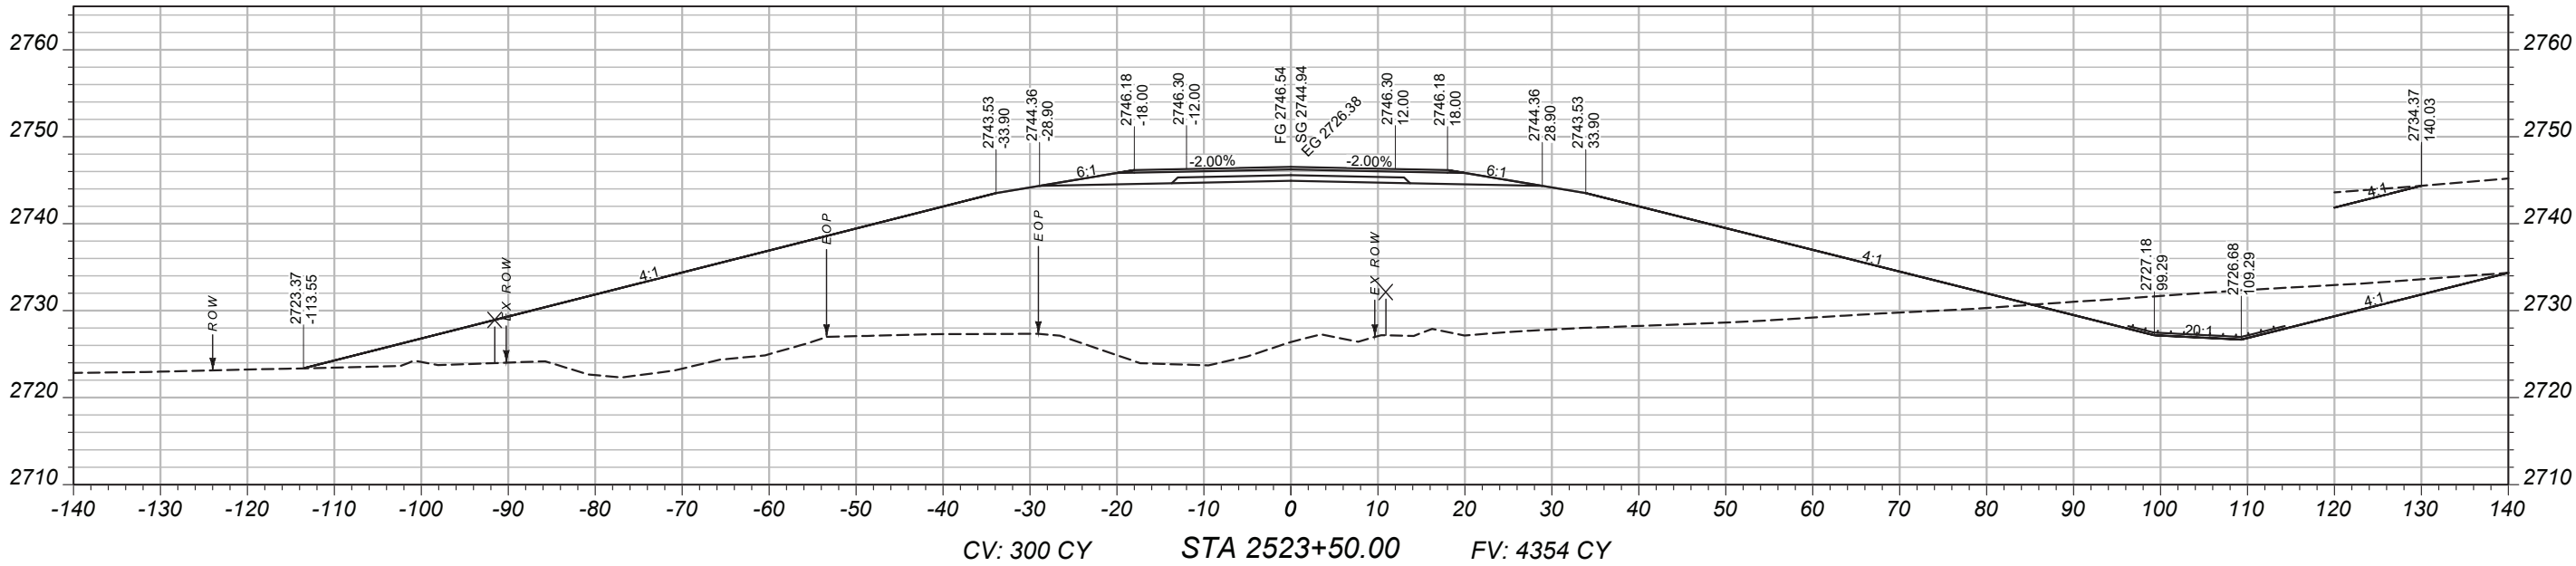



PROJECT NAME		BROCKWAY - WEST	
COUNTY		MCCONE	
PROJECT ID		SSS-NH 57-6(24)260	
UPN		9728000	
DESIGNED BY	05/2026	MONTANA Department of Transportation	
REVIEWED BY			
CHECKED BY	03/2026		
J. CEREC		CROSS SECTIONS	
9728000RDLA001.DWG		3/24/2026 3:03 PM	

MAINLINE
CROSS-SECTIONS

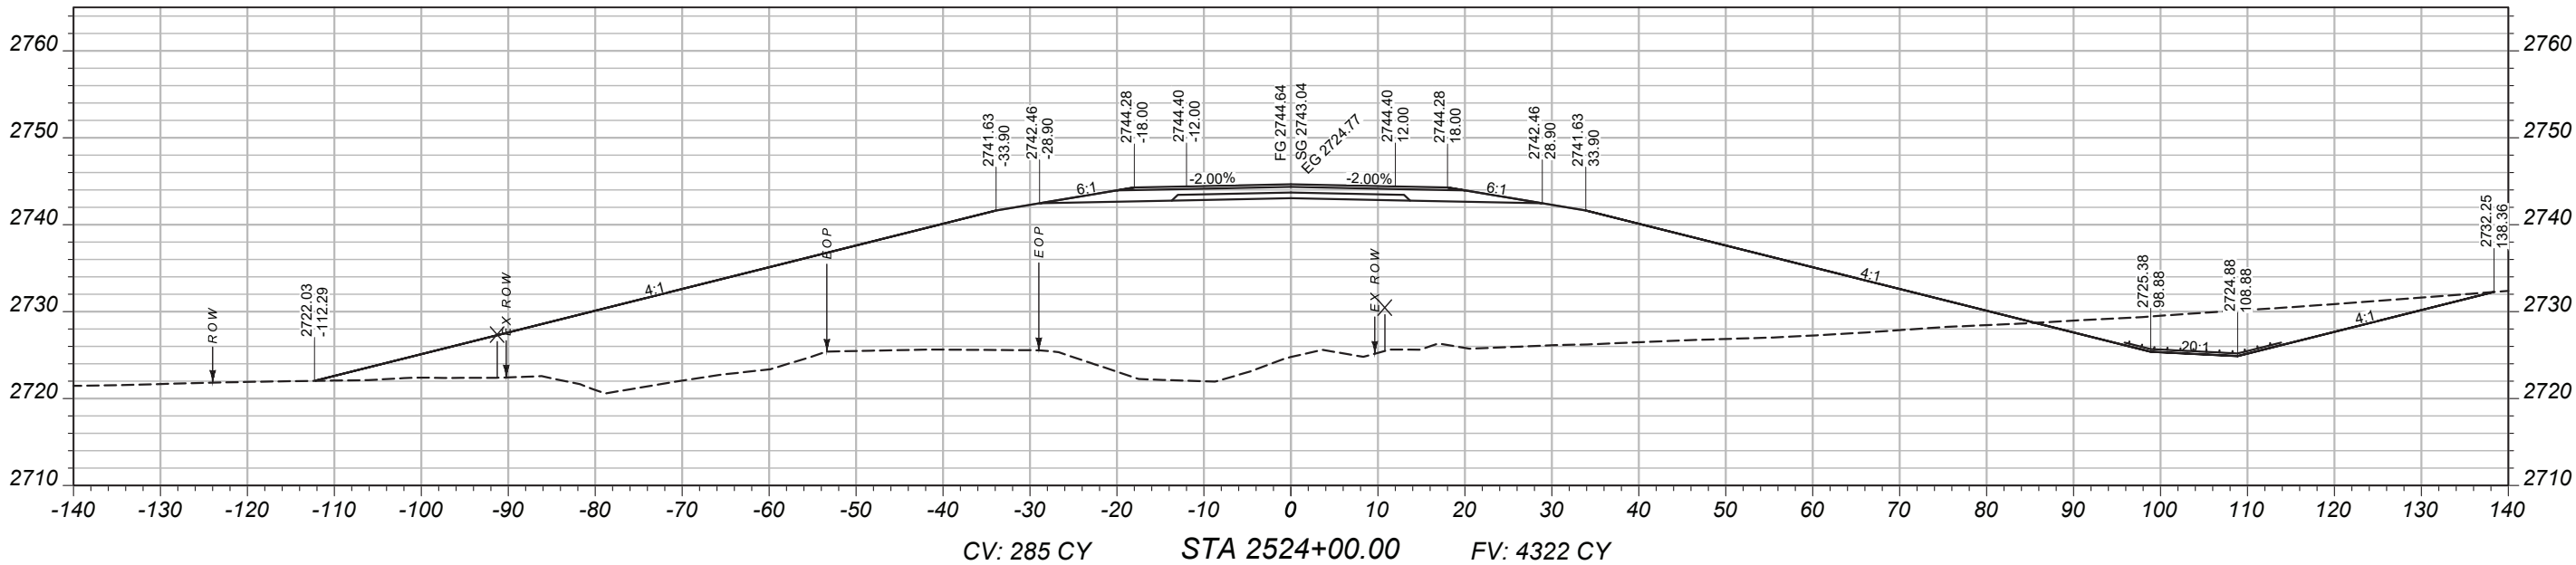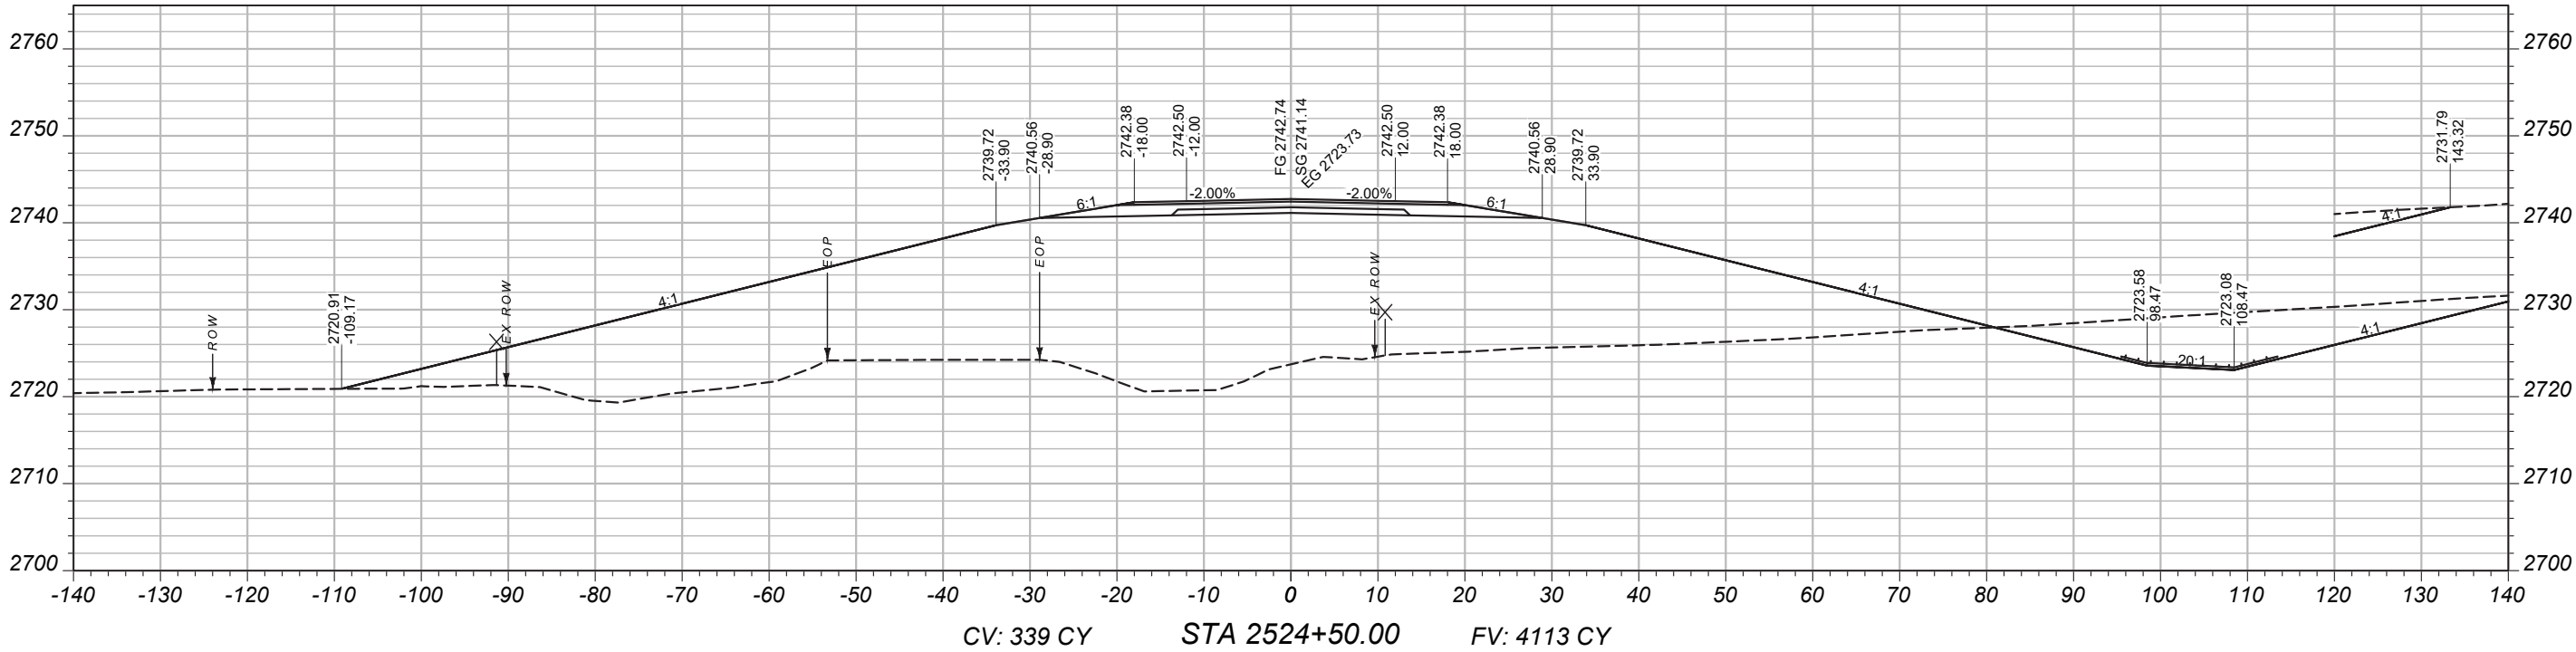

PROJECT NAME		BROCKWAY - WEST	
COUNTY		MCCONE	
PROJECT ID		SSS-NH 57-6(24)260	
UPN		9728000	
DESIGNED BY	05/2026	MONTANA Department of Transportation	
REVIEWED BY			
CHECKED BY	03/2026		
J. CEREC		CROSS SECTIONS	
9728000RDLAY001.DWG		3/24/2026 3:03 PM	

MAINLINE
CROSS-SECTIONS

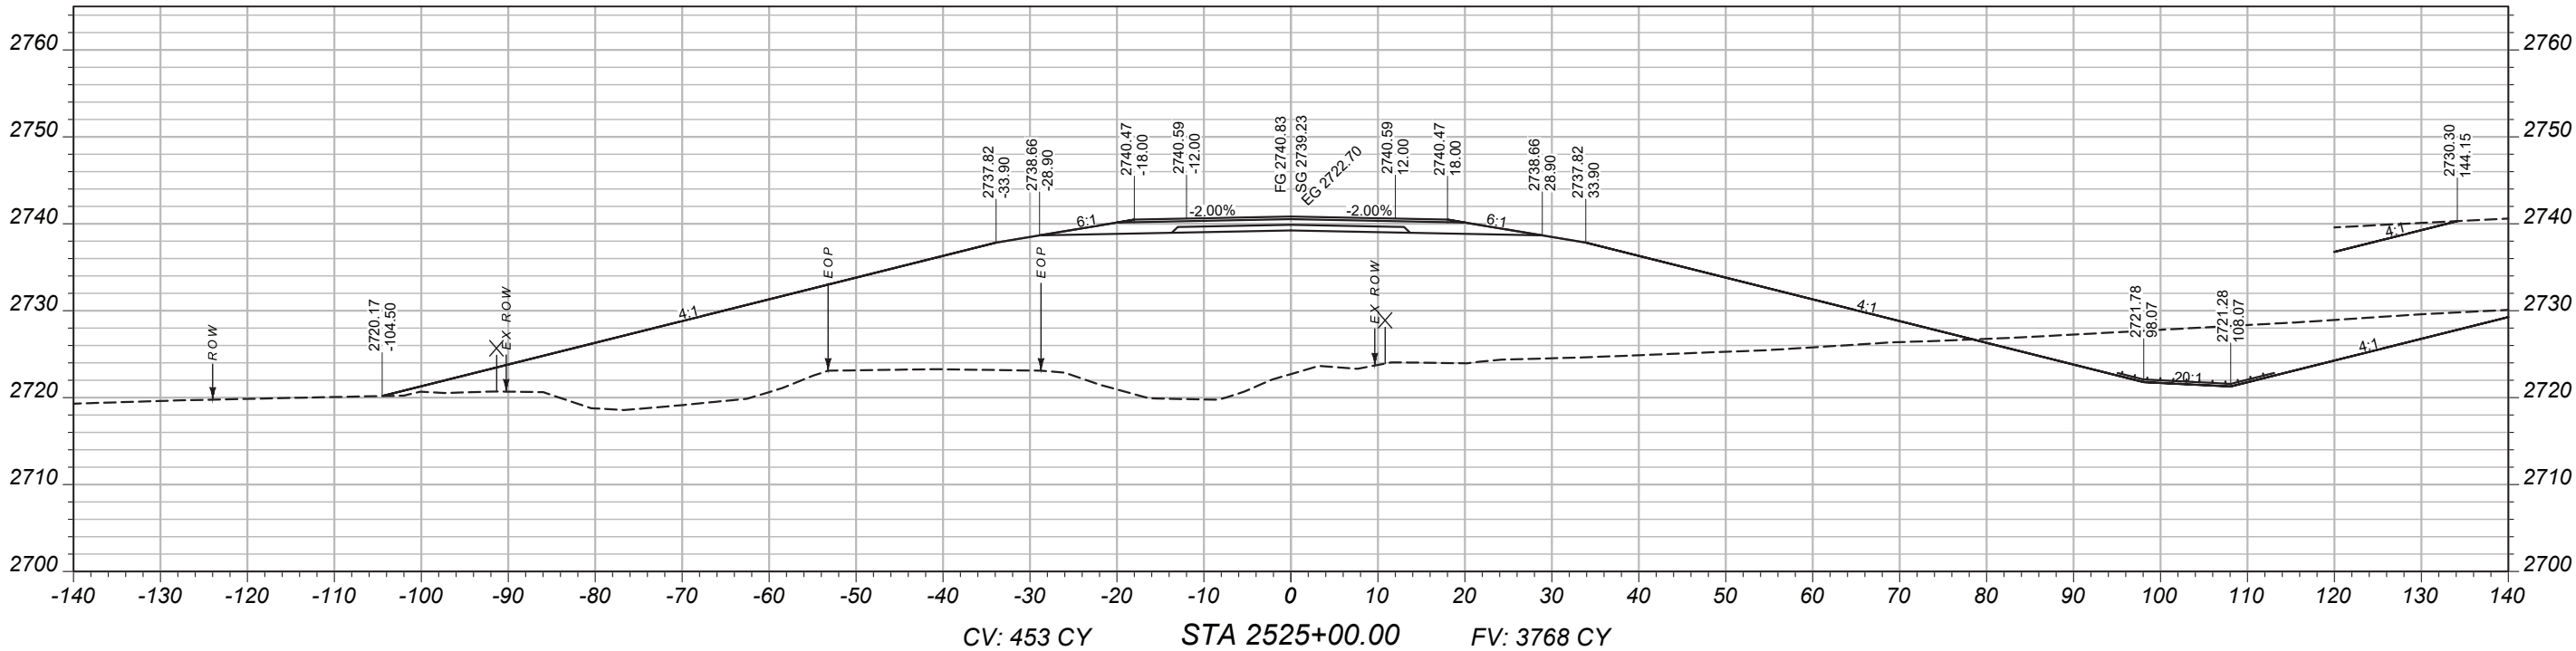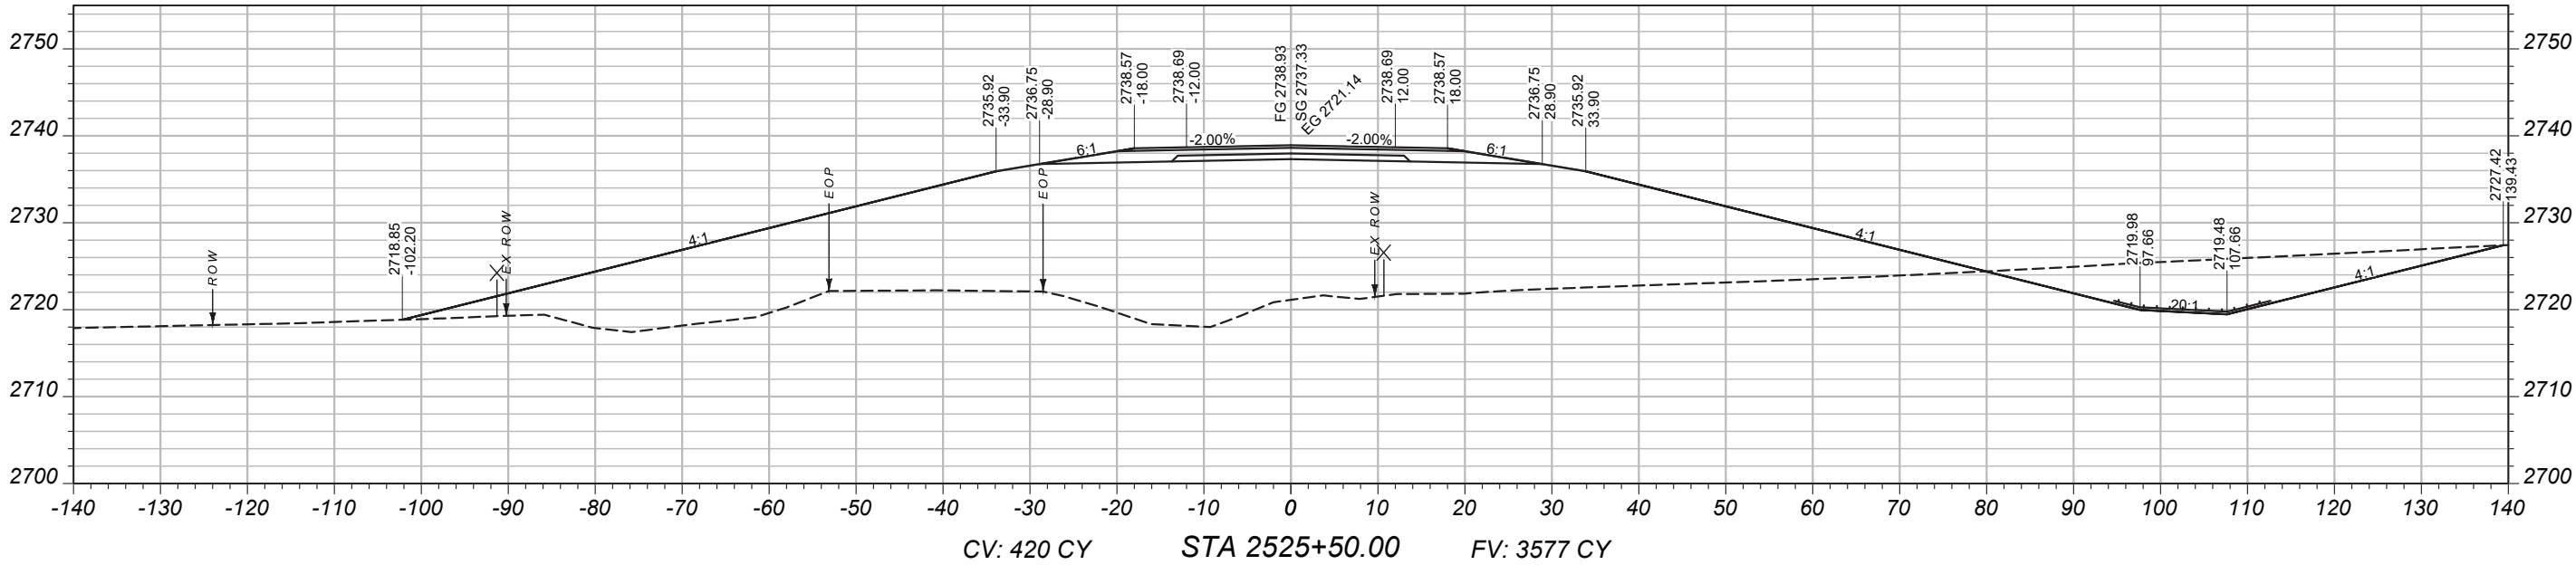

PROJECT NAME
BROCKWAY - WEST

COUNTY
MCCONE

PROJECT ID
SSS-NH 57-6(24)260

UPN
9728000

DESIGNED BY
B. FRANK

REVIEWED BY



CHECKED BY
J. CERECK

05/2026
03/2026
9728000RD/LAY001.DWG





CROSS SECTIONS

MAINLINE
CROSS-SECTIONS

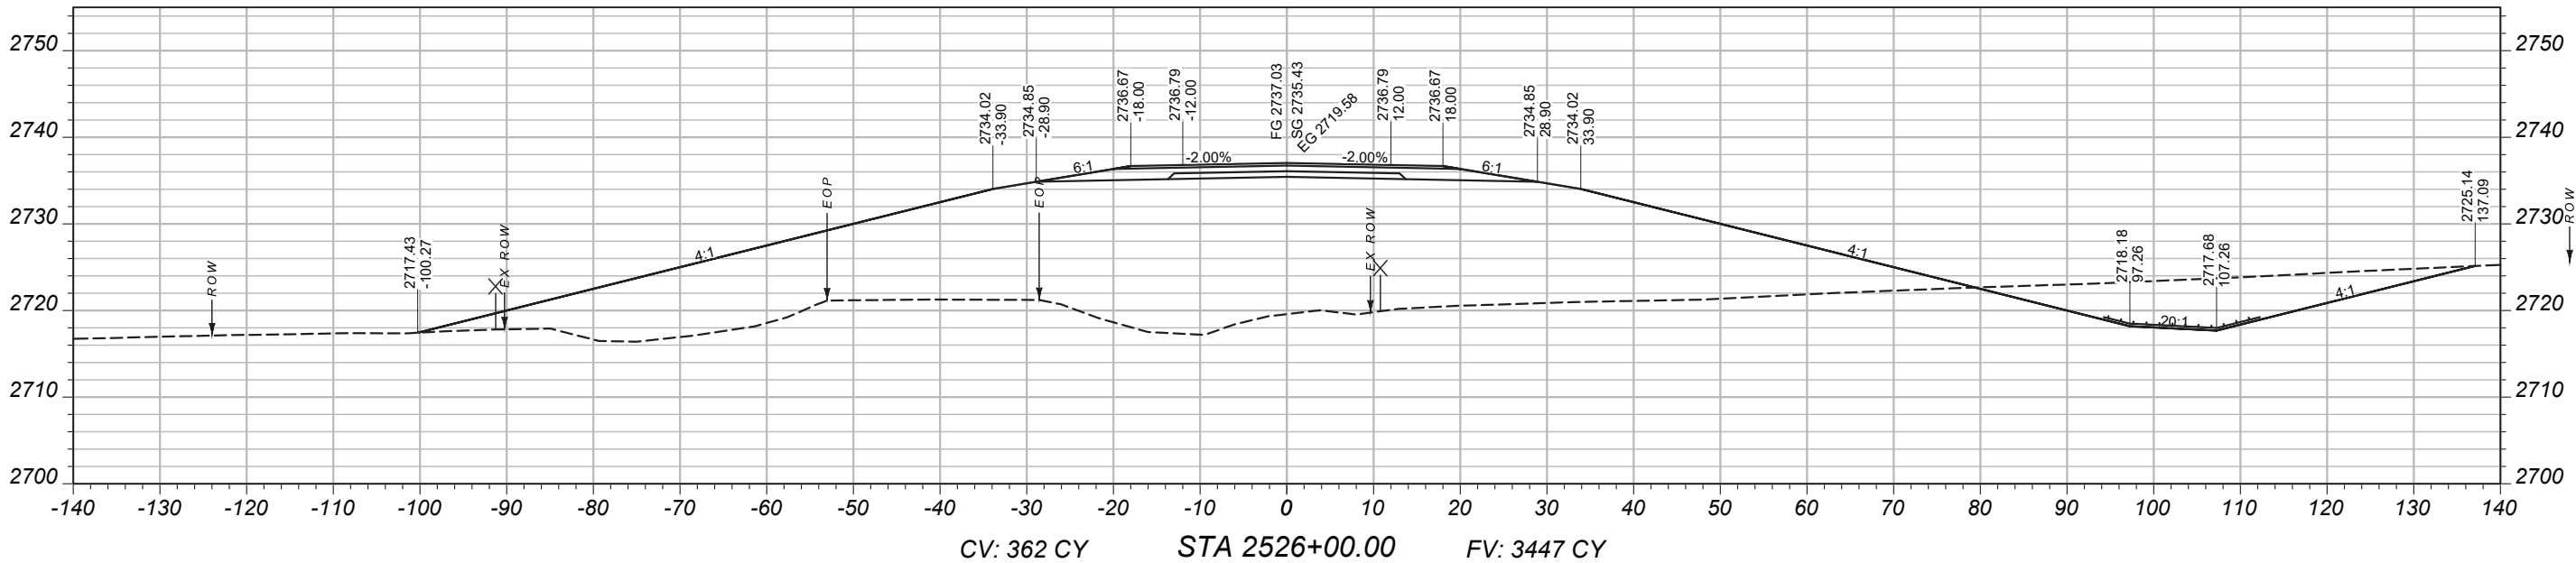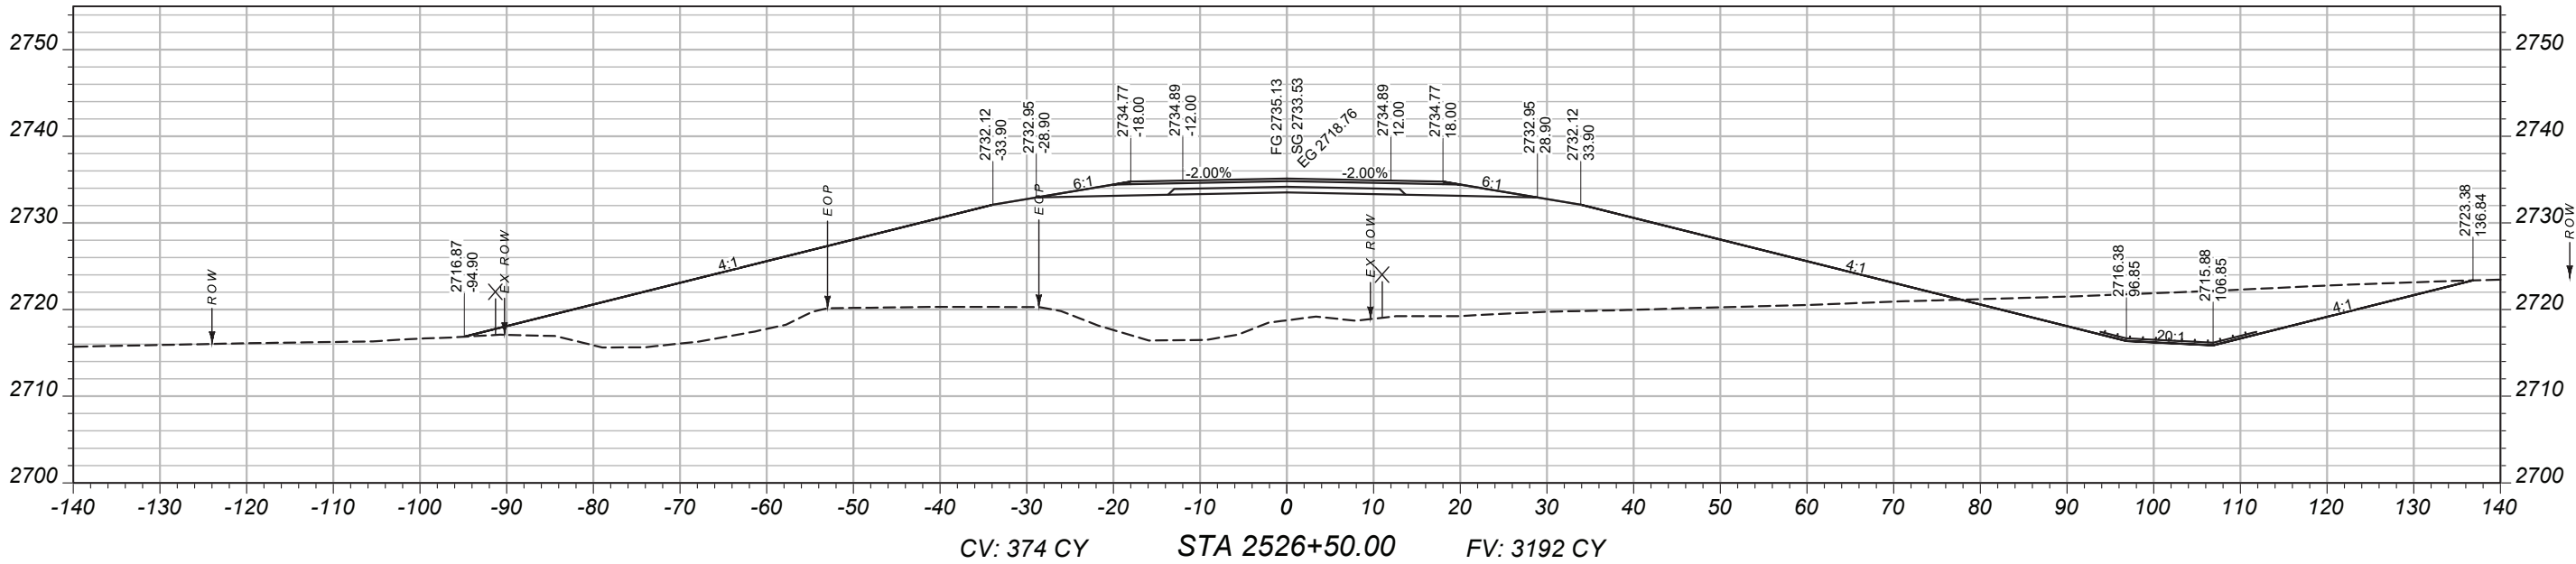

PROJECT NAME		BROCKWAY - WEST	
COUNTY		MCCONE	
PROJECT ID		SSS-NH 57-6(24)260	
UPN		9728000	
DESIGNED BY	05/2026	MONTANA Department of Transportation	
REVIEWED BY			
CHECKED BY	03/2026		
J. CERCK		CROSS SECTIONS	
9728000RDLAY001.DWG		3/24/2026 3:03 PM	

MAINLINE
CROSS-SECTIONS

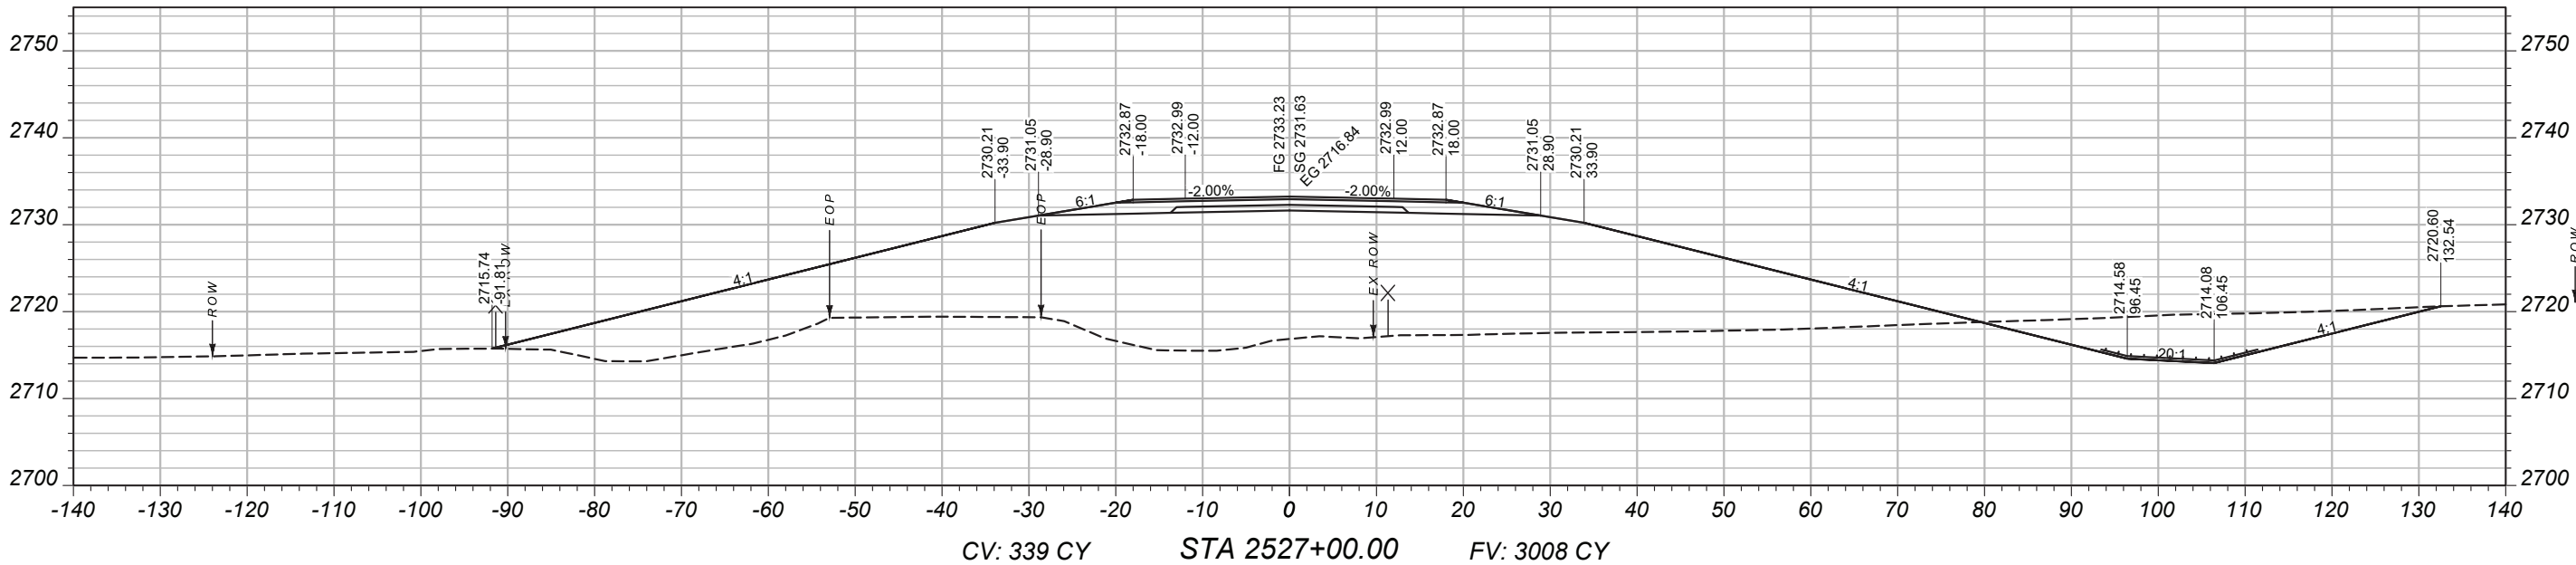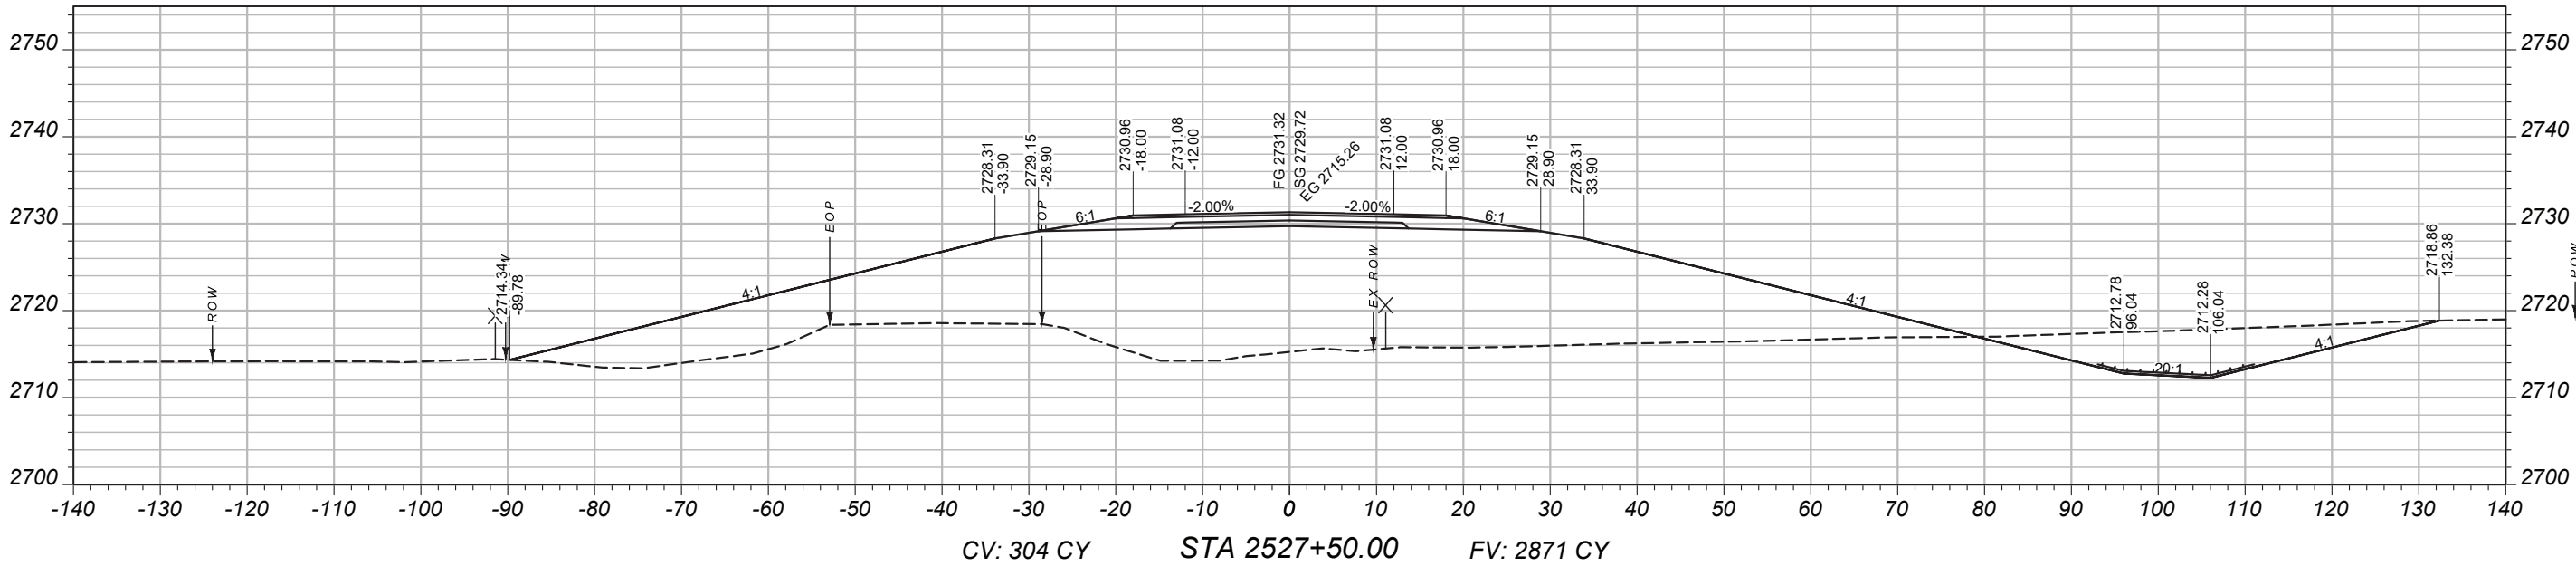

PROJECT NAME

BROCKWAY - WEST

COUNTY

MCCONE

PROJECT ID

SSS-NH 57-6(24)260

UPN

9728000

DESIGNED BY

B. FRANK

REVIEWED BY

J. CERECK

03/2026

9728000RDLA001.DWG



CROSS SECTIONS

3/24/2026 3:03 PM

MAINLINE
CROSS-SECTIONS

PROJECT NAME
BROCKWAY - WEST

COUNTY
MCCONE

PROJECT ID
SSS-NH 57-6(24)260

UPN
9728000

DESIGNED BY
B. FRANK

05/2026

REVIEWED BY

CHECKED BY

03/2026



J. CERECK

9728000RDLA001.DWG





CROSS SECTIONS

3/24/2026 3:03 PM

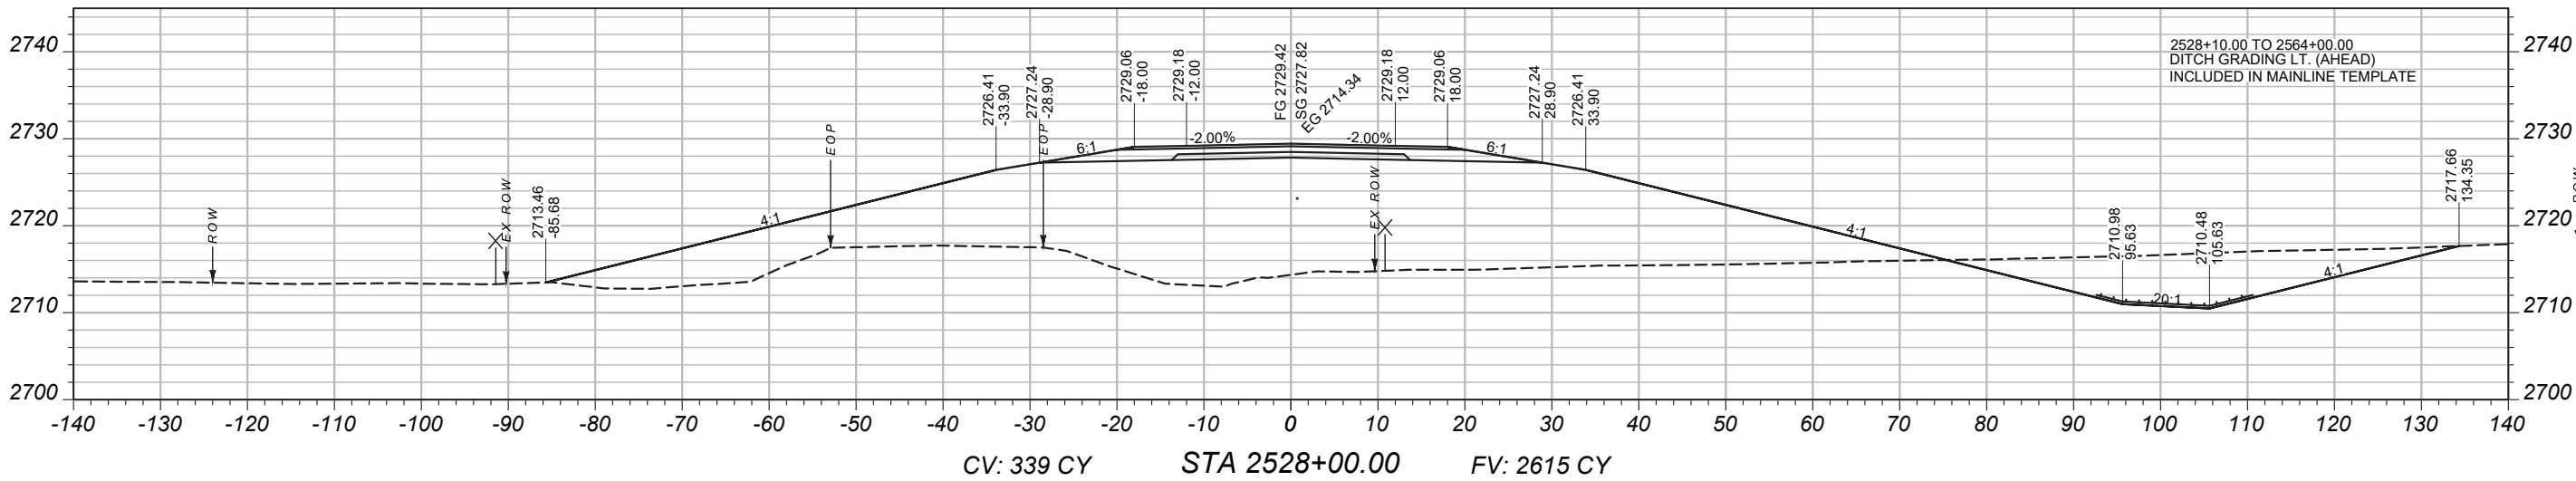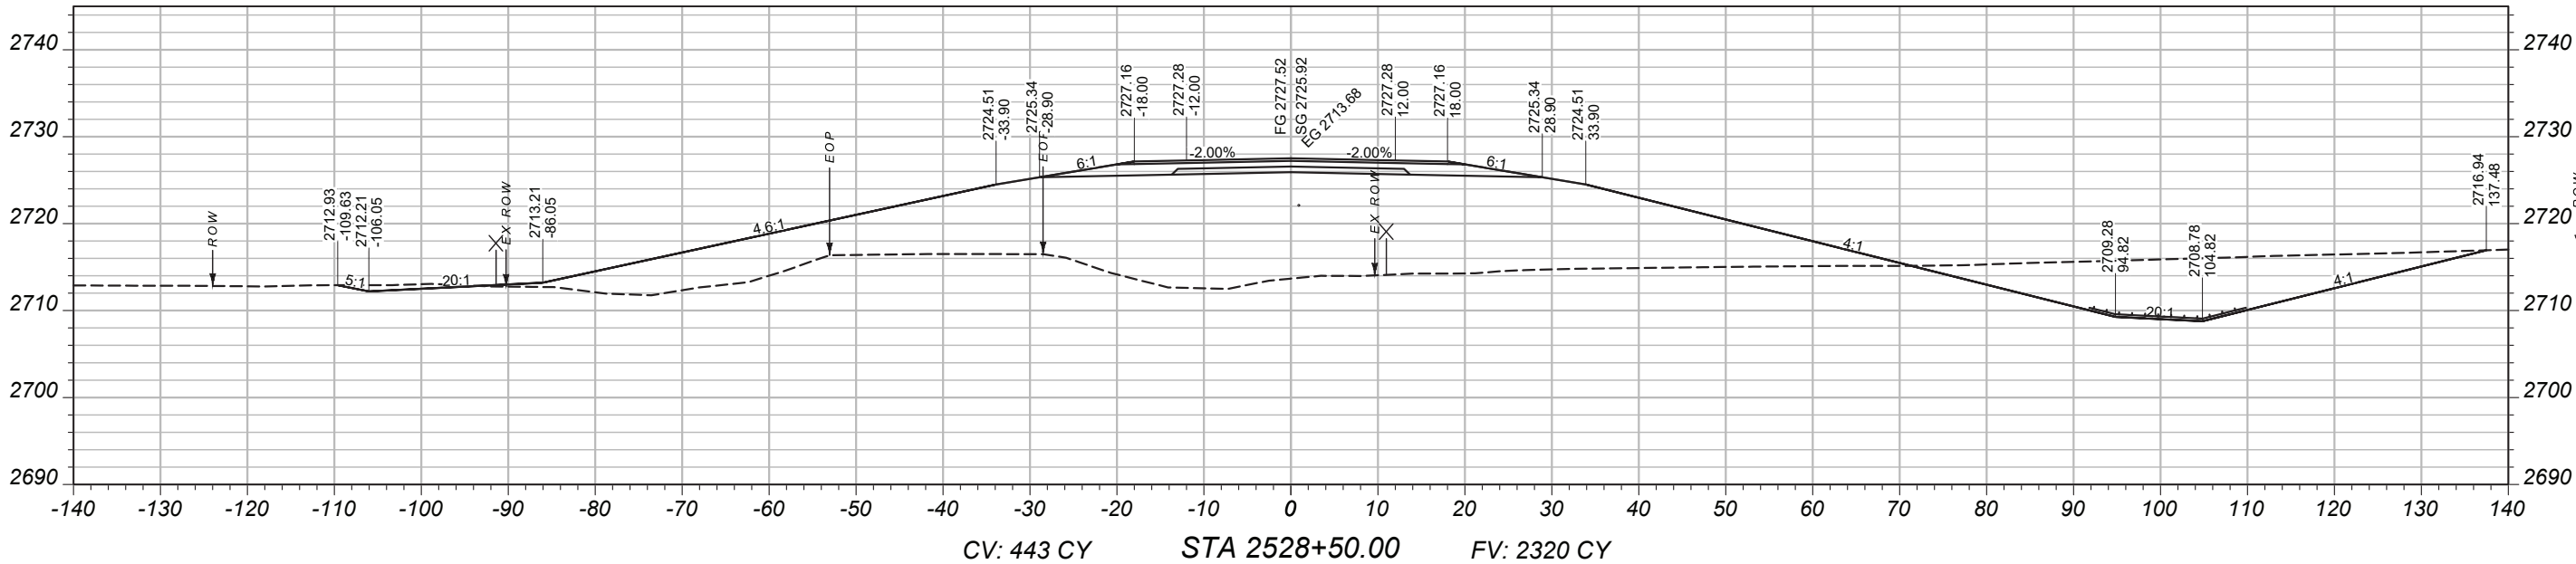



MAINLINE
CROSS-SECTIONS

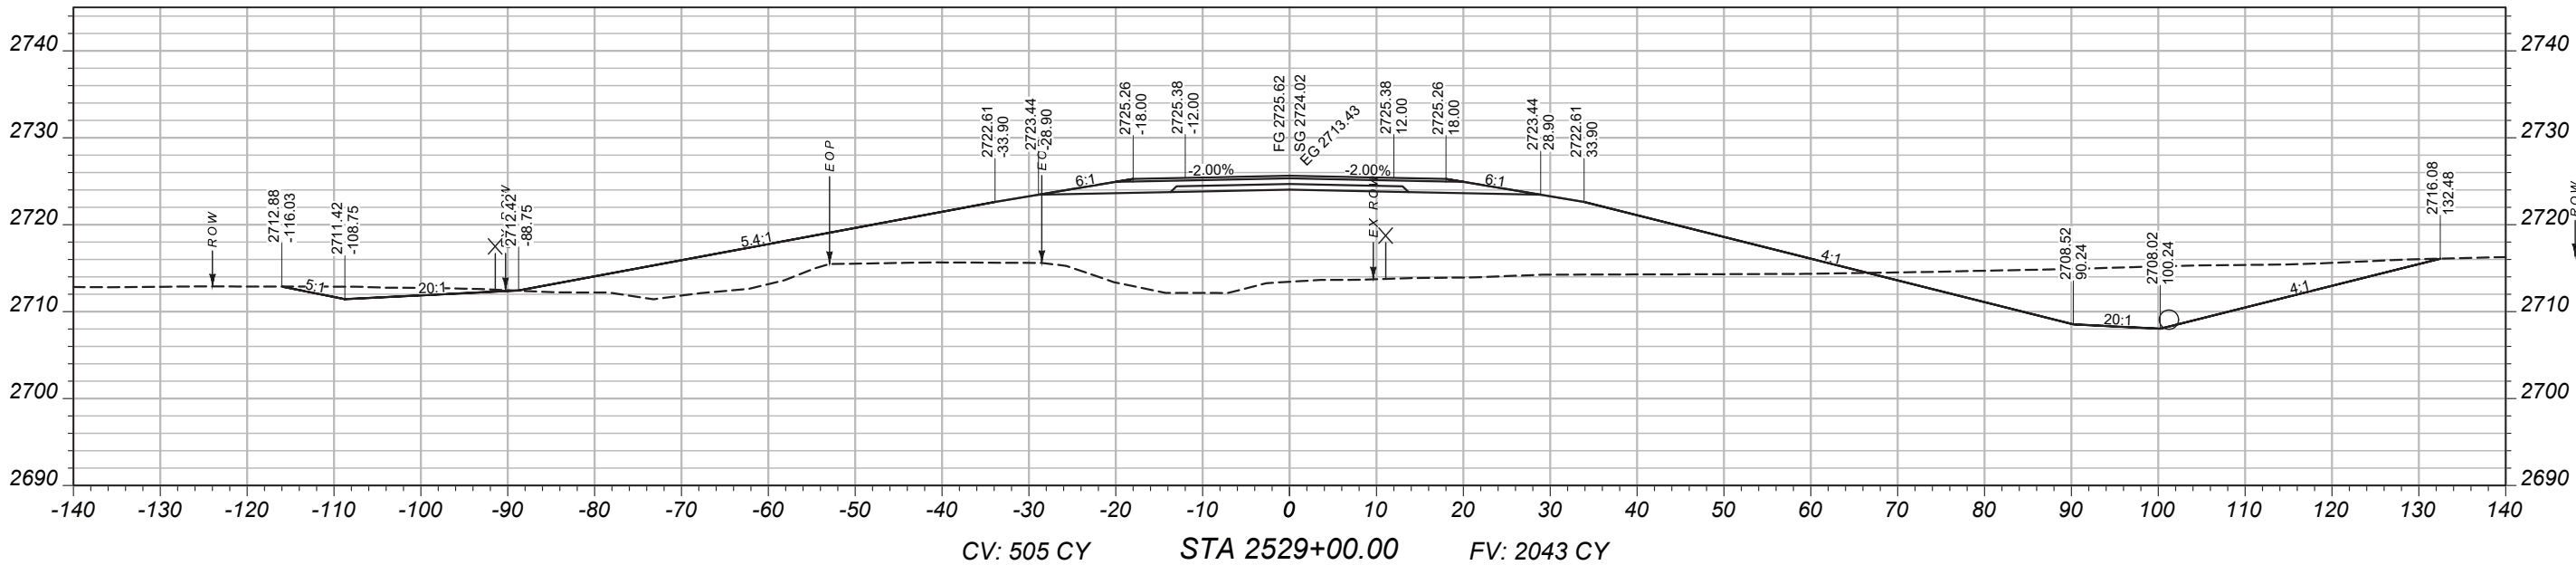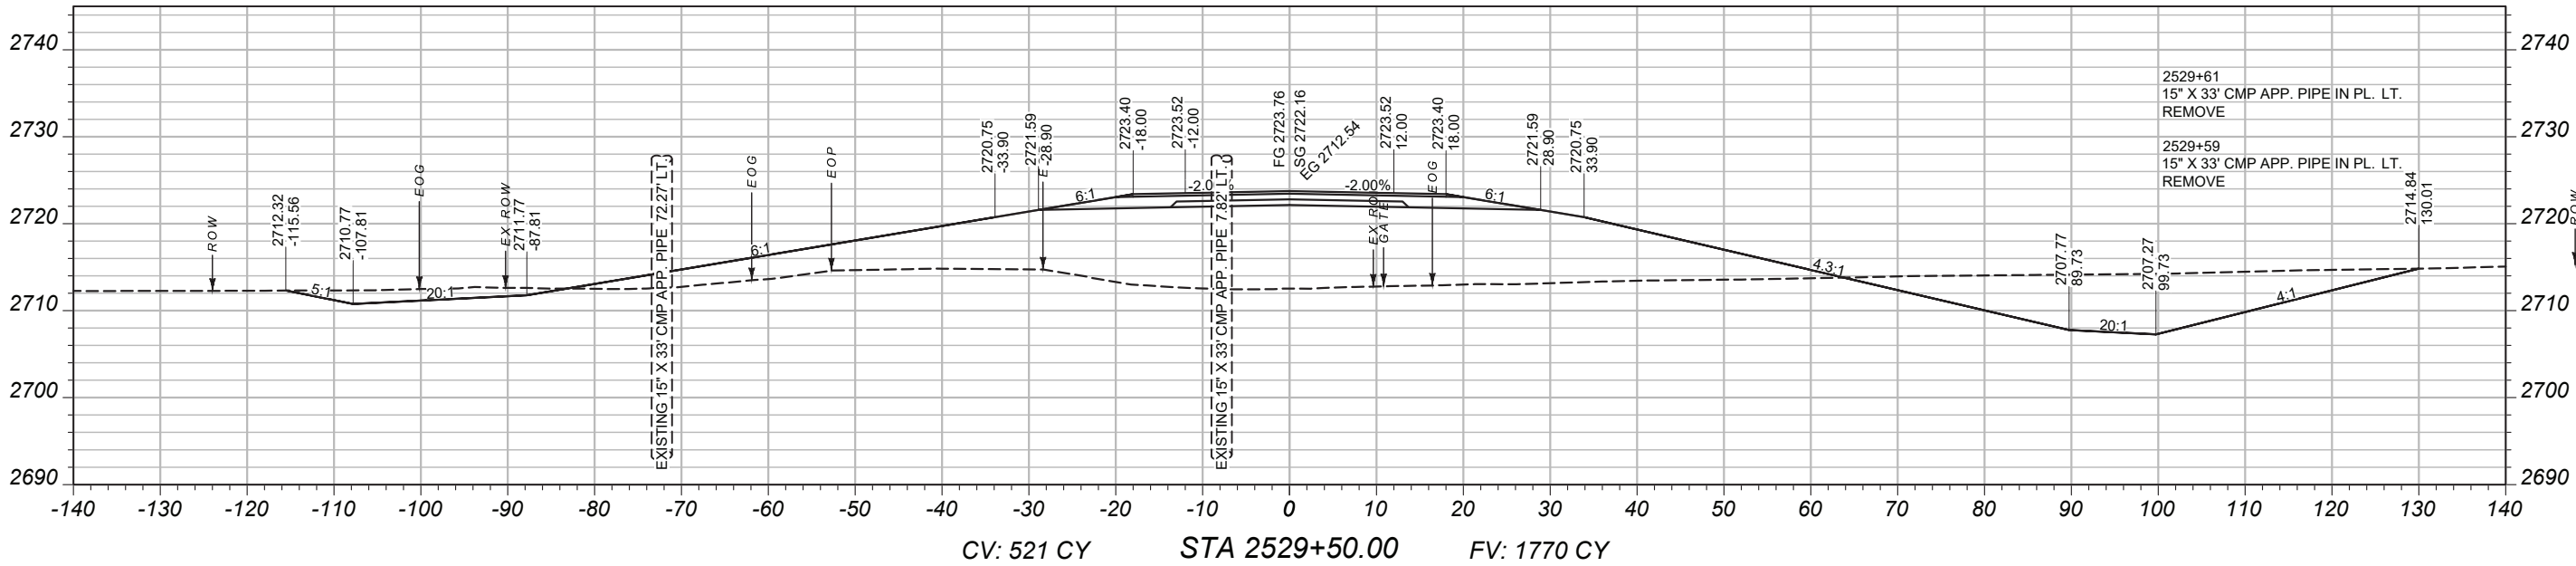

	DESIGNED BY	05/2026
	REVIEWED BY	
	CHECKED BY	03/2026
	J. CERECK	9728000RDLA001.DWG
CROSS SECTIONS		
3/24/2026 3:03 PM		

PROJECT NAME		
BROCKWAY - WEST		
COUNTY		
MCCONE		
PROJECT ID		
SSS-NH 57-6(24)260		
UPN		
9728000		

CROSS-SECTIONS

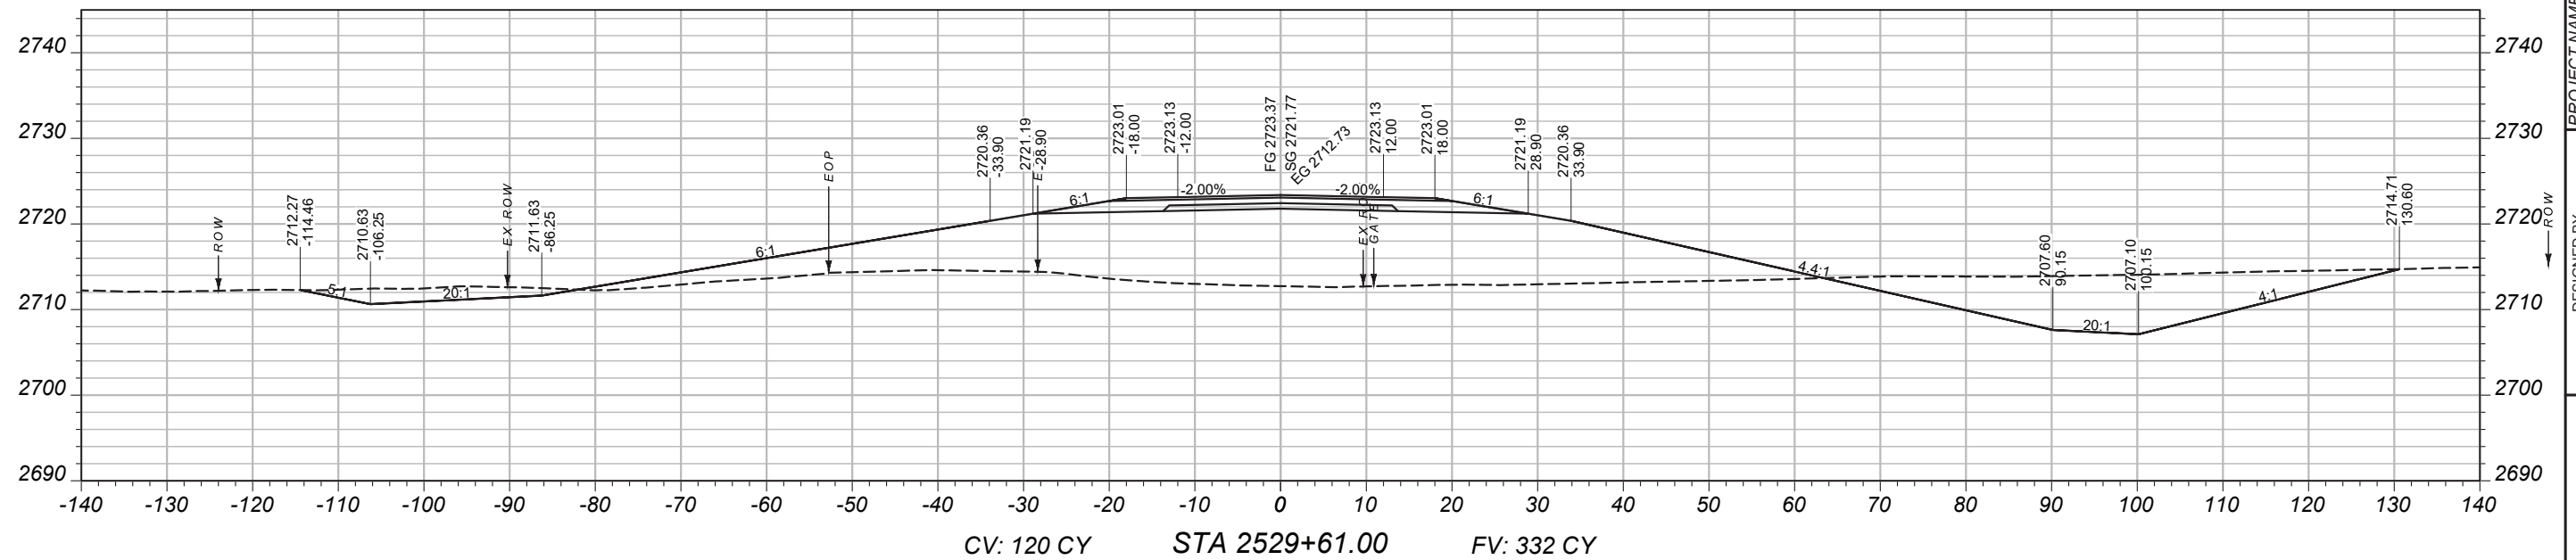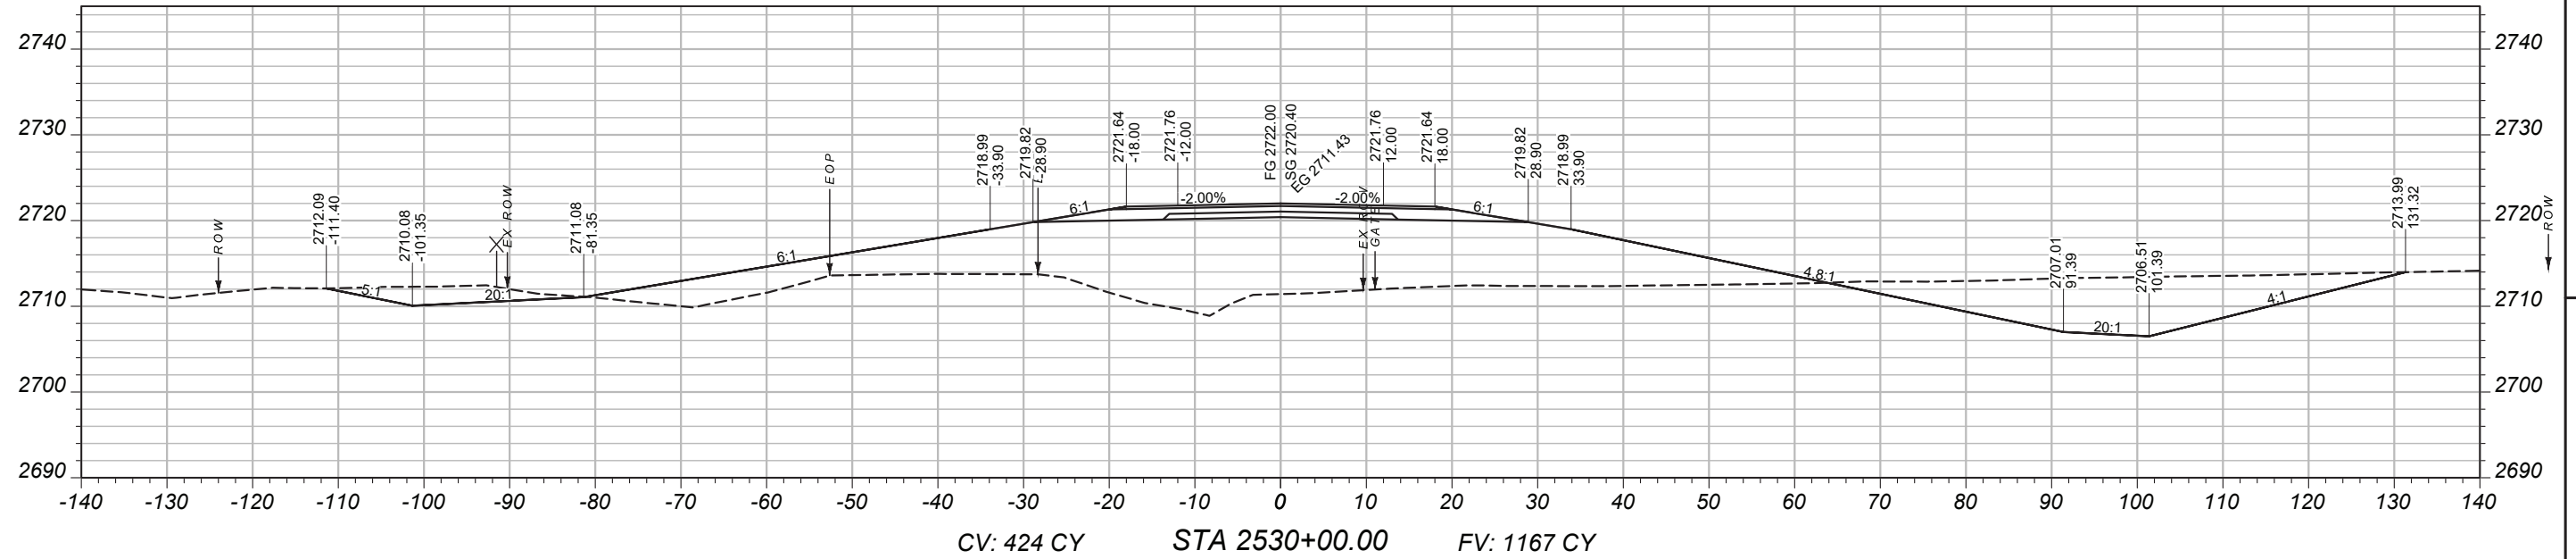

PROJECT / NAME

BROCKWAY - WEST

555

MCCONE

PROJECT ID

SSS-NH 57-6(24)260

UPIN

9728000

DESIGNED BY	05/2008
D. EDANIK	

REVIEWED BY	D. I. KANK	05/2020

CHECKED BY

03/2026	

9728000RDLAY001.DWG





MONTANA
Department of Transportation

CROSS SECTIONS

3/24/2026 3:03 PM




MAINLINE
CROSS-SECTIONS

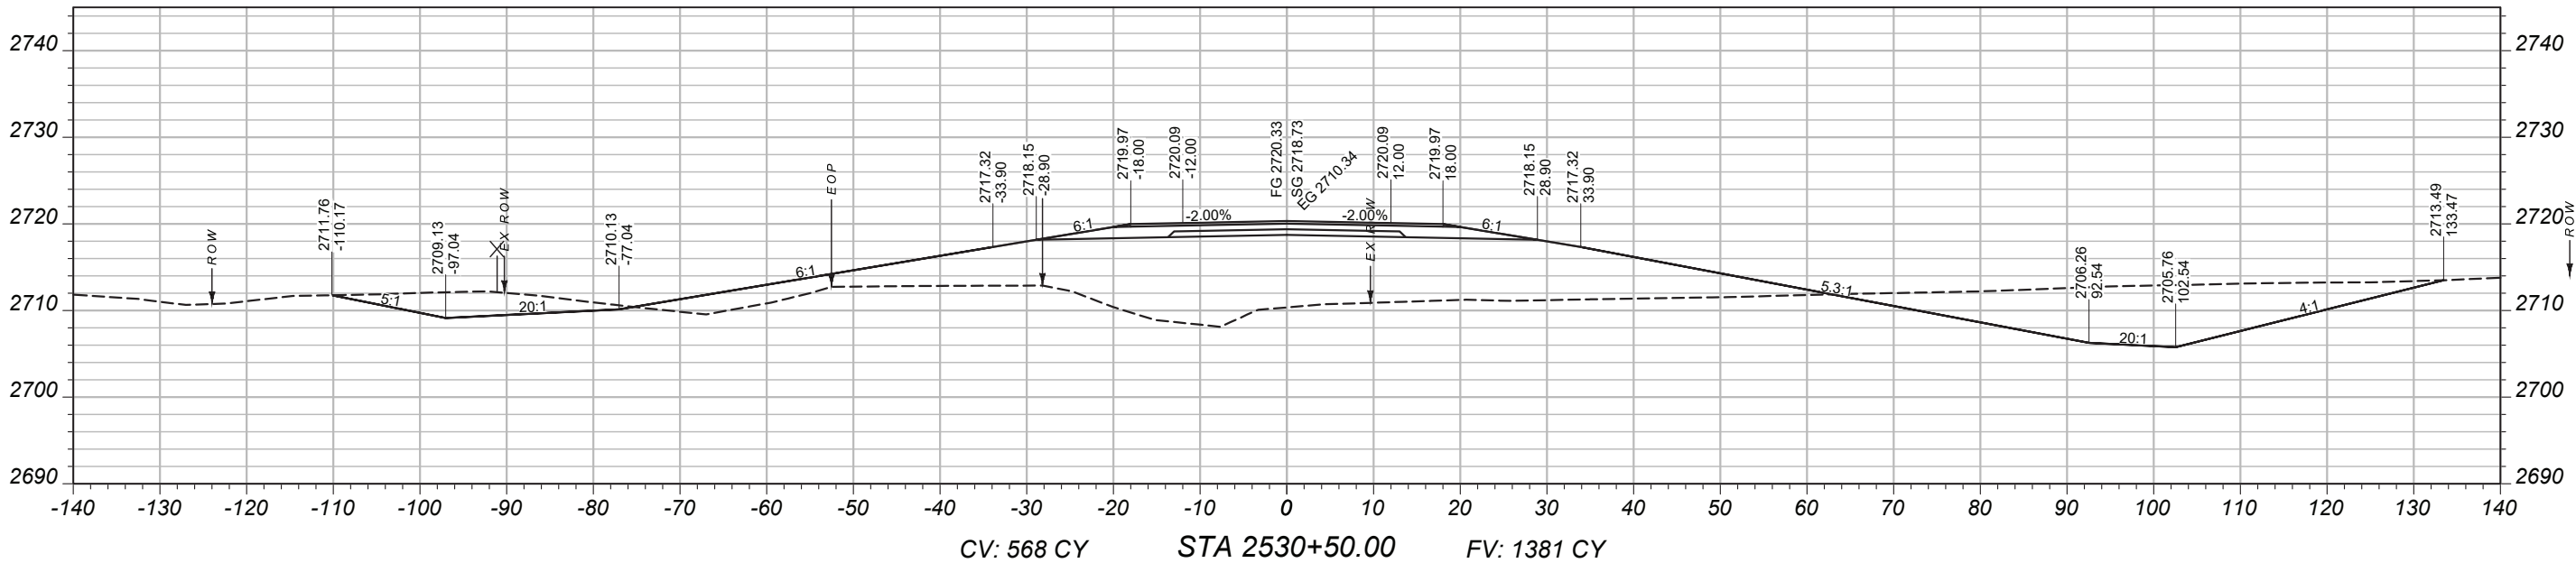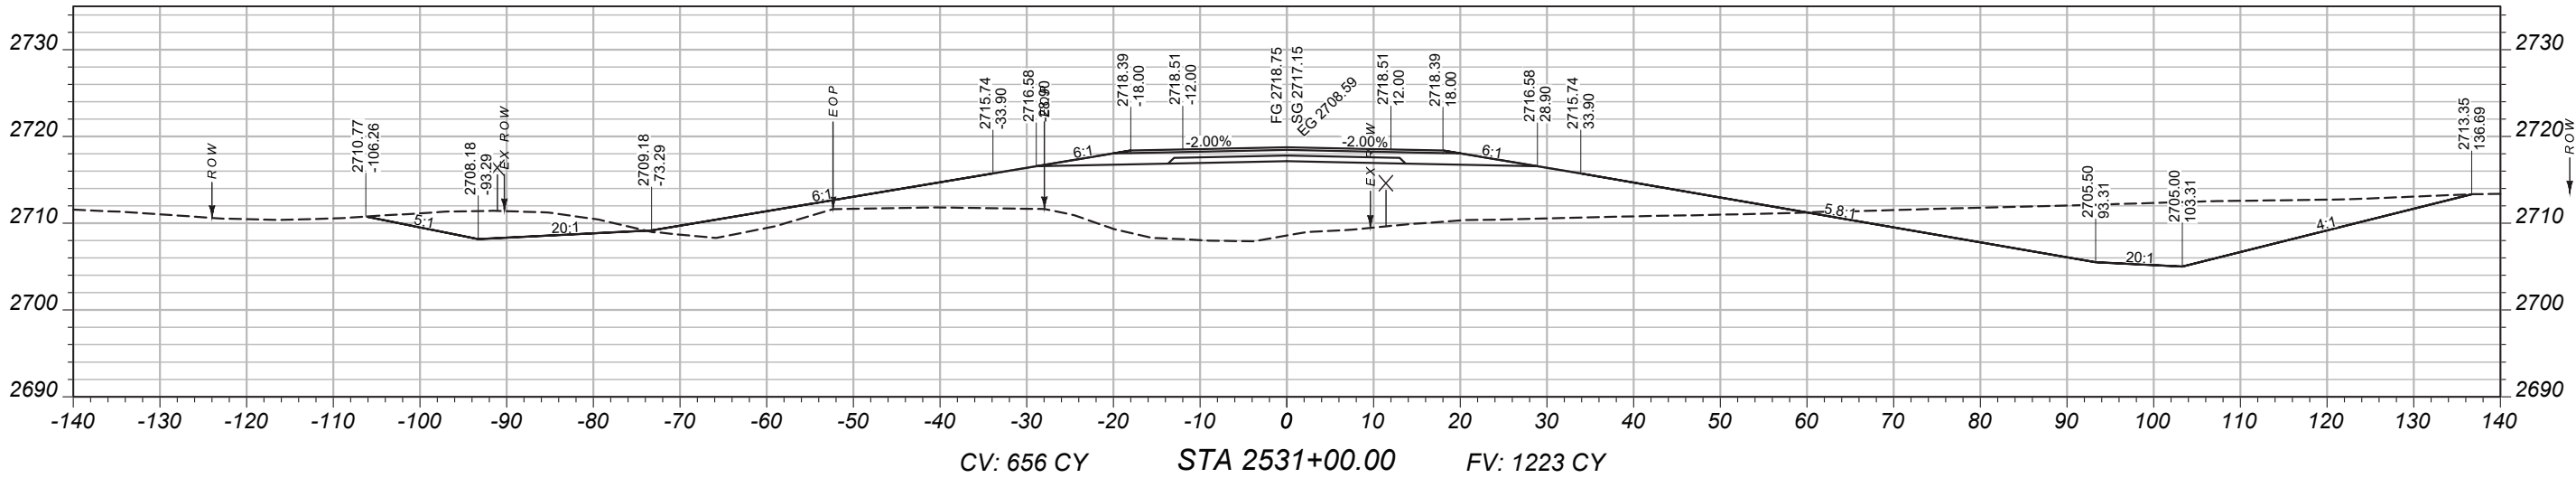

PROJECT NAME		BROCKWAY - WEST	
COUNTY		MCCONE	
PROJECT ID		SSS-NH 57-6(24)260	
UPN		9728000	
DESIGNED BY	05/2026	CROSS SECTIONS	
REVIEWED BY			
CHECKED BY	03/2026		
J. CERECK		9728000RD-LAY001.DWG	
3/24/2026 3:03 PM			



MAINLINE
CROSS-SECTIONS

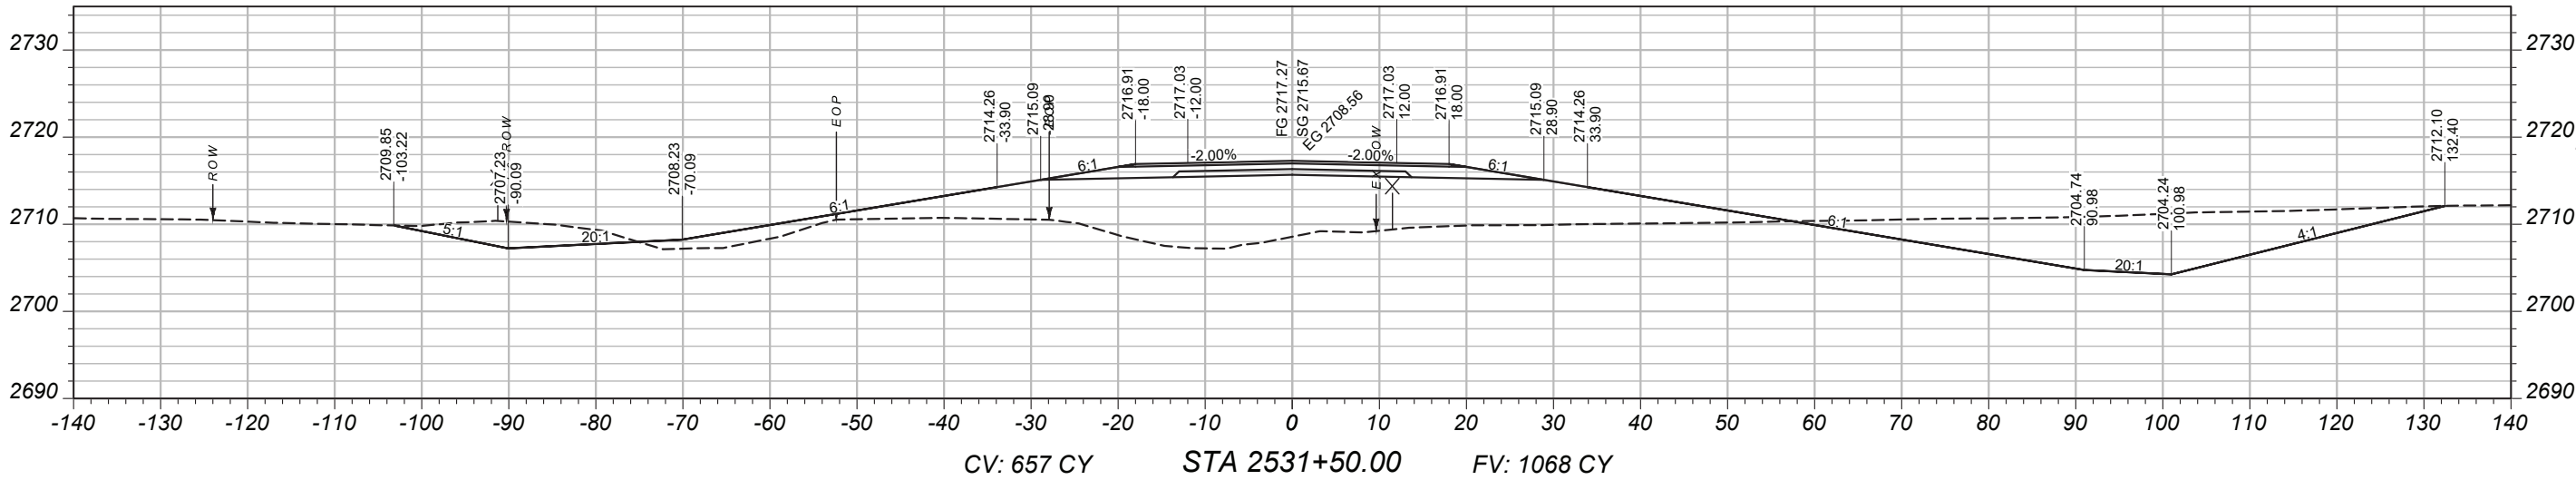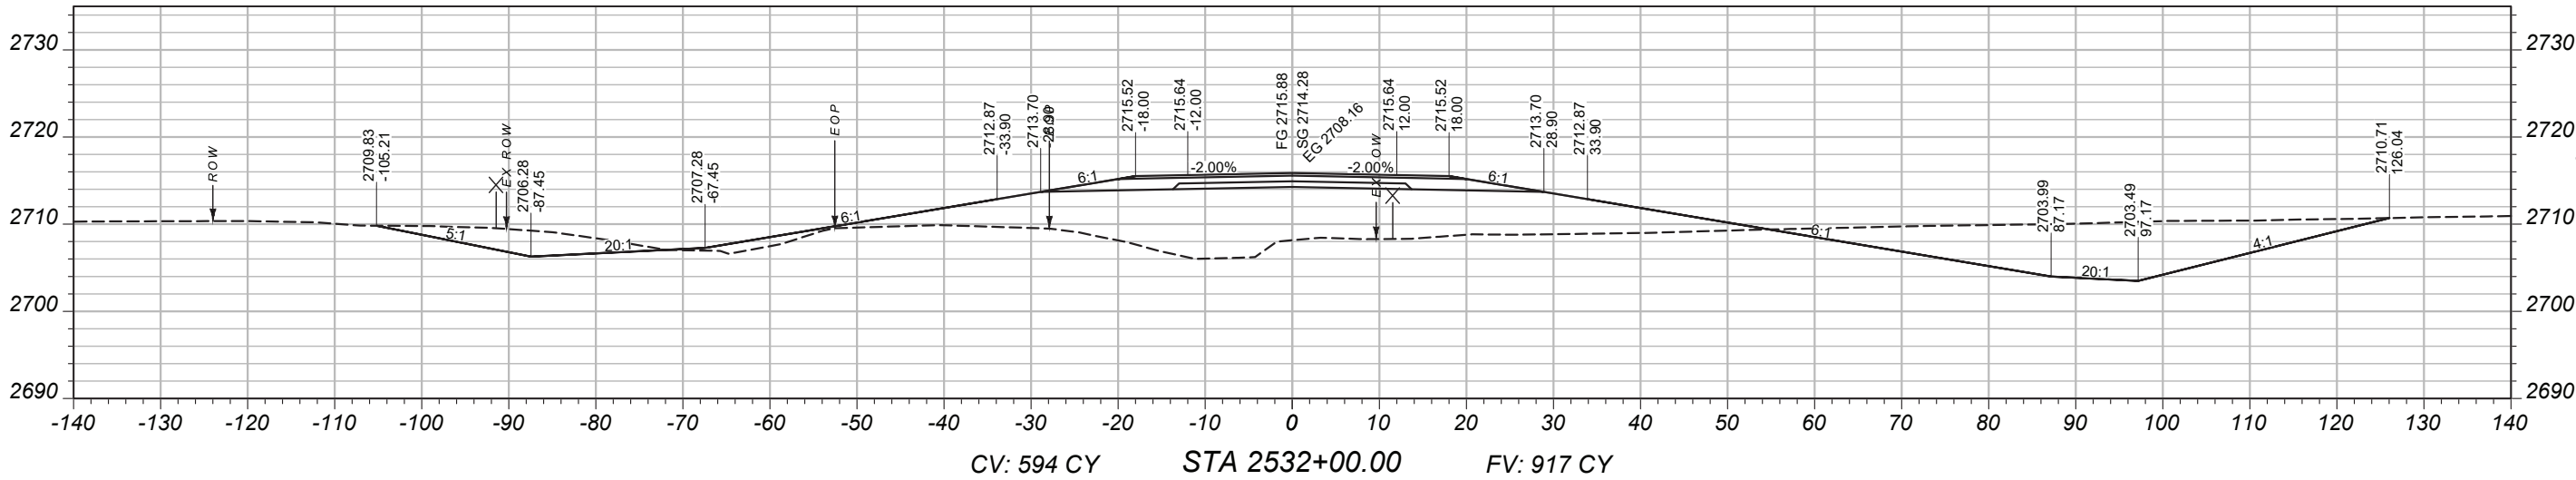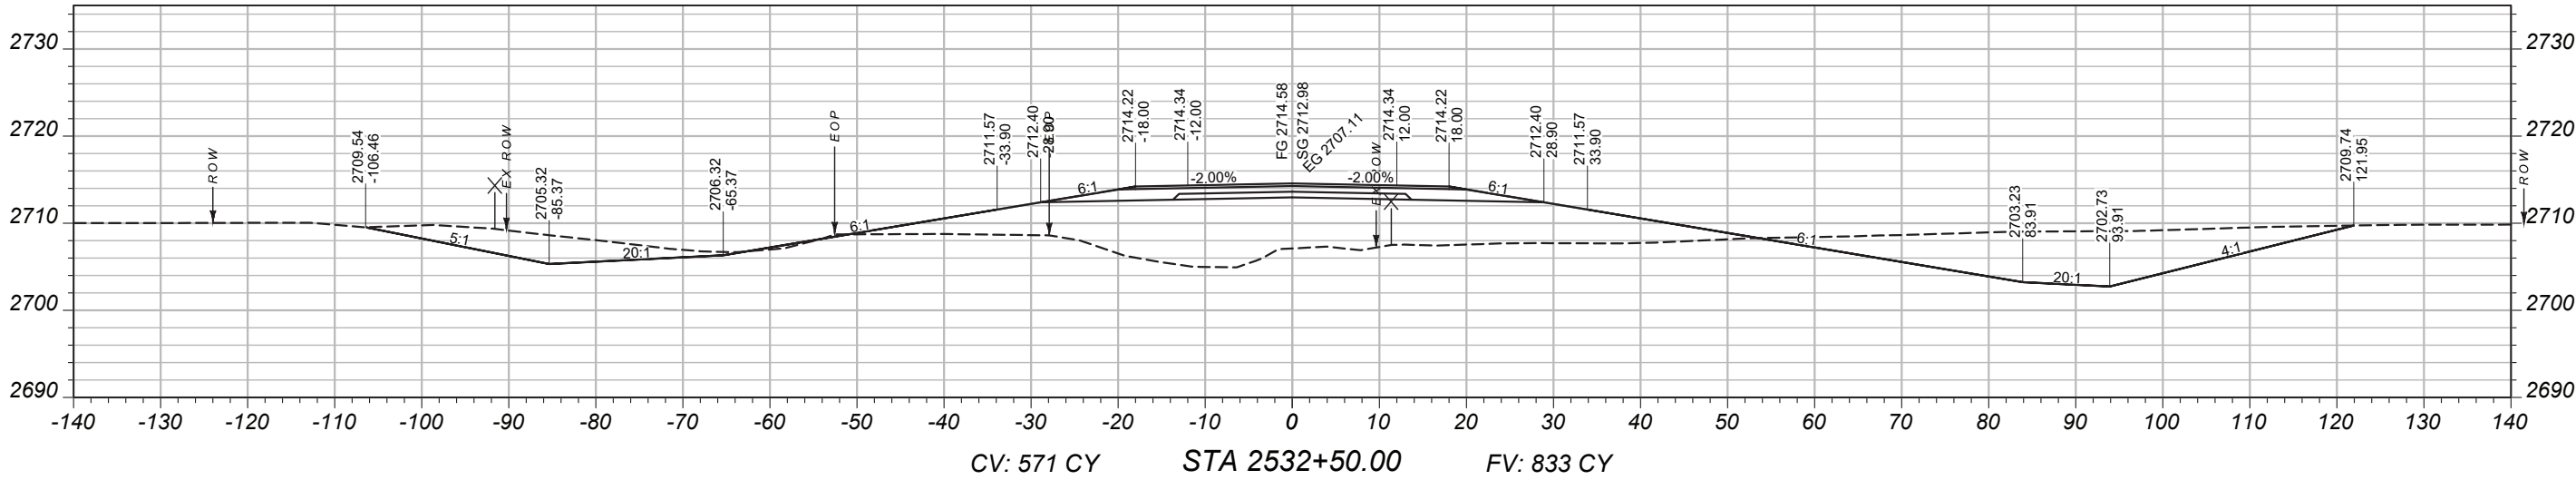

PROJECT NAME

BROCKWAY - WEST

COUNTY

MCCONE

PROJECT ID

SSS-NH 57-6(24)260

UPN

9728000

DESIGNED BY

B. FRANK

REVIEWED BY

J. CERECK

03/2026




9728000RDLA001.DWG



CROSS SECTIONS

3/24/2026 3:03 PM

MAINLINE
CROSS-SECTIONS

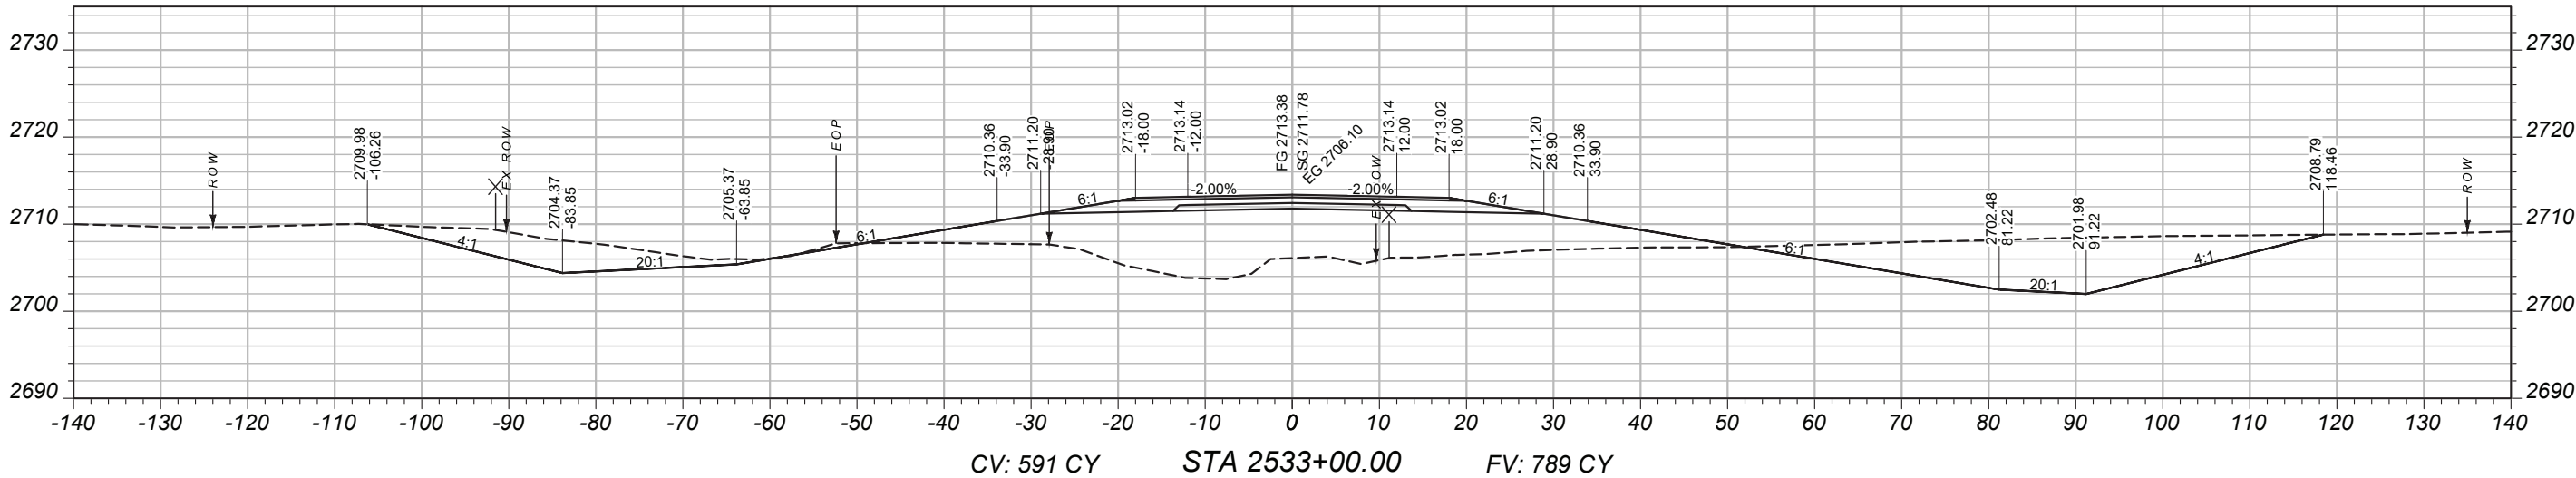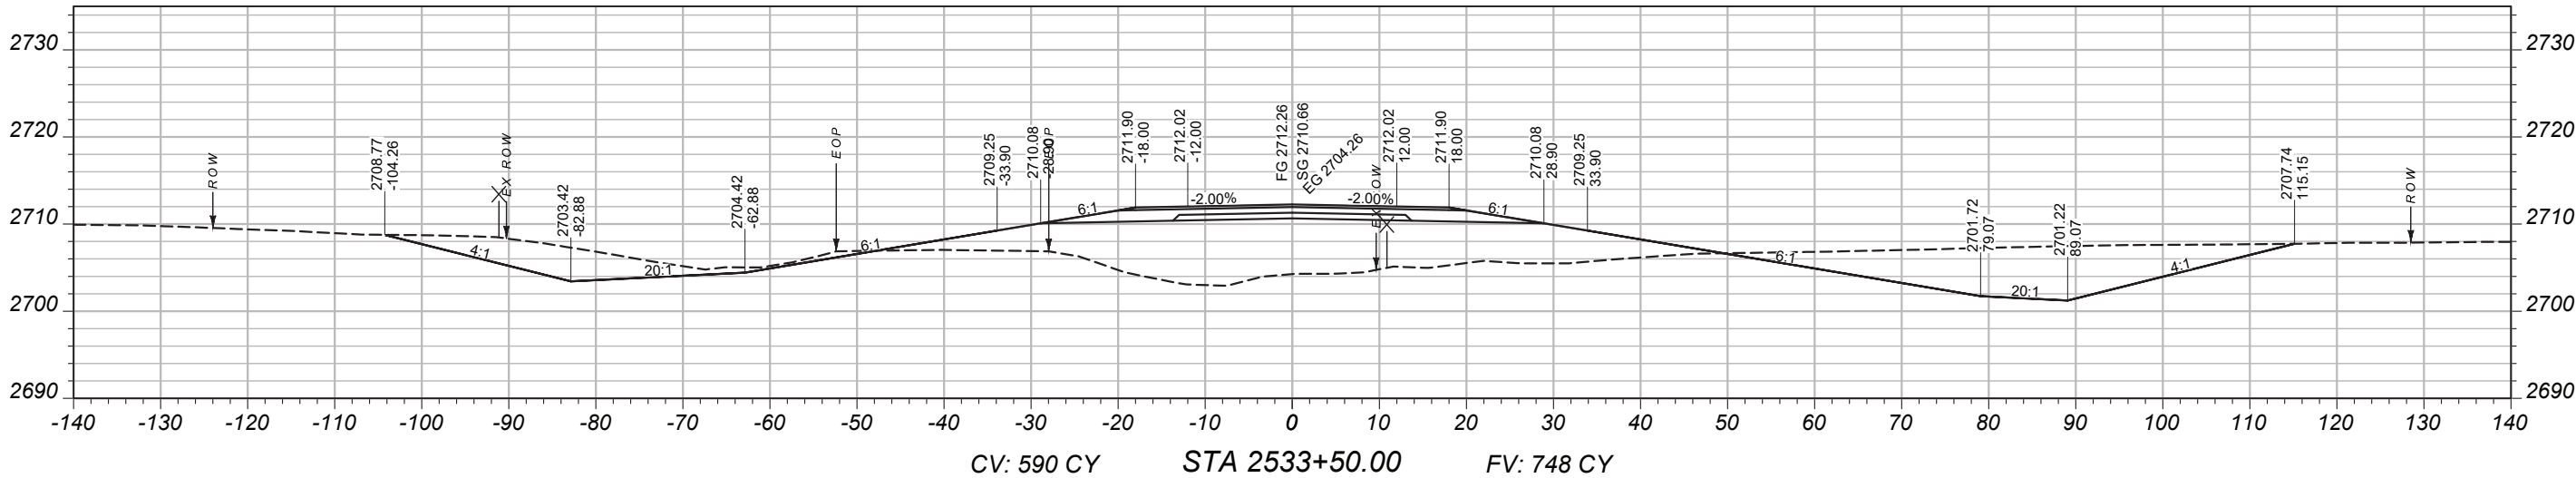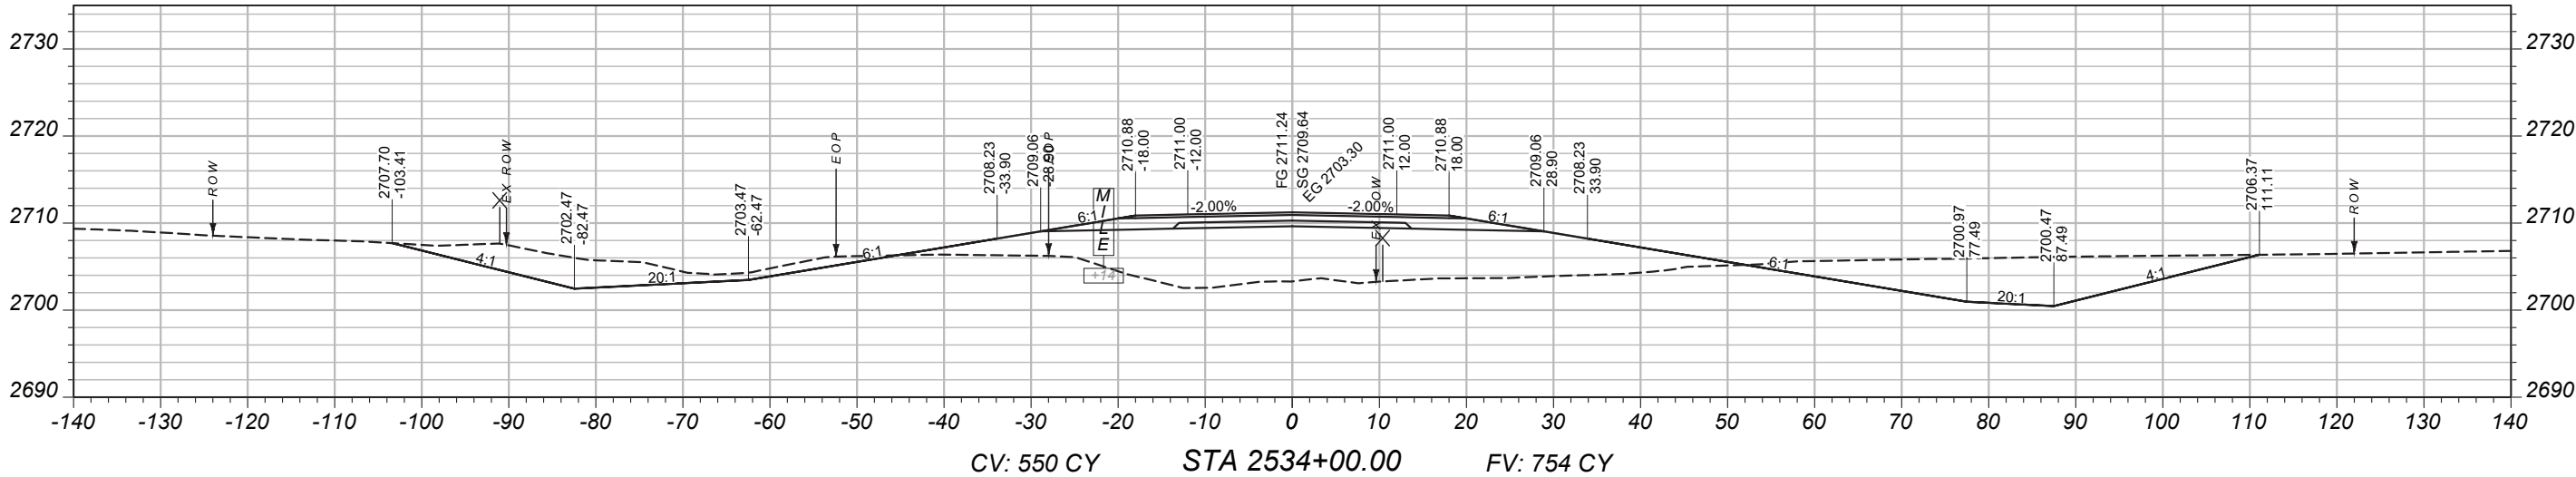

PROJECT NAME

BROCKWAY - WEST

COUNTY

MCCONE

PROJECT ID

SSS-NH 57-6(24)260

UPN

9728000

DESIGNED BY

B. FRANK

REVIEWED BY

CHECKED BY

J. CEREC

03/2026

9728000RDLA001.DWG



CROSS SECTIONS

3/24/2026 3:03 PM

MAINLINE
CROSS-SECTIONS

PROJECT NAME
BROCKWAY - WEST

COUNTY
MCCONE

PROJECT ID
SSS-NH 57-6(24)260

UPN
9728000

DESIGNED BY
B. FRANK

05/2026

REVIEWED BY

CHECKED BY



J. CERECK

03/2026
9728000RDLAY001.DWG





CROSS SECTIONS

3/24/2026 3:03 PM

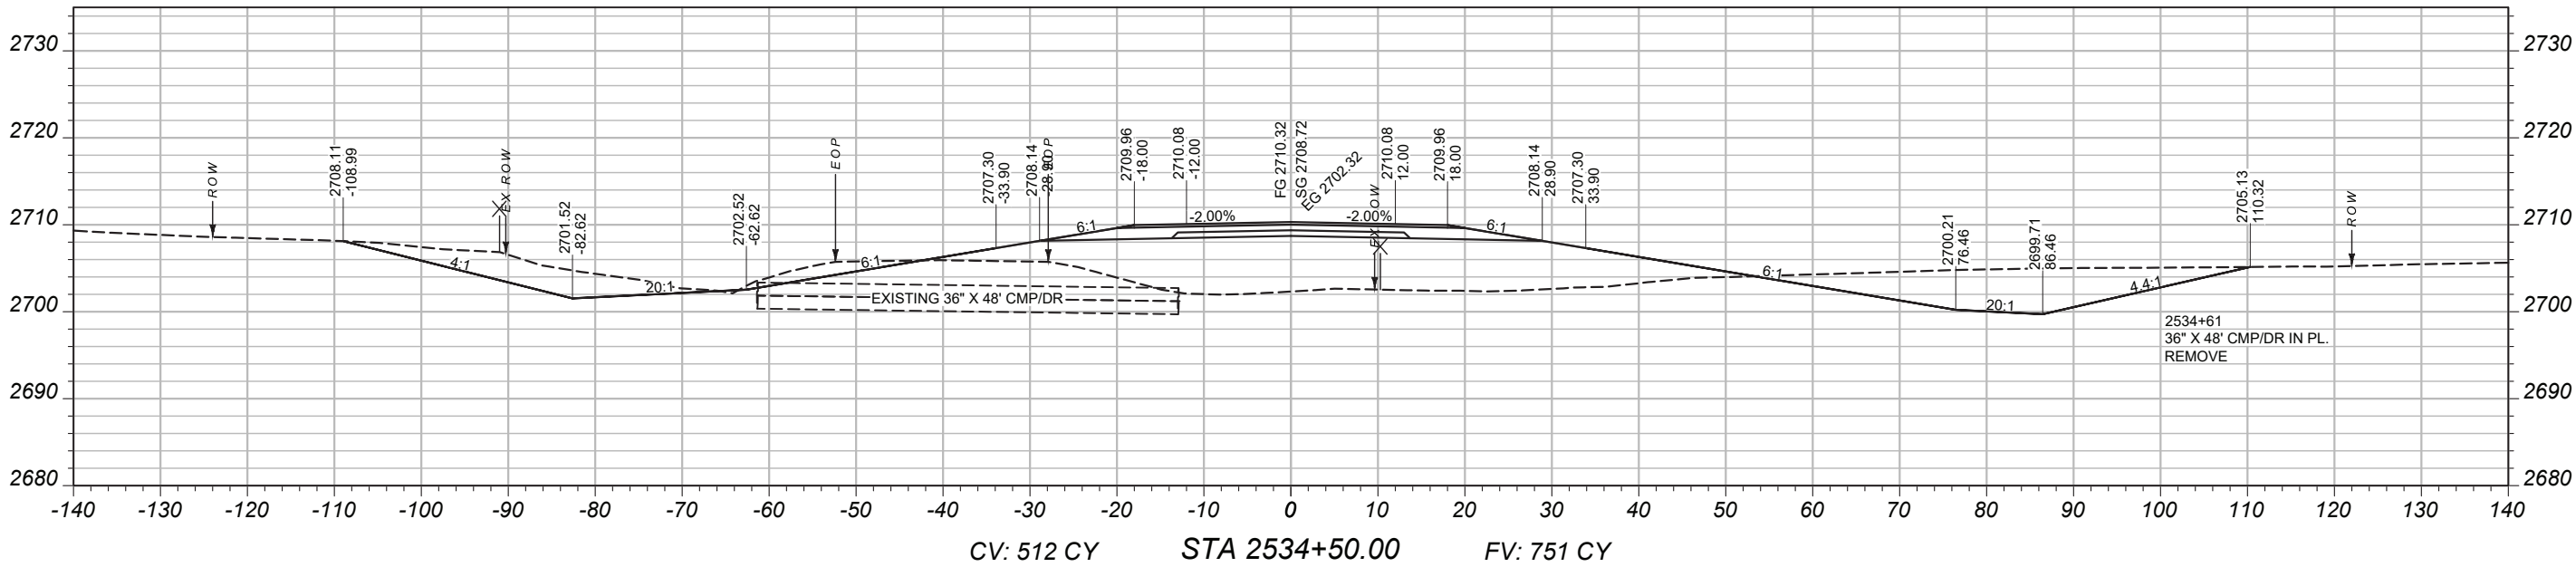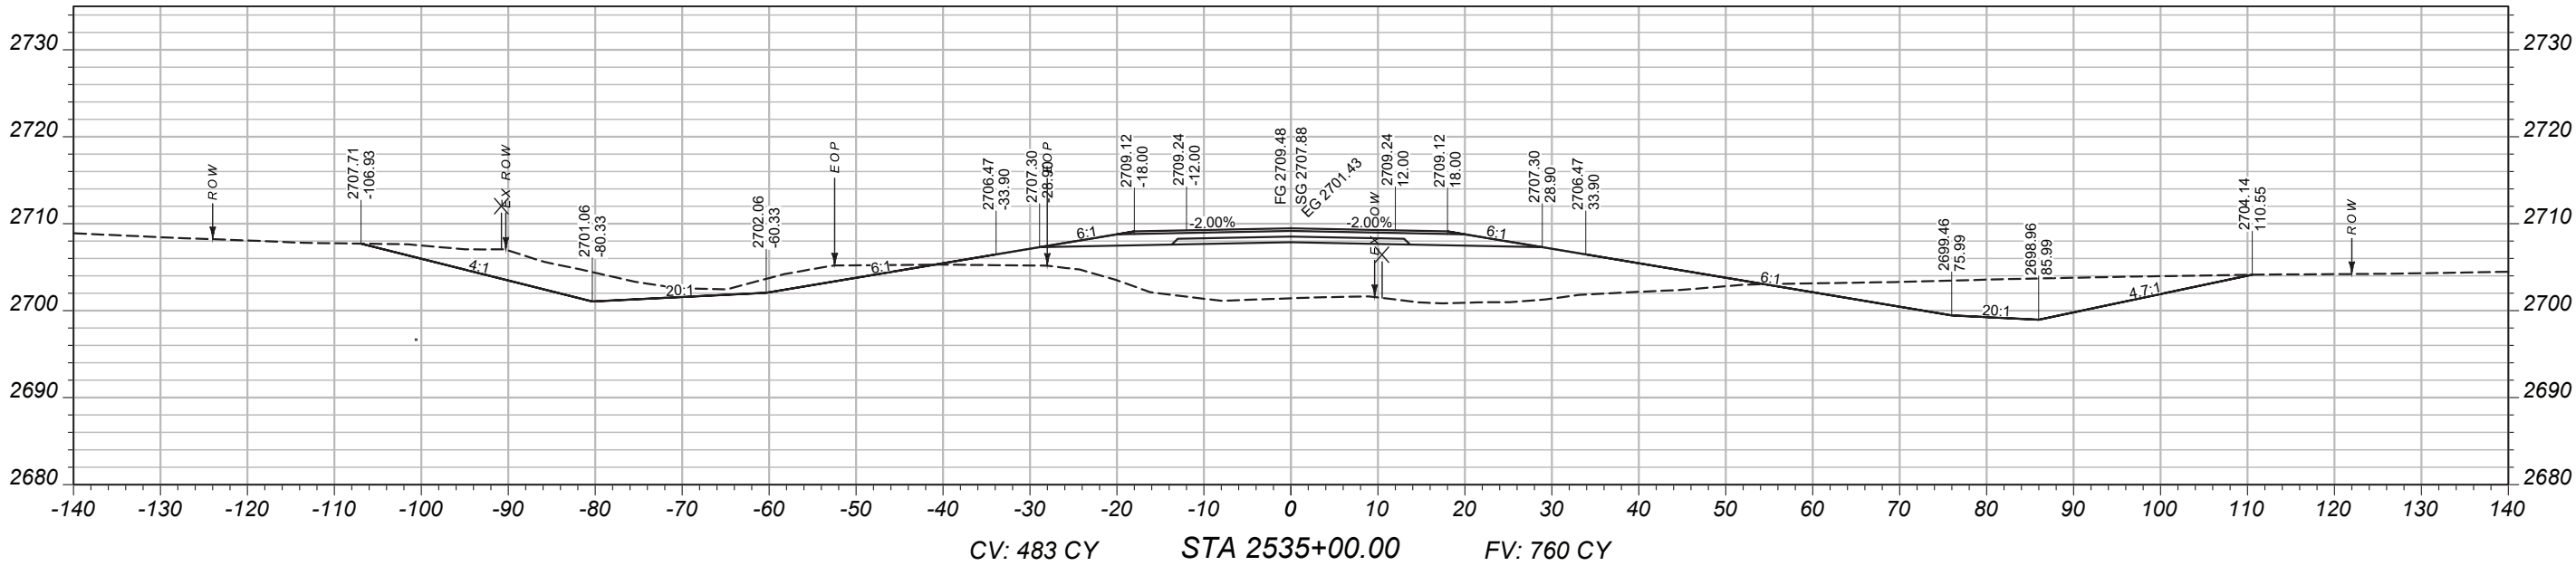

MAINLINE
CROSS-SECTIONS

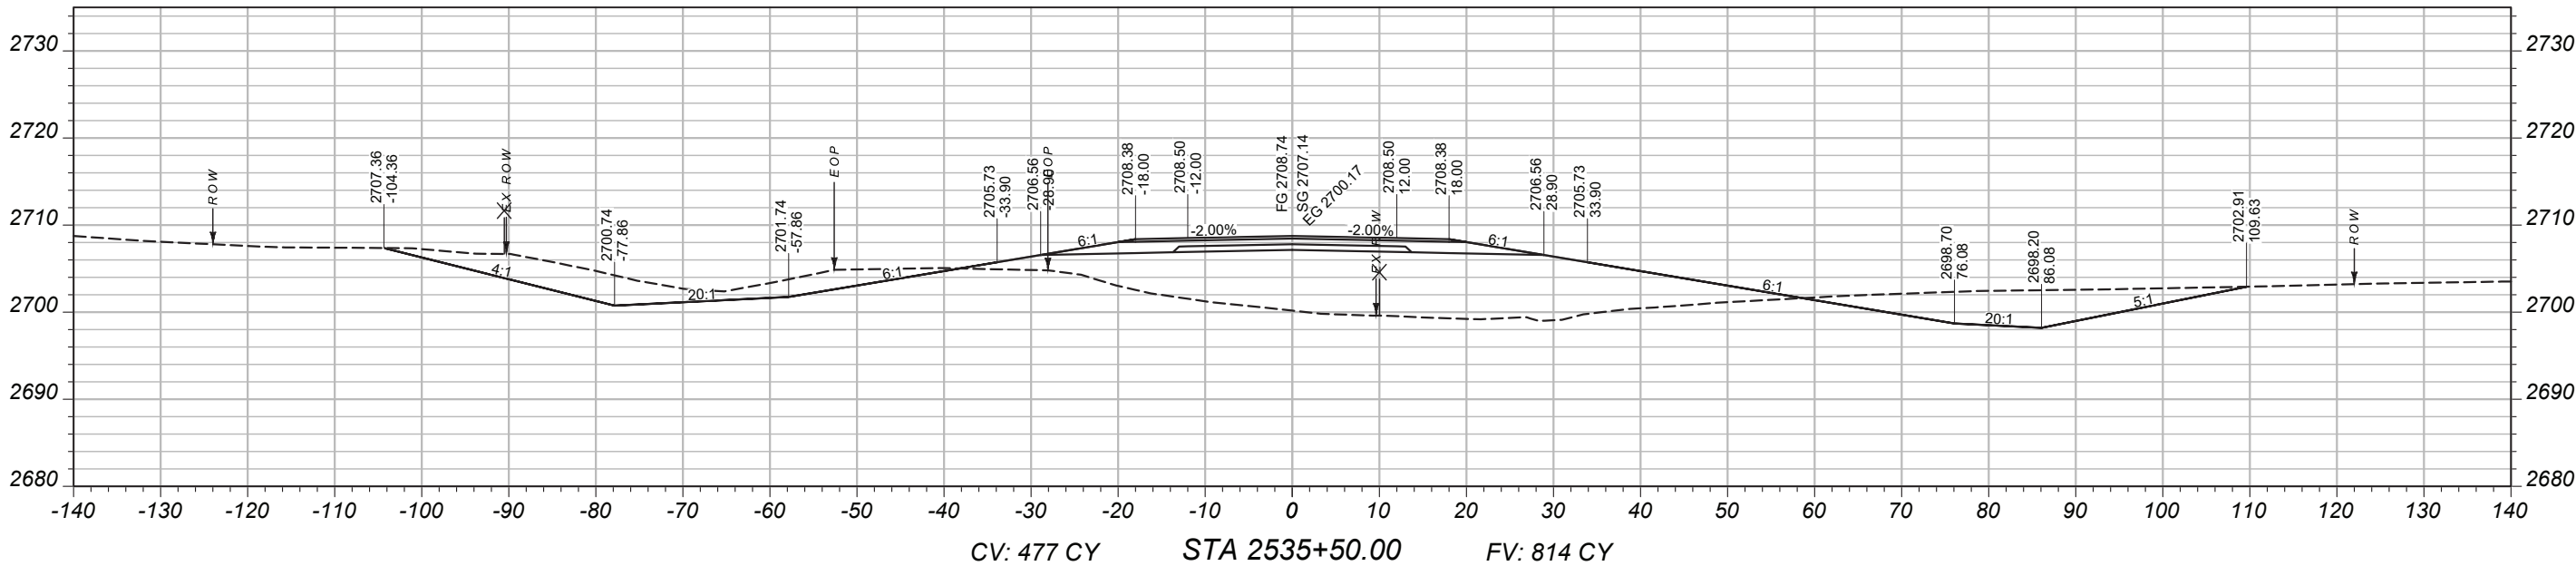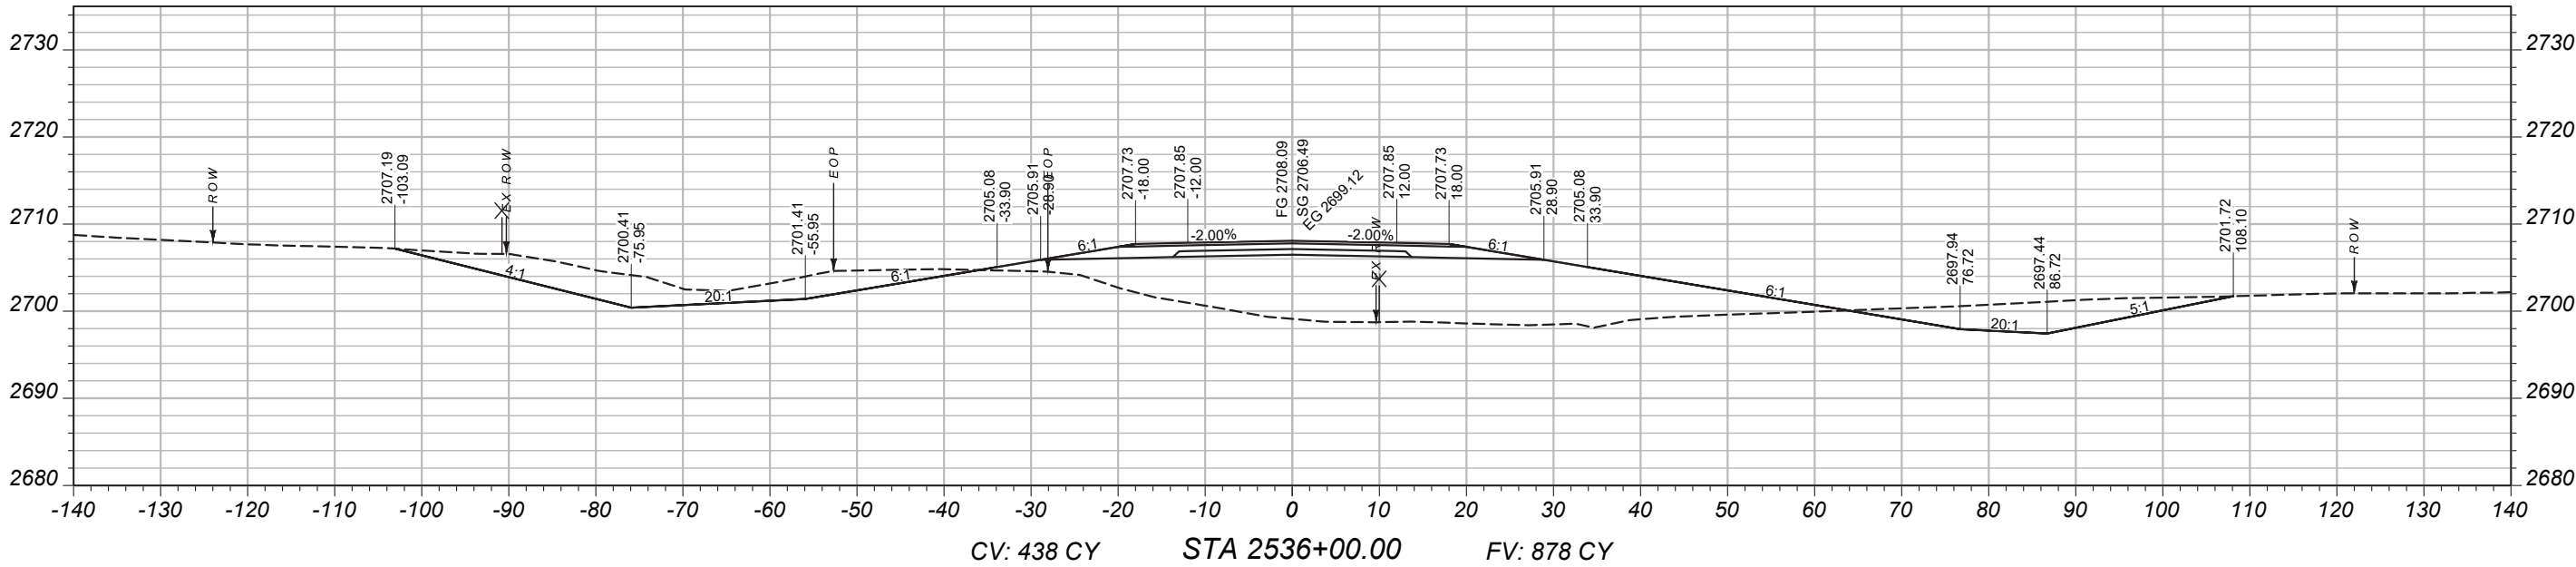

PROJECT NAME
BROCKWAY - WEST

COUNTY
MCCONE

PROJECT ID
SSS-NH 57-6(24)260

UPN
9728000

DESIGNED BY
B. FRANK

REVIEWED BY

CHECKED BY
J. CEREC

9728000RDLAY001.DWG



CROSS SECTIONS

3/24/2026 3:03 PM

MAINLINE
CROSS-SECTIONS

PROJECT NAME
BROCKWAY - WEST

COUNTY
MCCONE

PROJECT ID
SSS-NH 57-6(24)260

UPN
9728000

DESIGNED BY
B. FRANK

05/2026

REVIEWED BY

CHECKED BY



J. CERECK

03/2026
9728000RDLAY001.DWG



CROSS SECTIONS

3/24/2026 3:03 PM

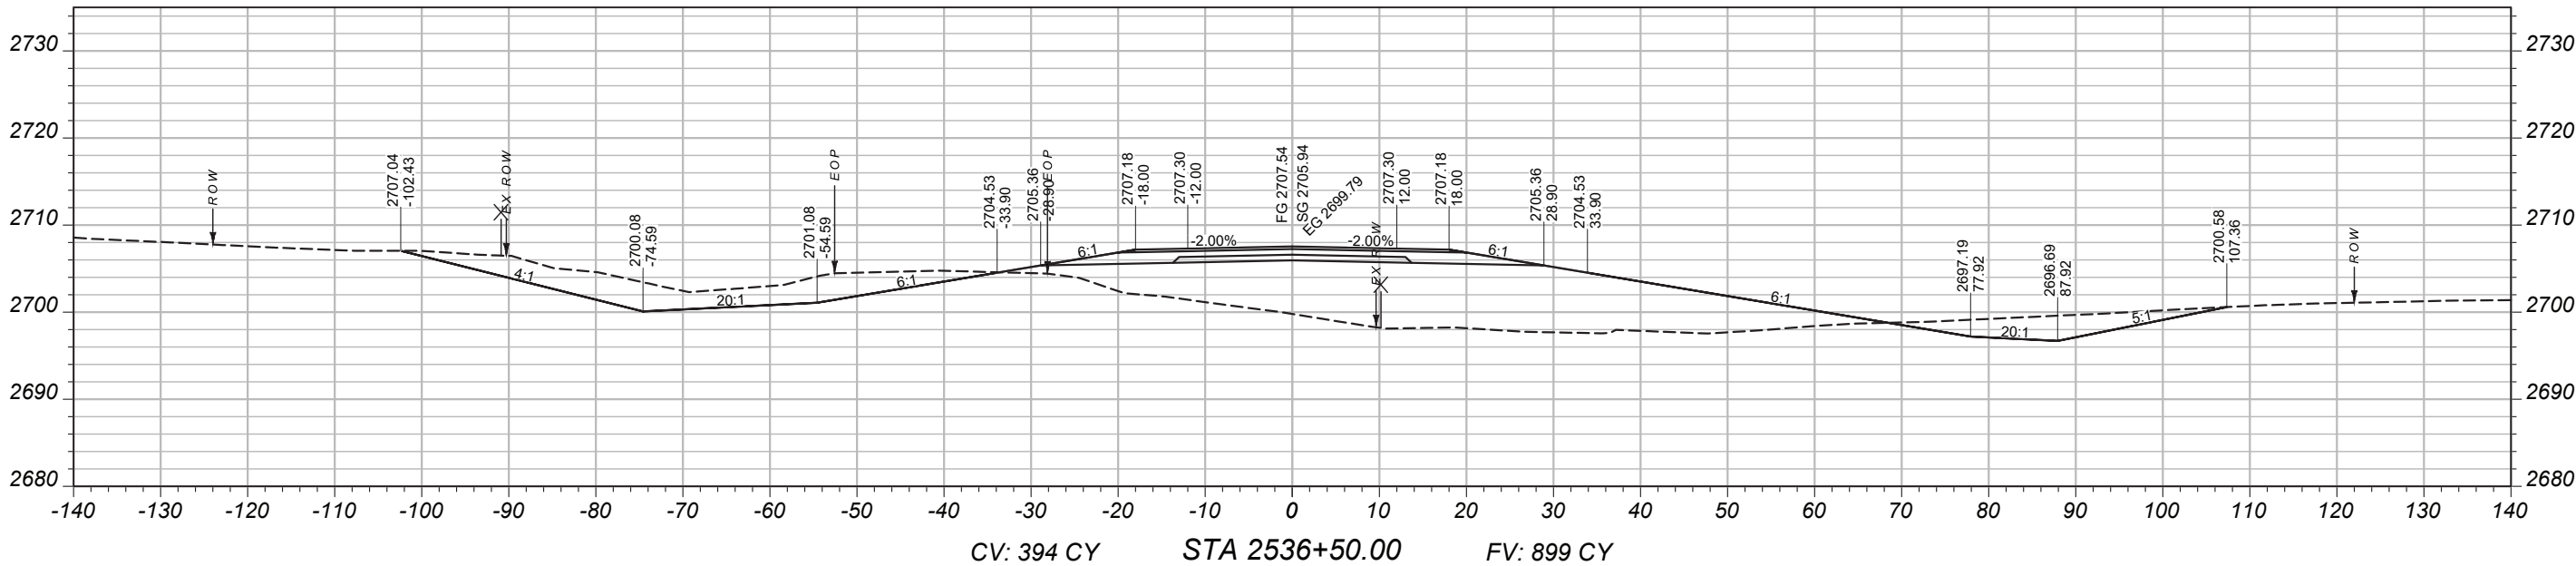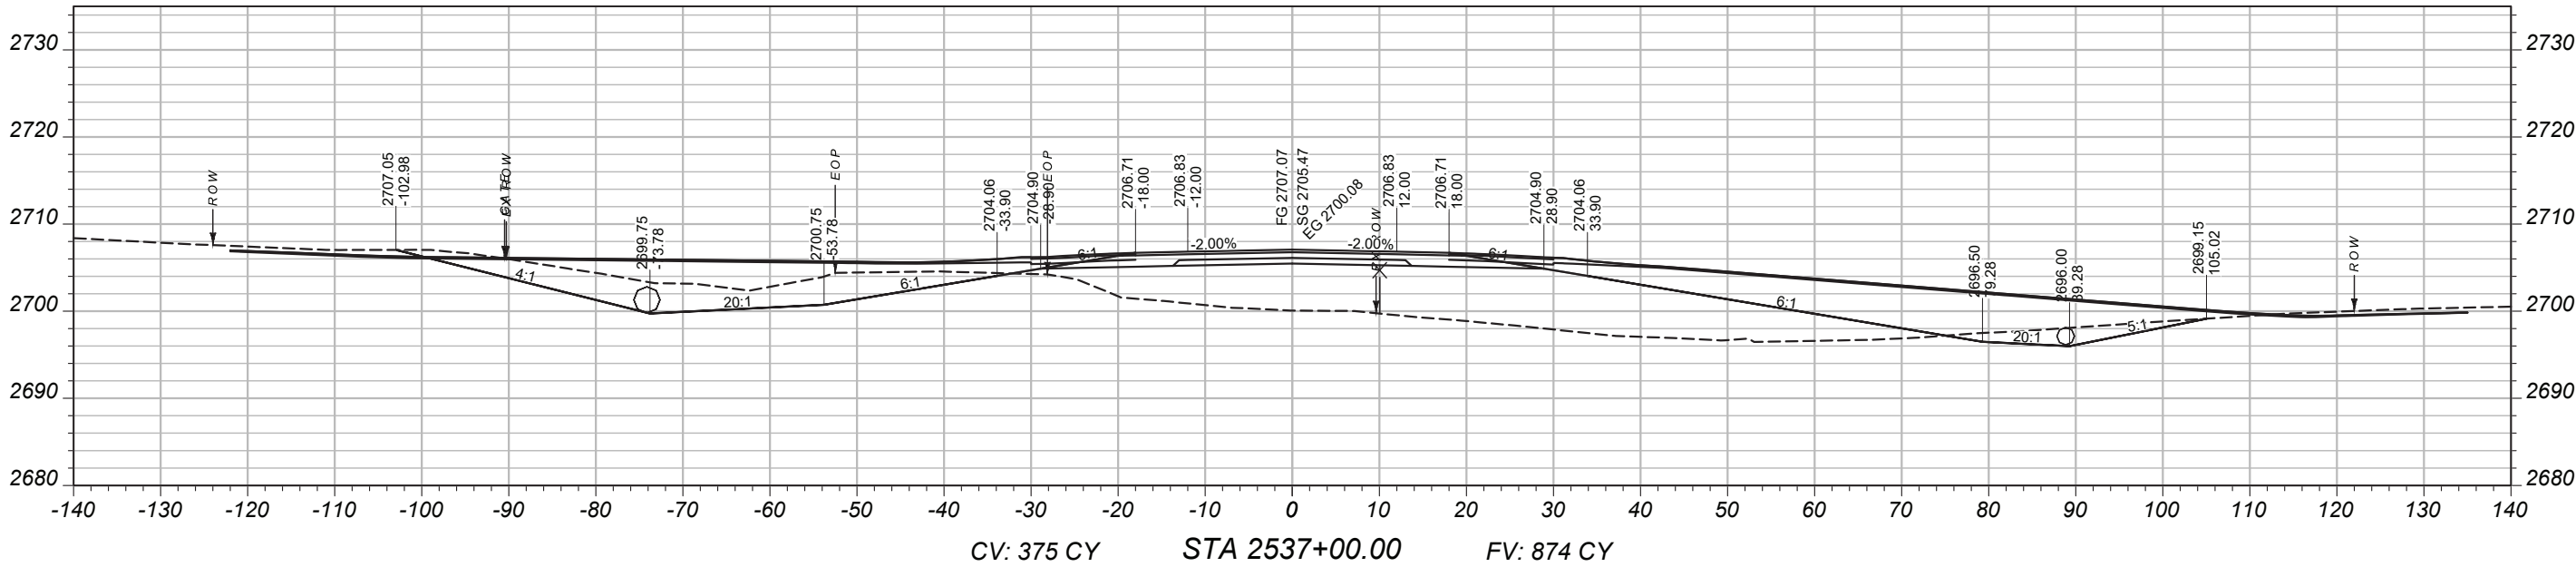

MAINLINE
CROSS-SECTIONS

BROCKWAY - WEST

MCCONE

SSS-NH 57-6(24)260

9728000

PROJECT NAME

COUNTY

PROJECT ID

UPN

DESIGNED BY

05/2026

REVIEWED BY

CHECKED BY



03/2026

9728000RDLA001.DWG



CROSS SECTIONS

3/24/2026 3:03 PM

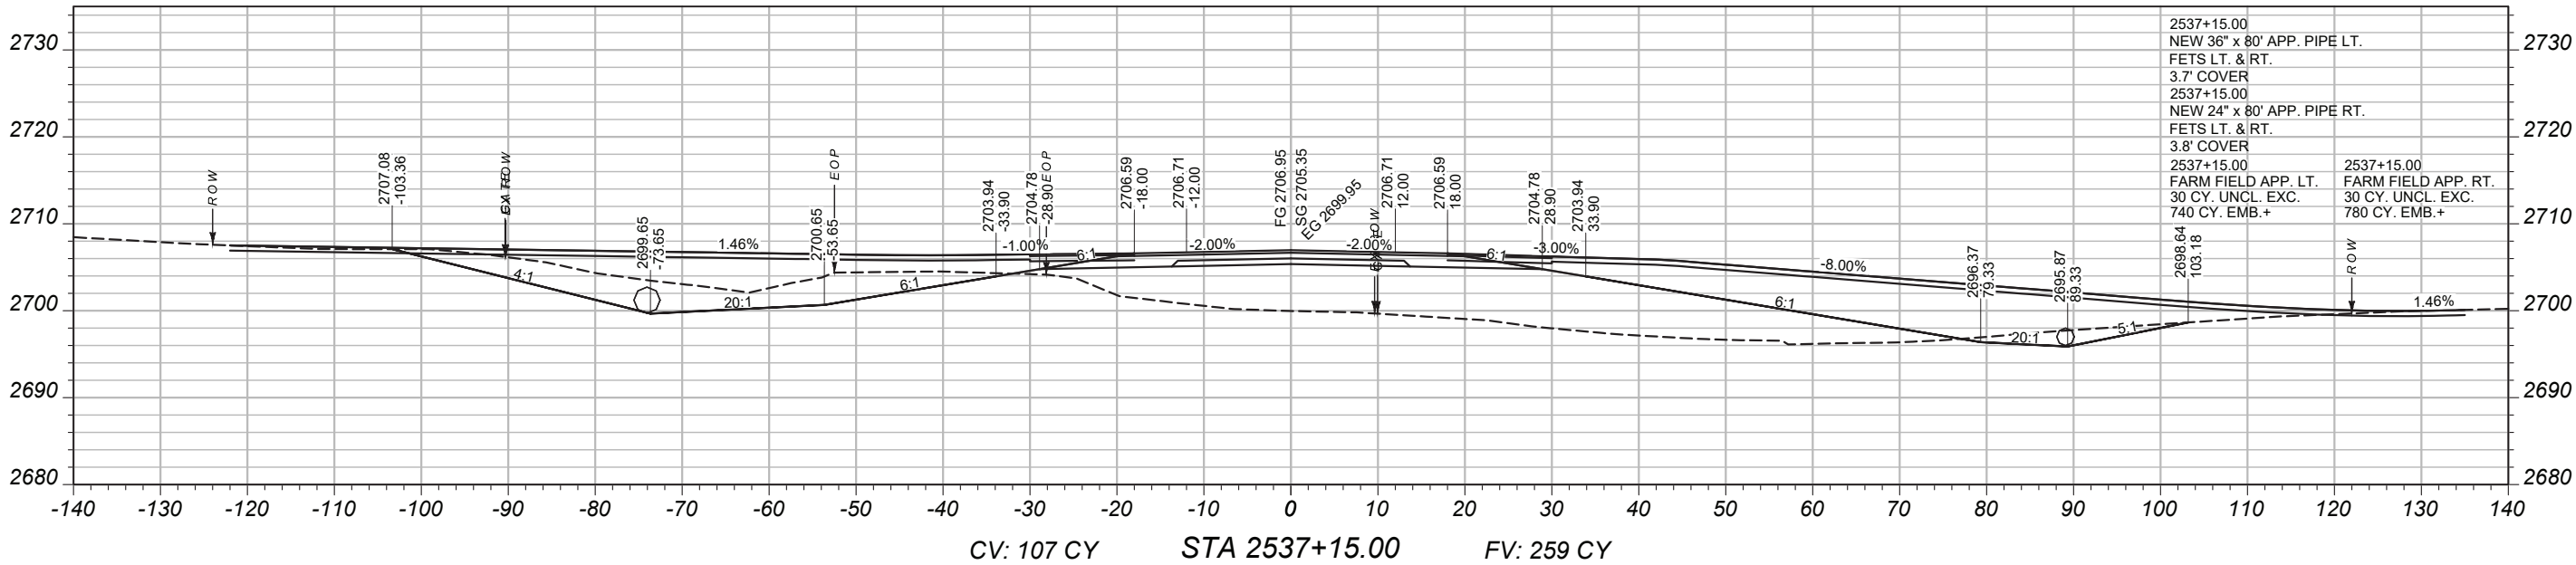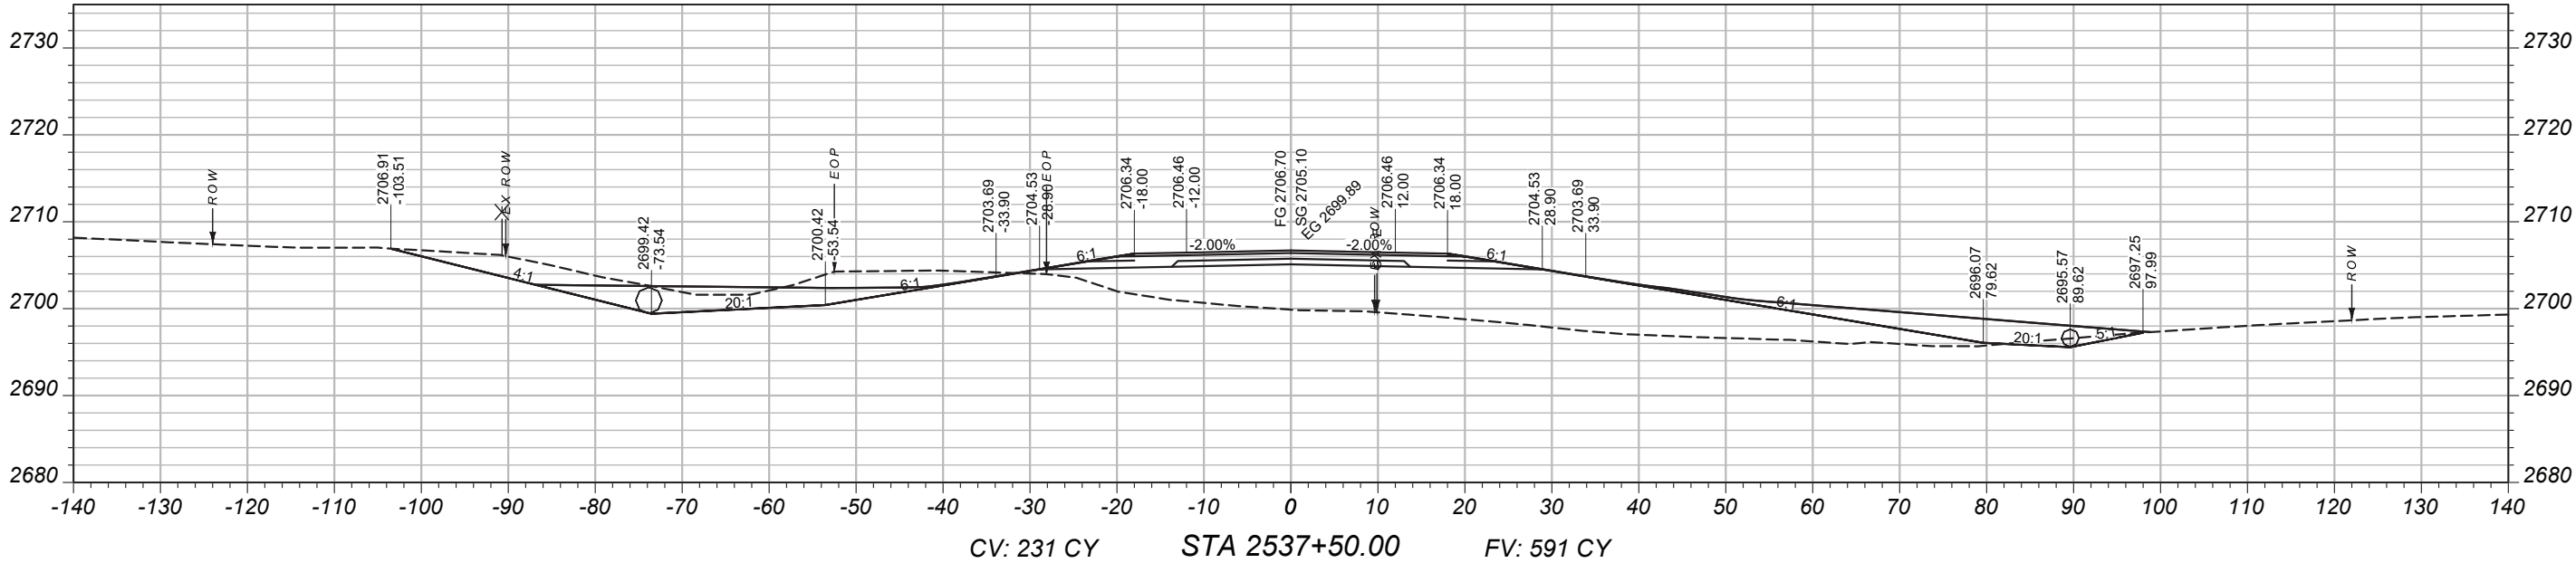

MAINLINE
CROSS-SECTIONS

PROJECT NAME
BROCKWAY - WEST

COUNTY
MCCONE

PROJECT ID
SSS-NH 57-6(24)260

UPN
9728000

DESIGNED BY
B. FRANK

05/2026

REVIEWED BY

CHECKED BY



J. CERECK

03/2026
9728000RDLAY001.DWG



CROSS SECTIONS

3/24/2026 3:03 PM

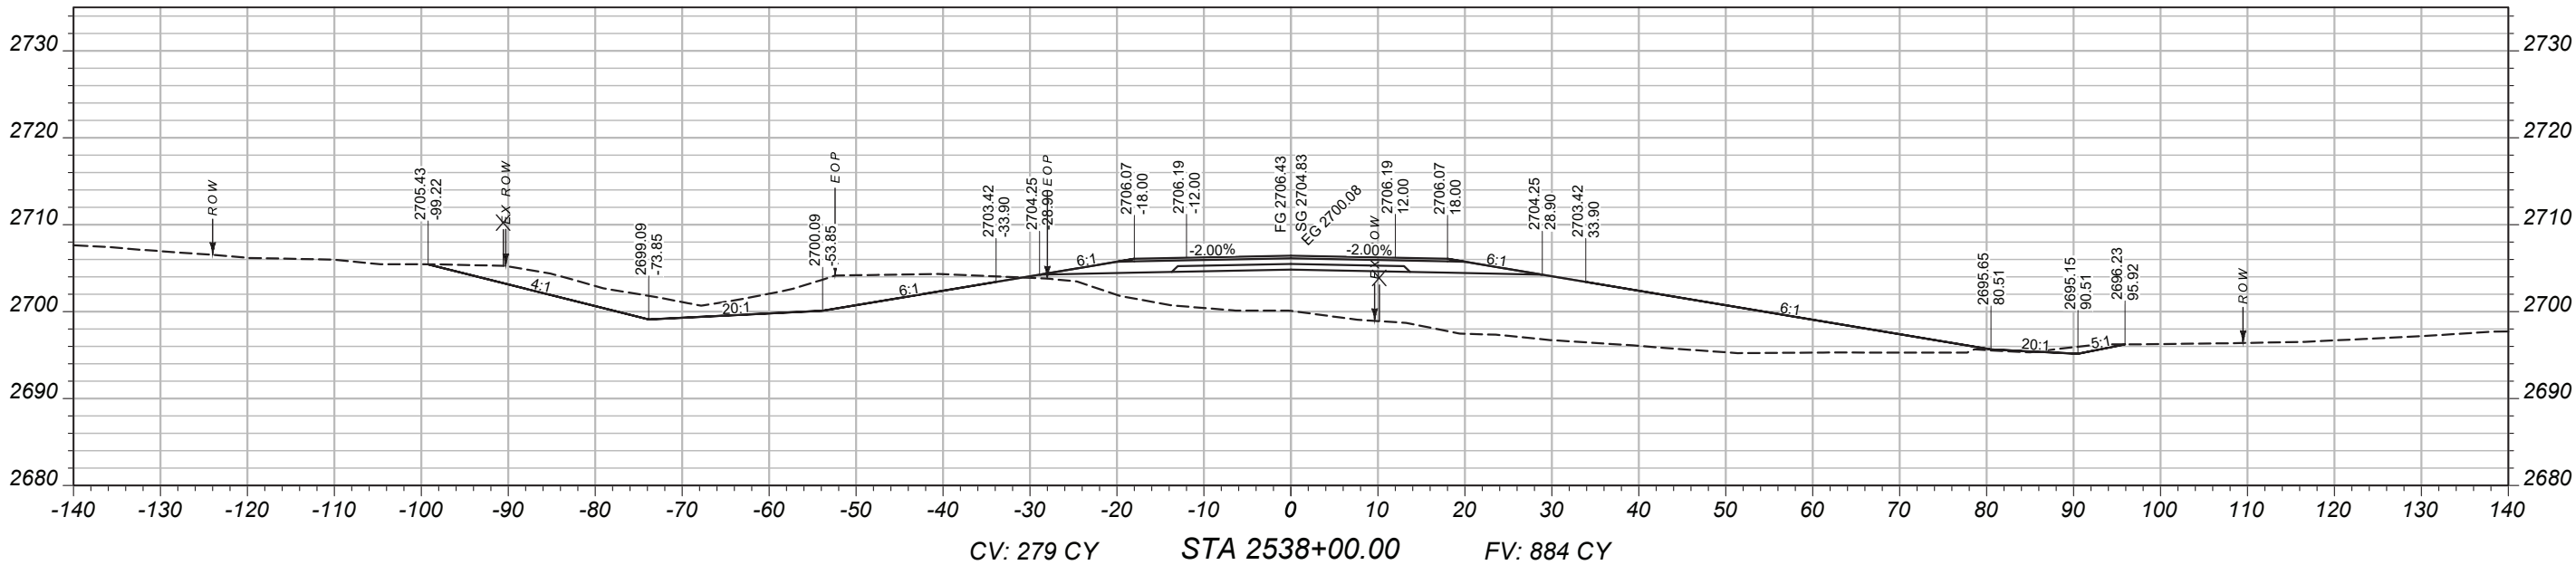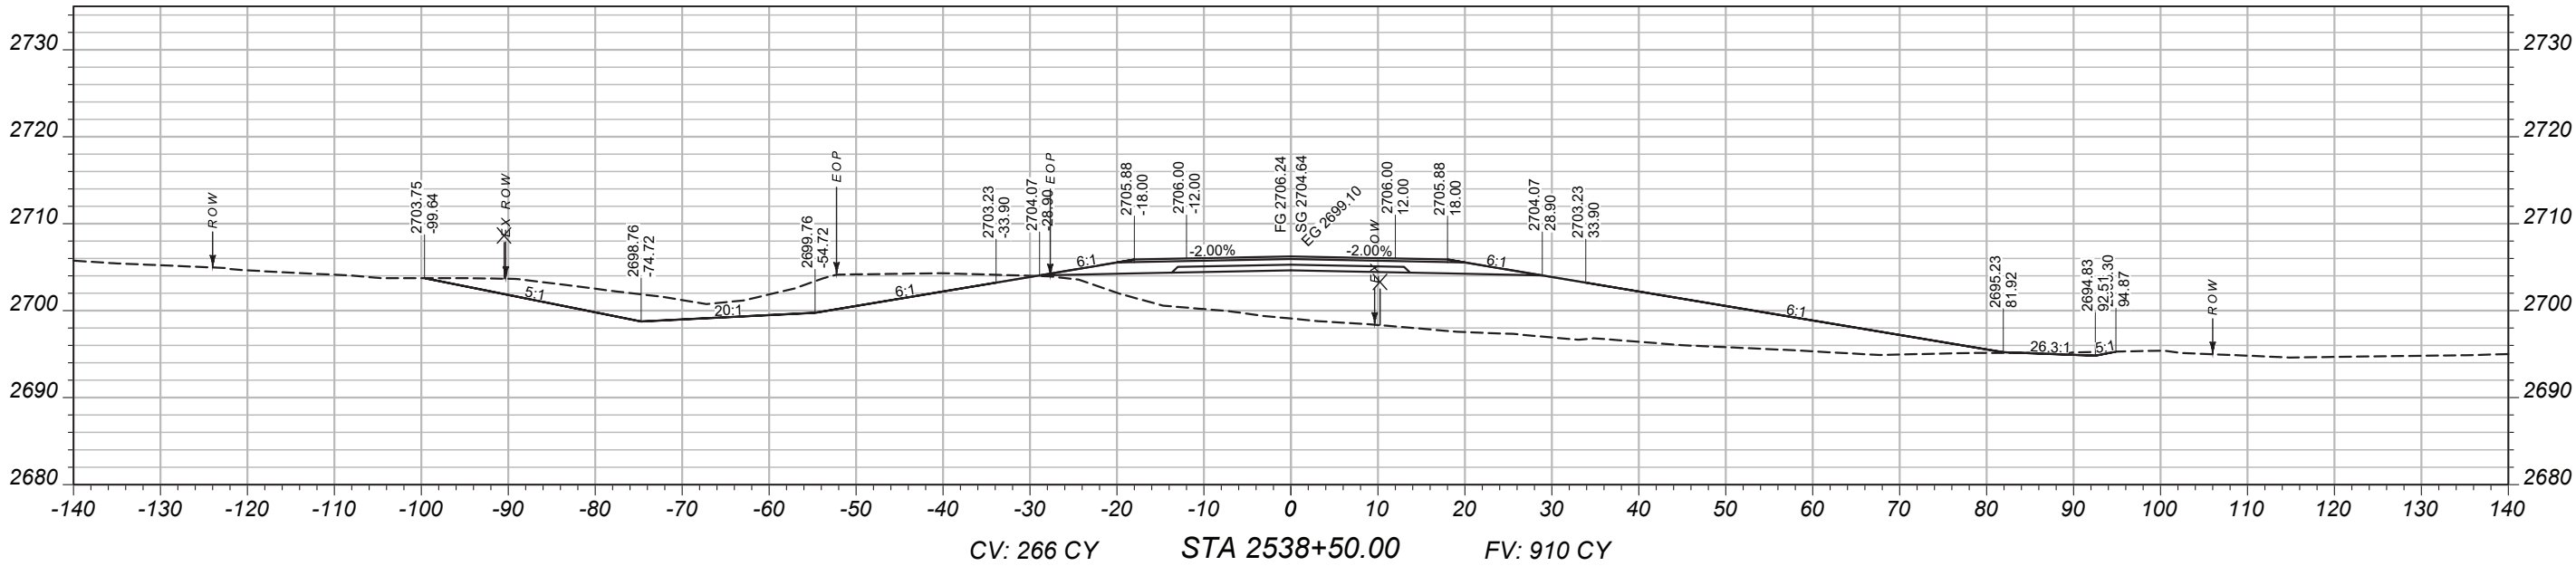

MAINLINE
CROSS-SECTIONS

PROJECT NAME
BROCKWAY - WEST

COUNTY
MCCONE

PROJECT ID
SSS-NH 57-6(24)260



9728000

DESIGNED BY	05/2026
REVIEWED BY	
CHECKED BY	03/2026
J. CERECK	9728000RDLA001.DWG



CROSS SECTIONS

3/24/2026 3:03 PM

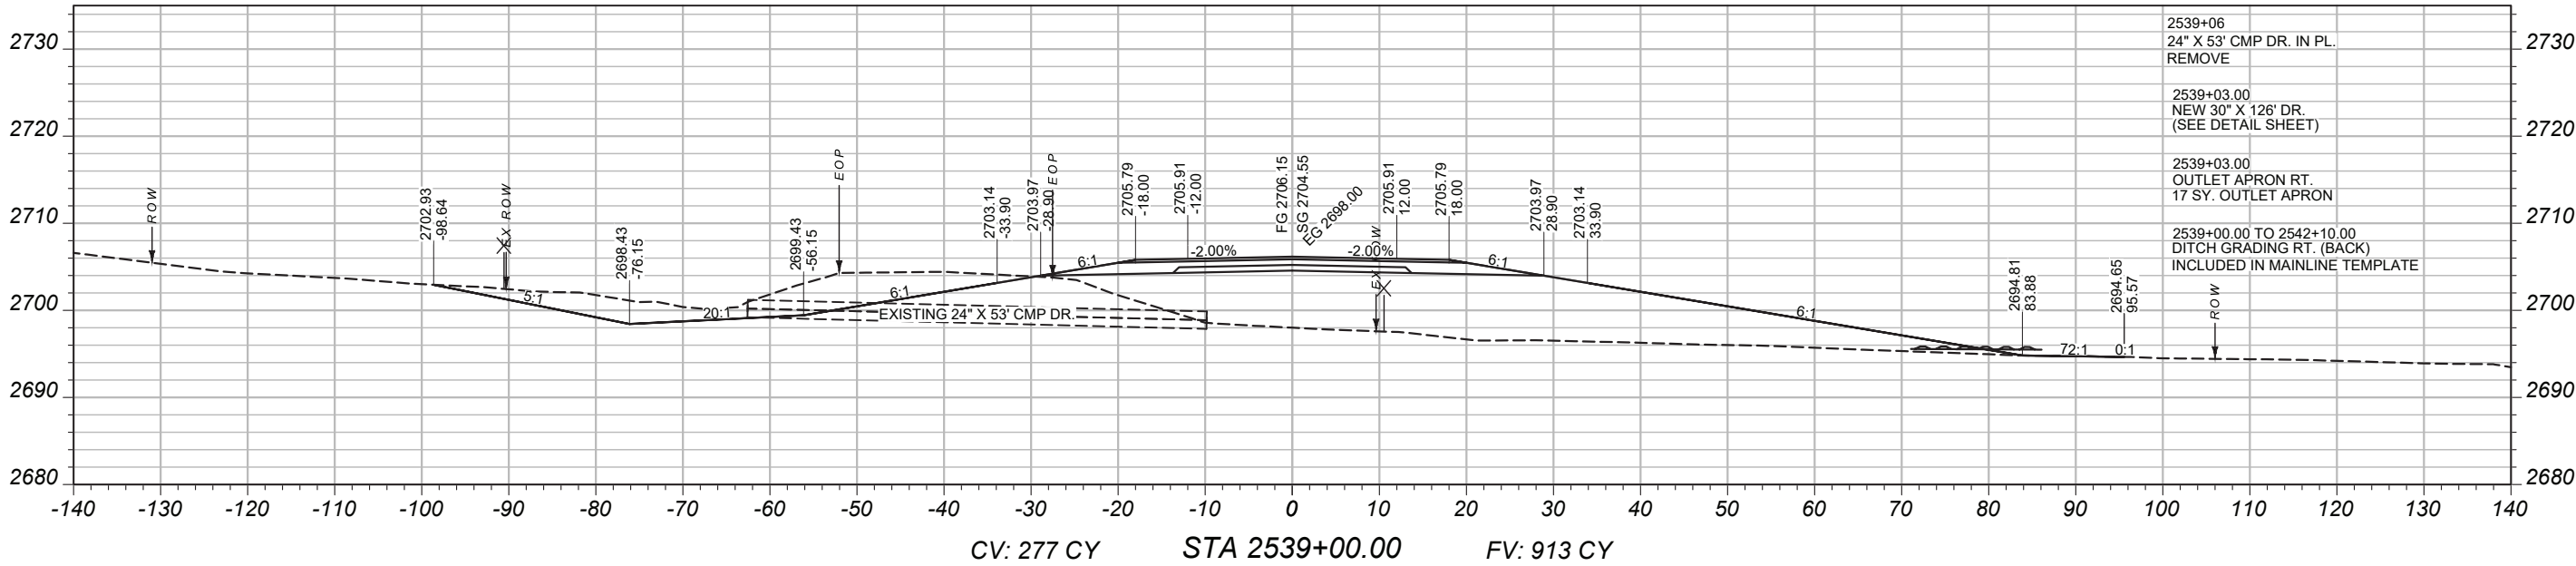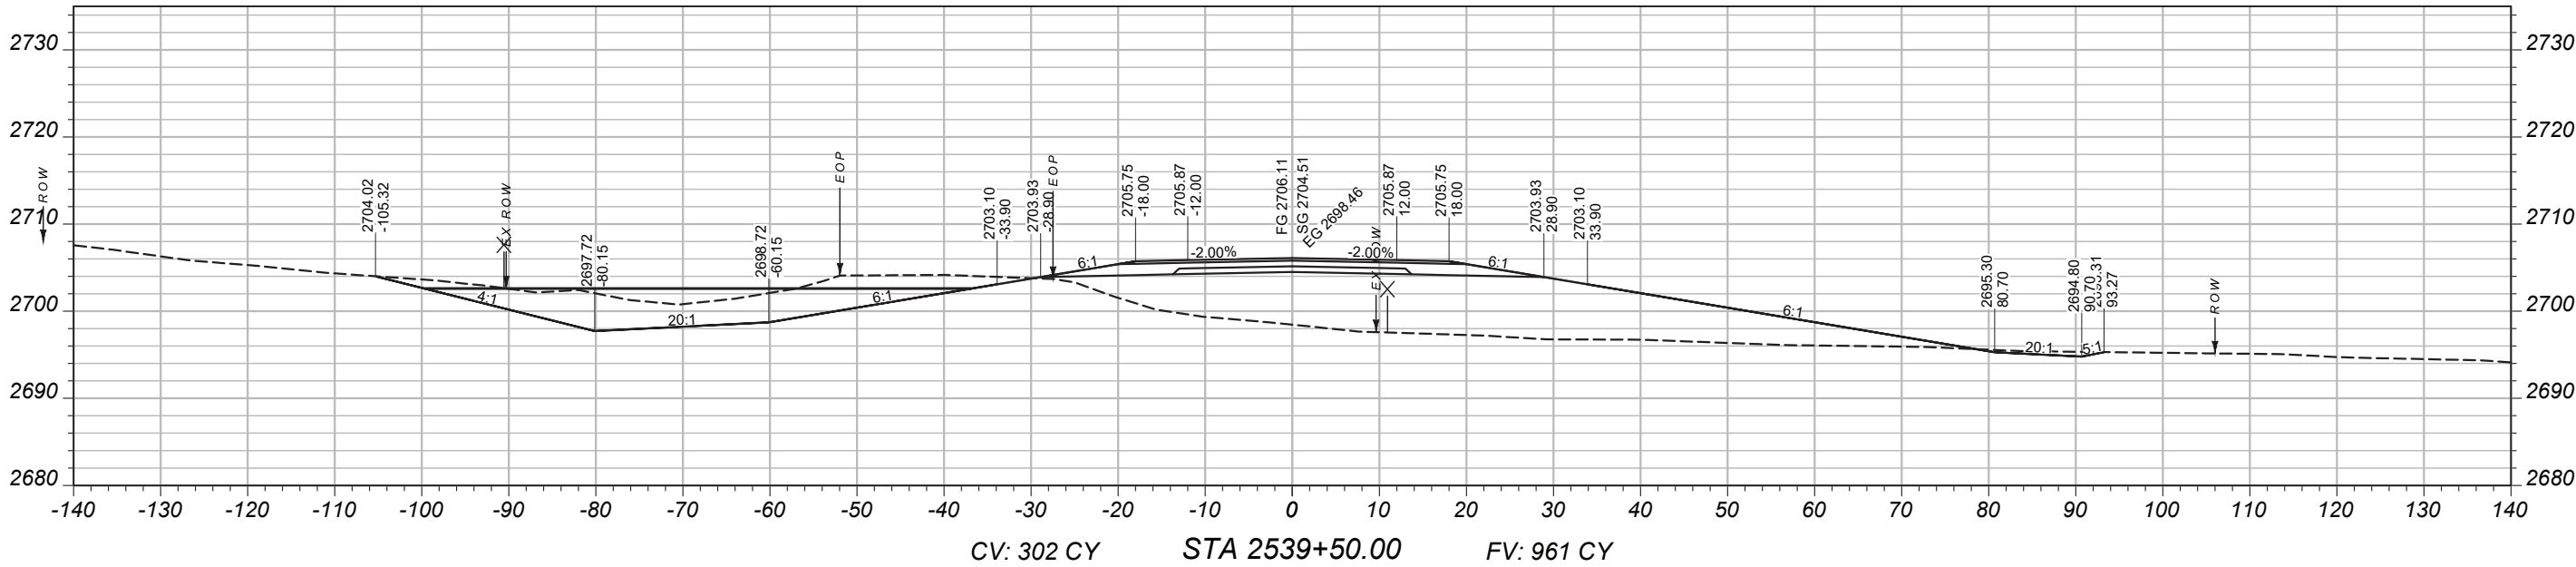

MAINLINE
CROSS-SECTIONS

PROJECT NAME
BROCKWAY - WEST

COUNTY
MCCONE

PROJECT ID
SSS-NH 57-6(24)260

UPN
9728000

DESIGNED BY
B. FRANK

05/2026

REVIEWED BY

CHECKED BY

J. CERECK



03/2026

9728000RDLA V001.DWG



CROSS SECTIONS

3/24/2026 3:03 PM

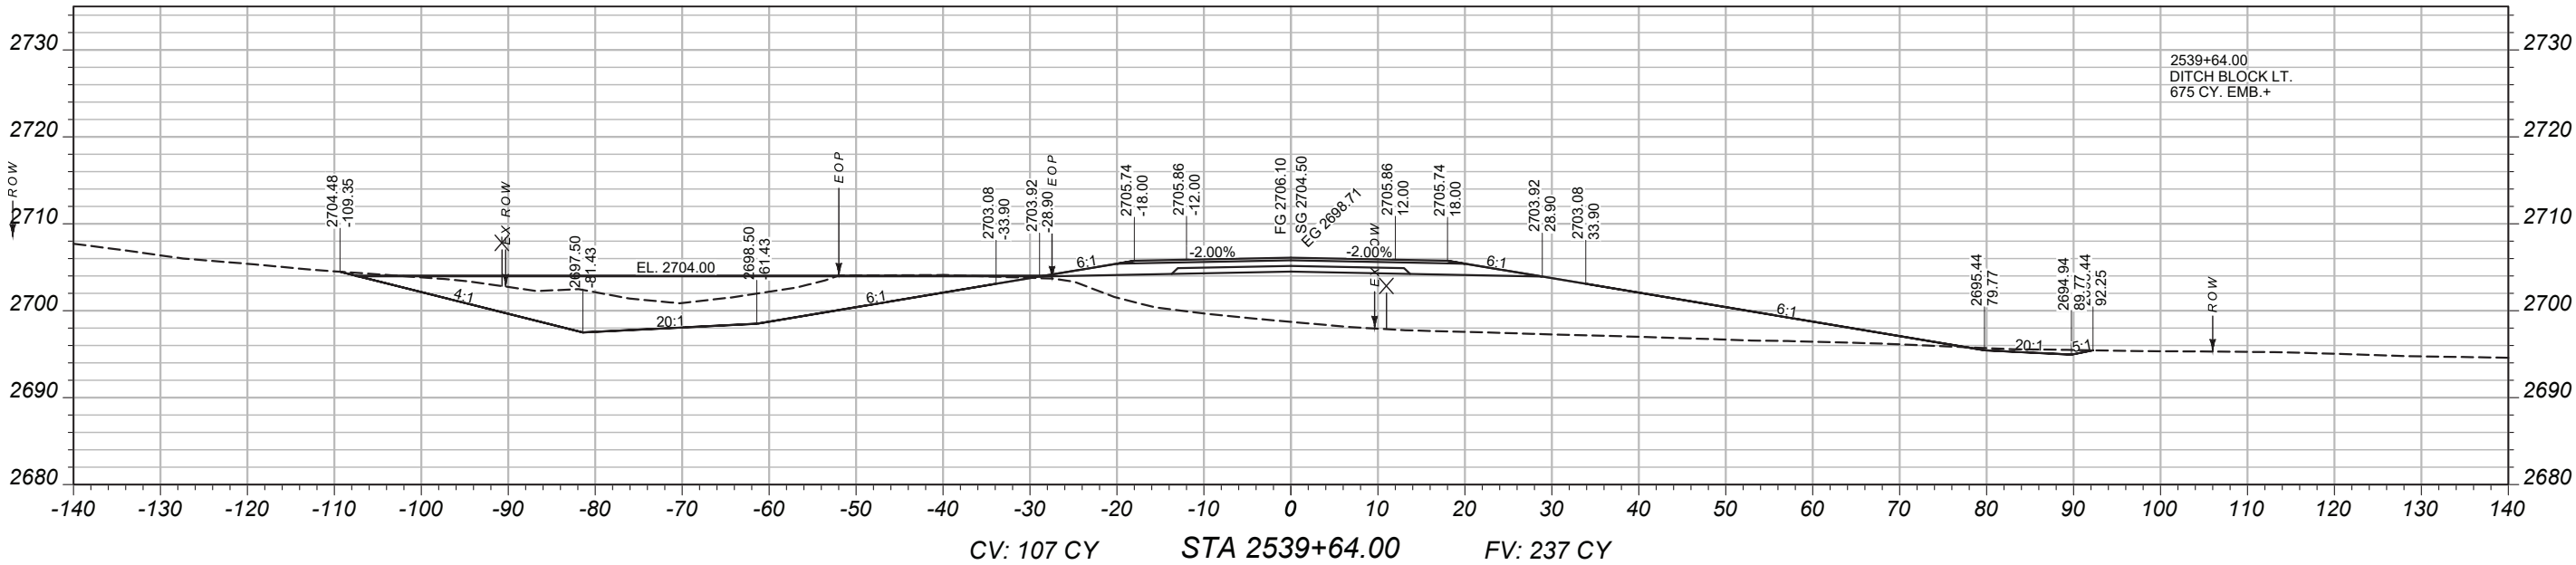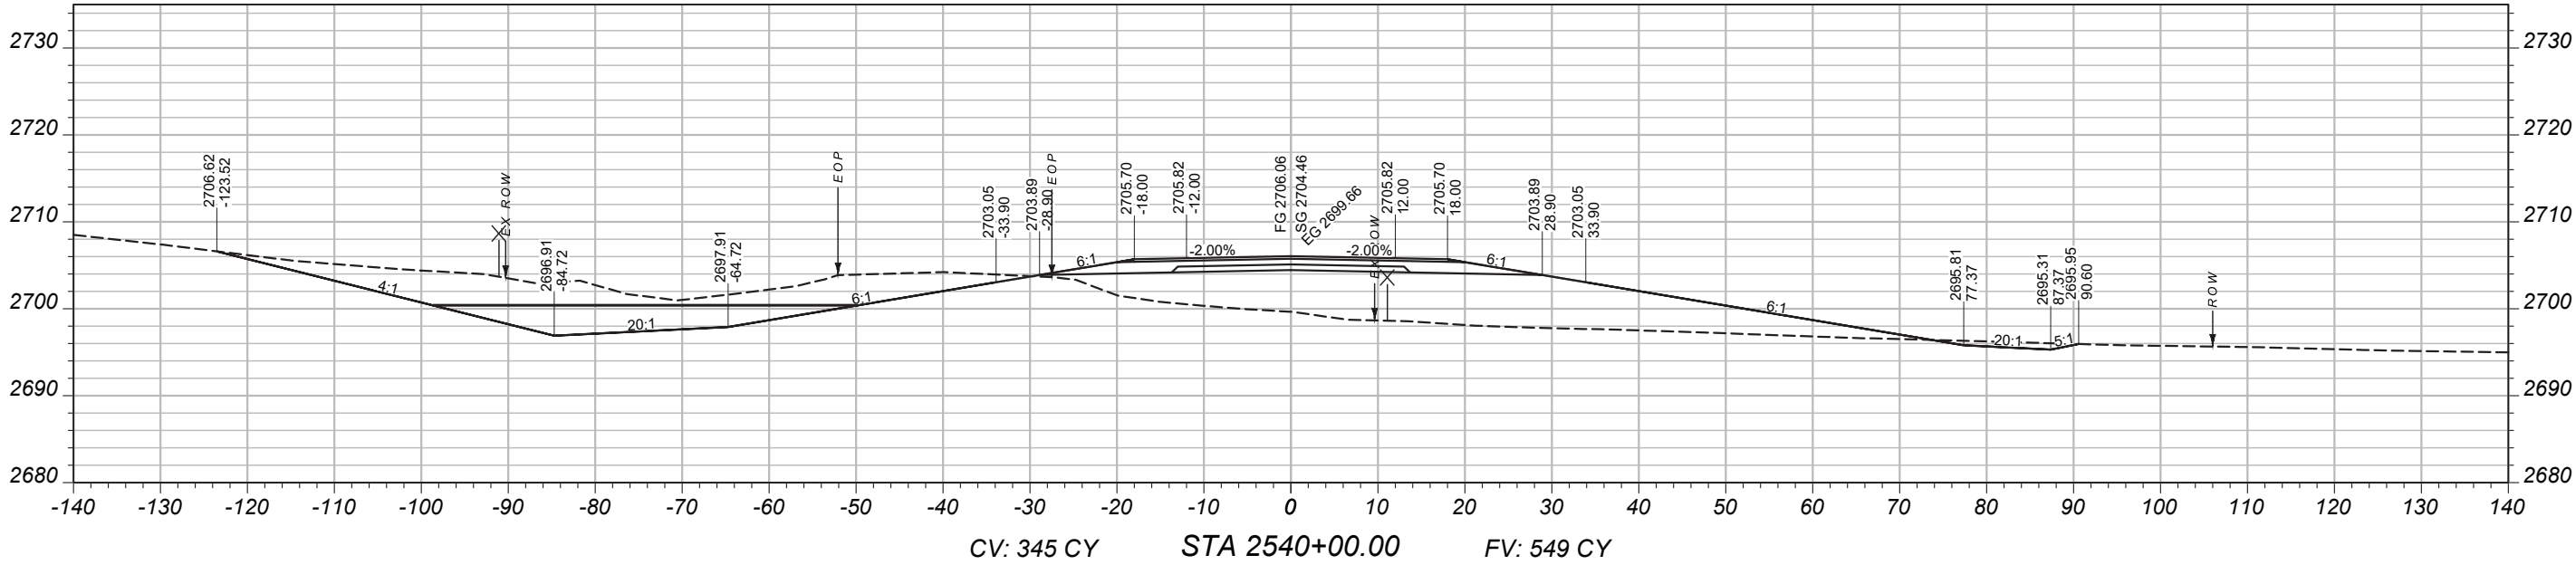

MAINLINE
CROSS-SECTIONS

PROJECT NAME
BROCKWAY - WEST

COUNTY
MCCONE

PROJECT ID
SSS-NH 57-6(24)260

UPN
9728000

DESIGNED BY
B. FRANK

05/2026

REVIEWED BY

CHECKED BY
J. CERECK



03/2026

9728000RDLA001.DWG





CROSS SECTIONS

3/24/2026 3:03 PM

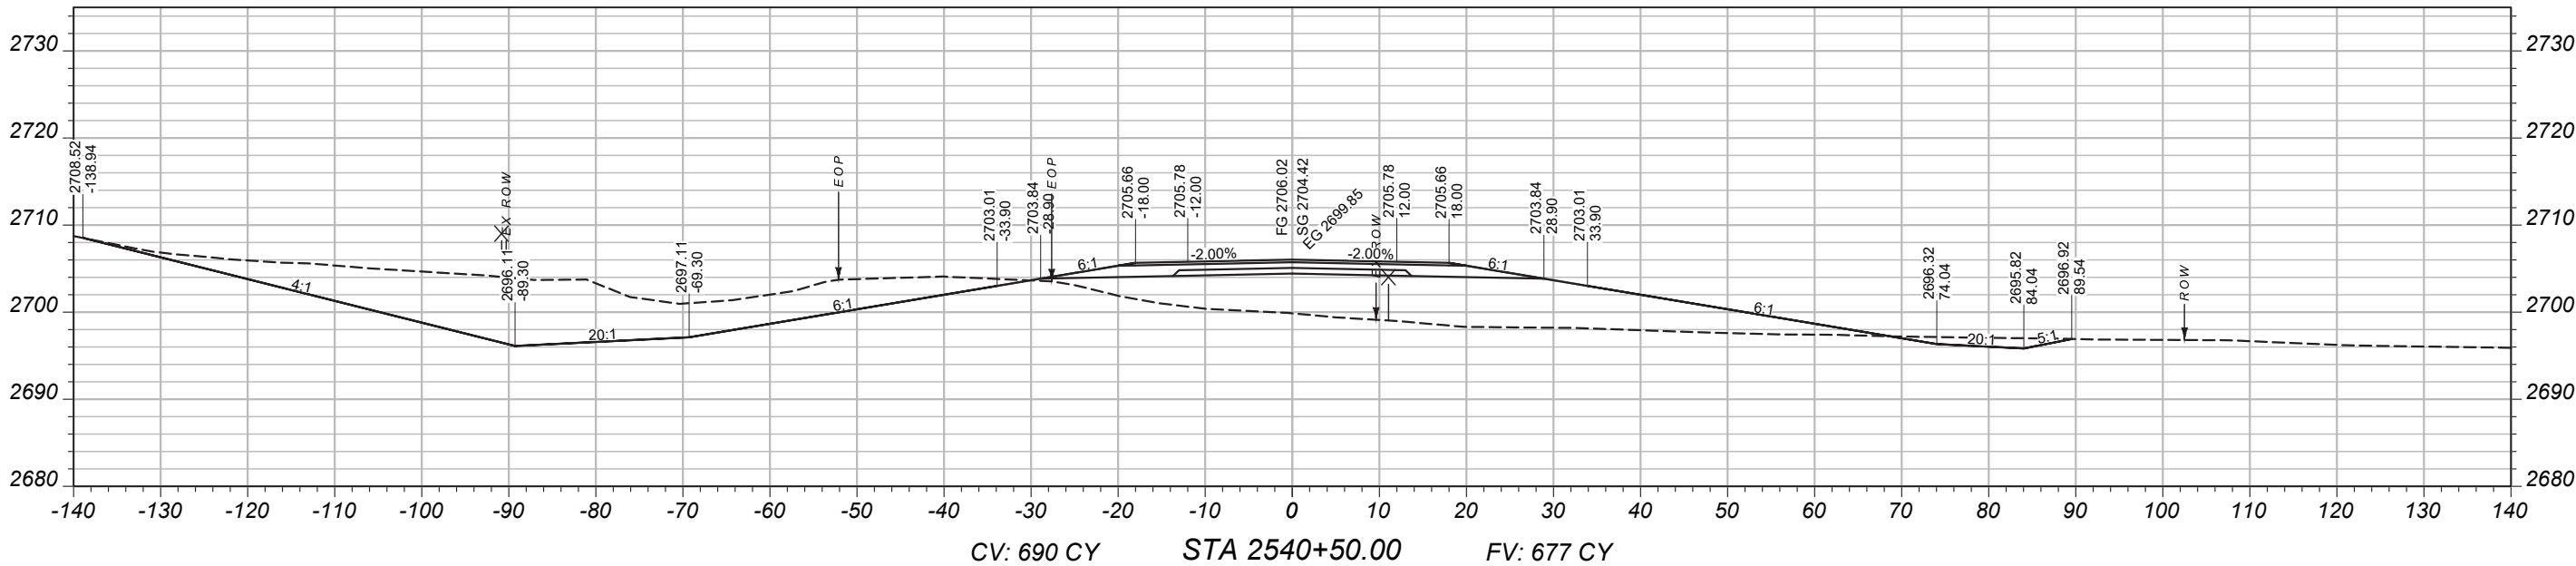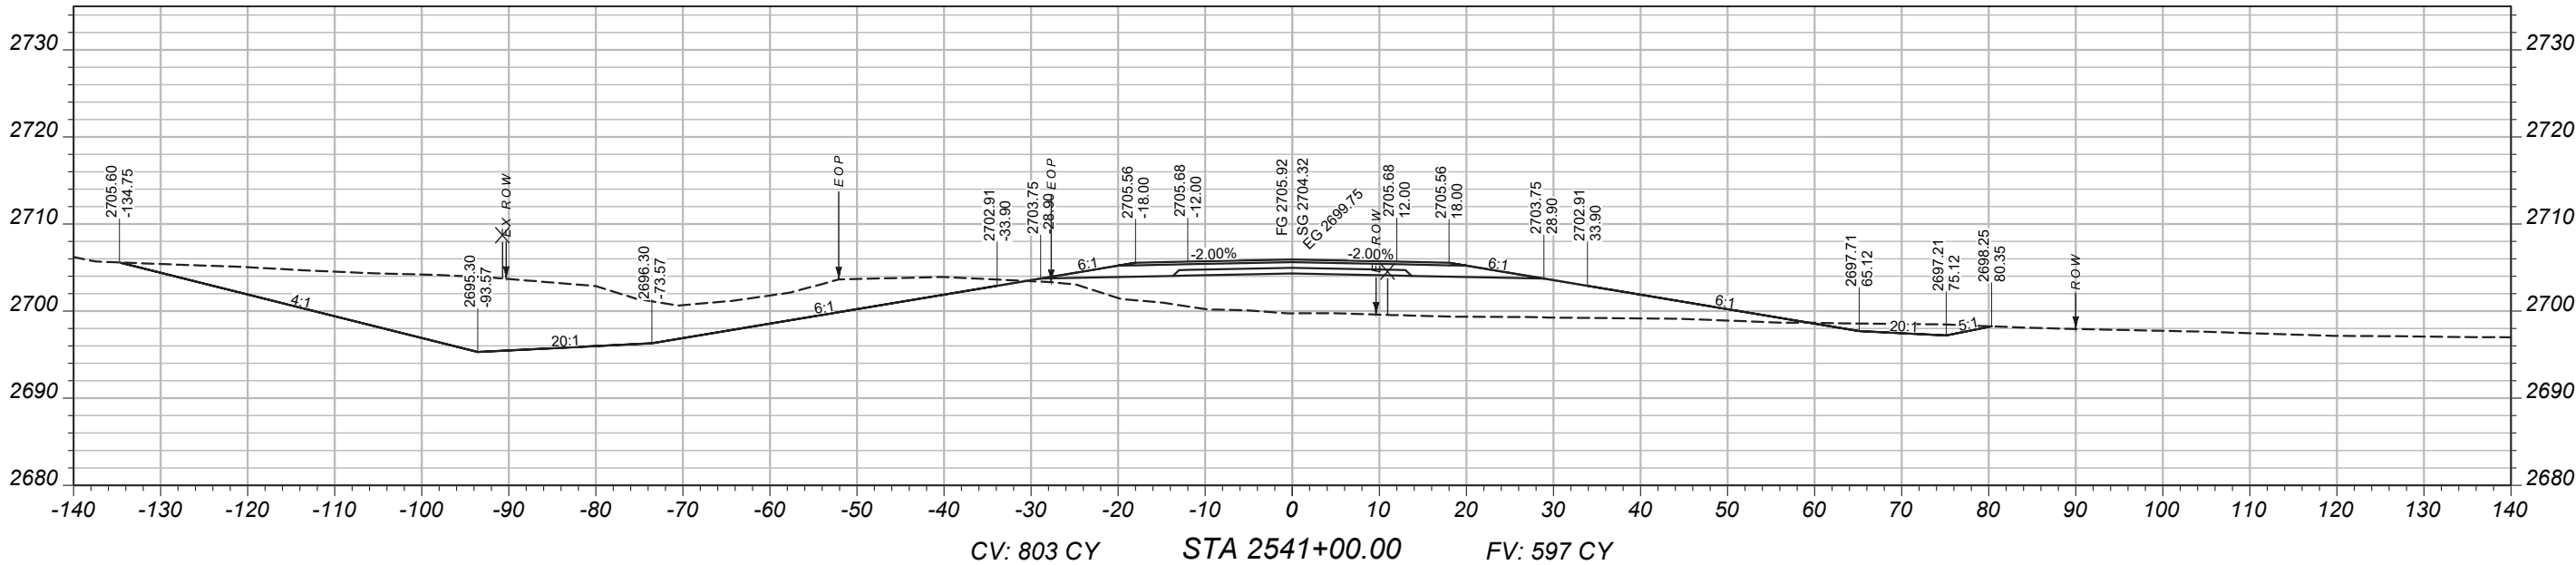

MAINLINE
CROSS-SECTIONS

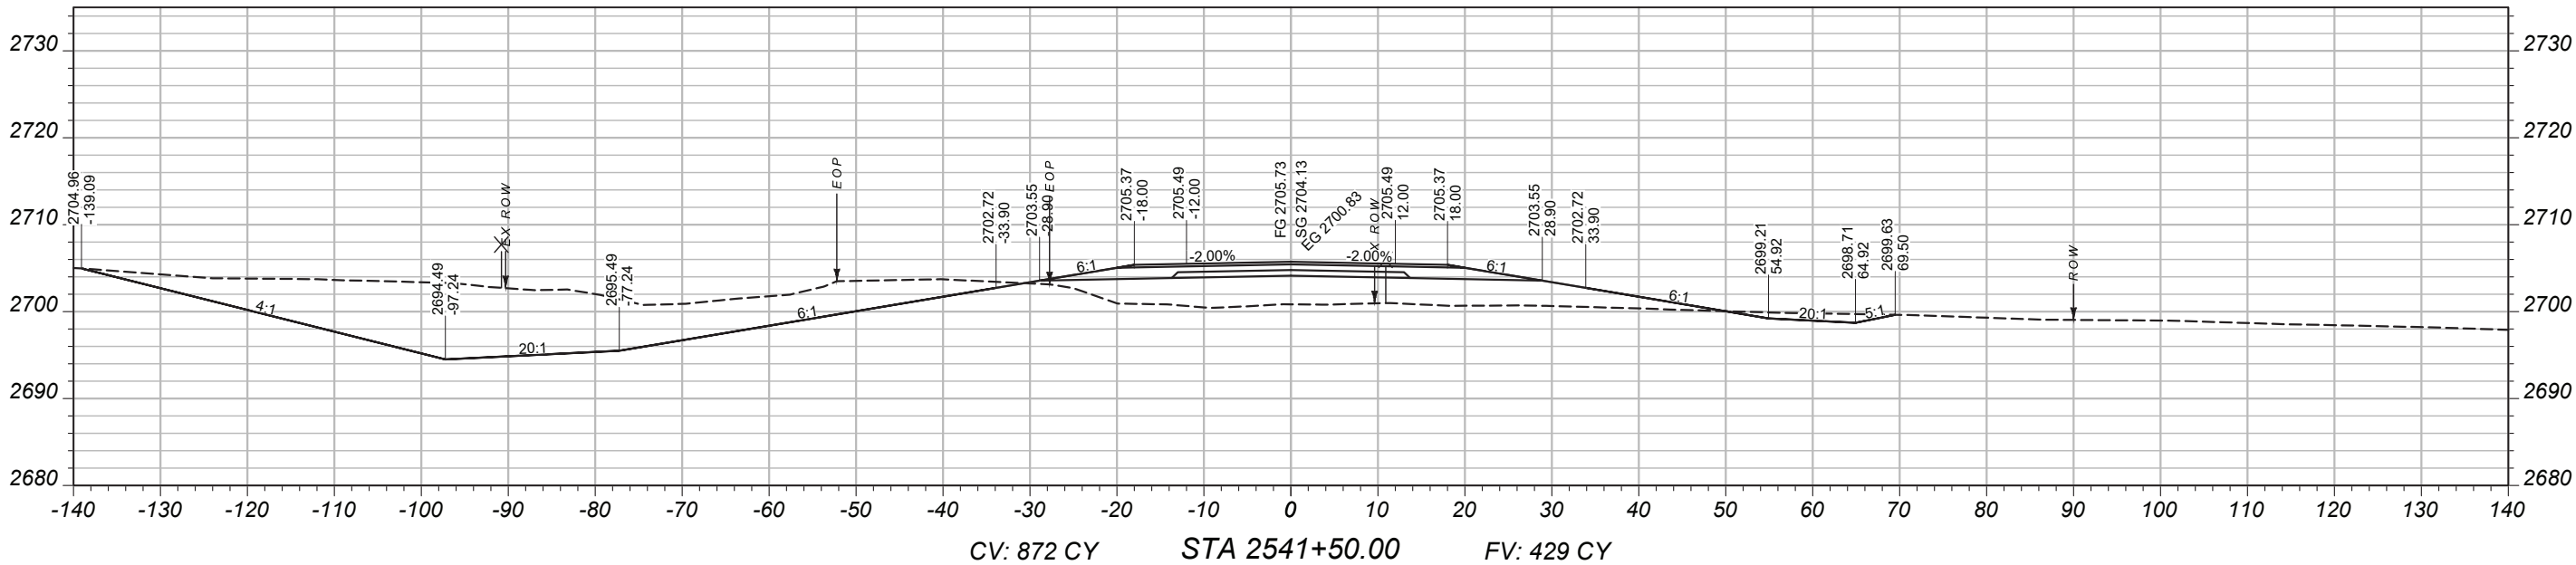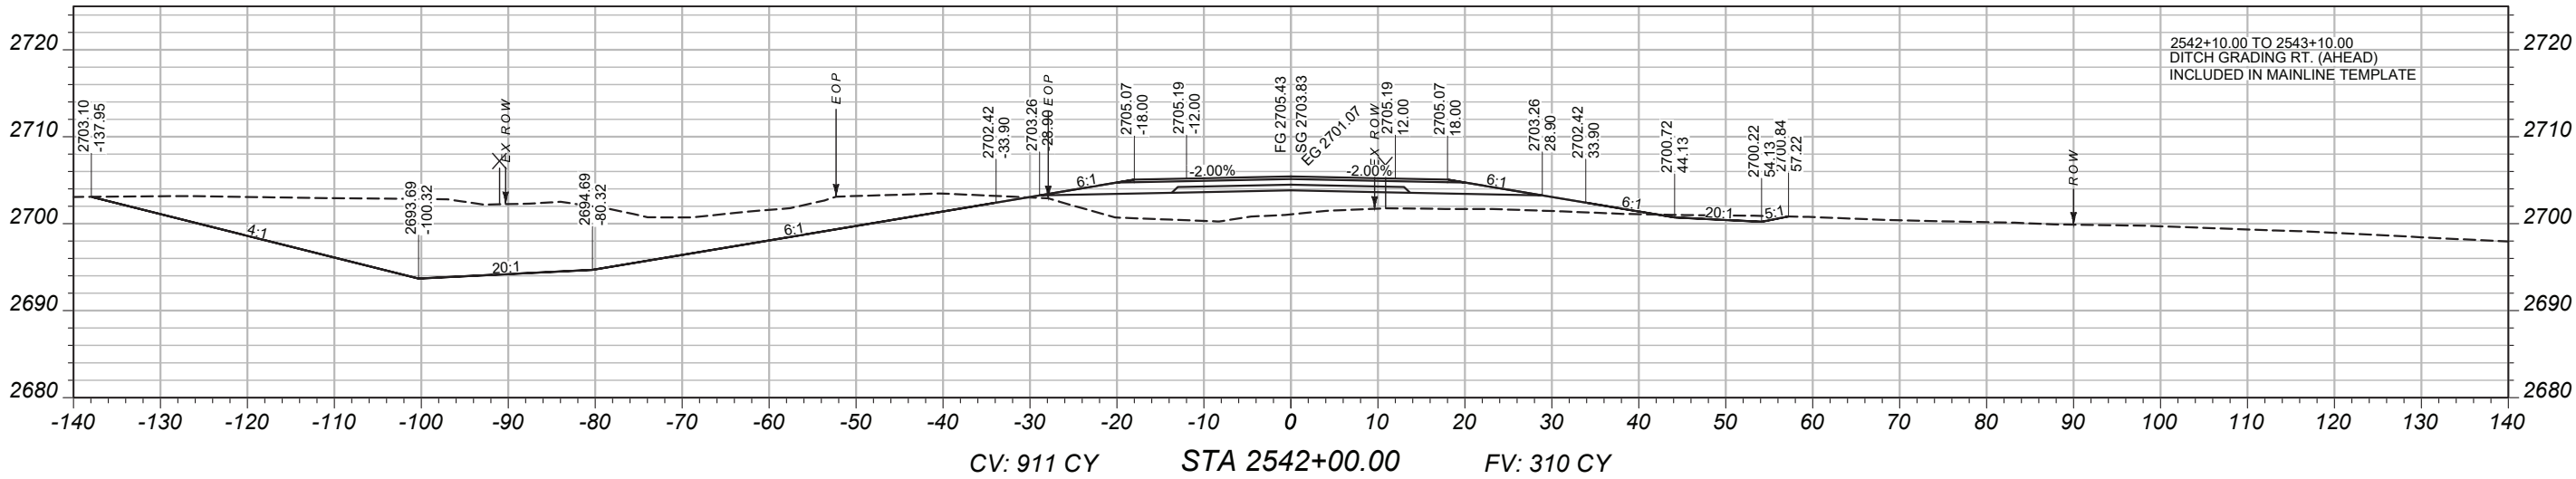

PROJECT NAME
BROCKWAY - WEST

COUNTY
MCCONE

PROJECT ID
SSS-NH 57-6(24)260

UPN
9728000

DESIGNED BY
B. FRANK

REVIEWED BY
J. CERCK

CHECKED BY
J. CERCK

DATE
05/2026

DATE
03/2026




DATE
9728000RDLAY001.DWG



CROSS SECTIONS

3/24/2026 3:03 PM

MAINLINE
CROSS-SECTIONS

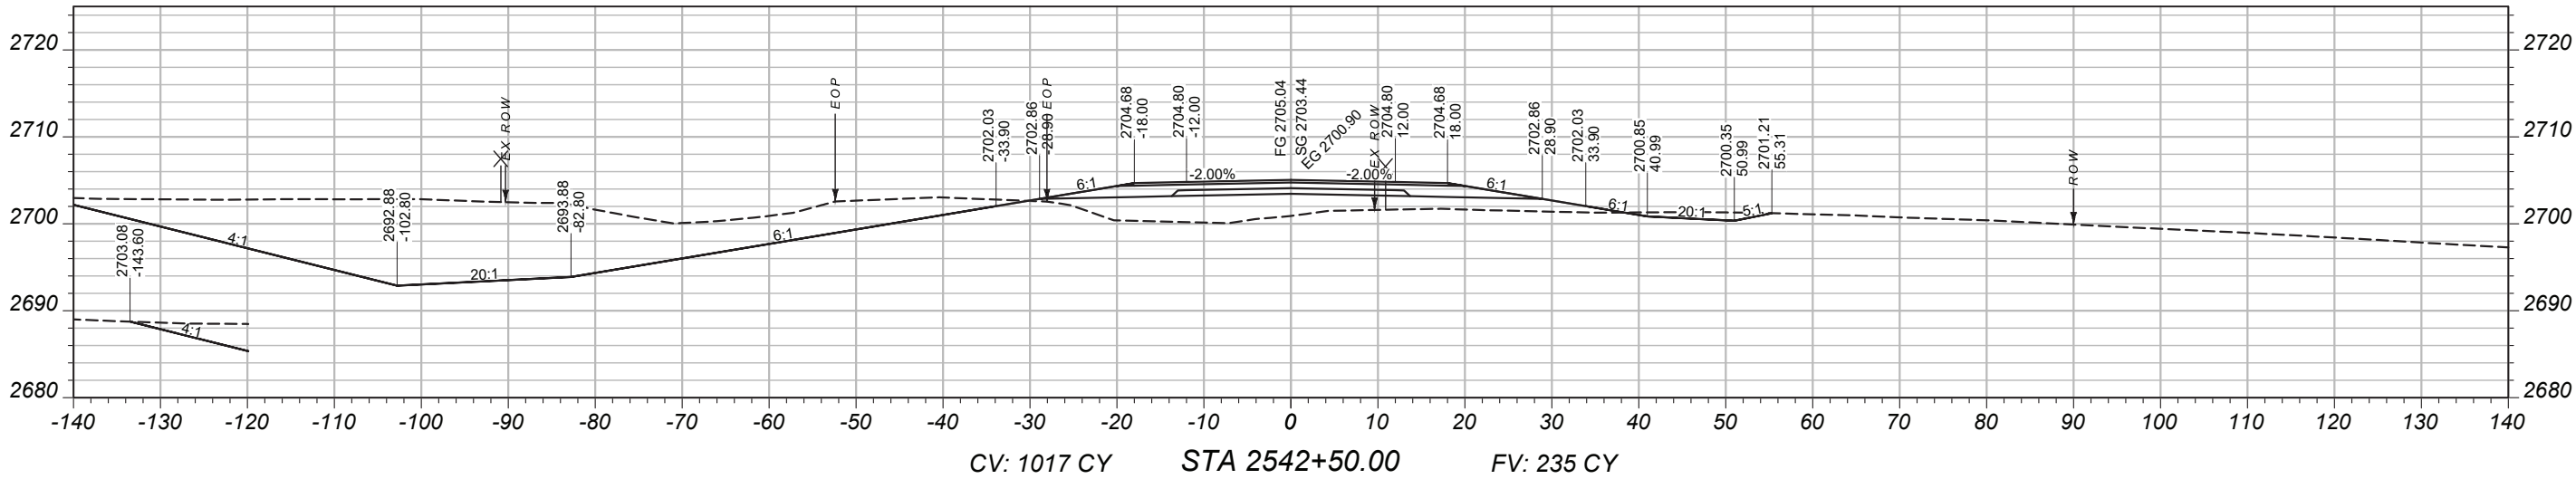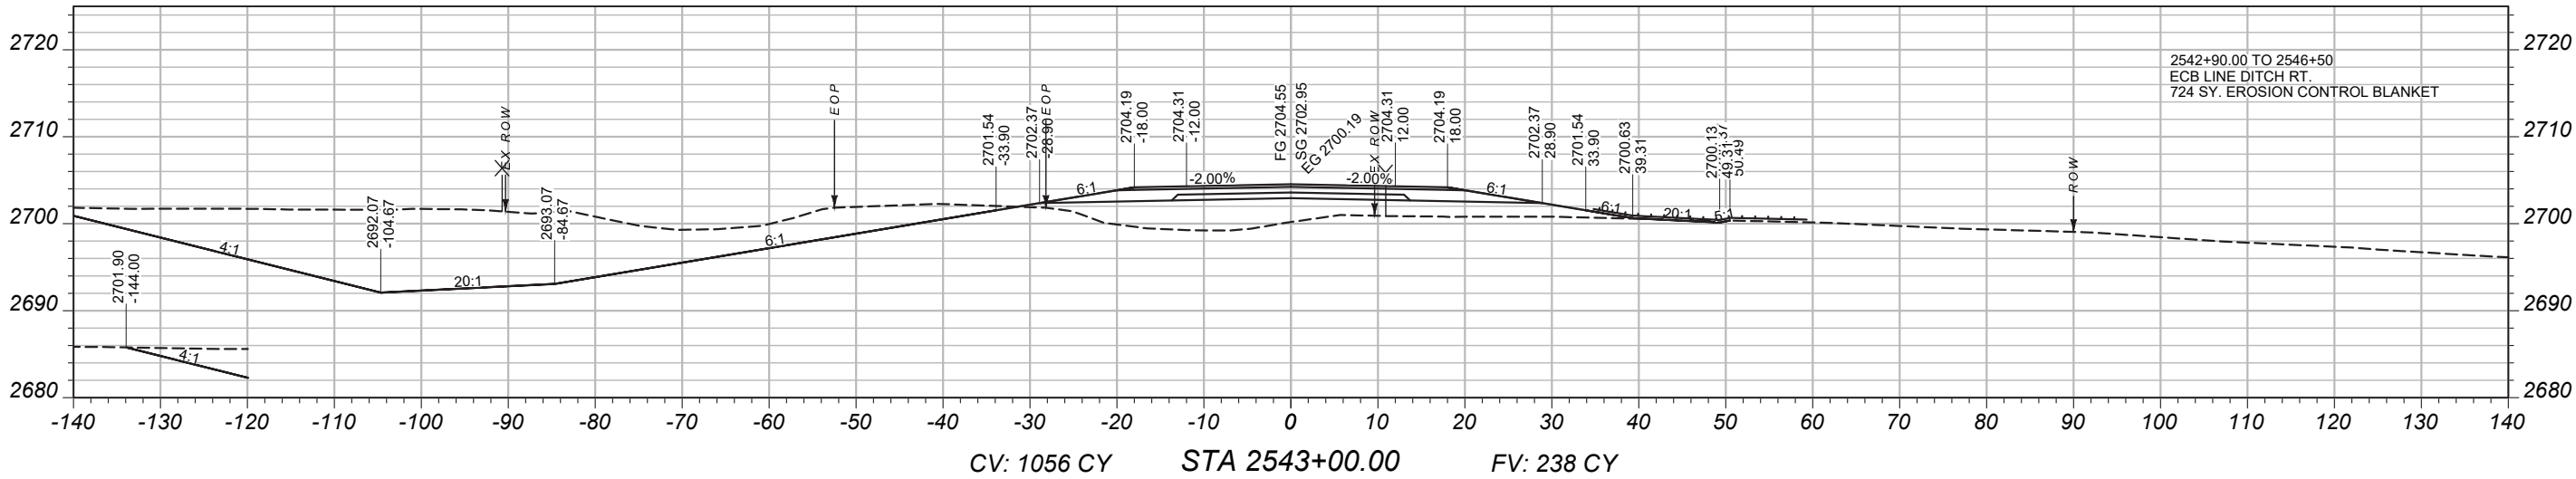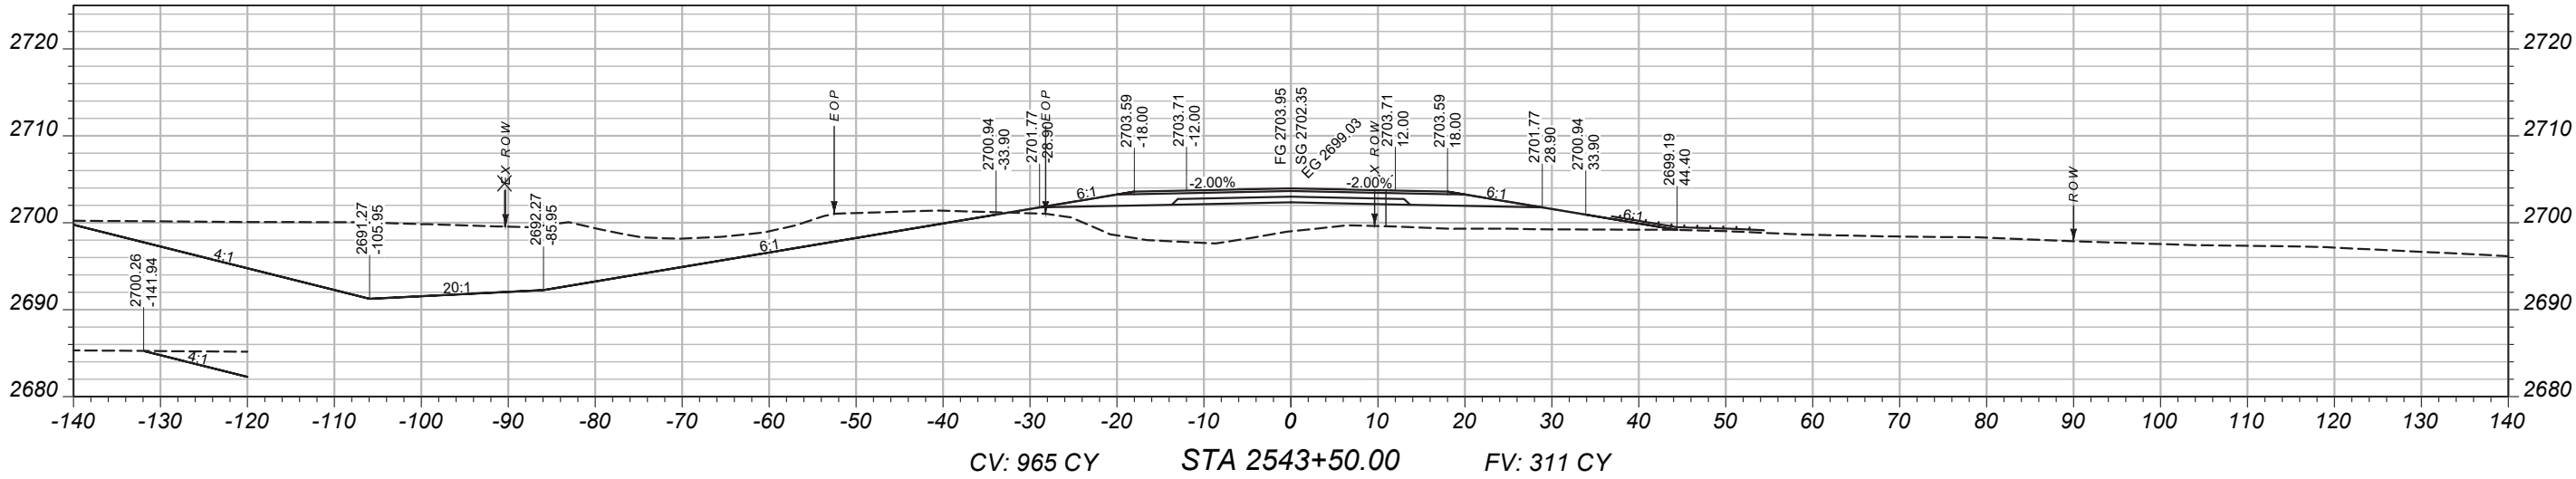

	PROJECT NAME		BROCKWAY - WEST	
	COUNTY		MCCONE	
	PROJECT ID		SSS-NH 57-6(24)260	
	UPN		9728000	
DESIGNED BY	B. FRANK	05/2026	CROSS SECTIONS	
REVIEWED BY				
CHECKED BY	J. CERECK	03/2026		
			9728000RDLAV001.DWG	
			3/24/2026 3:03 PM	

MAINLINE
CROSS-SECTIONS

PROJECT NAME
BROCKWAY - WEST

COUNTY
MCCONE

PROJECT ID
SSS-NH 57-6(24)260

UPN
9728000

DESIGNED BY
B. FRANK

05/2026

REVIEWED BY

CHECKED BY
J. CERECK



03/2026

9728000RDLA001.DWG



CROSS SECTIONS

3/24/2026 3:03 PM

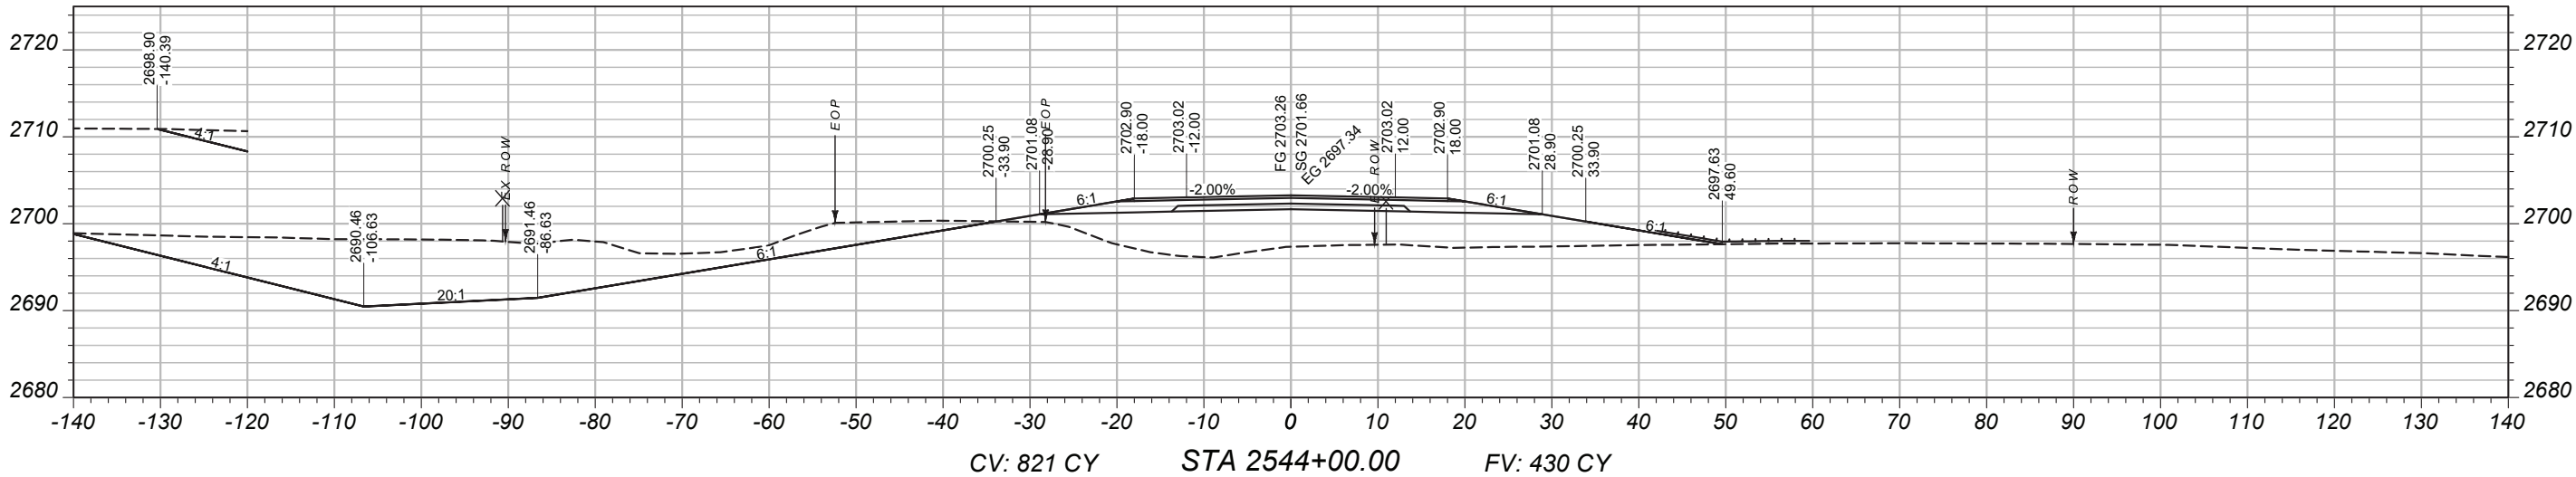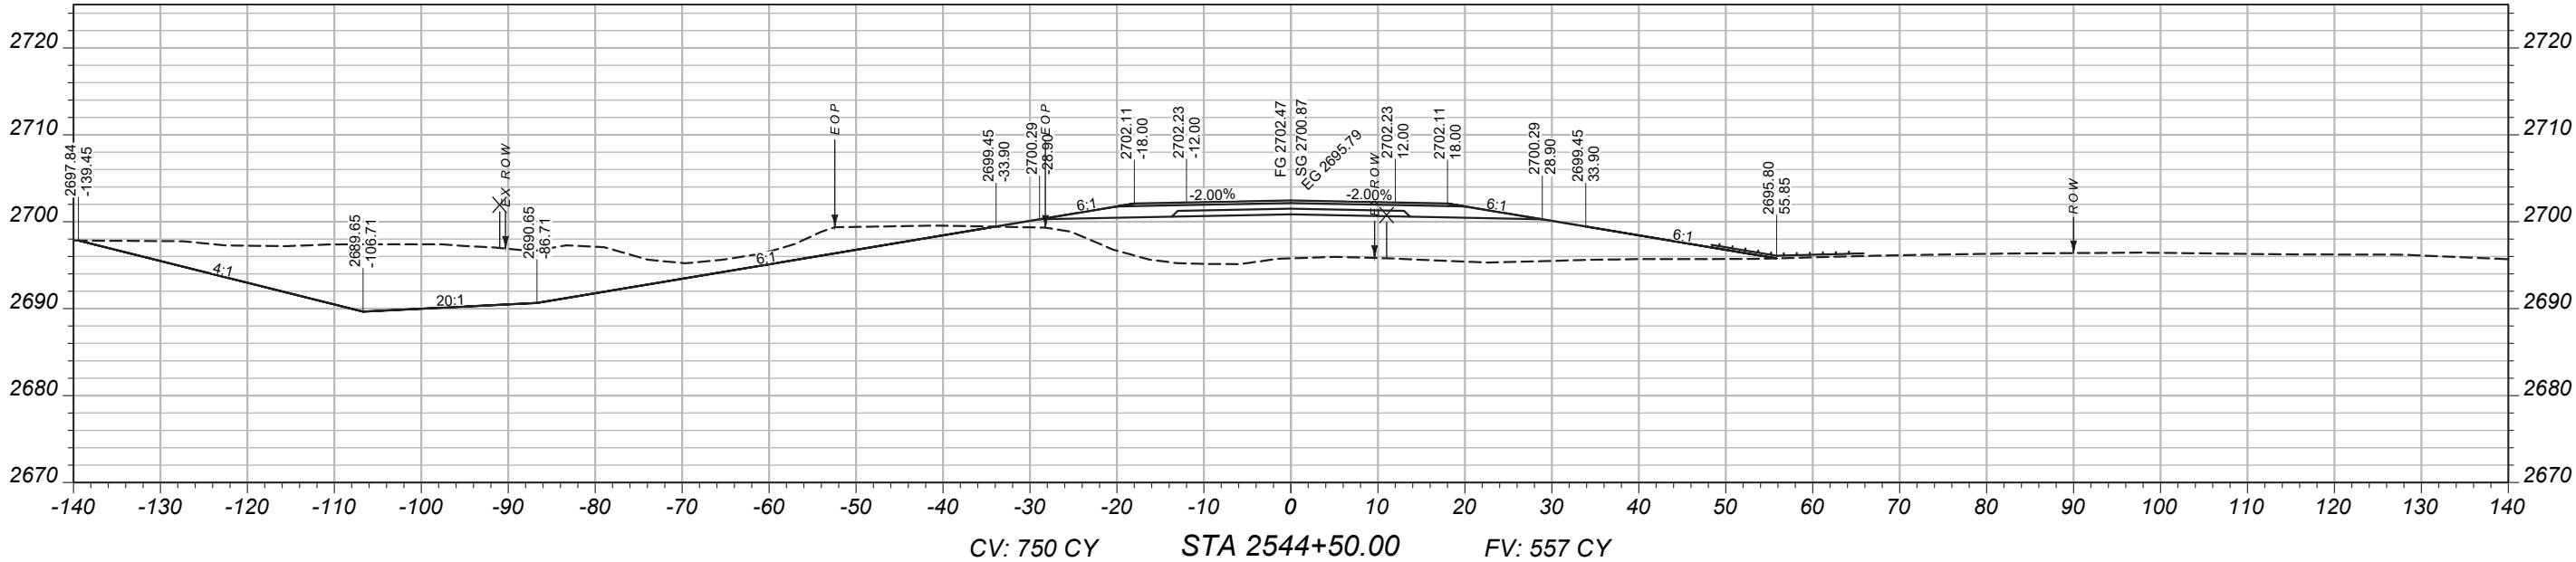

MAINLINE
CROSS-SECTIONS

PROJECT NAME
BROCKWAY - WEST

COUNTY
MCCONE

PROJECT ID
SSS-NH 57-6(24)260

UPN
9728000

DESIGNED BY	05/2026
REVIEWED BY	
CHECKED BY	03/2026
J. CERECK	9728000RDLAY001.DWG





MONTANA




Department of Transportation

CROSS SECTIONS

3/24/2026 3:03 PM

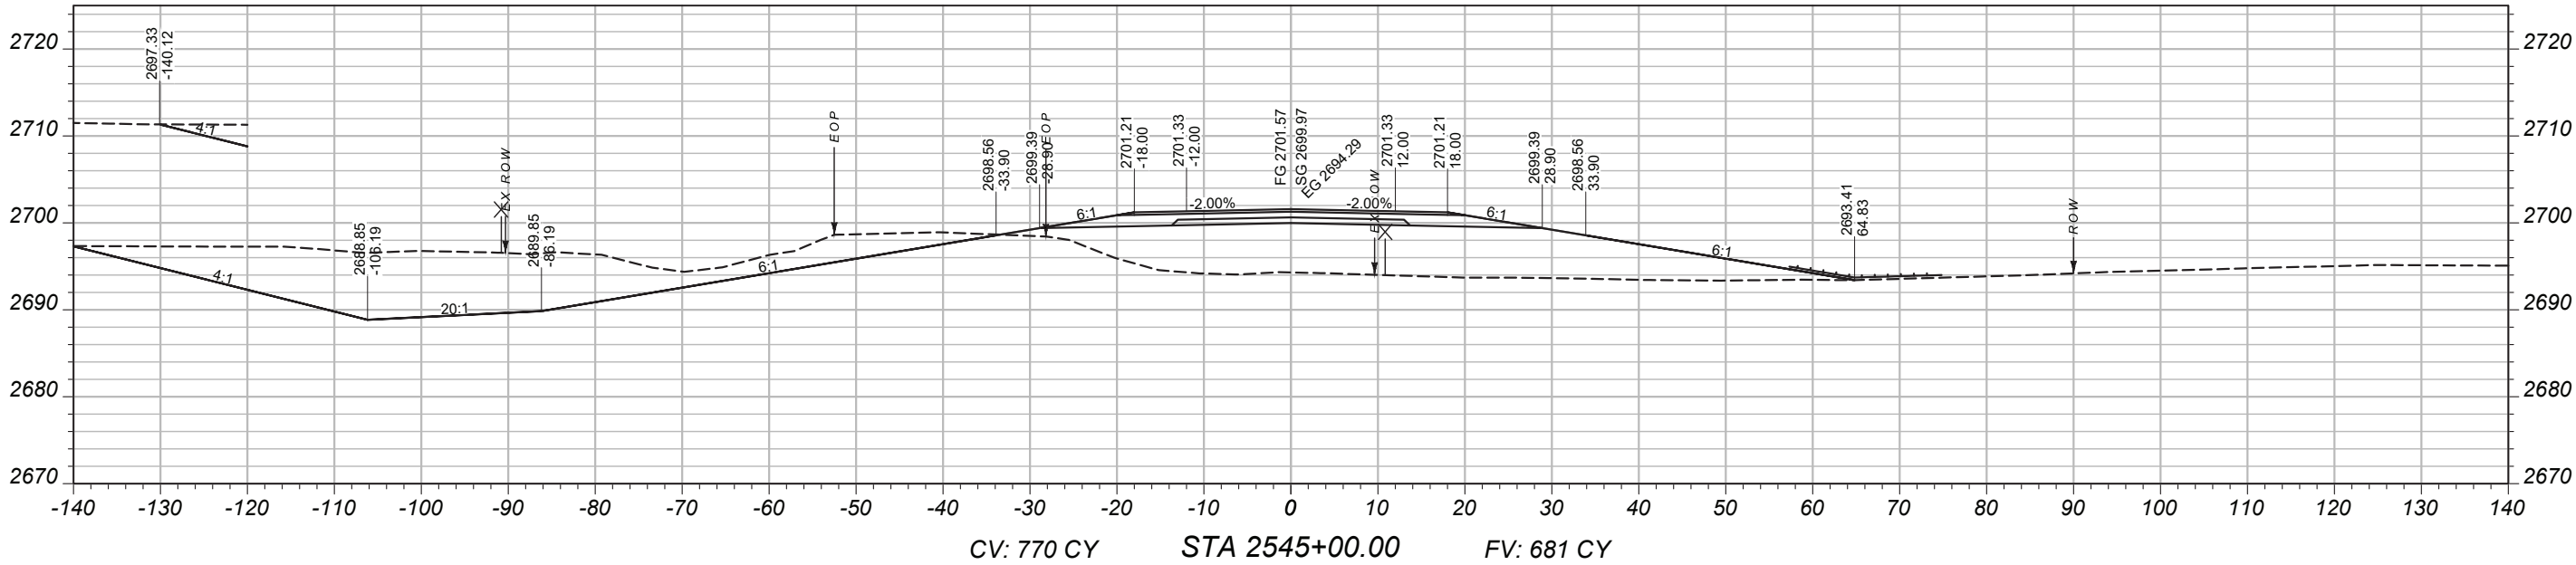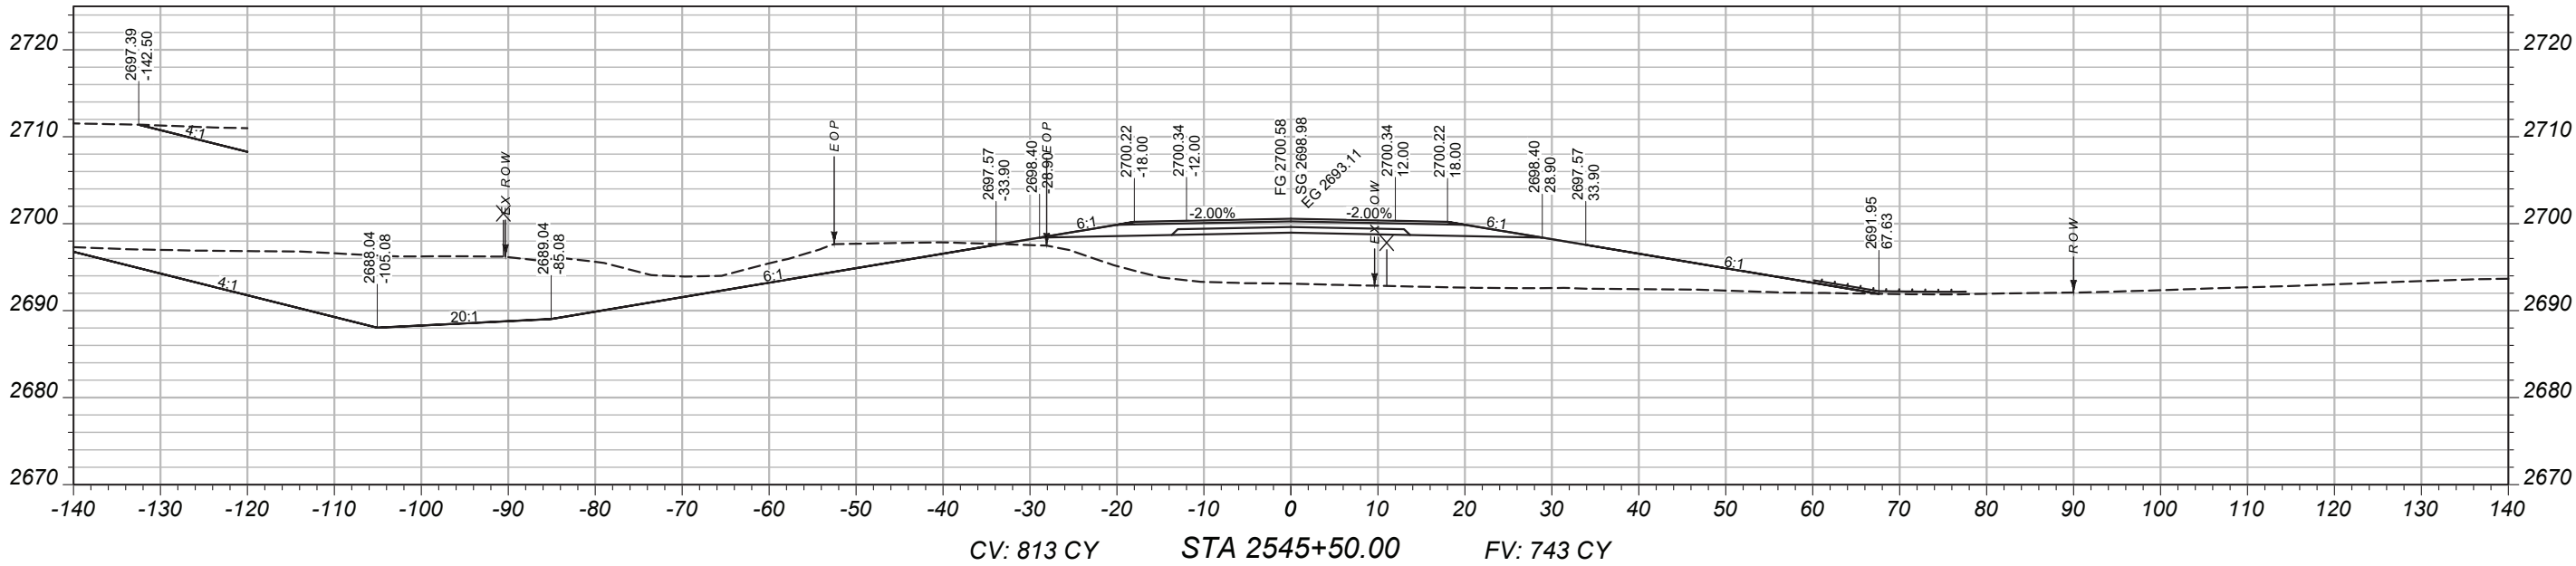

MAINLINE CROSS-SECTIONS

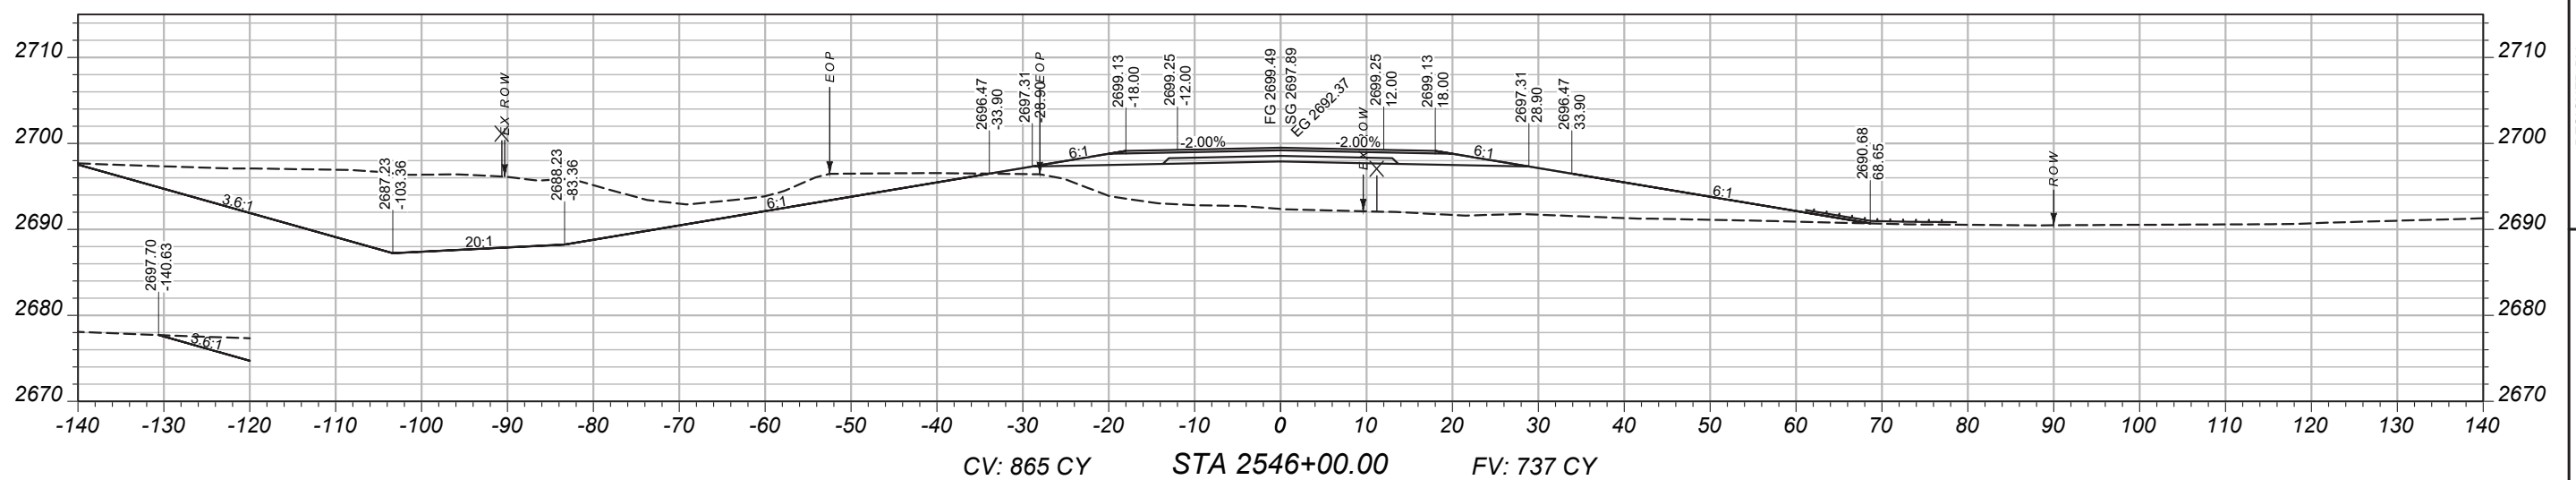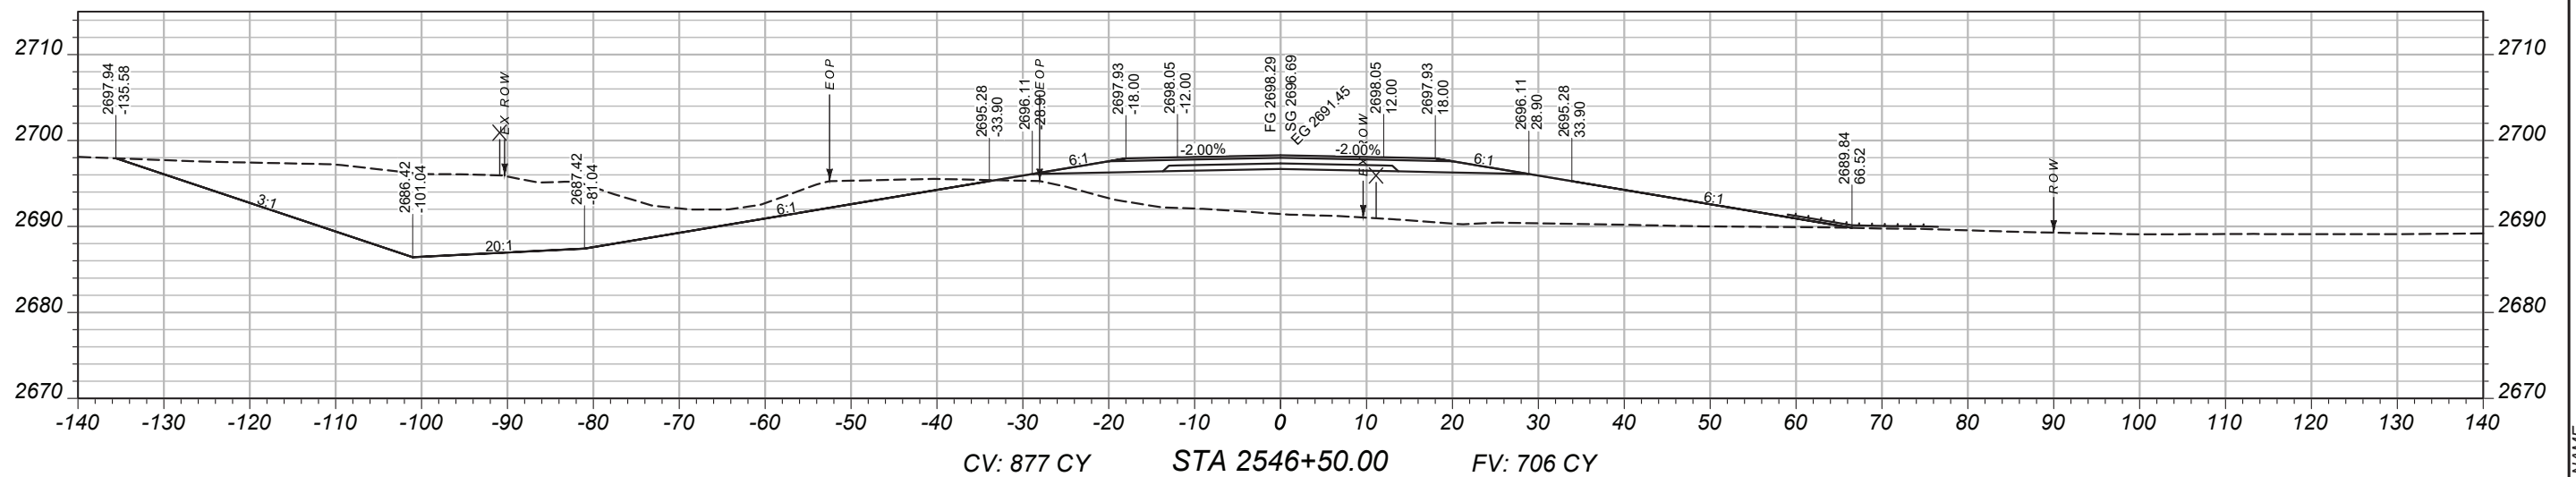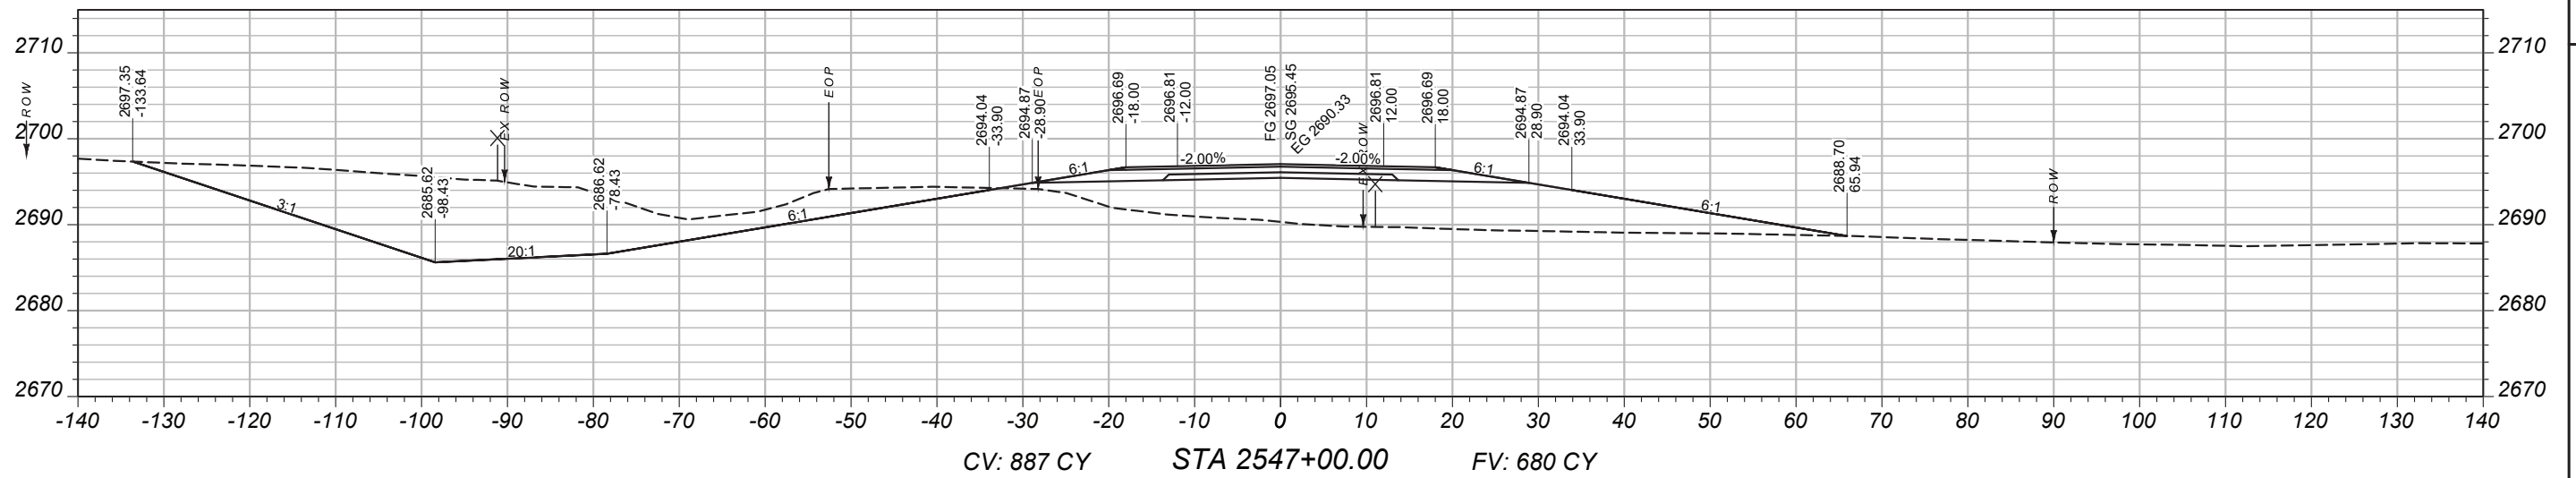

1
2
84

ВЕРХНИЙ - 1

550

MCCONE

PROJECT ID

SSS-NH 57-6(24)260

01/14

9728000

1	2	

D. I. HANK	05/20/20
REVIEWED BY	

REVIEWED BY

CHECKED BY

J. CERECK	03/2026

9728000RDLAY001.DWG






MONTANA
Department of Transportation

CROSS SECTIONS

3/24/2026 3:03 PM

MAINLINE
CROSS-SECTIONS

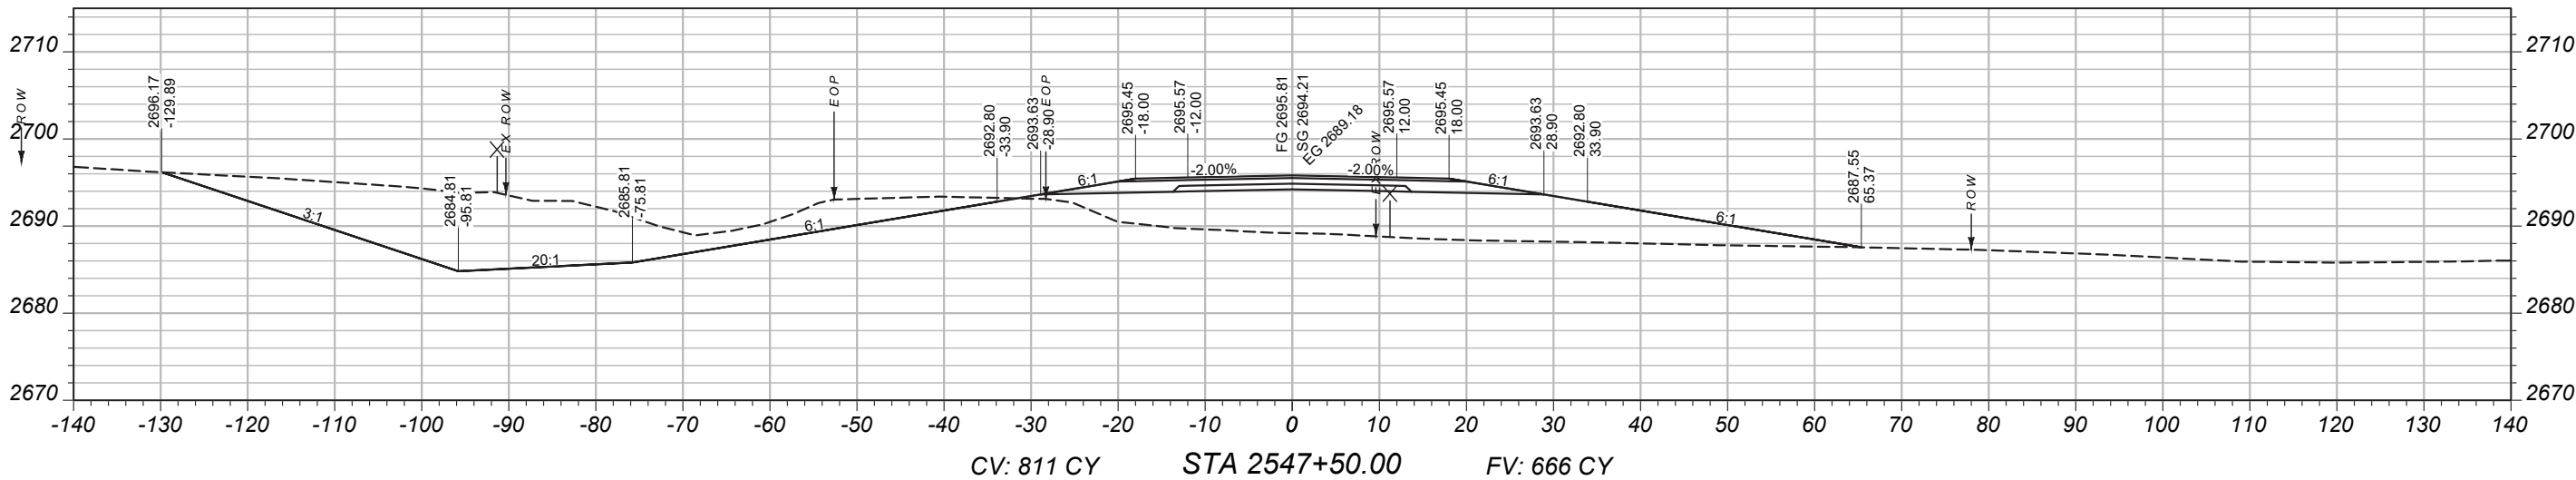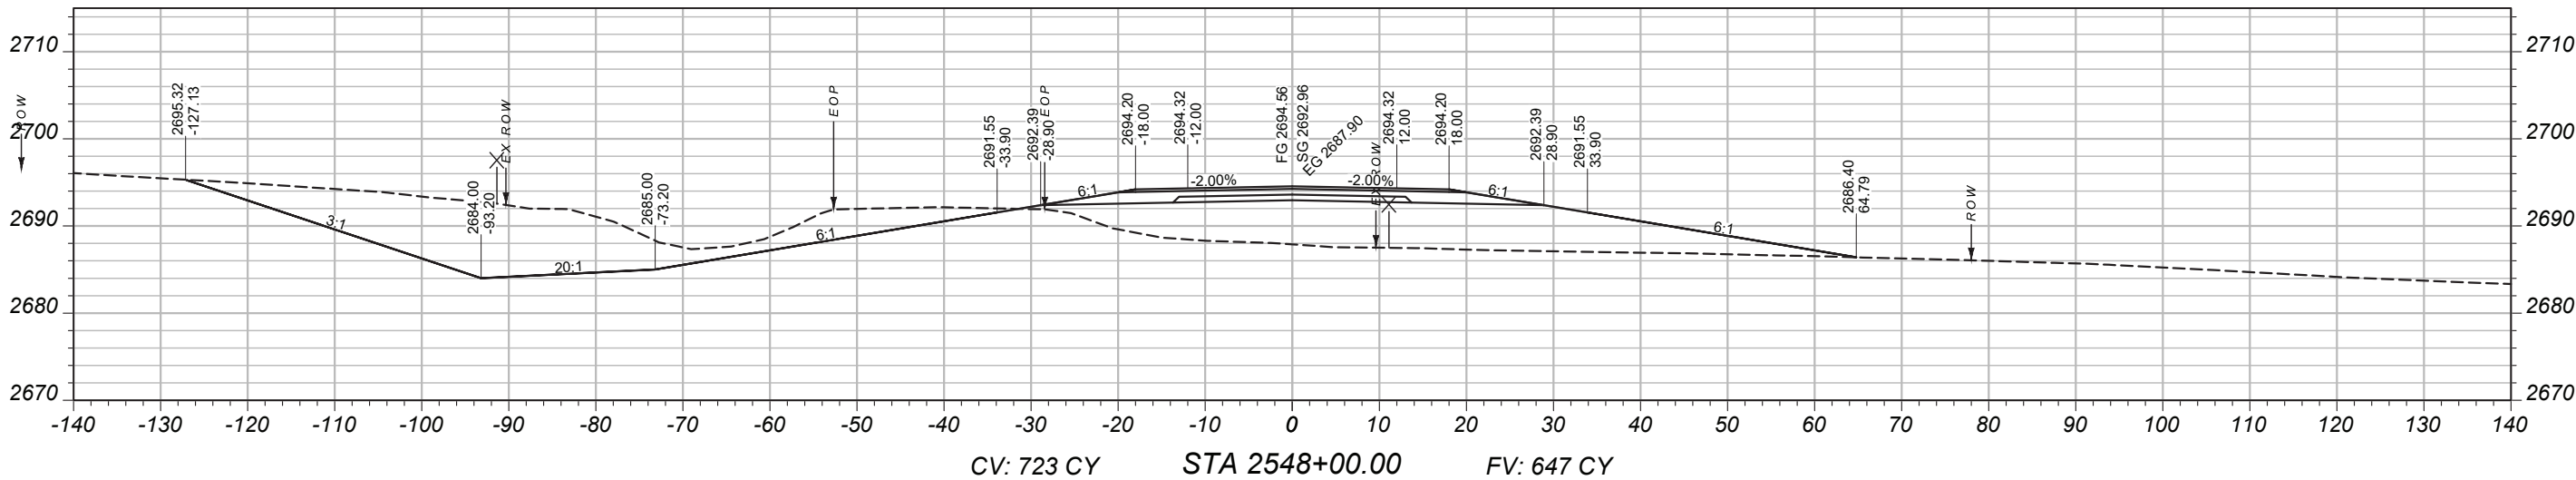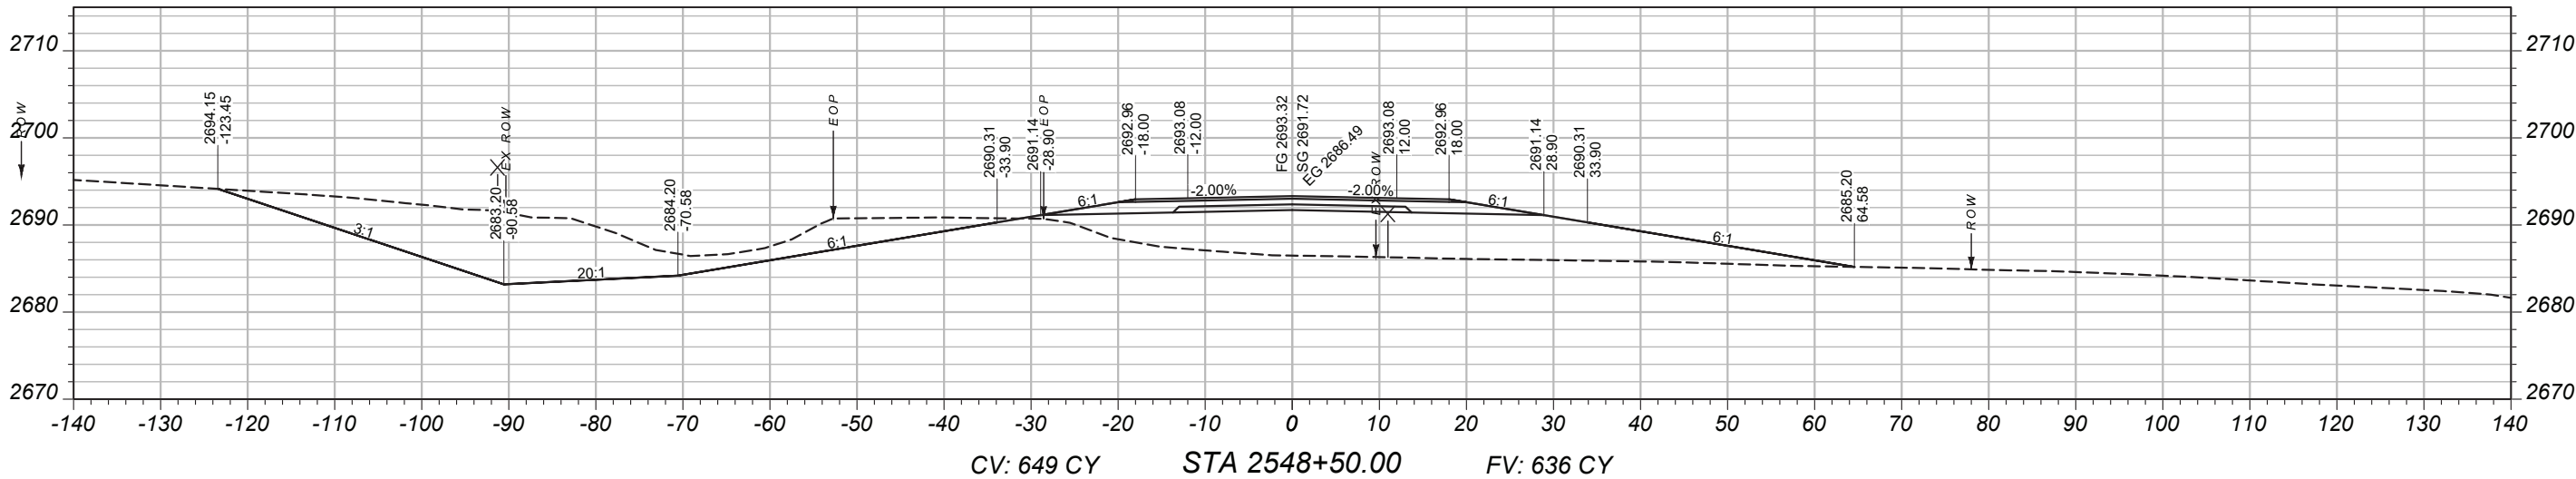

PROJECT NAME

BROCKWAY - WEST

COUNTY

MCCONE

PROJECT ID

SSS-NH 57-6(24)260

UPN

9728000

DESIGNED BY

B. FRANK

REVIEWED BY

CHECKED BY

J. CERECK

9728000RDLA0001.DWG



CROSS SECTIONS

3/24/2026 3:03 PM

MAINLINE
CROSS-SECTIONS

PROJECT NAME
BROCKWAY - WEST

COUNTY
MCCONE

PROJECT ID
SSS-NH 57-6(24)260

UPN
9728000

DESIGNED BY
B. FRANK

05/2026

REVIEWED BY

CHECKED BY

03/2026



J. CERECK

9728000RDLAY001.DWG






CROSS SECTIONS

3/24/2026 3:03 PM

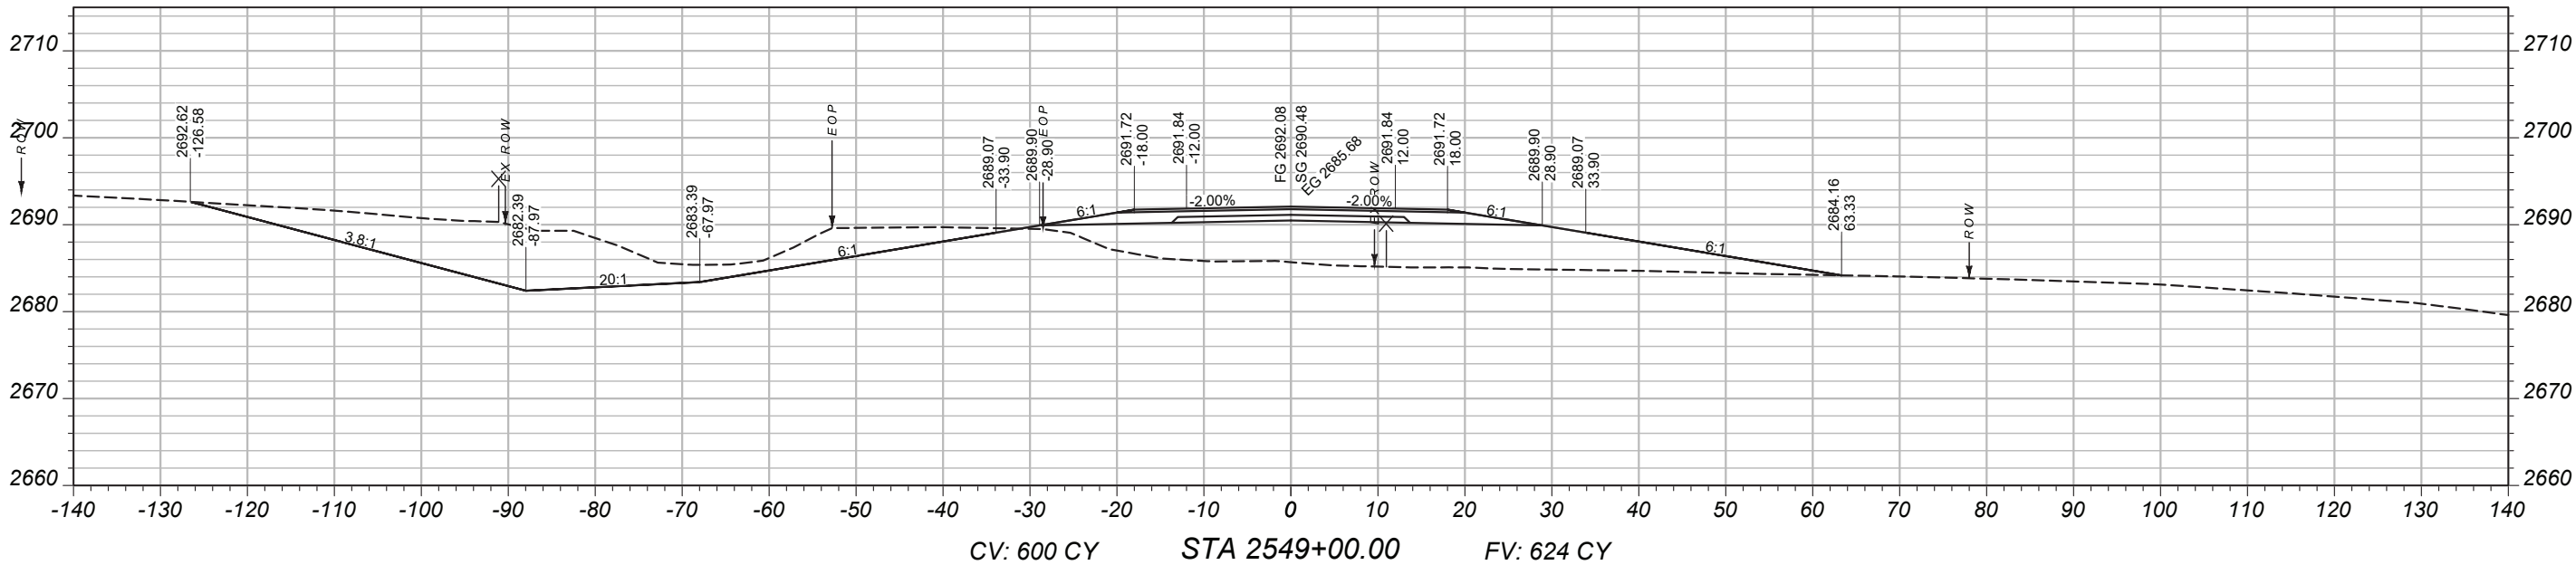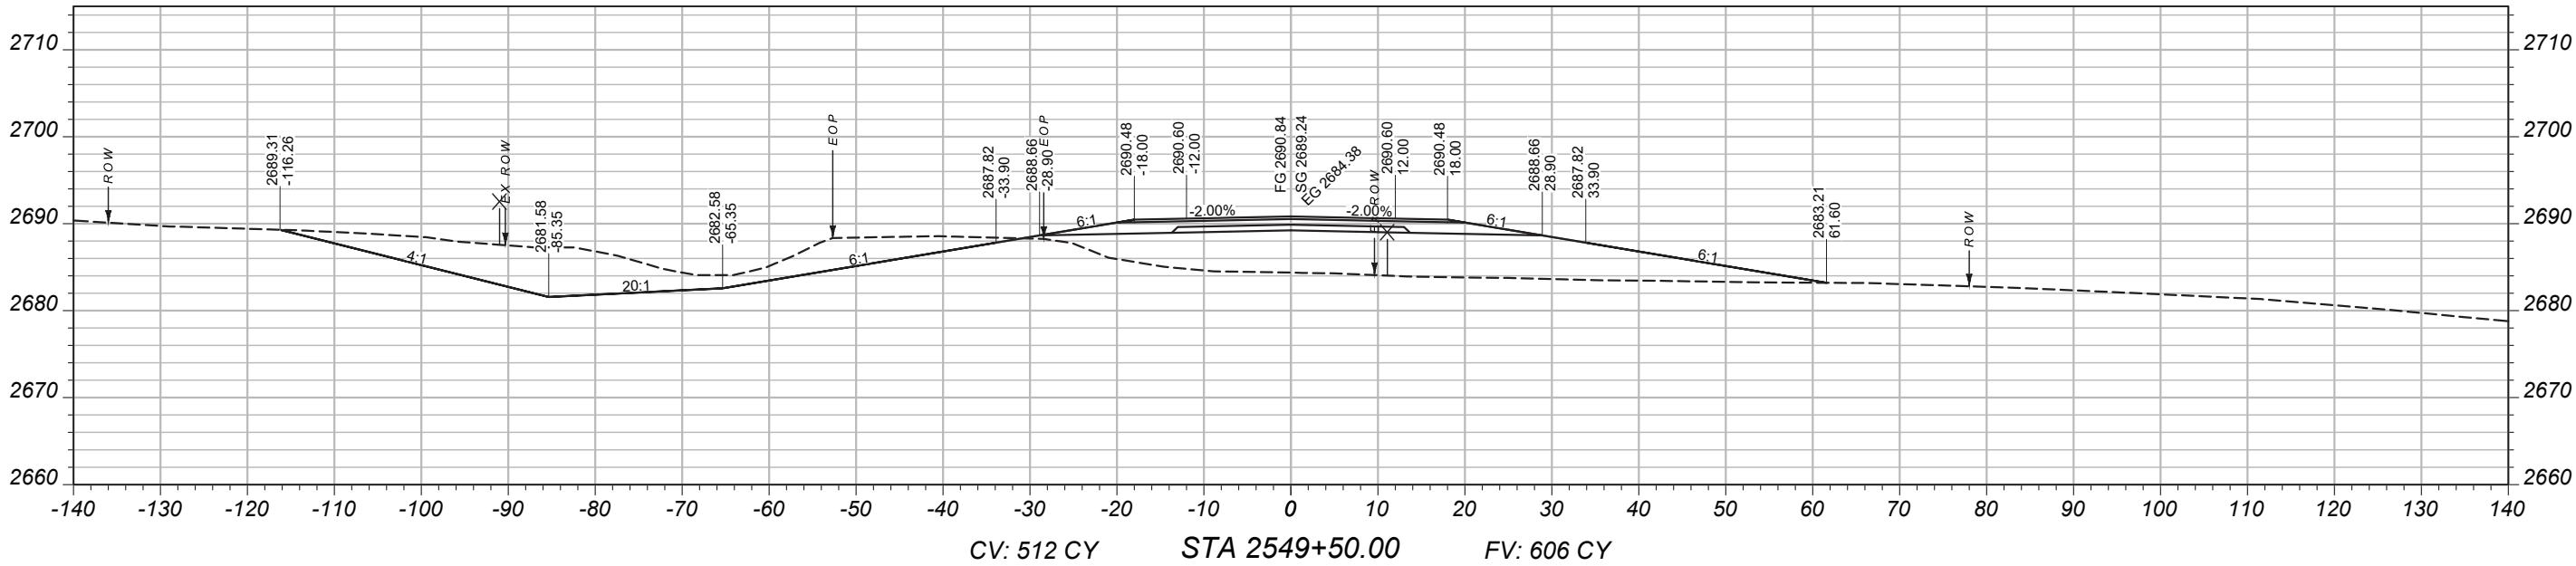

MAINLINE
CROSS-SECTIONS

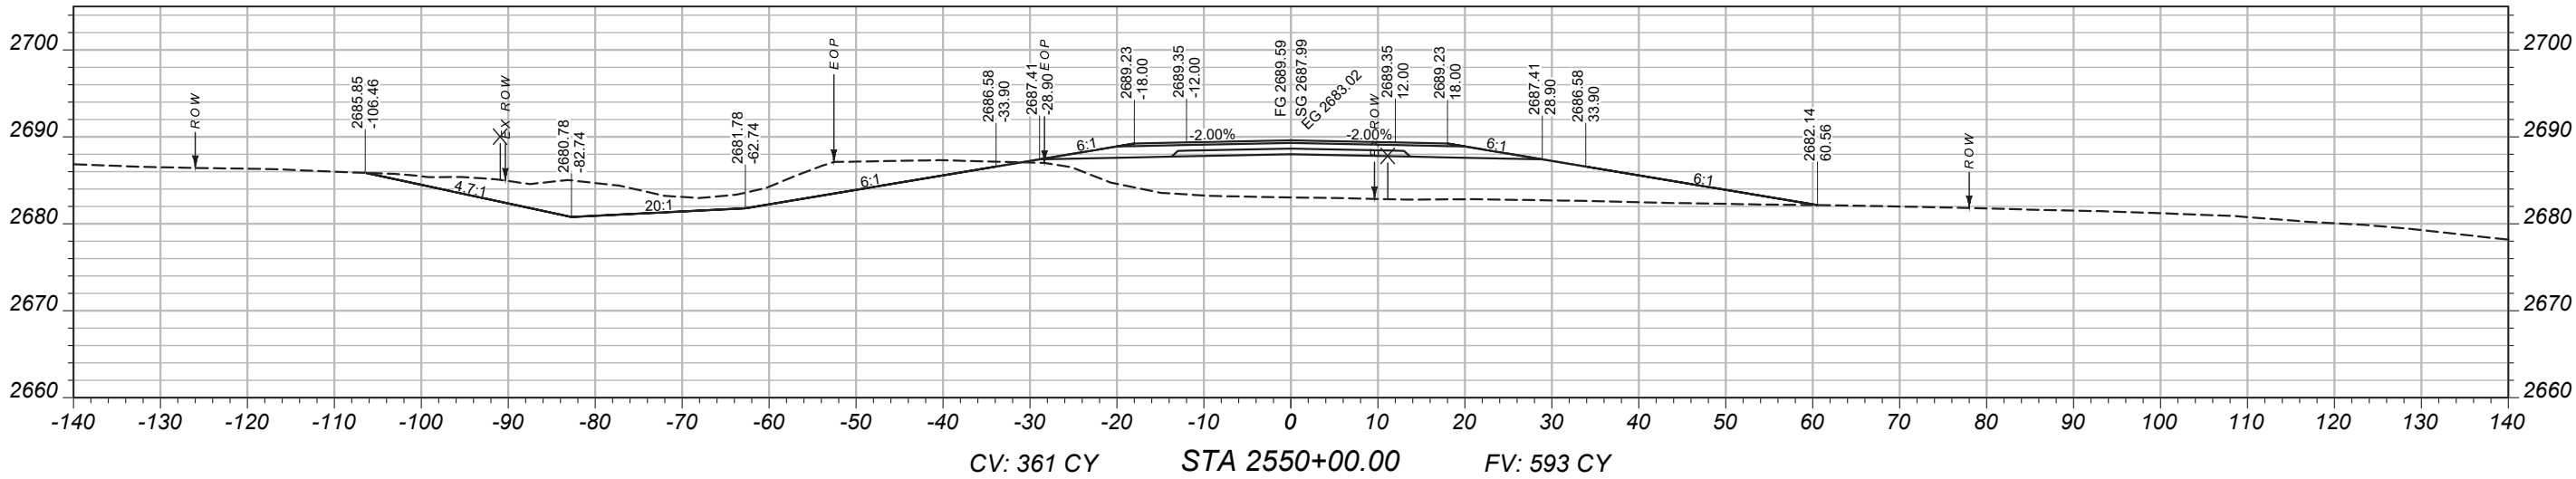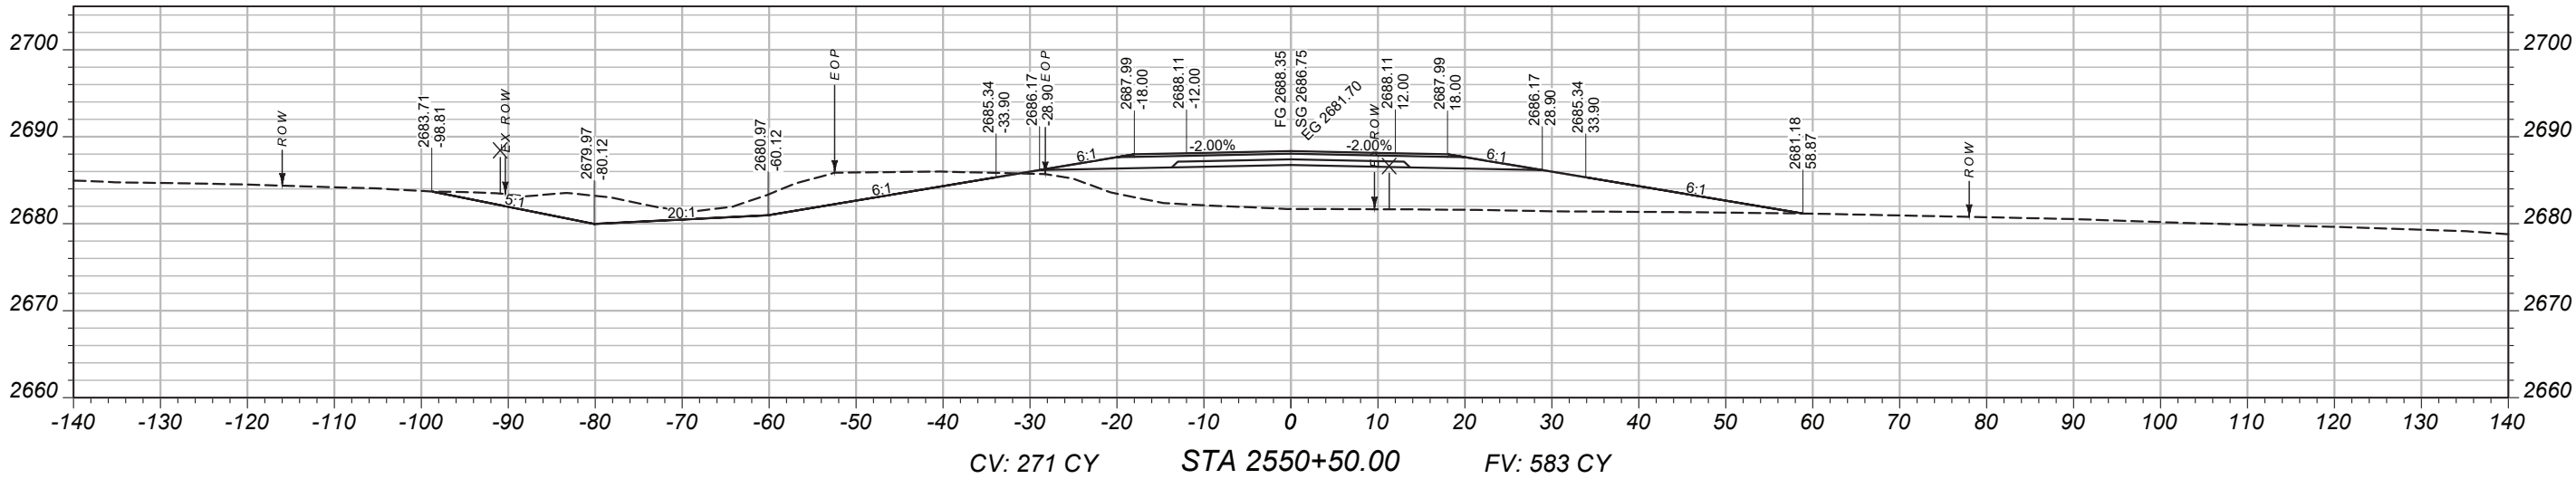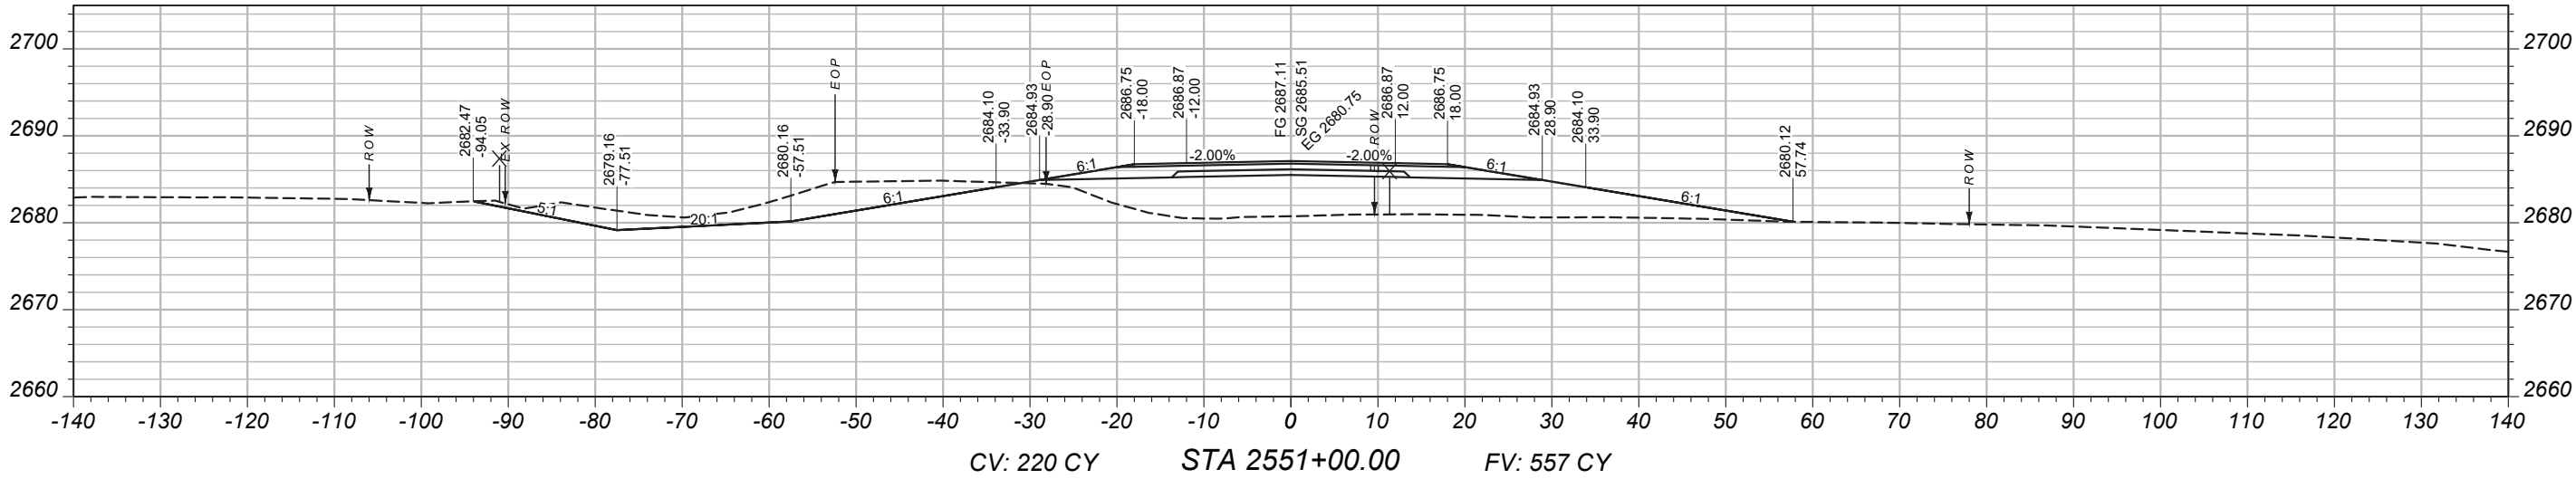

PROJECT NAME

BROCKWAY - WEST

COUNTY

MCCONE

PROJECT ID

SSS-NH 57-6(24)260

UPN

9728000

DESIGNED BY

B. FRANK 05/2026

REVIEWED BY

CHECKED BY




J. CEREC 03/2026

9728000RDLA001.DWG



CROSS SECTIONS

MAINLINE
CROSS-SECTIONS

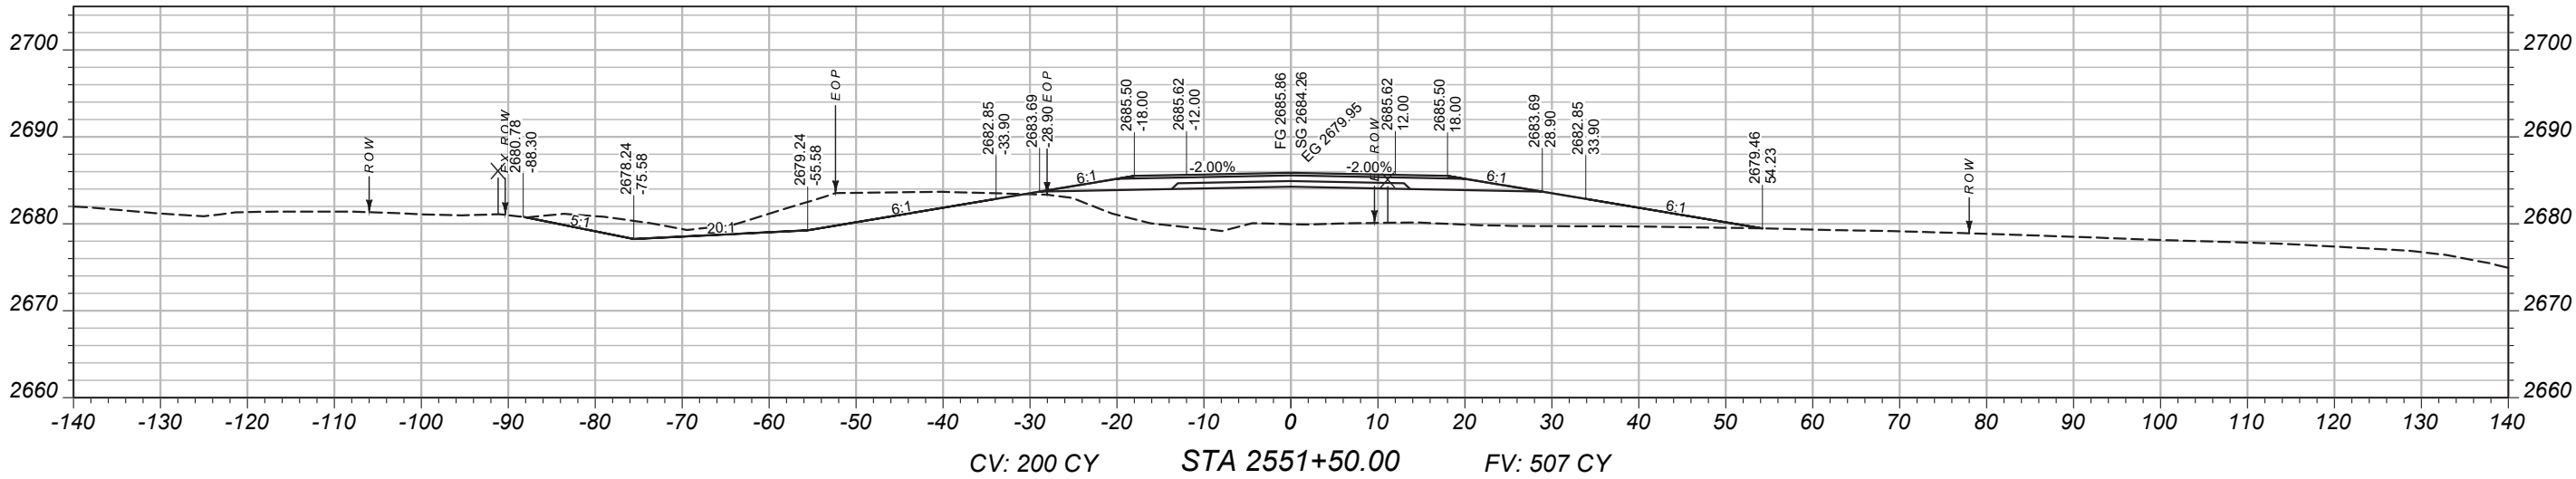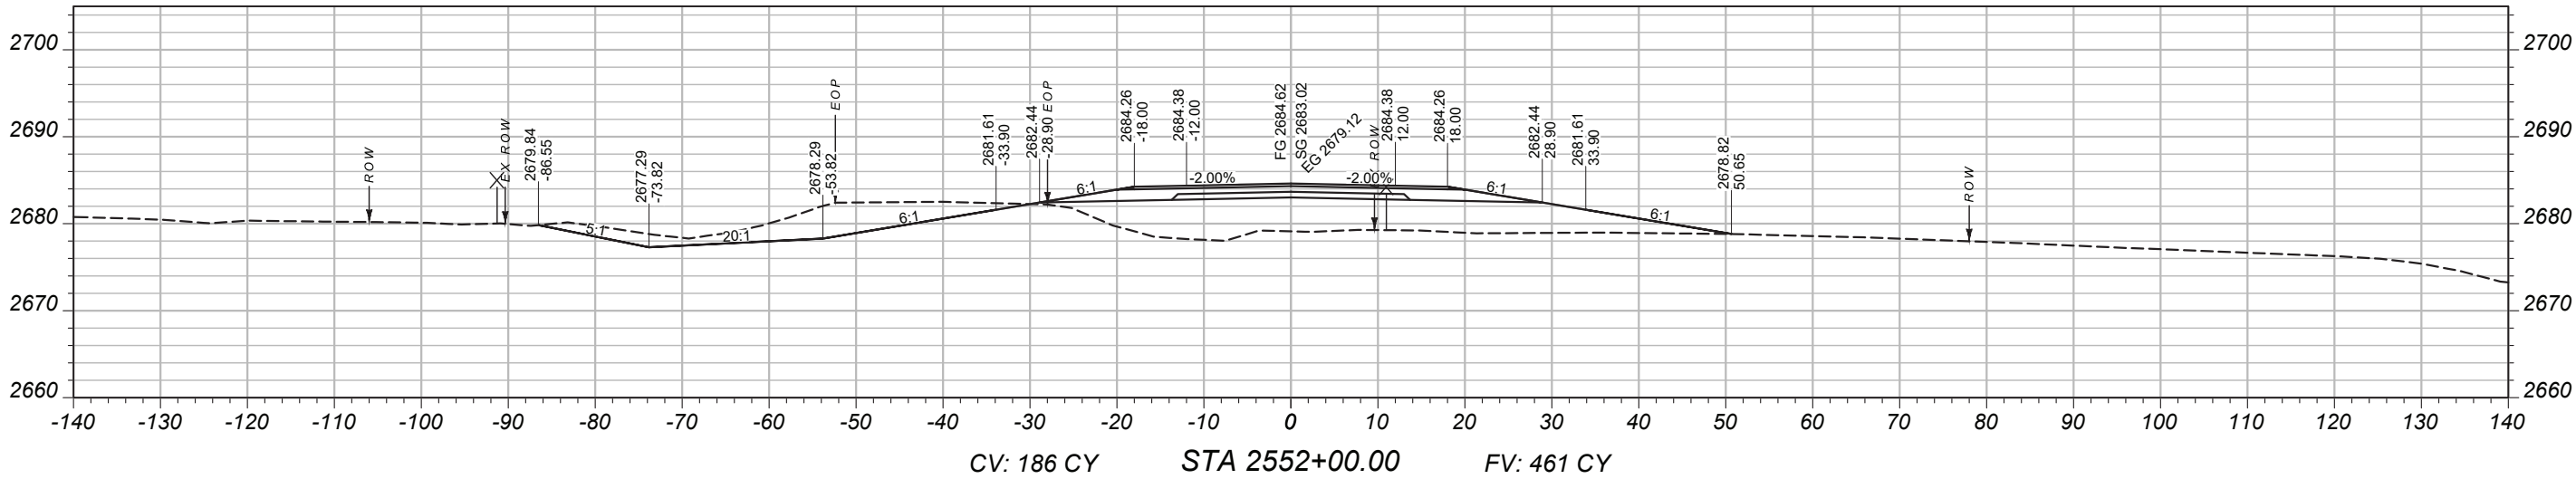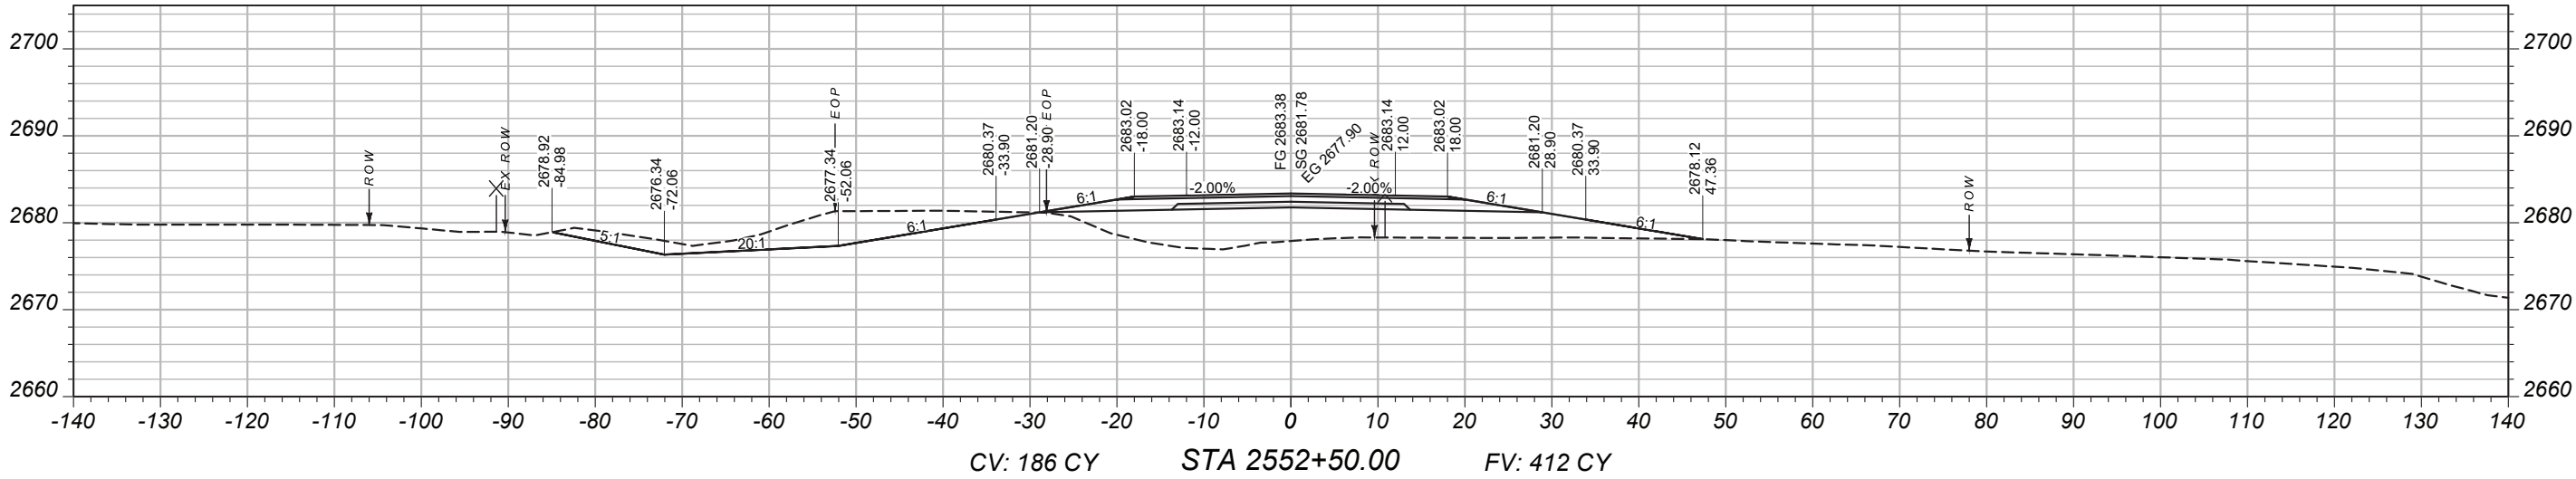

PROJECT NAME

BROCKWAY - WEST

COUNTY

MCCONE

PROJECT ID

SSS-NH 57-6(24)260

UPN

9728000

DESIGNED BY

B. FRANK 05/2026

REVIEWED BY

CHECKED BY

J. CERCK 03/2026

9728000RDLA0001.DWG



CROSS SECTIONS

MAINLINE
CROSS-SECTIONS

PROJECT NAME
BROCKWAY - WEST

COUNTY
MCCONE

PROJECT ID
SSS-NH 57-6(24)260

UPN
9728000

DESIGNED BY
B. FRANK

05/2026

REVIEWED BY

CHECKED BY

J. CERECK



03/2026

9728000RDLAY001.DWG





CROSS SECTIONS

3/24/2026 3:03 PM

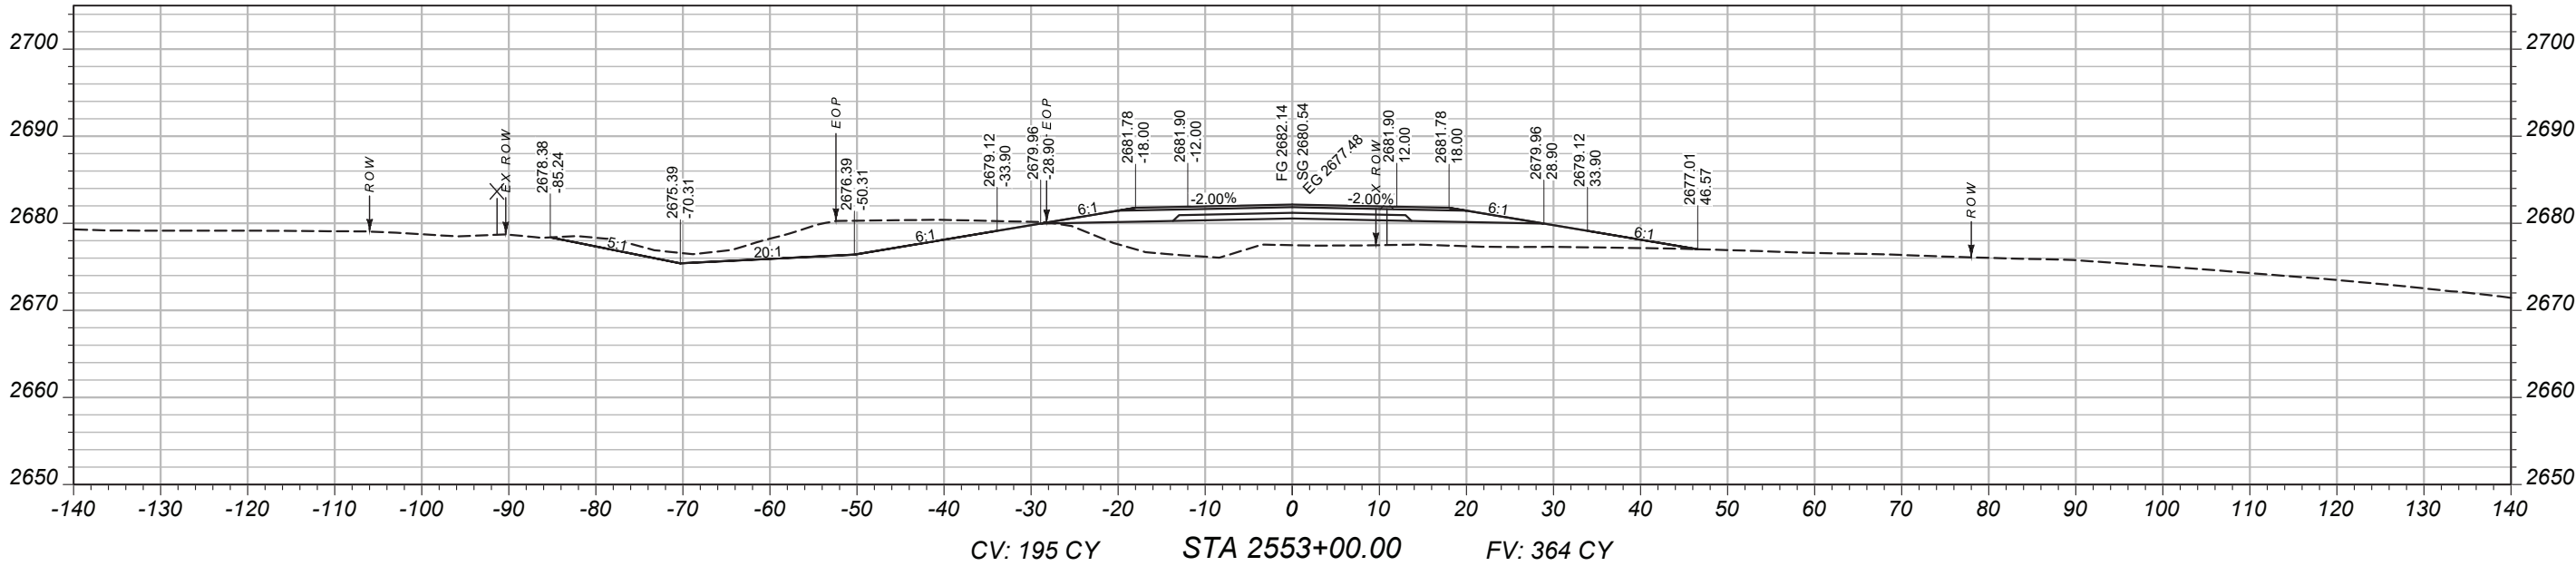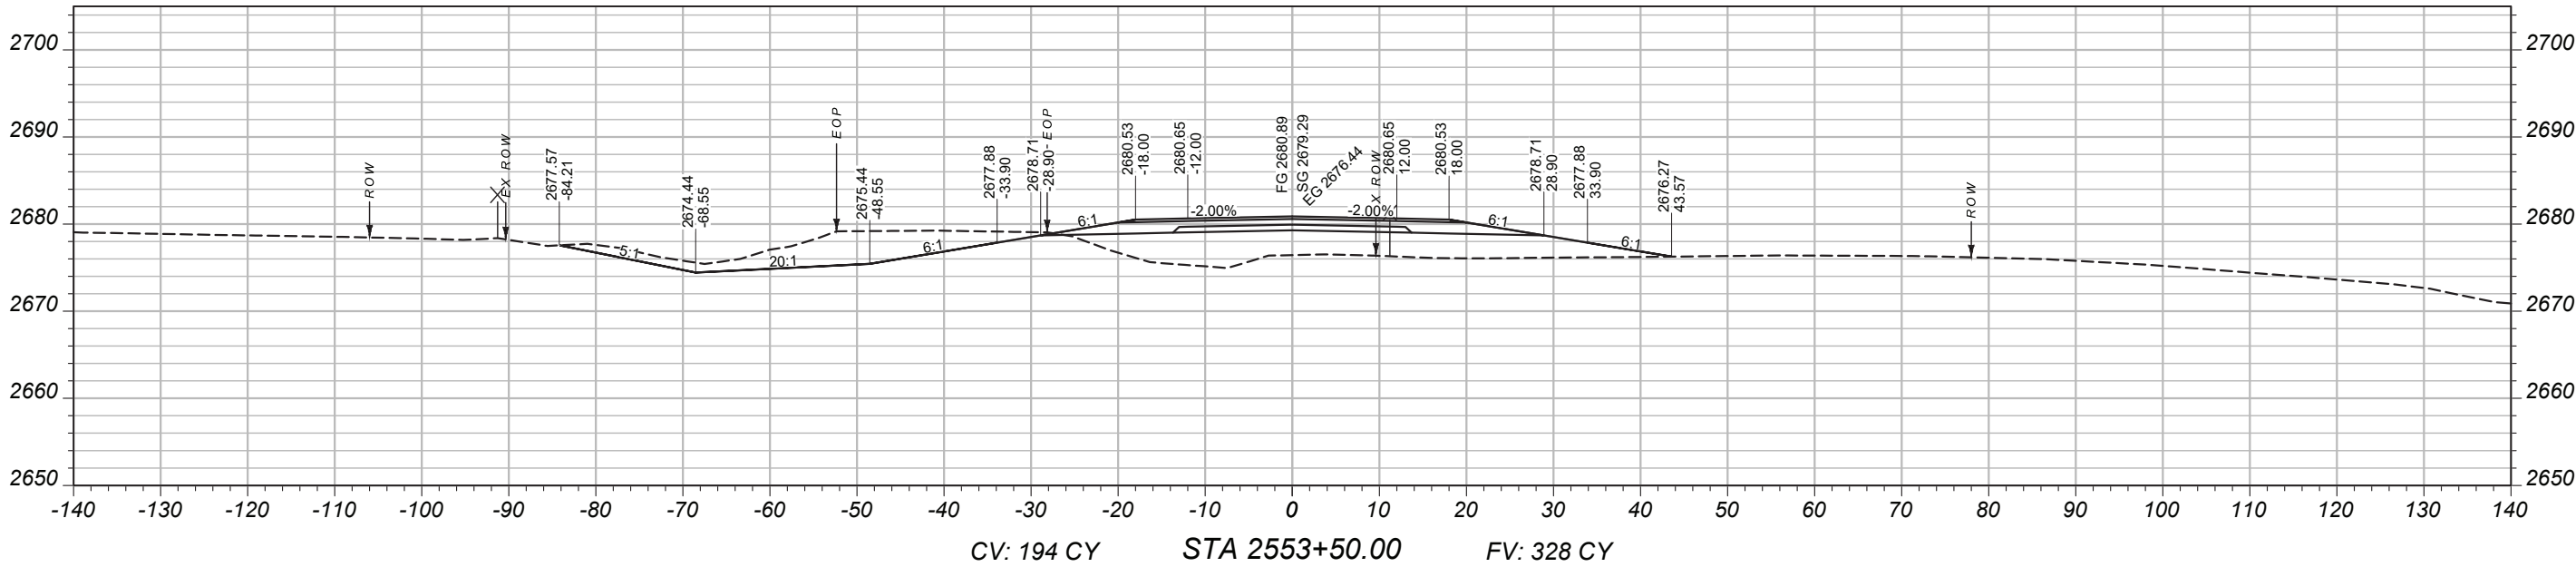

MAINLINE
CROSS-SECTIONS

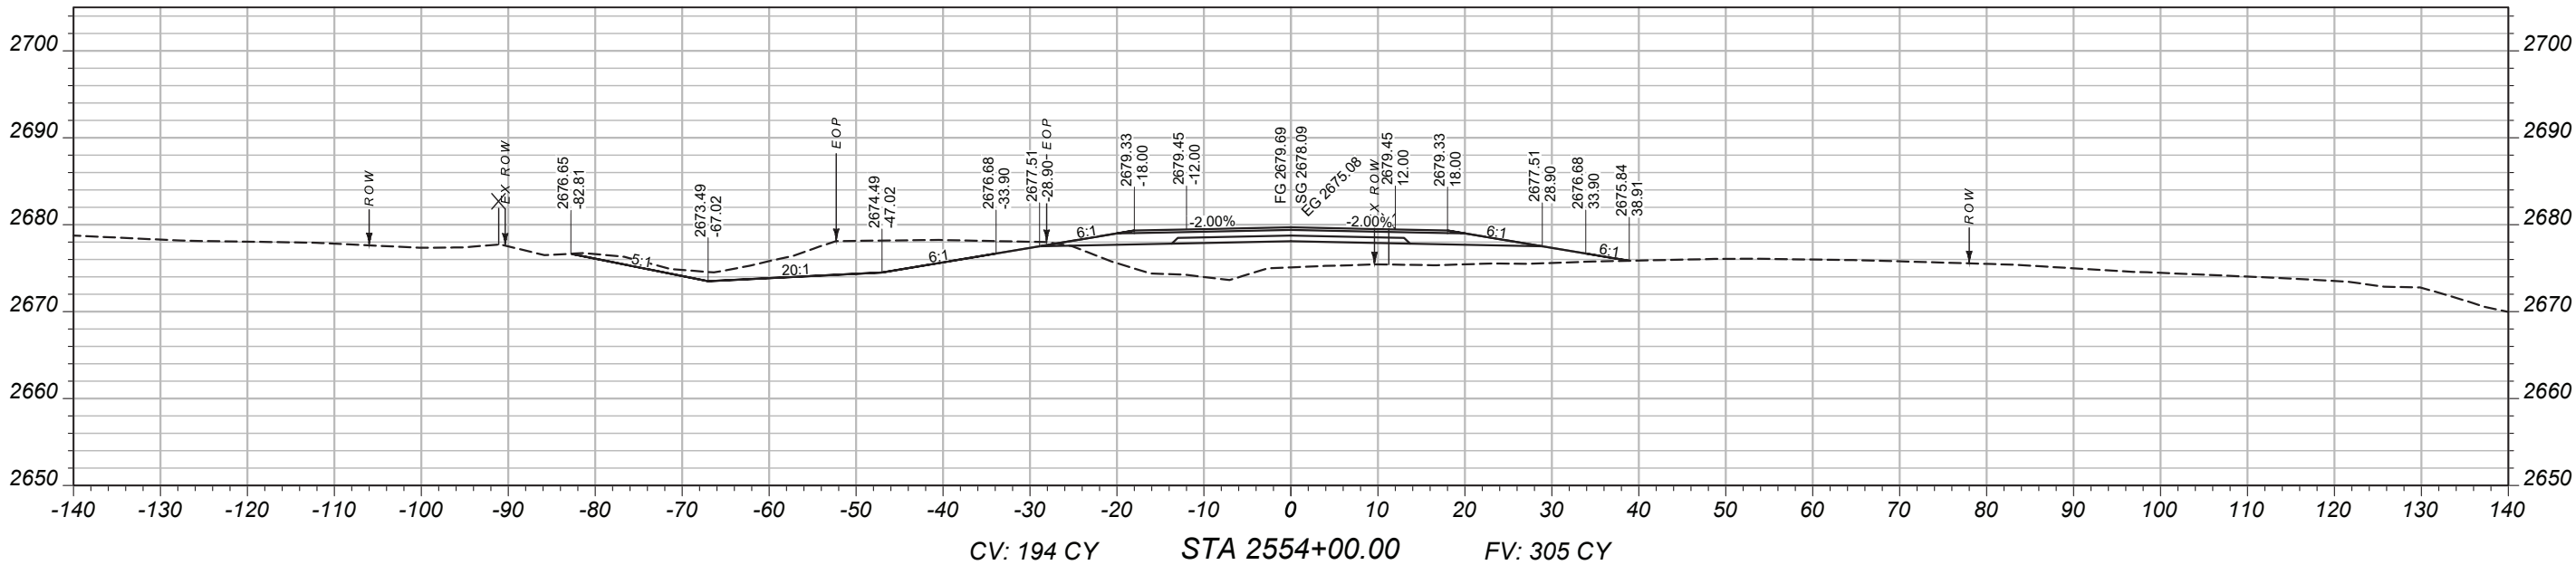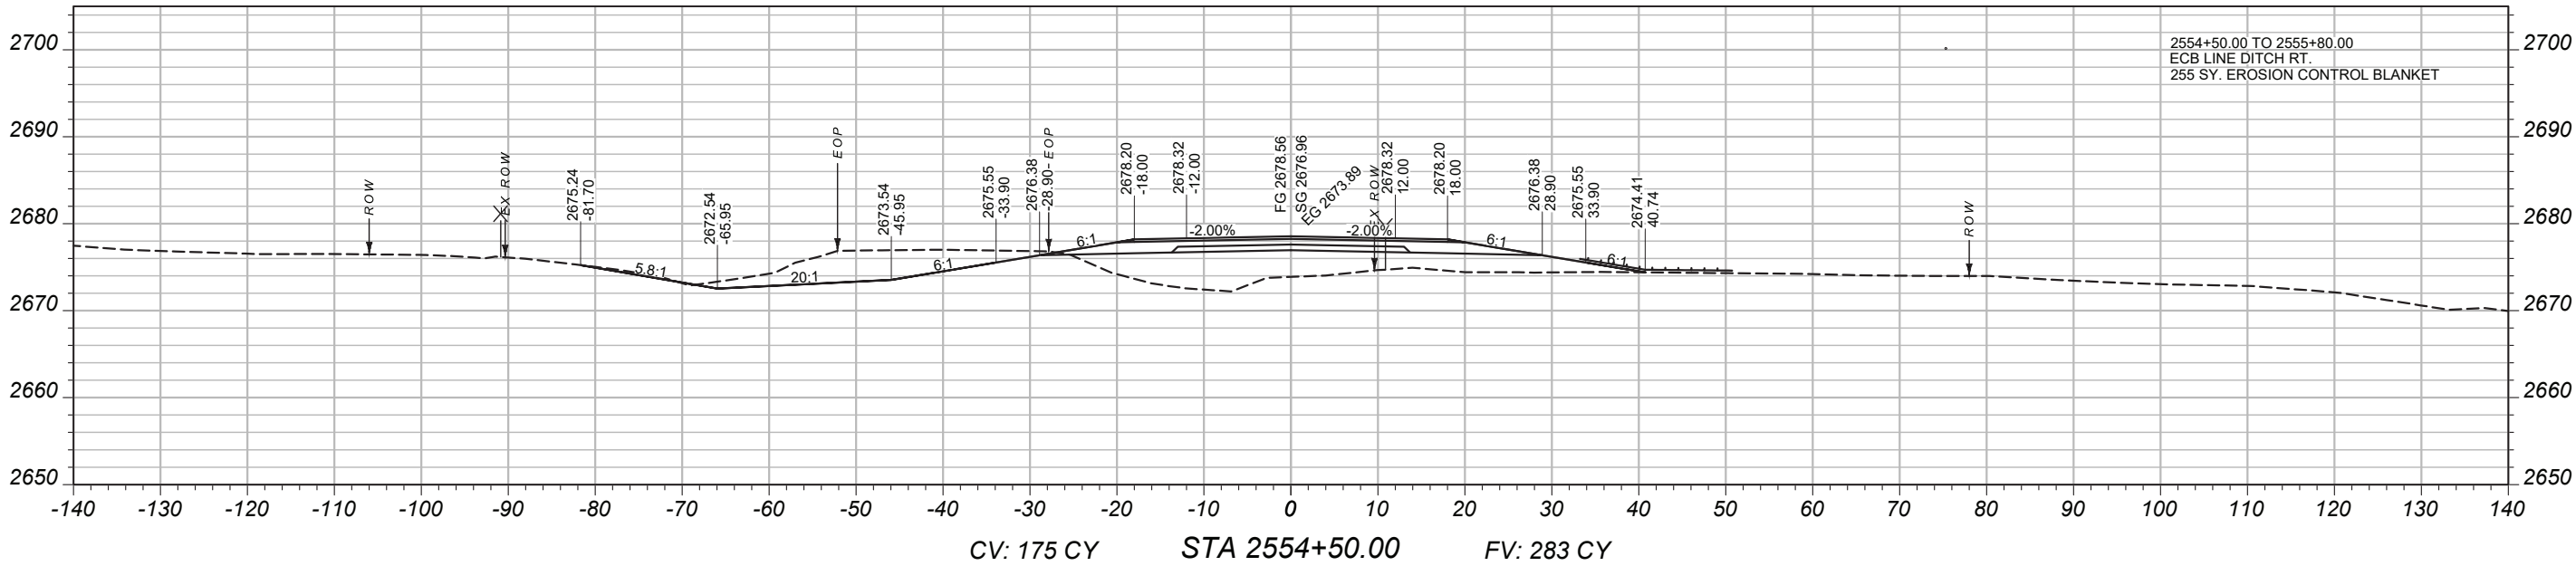

PROJECT NAME
BROCKWAY - WEST

COUNTY
MCCONE

PROJECT ID
SSS-NH 57-6(24)260

UPN
9728000

DESIGNED BY
B. FRANK

REVIEWED BY



CHECKED BY
J. CERECK

9728000RDLAY001.DWG






CROSS SECTIONS

MAINLINE
CROSS-SECTIONS

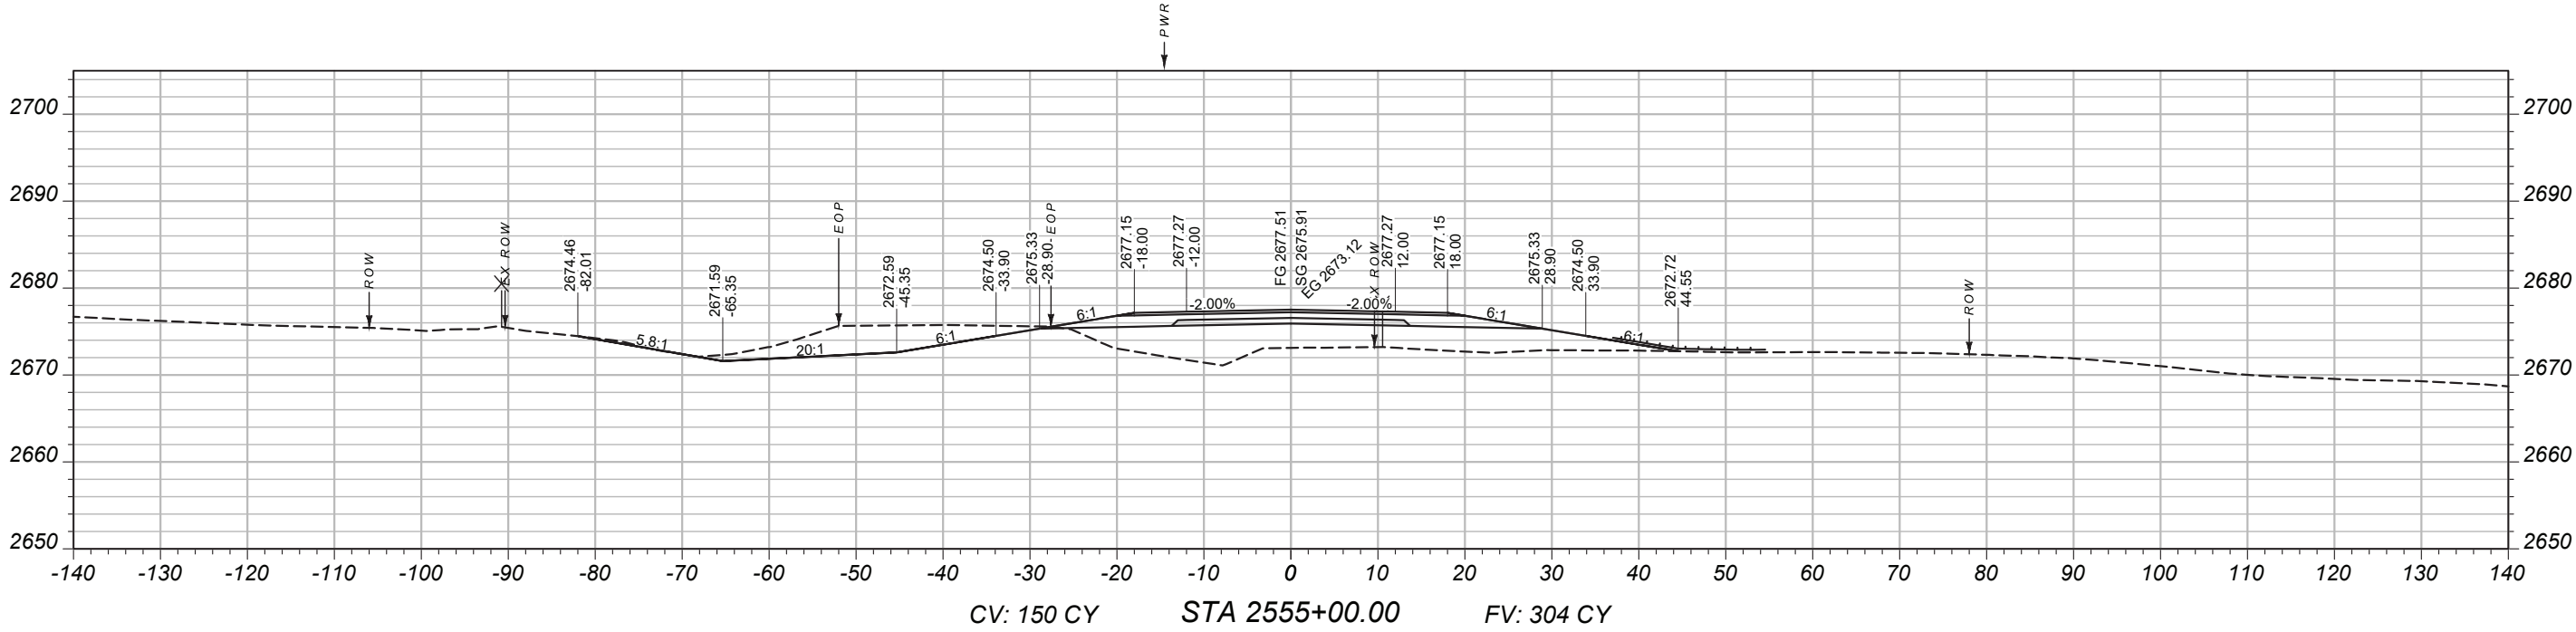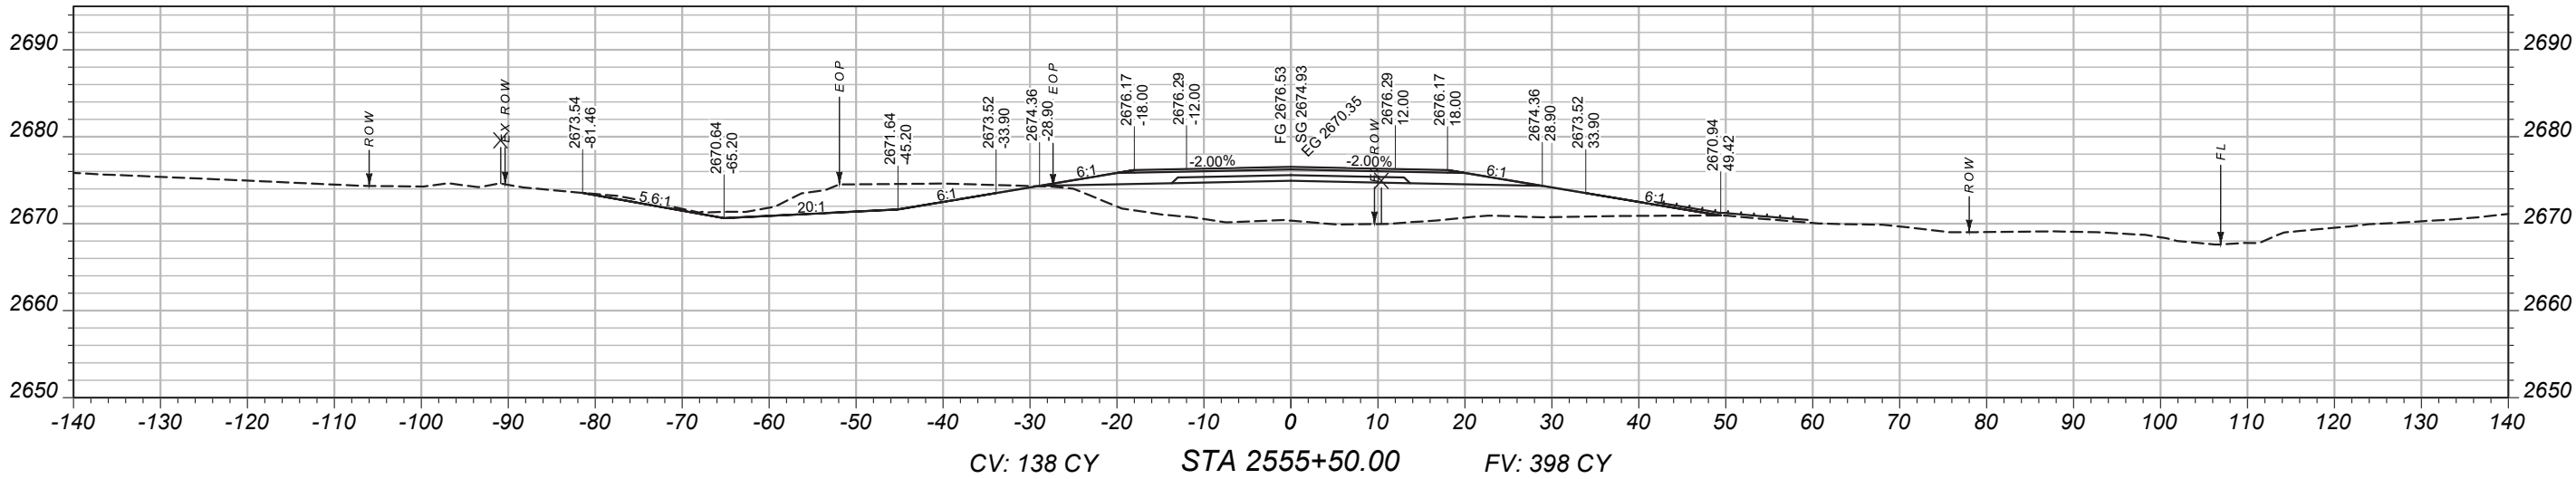

PROJECT NAME		BROCKWAY - WEST	
COUNTY		MCCONE	
PROJECT ID		SSS-NH 57-6(24)260	
UPN		9728000	
DESIGNED BY	05/2026	MONTANA Department of Transportation	
REVIEWED BY			
CHECKED BY	03/2026		
J. CEREC		CROSS SECTIONS	
9728000RDLAY001.DWG		3/24/2026 3:03 PM	

MAINLINE
CROSS-SECTIONS

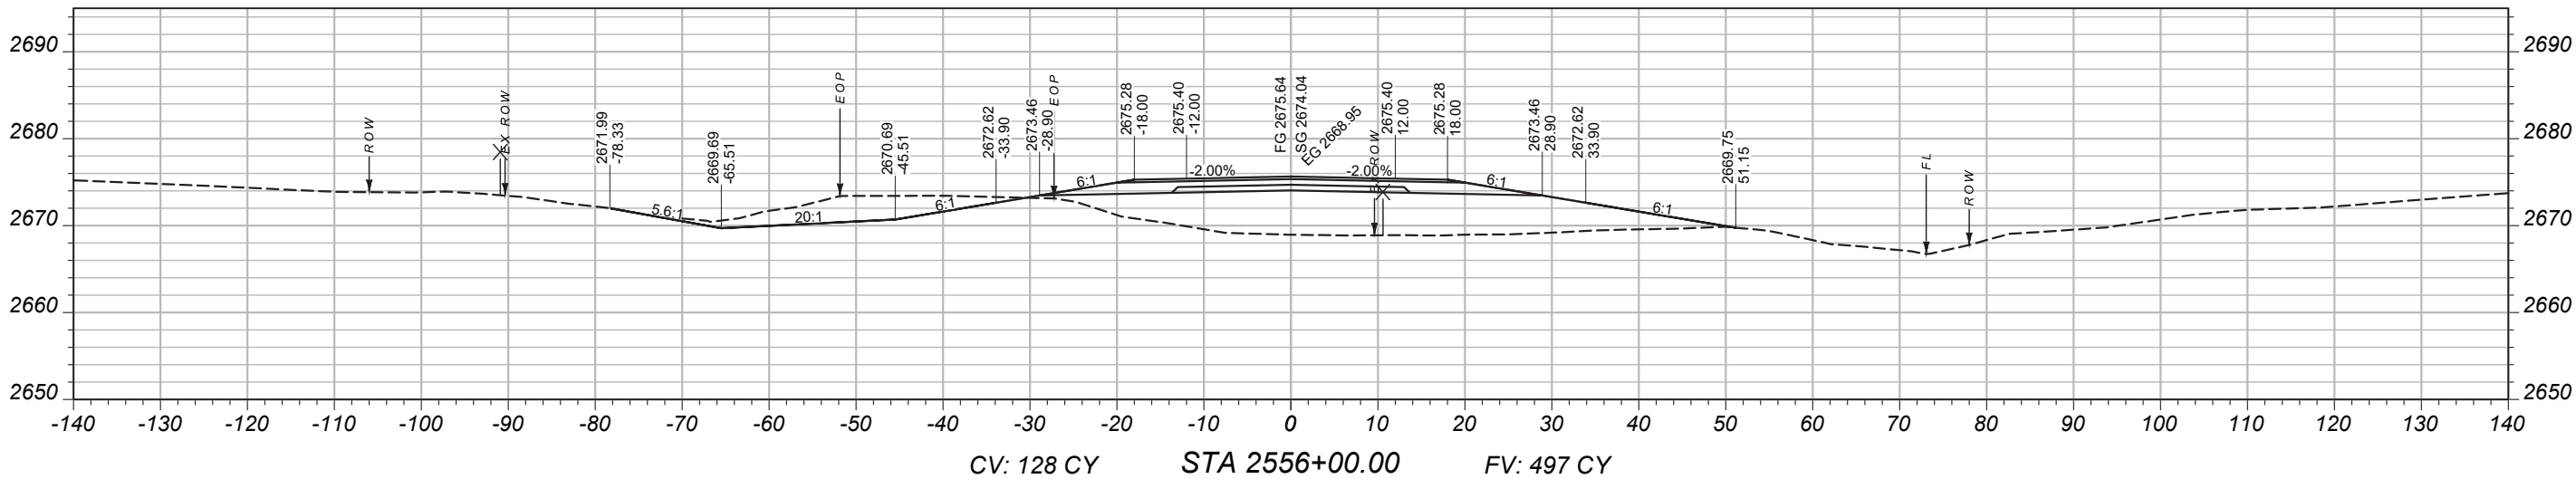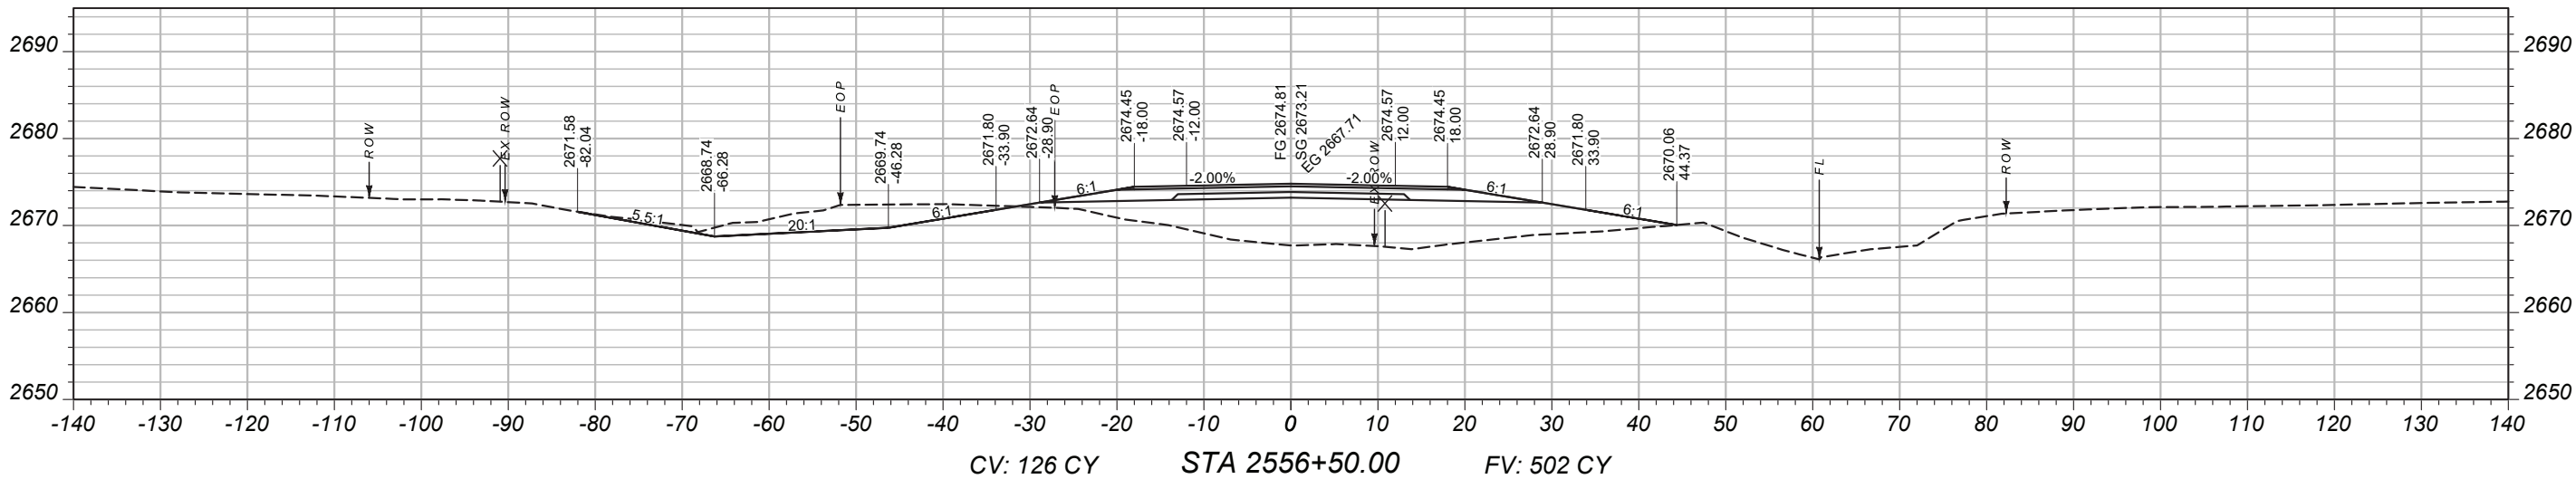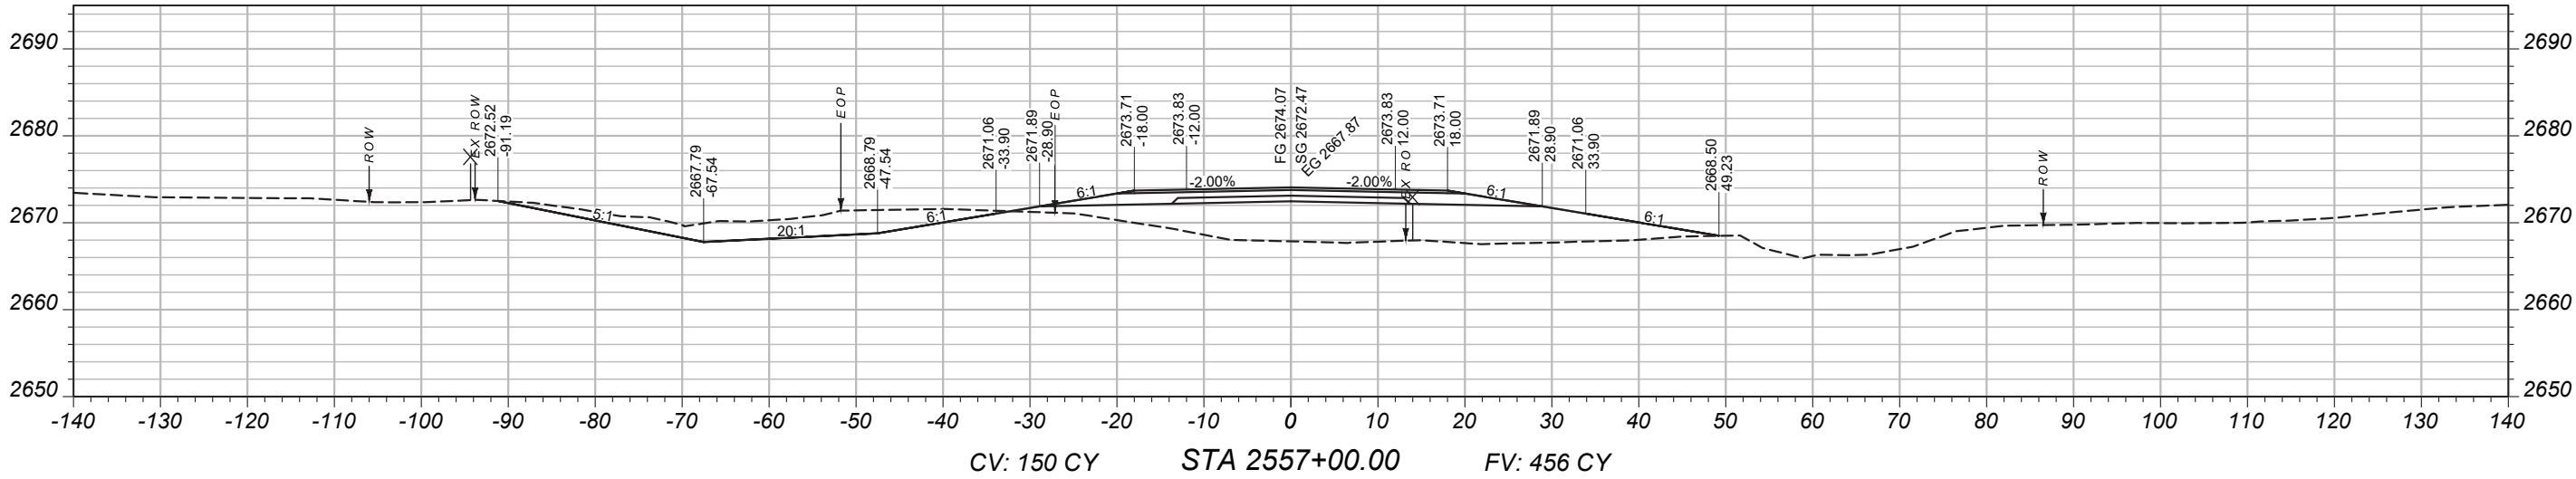

PROJECT NAME
BROCKWAY - WEST

COUNTY
MCCONE

PROJECT ID
SSS-NH 57-6(24)260

UPN
9728000

DESIGNED BY
B. FRANK

05/2026

REVIEWED BY

CHECKED BY

J. CERECK

03/2026




9728000RDLA0001.DWG



CROSS SECTIONS

3/24/2026 3:03 PM

MAINLINE
CROSS-SECTIONS

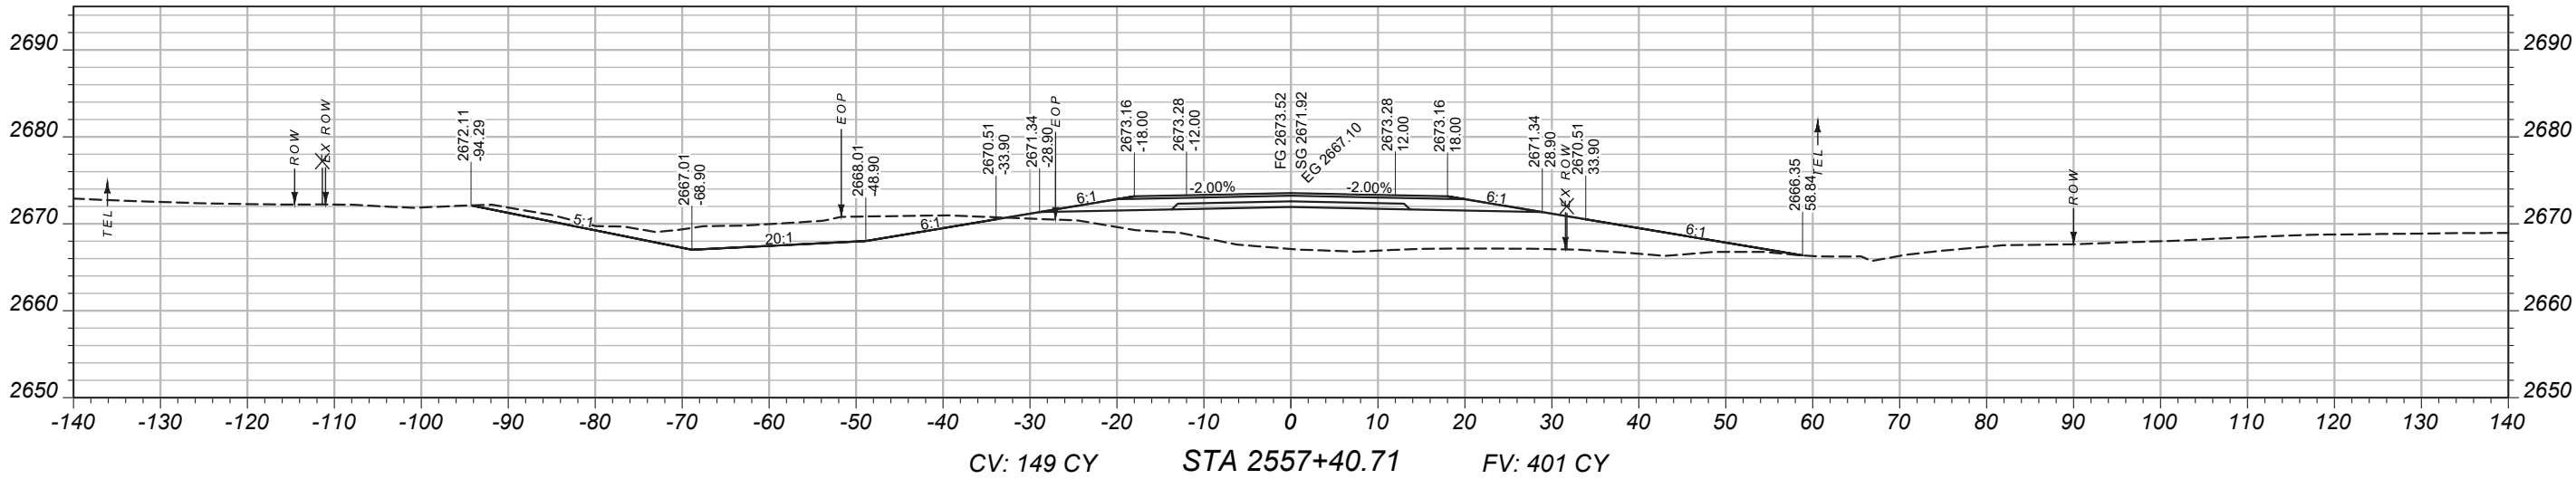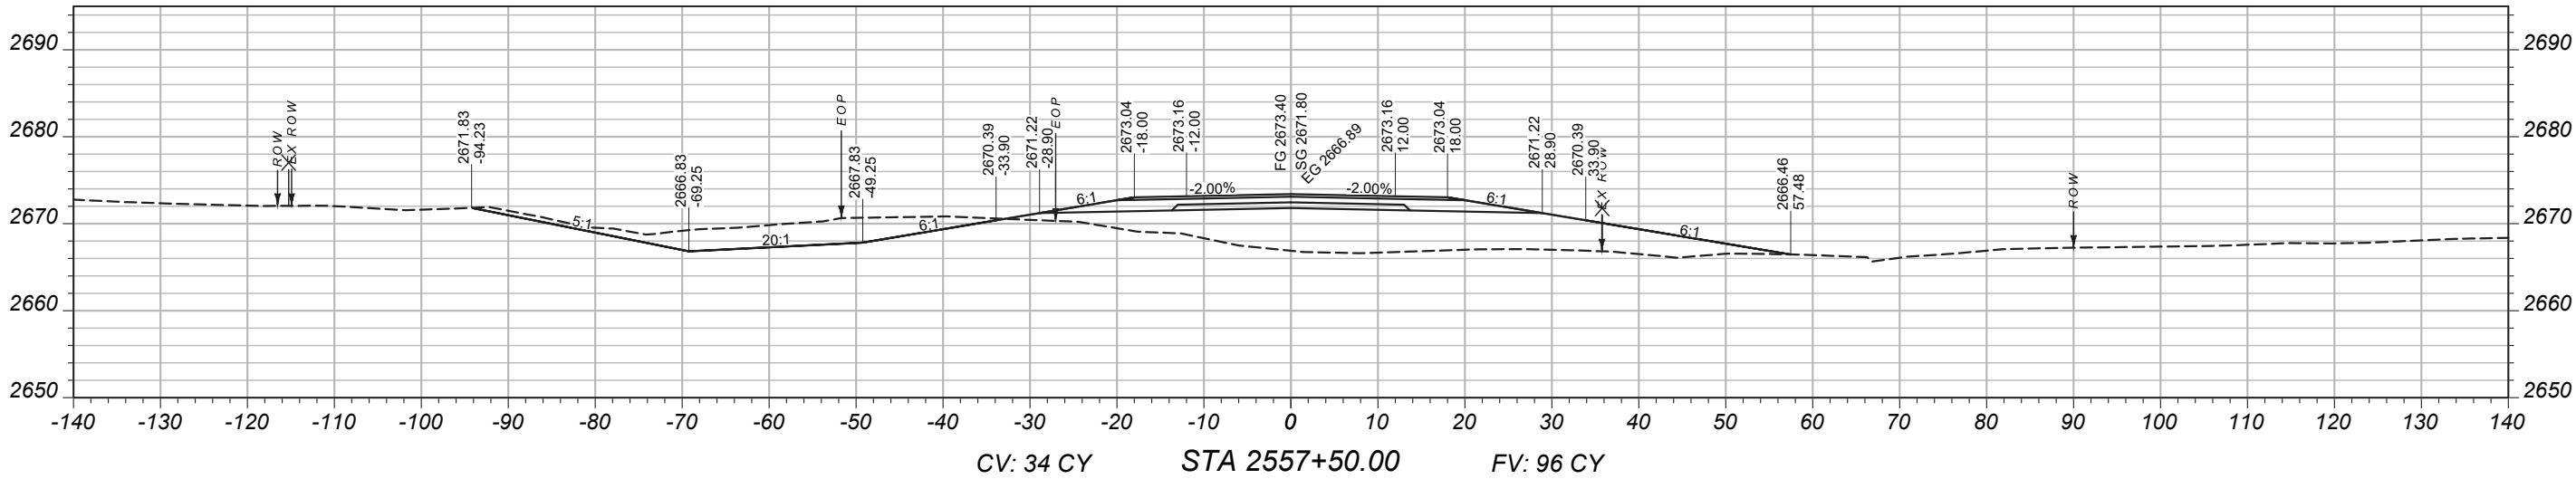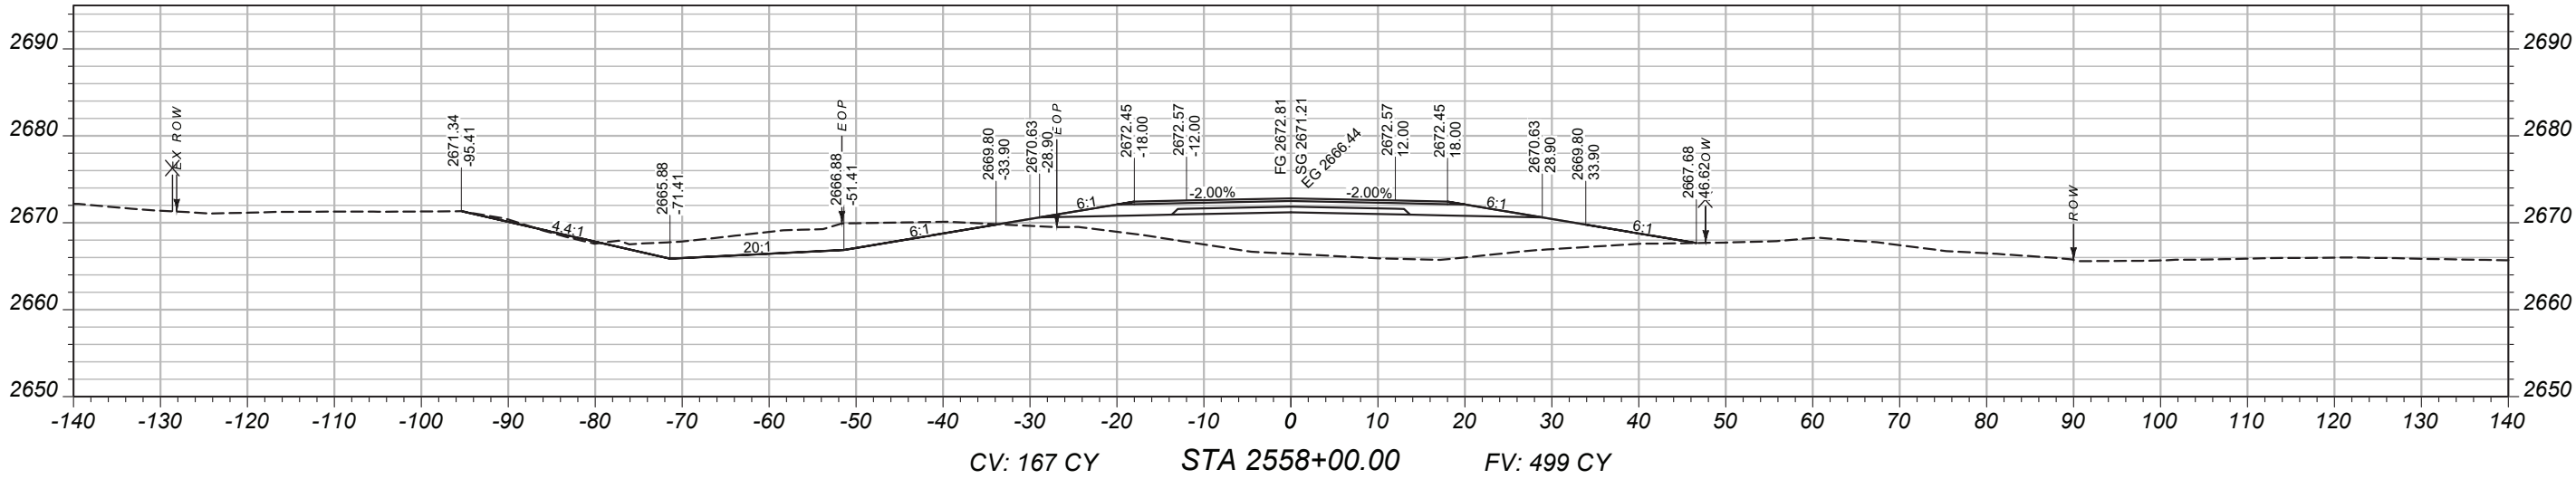

PROJECT NAME

BROCKWAY - WEST

COUNTY

MCCONE

PROJECT ID

SSS-NH 57-6(24)260

UPN

9728000

DESIGNED BY

B. FRANK

REVIEWED BY

CHECKED BY

J. CERECK




9728000RDLA0001.DWG



CROSS SECTIONS

3/24/2026 3:03 PM

MAINLINE
CROSS-SECTIONS

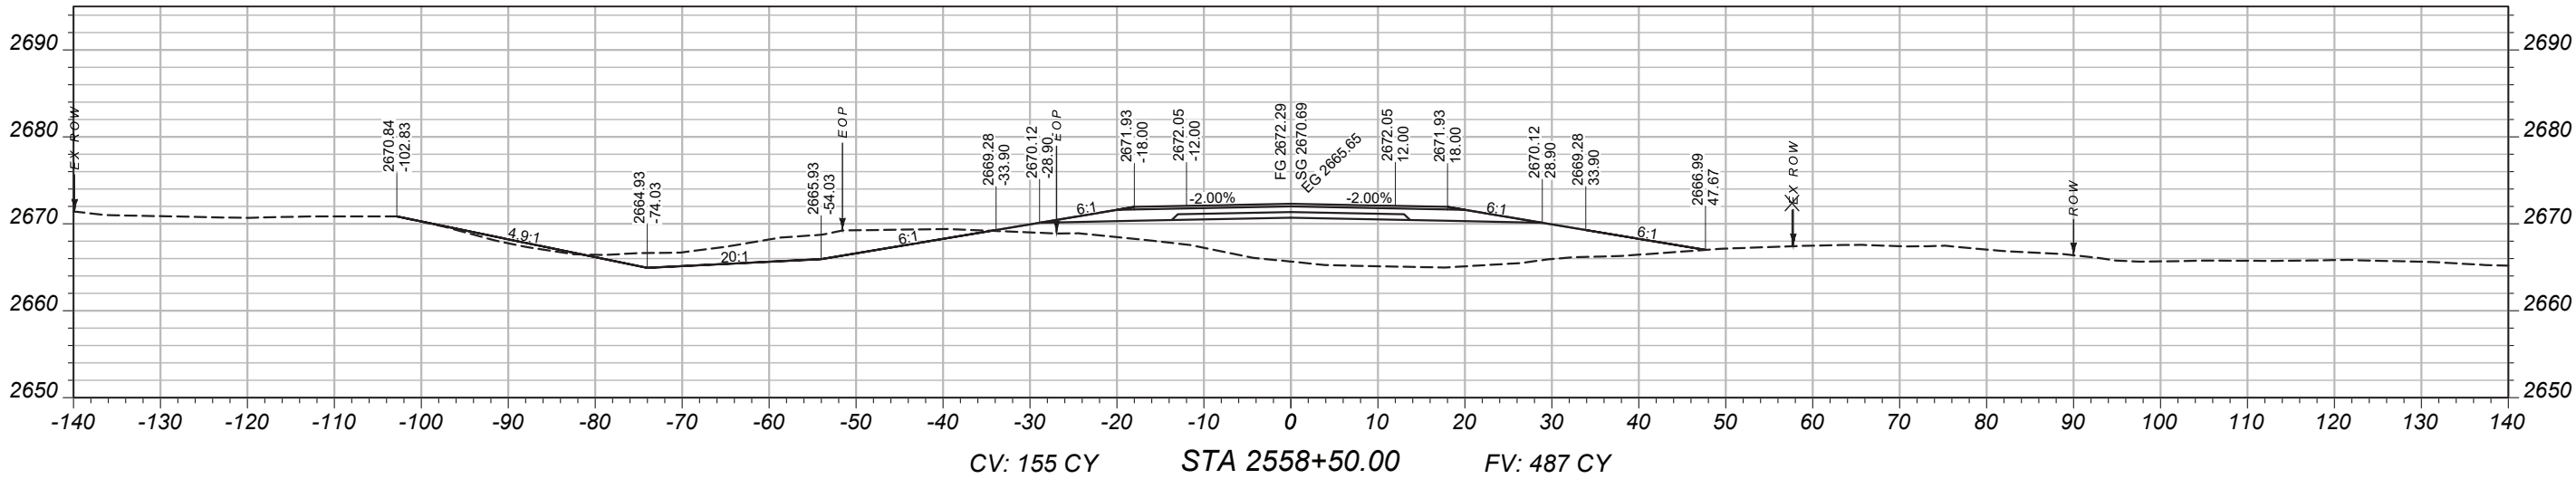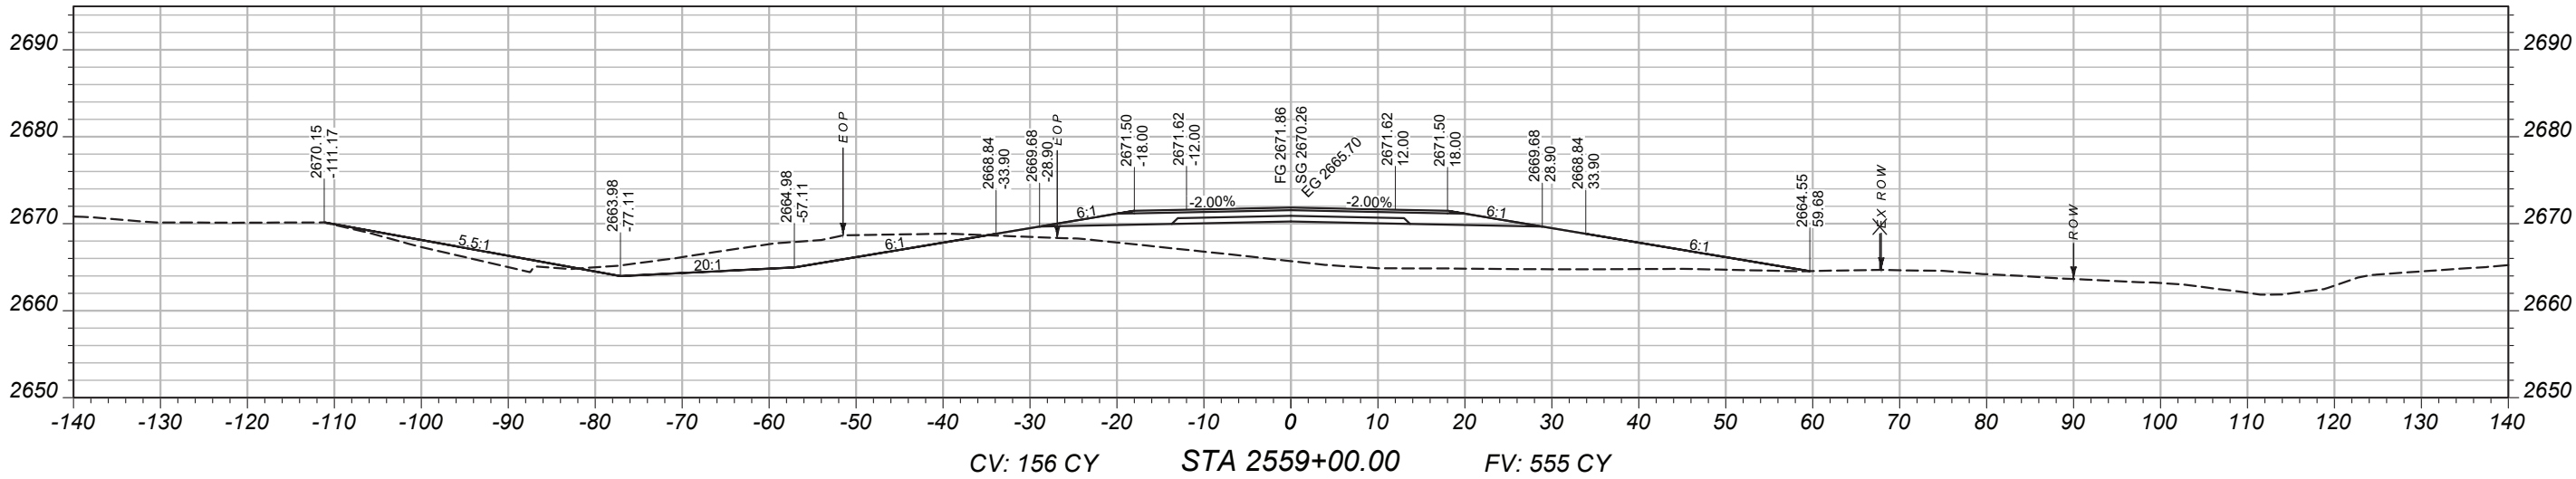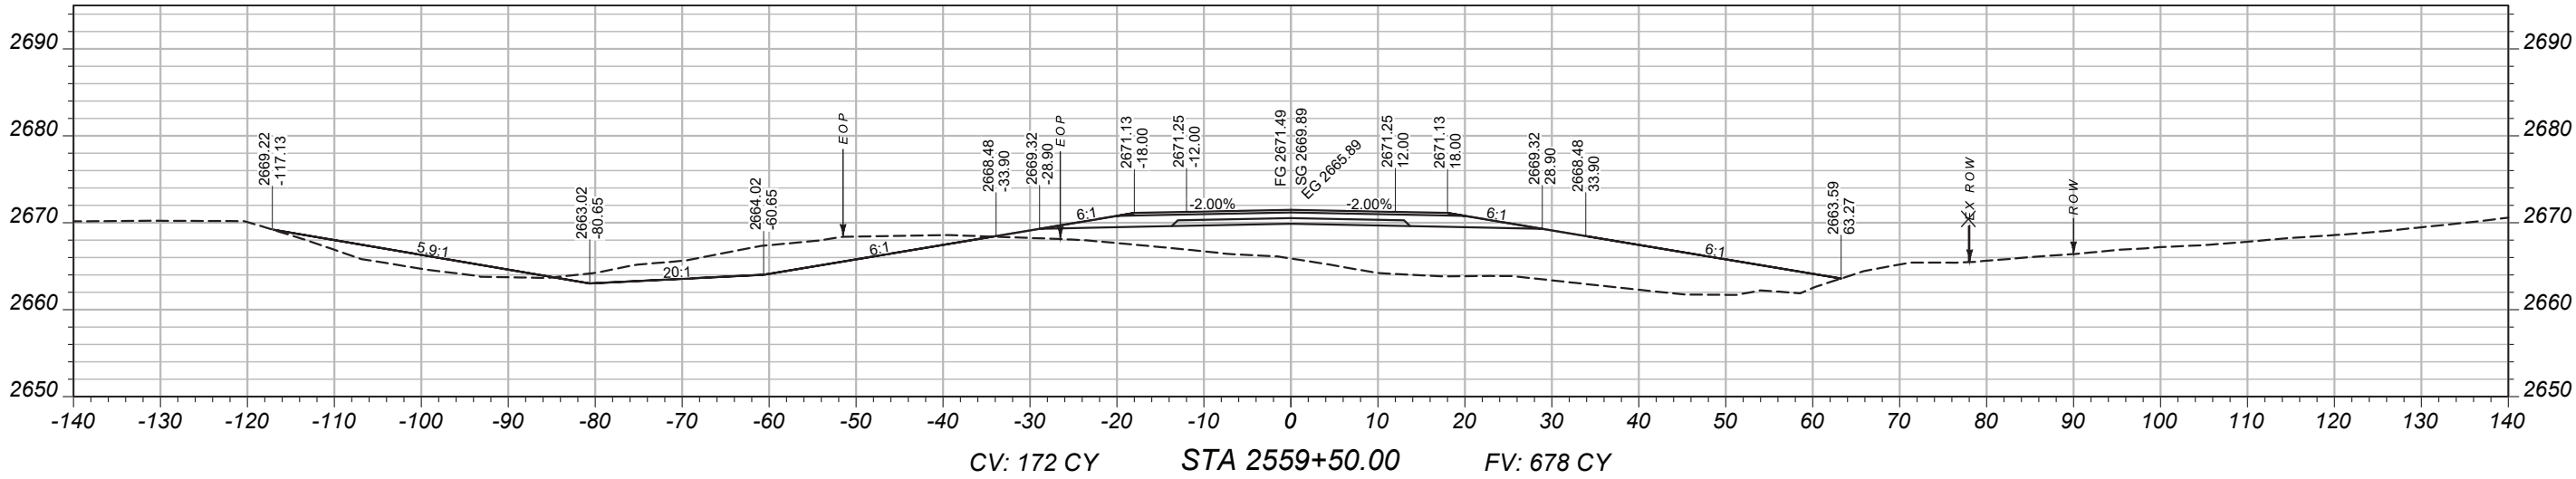

PROJECT NAME
BROCKWAY - WEST

COUNTY
MCCONE

PROJECT ID
SSS-NH 57-6(24)260

UPN
9728000

DESIGNED BY
B. FRANK

REVIEWED BY



CHECKED BY
J. CERECK

9728000RDLA0001.DWG



CROSS SECTIONS

MAINLINE CROSS-SECTIONS

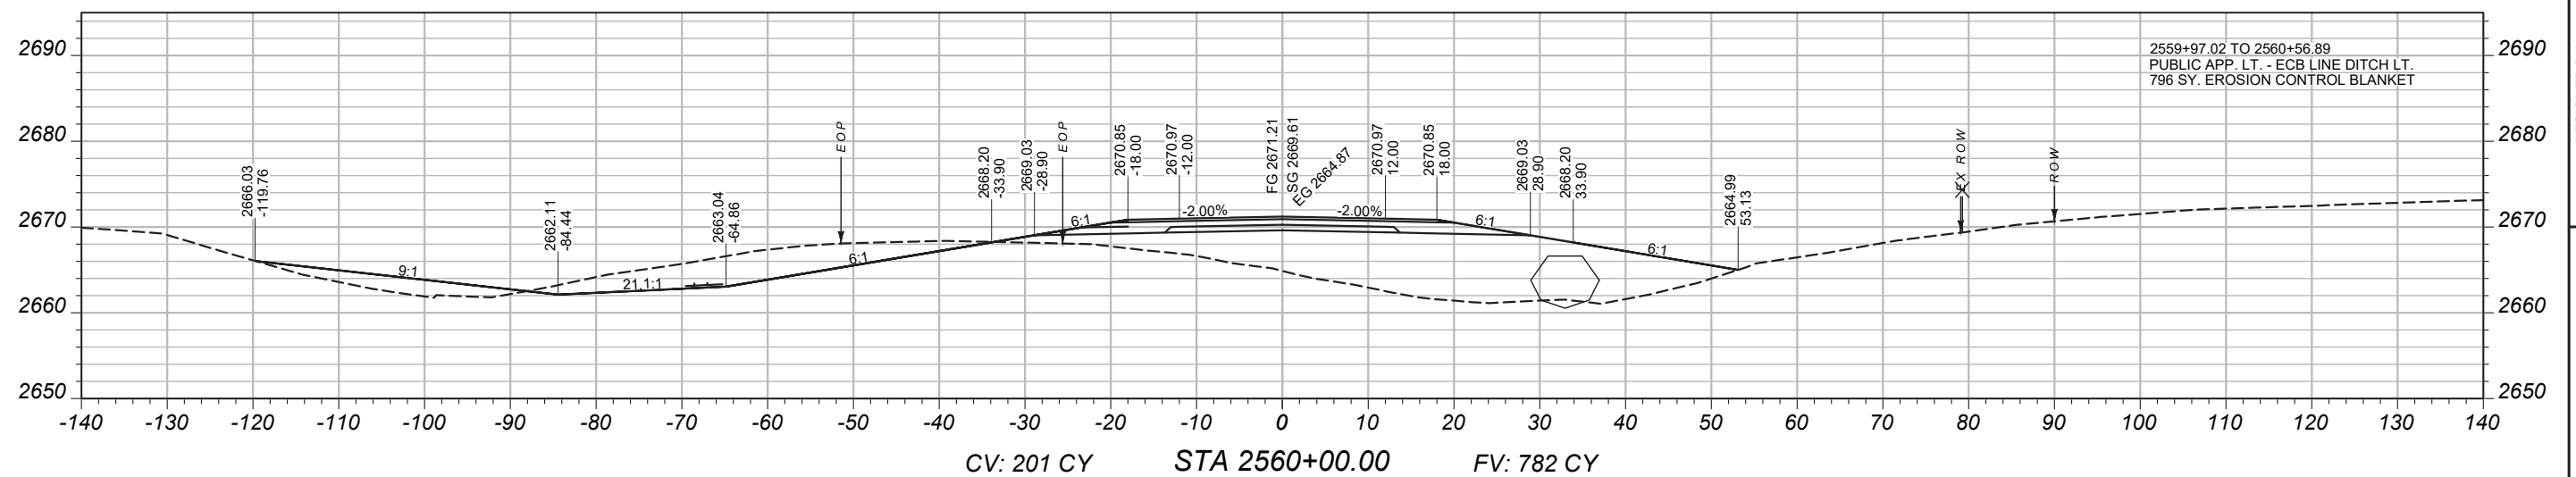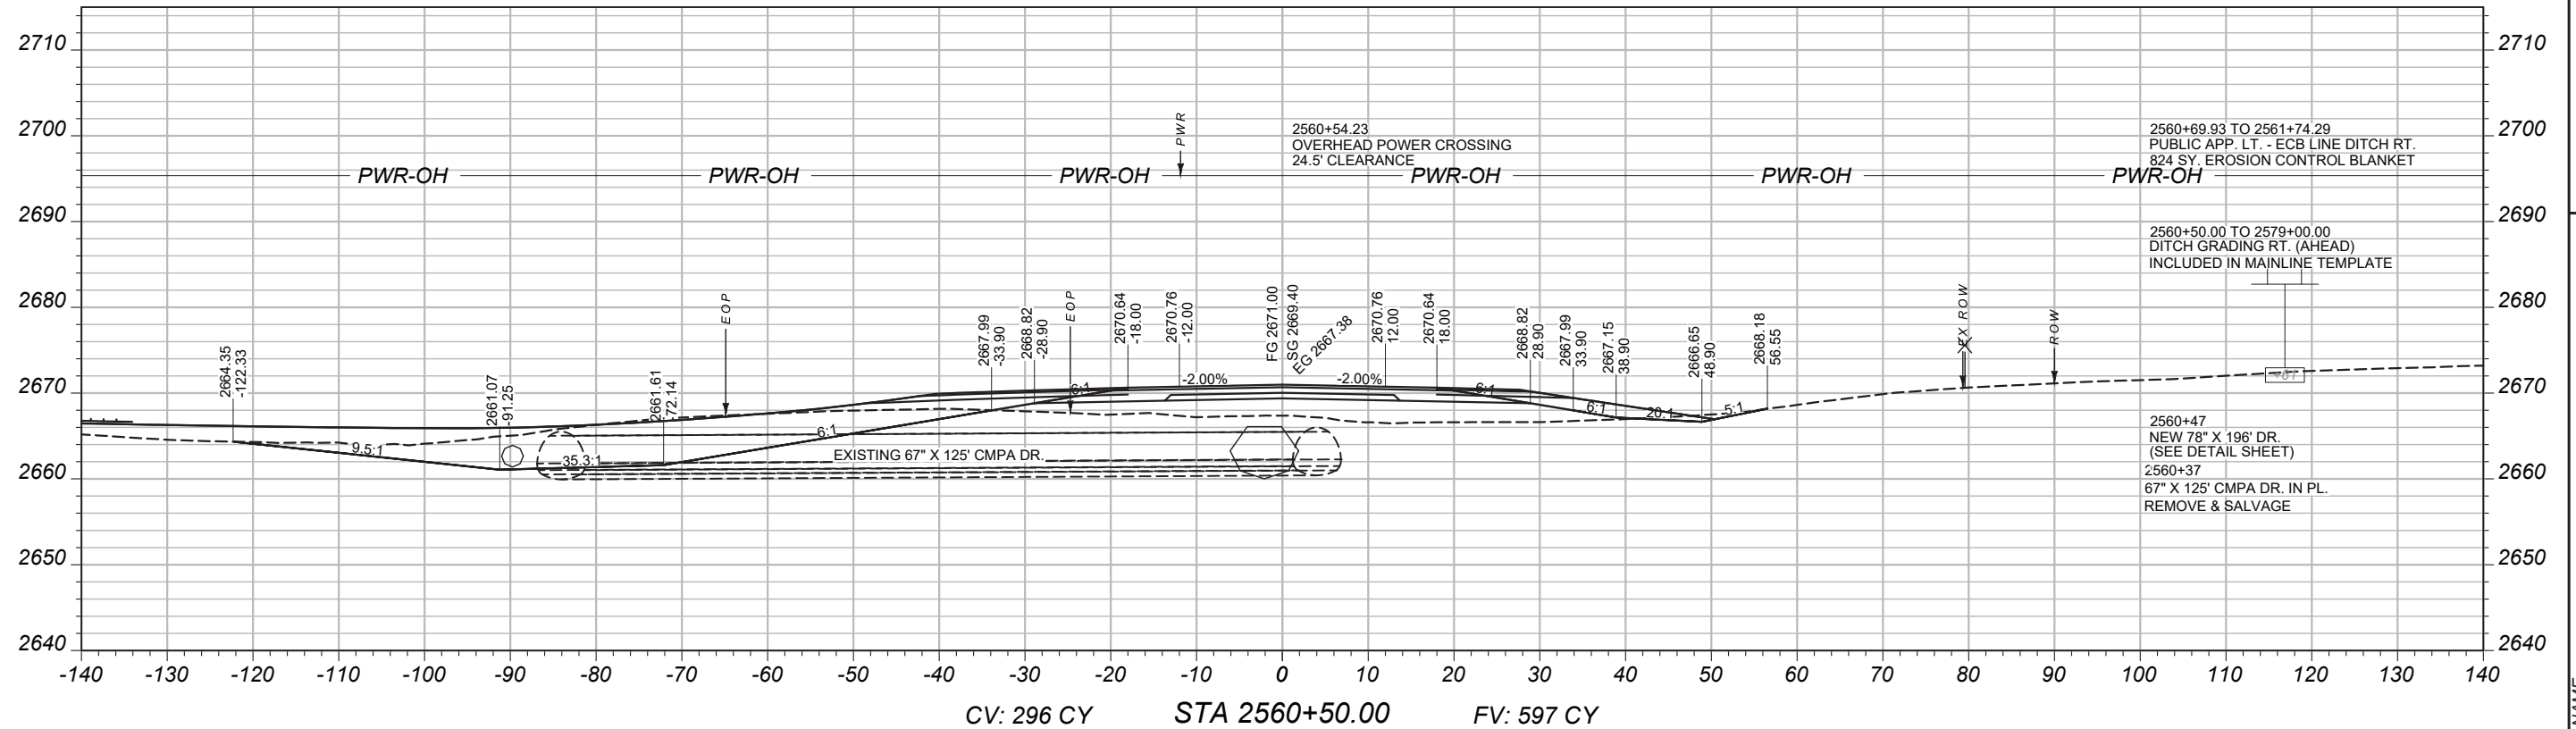

PROJECT / NAME

BROCKWAY - WEST

COUNTY

MCCONE

PROJECT ID

SSS-NH 57-6(24)260

UPN

9728000

DESIGNED BY

B. FRANK	05/2026

REVIEWED BY

CHECKED BY _____

J. CERECK	03/2026

9728000RDLAY001.DWG





MONTANA
Department of Transportation

CROSS SECTIONS

3/24/2026 3:03 PM

MAINLINE CROSS-SECTIONS

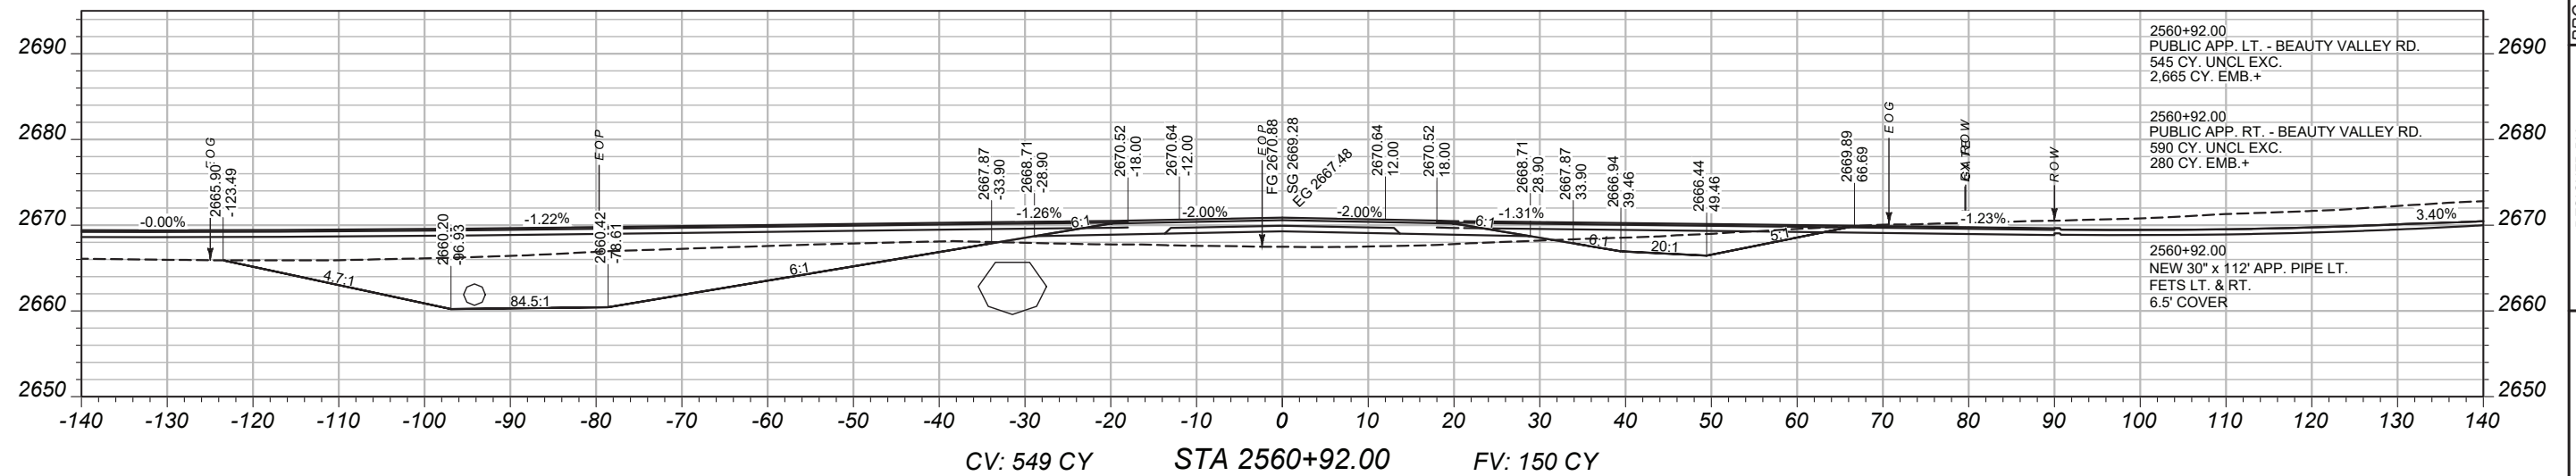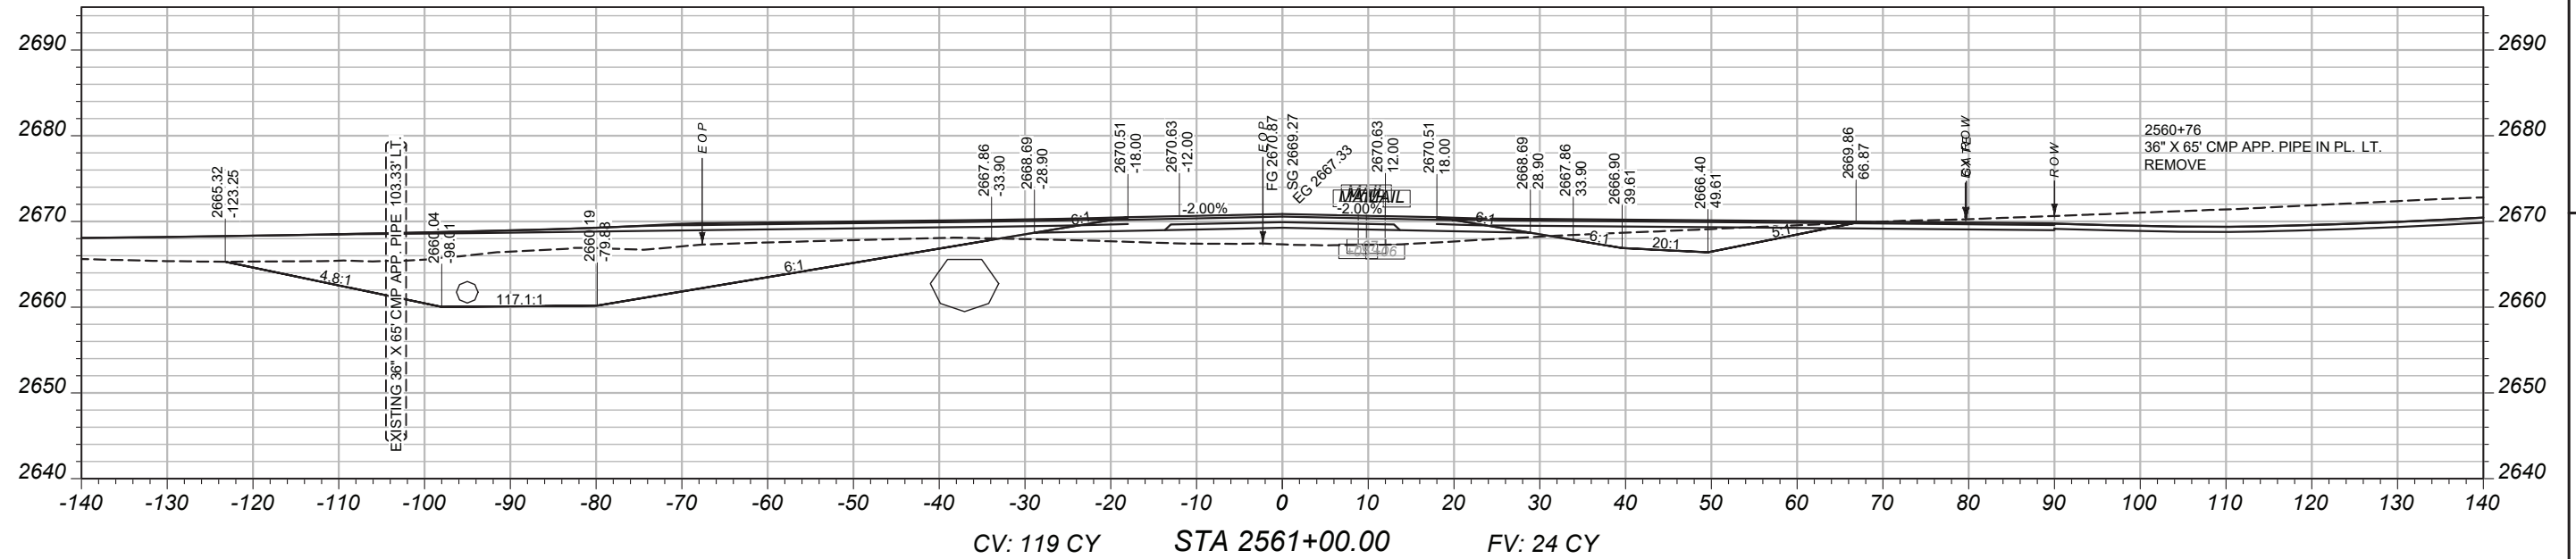

PROJECT / NAME

BROCKWAY - WEST

COUNTY

MCCONE

PROJECT ID

SSS-NH 57-6(24)260

UPN

9728000

DESIGNED BY

B. FRANK	05/2026

REVIEWED BY

CHECKED BY _____

J. CERECK	03/2026

9728000RDLAY001.DWG



MONTANA
Department of Transportation

CROSS SECTIONS

3/24/2026 3:03 PM

MAINLINE
CROSS-SECTIONS

PROJECT NAME
BROCKWAY - WEST

COUNTY
MCCONE

PROJECT ID
SSS-NH 57-6(24)260

UPN
9728000

DESIGNED BY
B. FRANK

05/2026

REVIEWED BY

CHECKED BY

03/2026



J. CERECK

9728000RDLA001.DWG





CROSS SECTIONS

3/24/2026 3:03 PM

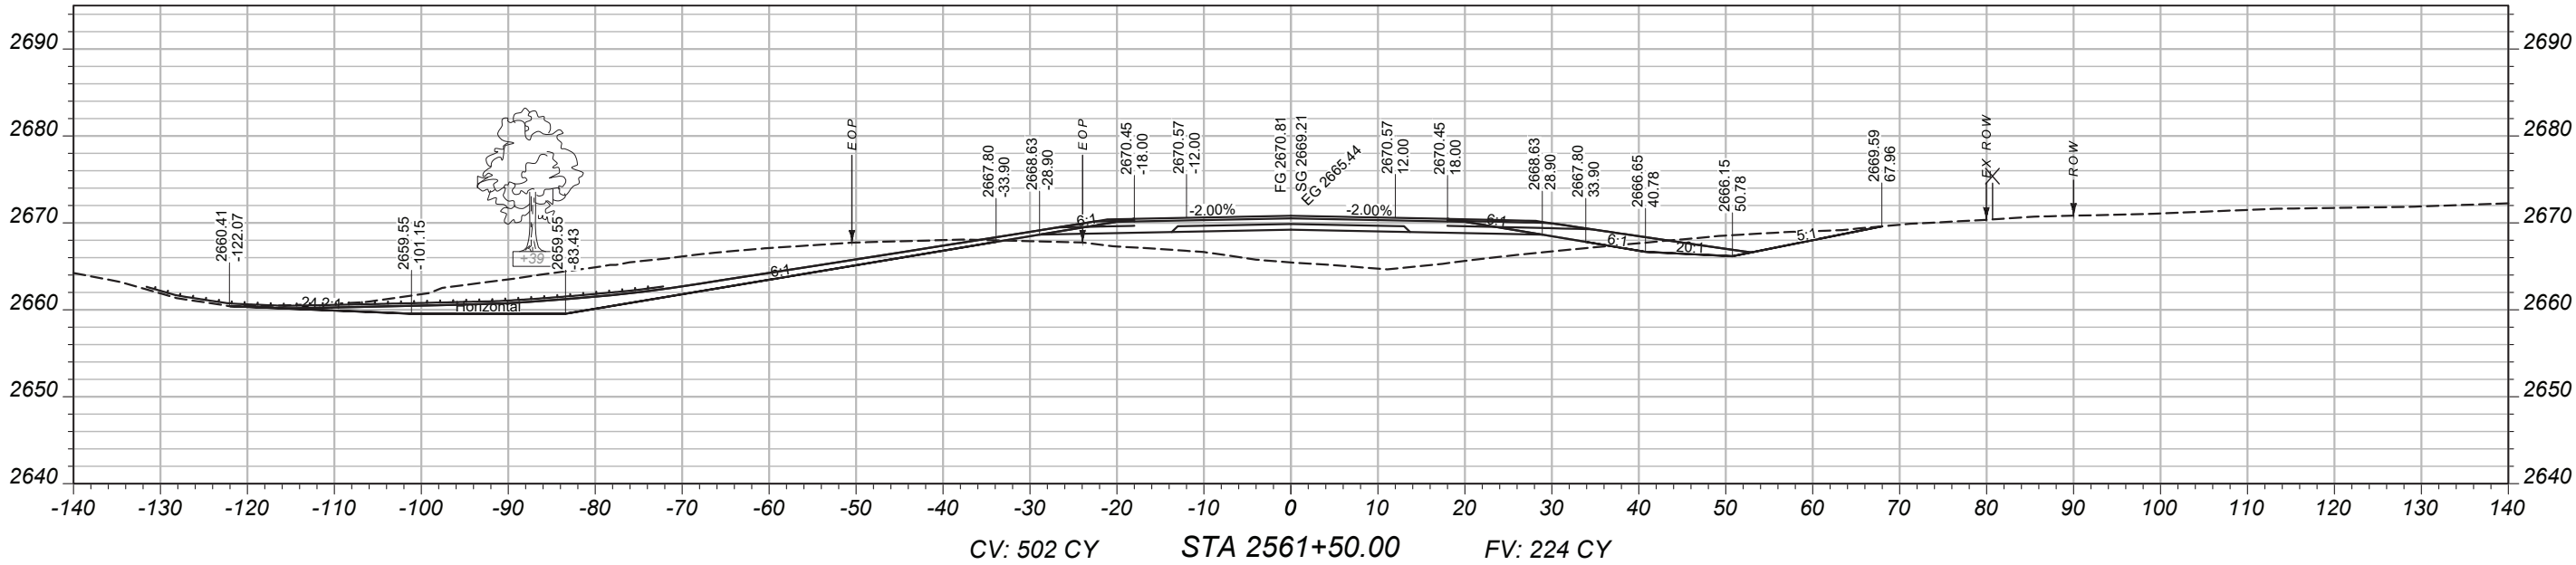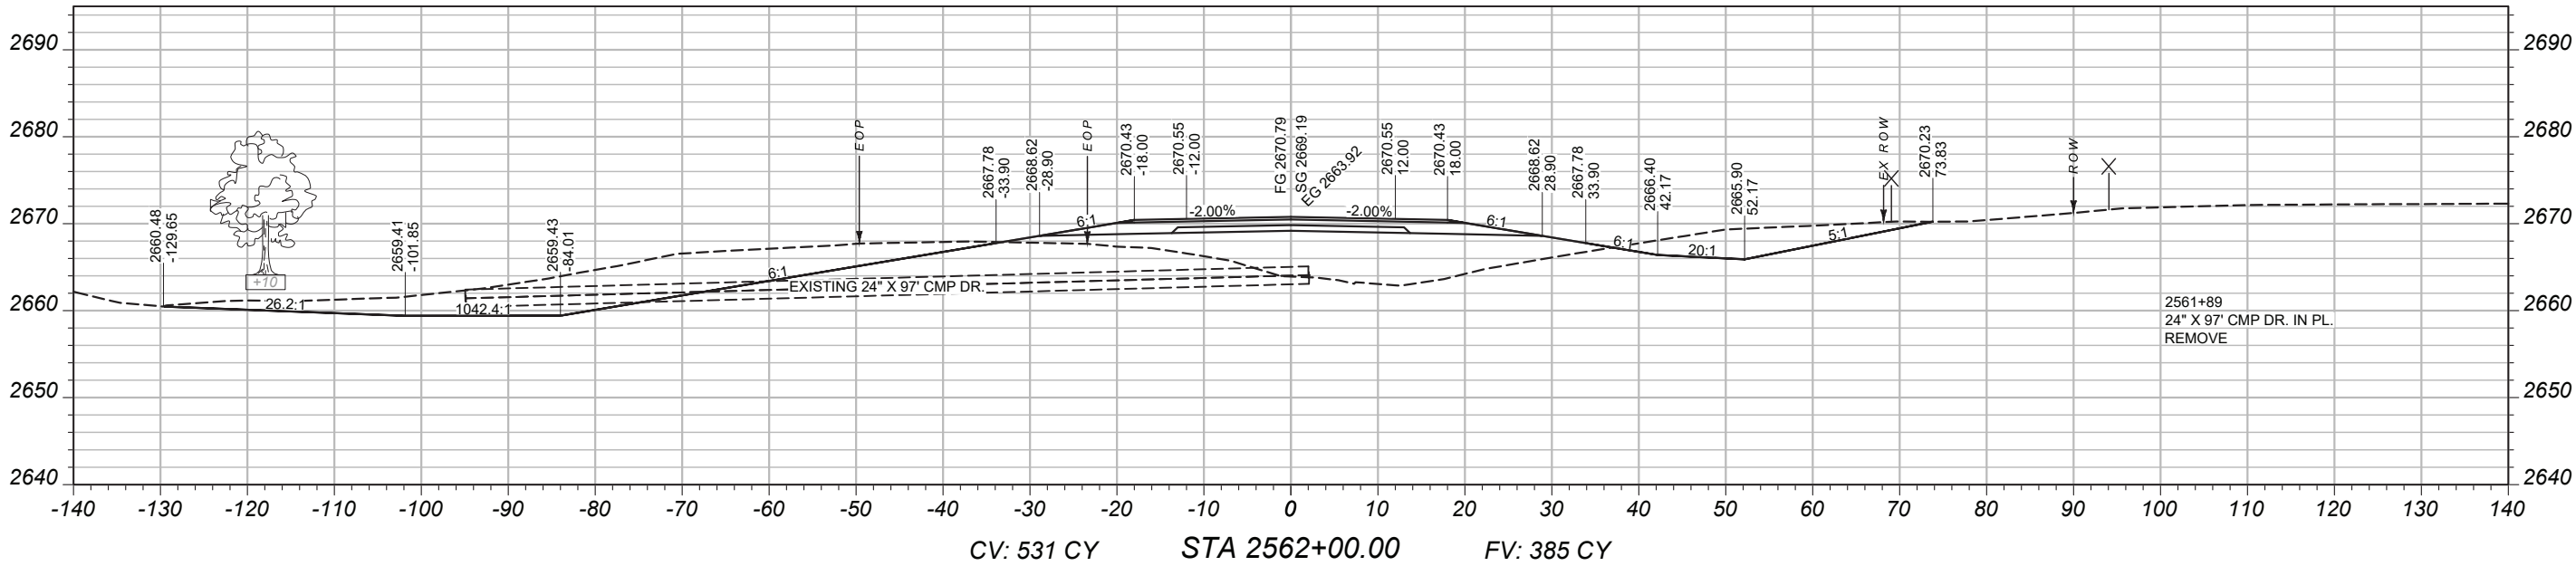

MAINLINE
CROSS-SECTIONS

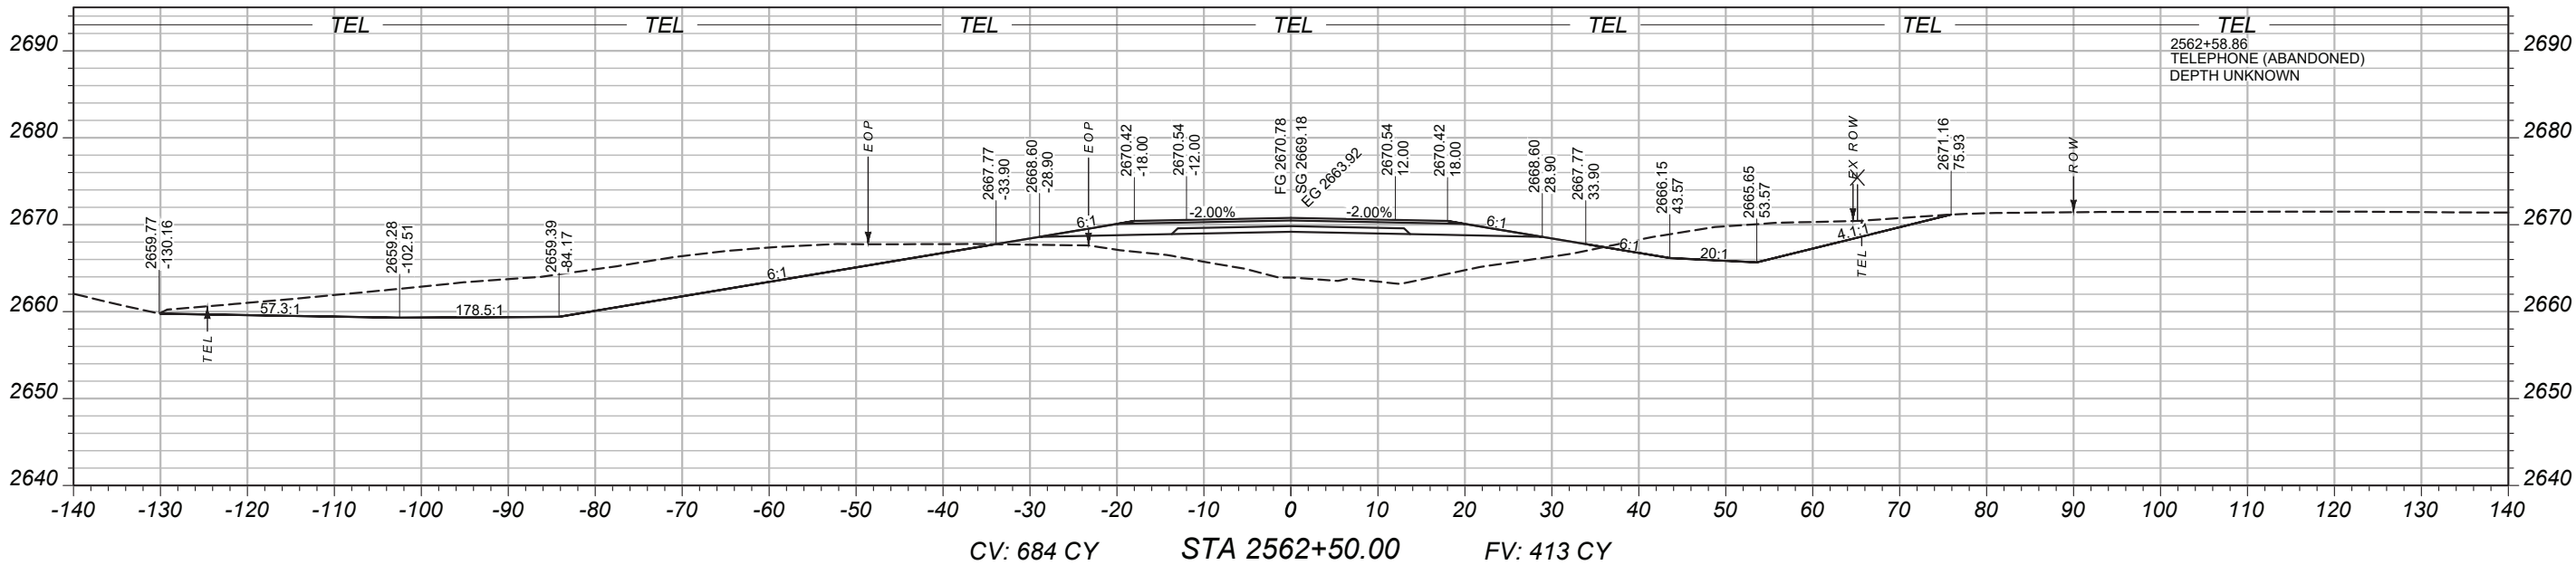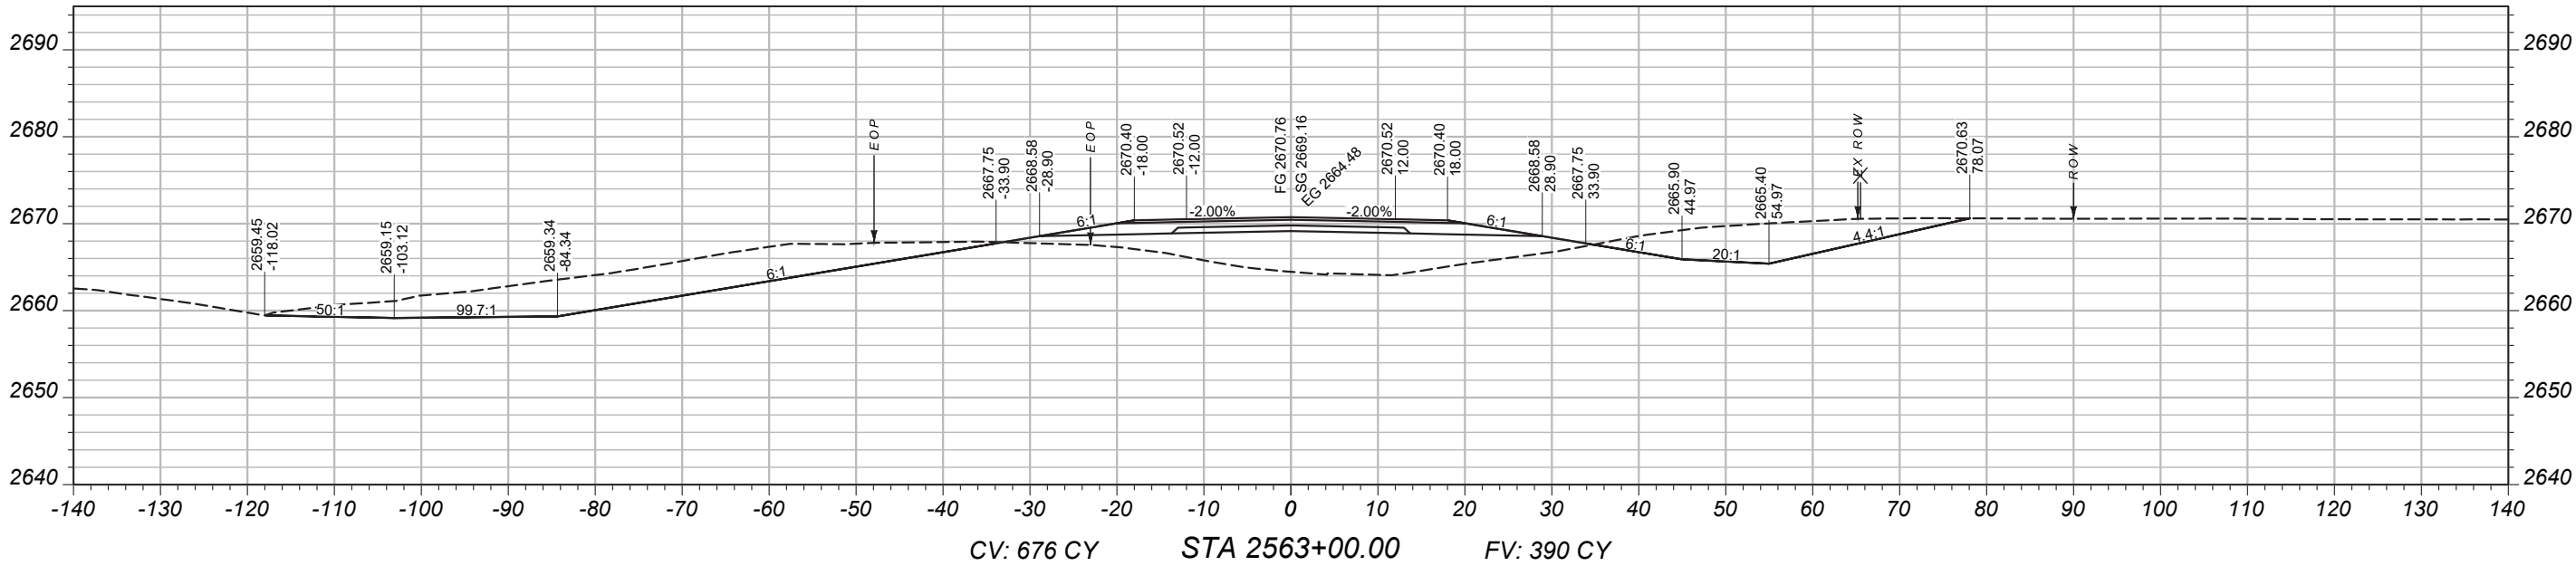

PROJECT NAME

BROCKWAY - WEST

COUNTY

MCCONE

PROJECT ID

SSS-NH 57-6(24)260

UPN

9728000

DESIGNED BY

05/2026

REVIEWED BY

CHECKED BY

03/2026



J. CEREC

9728000RDLAY001.DWG



CROSS SECTIONS

MAINLINE
CROSS-SECTIONS

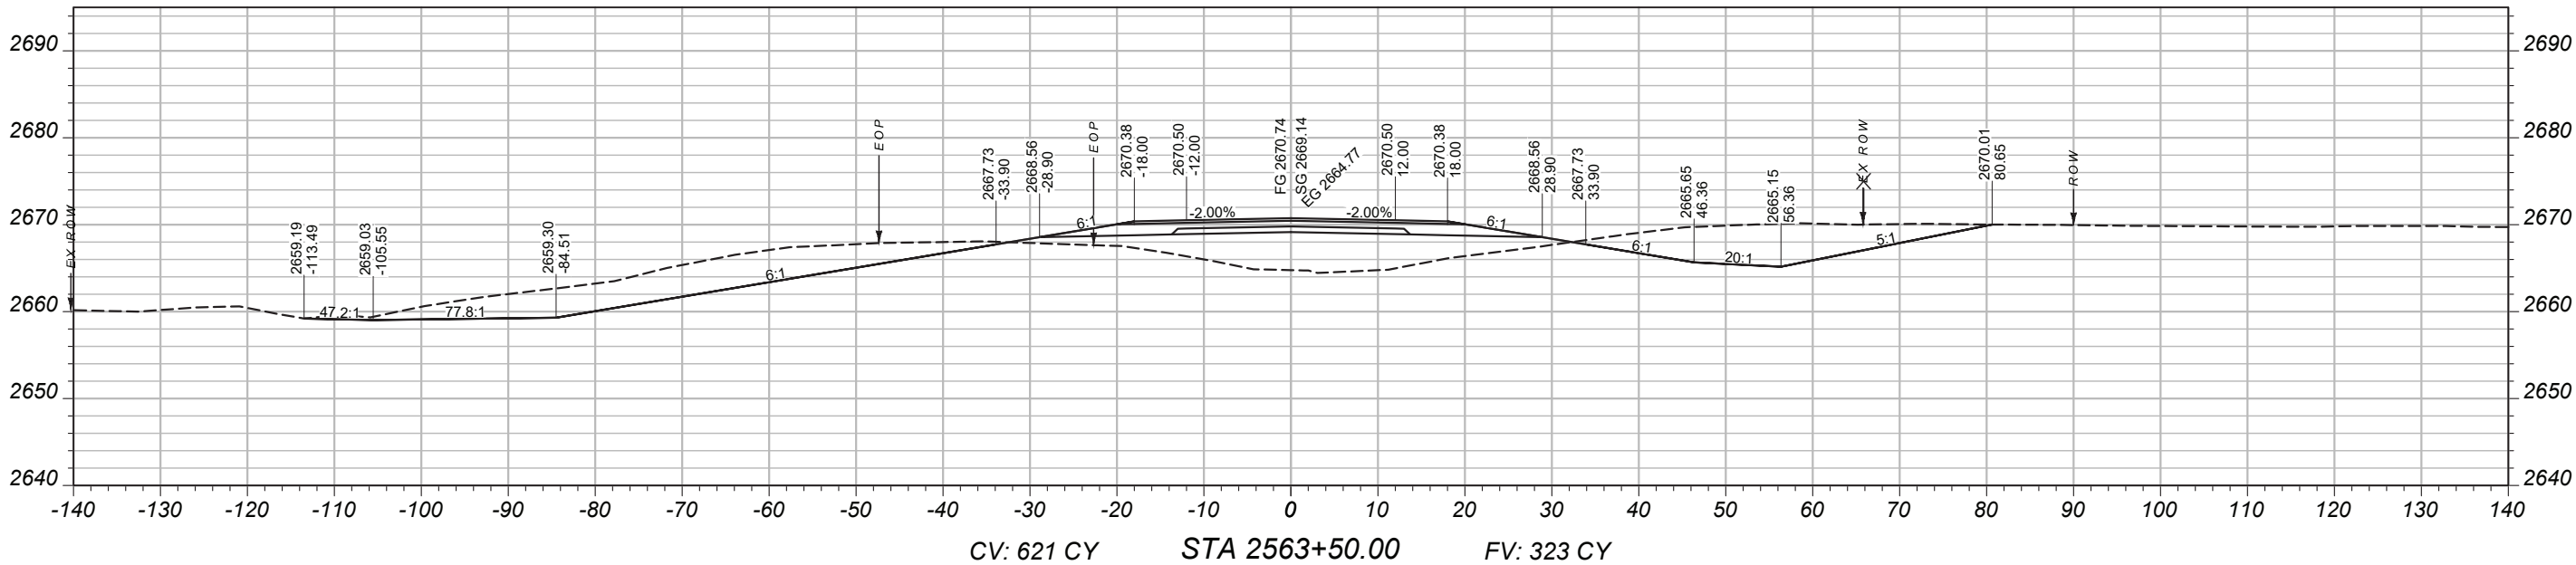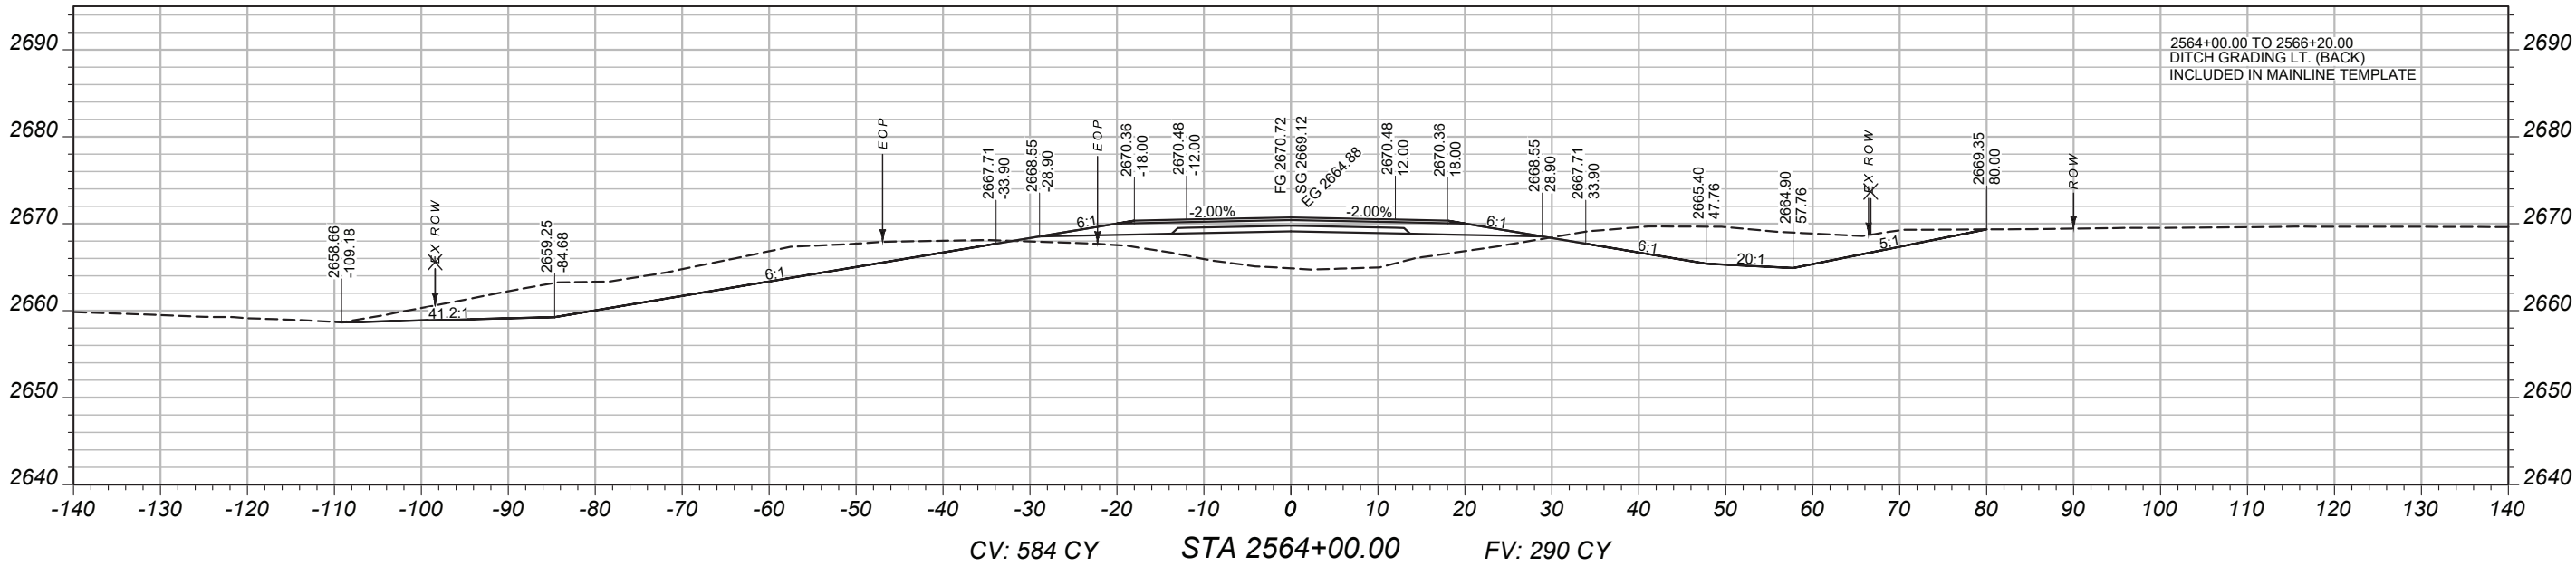

PROJECT NAME

BROCKWAY - WEST

COUNTY

MCCONE

PROJECT ID

SSS-NH 57-6(24)260

UPN

9728000

DESIGNED BY

B. FRANK 05/2026

REVIEWED BY

CHECKED BY

J. CEREC 03/2026

9728000RDLAY001.DWG



CROSS SECTIONS

MAINLINE
CROSS-SECTIONS

PROJECT NAME
BROCKWAY - WEST

COUNTY
MCCONE

PROJECT ID
SSS-NH 57-6(24)260

UPN
9728000

DESIGNED BY
B. FRANK

REVIEWED BY
05/2026



CHECKED BY
J. CERCK

9728000RDLA001.DWG





CROSS SECTIONS

3/24/2026 3:03 PM

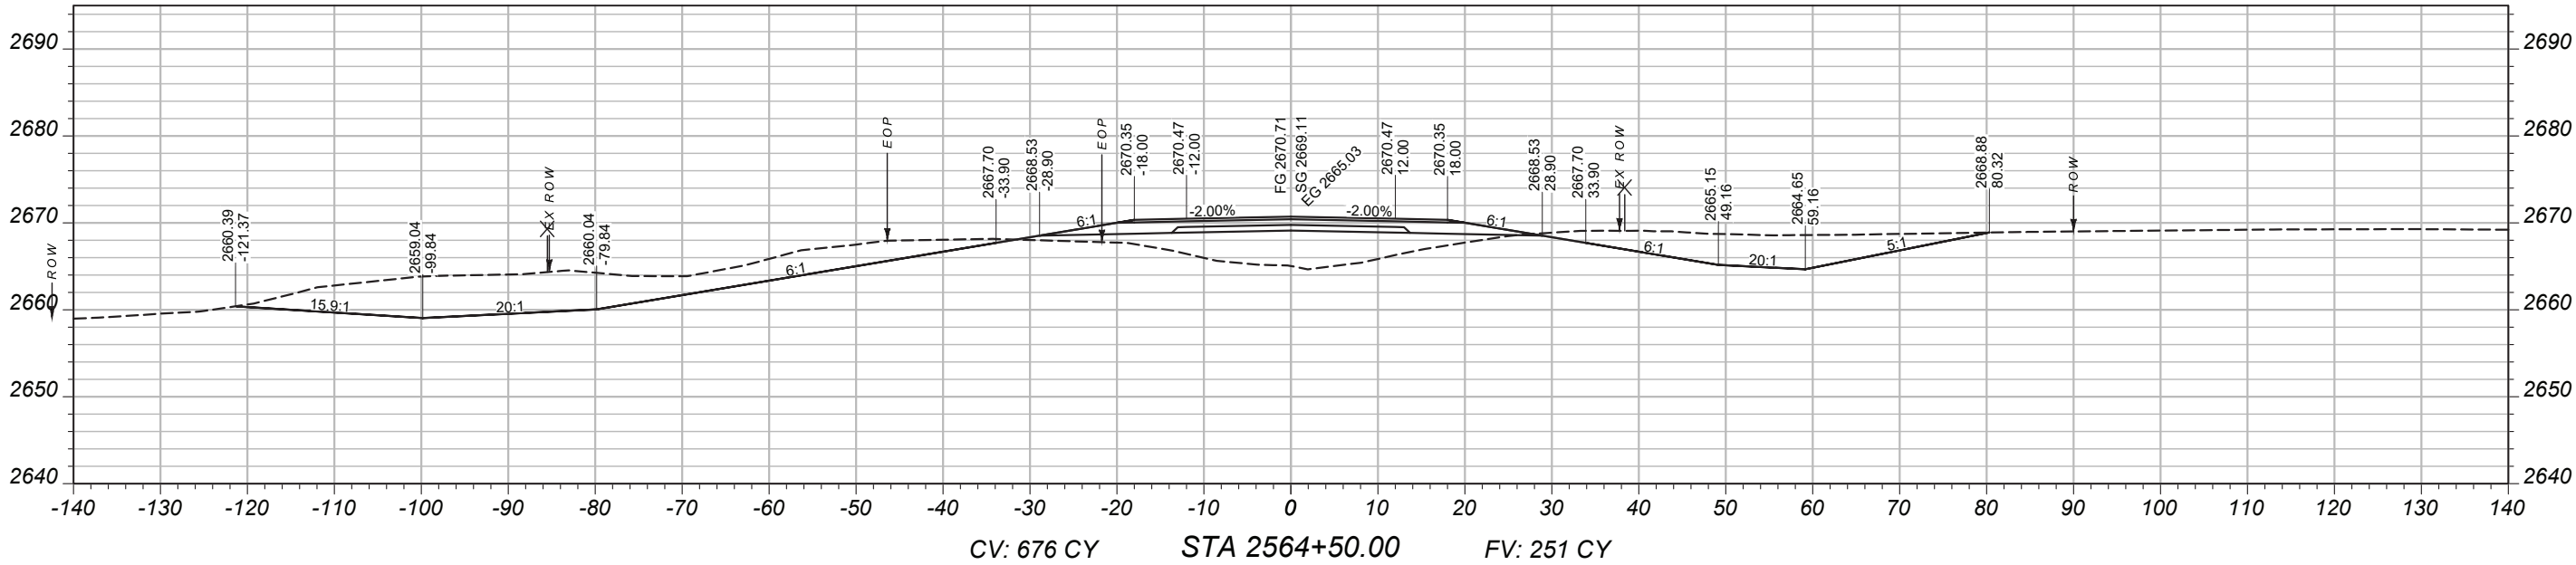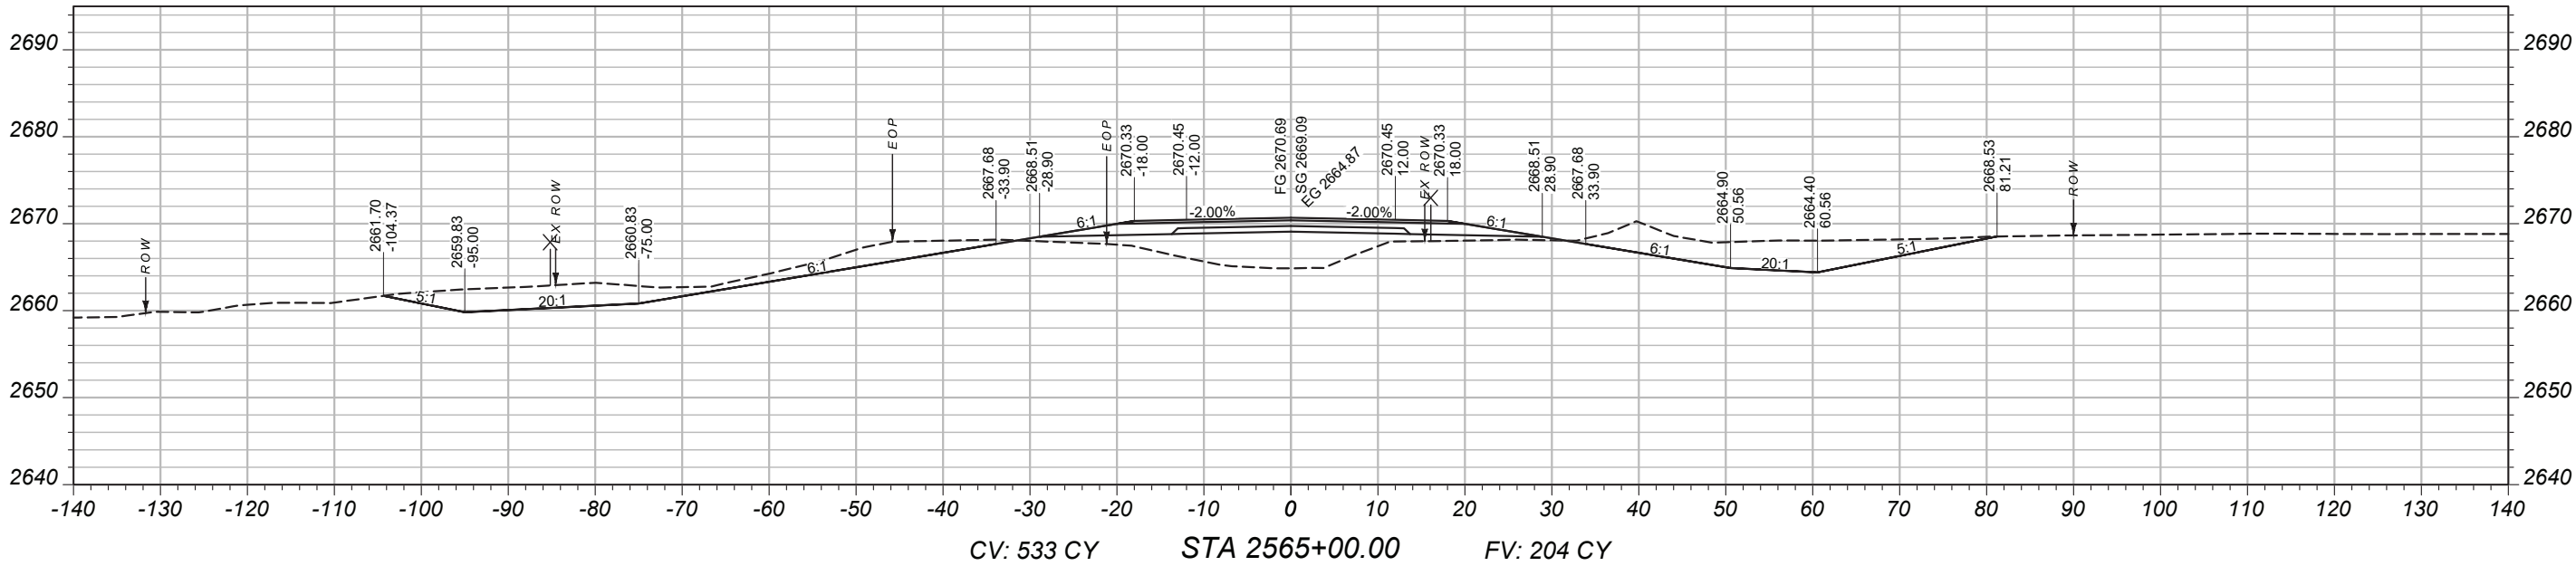

MAINLINE
CROSS-SECTIONS

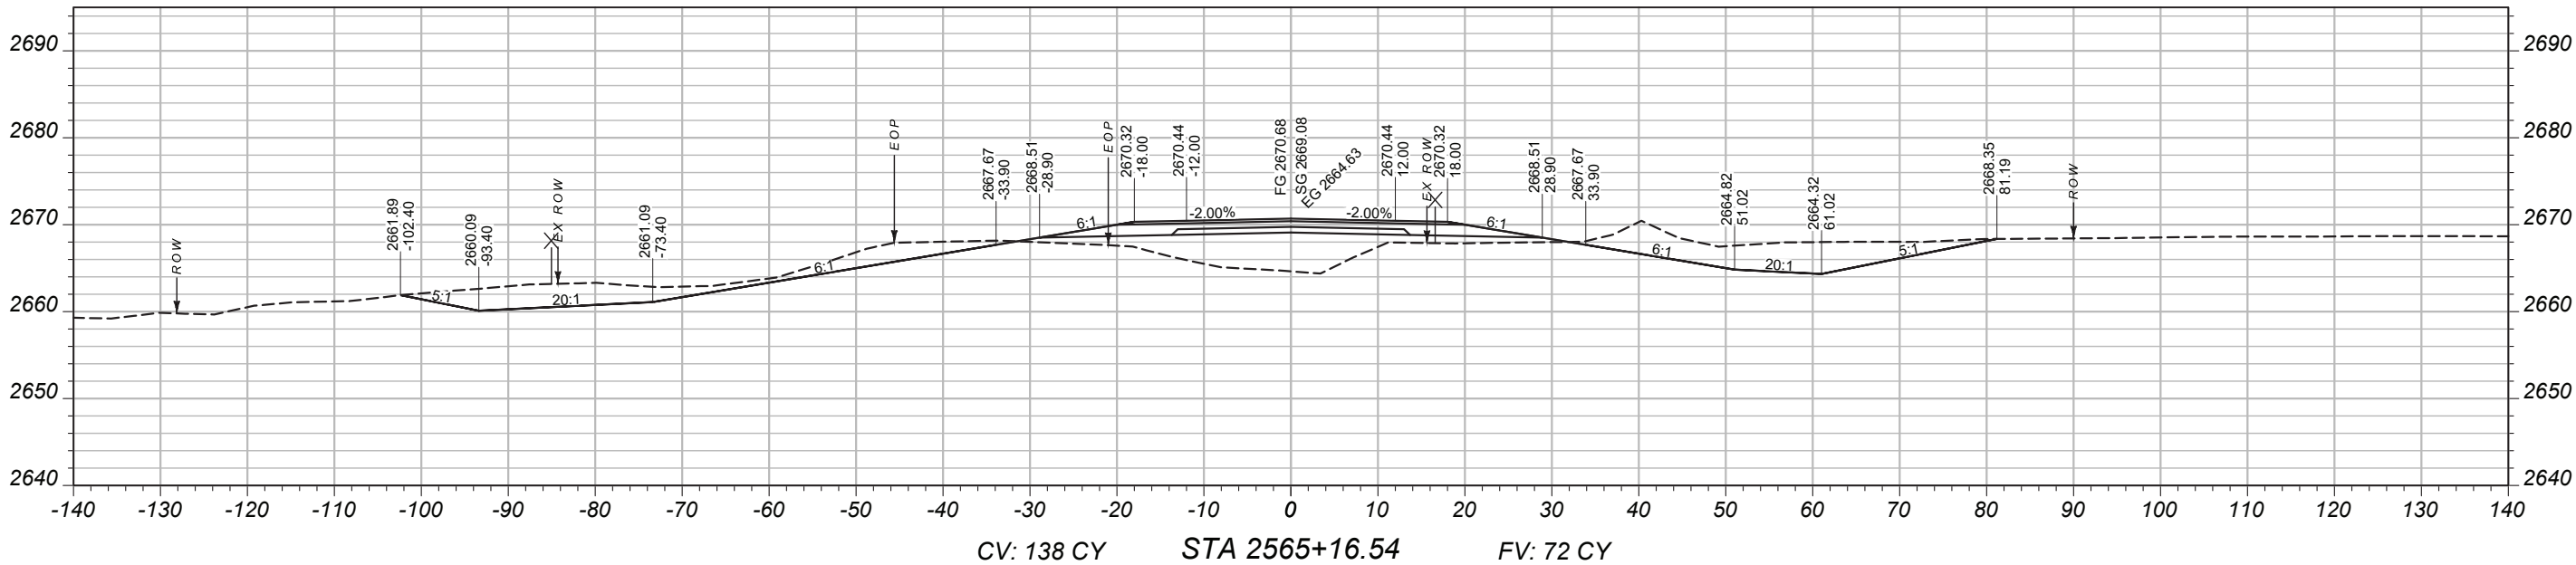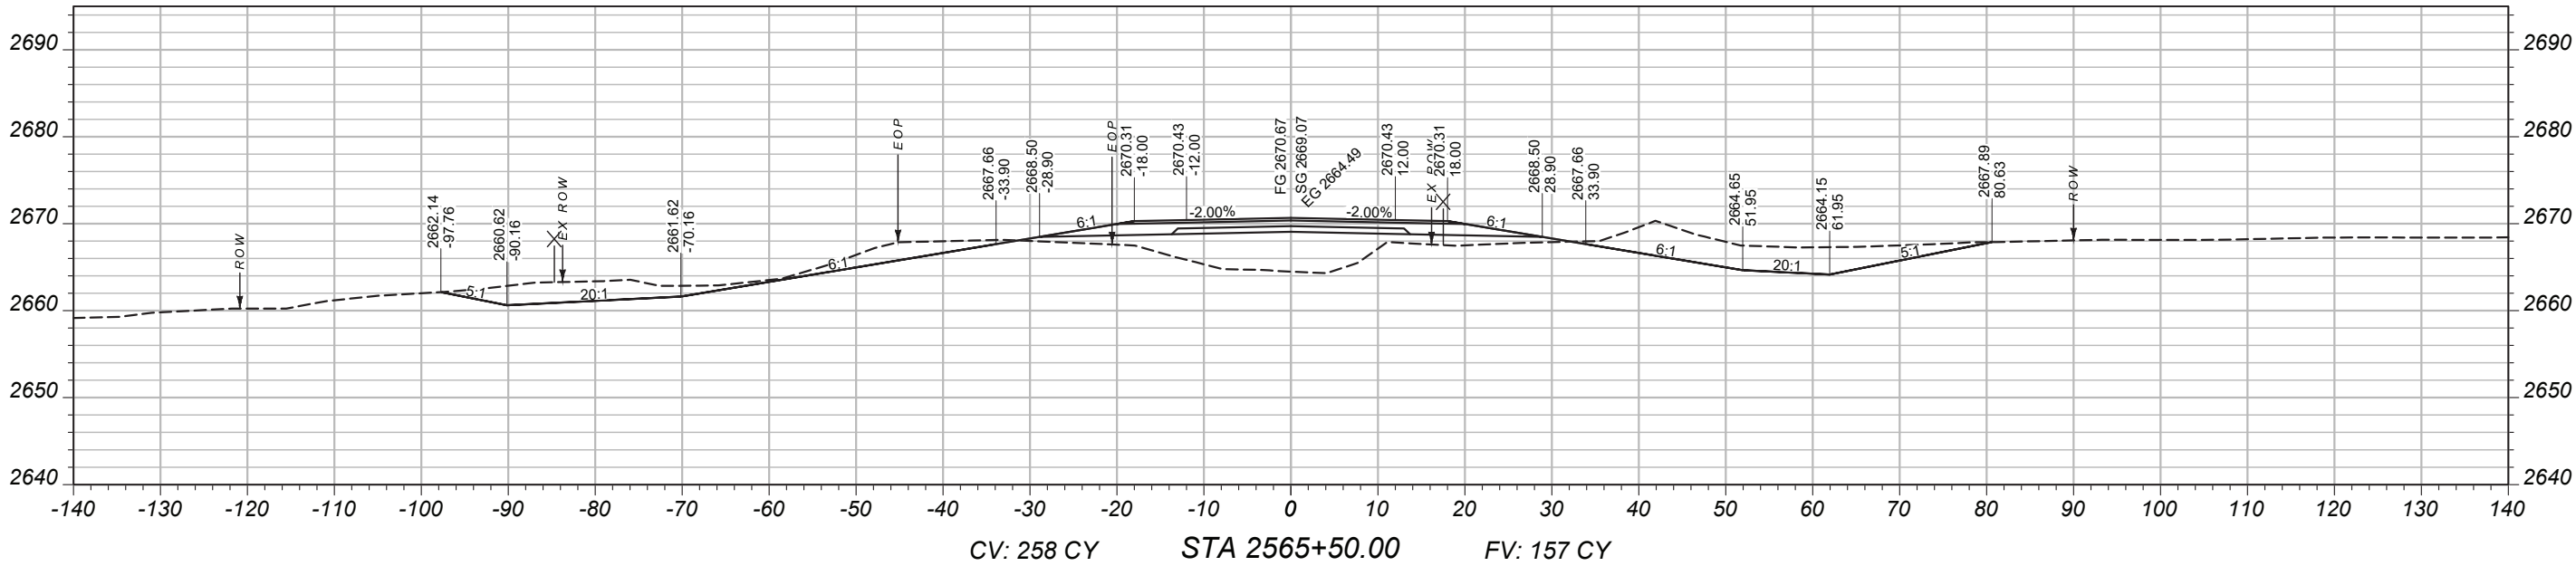

PROJECT NAME
BROCKWAY - WEST

COUNTY
MCCONE

PROJECT ID
SSS-NH 57-6(24)260

UPN
9728000

DESIGNED BY
B. FRANK

REVIEWED BY

CHECKED BY
J. CERECK

9728000RDLAY001.DWG



CROSS SECTIONS

MAINLINE
CROSS-SECTIONS

PROJECT NAME
BROCKWAY - WEST

COUNTY
MCCONE

PROJECT ID
SSS-NH 57-6(24)260

UPN
9728000

DESIGNED BY
B. FRANK

05/2026

REVIEWED BY

CHECKED BY

03/2026



J. CERECK

9728000RDLAY001.DWG





CROSS SECTIONS

3/24/2026 3:03 PM


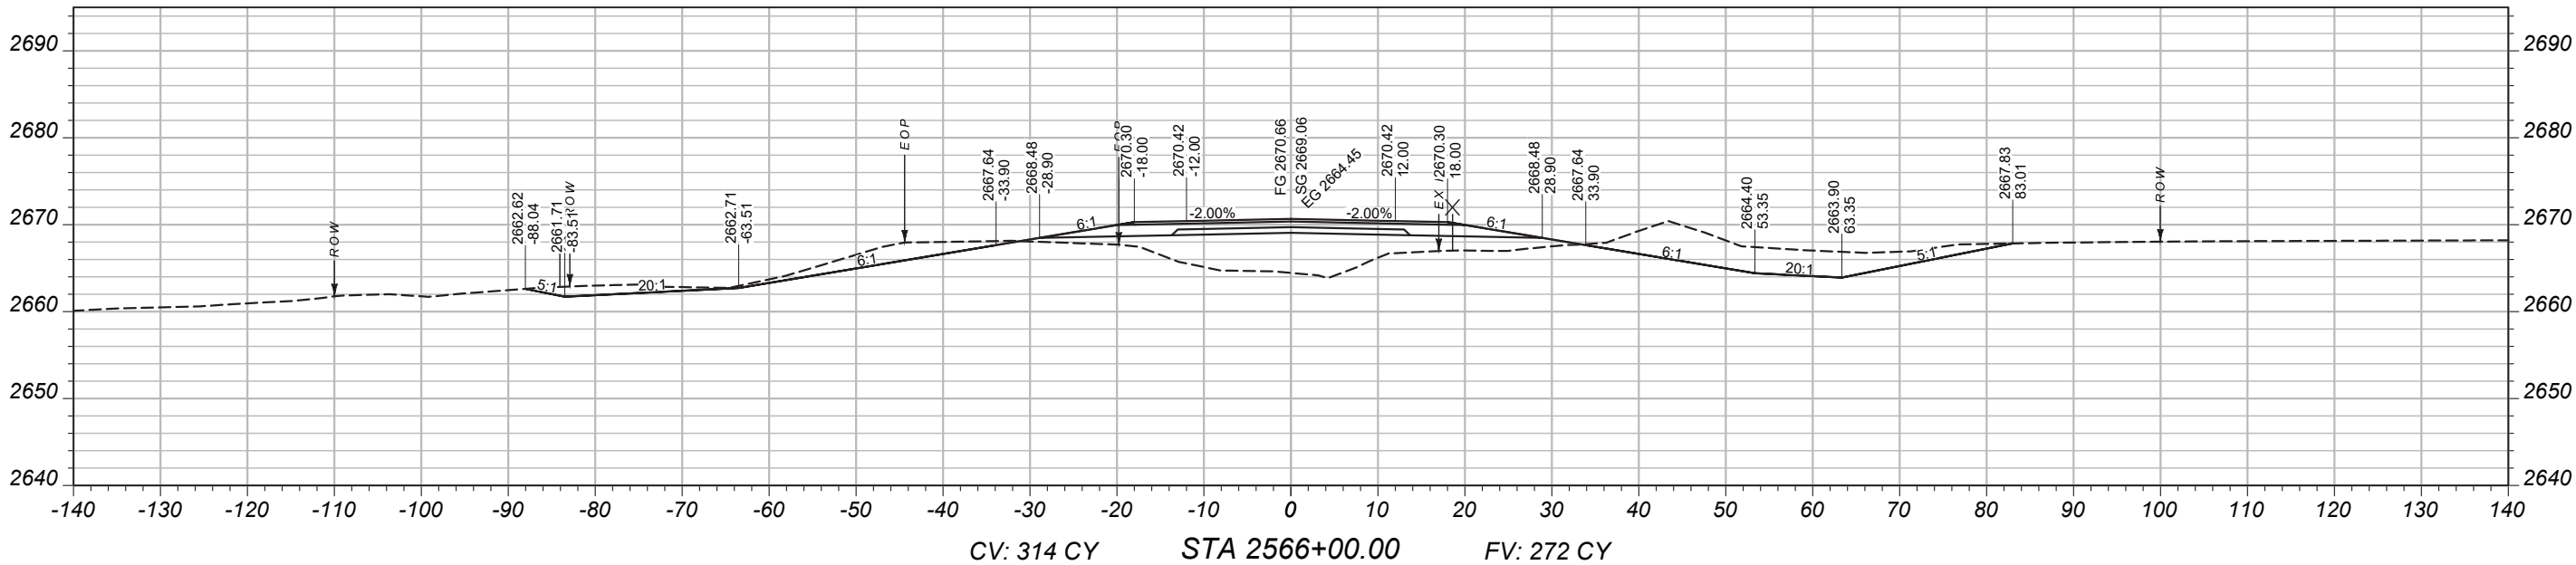
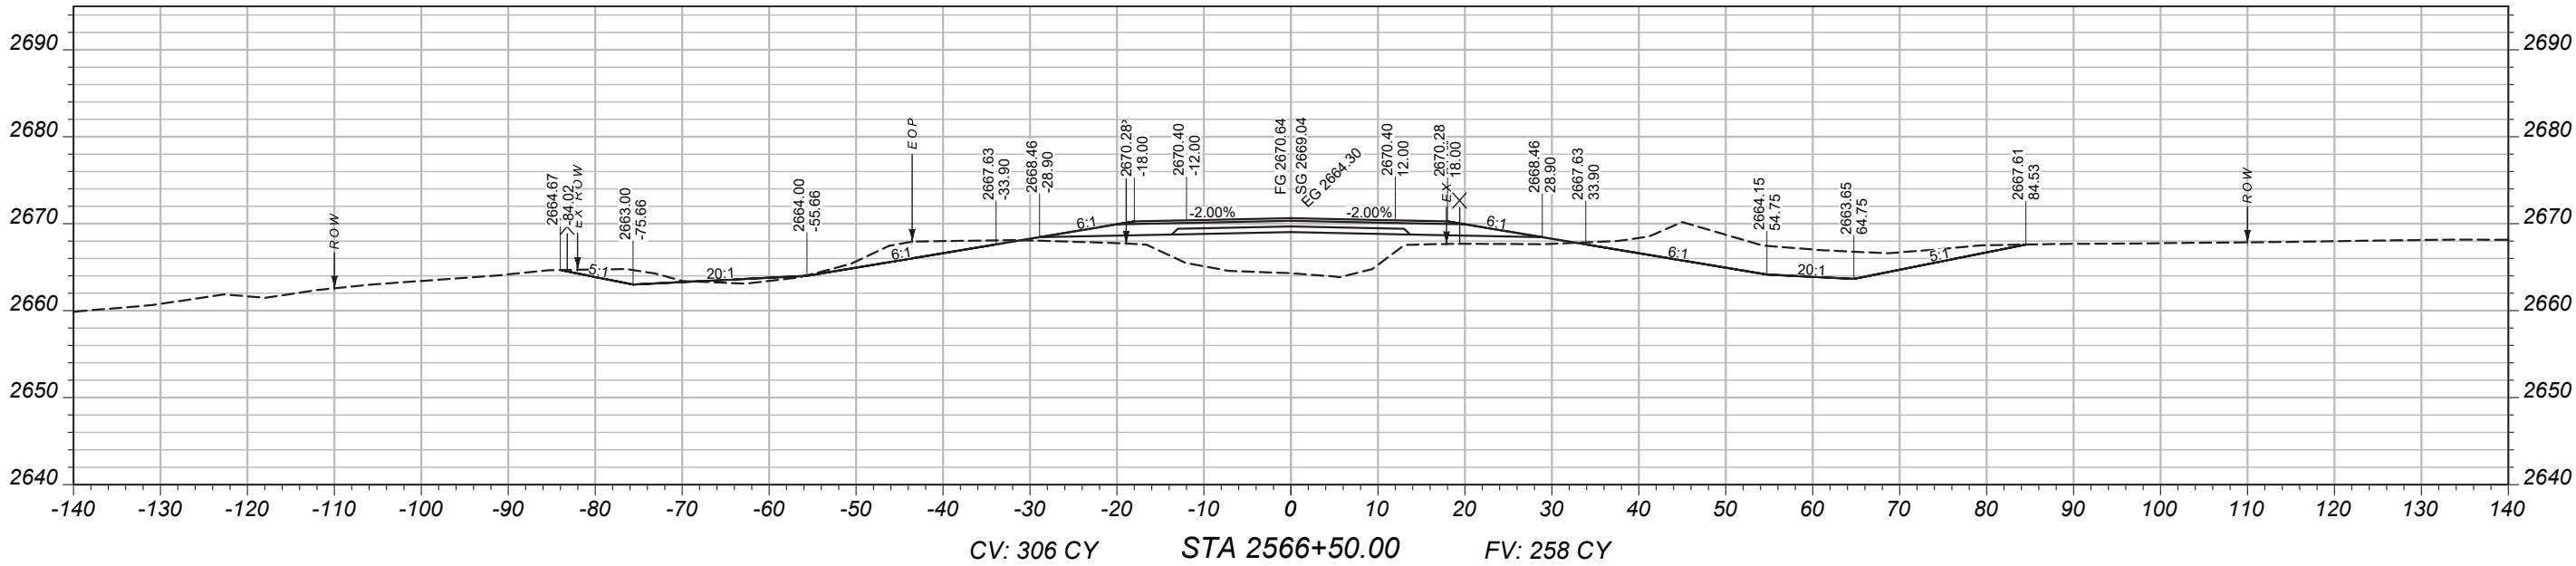


MAINLINE
CROSS-SECTIONS

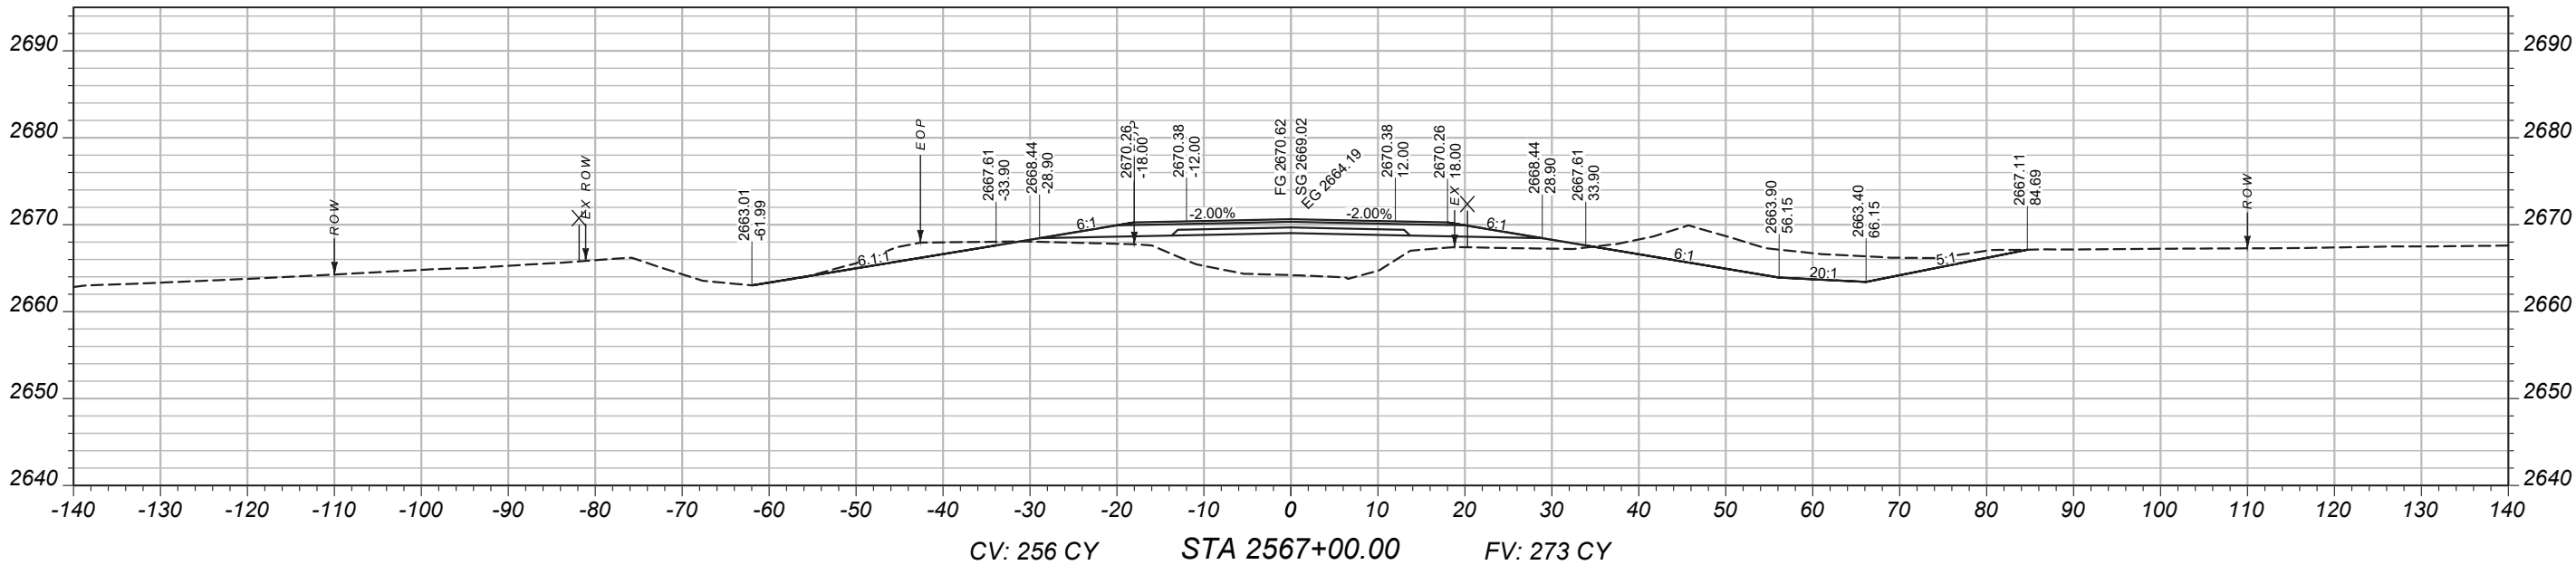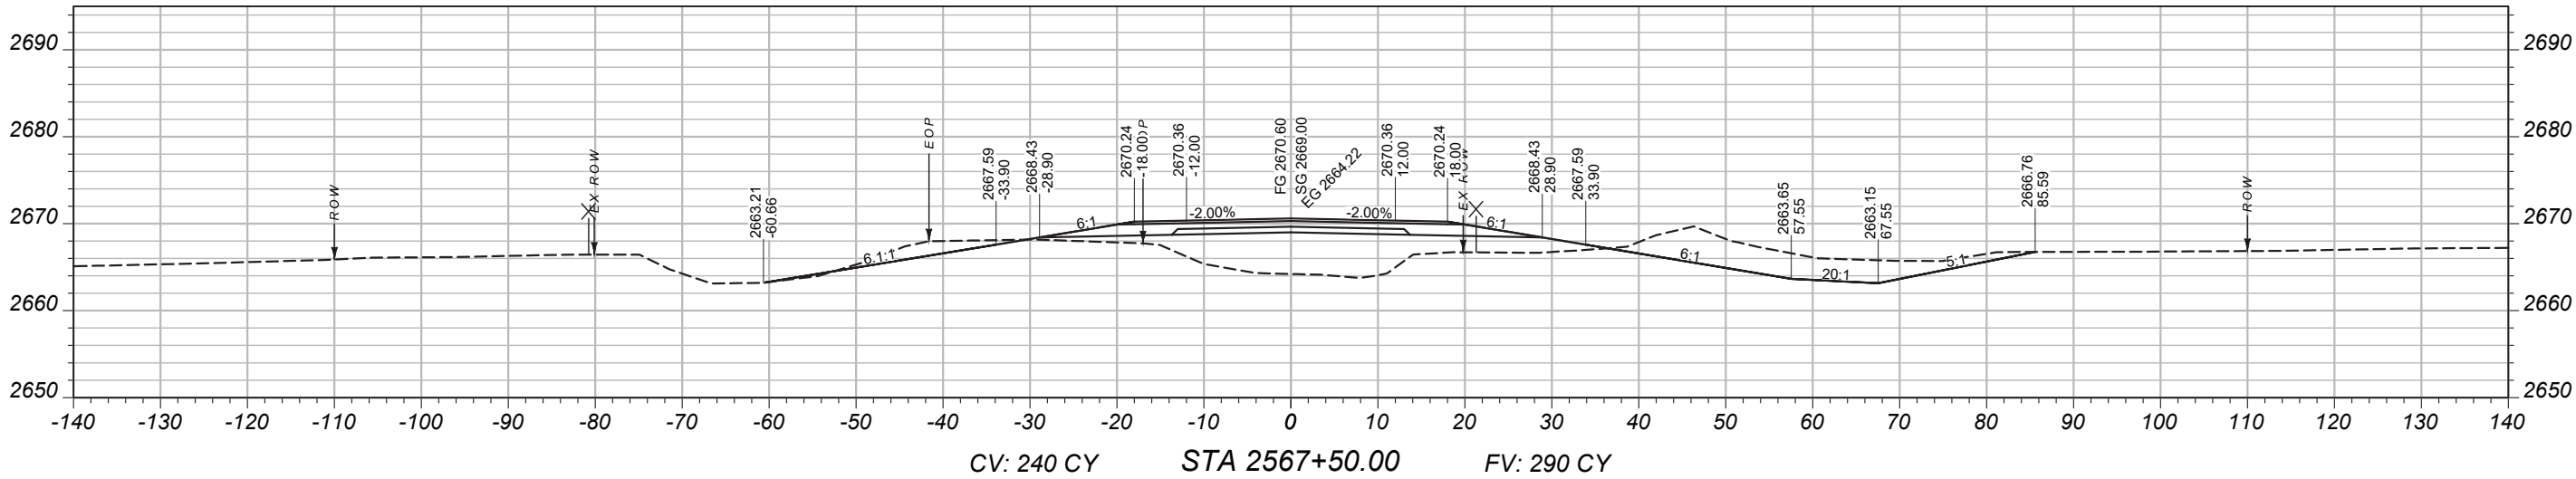

PROJECT NAME		BROCKWAY - WEST	
COUNTY		MCCONE	
PROJECT ID		SSS-NH 57-6(24)260	
UPN		9728000	
DESIGNED BY	05/2026	CROSS SECTIONS	
REVIEWED BY			
CHECKED BY	03/2026		
J. CERECK		9728000RDLA001.DWG	
MONTANA Department of Transportation		3/24/2026 3:03 PM	

MAINLINE
CROSS-SECTIONS

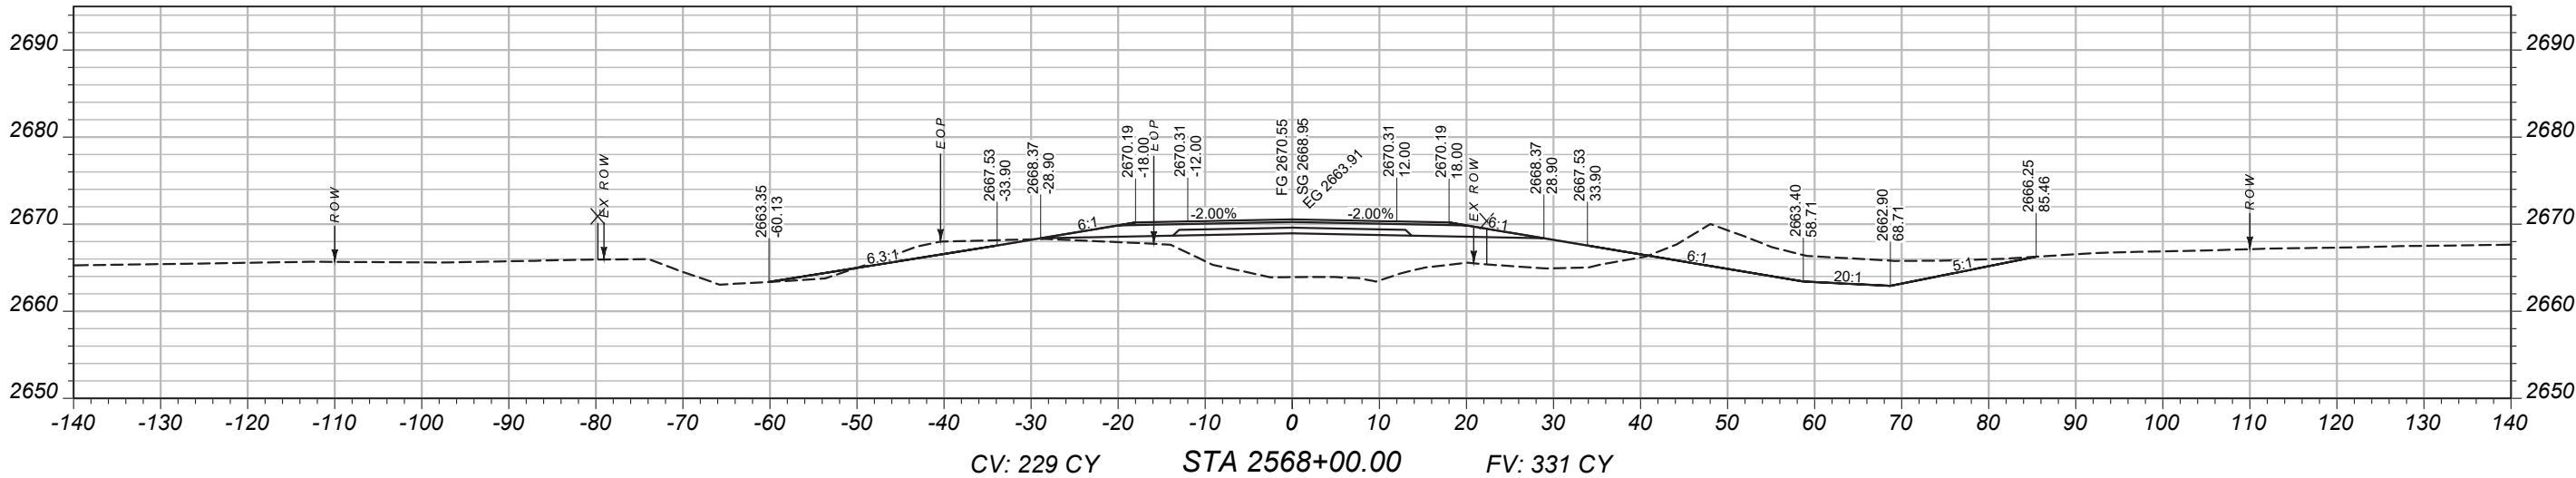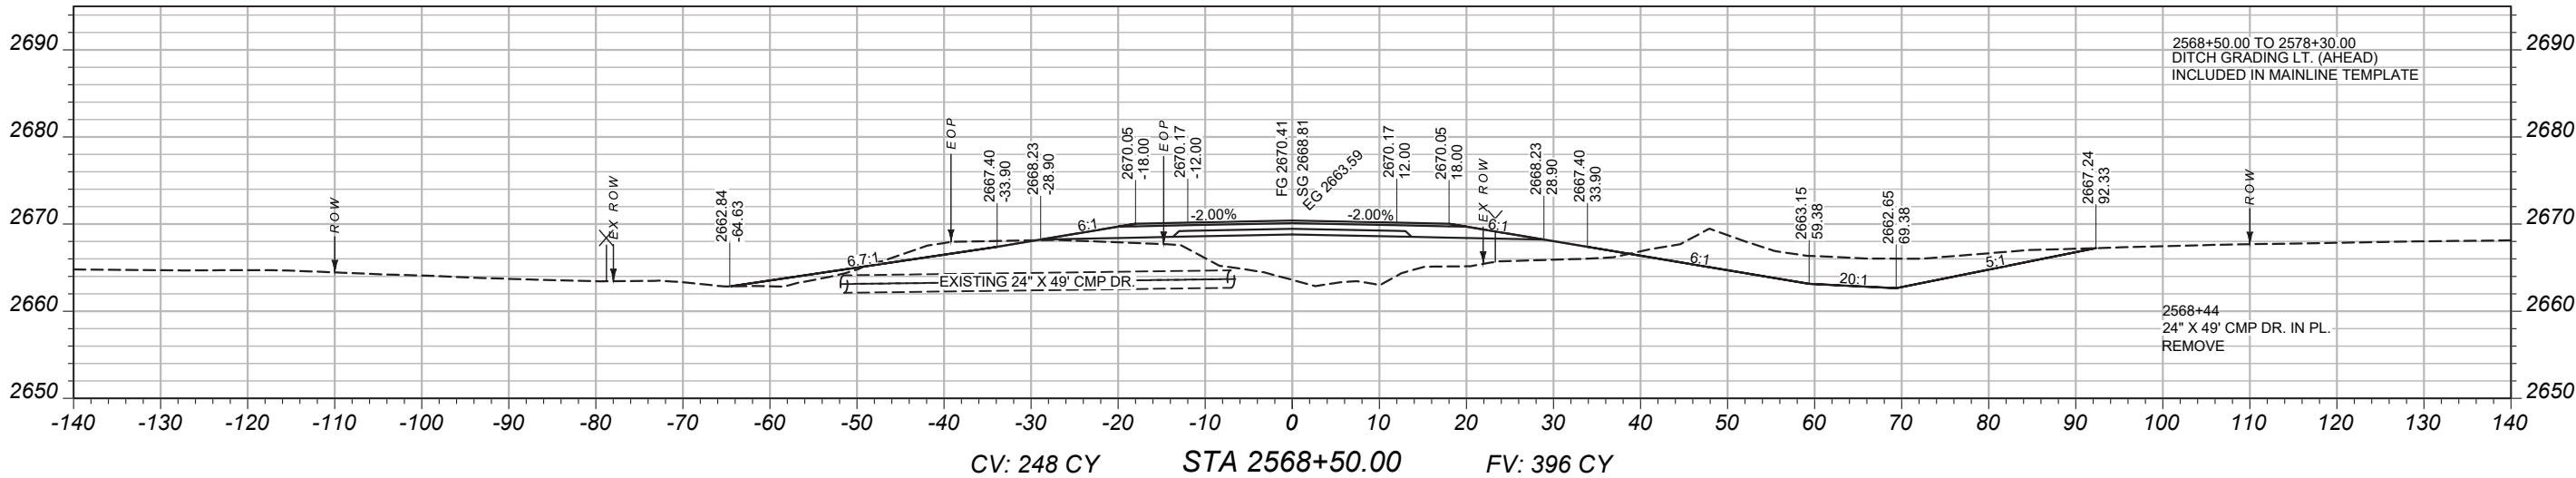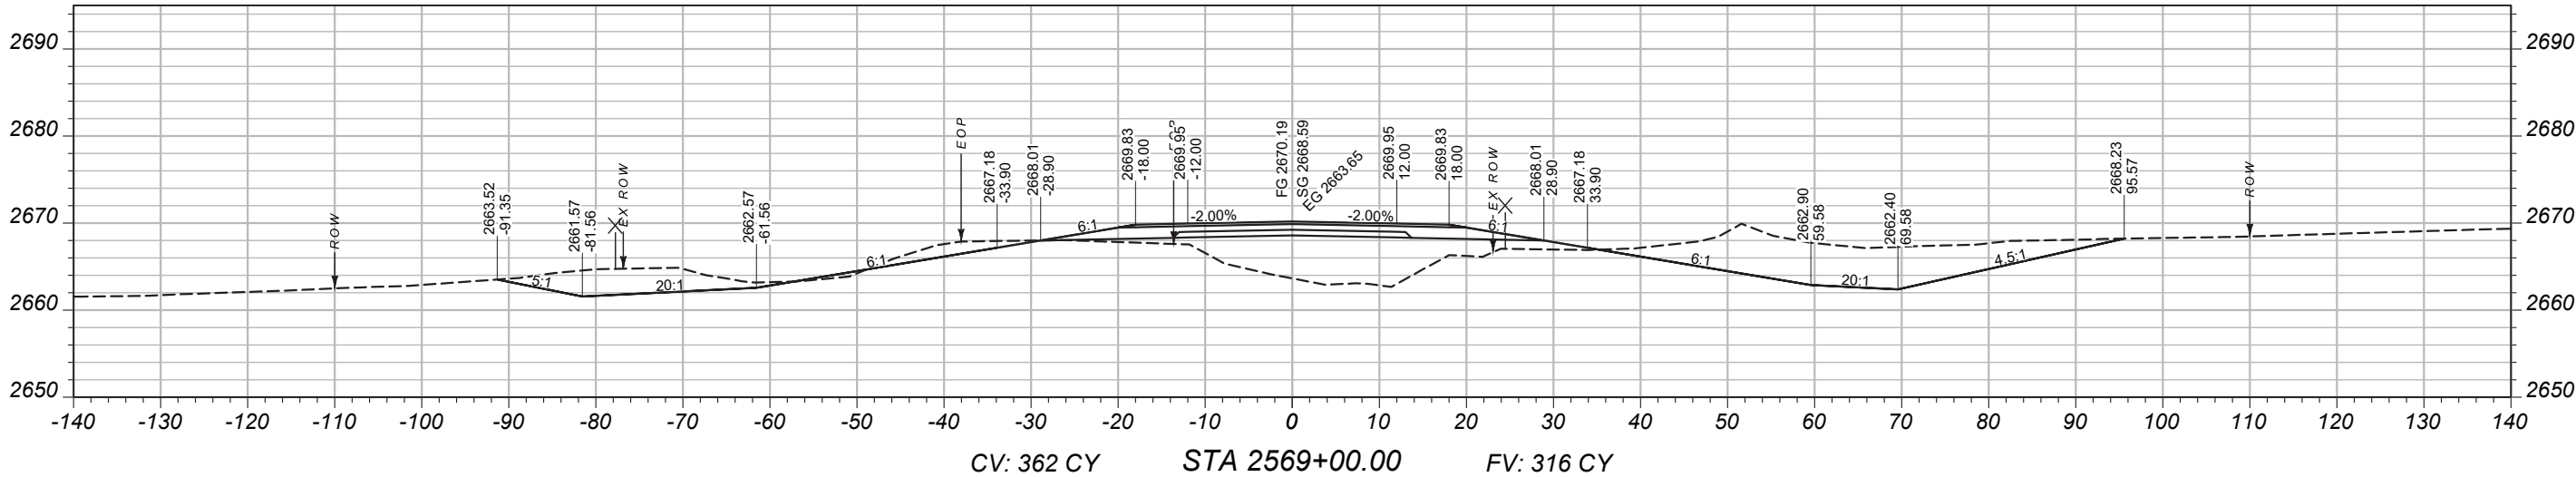

PROJECT NAME		BROCKWAY - WEST	
COUNTY		MCCONE	
PROJECT ID		SSS-NH 57-6(24)260	
UPN		9728000	
DESIGNED BY	05/2026	MONTANA Department of Transportation	
REVIEWED BY			
CHECKED BY	03/2026		
J. CERCK		CROSS SECTIONS	
9728000RDLA0001.DWG		3/24/2026 3:03 PM	

MAINLINE
CROSS-SECTIONS

PROJECT NAME
BROCKWAY - WEST

COUNTY
MCCONE

PROJECT ID
SSS-NH 57-6(24)260

UPN
9728000

DESIGNED BY
B. FRANK

REVIEWED BY



CHECKED BY
J. CERECK

9728000RDLA0001.DWG



CROSS SECTIONS

3/24/2026 3:03 PM

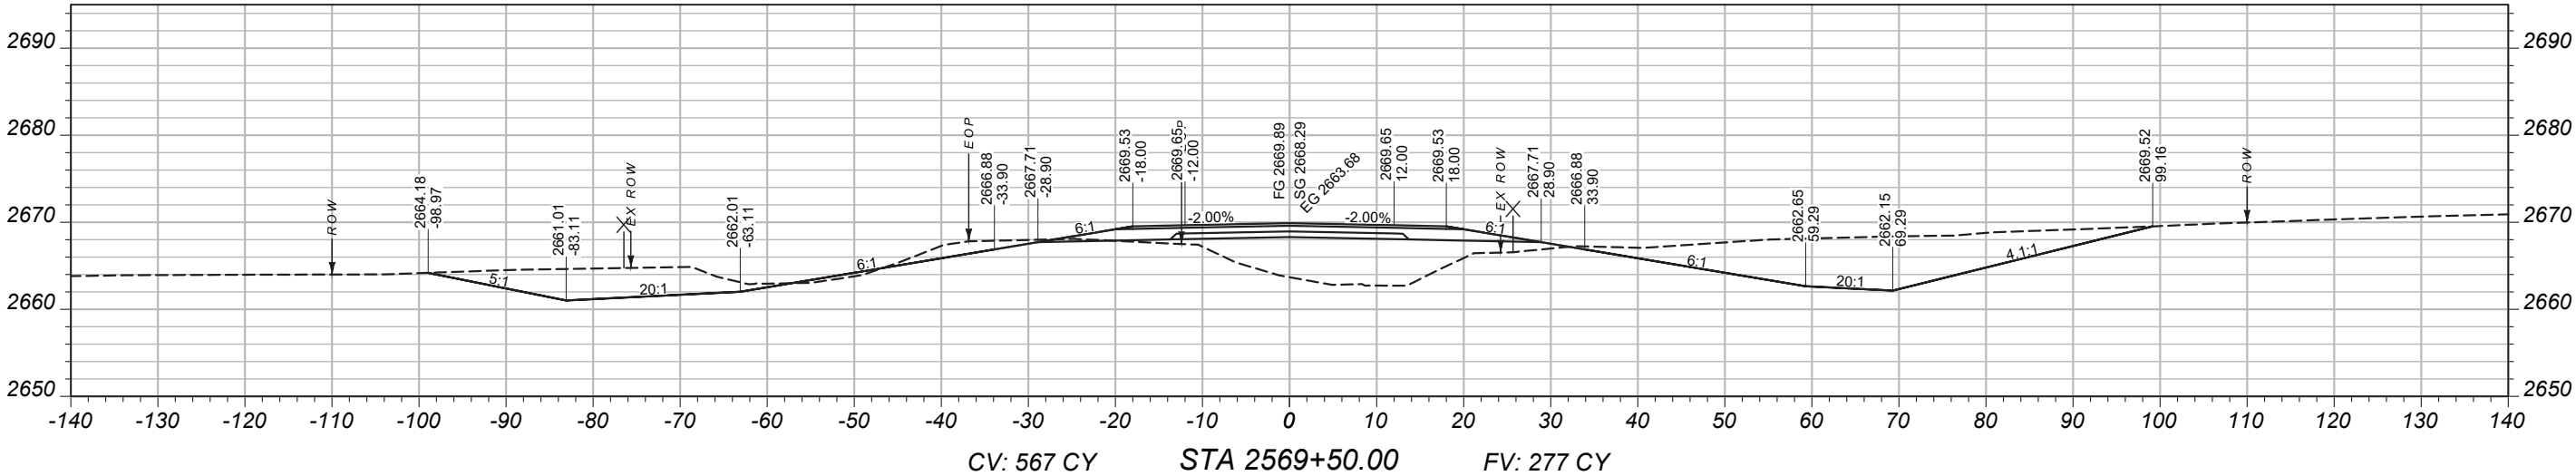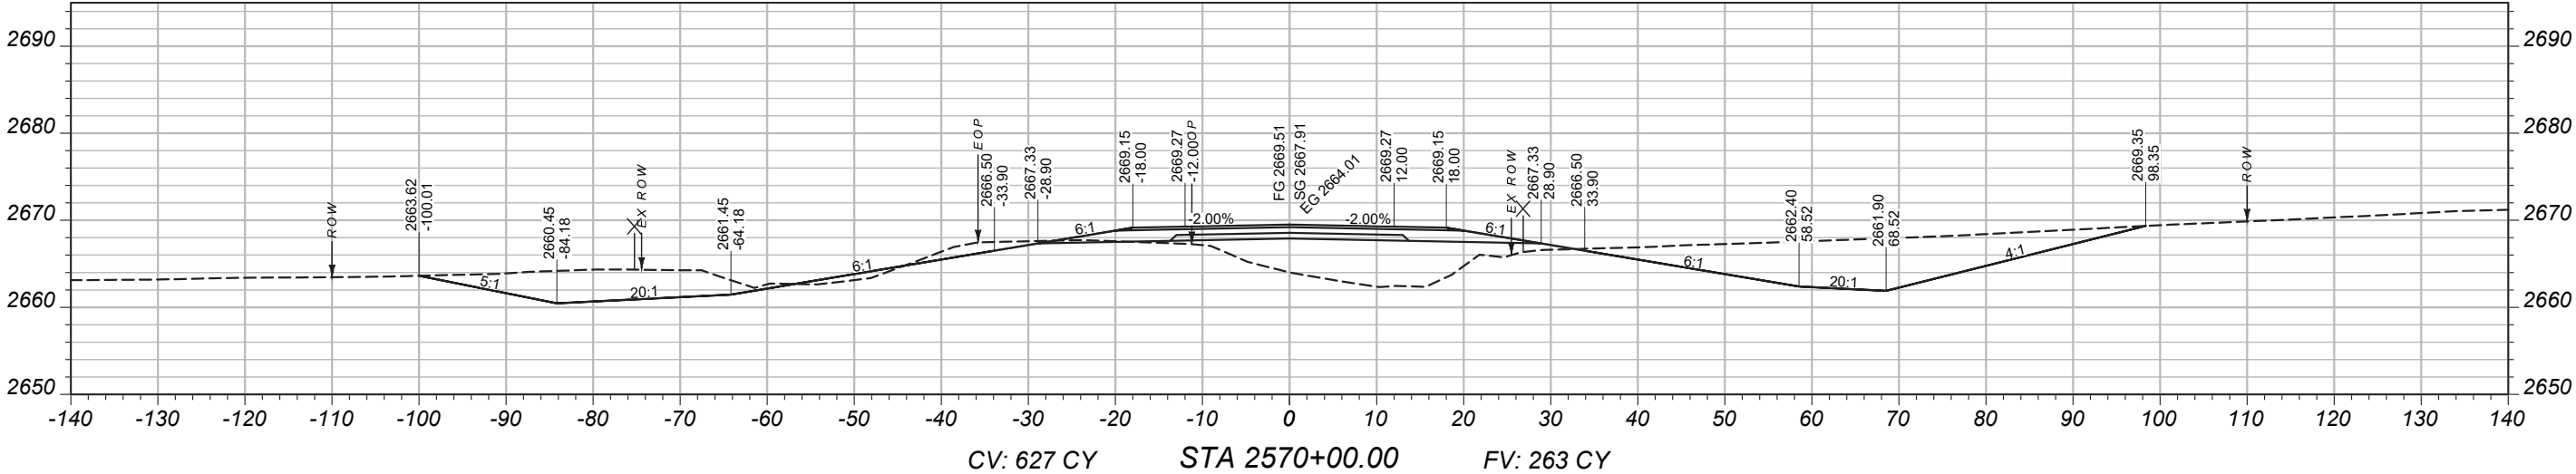

MAINLINE
CROSS-SECTIONS

PROJECT NAME
BROCKWAY - WEST

COUNTY
MCCONE

PROJECT ID
SSS-NH 57-6(24)260

UPN
9728000

DESIGNED BY
B. FRANK

05/2026

REVIEWED BY

CHECKED BY



03/2026

9728000RD\A\001.DWG






CROSS SECTIONS

3/24/2026 3:03 PM

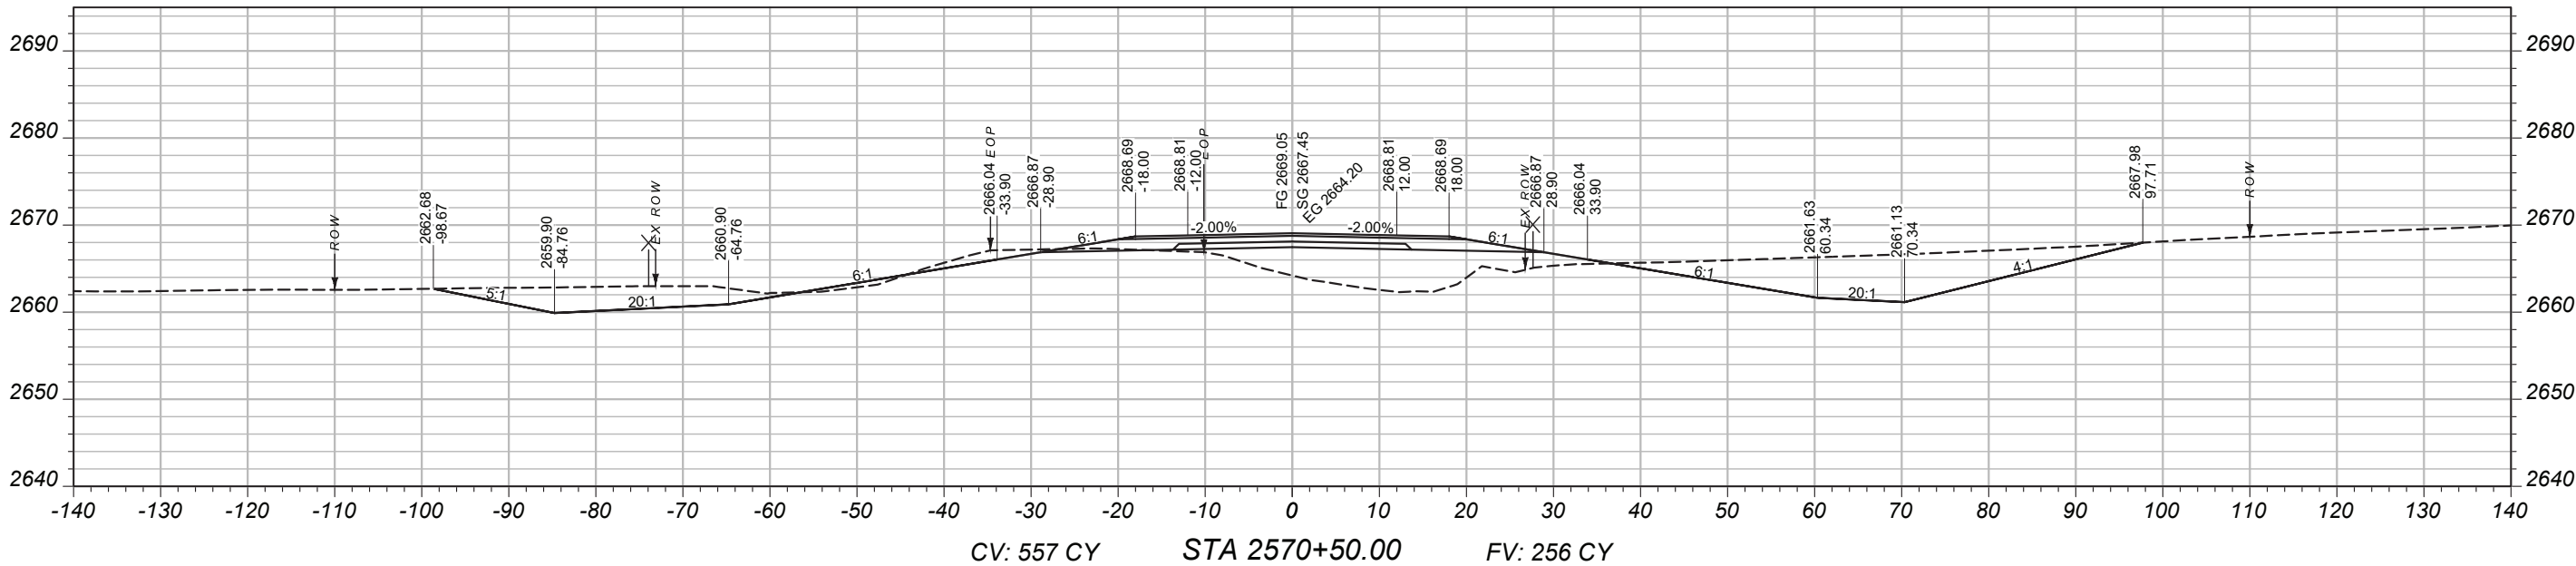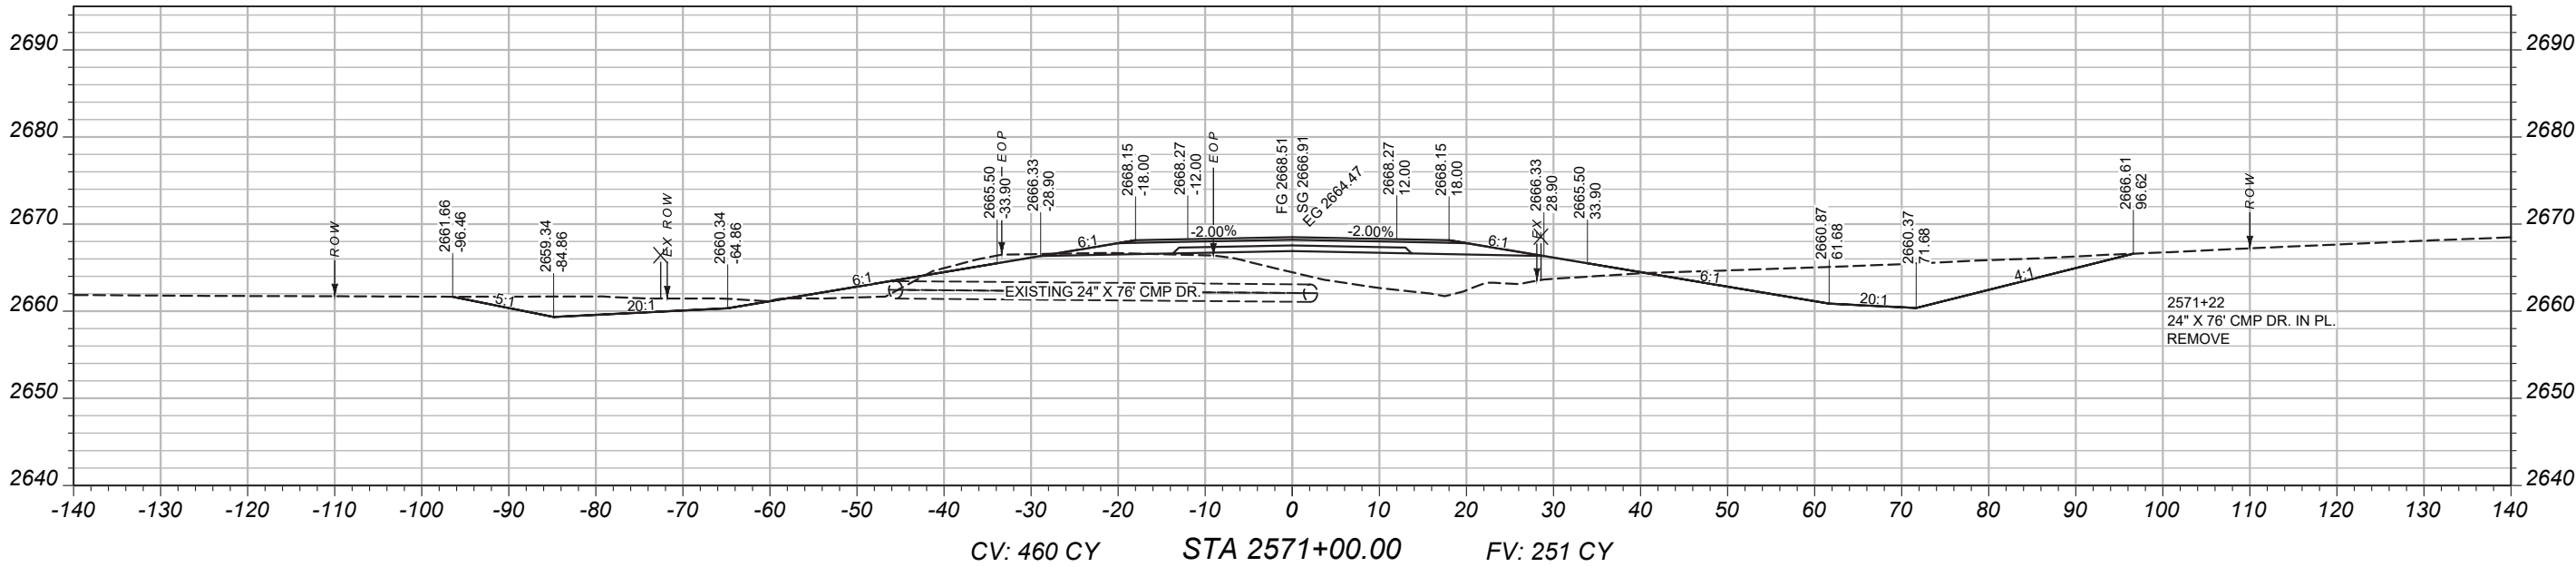

MAINLINE
CROSS-SECTIONS

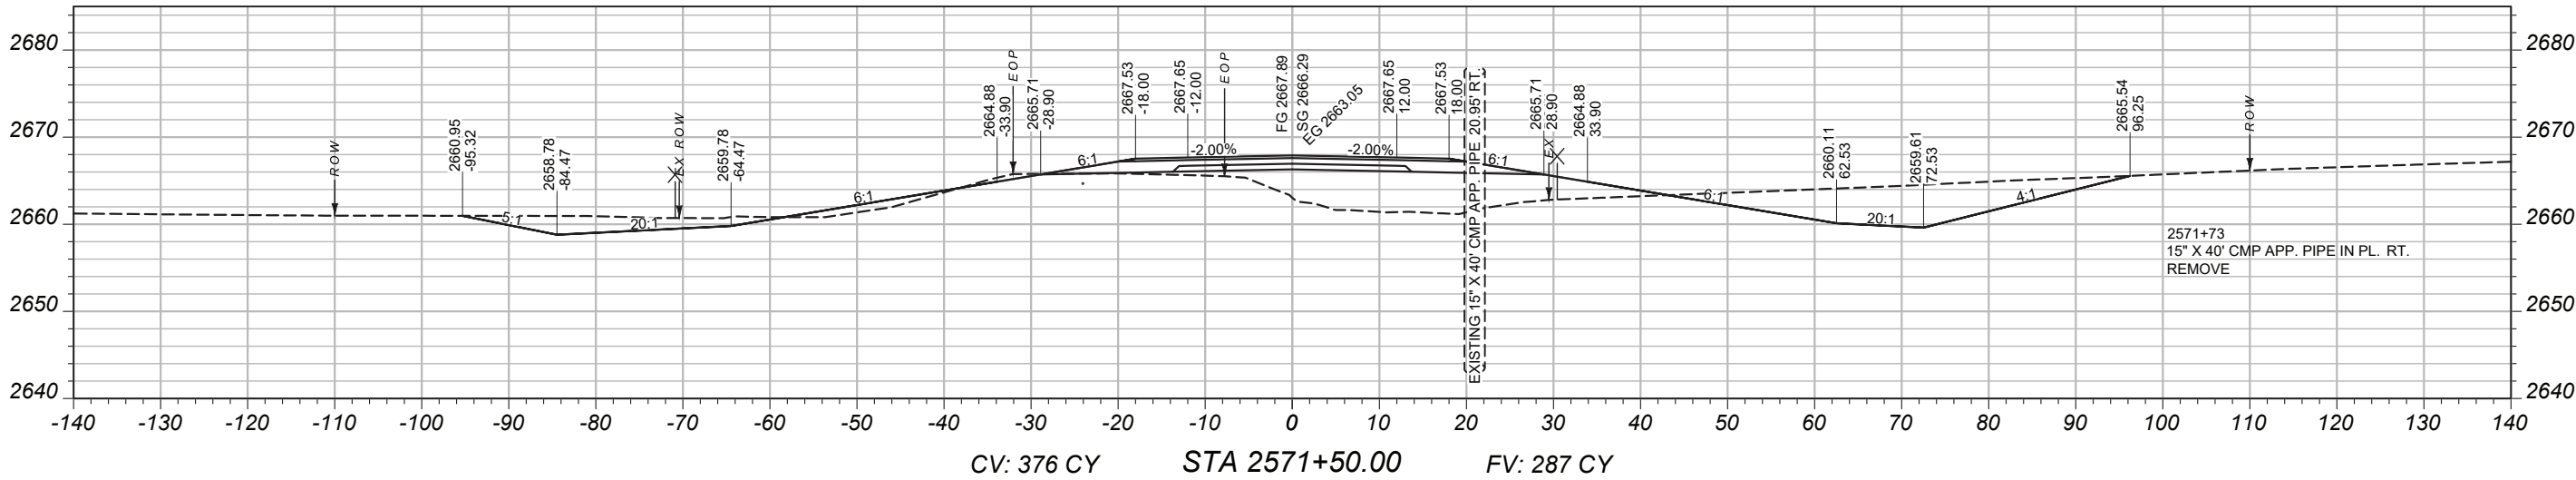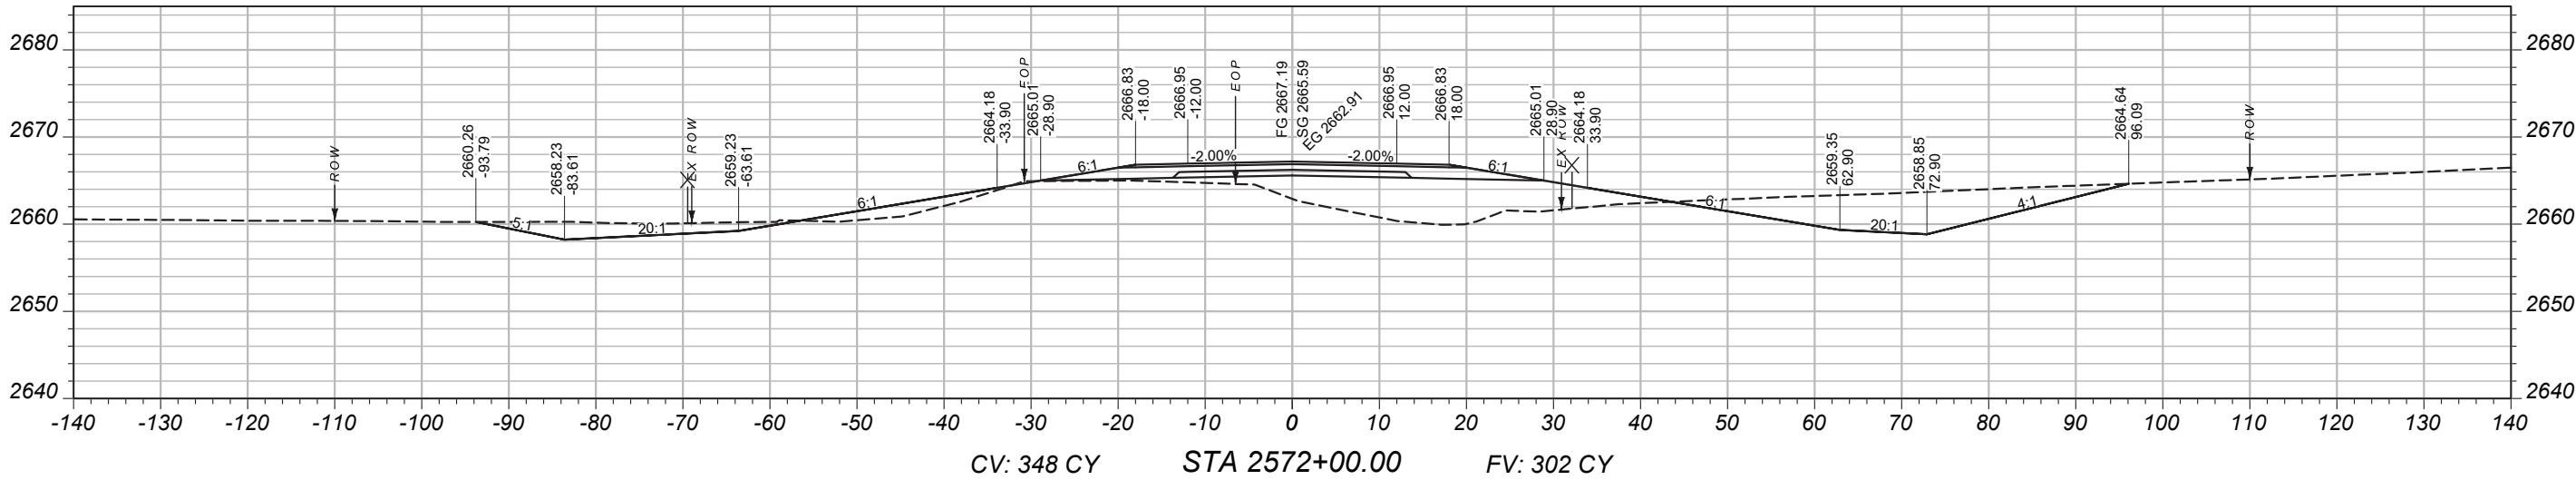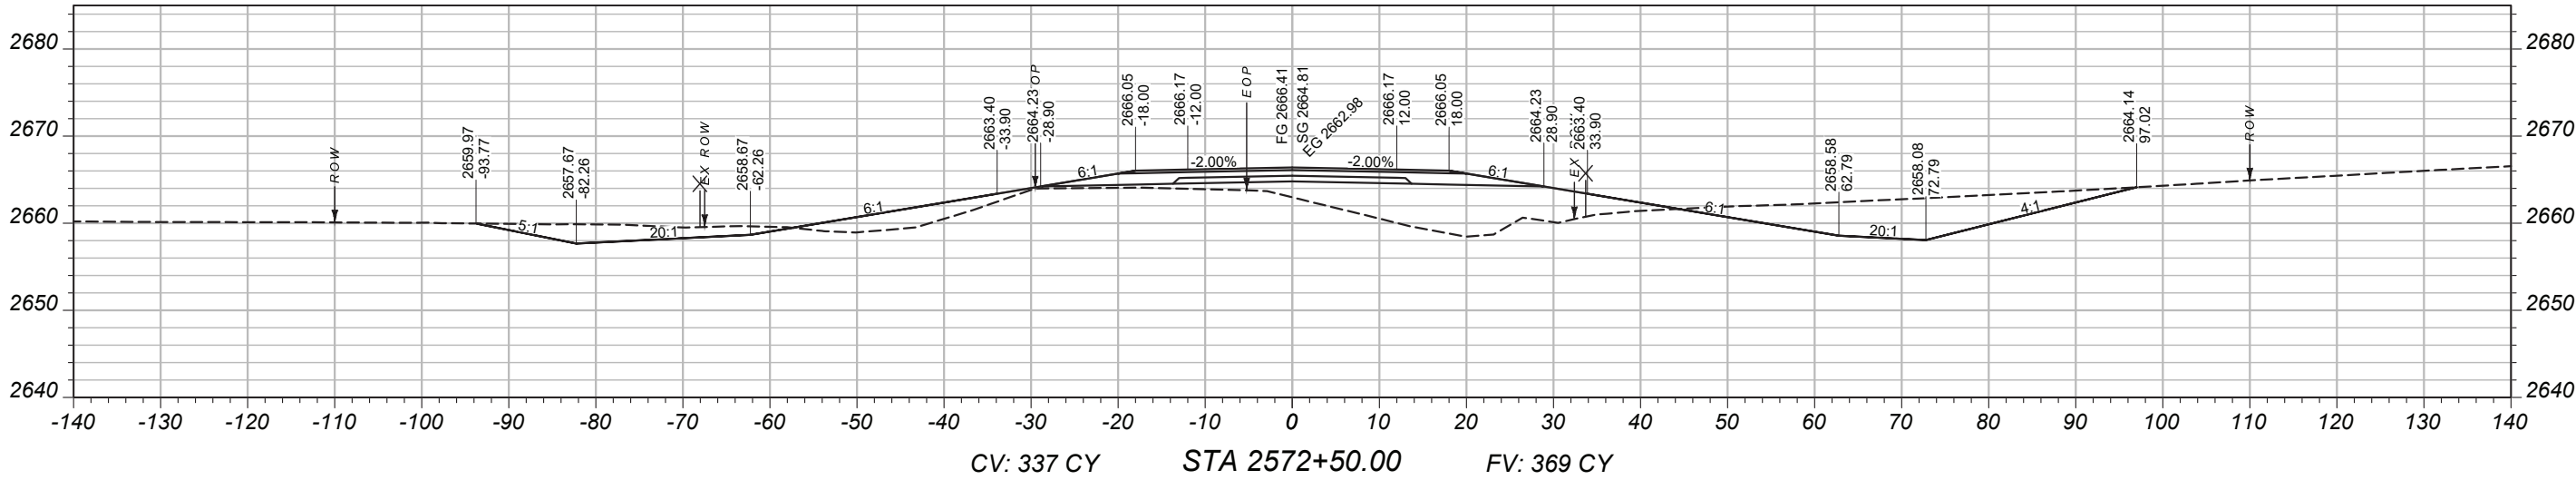

PROJECT NAME

BROCKWAY - WEST

COUNTY

MCCONE

PROJECT ID

SSS-NH 57-6(24)260

UPN

9728000

DESIGNED BY

B. FRANK 05/2026

REVIEWED BY

CHECKED BY




J. CERCK 03/2026

9728000RDLA0001.DWG



CROSS SECTIONS

MAINLINE
CROSS-SECTIONS

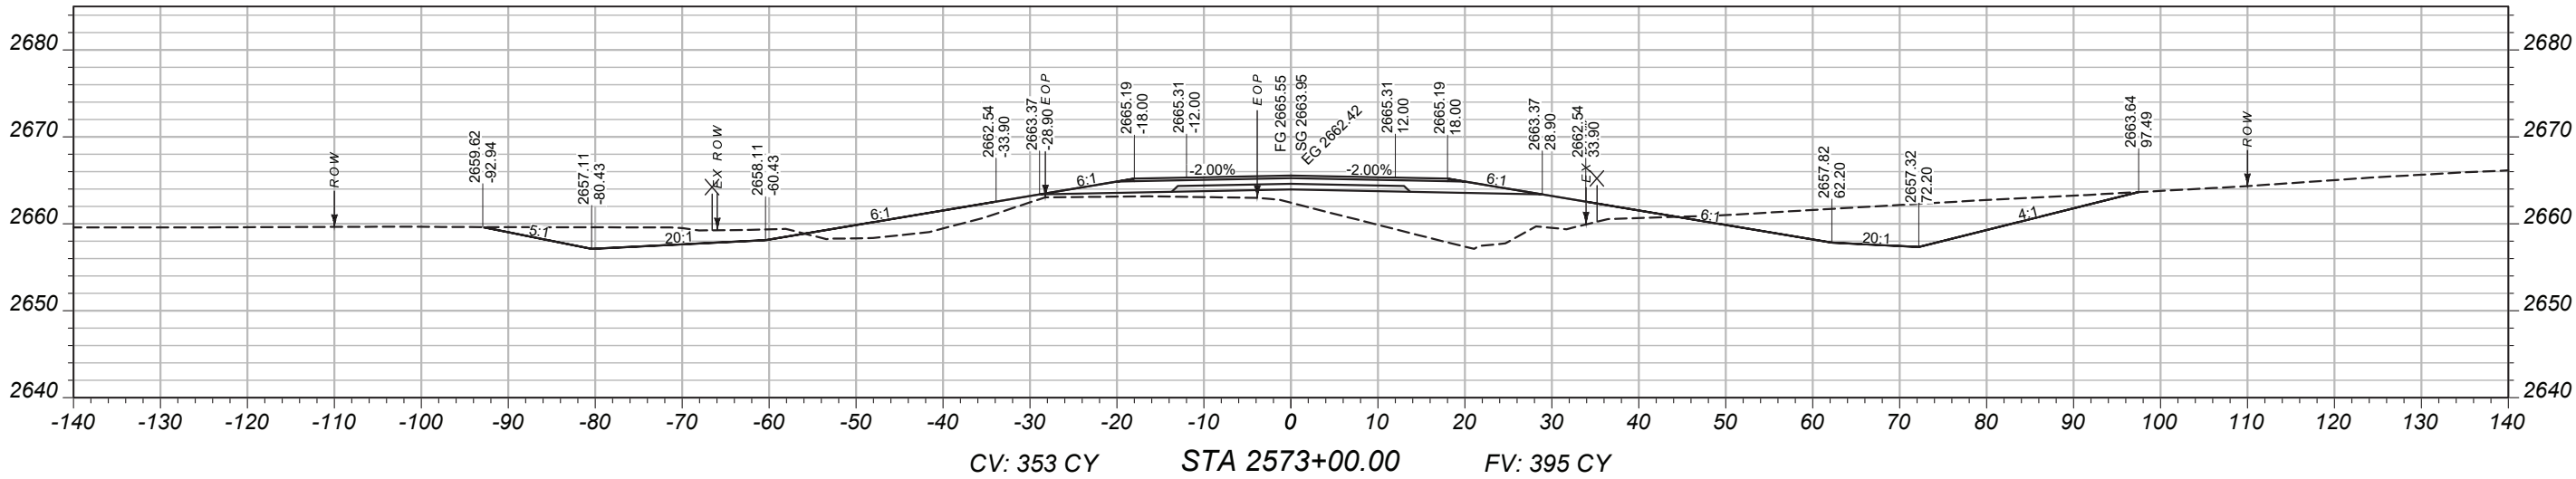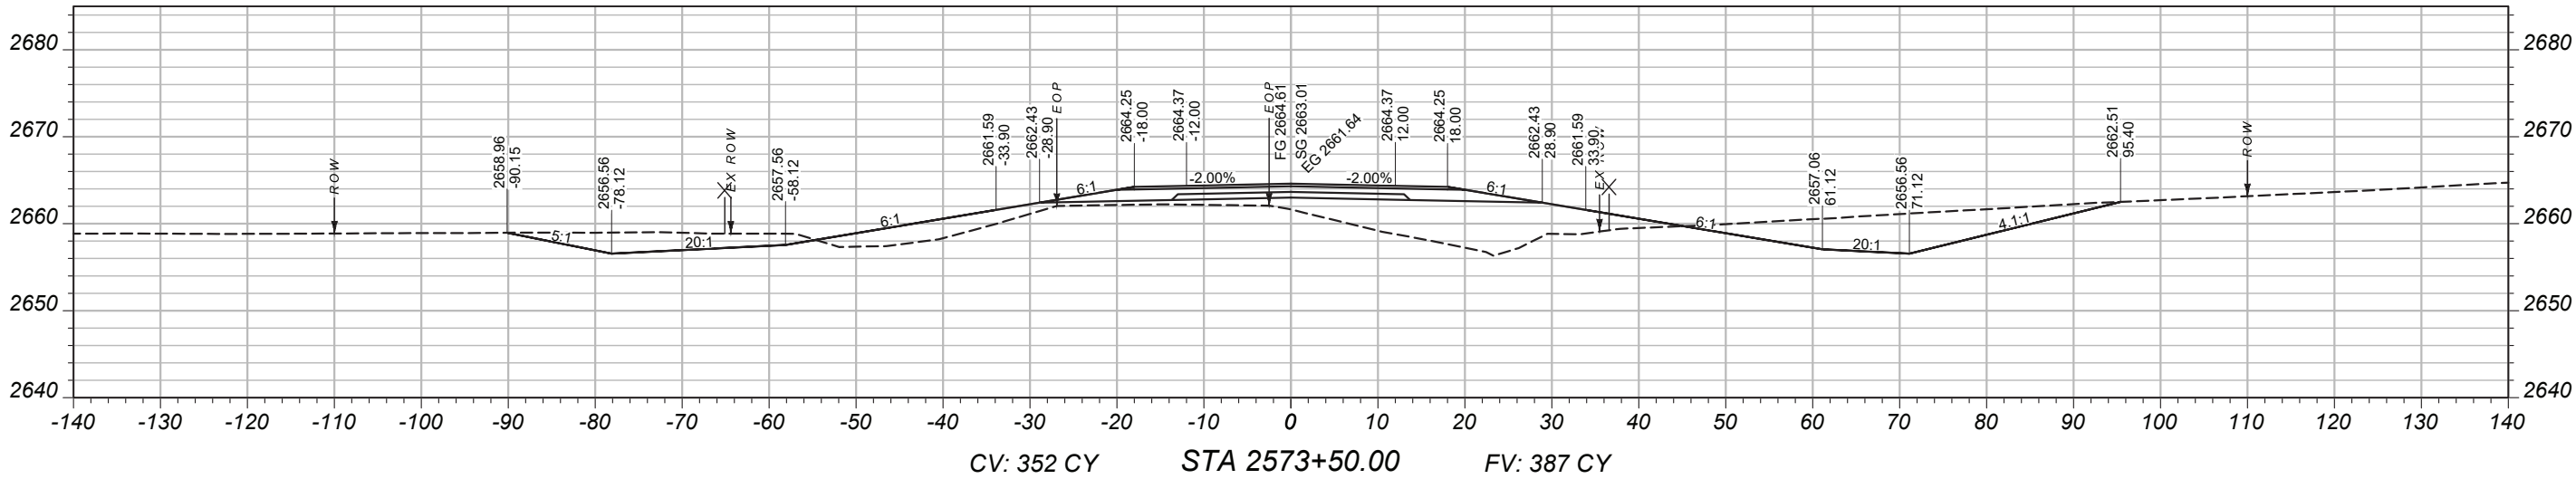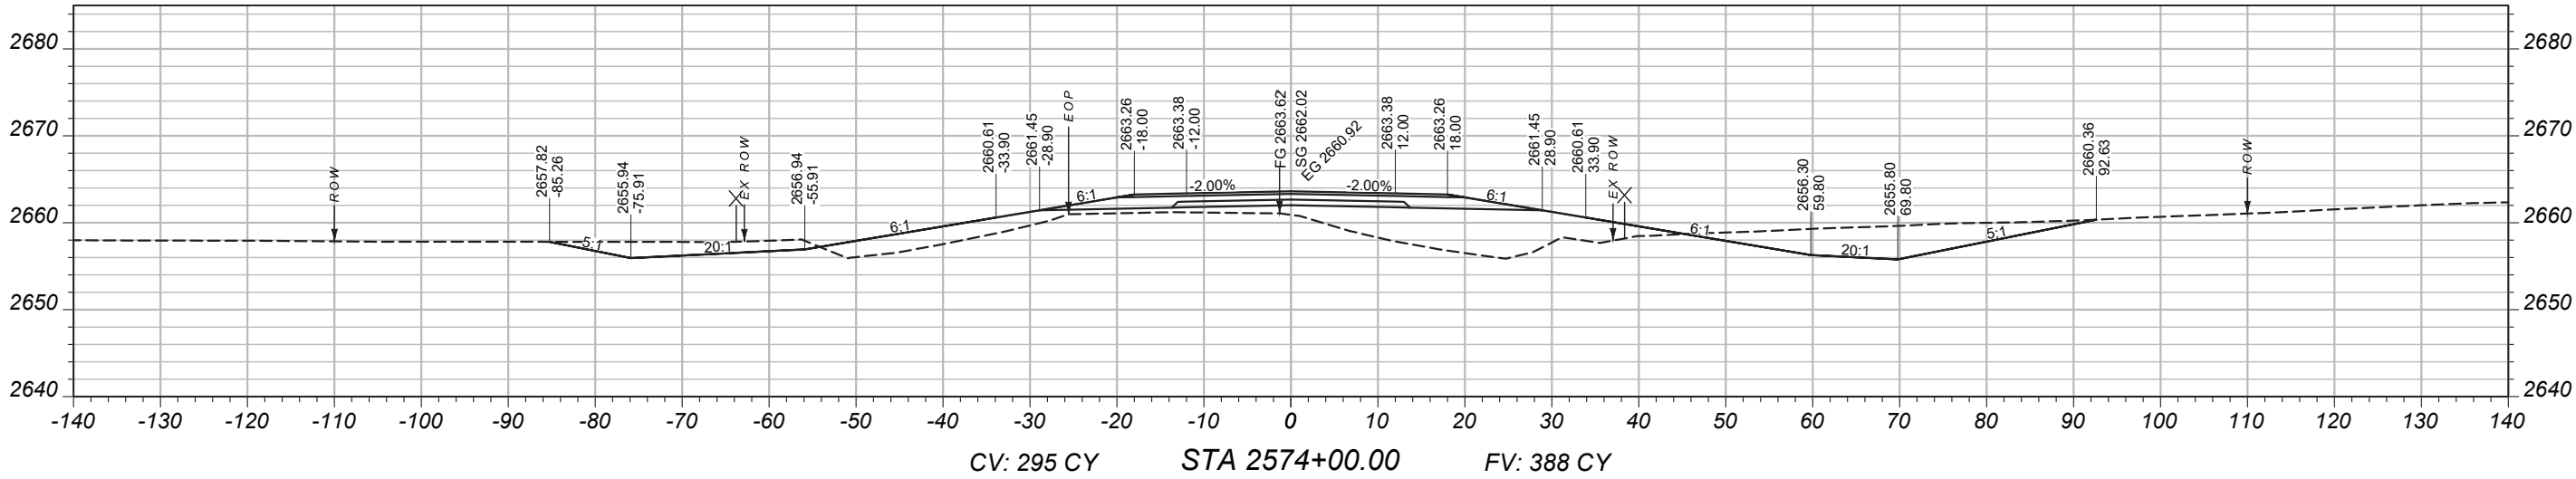

PROJECT NAME

BROCKWAY - WEST

COUNTY

MCCONE

PROJECT ID

SSS-NH 57-6(24)260

UPN

9728000

DESIGNED BY

B. FRANK

REVIEWED BY

CHECKED BY

J. CEREC

9728000RDLA001.DWG



CROSS SECTIONS

3/24/2026 3:03 PM

MAINLINE
CROSS-SECTIONS

PROJECT NAME
BROCKWAY - WEST

COUNTY
MCCONE

PROJECT ID
SSS-NH 57-6(24)260




UPN
9728000

DESIGNED BY B. FRANK	05/2026
REVIEWED BY	
CHECKED BY J. CERECK	03/2026
9728000RDLA0001.DWG	






CROSS SECTIONS

3/24/2026 3:03 PM

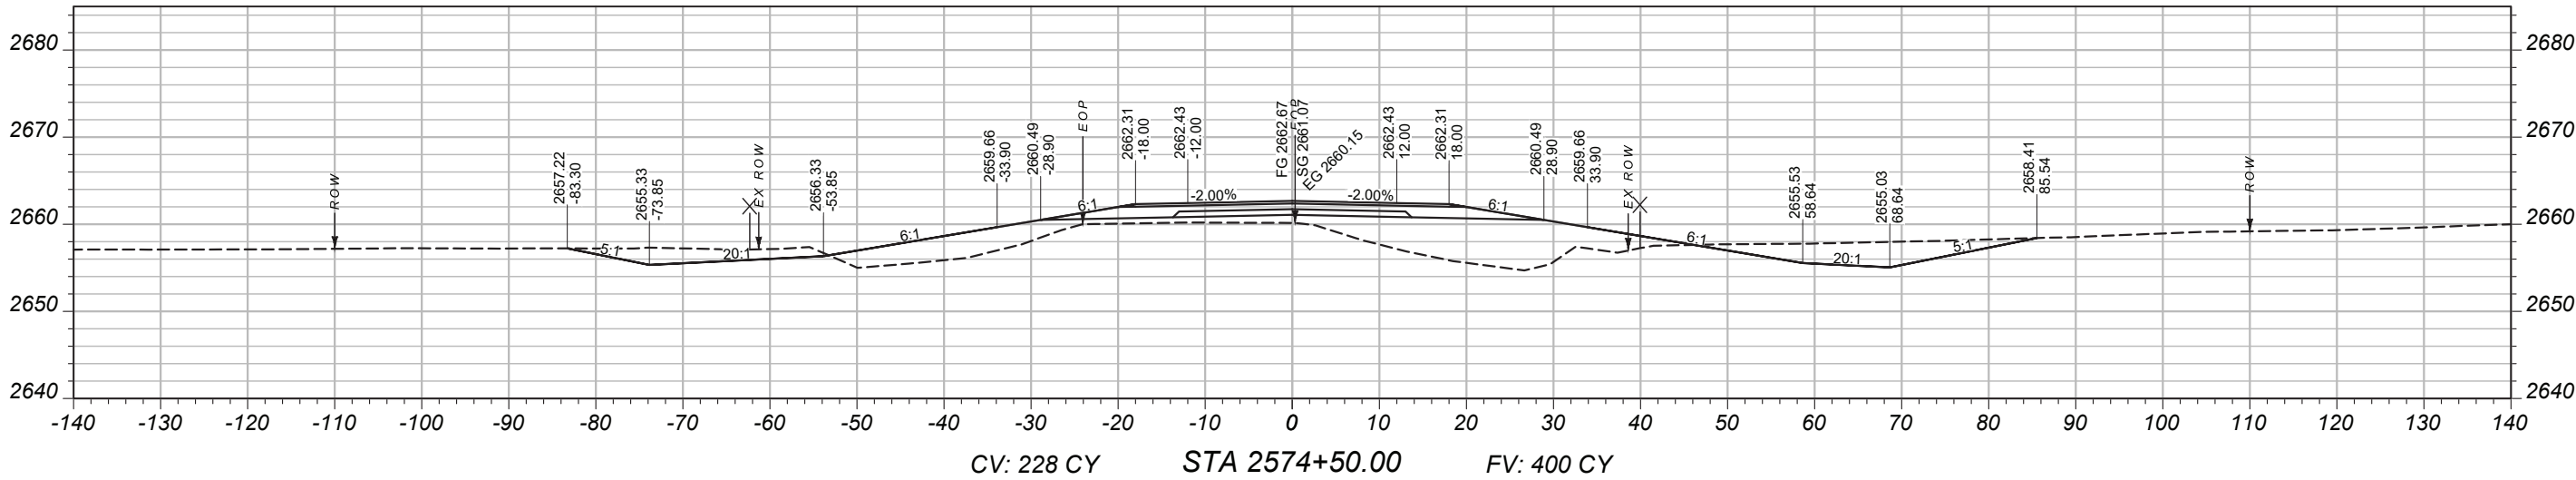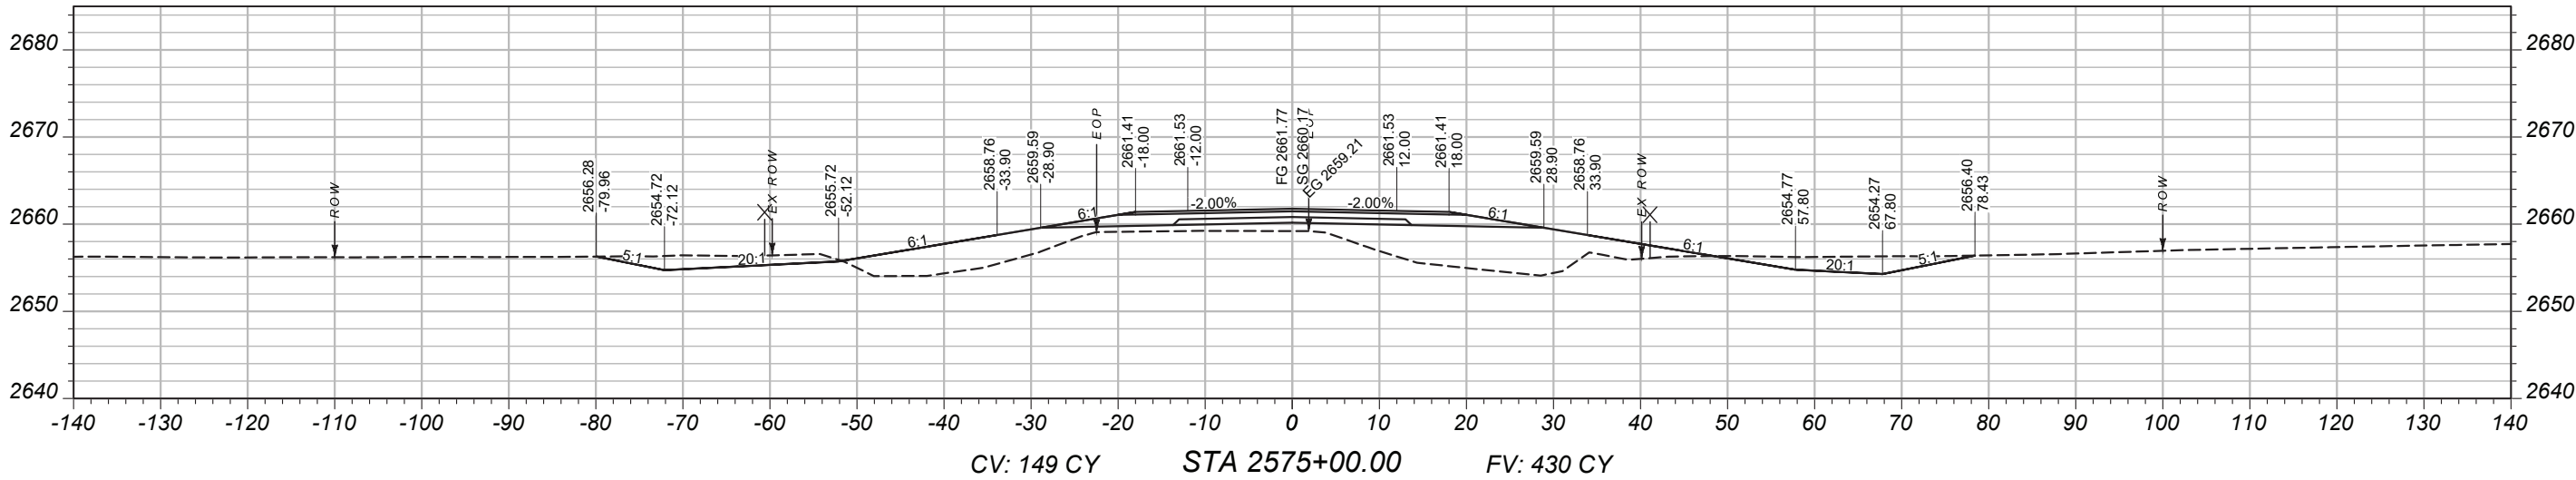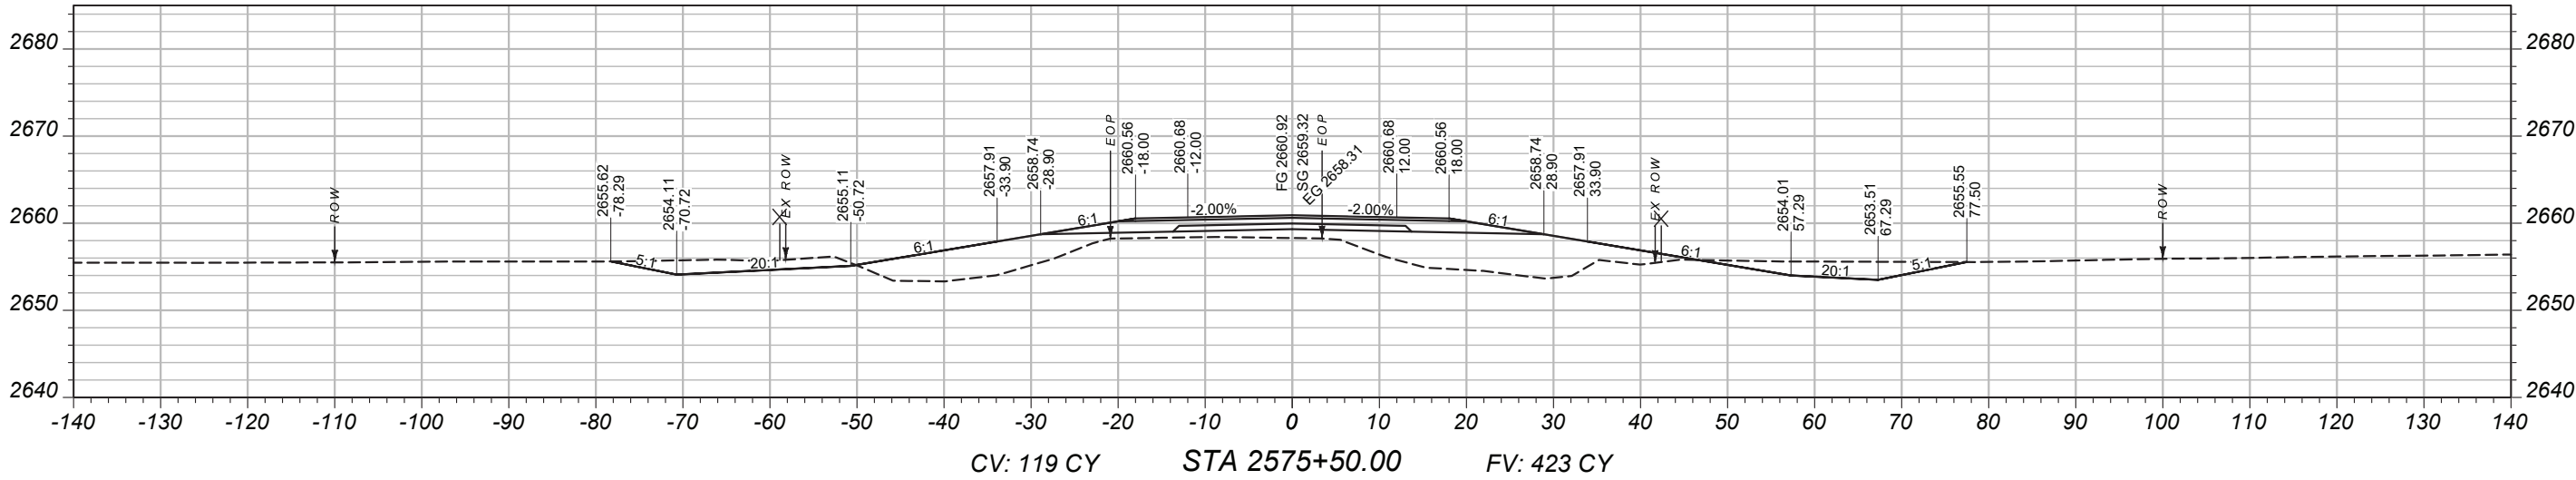

MAINLINE
CROSS-SECTIONS

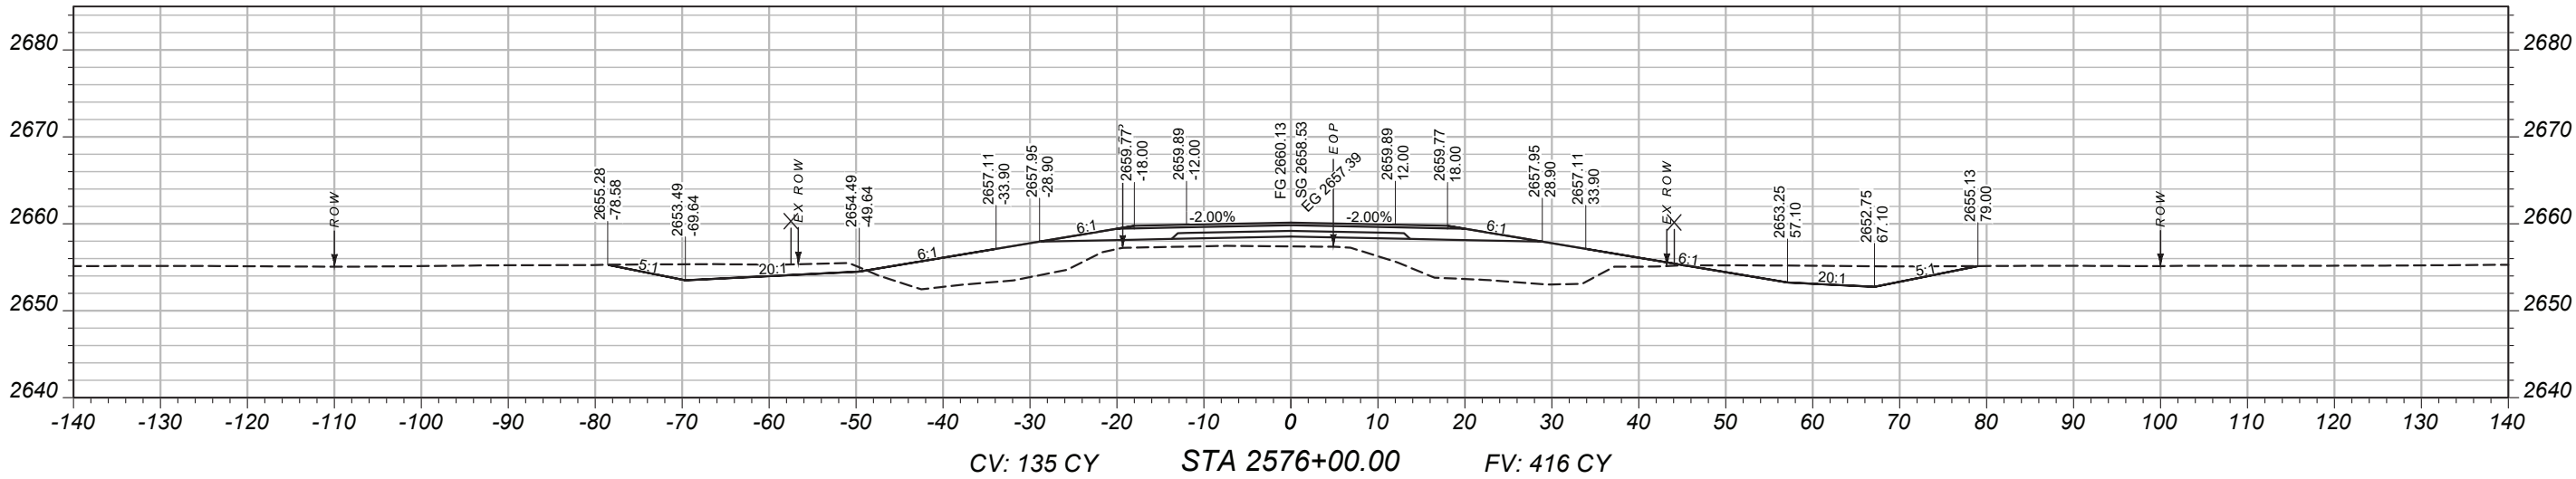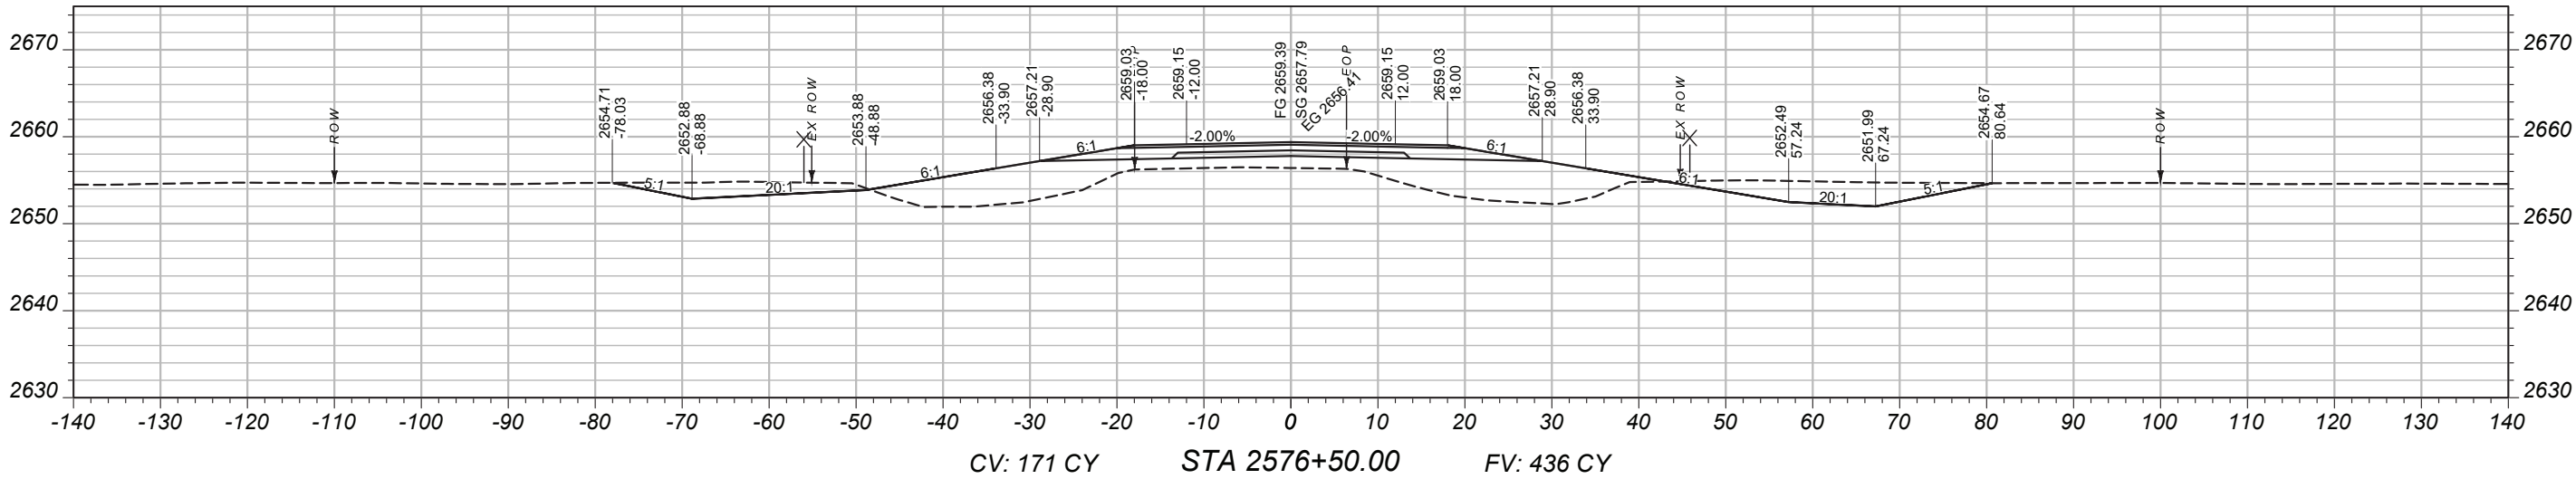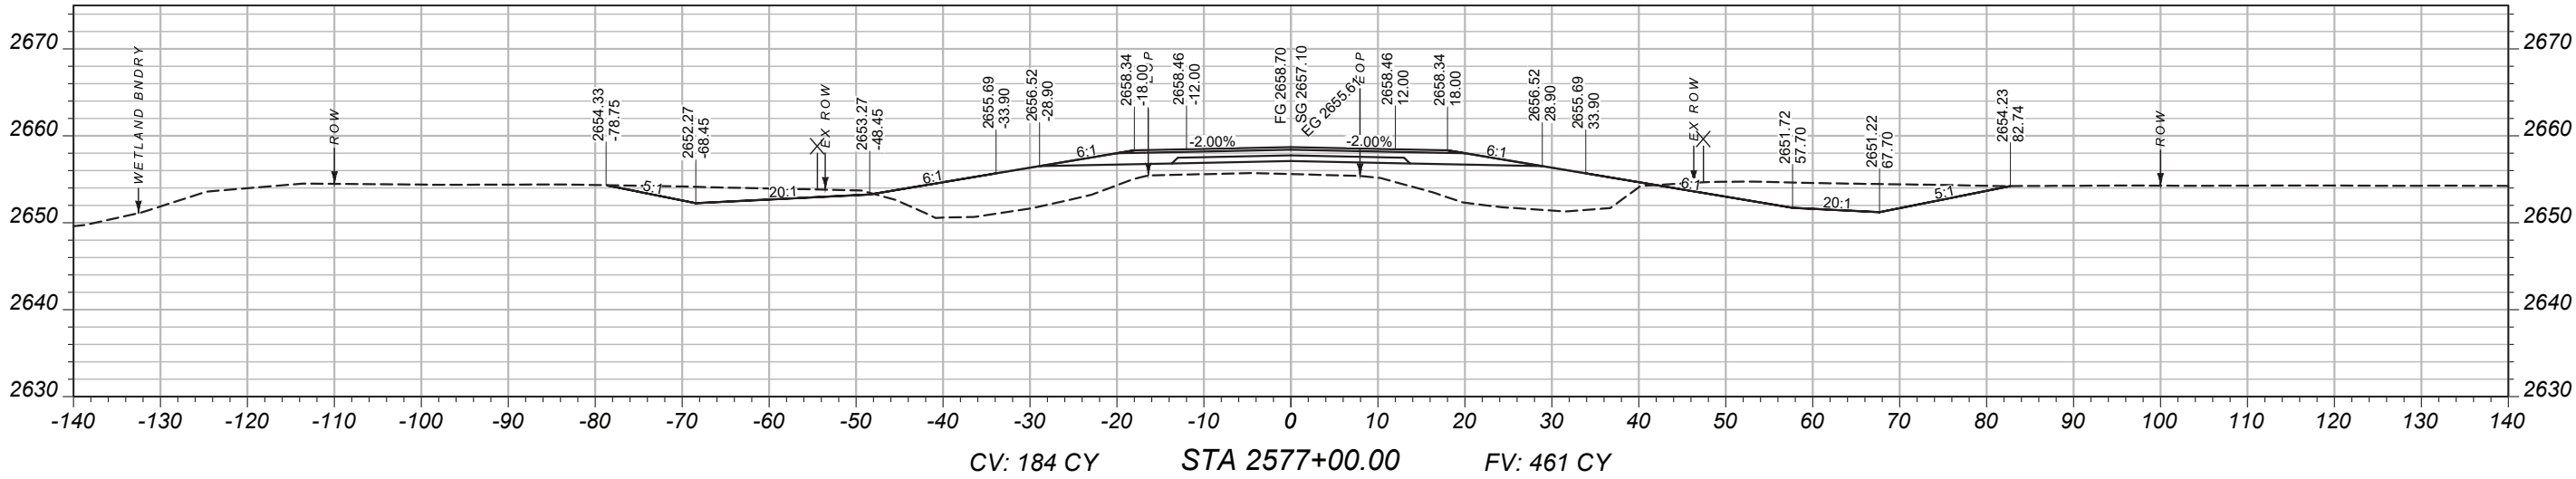

PROJECT NAME

BROCKWAY - WEST

COUNTY

MCCONE

PROJECT ID

SSS-NH 57-6(24)260

UPN

9728000

DESIGNED BY

B. FRANK 05/2026

REVIEWED BY

CHECKED BY

J. CERCK 03/2026




9728000RDLA0001.DWG



CROSS SECTIONS

3/24/2026 3:03 PM

MAINLINE
CROSS-SECTIONS

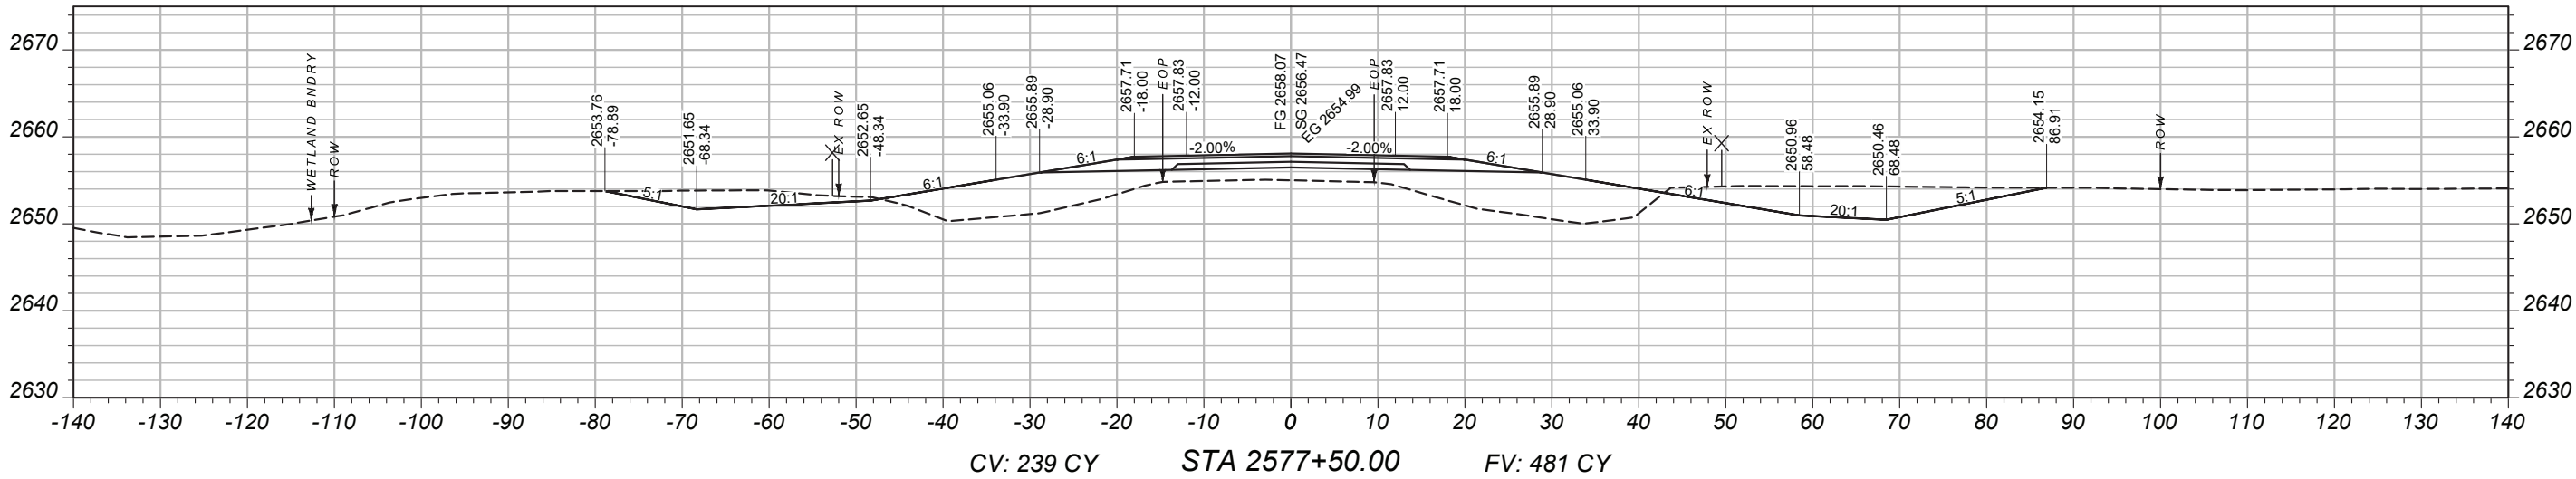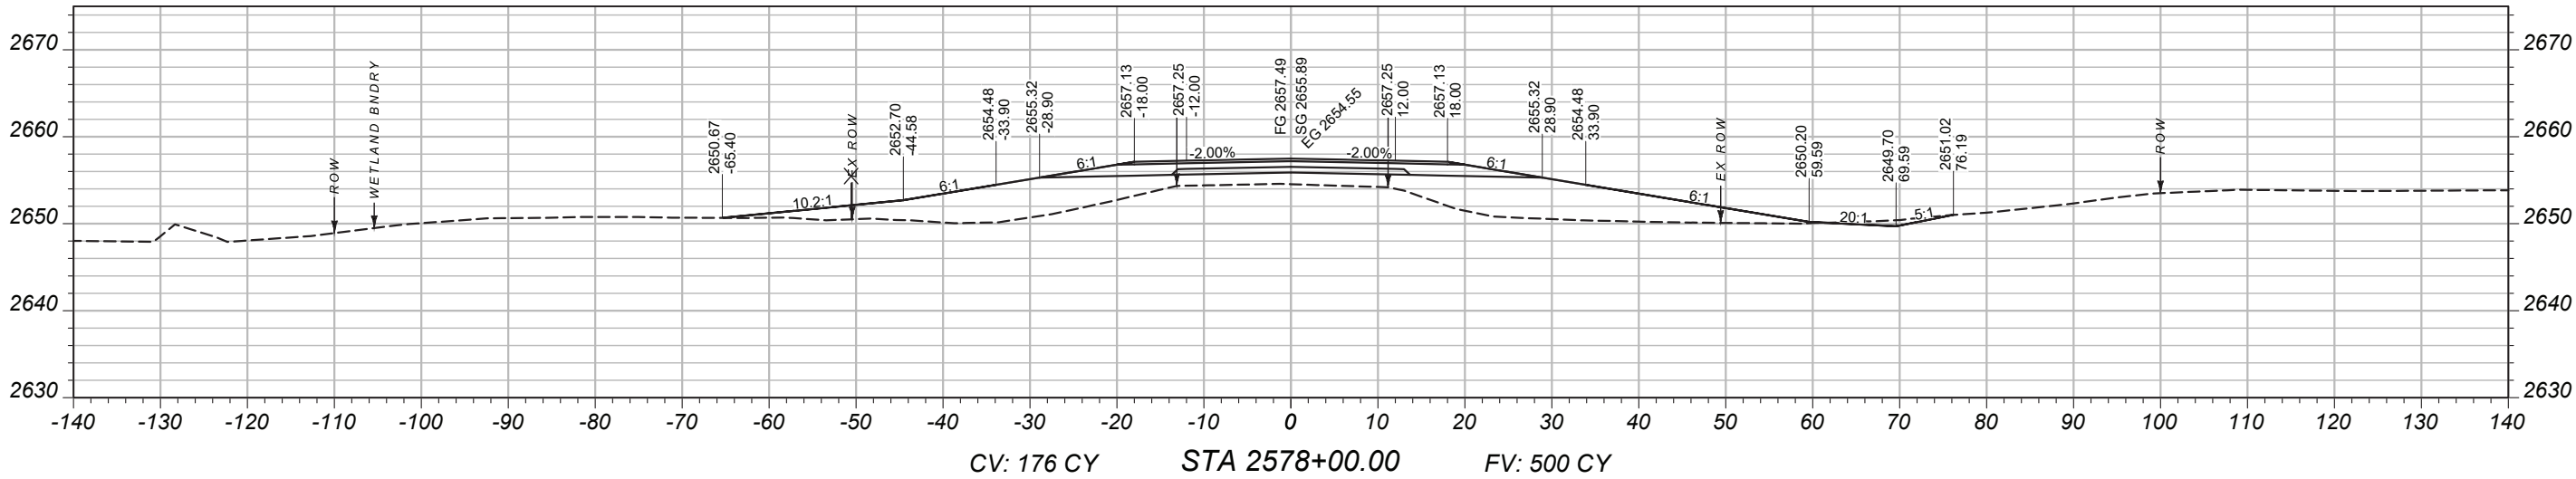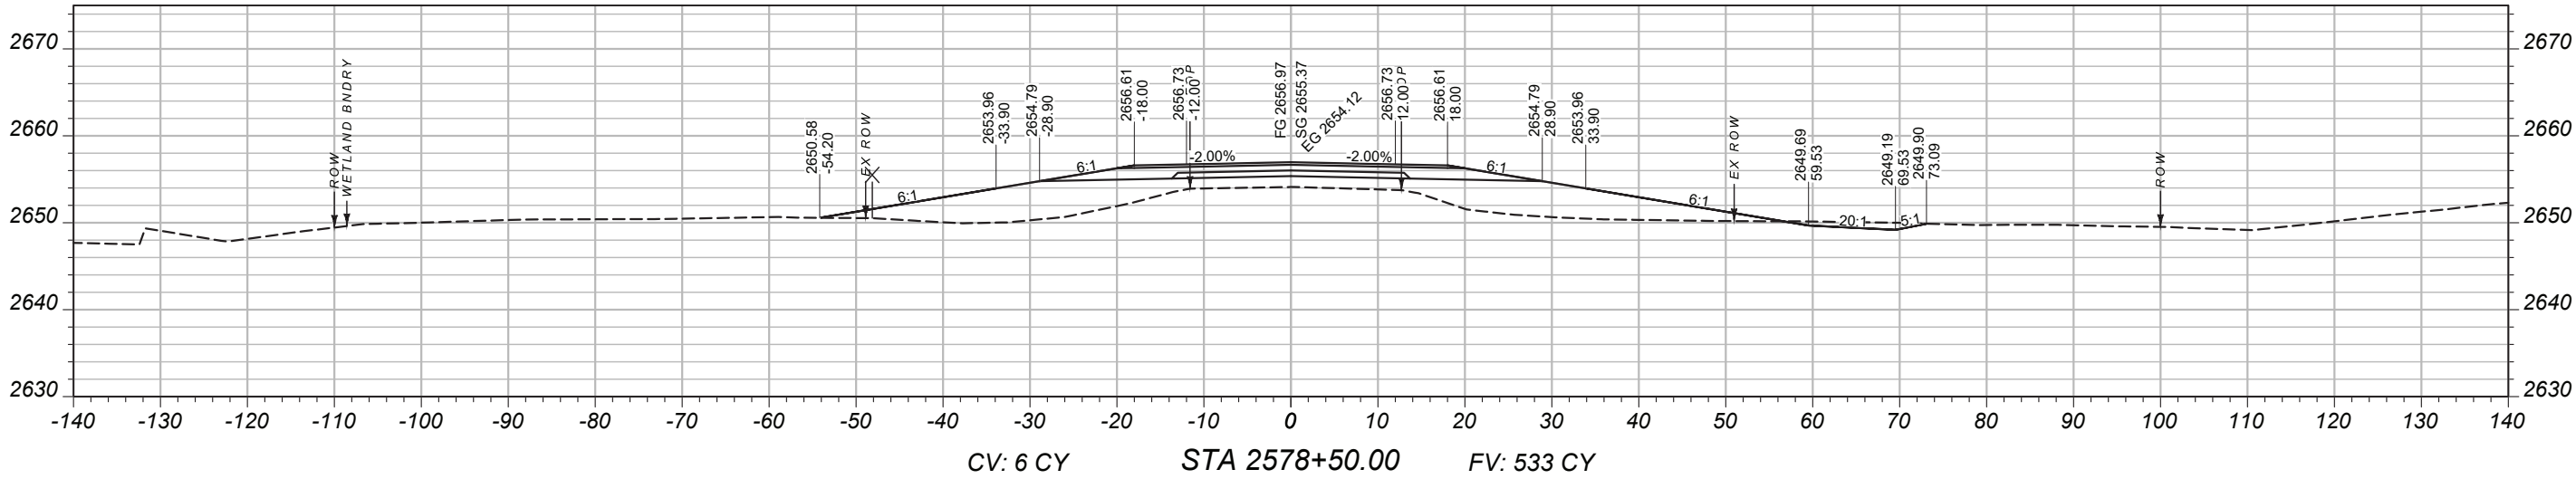

PROJECT NAME
BROCKWAY - WEST

COUNTY
MCCONE

PROJECT ID
SSS-NH 57-6(24)260

UPN
9728000

DESIGNED BY
B. FRANK

REVIEWED BY
05/2026

CHECKED BY
J. CERCK

03/2026
9728000RDLA001.DWG



CROSS SECTIONS

3/24/2026 3:03 PM

MAINLINE
CROSS-SECTIONS

PROJECT NAME
BROCKWAY - WEST

COUNTY
MCCONE

PROJECT ID
SSS-NH 57-6(24)260

UPN
9728000

DESIGNED BY
B. FRANK

05/2026

REVIEWED BY




CHECKED BY

03/2026




9728000RDLA001.DWG



CROSS SECTIONS

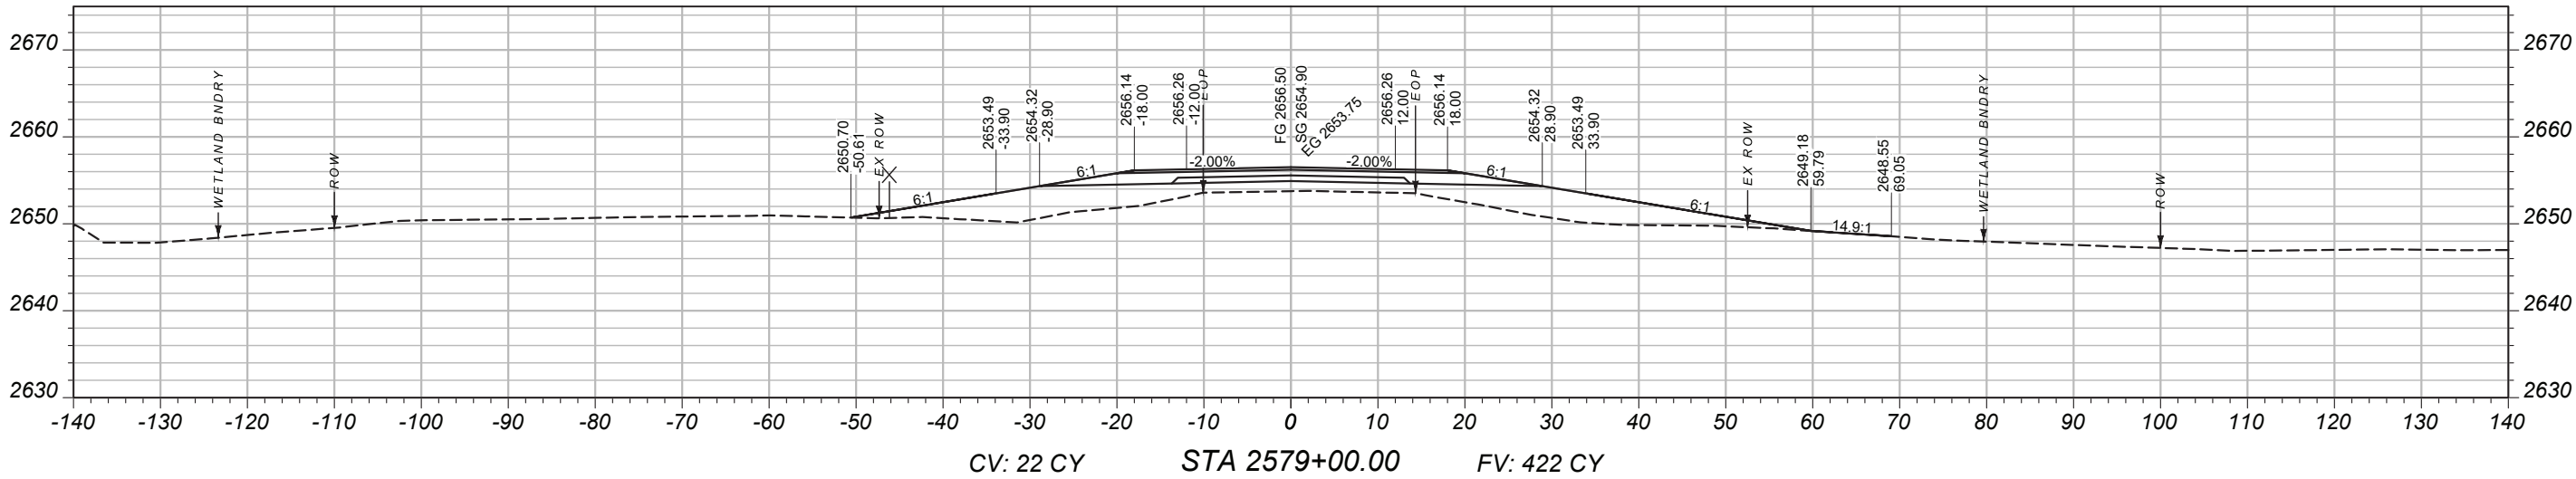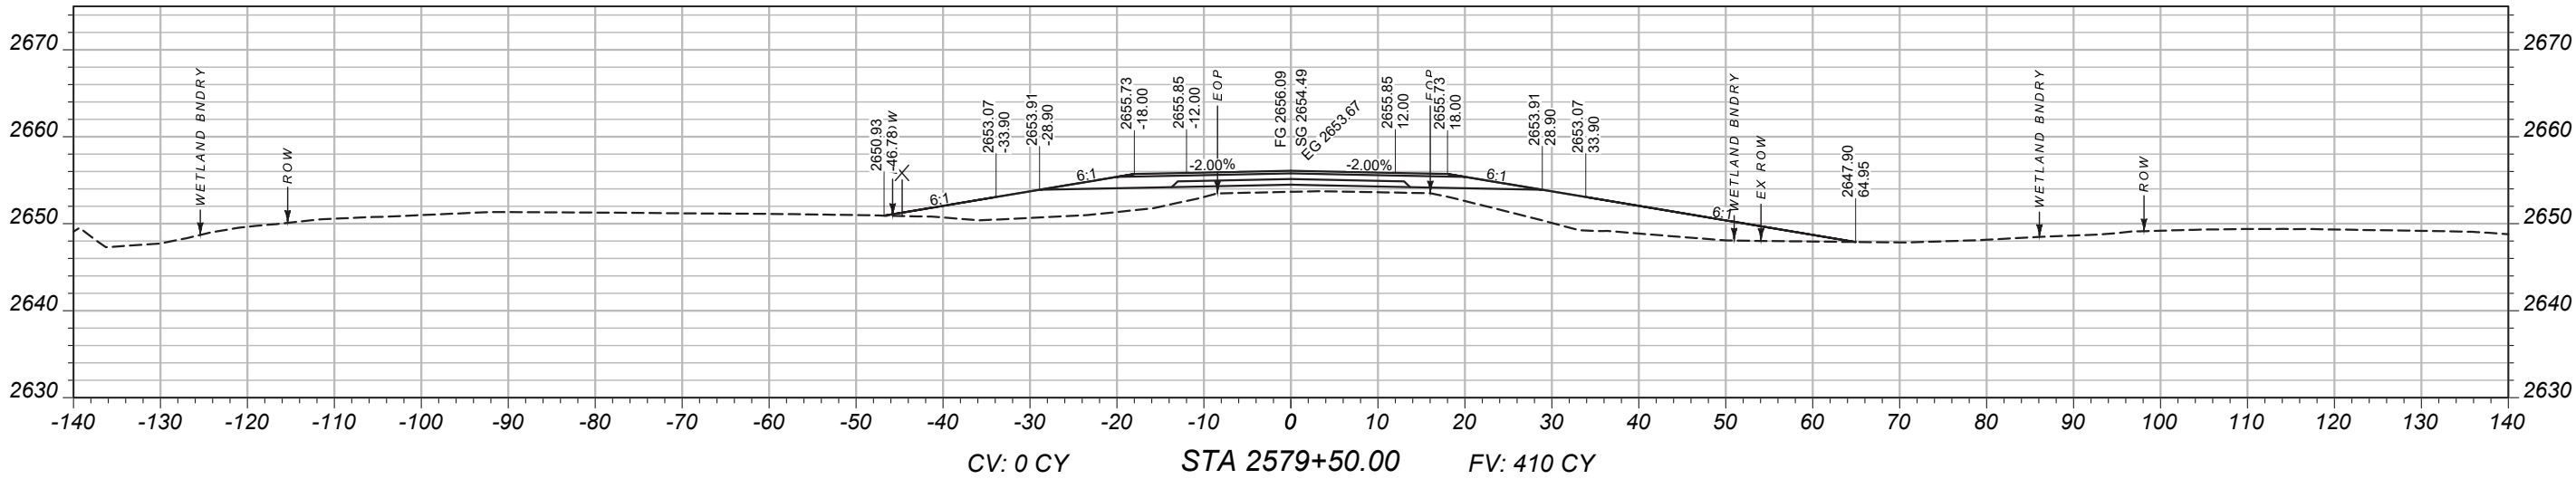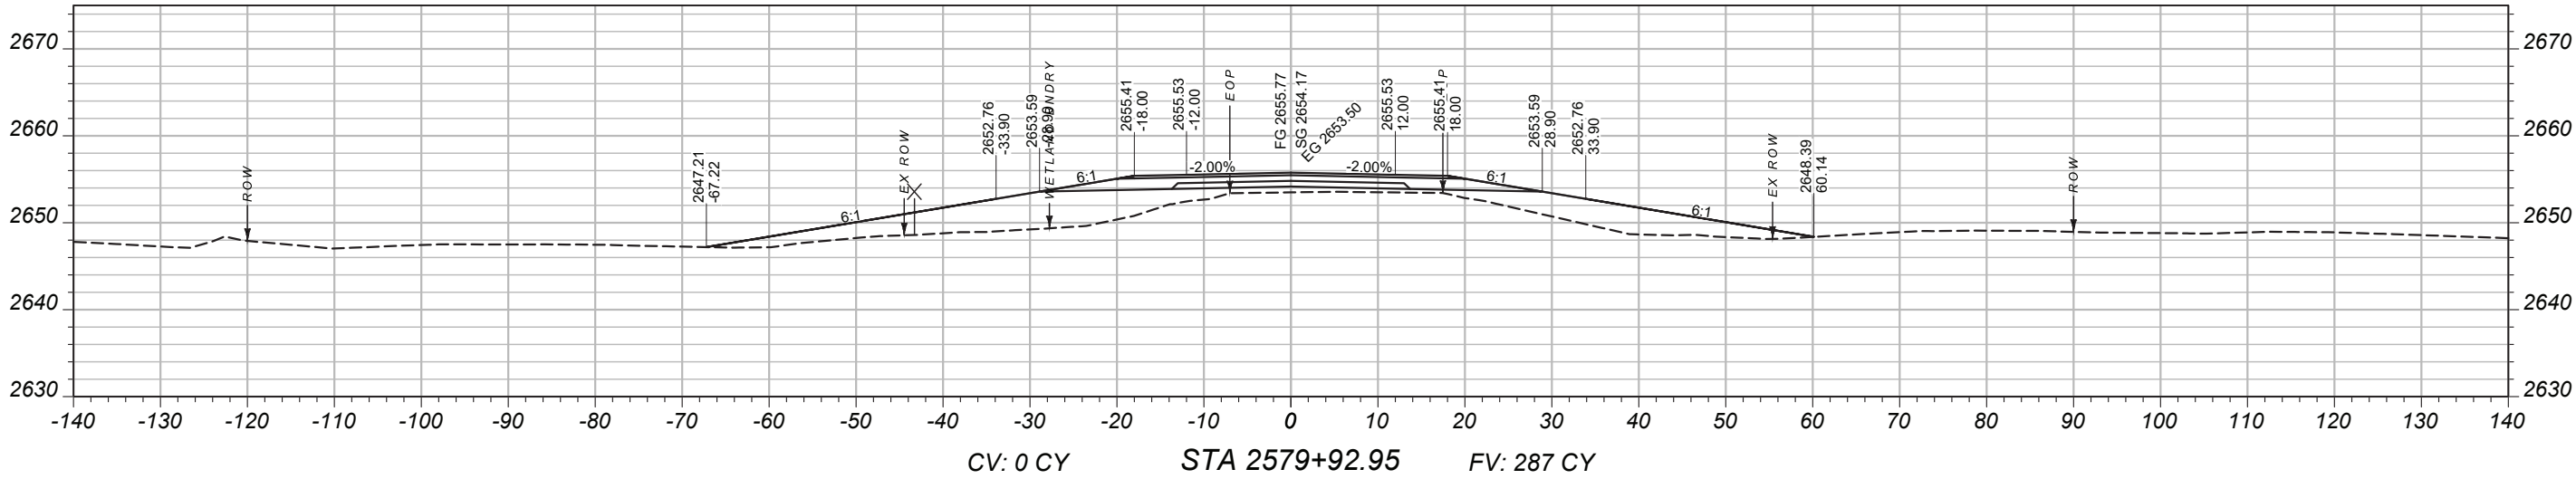

MAINLINE
CROSS-SECTIONS

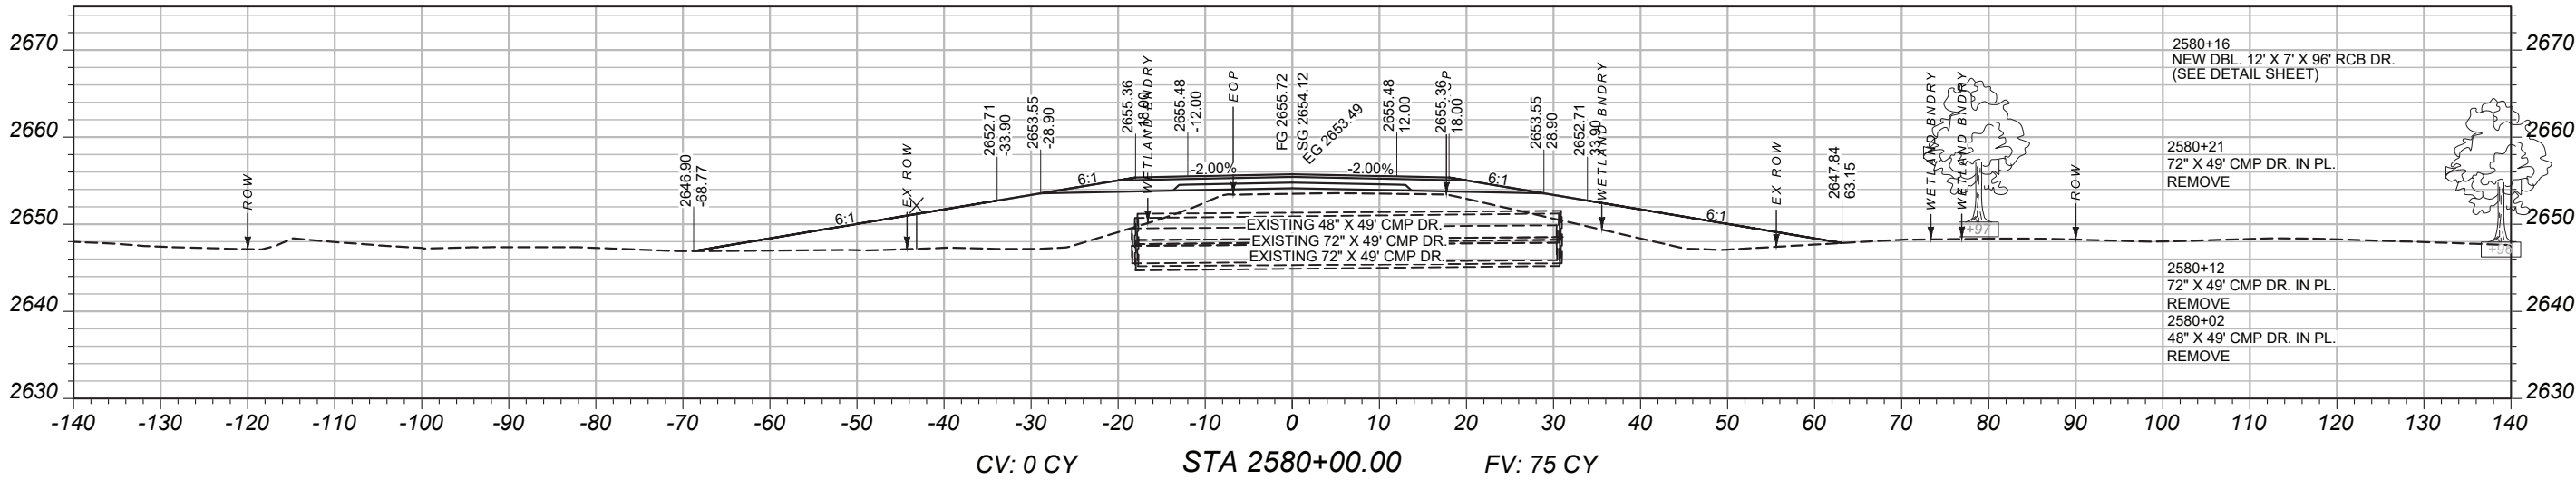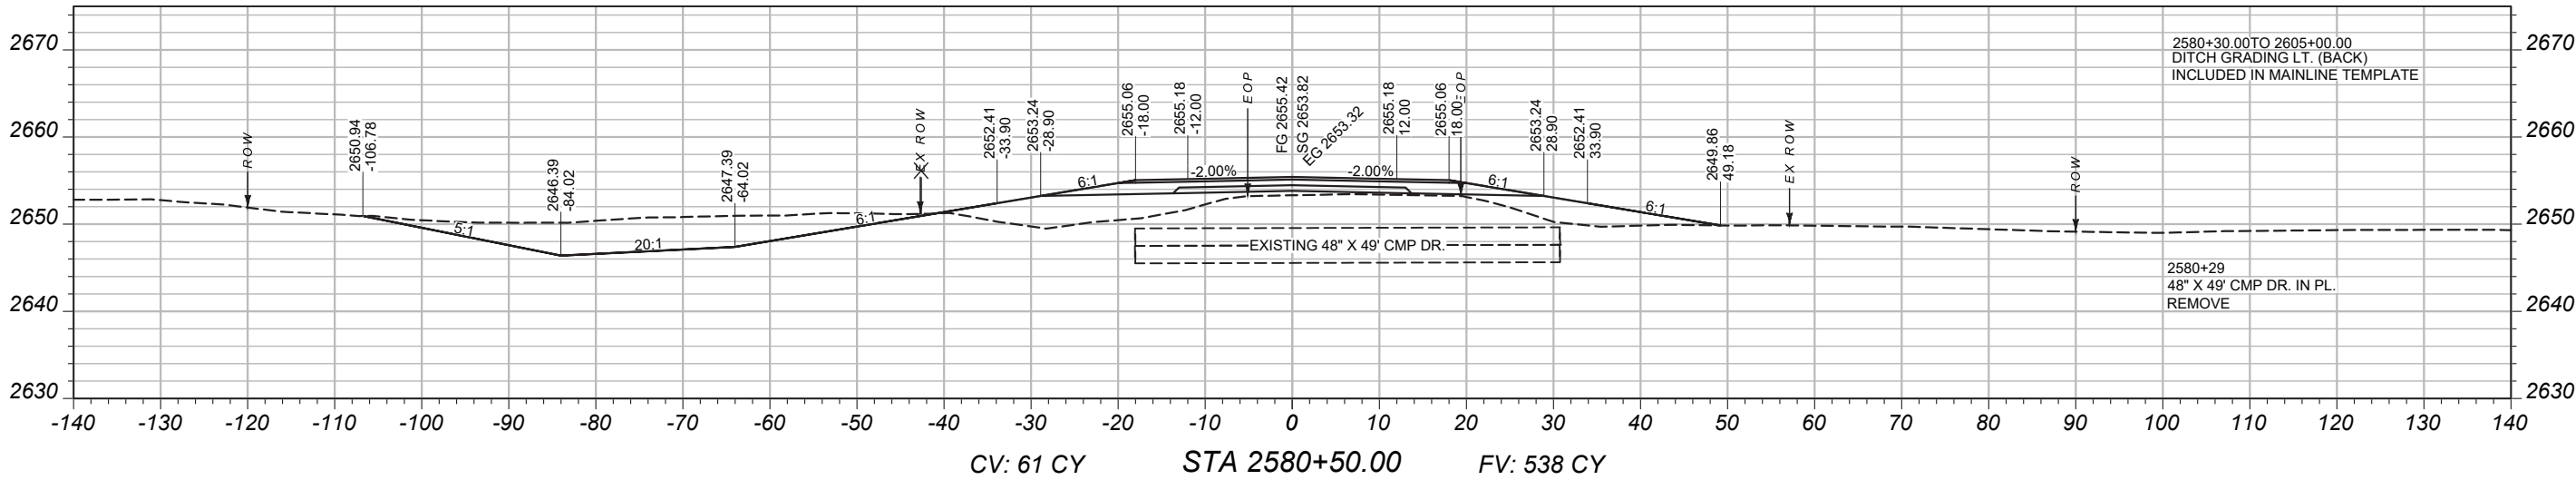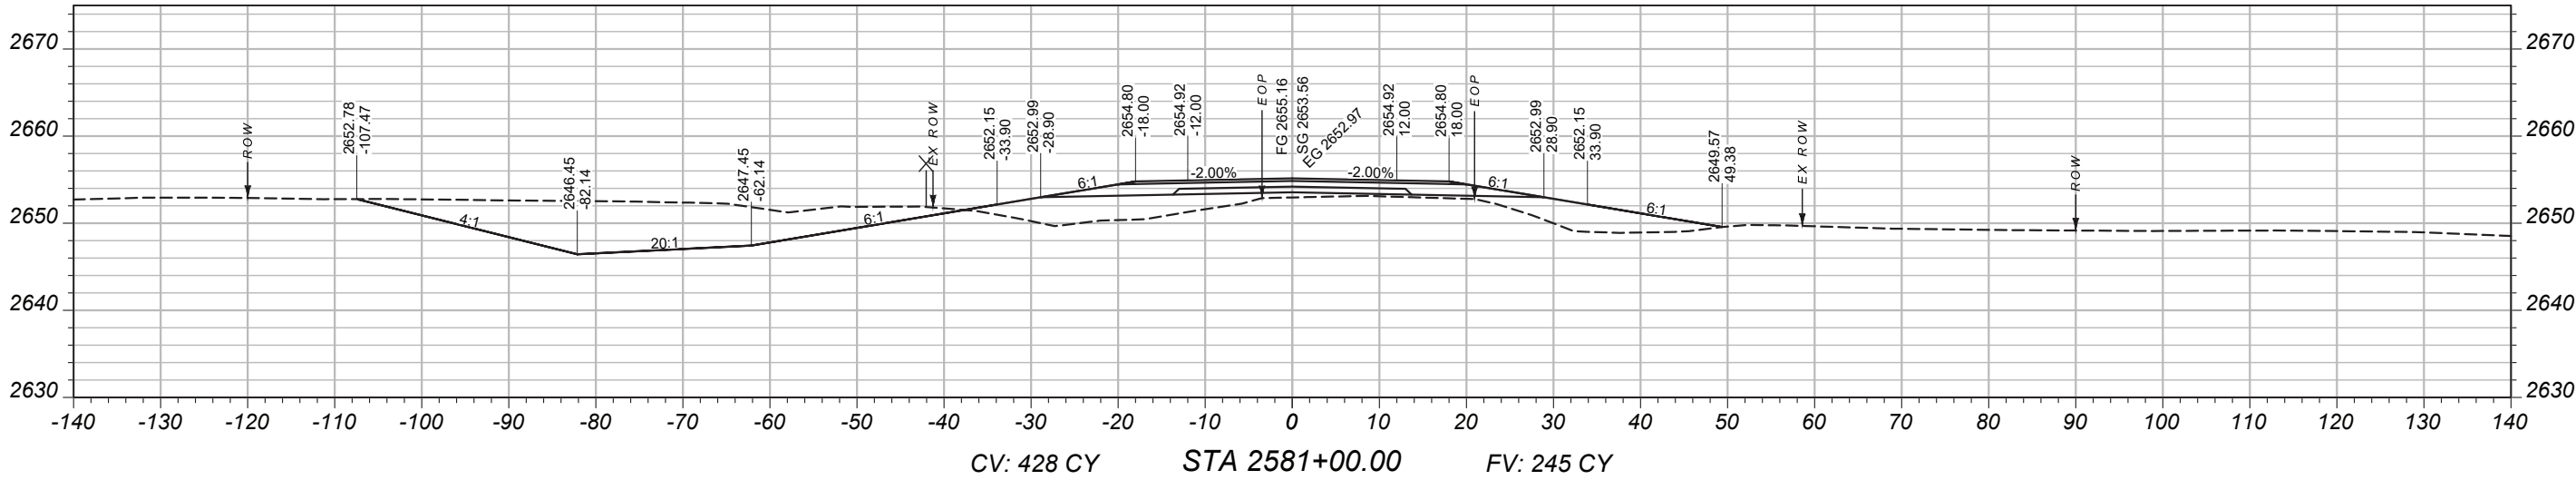

PROJECT NAME
BROCKWAY - WEST

COUNTY

MCCONE

PROJECT ID

SSS-NH 57-6(24)260

UPN

9728000

DESIGNED BY

B. FRANK

REVIEWED BY

CHECKED BY

J. CERCK

9728000RDLA0001.DWG



CROSS SECTIONS

MAINLINE
CROSS-SECTIONS

PROJECT NAME
BROCKWAY - WEST

COUNTY
MCCONE




PROJECT ID
SSS-NH 57-6(24)260

UPN
9728000

DESIGNED BY B. FRANK	05/2026
REVIEWED BY	
CHECKED BY J. CERECK	03/2026
9728000RDLA0001.DWG	



CROSS SECTIONS

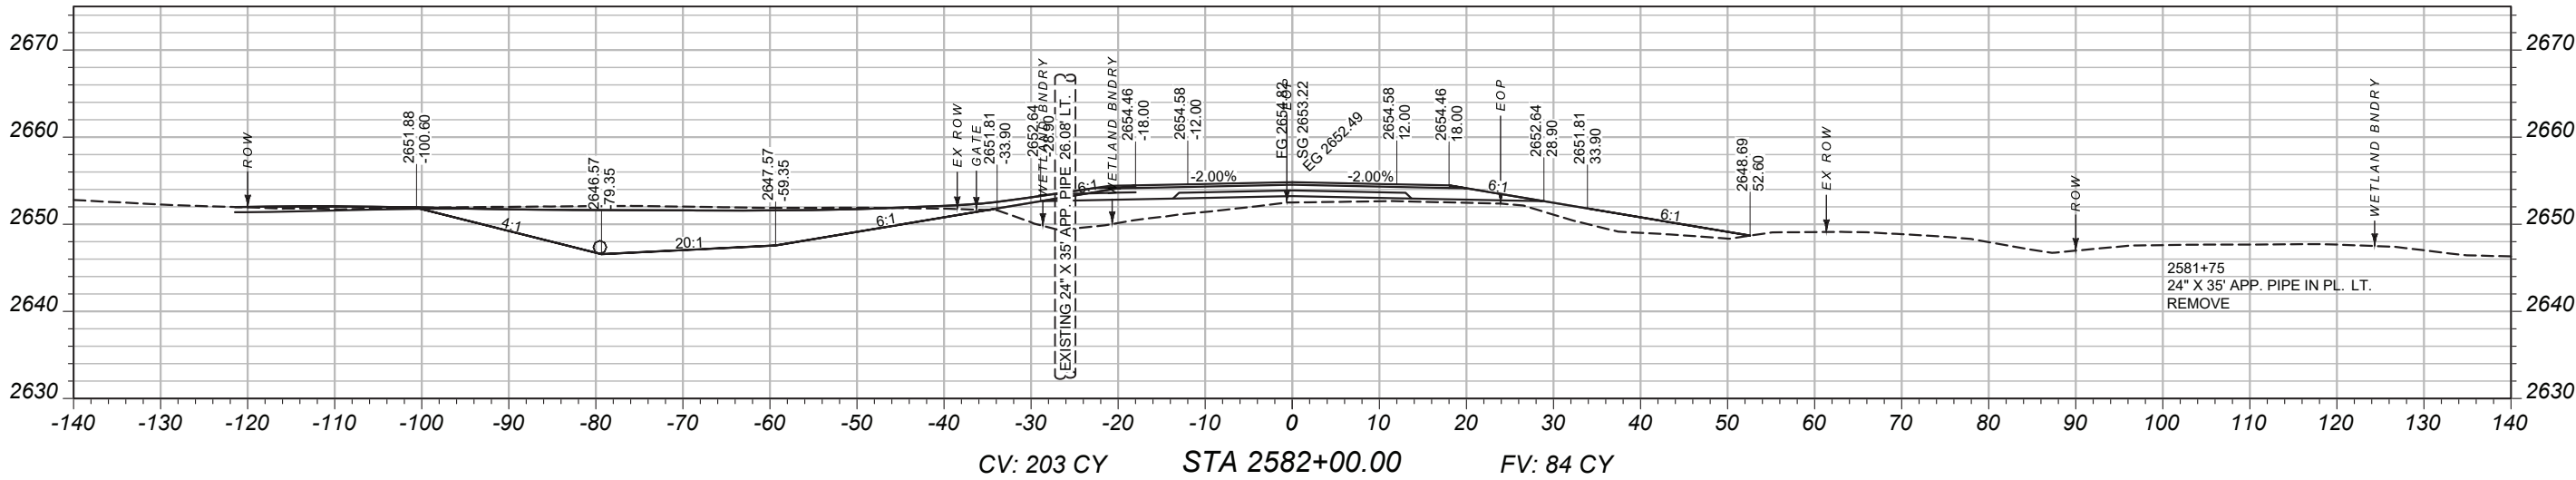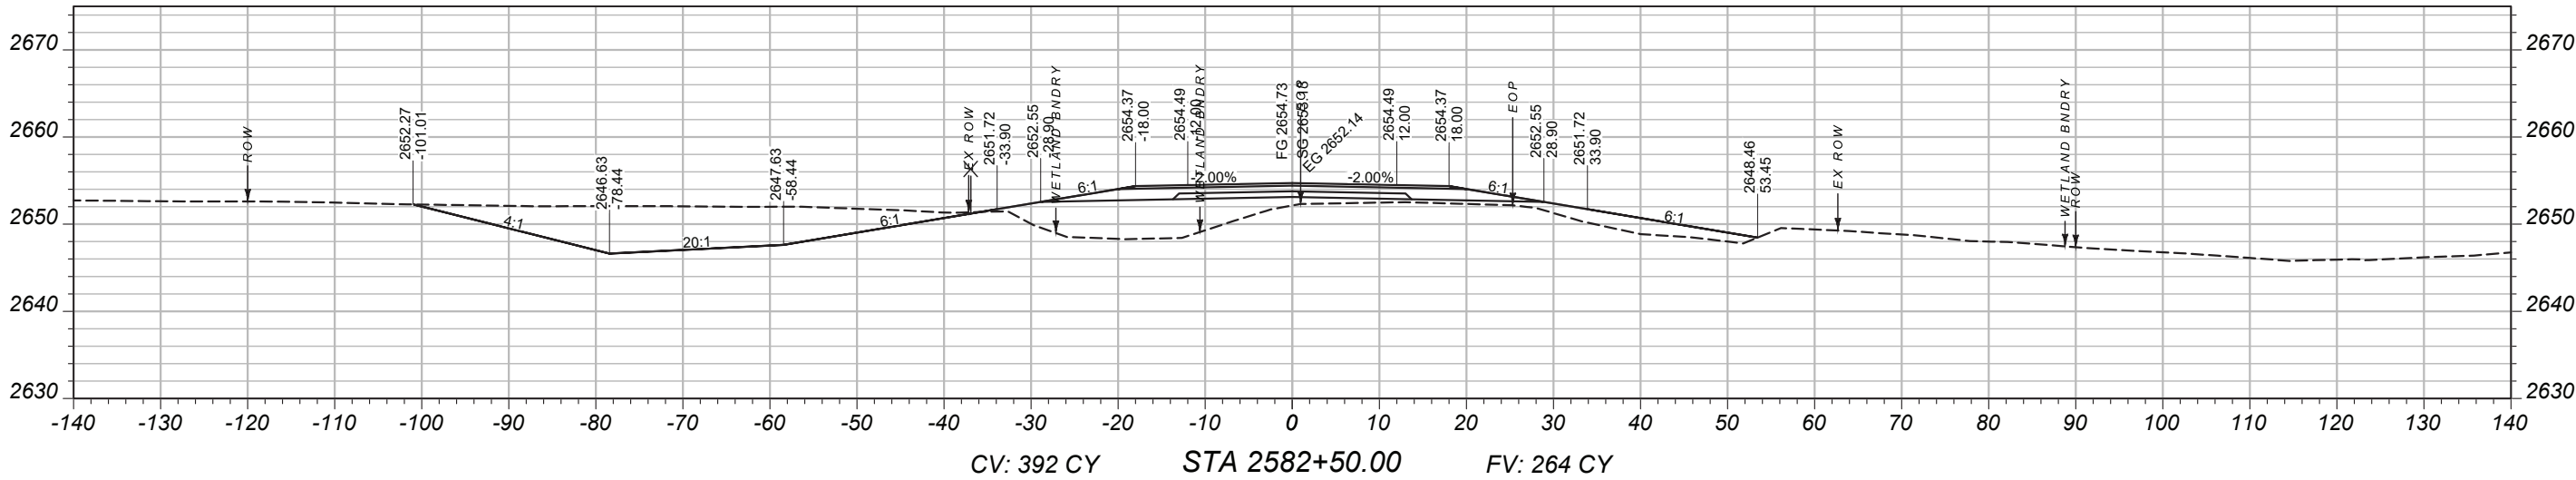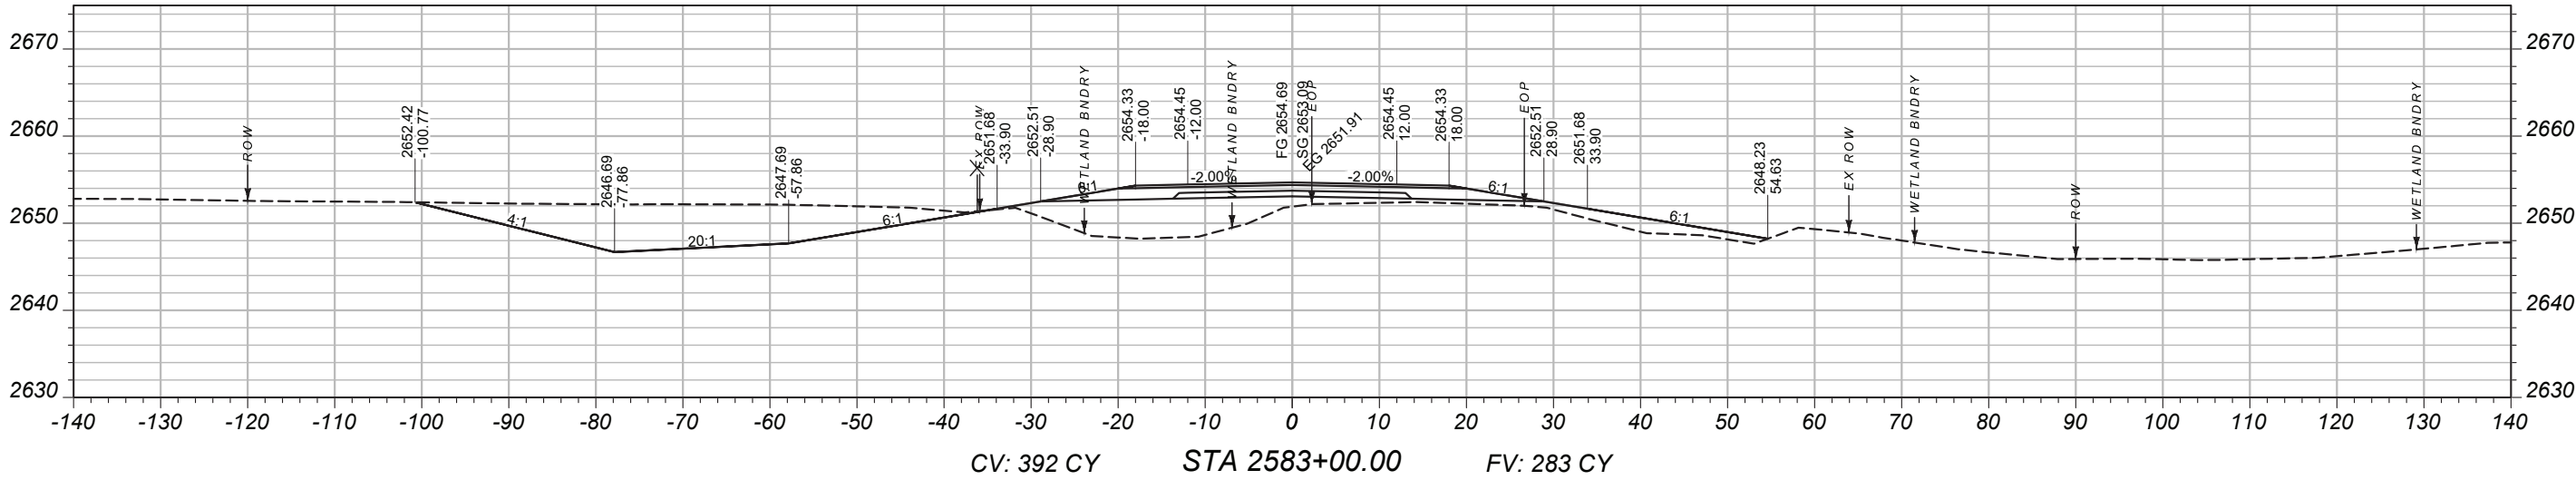

MAINLINE
CROSS-SECTIONS

PROJECT NAME
BROCKWAY - WEST

COUNTY
MCCONE

PROJECT ID
SSS-NH 57-6(24)260

UPN
9728000

DESIGNED BY
B. FRANK

05/2026

REVIEWED BY

CHECKED BY
J. CERECK




03/2026

9728000RDLA0001.DWG






CROSS SECTIONS

3/24/2026 3:03 PM

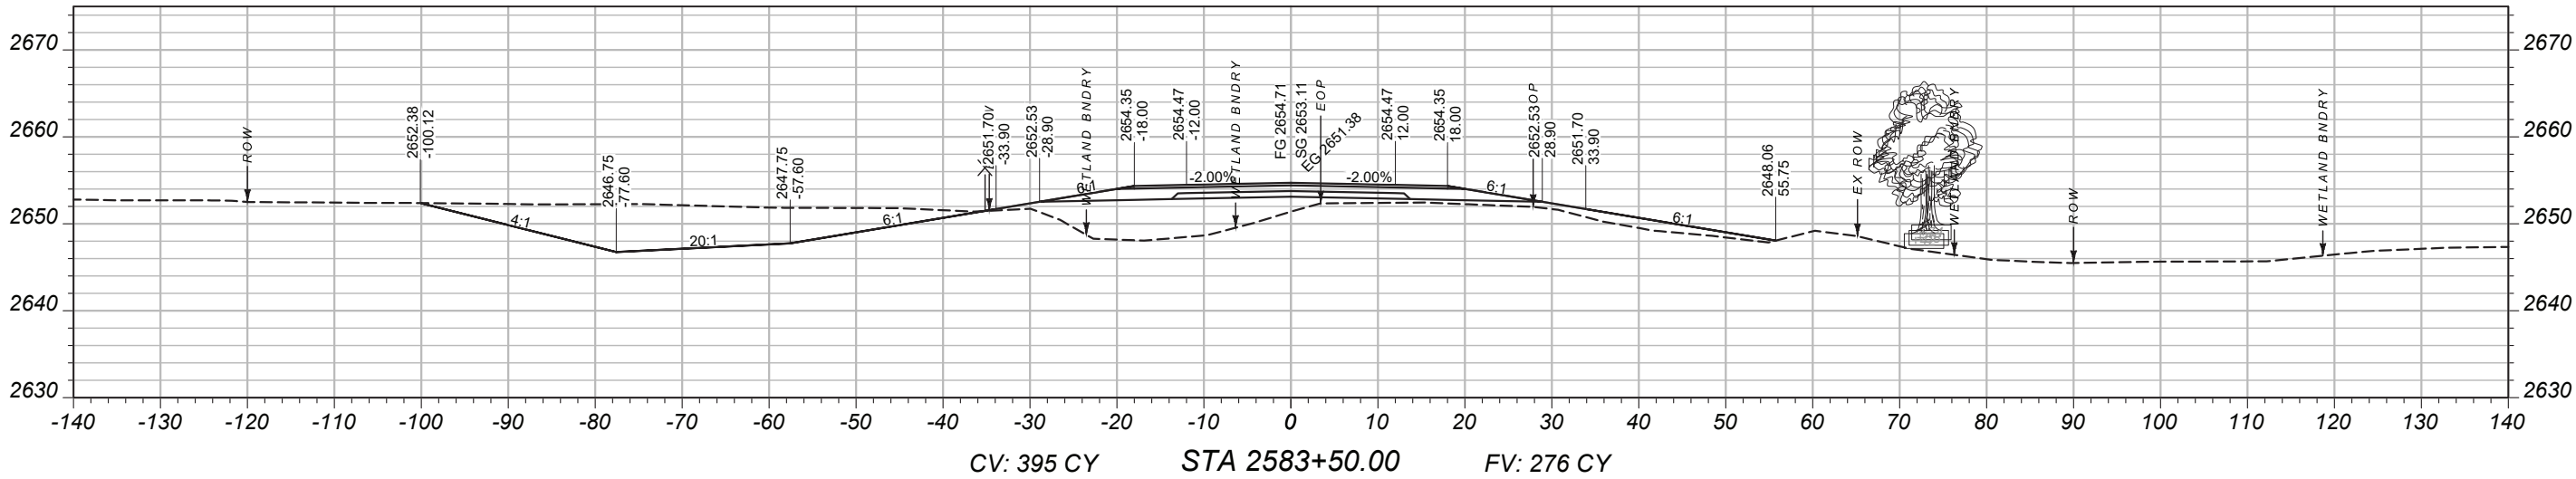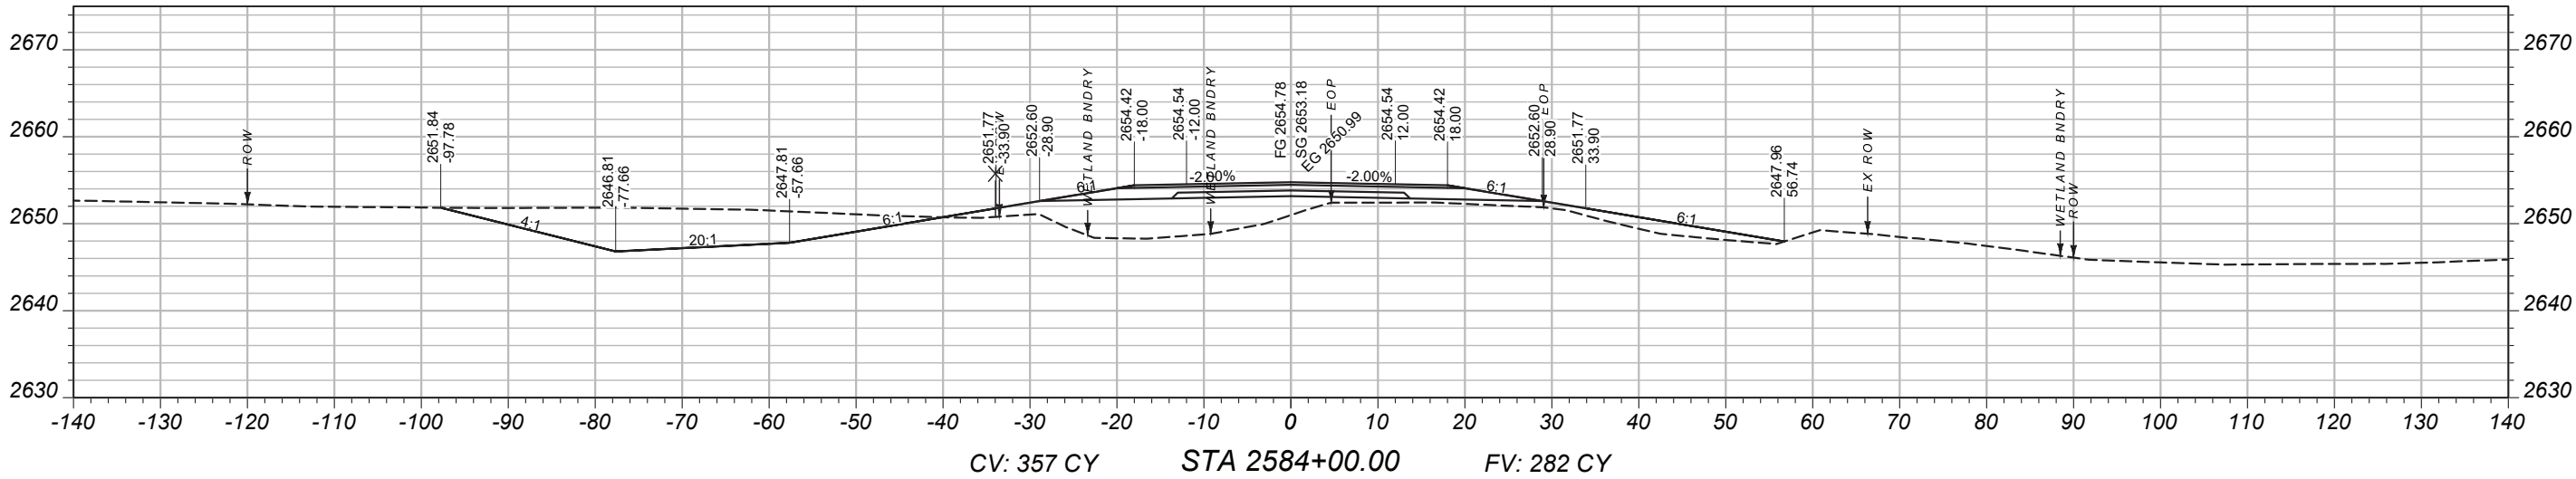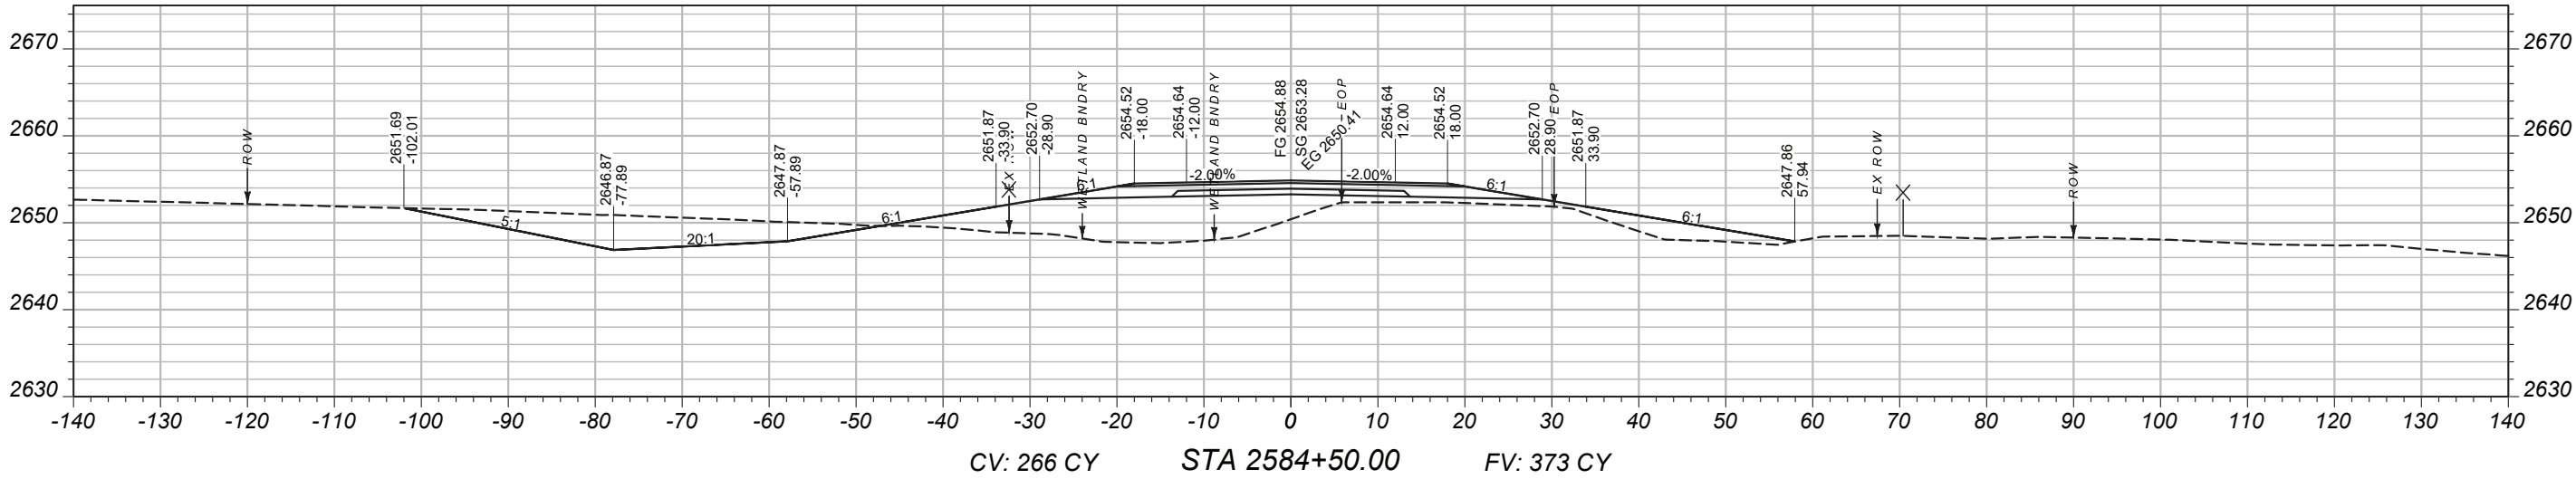

MAINLINE CROSS-SECTIONS

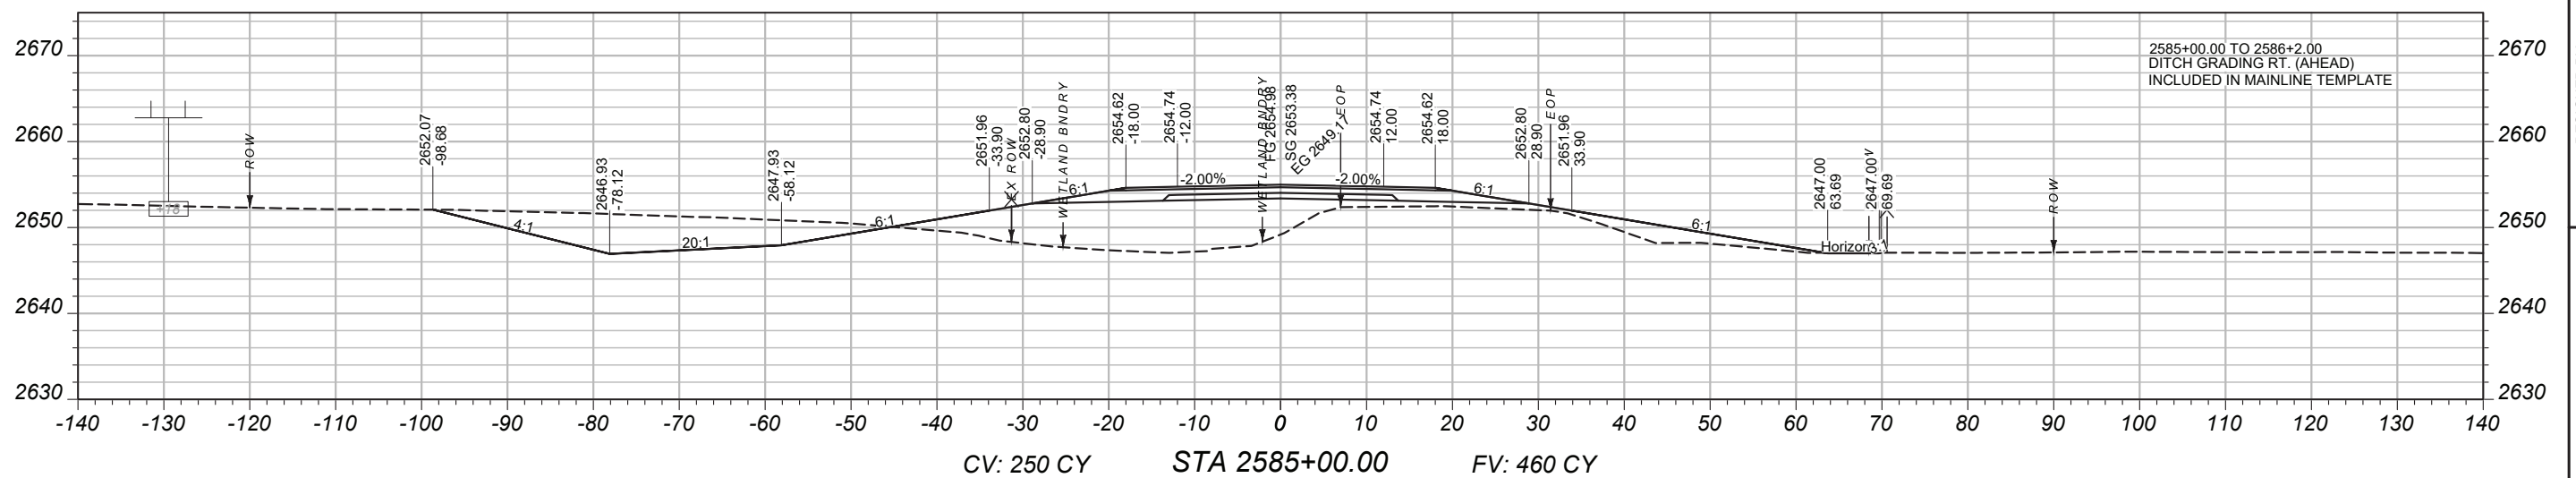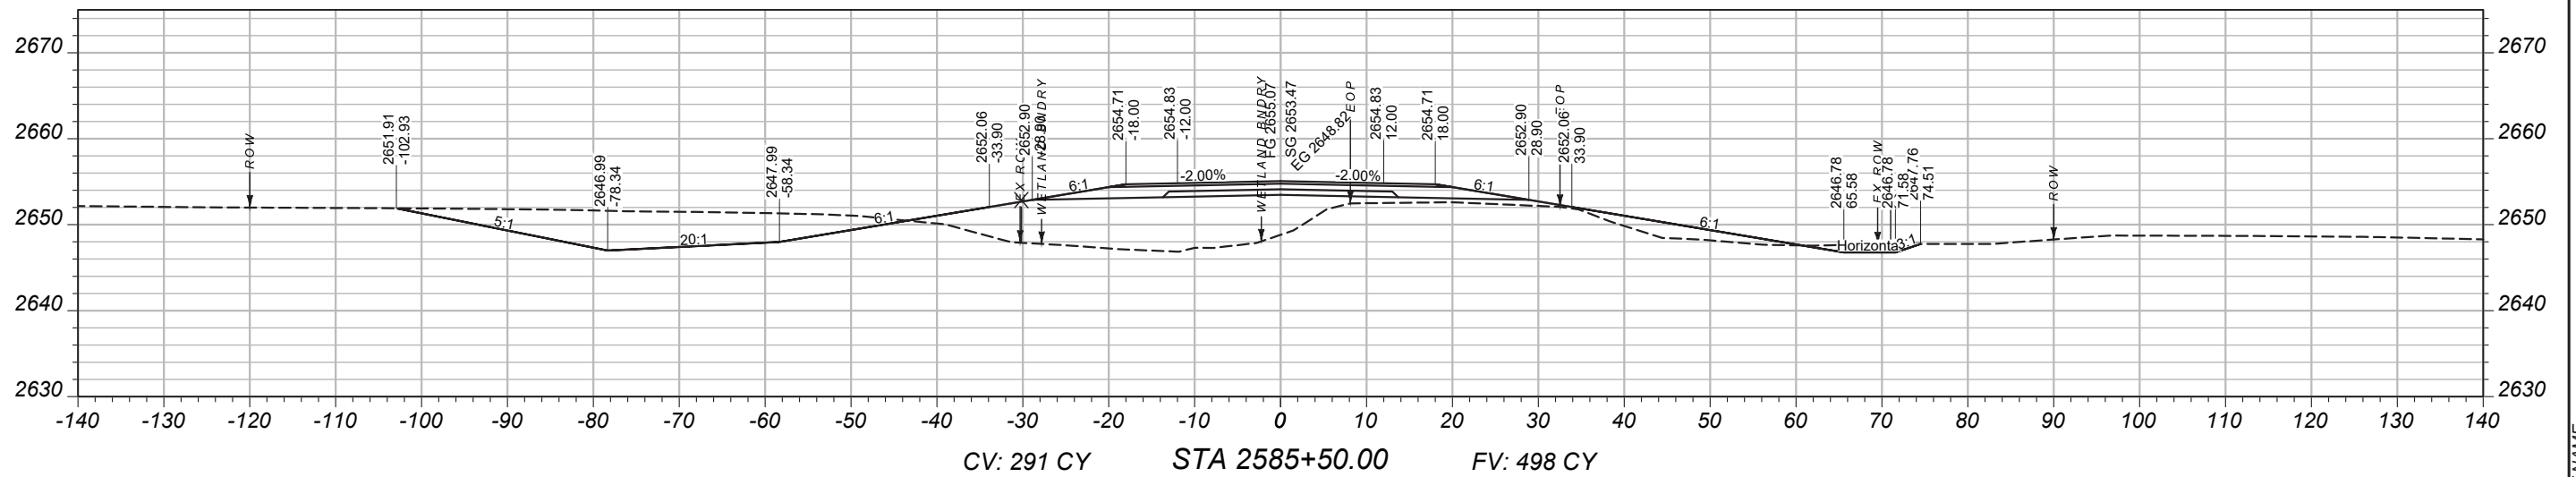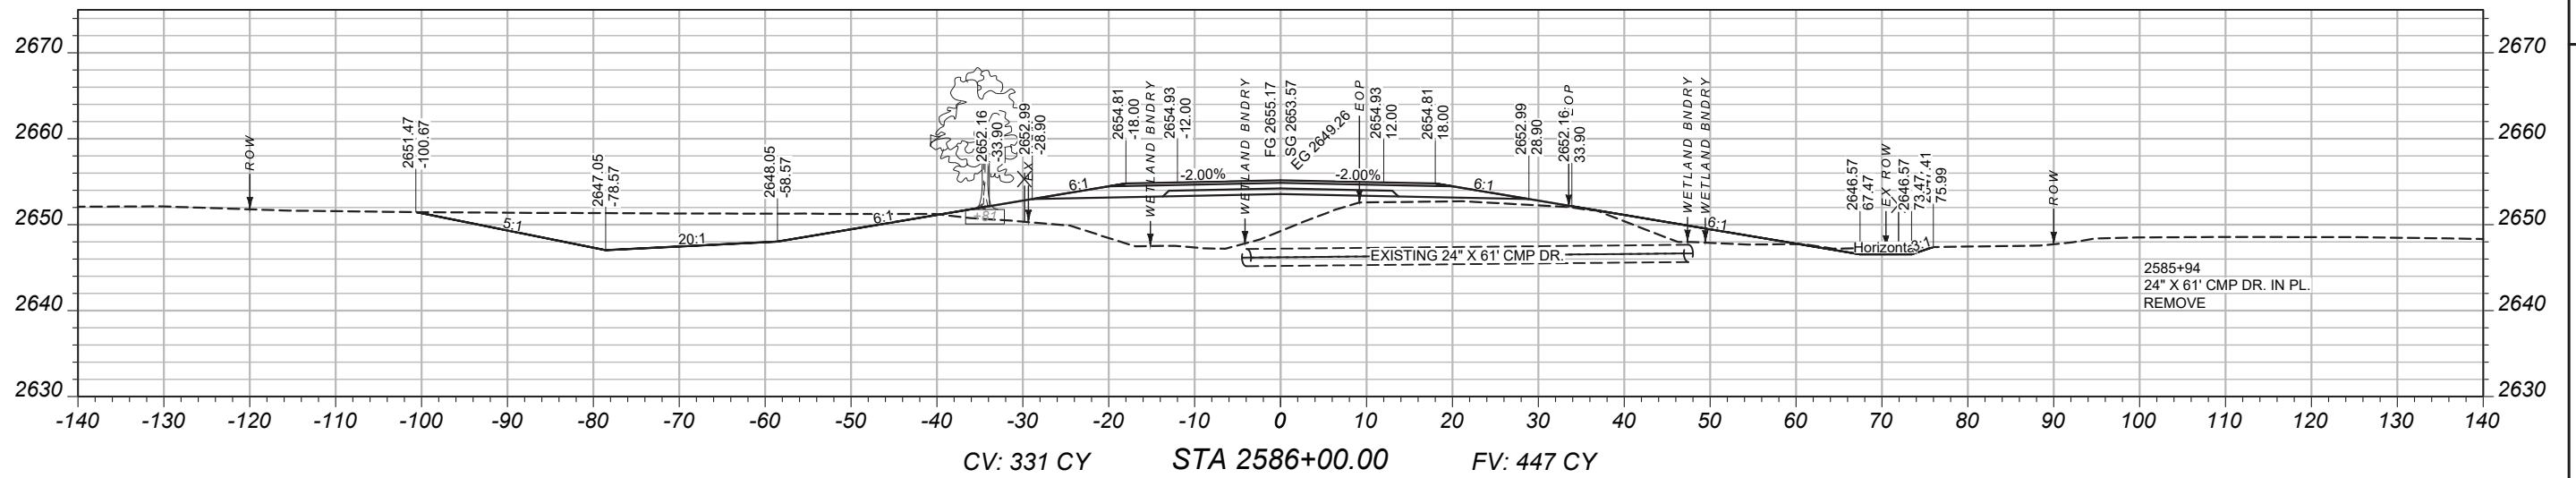

COUNTY

555

UPN

SSS-NH 57-6(24)260

9728000

B. FRANK	05/2026
REVIEWED BY	

0307100

REVIEWED BY

CHECKED BY	

9728000RDLAY001.DWG






MONTANA
Department of Transportation

CROSS SECTIONS

3/24/2026 3:03 PM

MAINLINE
CROSS-SECTIONS

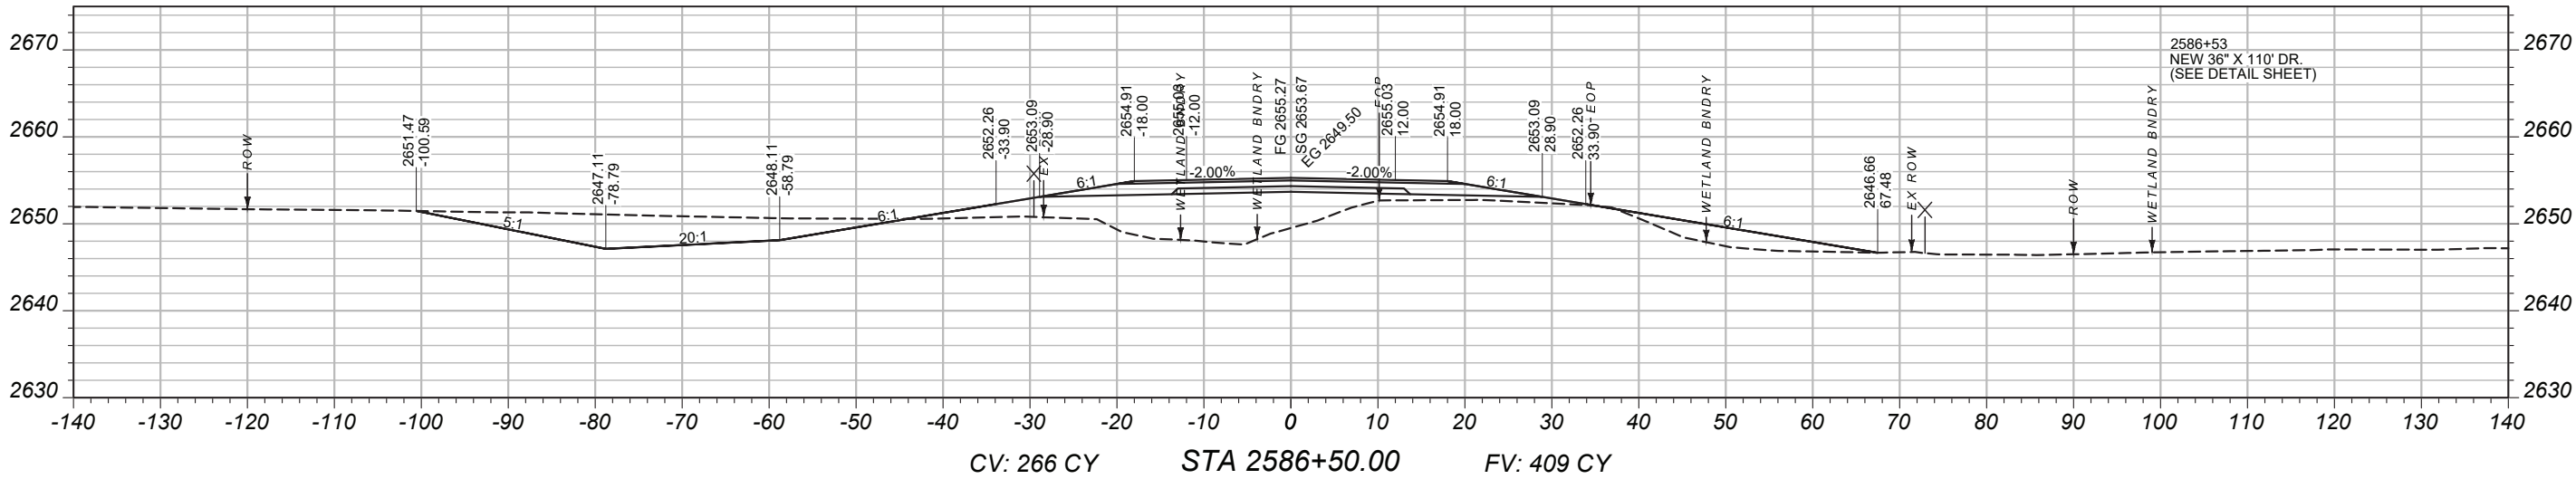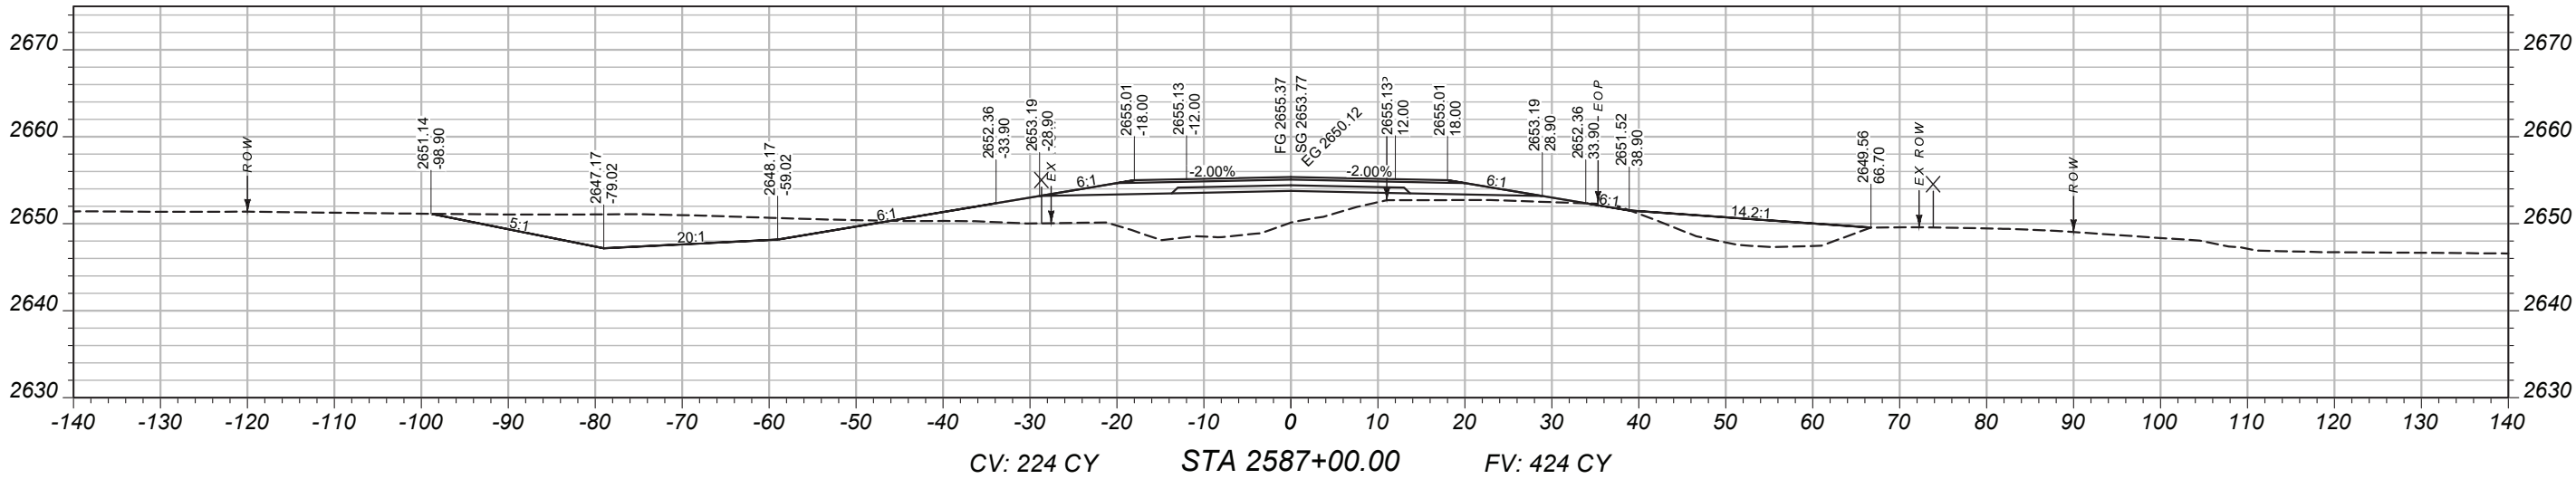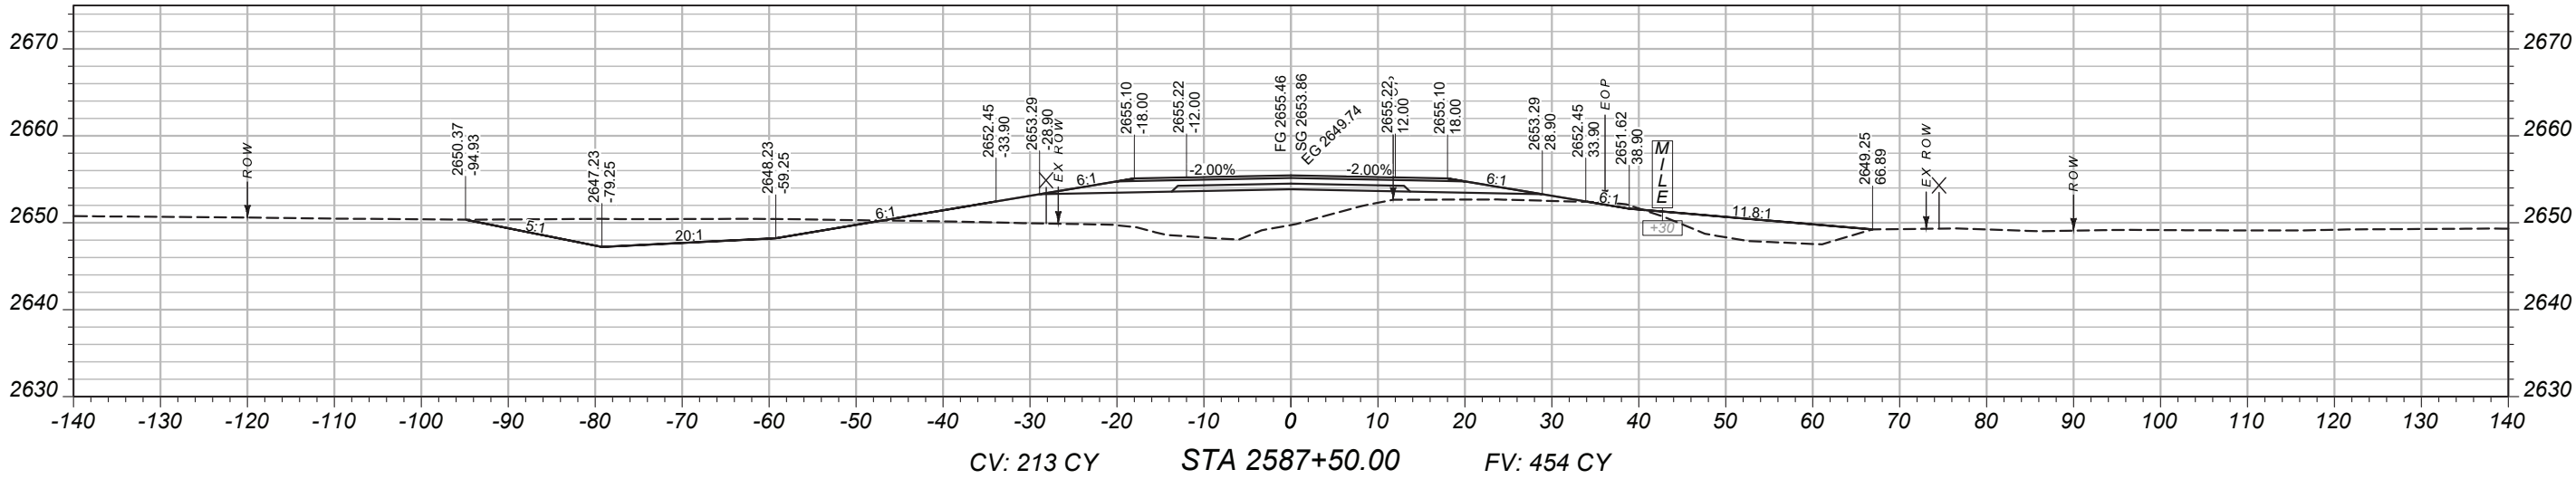

PROJECT NAME

BROCKWAY - WEST

COUNTY

MCCONE

PROJECT ID

SSS-NH 57-6(24)260

UPN

9728000

DESIGNED BY

B. FRANK 05/2026

REVIEWED BY

CHECKED BY




J. CEREC 03/2026

9728000RDLA001.DWG



CROSS SECTIONS

MAINLINE
CROSS-SECTIONS

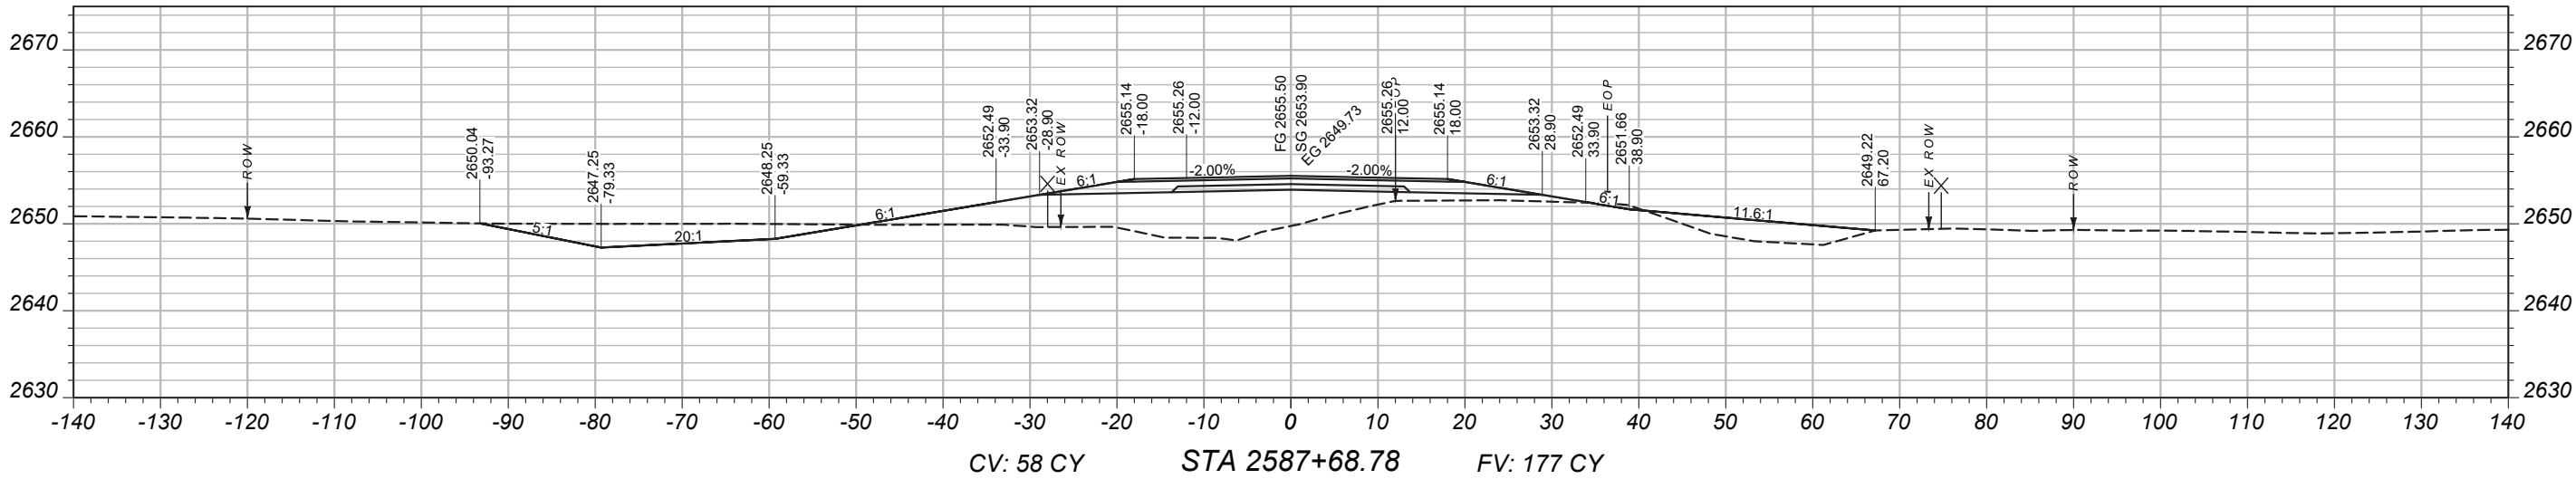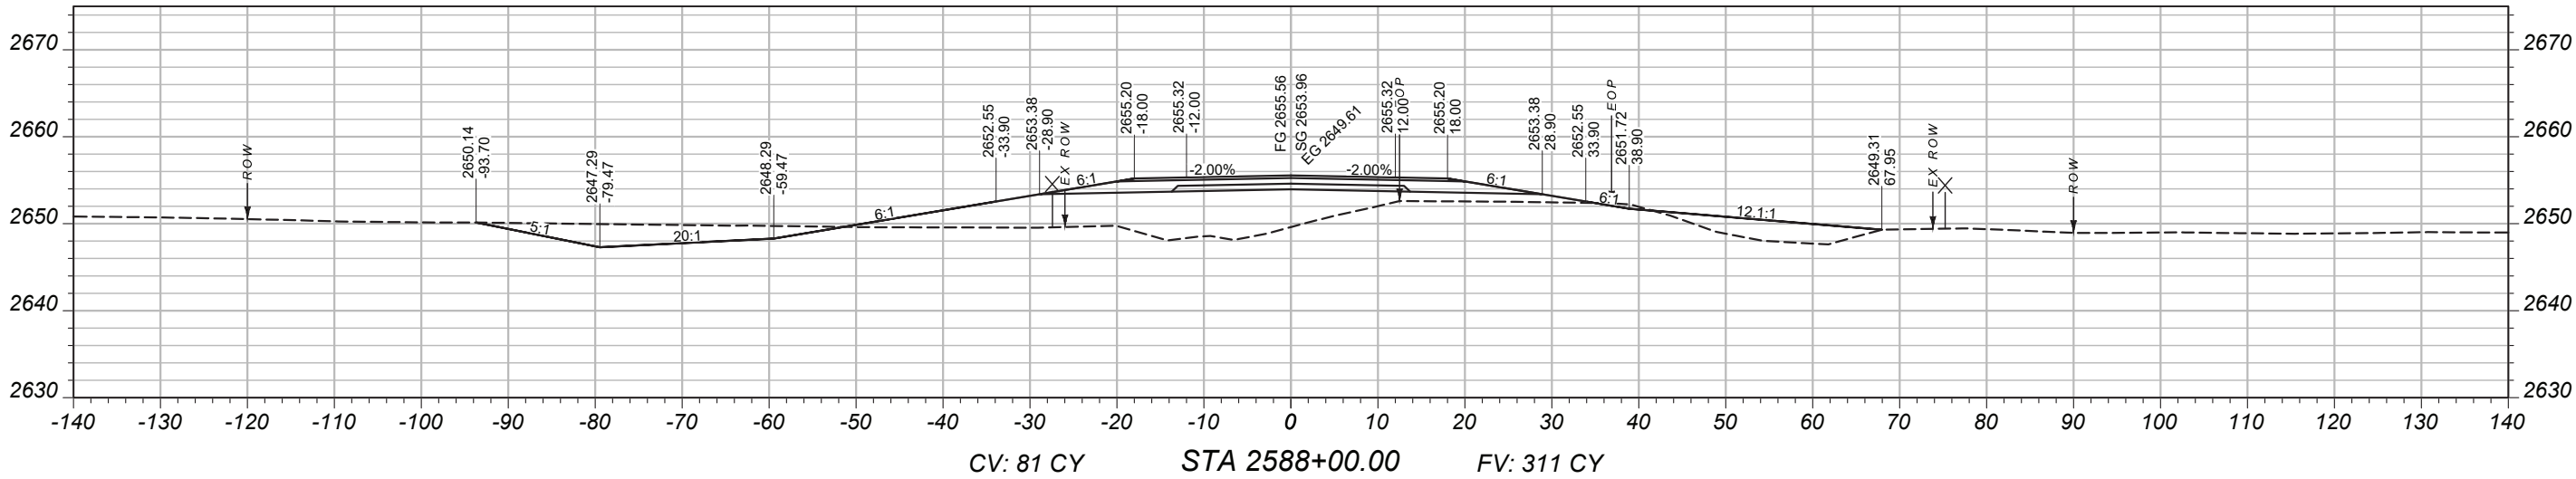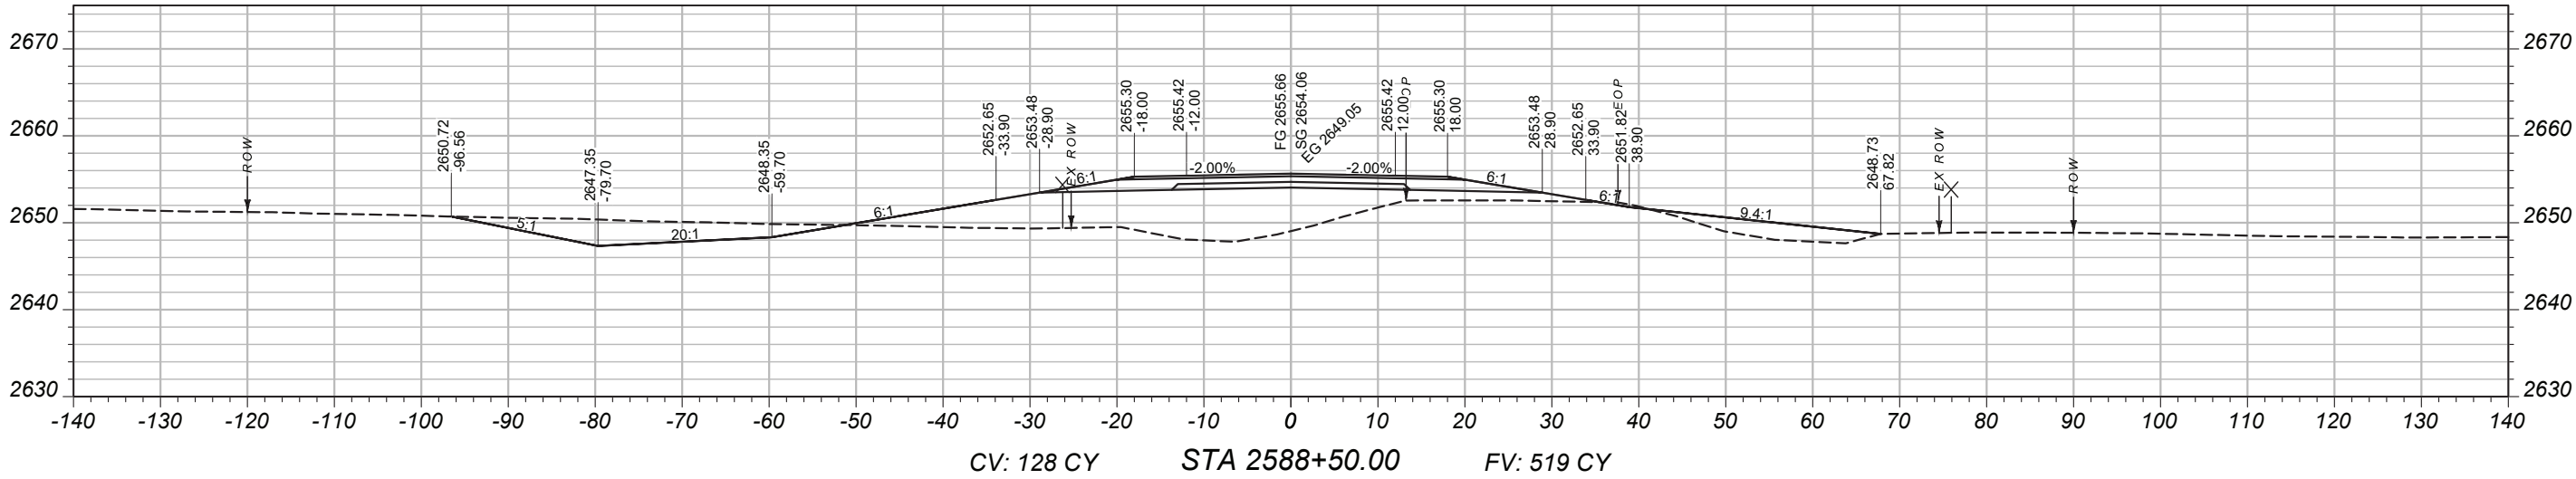

PROJECT NAME

BROCKWAY - WEST

COUNTY

MCCONE

PROJECT ID

SSS-NH 57-6(24)260

UPN

9728000

DESIGNED BY

B. FRANK 05/2026

REVIEWED BY

CHECKED BY

J. CEREC 03/2026

9728000RDLA001.DWG



CROSS SECTIONS

3/24/2026 3:03 PM

MAINLINE
CROSS-SECTIONS

PROJECT NAME
BROCKWAY - WEST

COUNTY
MCCONE

PROJECT ID
SSS-NH 57-6(24)260




UPN
9728000

DESIGNED BY B. FRANK	05/2026
REVIEWED BY	
CHECKED BY J. CERECK	03/2026
9728000RDLA0001.DWG	






CROSS SECTIONS

3/24/2026 3:03 PM

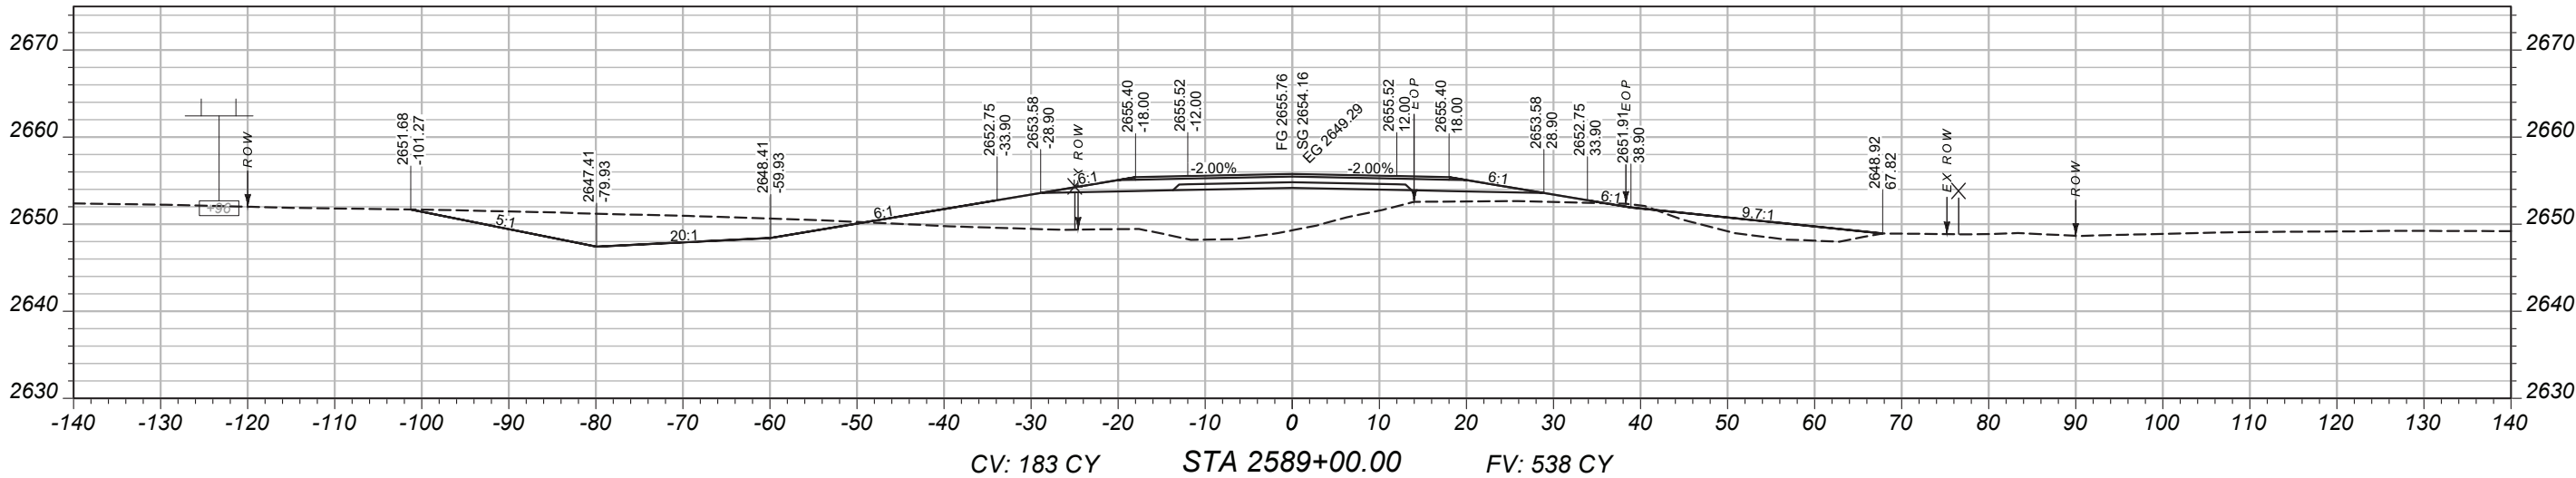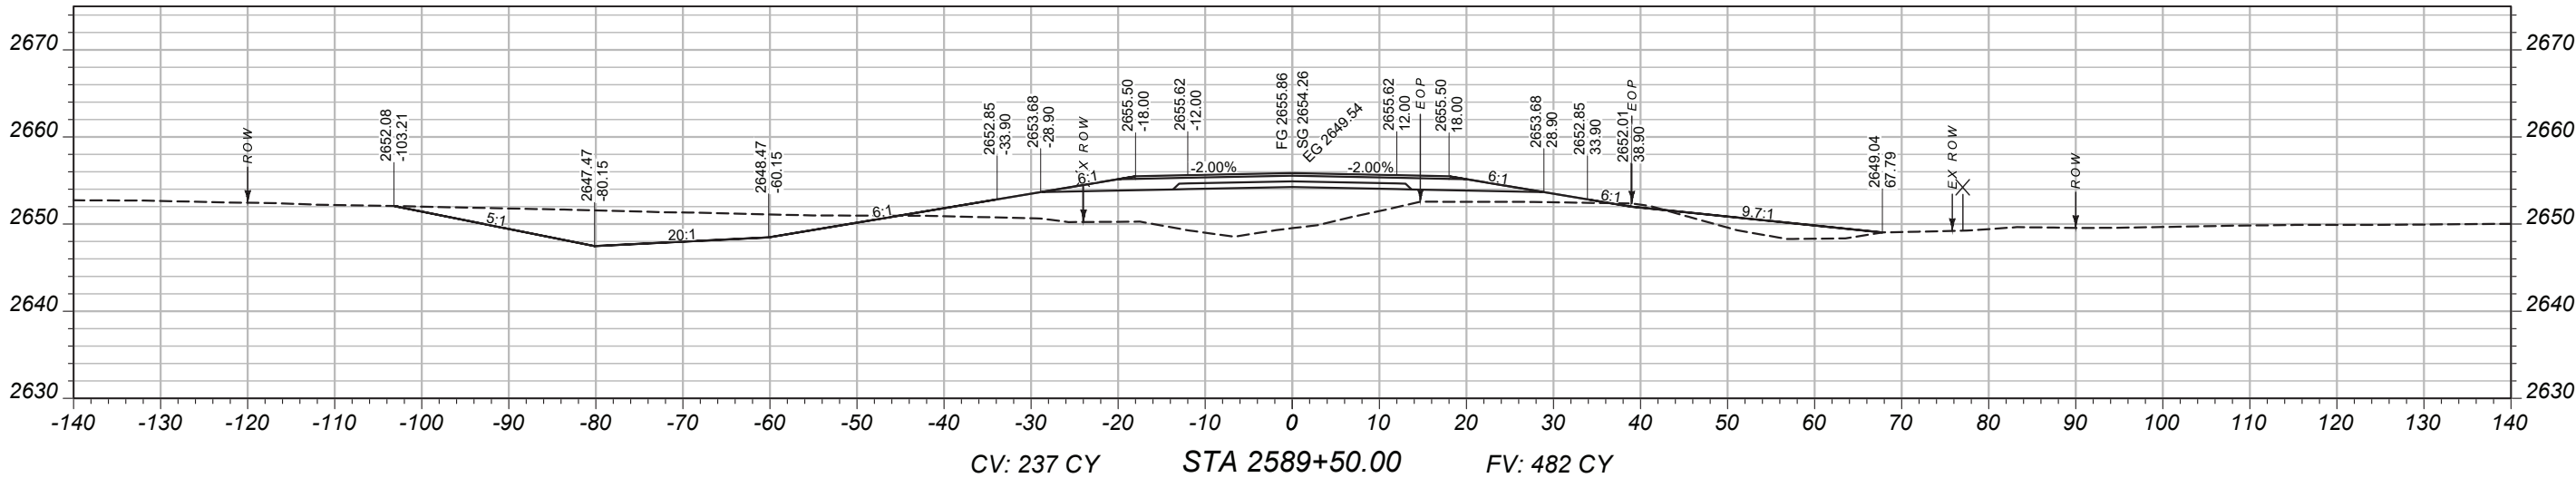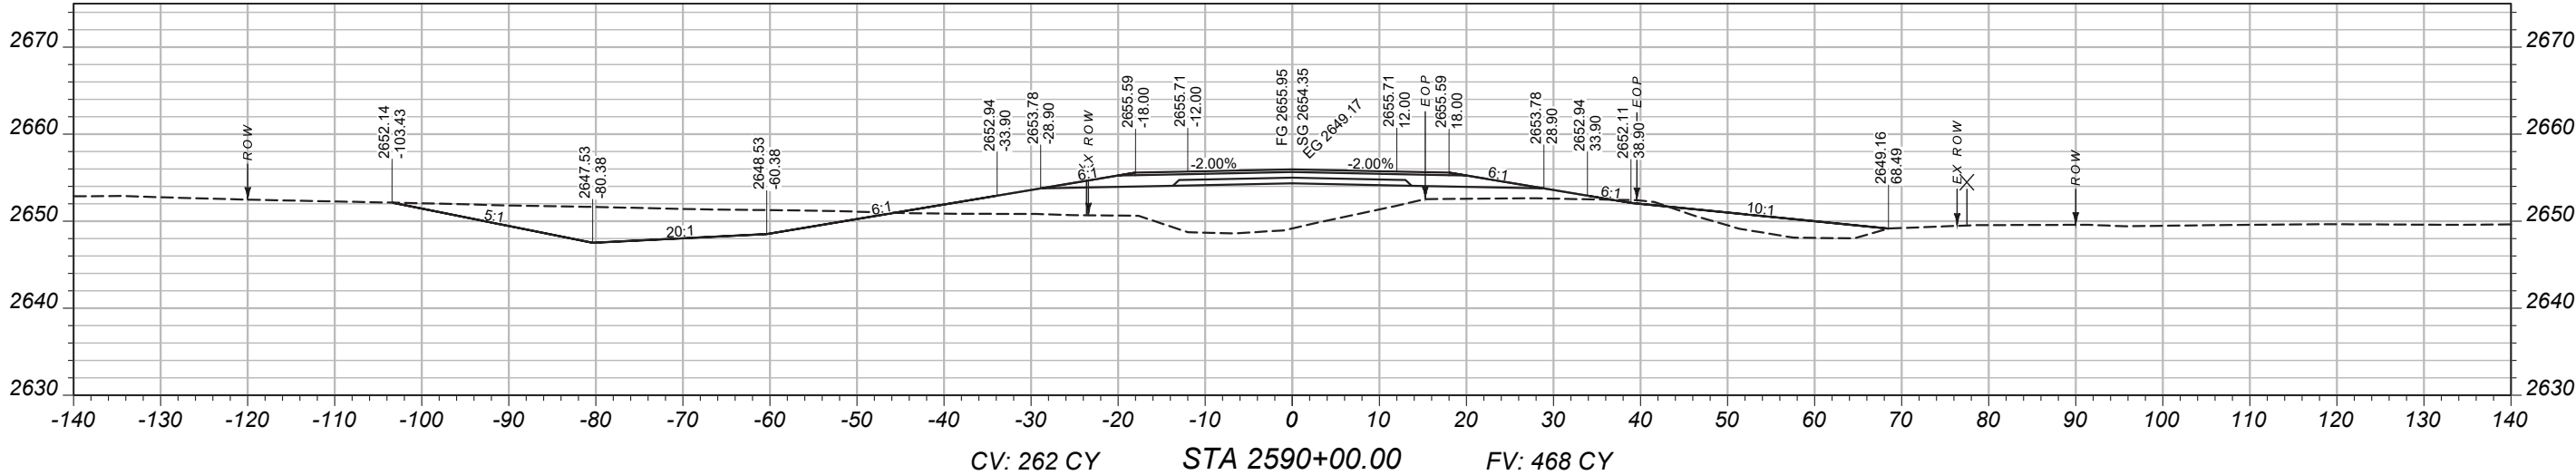

MAINLINE
CROSS-SECTIONS

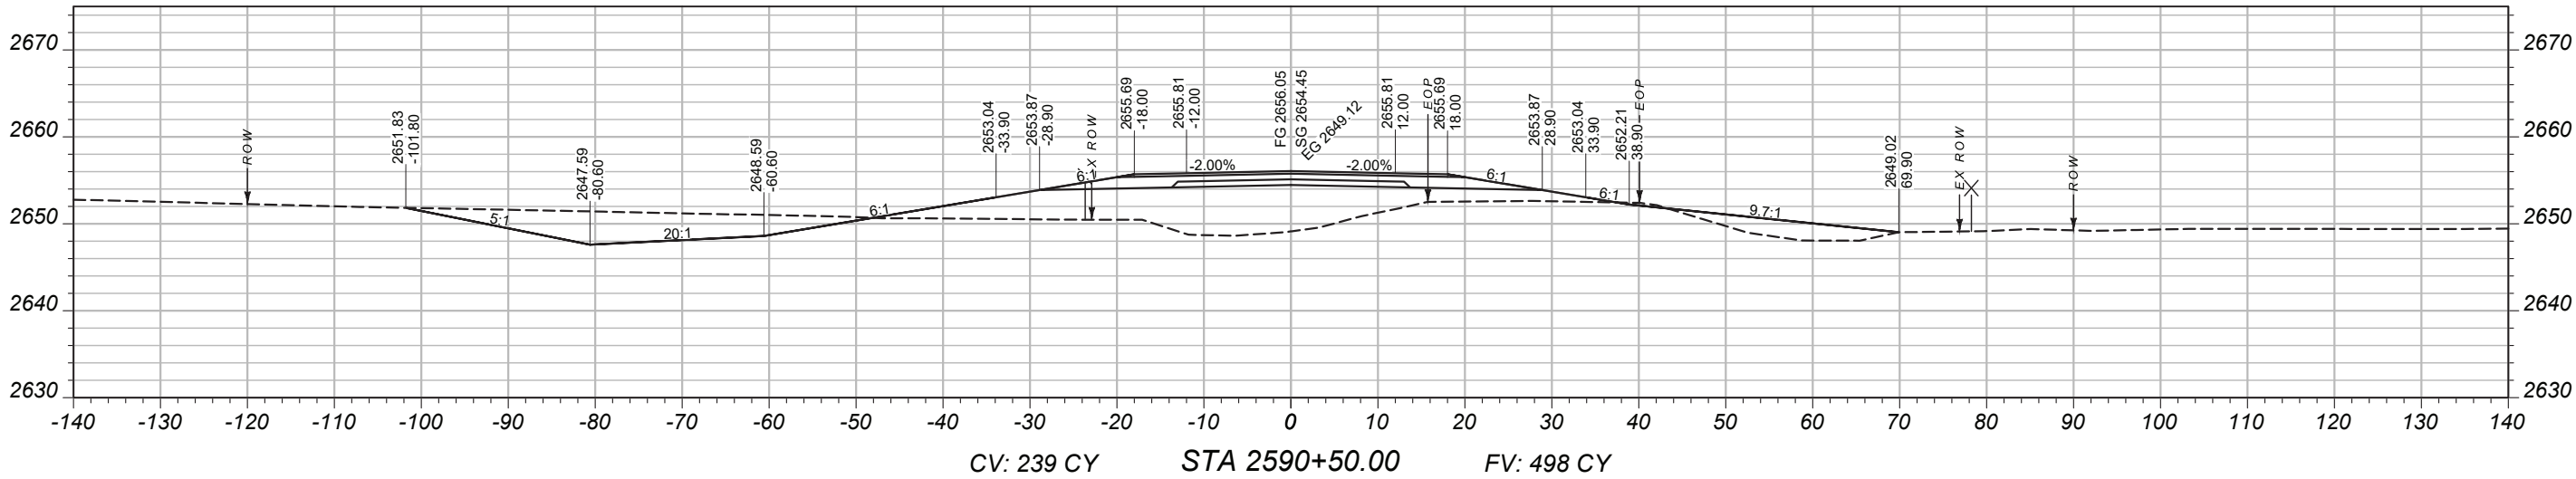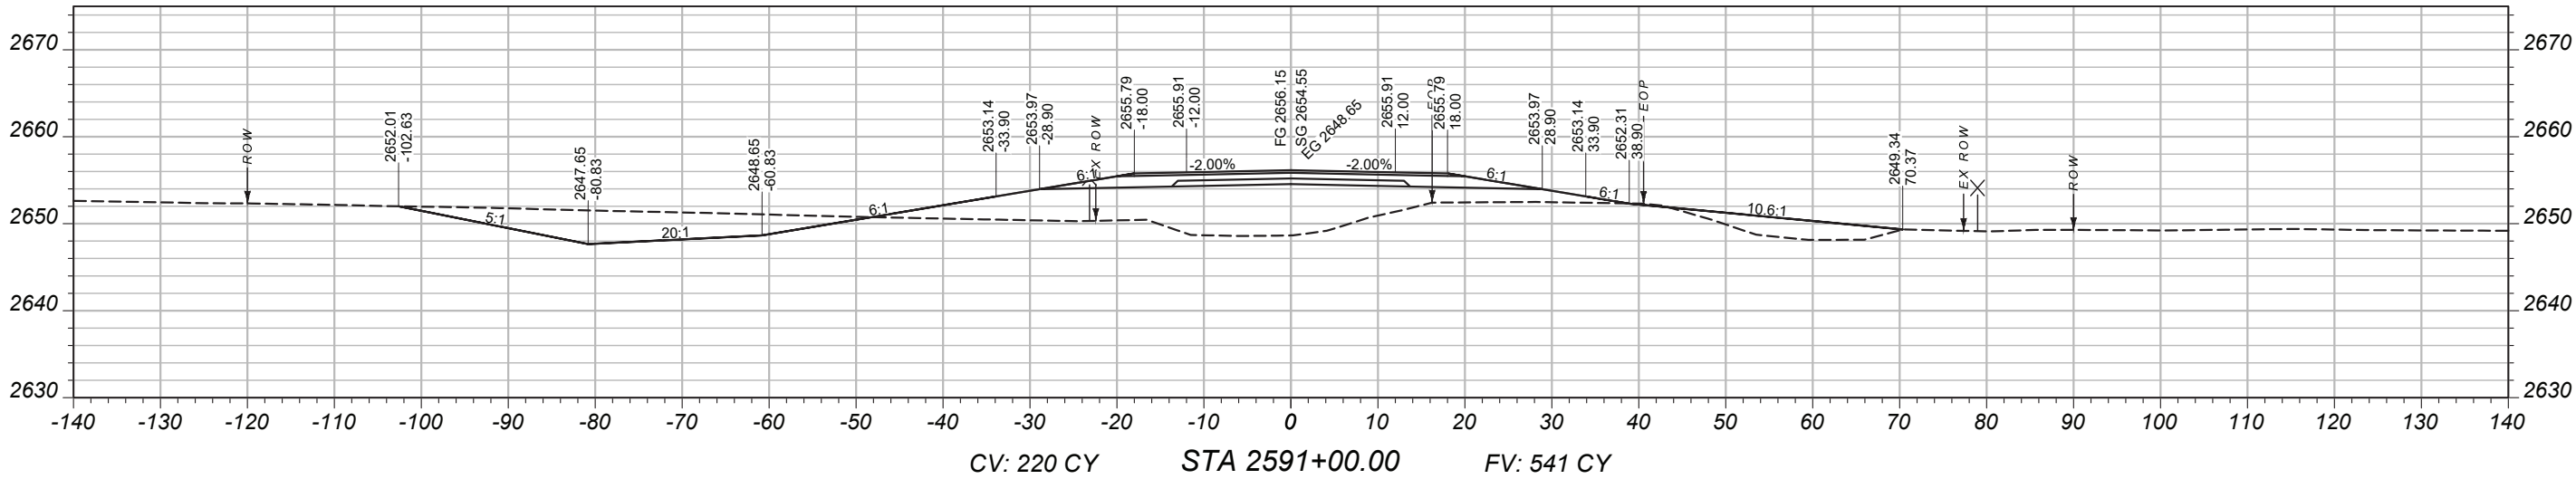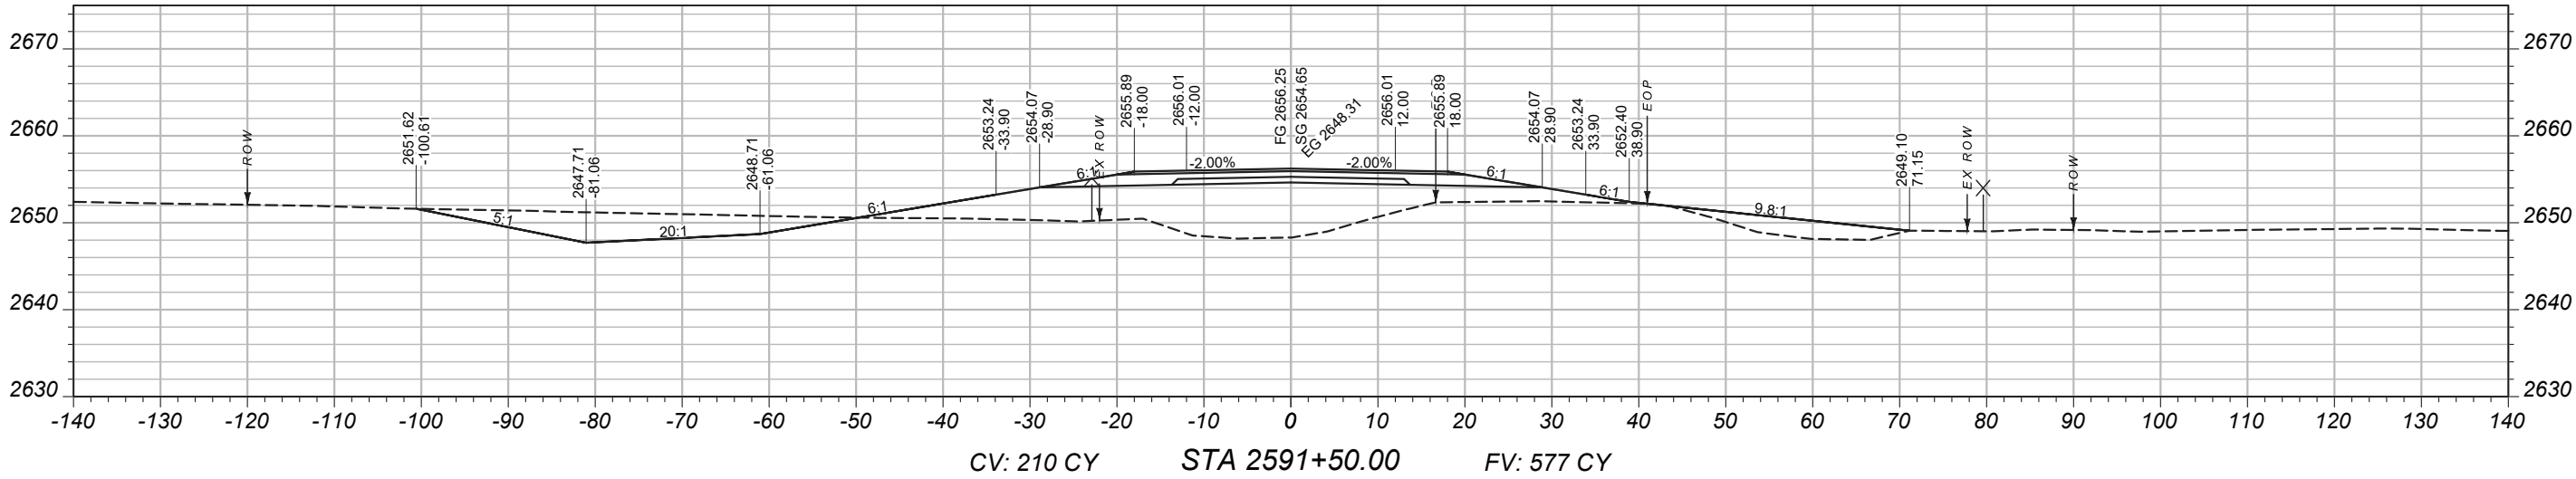

PROJECT NAME

BROCKWAY - WEST

COUNTY

MCCONE

PROJECT ID

SSS-NH 57-6(24)260

UPN

9728000

DESIGNED BY

B. FRANK 05/2026

REVIEWED BY

CHECKED BY

J. CEREC 03/2026




9728000RDLA001.DWG



CROSS SECTIONS

3/24/2026 3:03 PM

MAINLINE
CROSS-SECTIONS

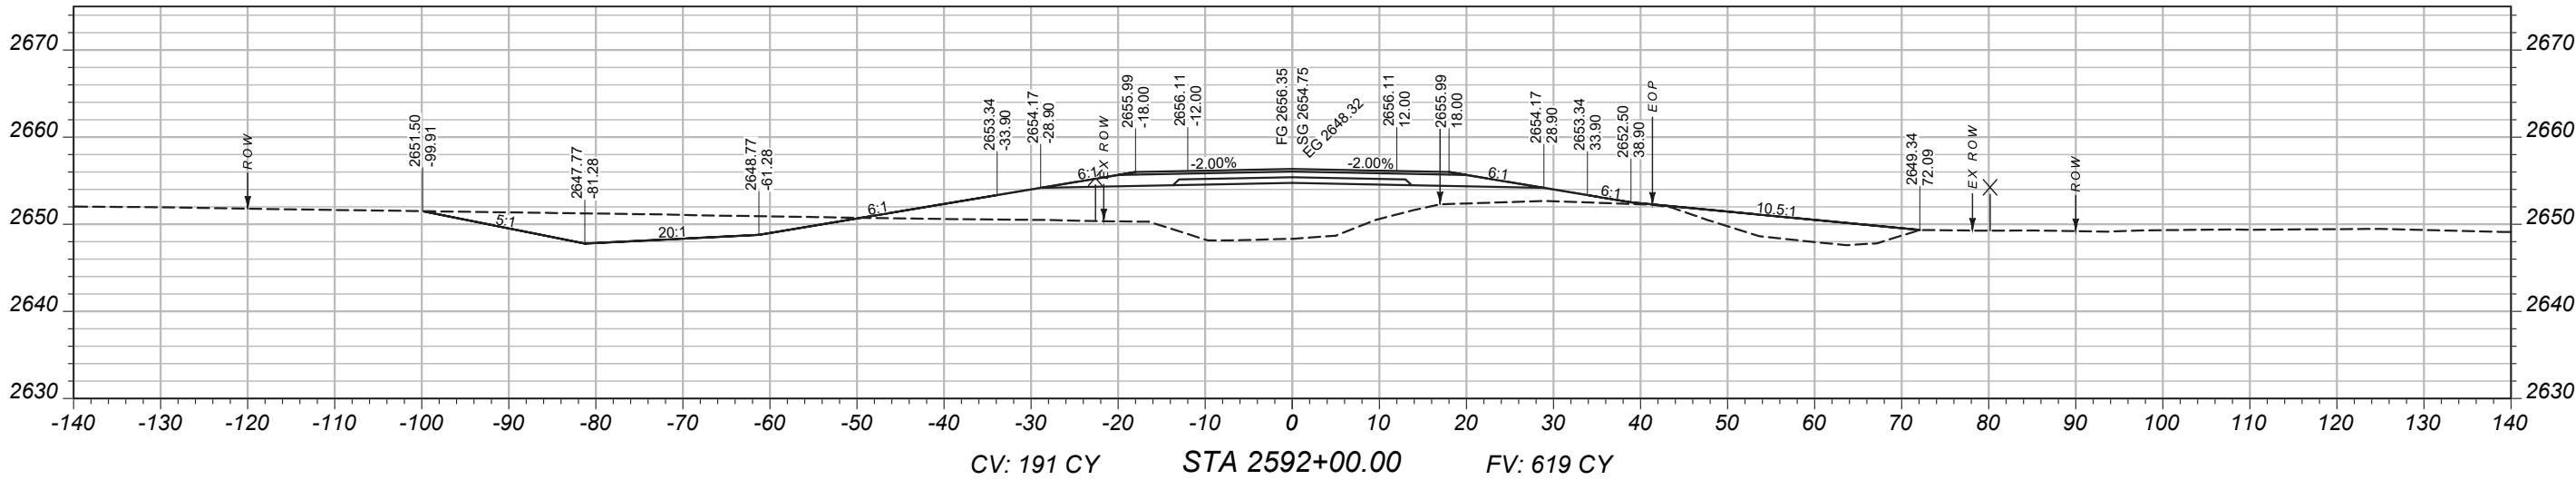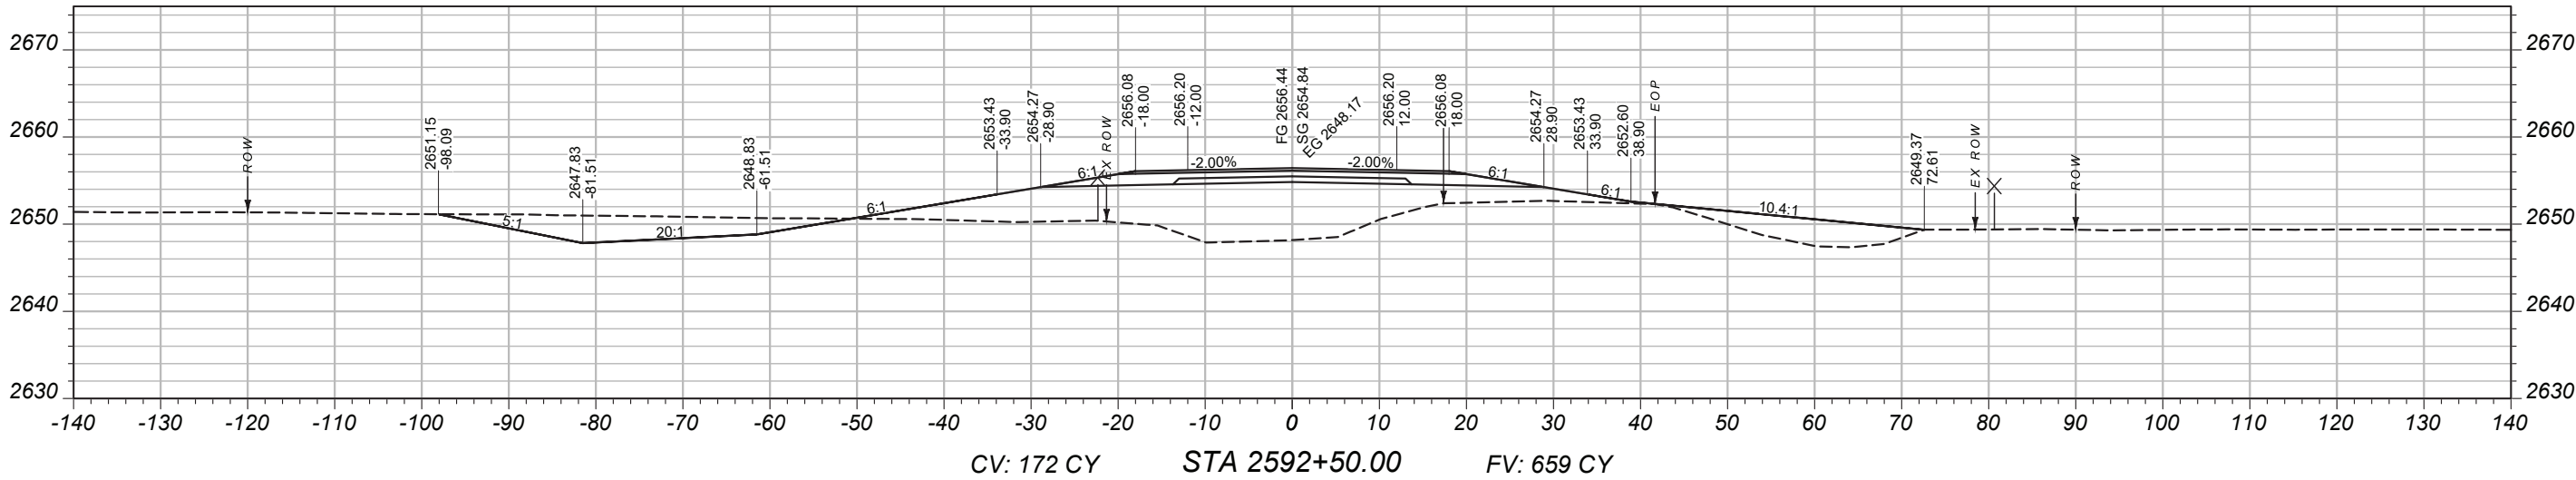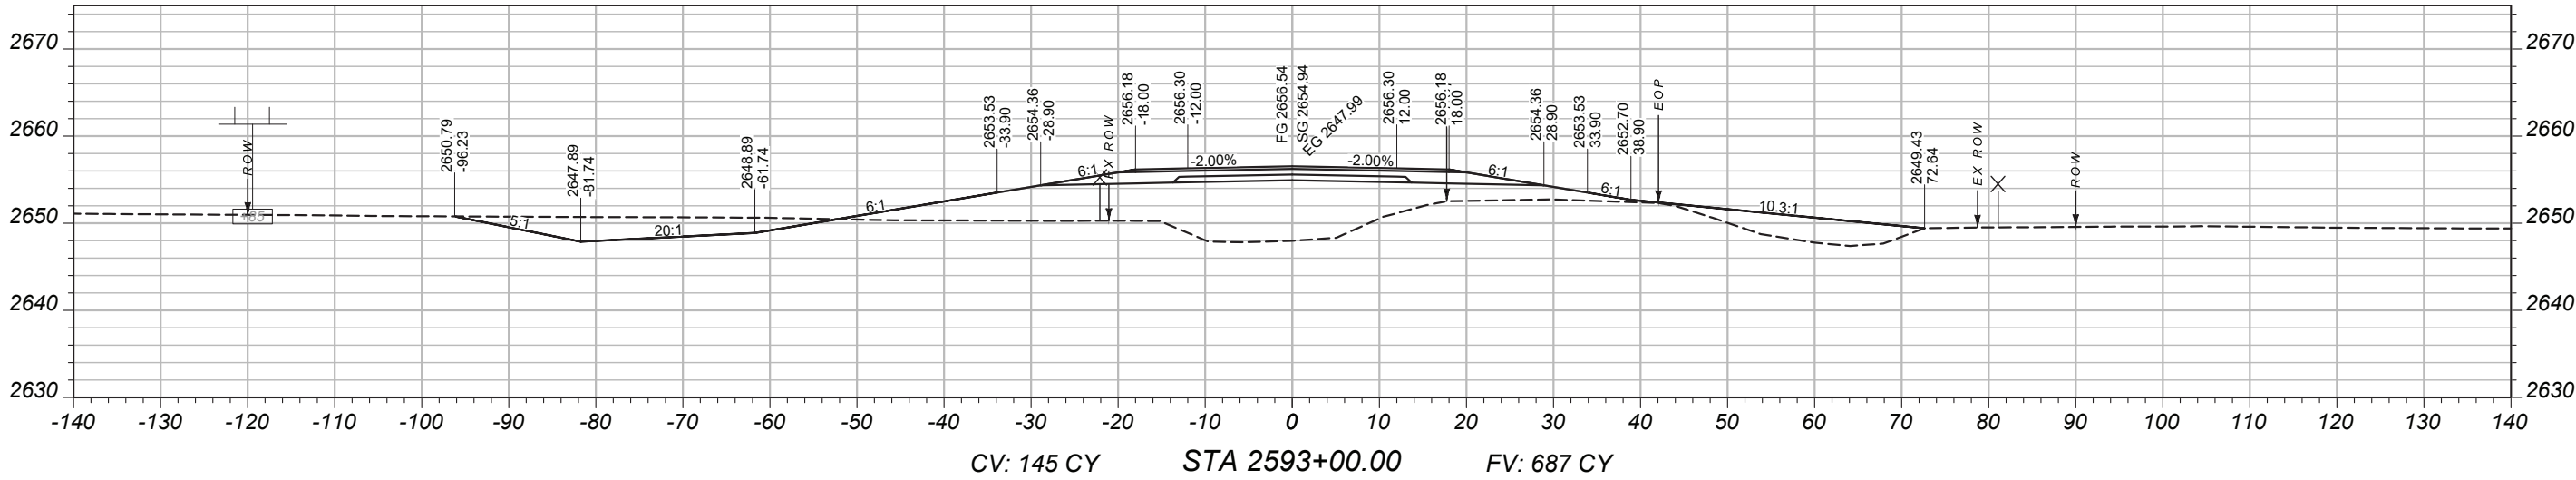

PROJECT NAME

BROCKWAY - WEST

COUNTY

MCCONE

PROJECT ID

SSS-NH 57-6(24)260

UPN

9728000

DESIGNED BY

B. FRANK 05/2026

REVIEWED BY

CHECKED BY

J. CERRECK 03/2026




9728000RDLA0001.DWG



CROSS SECTIONS

3/24/2026 3:03 PM

MAINLINE
CROSS-SECTIONS

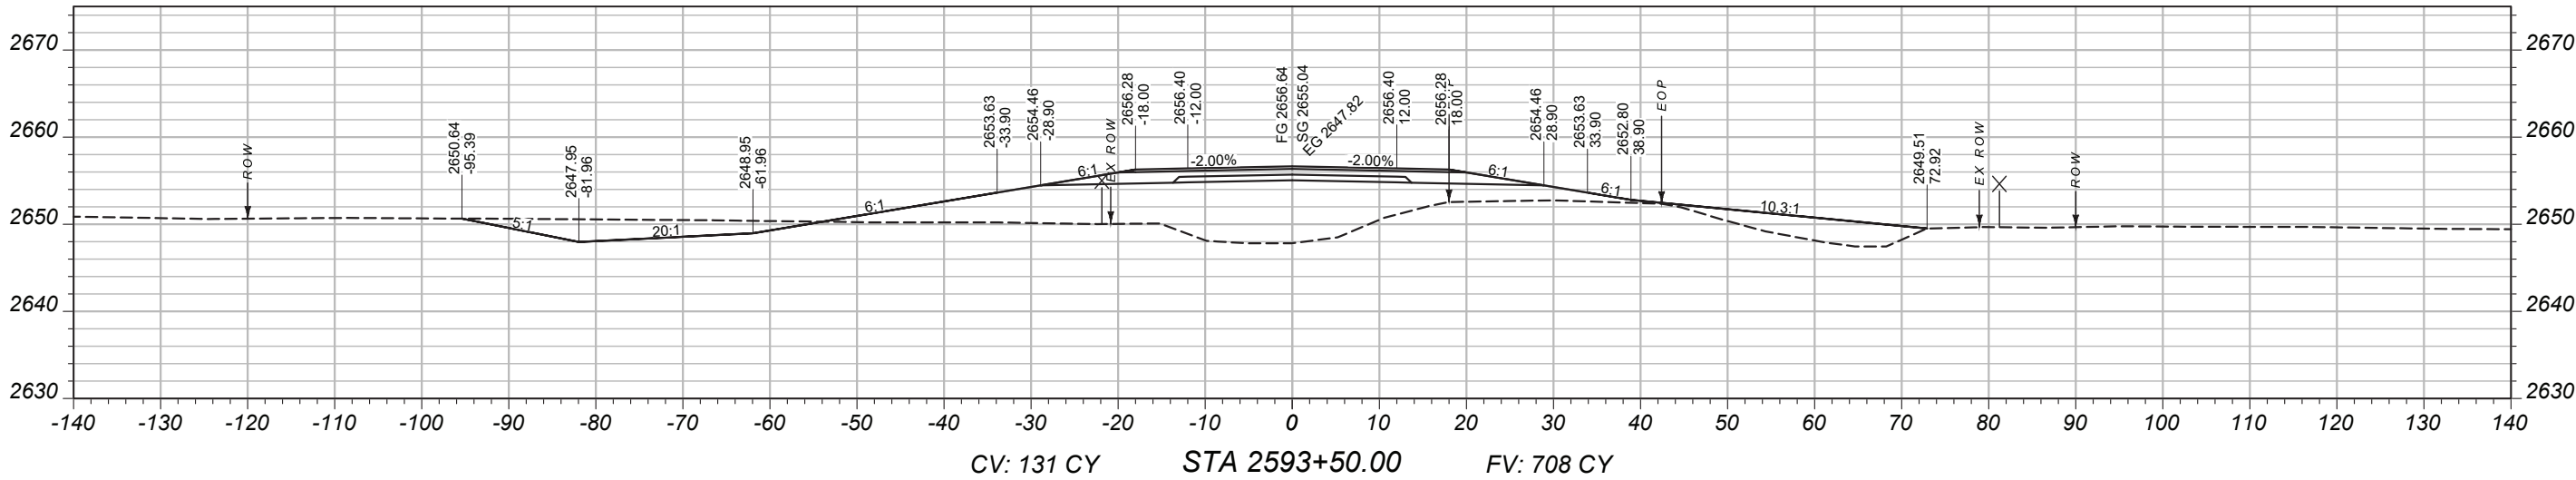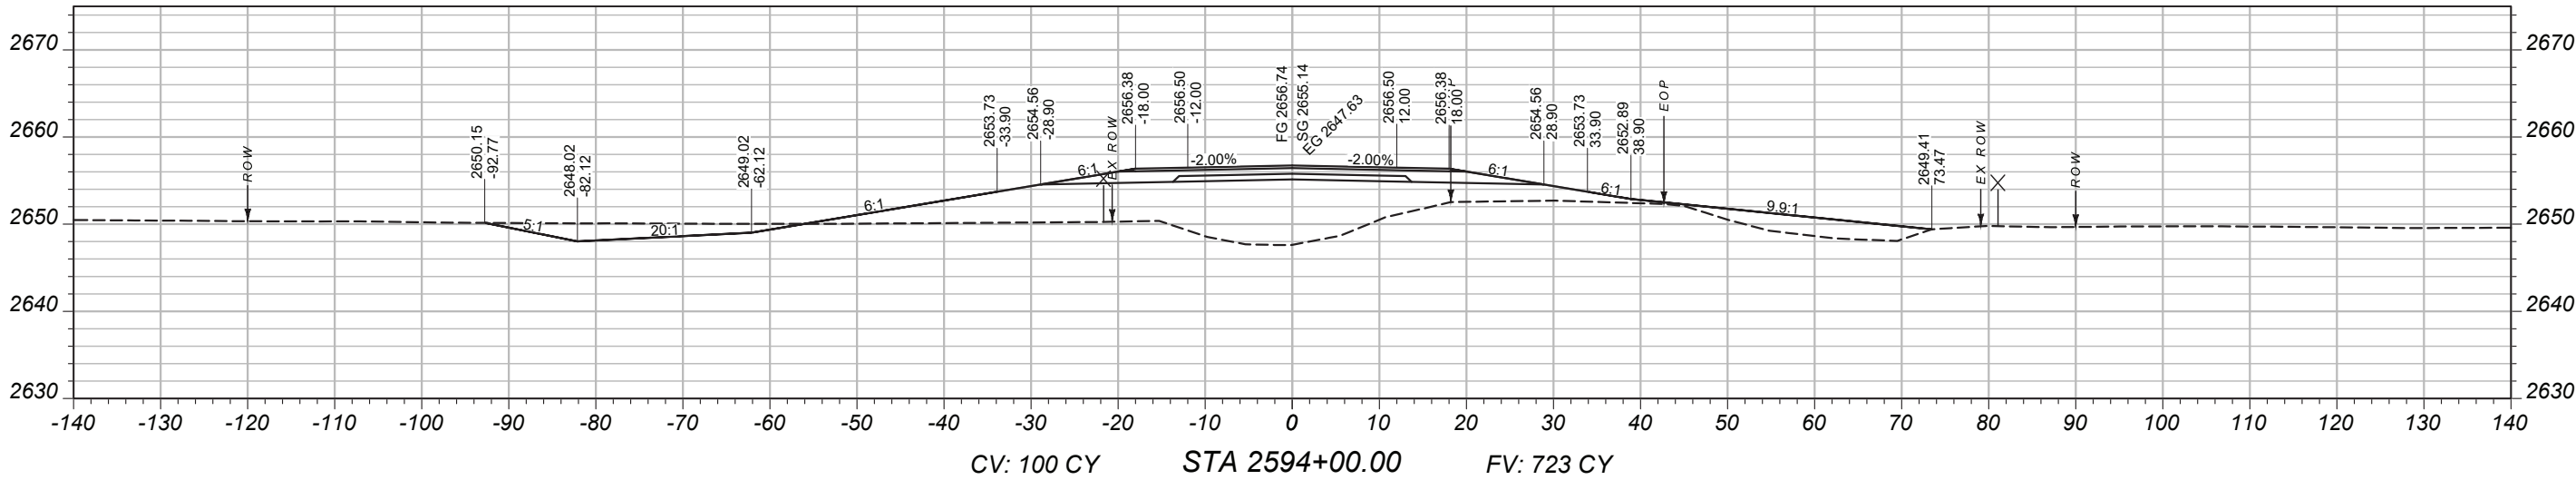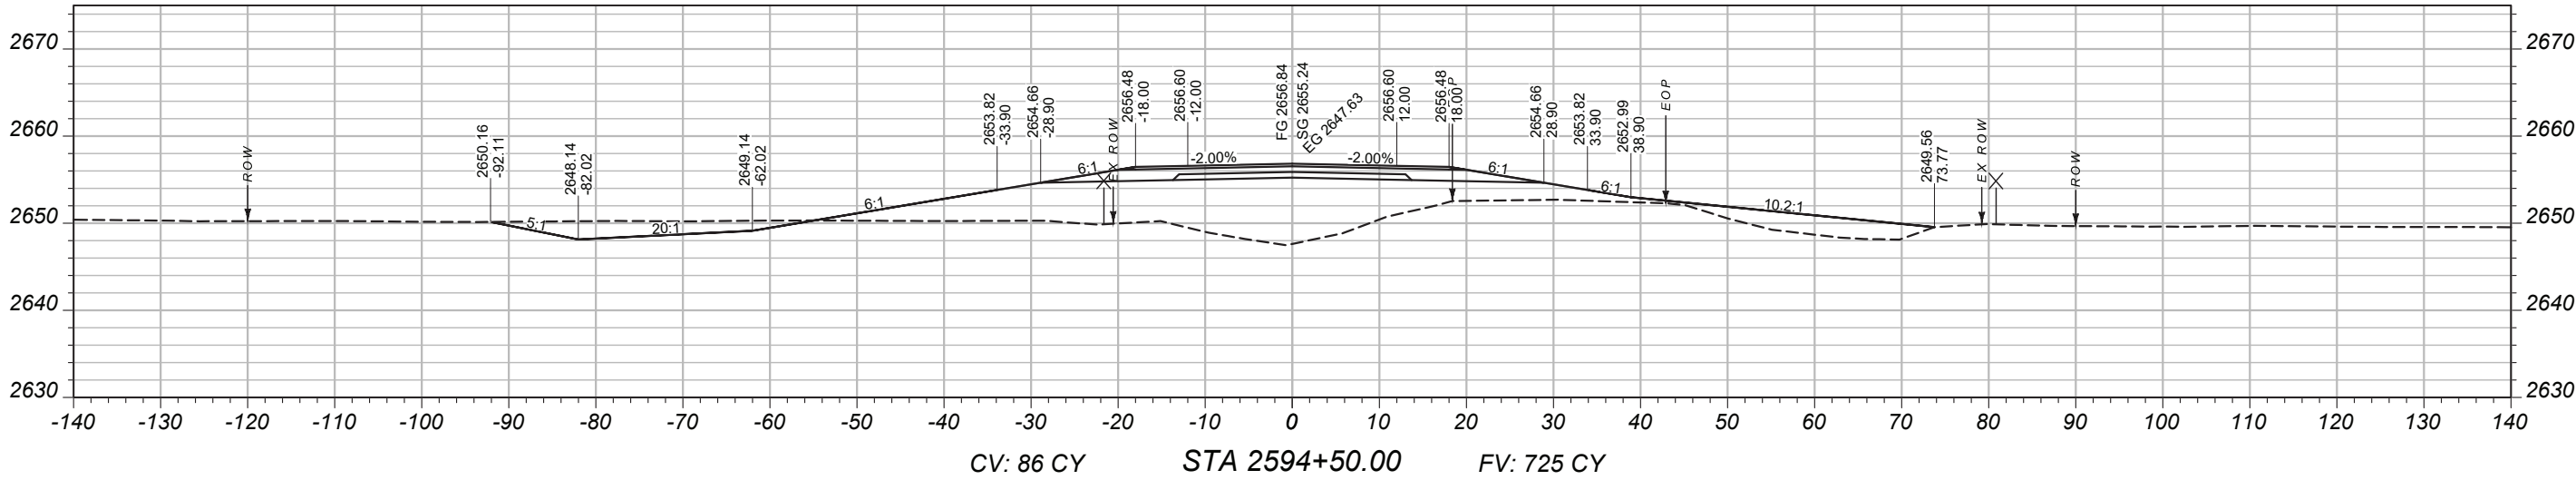

PROJECT NAME

BROCKWAY - WEST

COUNTY

MCCONE

PROJECT ID

SSS-NH 57-6(24)260

UPN

9728000

DESIGNED BY

B. FRANK 05/2026

REVIEWED BY

CHECKED BY




J. CERECK 03/2026

9728000RDLA0001.DWG



CROSS SECTIONS

MAINLINE
CROSS-SECTIONS

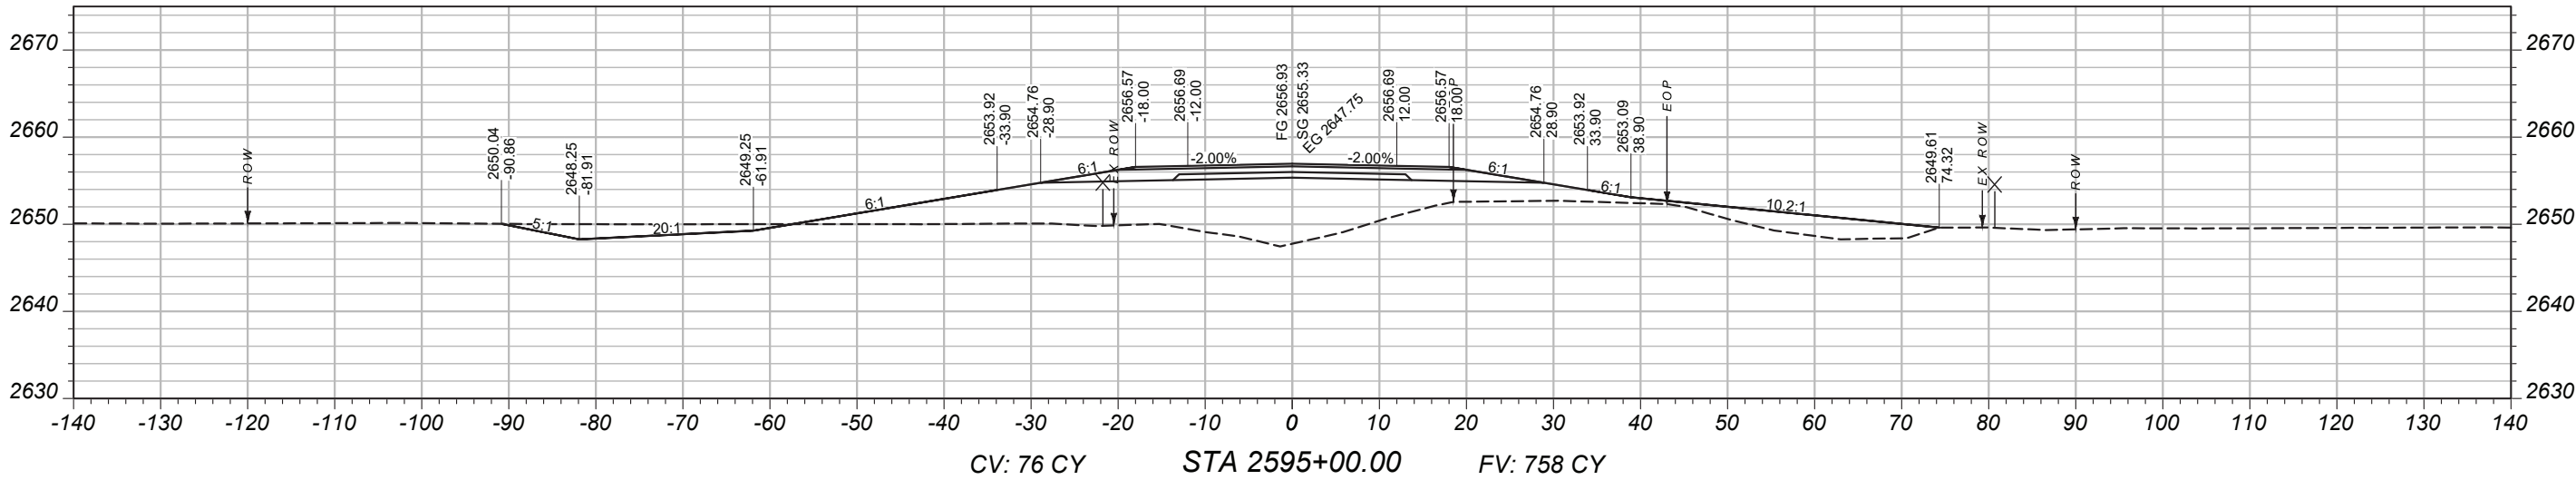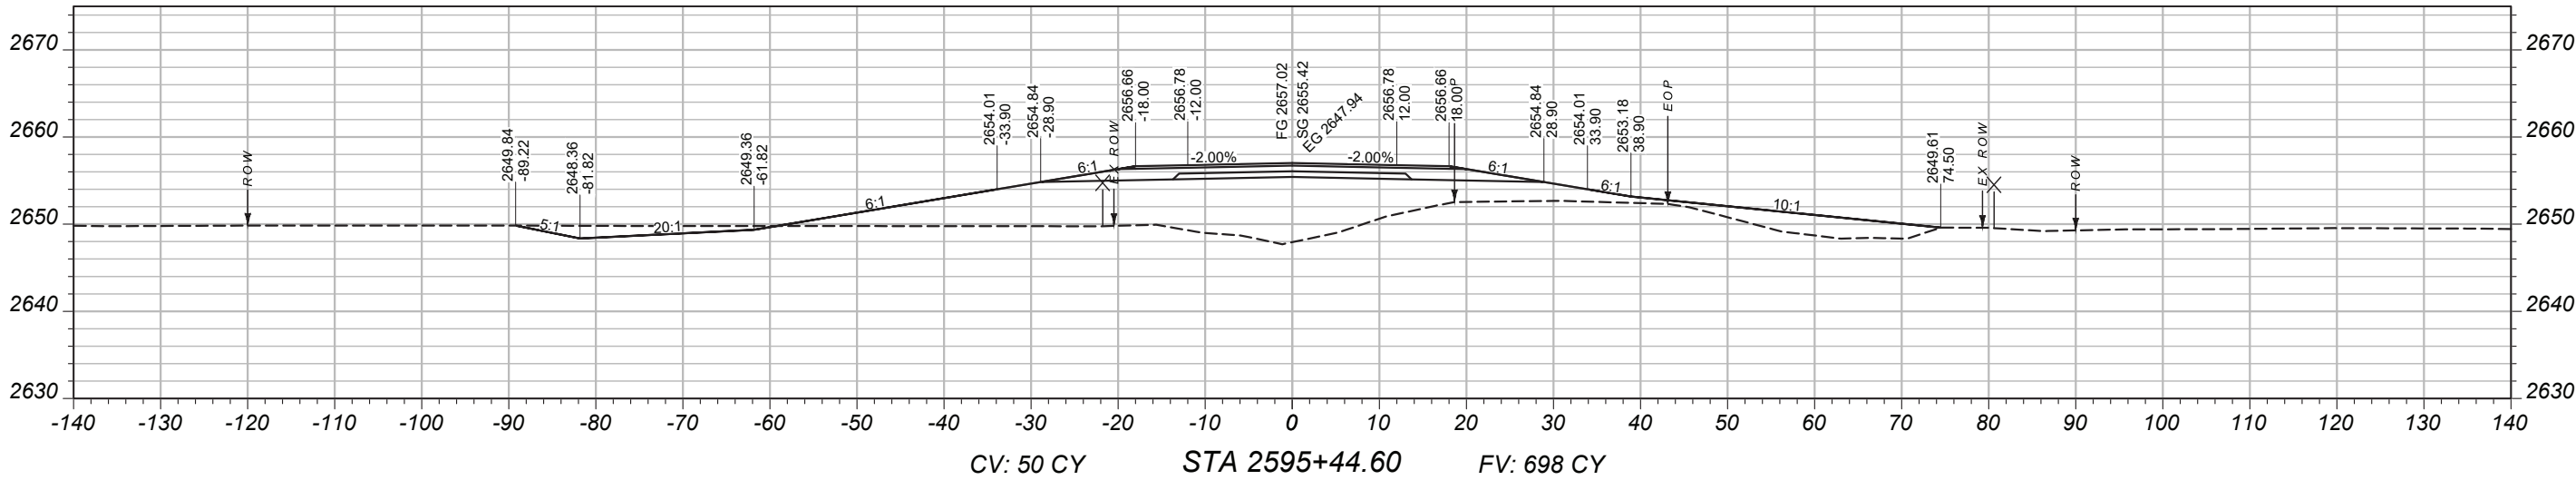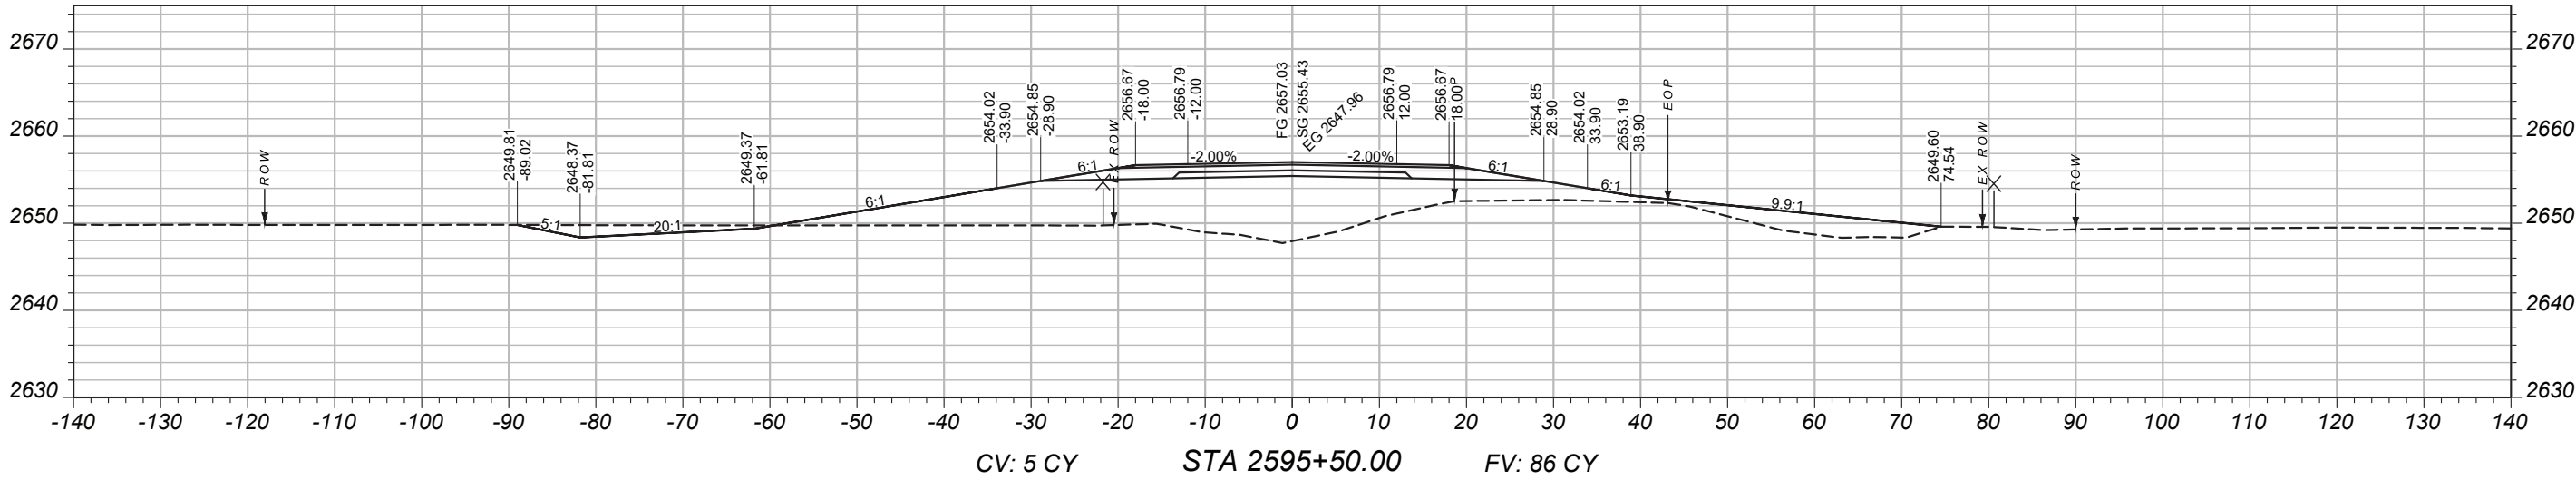

PROJECT NAME

BROCKWAY - WEST

COUNTY

MCCONE

PROJECT ID

SSS-NH 57-6(24)260

UPN

9728000

DESIGNED BY

B. FRANK

REVIEWED BY

CHECKED BY

J. CEREC

03/2026




9728000RDLA0001.DWG



CROSS SECTIONS

3/24/2026 3:03 PM

MAINLINE
CROSS-SECTIONS

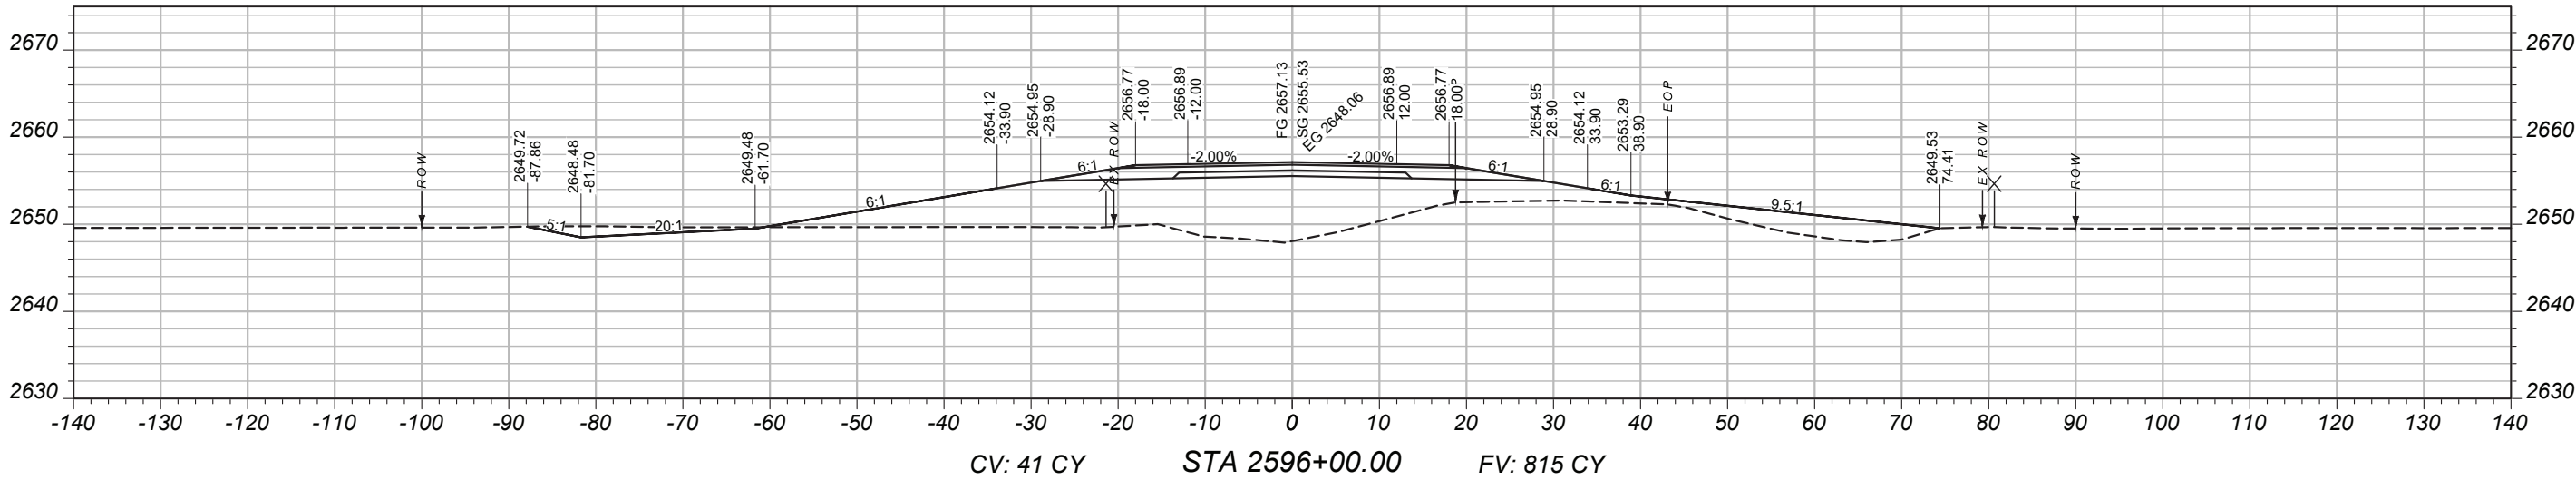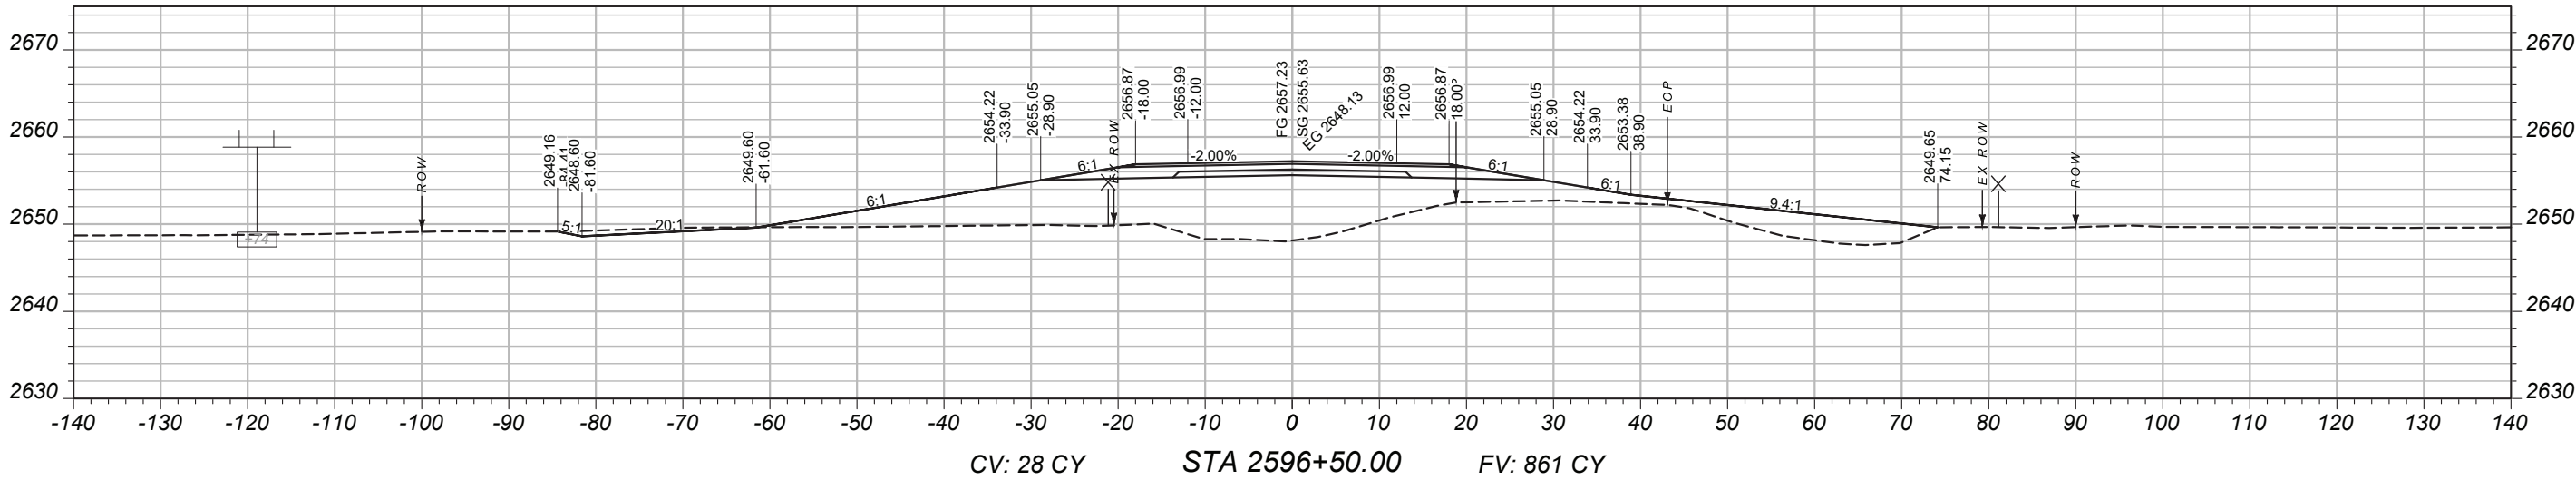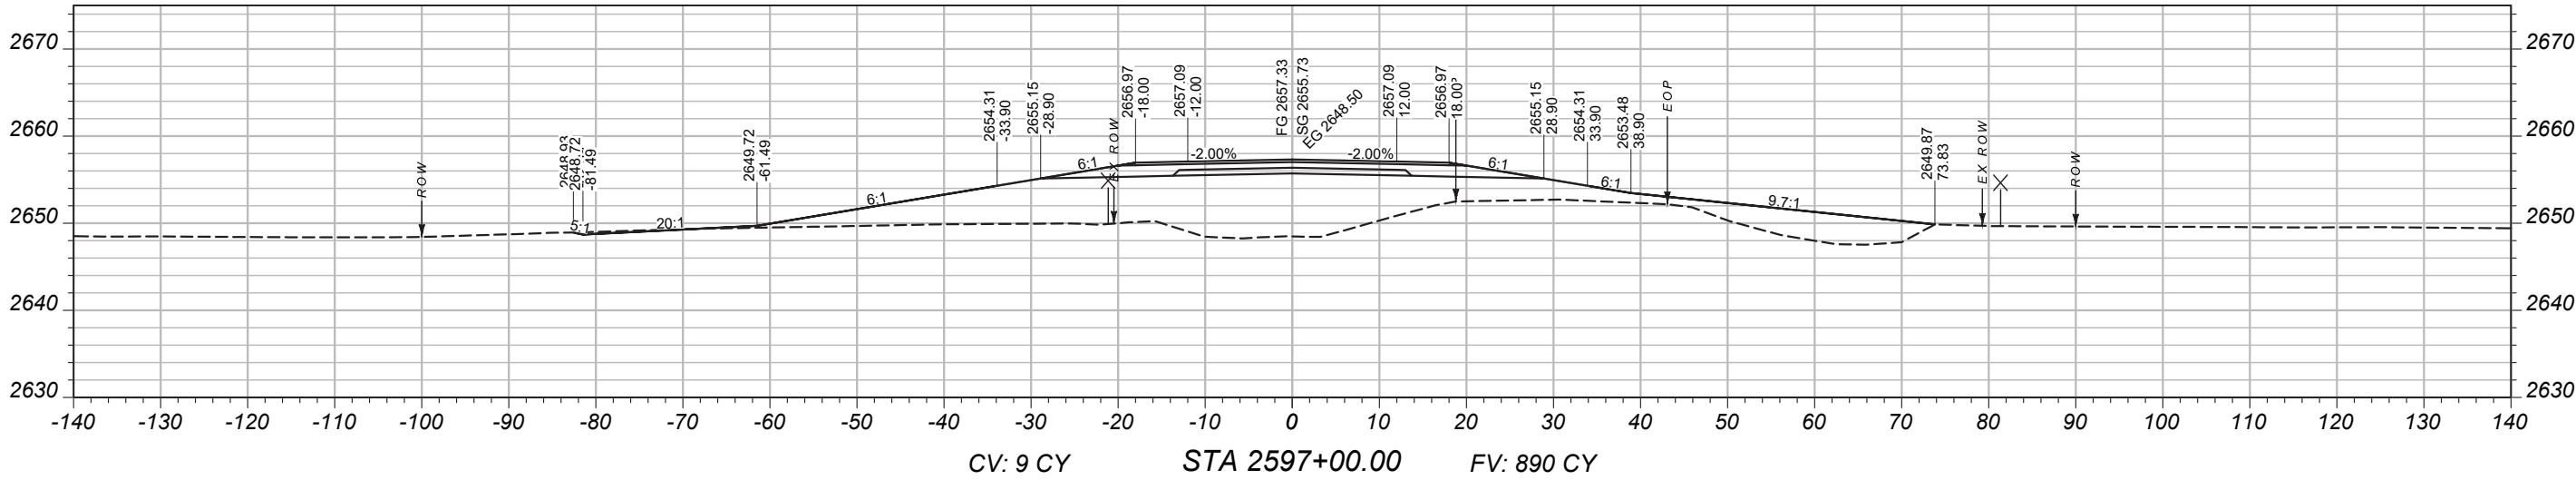

PROJECT NAME
BROCKWAY - WEST

COUNTY
MCCONE

PROJECT ID
SSS-NH 57-6(24)260

UPN
9728000

DESIGNED BY
B. FRANK

REVIEWED BY

CHECKED BY
J. CERECK

DATE
03/2026




FILE NAME
9728000RDLA0001.DWG



CROSS SECTIONS

3/24/2026 3:03 PM

MAINLINE
CROSS-SECTIONS

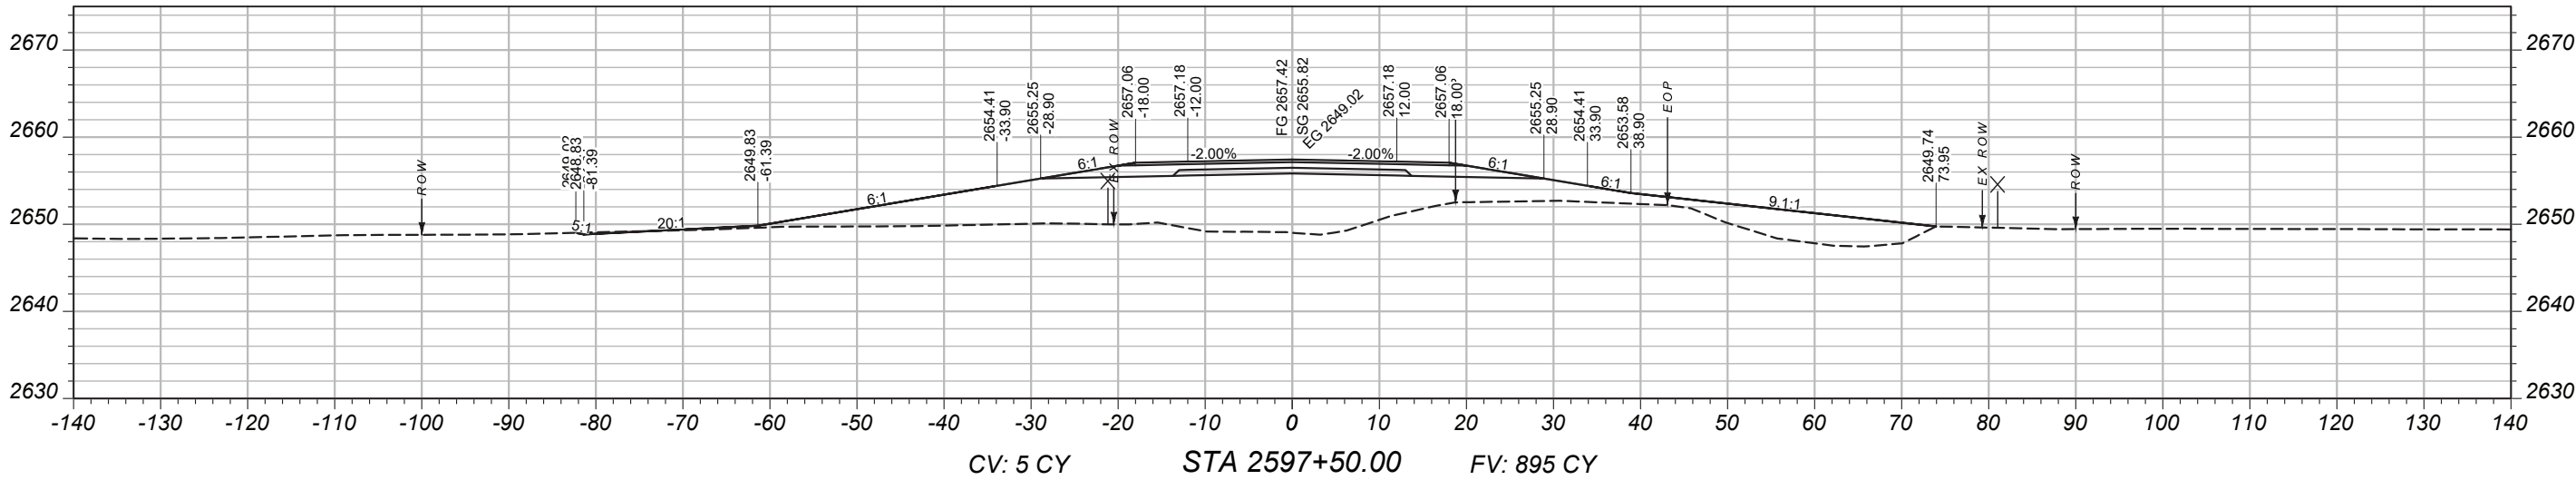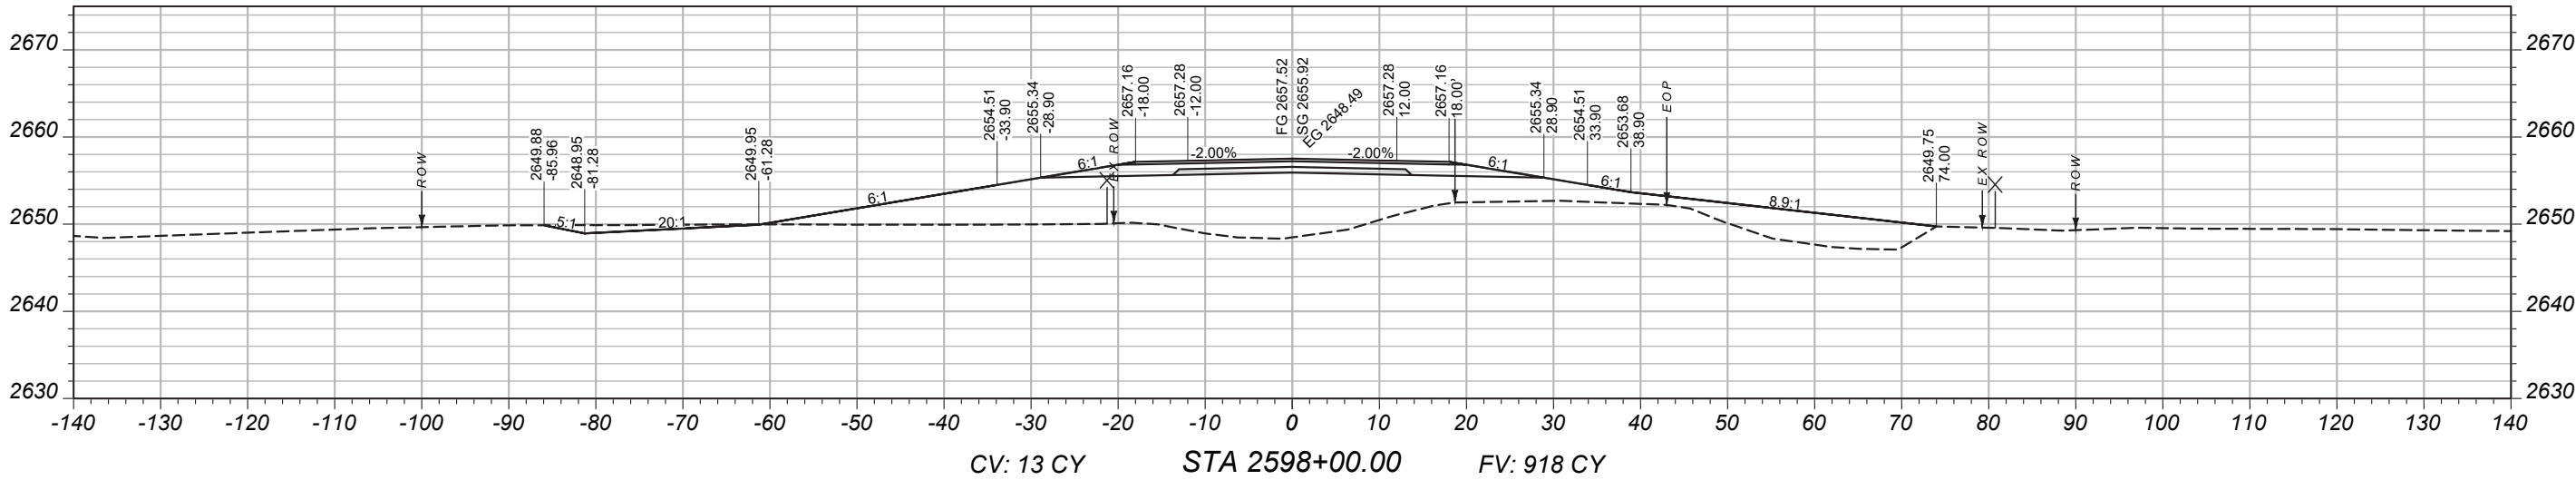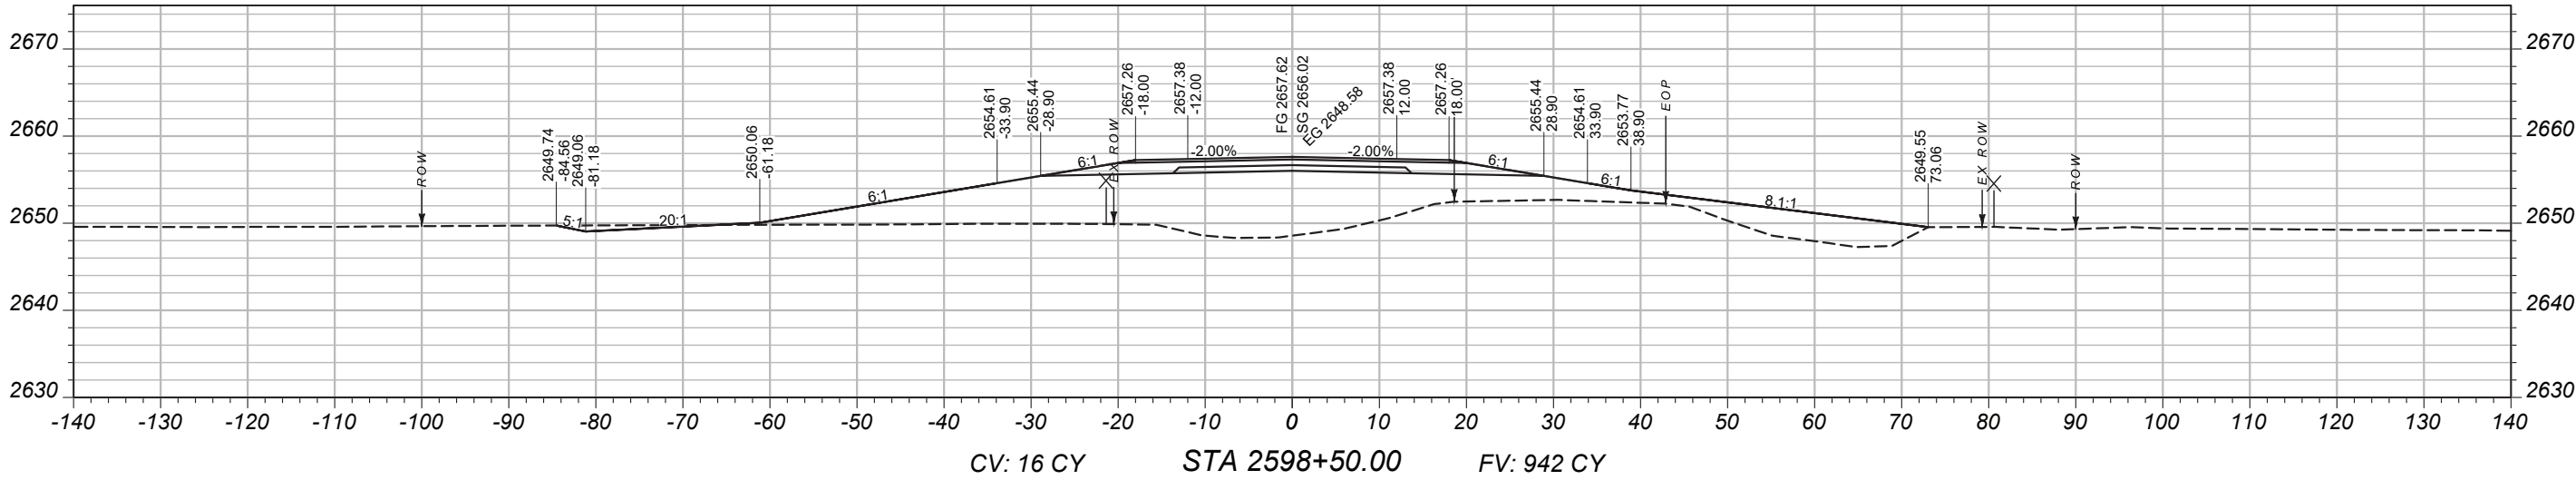

PROJECT NAME

BROCKWAY - WEST

COUNTY

MCCONE

PROJECT ID

SSS-NH 57-6(24)260

UPN

9728000

DESIGNED BY

B. FRANK

REVIEWED BY

CHECKED BY

J. CERRECK




9728000RDLA0001.DWG



CROSS SECTIONS




3/24/2026 3:03 PM

MAINLINE
CROSS-SECTIONS

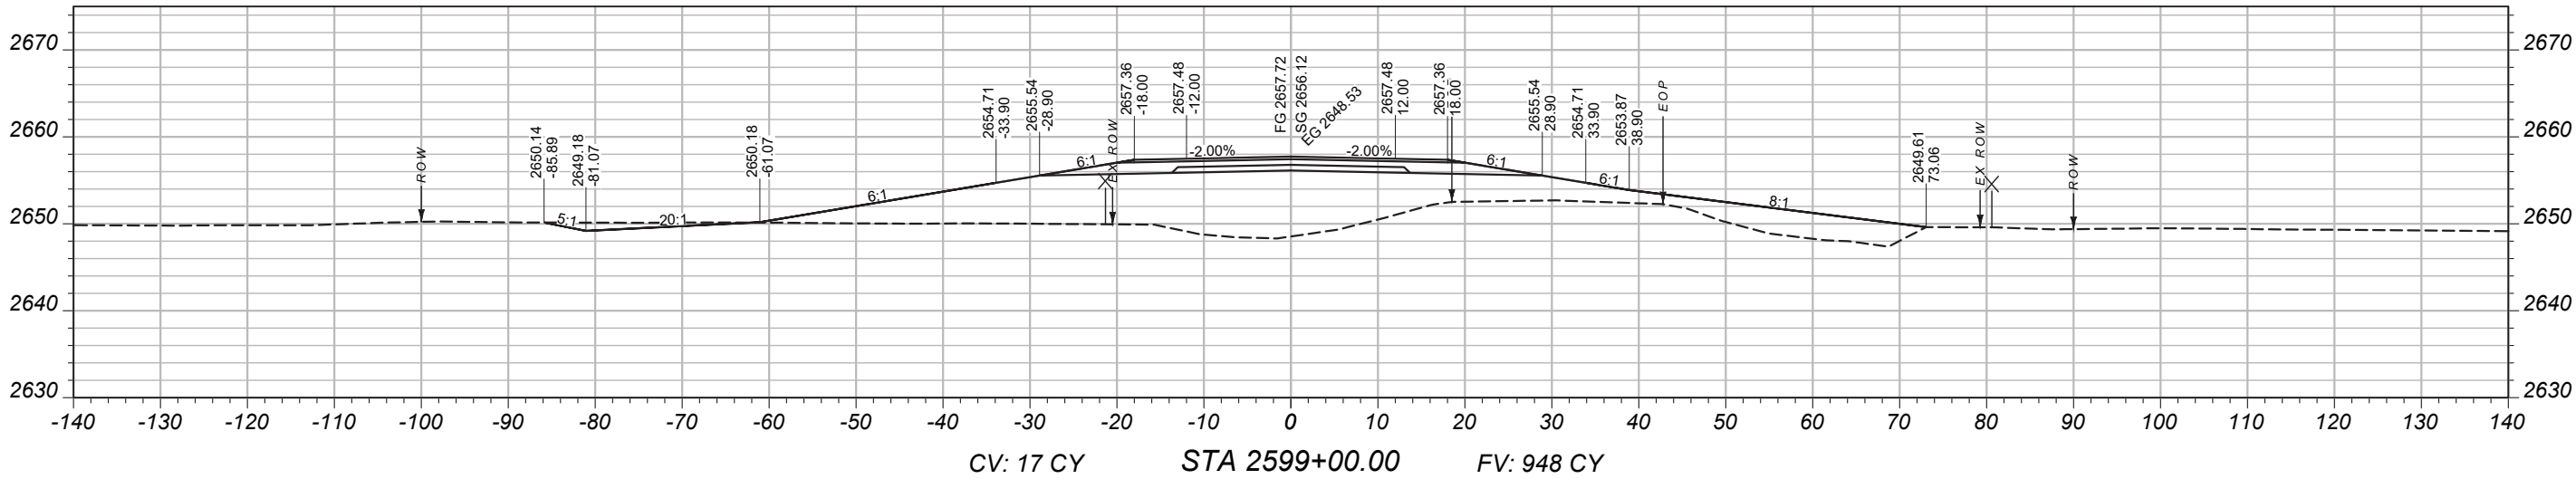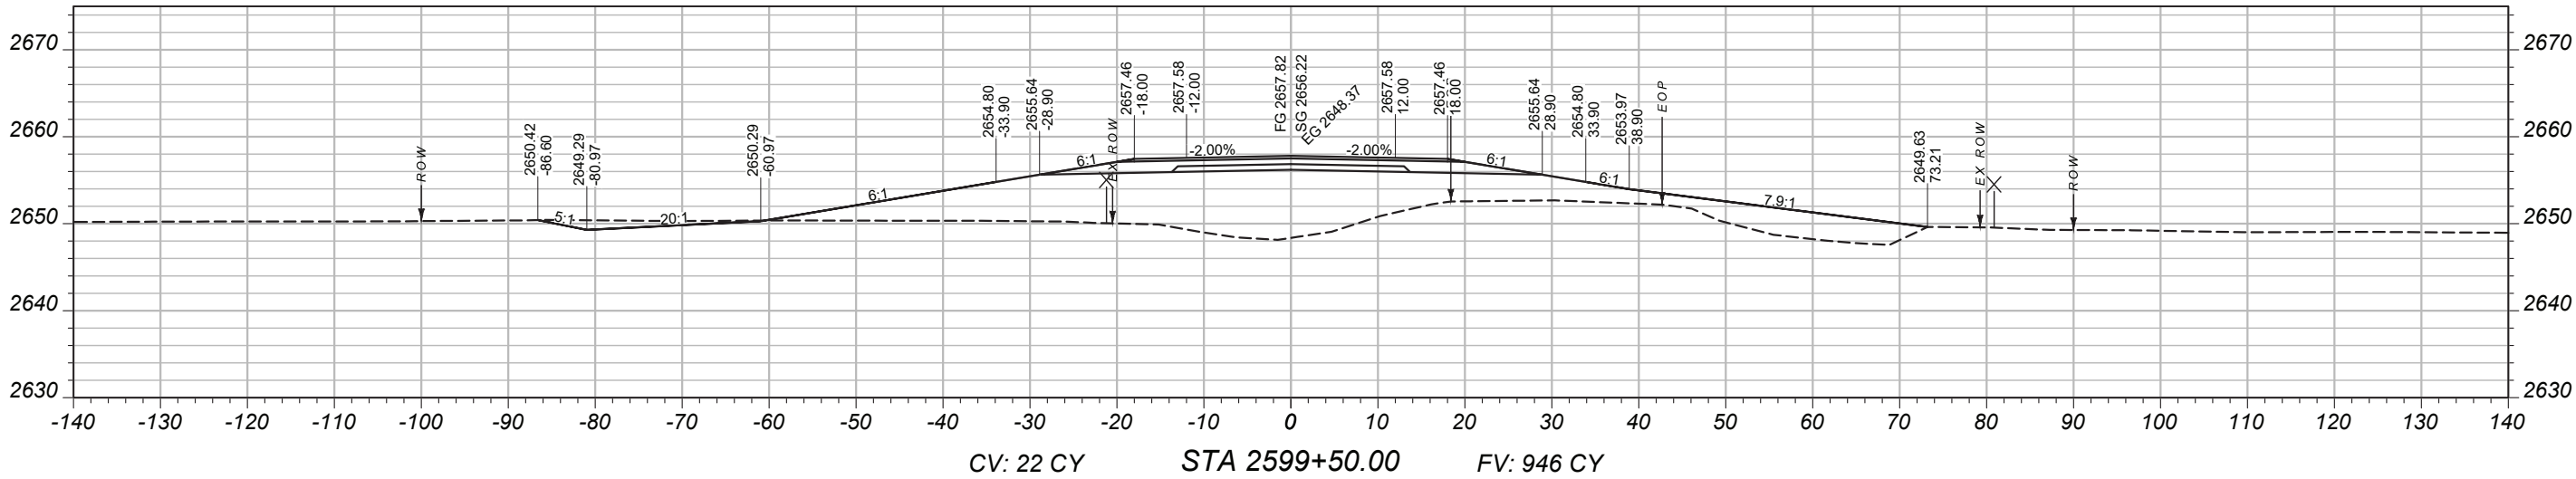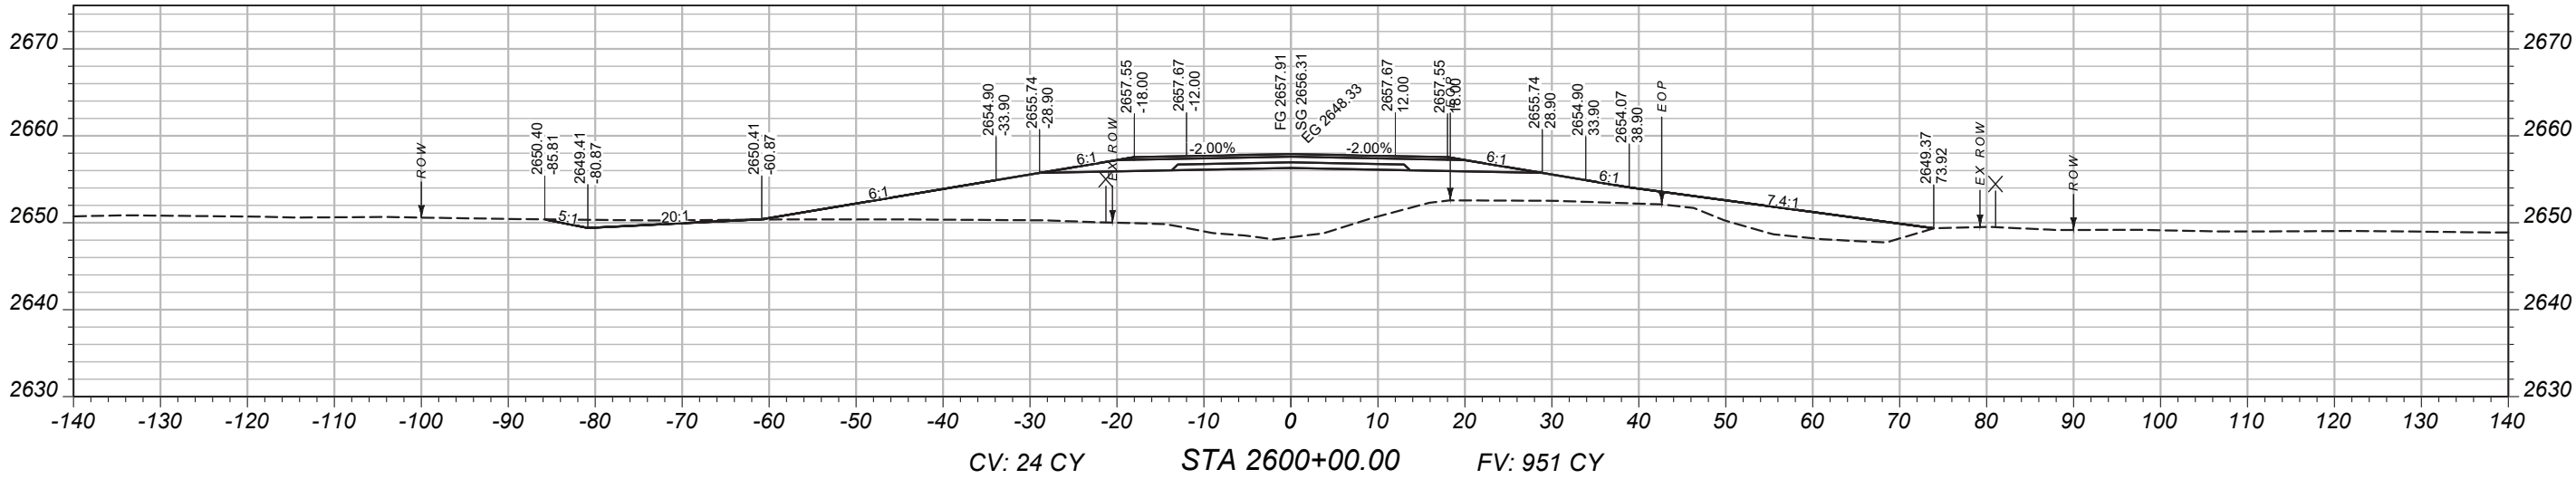




PROJECT NAME		BROCKWAY - WEST	
COUNTY		MCCONE	
PROJECT ID		SSS-NH 57-6(24)260	
UPN		9728000	
DESIGNED BY	05/2026	MONTANA Department of Transportation	
REVIEWED BY			
CHECKED BY	03/2026		
J. CERECK		CROSS SECTIONS	
9728000RDLA0001.DWG		3/24/2026 3:03 PM	

MAINLINE
CROSS-SECTIONS

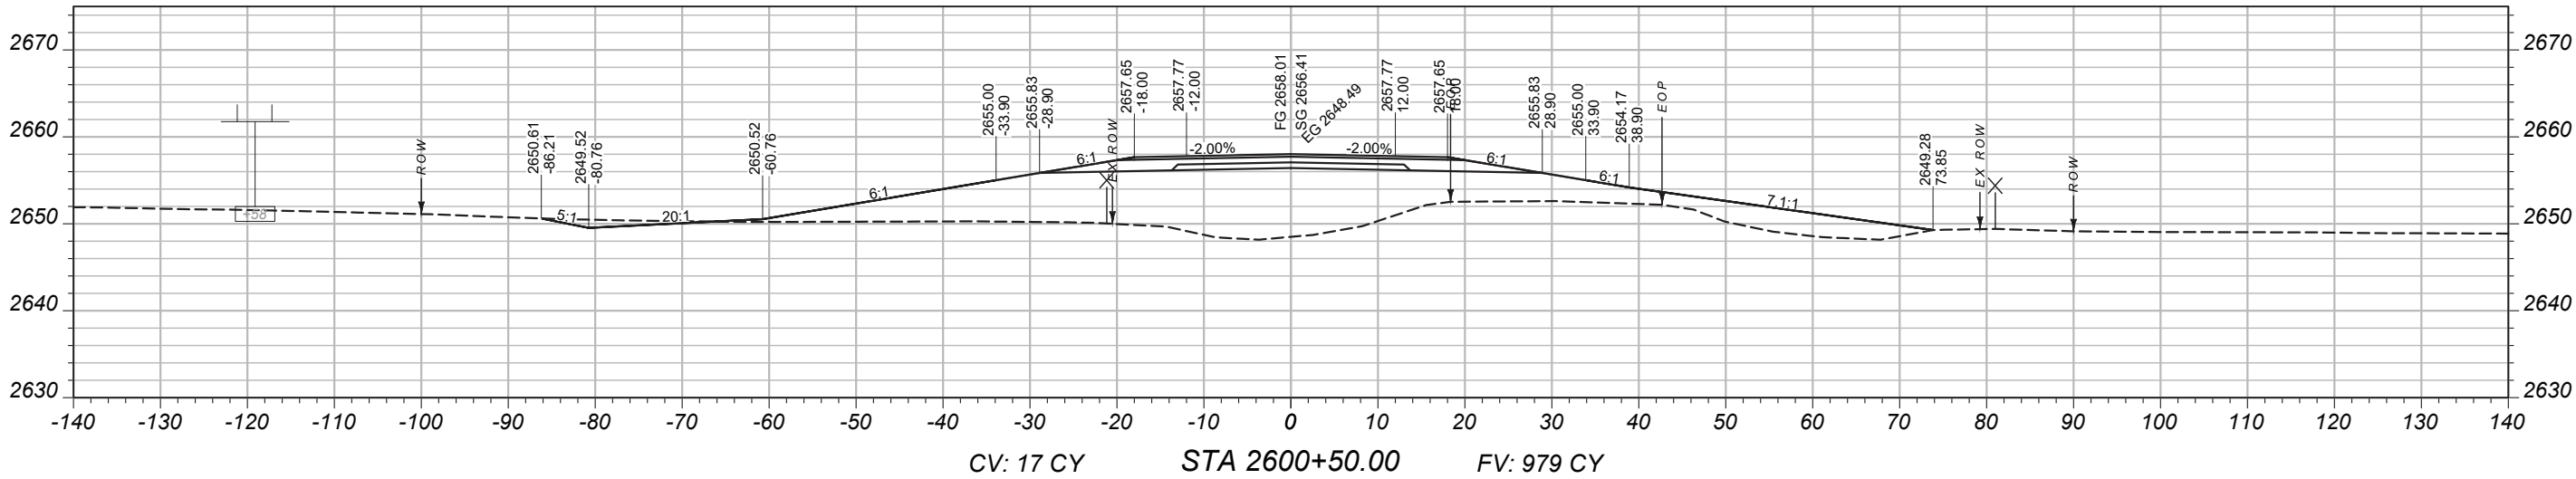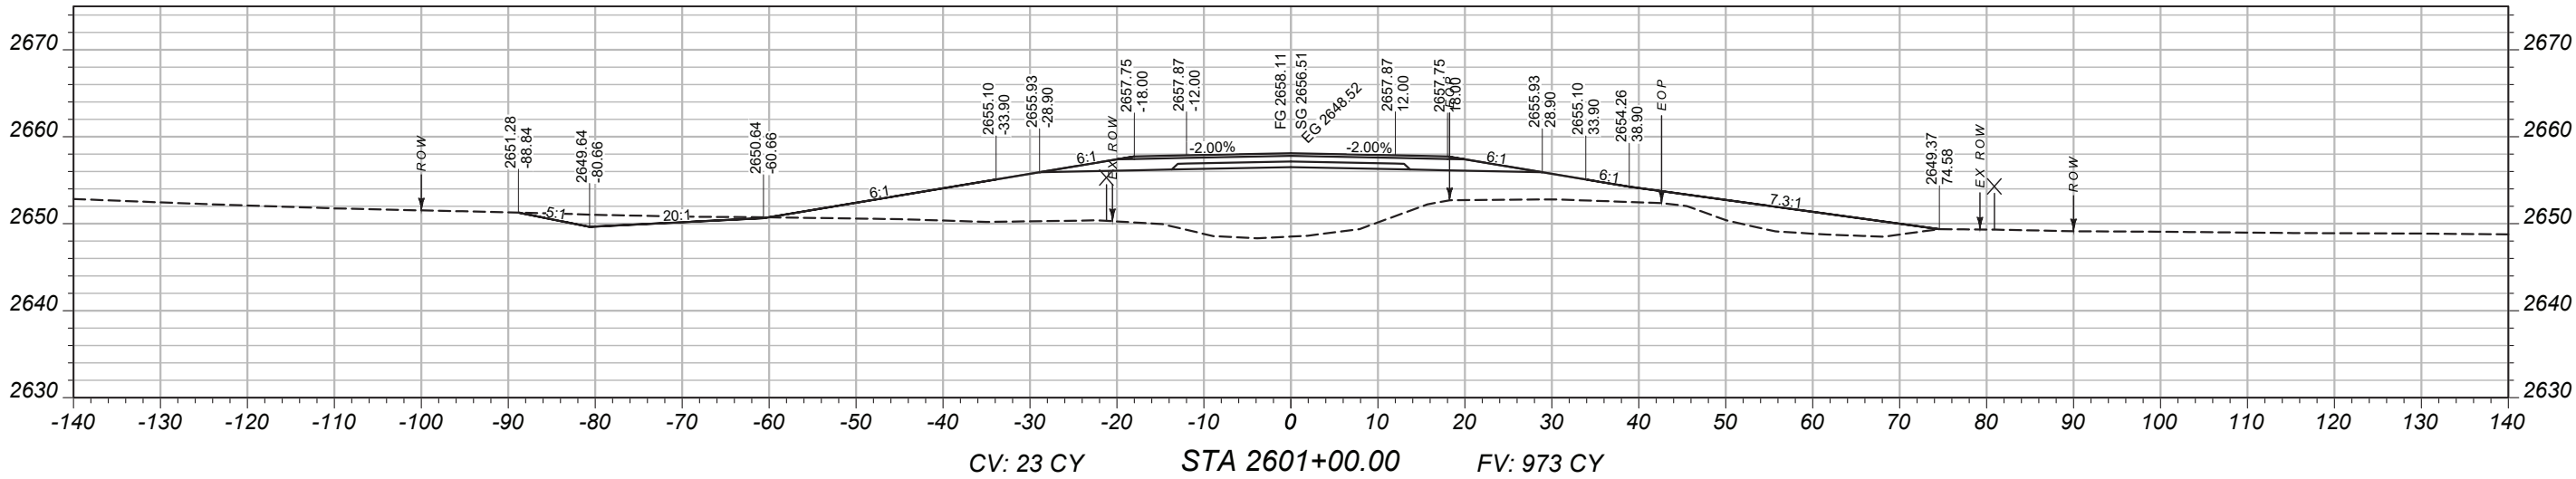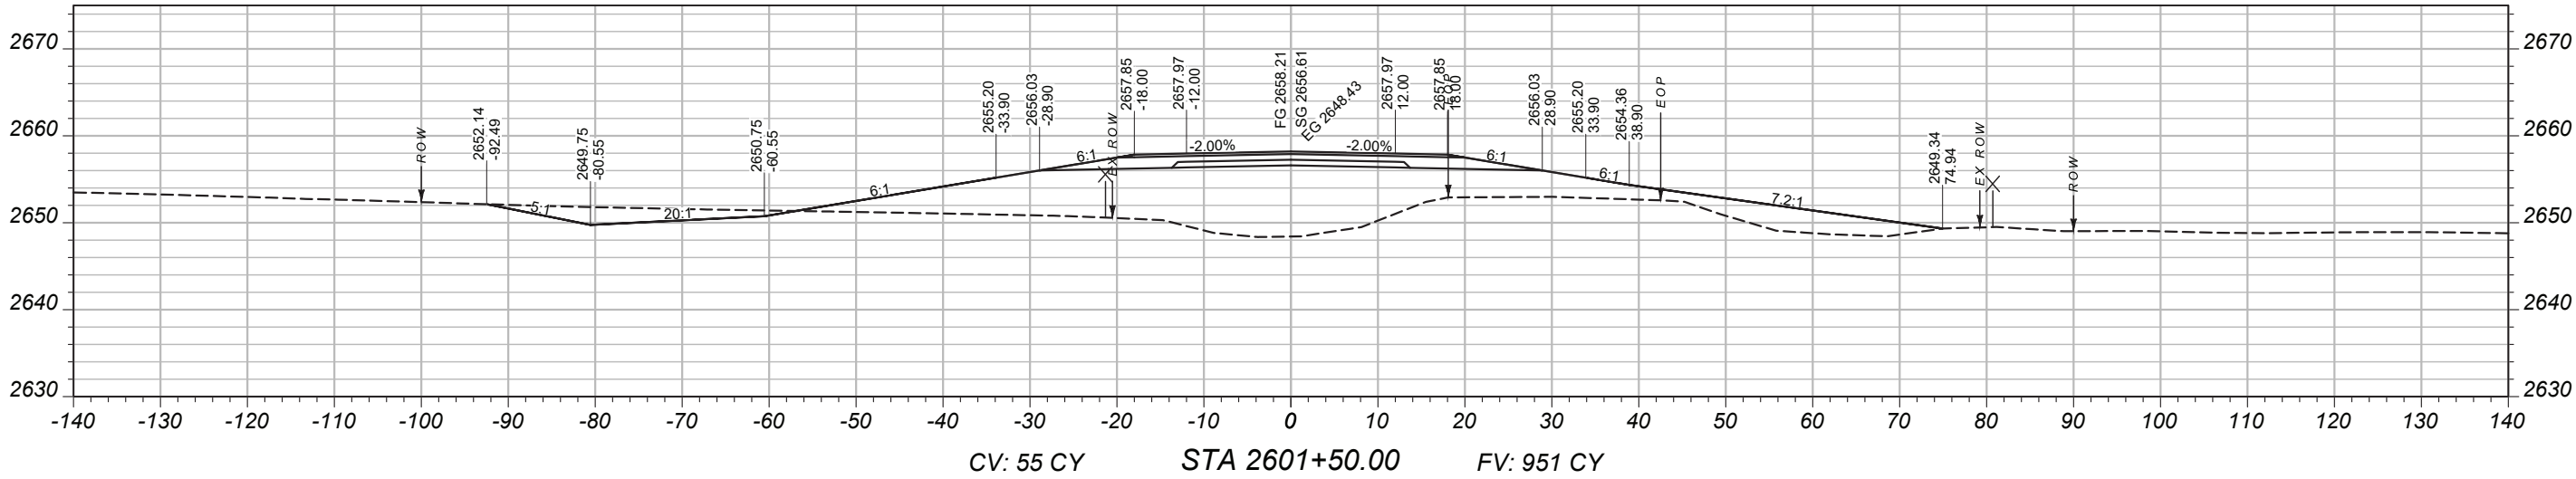

PROJECT NAME		BROCKWAY - WEST	
COUNTY		MCCONE	
PROJECT ID		SSS-NH 57-6(24)260	
UPN		9728000	
DESIGNED BY	05/2026	MONTANA Department of Transportation	
REVIEWED BY			
CHECKED BY	03/2026		
J. CEREC		CROSS SECTIONS	
9728000RDLA001.DWG		3/24/2026 3:03 PM	

MAINLINE
CROSS-SECTIONS

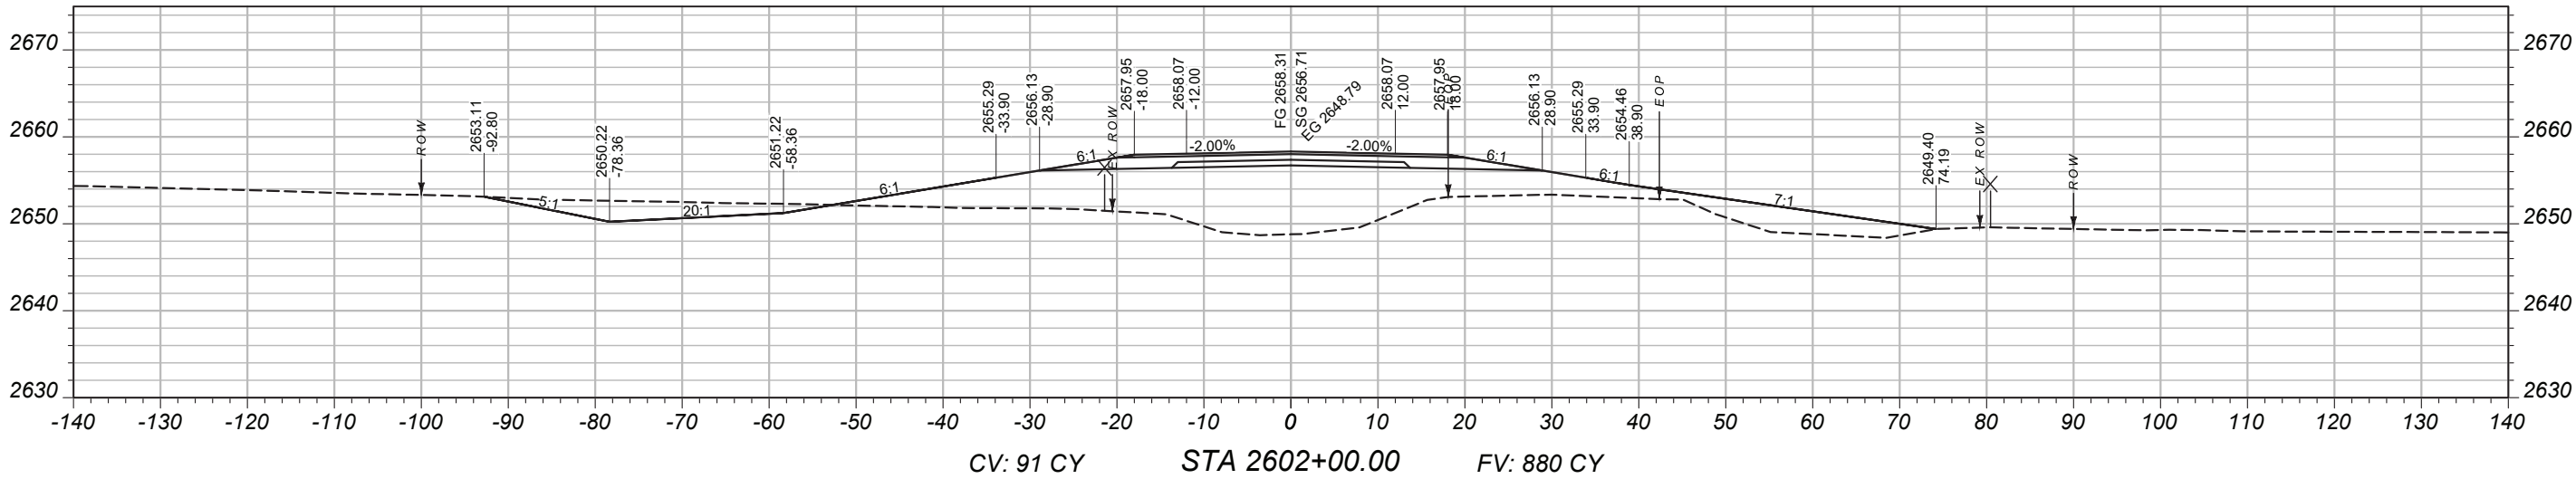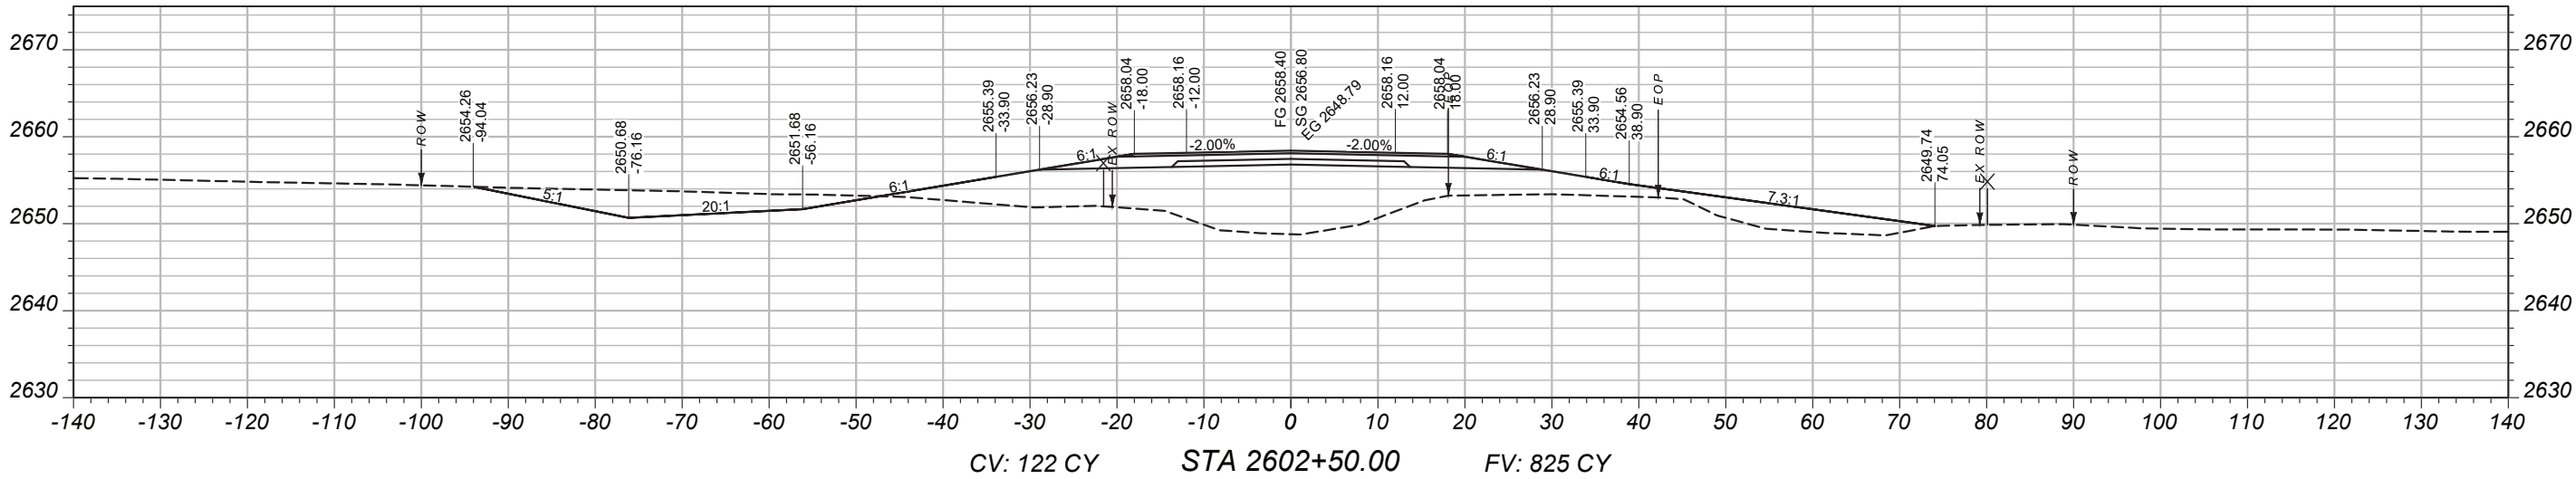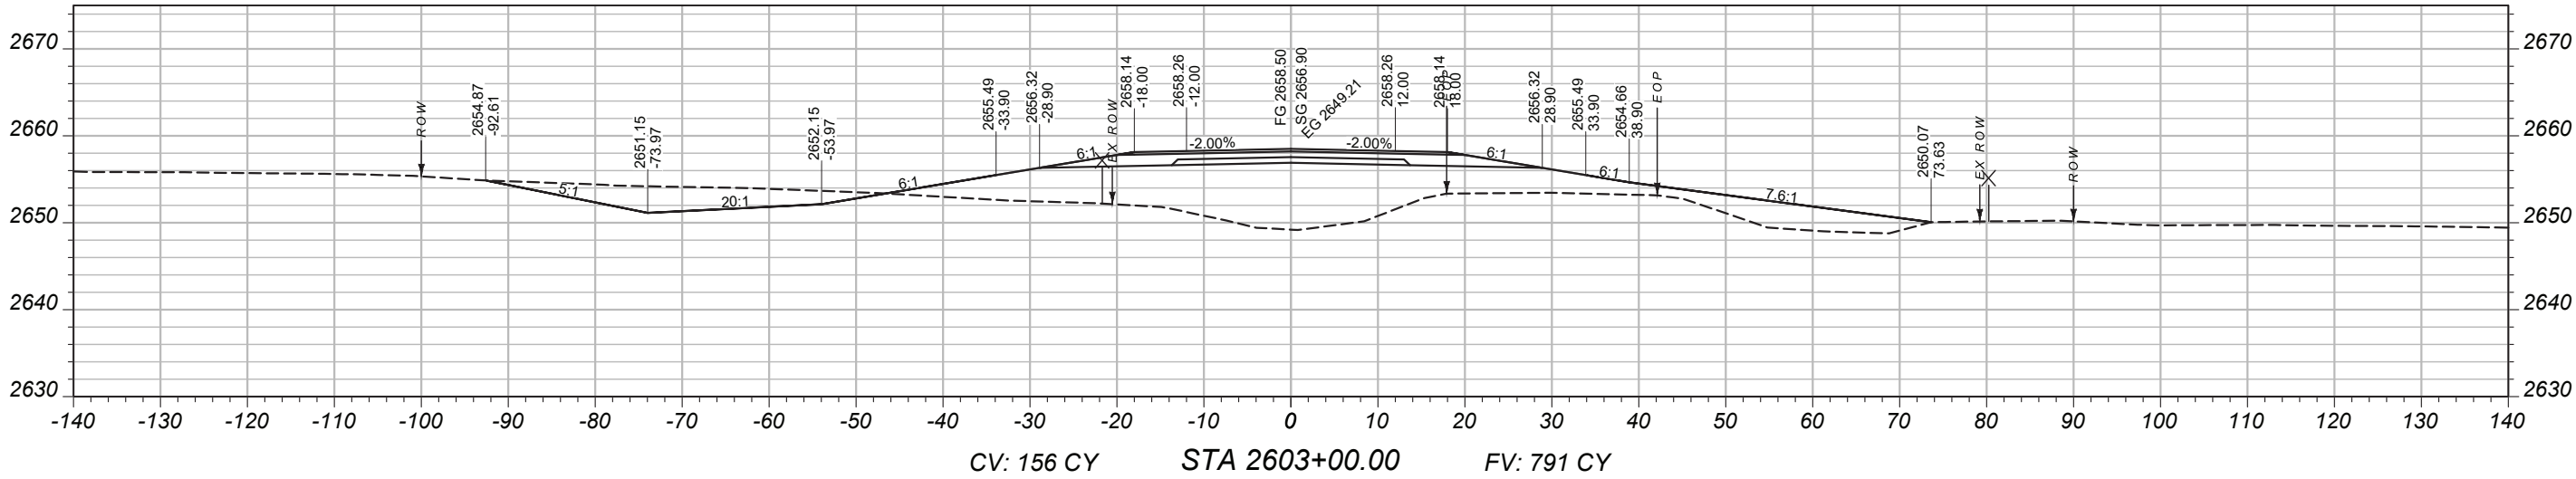

PROJECT NAME		BROCKWAY - WEST	
COUNTY		MCCONE	
PROJECT ID		SSS-NH 57-6(24)260	
UPN		9728000	
DESIGNED BY	05/2026	MONTANA Department of Transportation	
REVIEWED BY			
CHECKED BY	03/2026		
J. CERRECK		CROSS SECTIONS	
9728000RDLA0001.DWG		3/24/2026 3:03 PM	

MAINLINE
CROSS-SECTIONS

PROJECT NAME
BROCKWAY - WEST

COUNTY
MCCONE

PROJECT ID
SSS-NH 57-6(24)260

UPN
9728000

DESIGNED BY
B. FRANK

05/2026

REVIEWED BY

CHECKED BY

03/2026



J. CERECK

9728000RDLAY001.DWG





CROSS SECTIONS

3/24/2026 3:03 PM

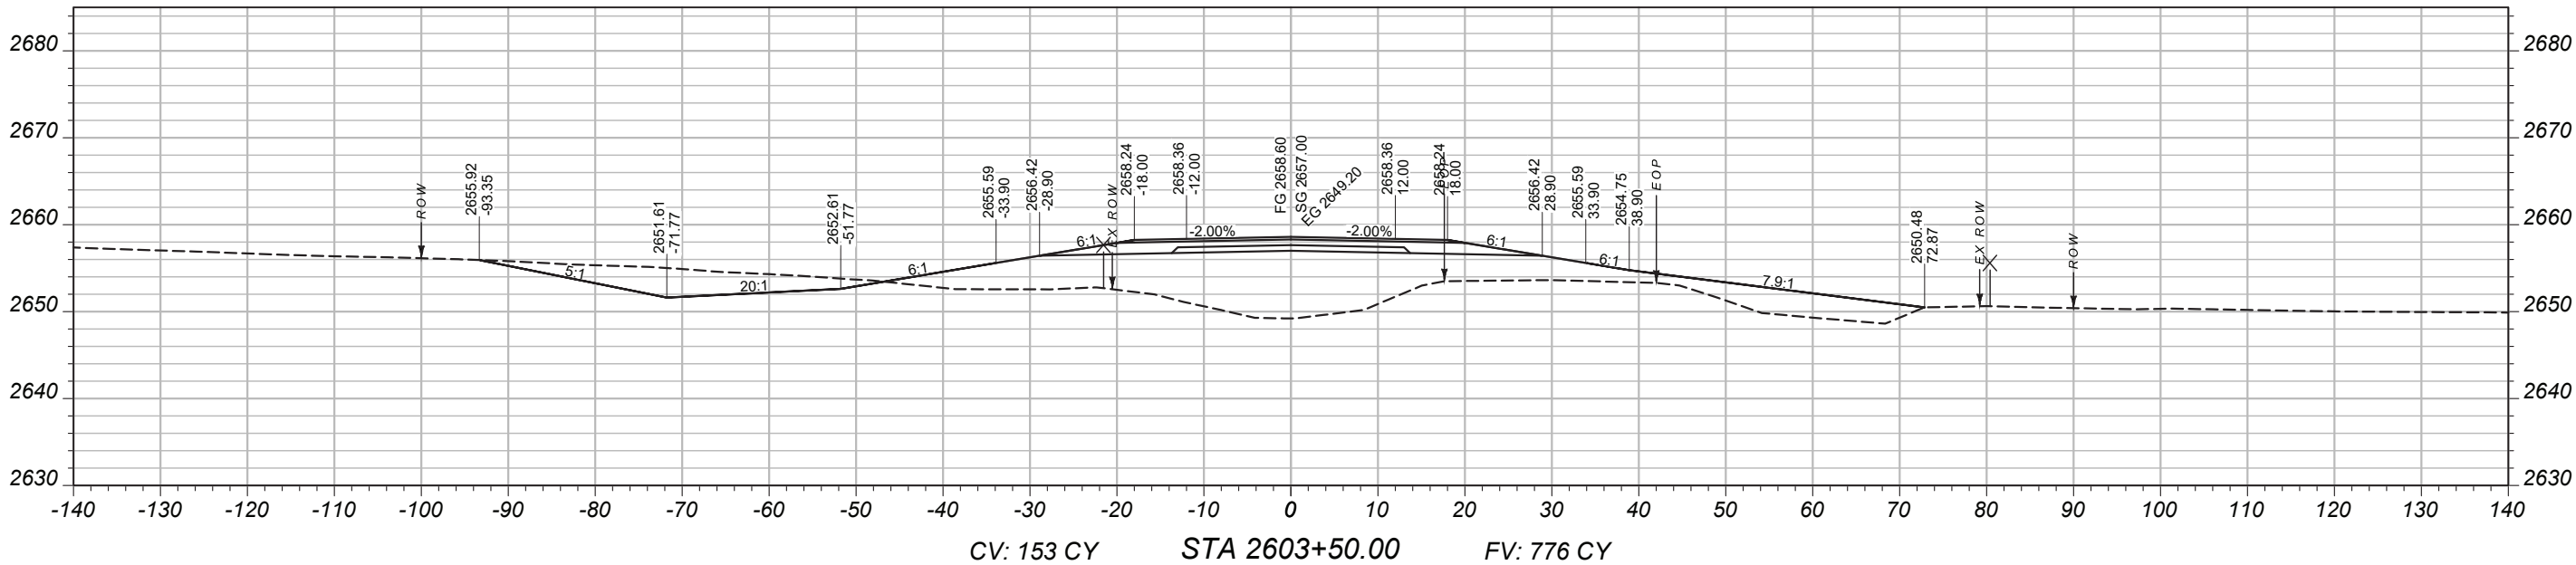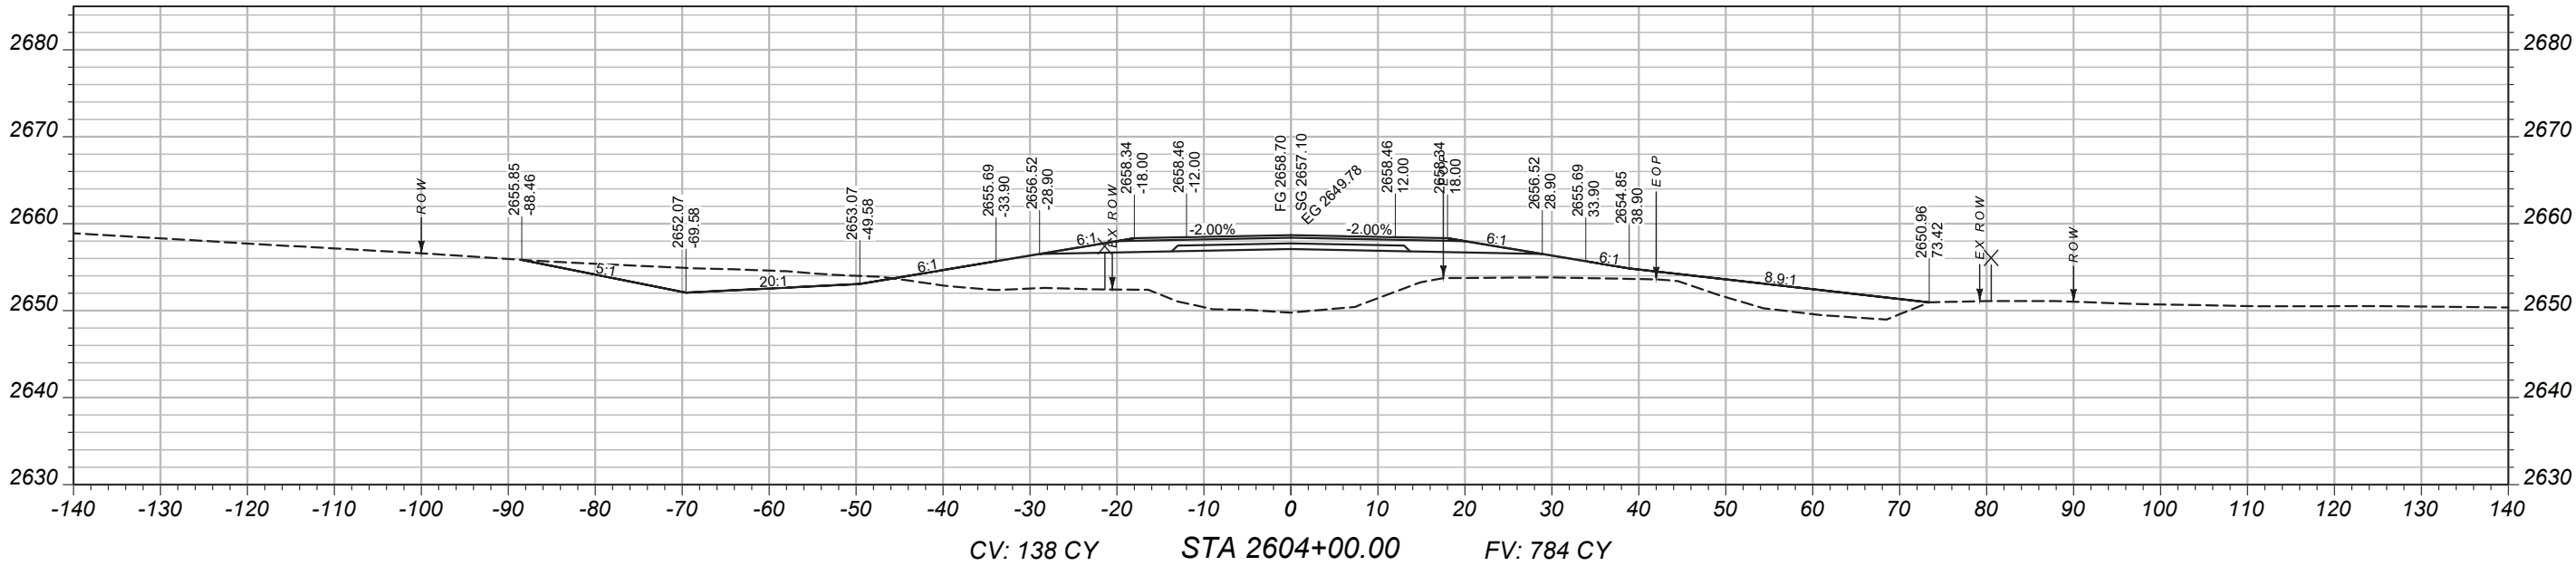

MAINLINE
CROSS-SECTIONS

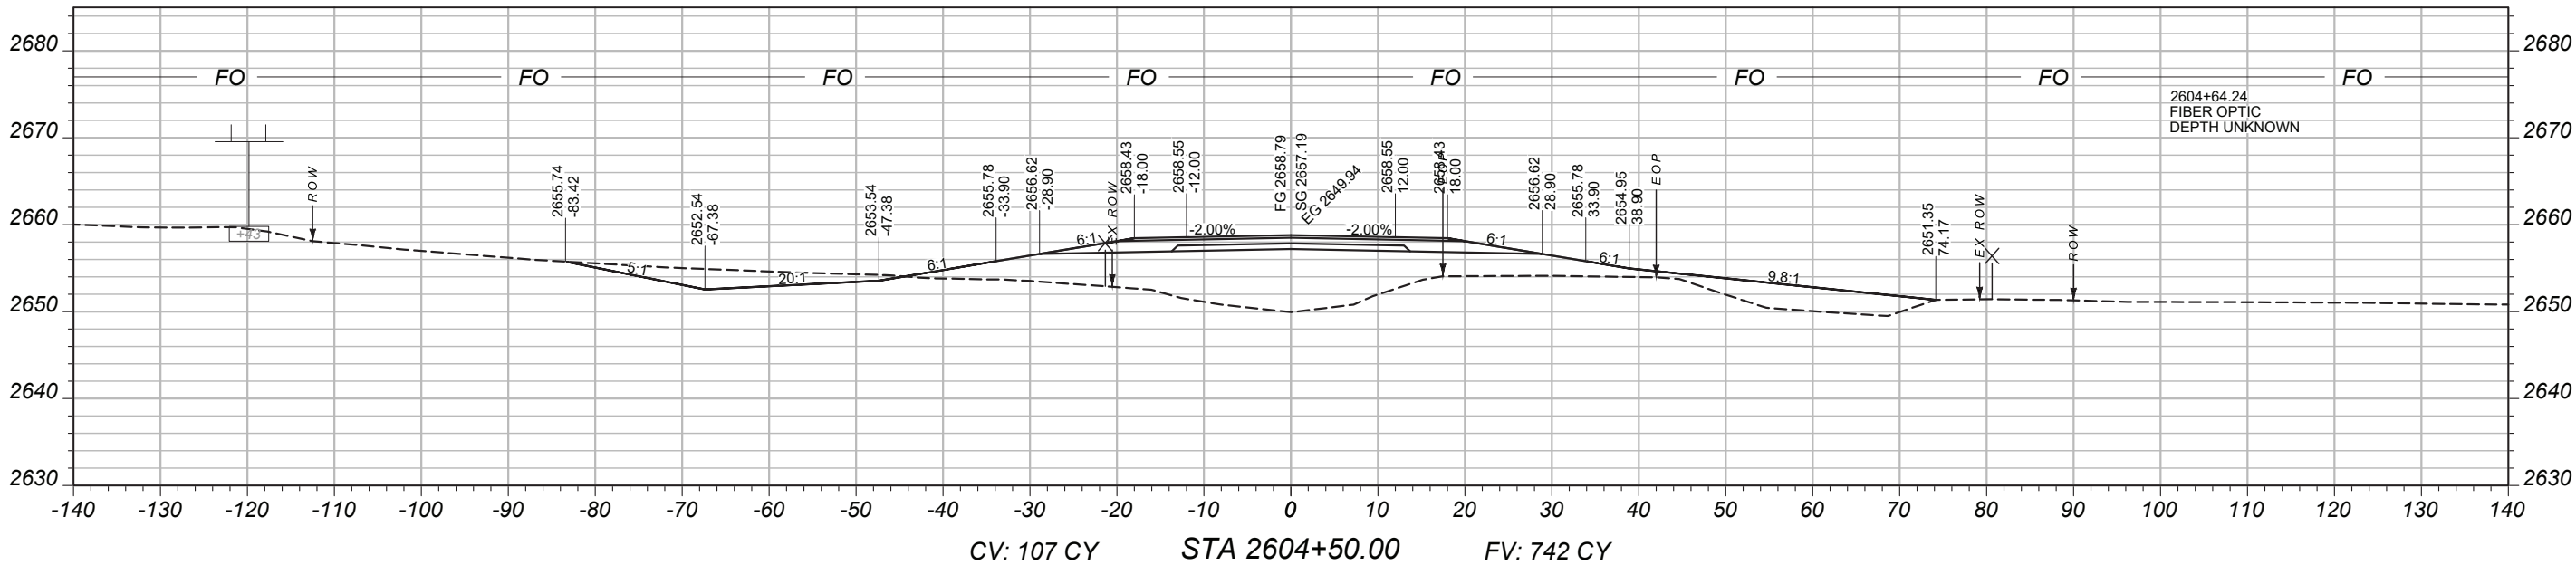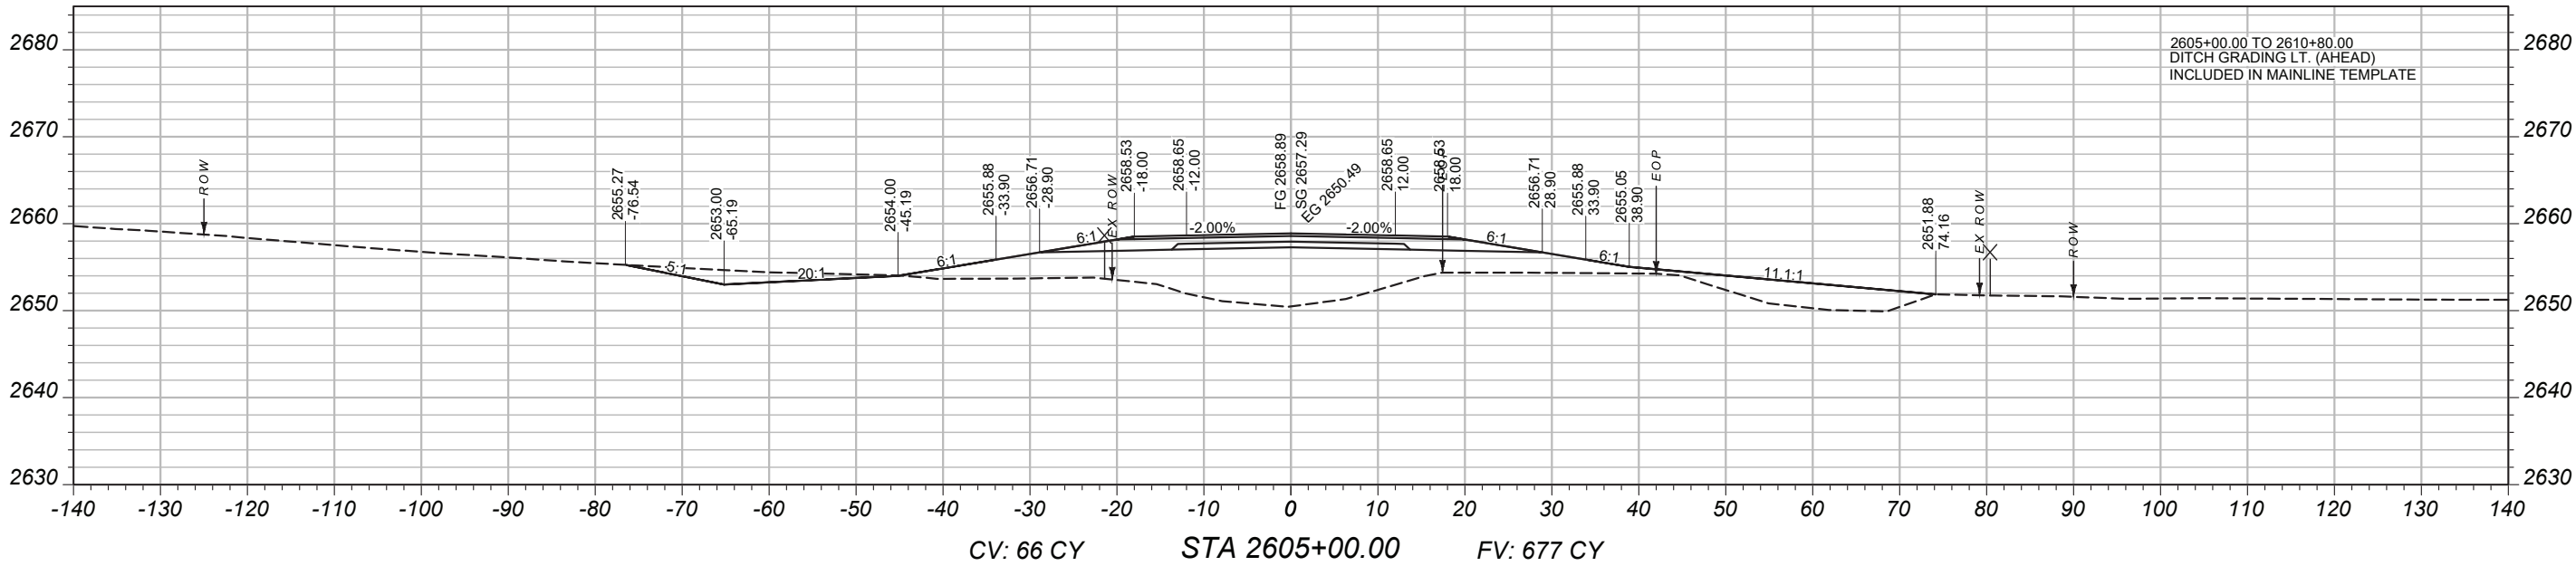

PROJECT NAME
BROCKWAY - WEST

COUNTY
MCCONE

PROJECT ID
SSS-NH 57-6(24)260

UPN
9728000

DESIGNED BY
B. FRANK

REVIEWED BY

CHECKED BY
J. CERECK



9728000RDLAY001.DWG



CROSS SECTIONS

3/24/2026 3:03 PM

MAINLINE CROSS-SECTIONS

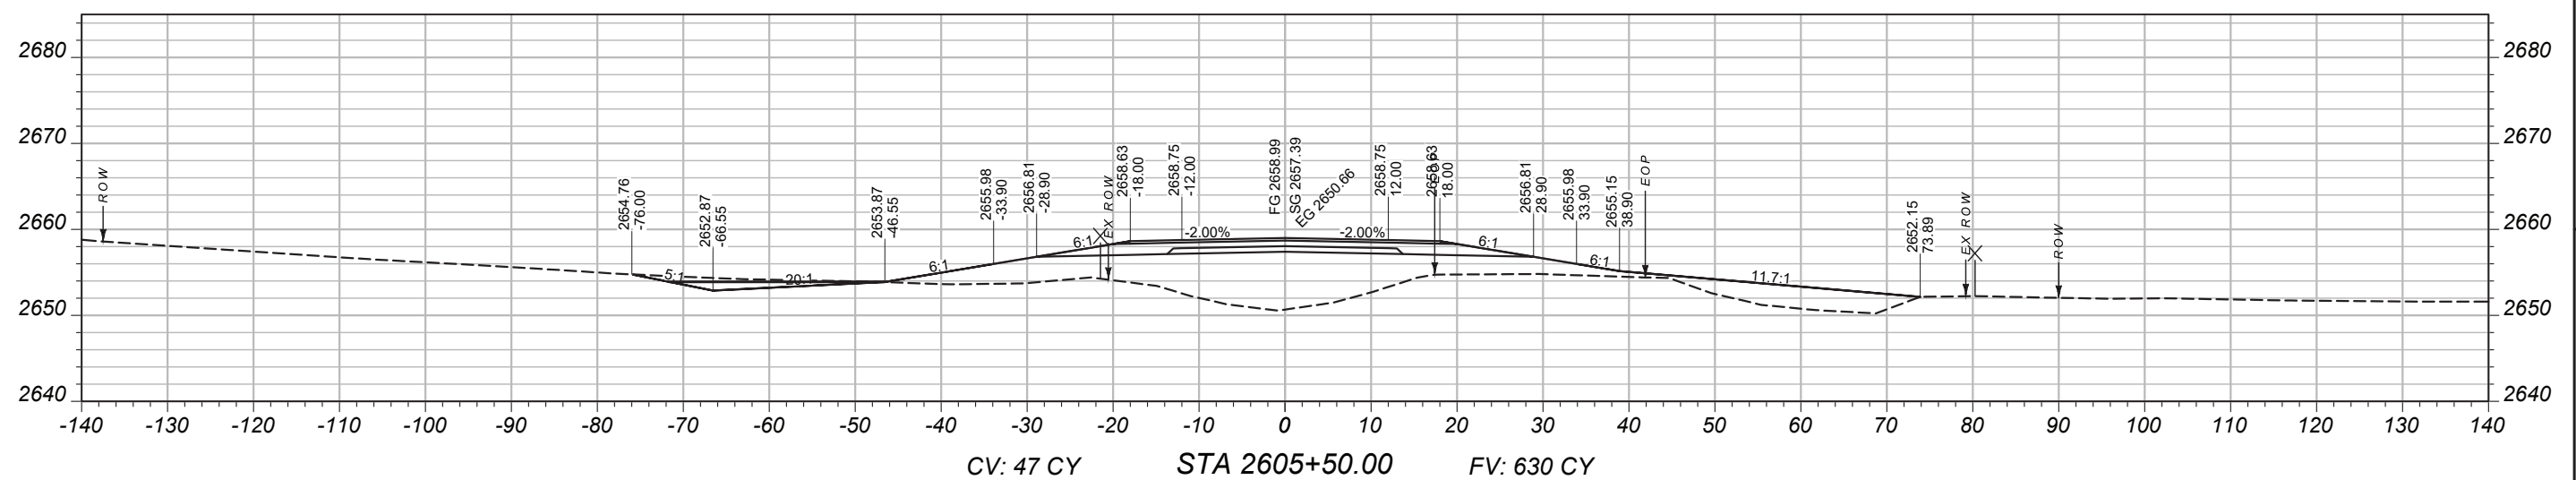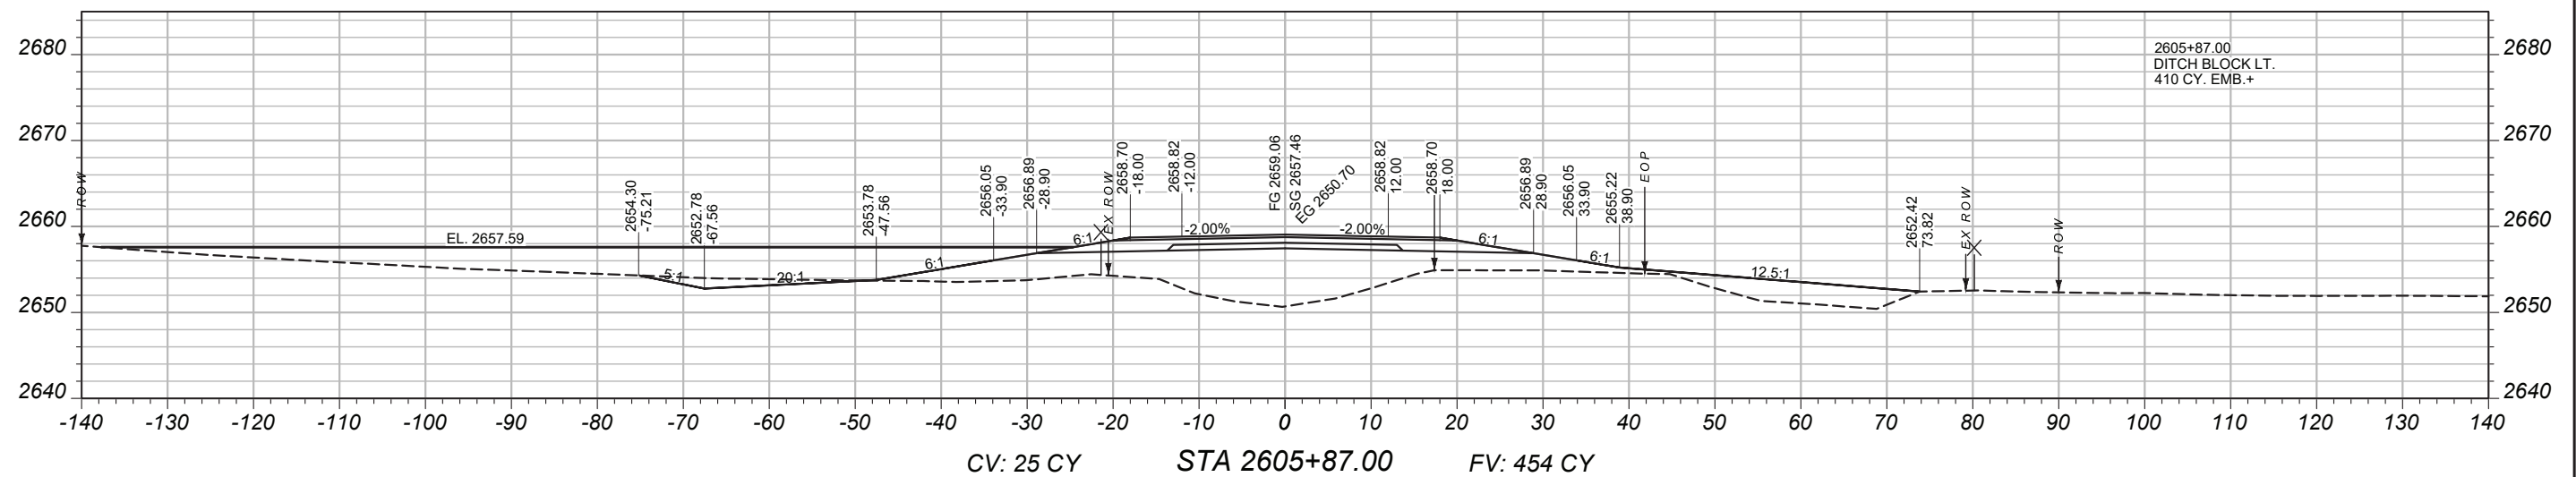

PROJECT / NAME

BROCKWAY - WEST

COUNTY

MCCONE

PROJECT ID

SSS-NH 57-6(24)260

UPN

9728000

DESIGNED BY

05/2026

05/2026

REVIEWED BY

CHECKED BY _____

03/2026
Y001.DWG

Y001.DWG




9728000RDLAY001.DWG



CROSS SECTIONS




3/24/2026 3:03 PM

MAINLINE
CROSS-SECTIONS

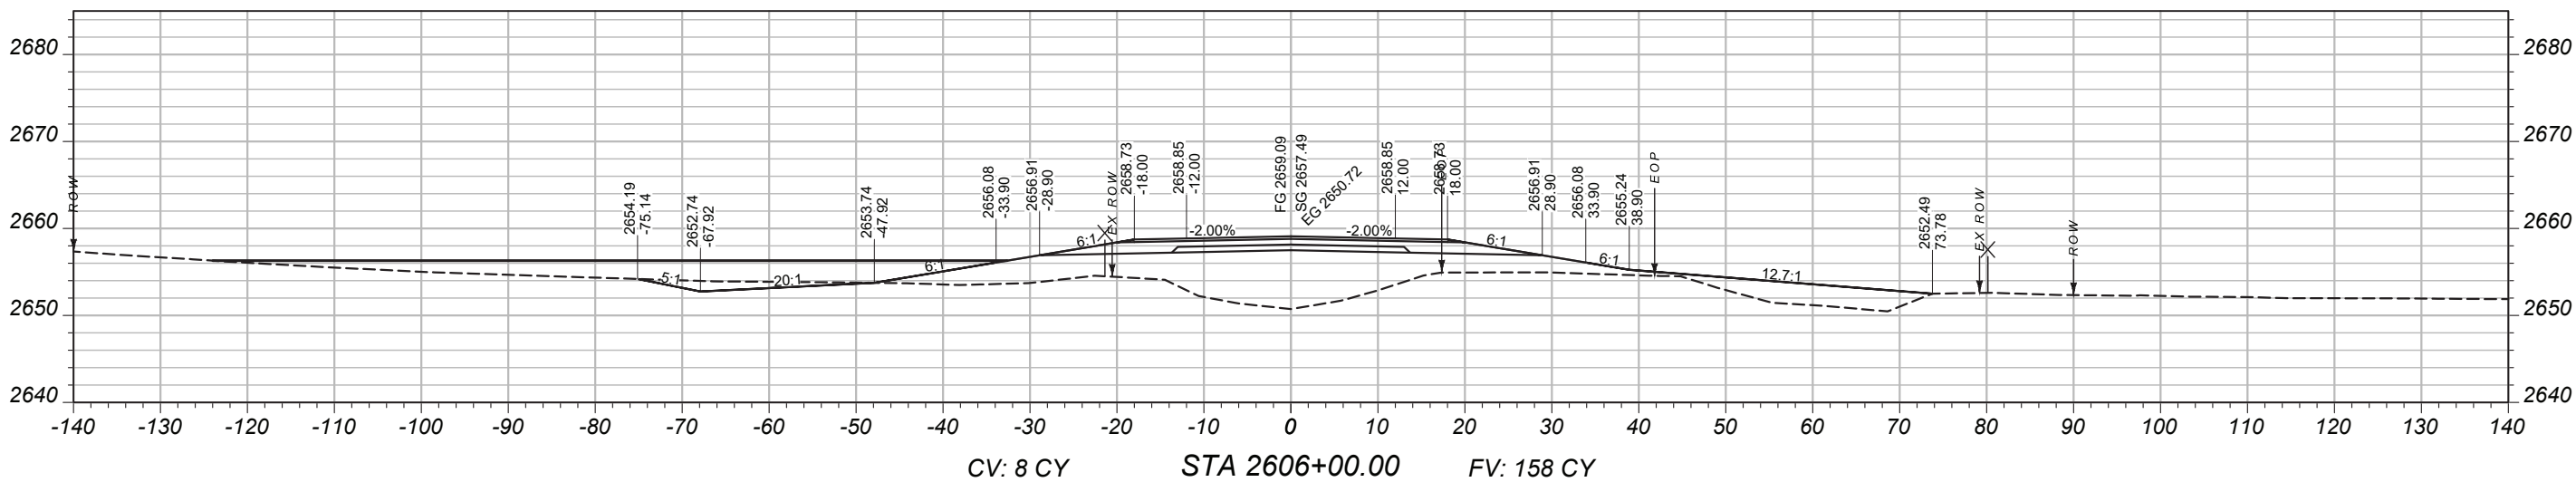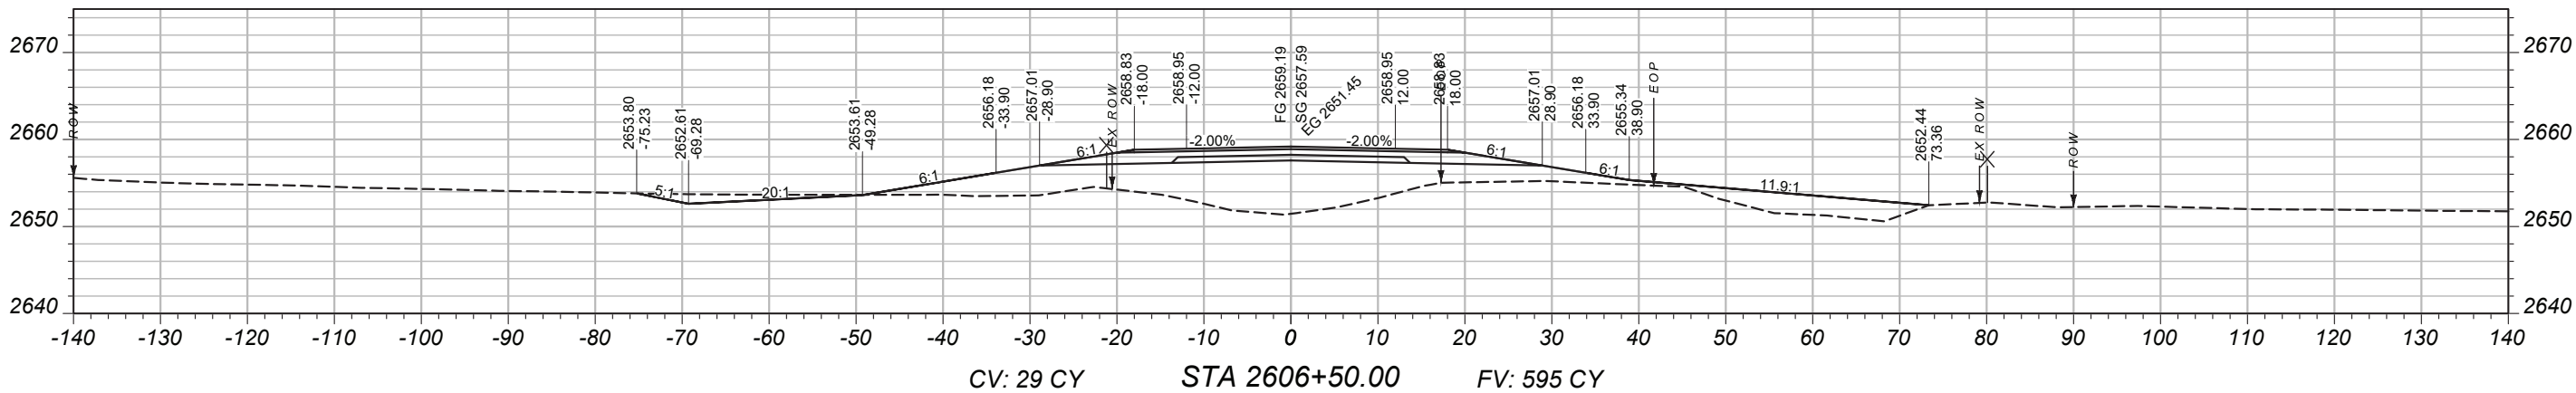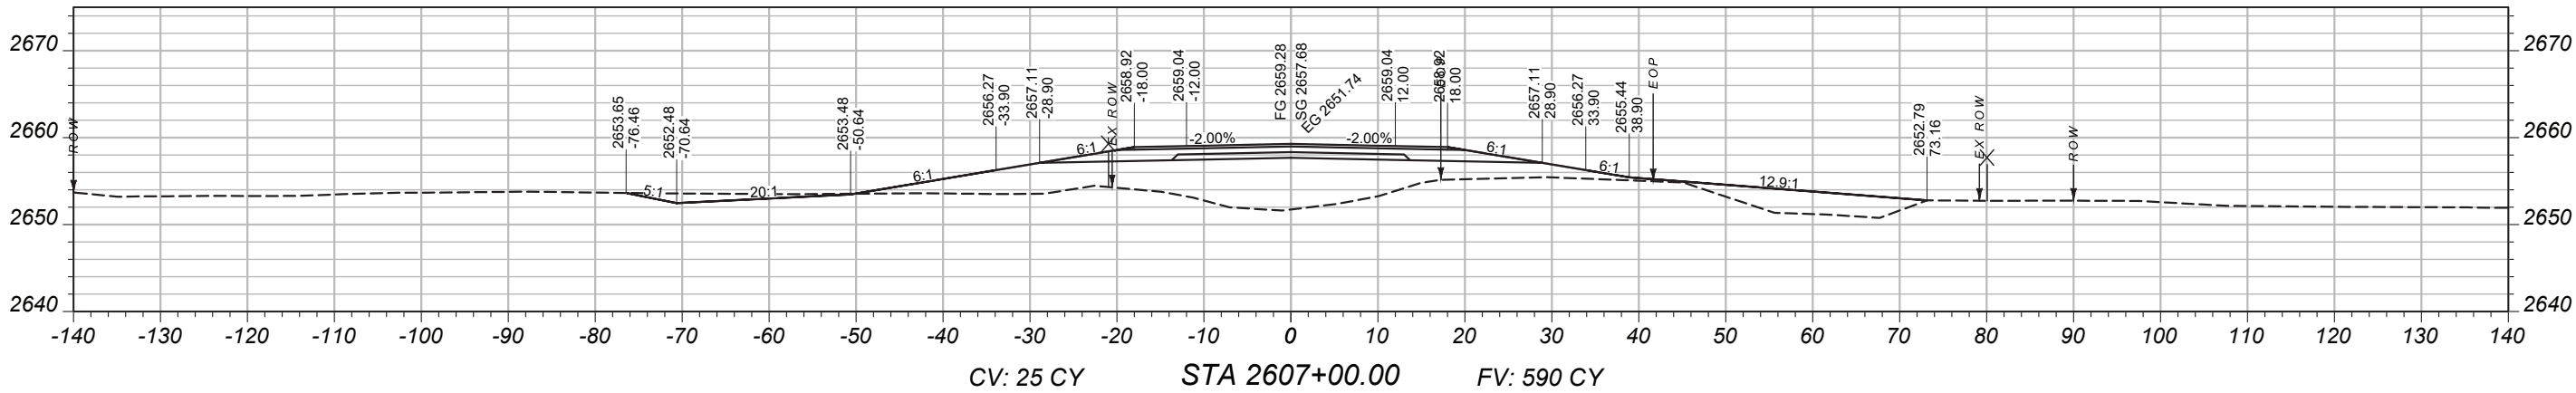

PROJECT NAME		BROCKWAY - WEST	
COUNTY		MCCONE	
PROJECT ID		SSS-NH 57-6(24)260	
UPN		9728000	
DESIGNED BY	05/2026	MONTANA Department of Transportation	
REVIEWED BY			
CHECKED BY	03/2026		
J. CERECK		CROSS SECTIONS	
9728000RDLA0001.DWG		3/24/2026 3:03 PM	

MAINLINE
CROSS-SECTIONS

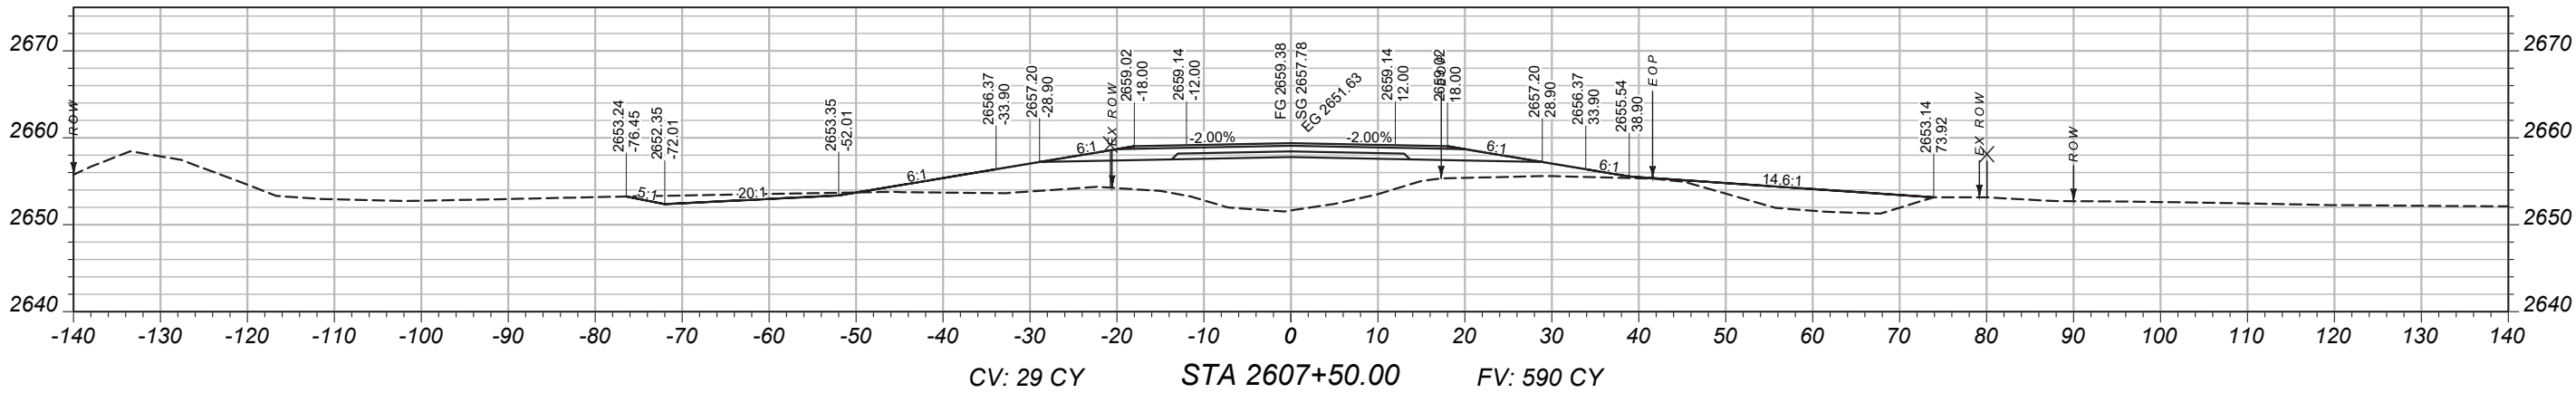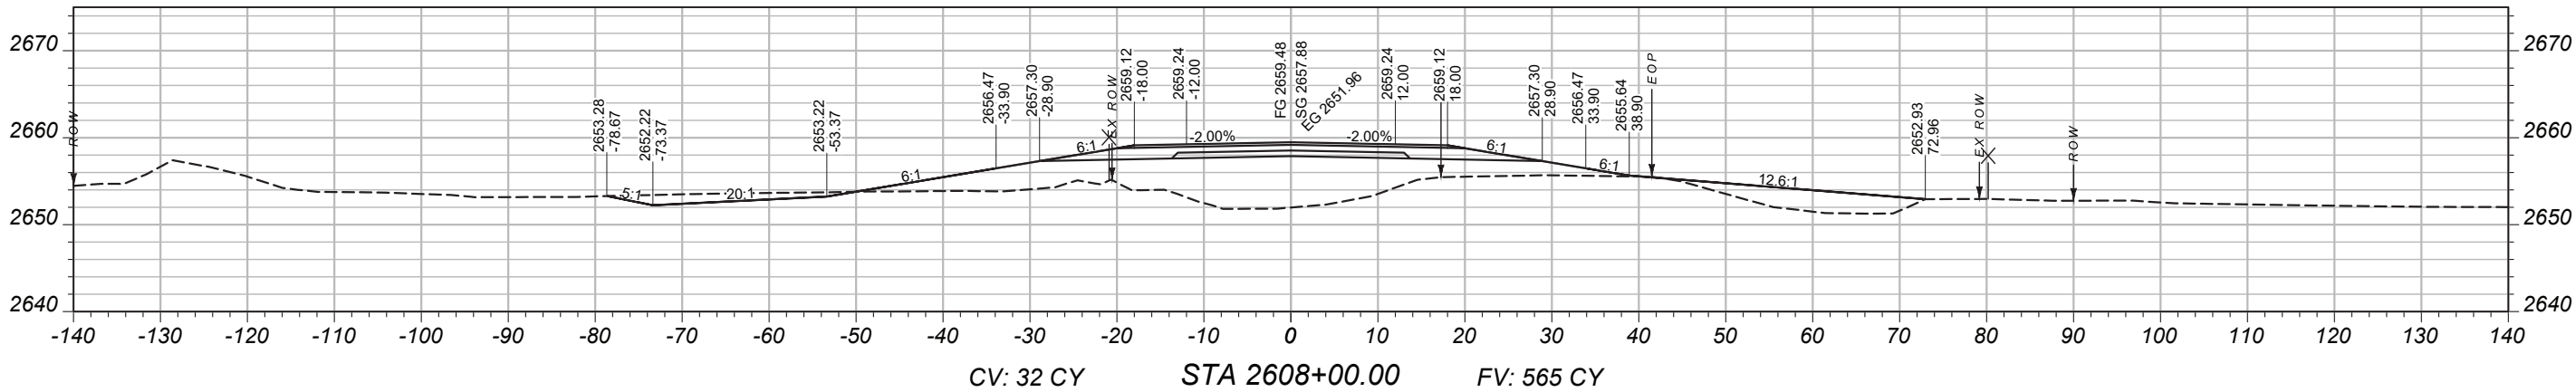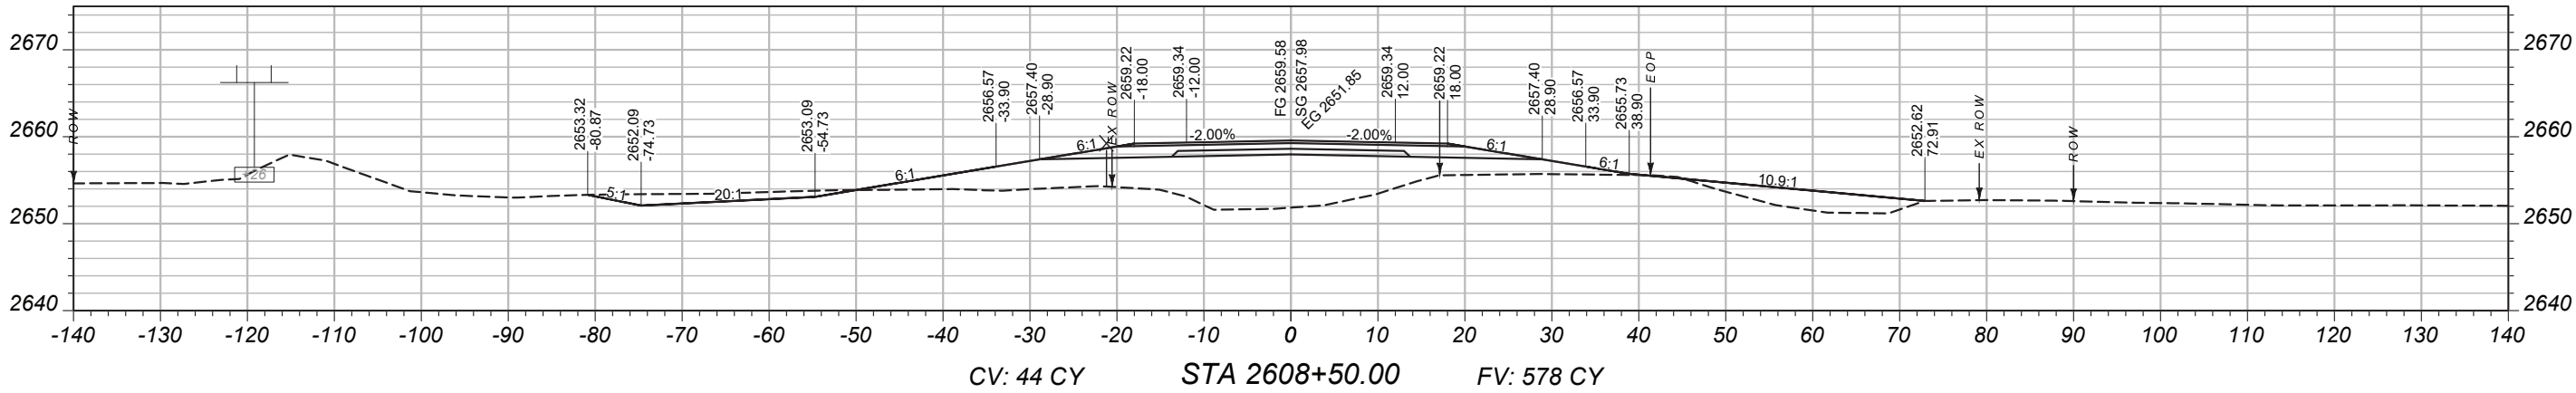

PROJECT NAME
BROCKWAY - WEST

COUNTY

MCCONE

PROJECT ID

SSS-NH 57-6(24)260

UPN

9728000

DESIGNED BY

B. FRANK

REVIEWED BY

J. CERCK




9728000RDLAY001.DWG



CROSS SECTIONS

3/24/2026 3:03 PM

MAINLINE
CROSS-SECTIONS

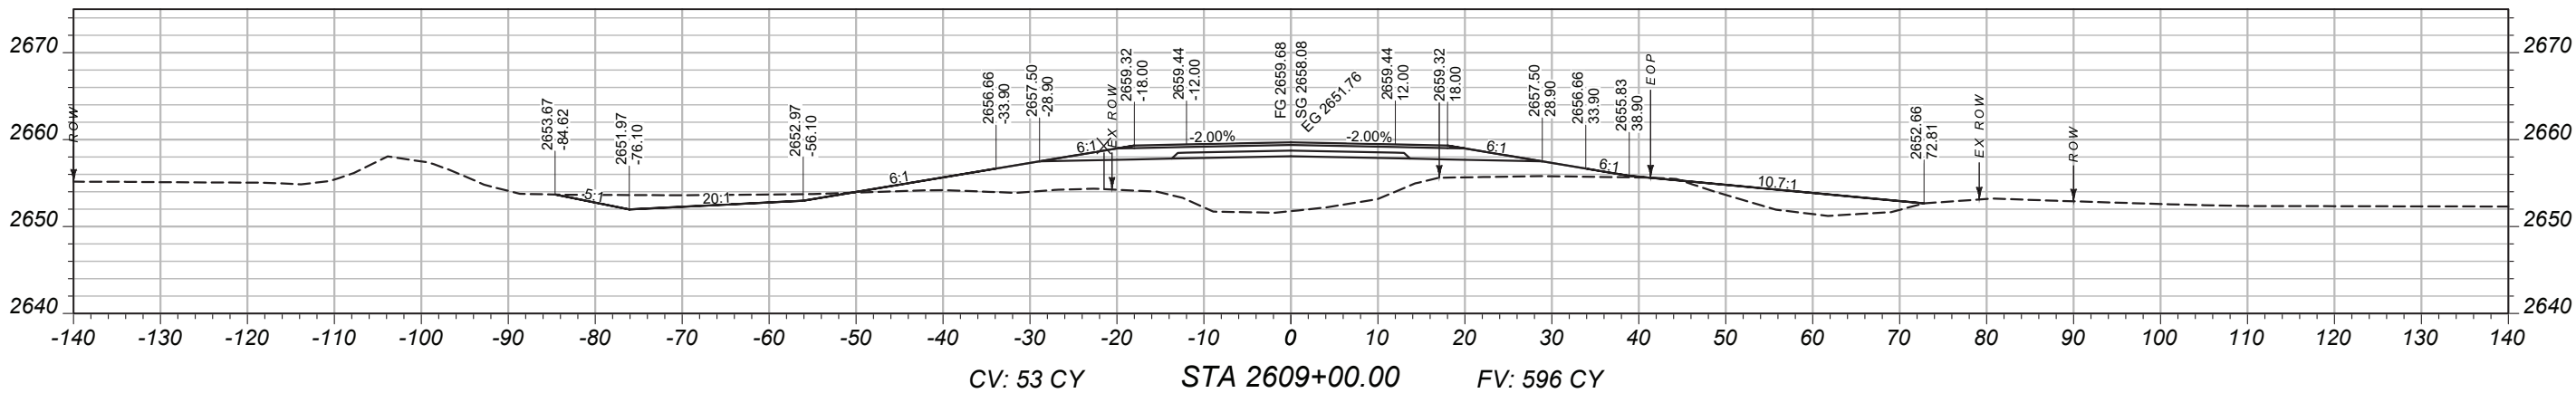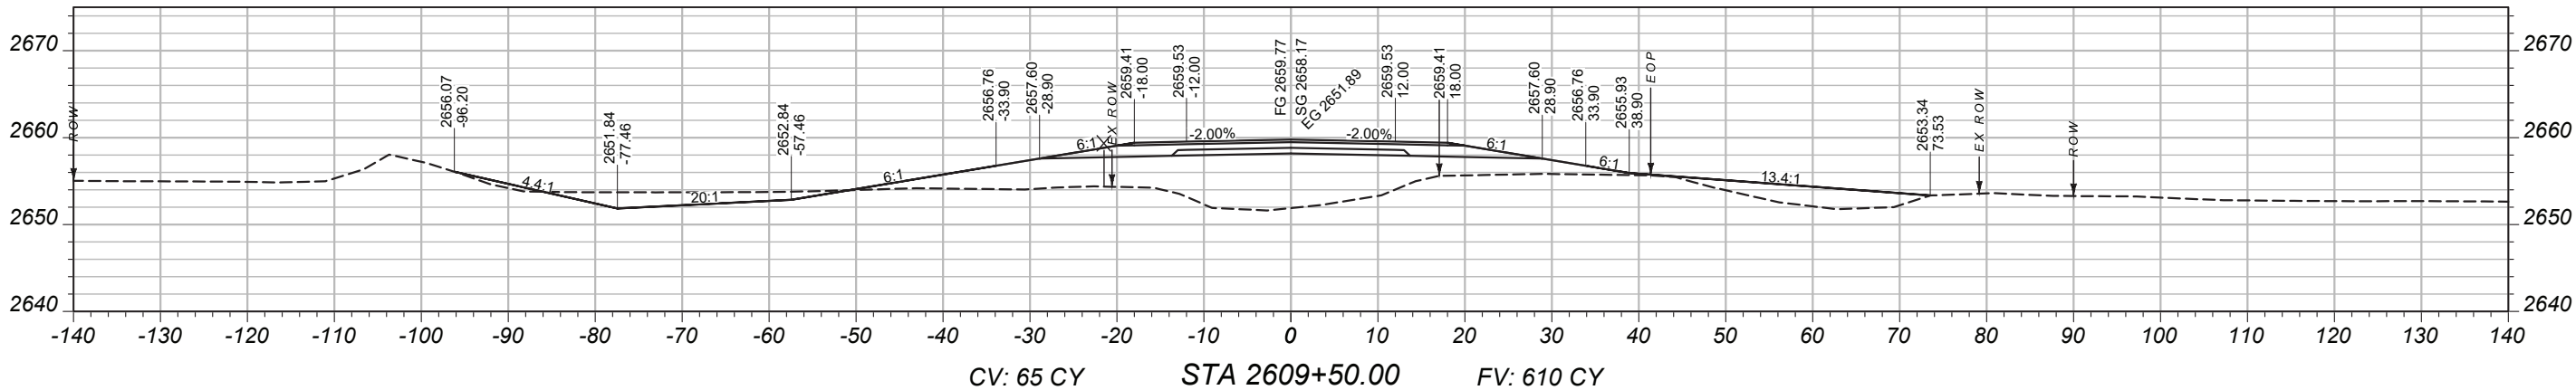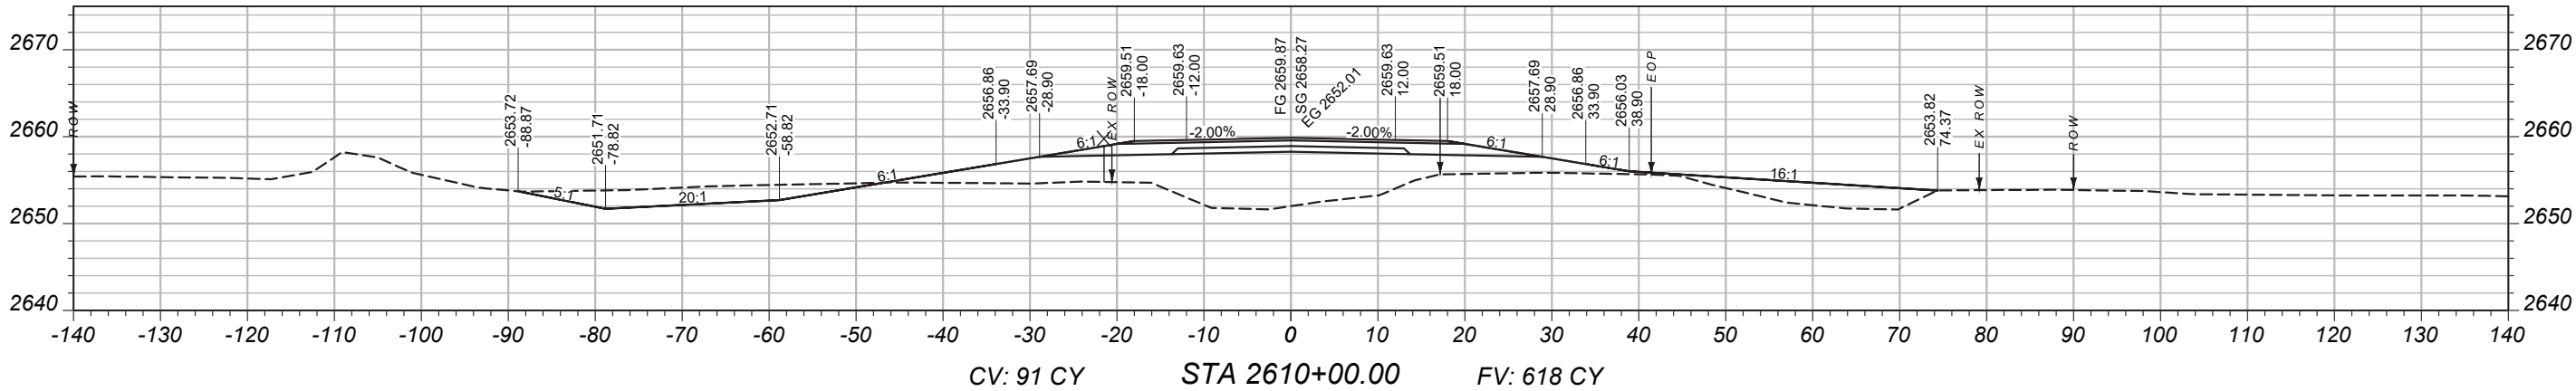

PROJECT NAME
BROCKWAY - WEST

COUNTY

MCCONE

PROJECT ID

SSS-NH 57-6(24)260

UPN

9728000

DESIGNED BY

B. FRANK

REVIEWED BY

CHECKED BY




J. CEREC

9728000RDLAY001.DWG





CROSS SECTIONS

MAINLINE
CROSS-SECTIONS

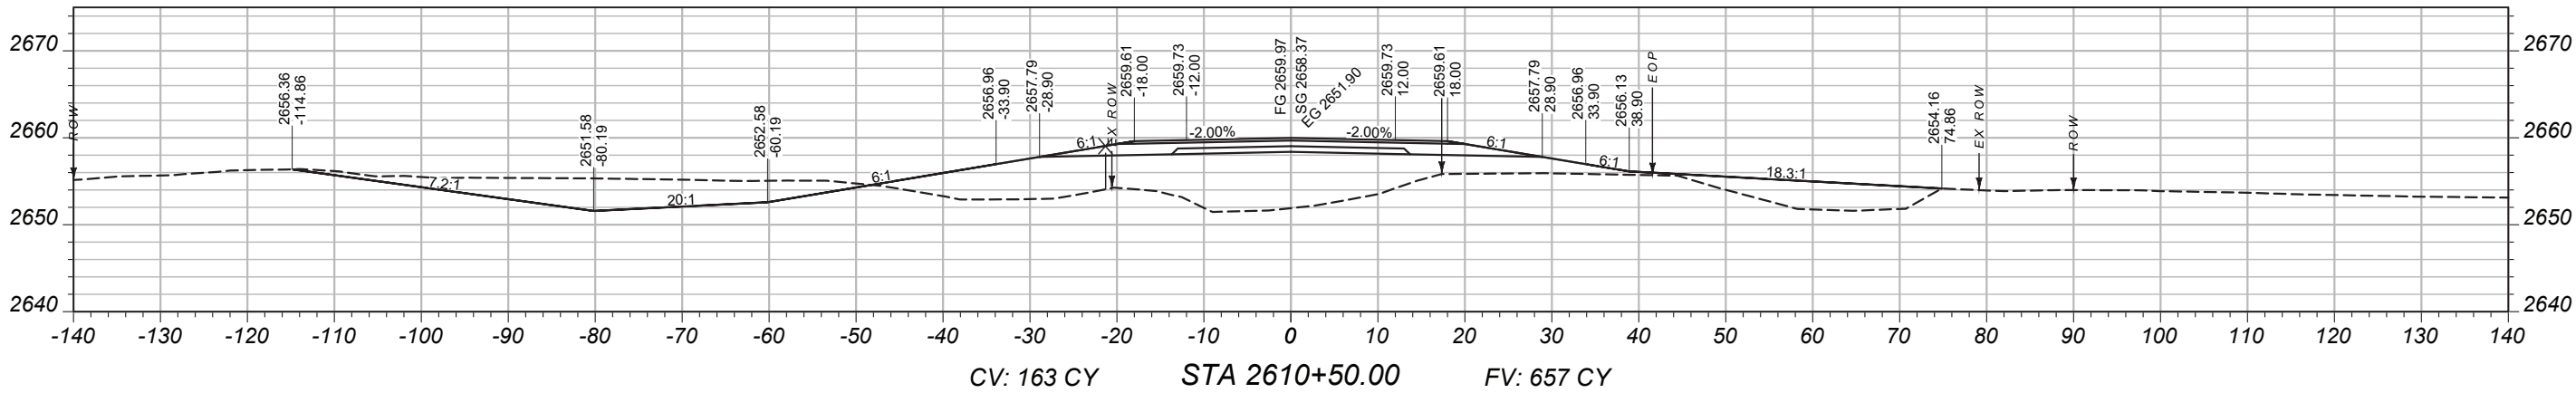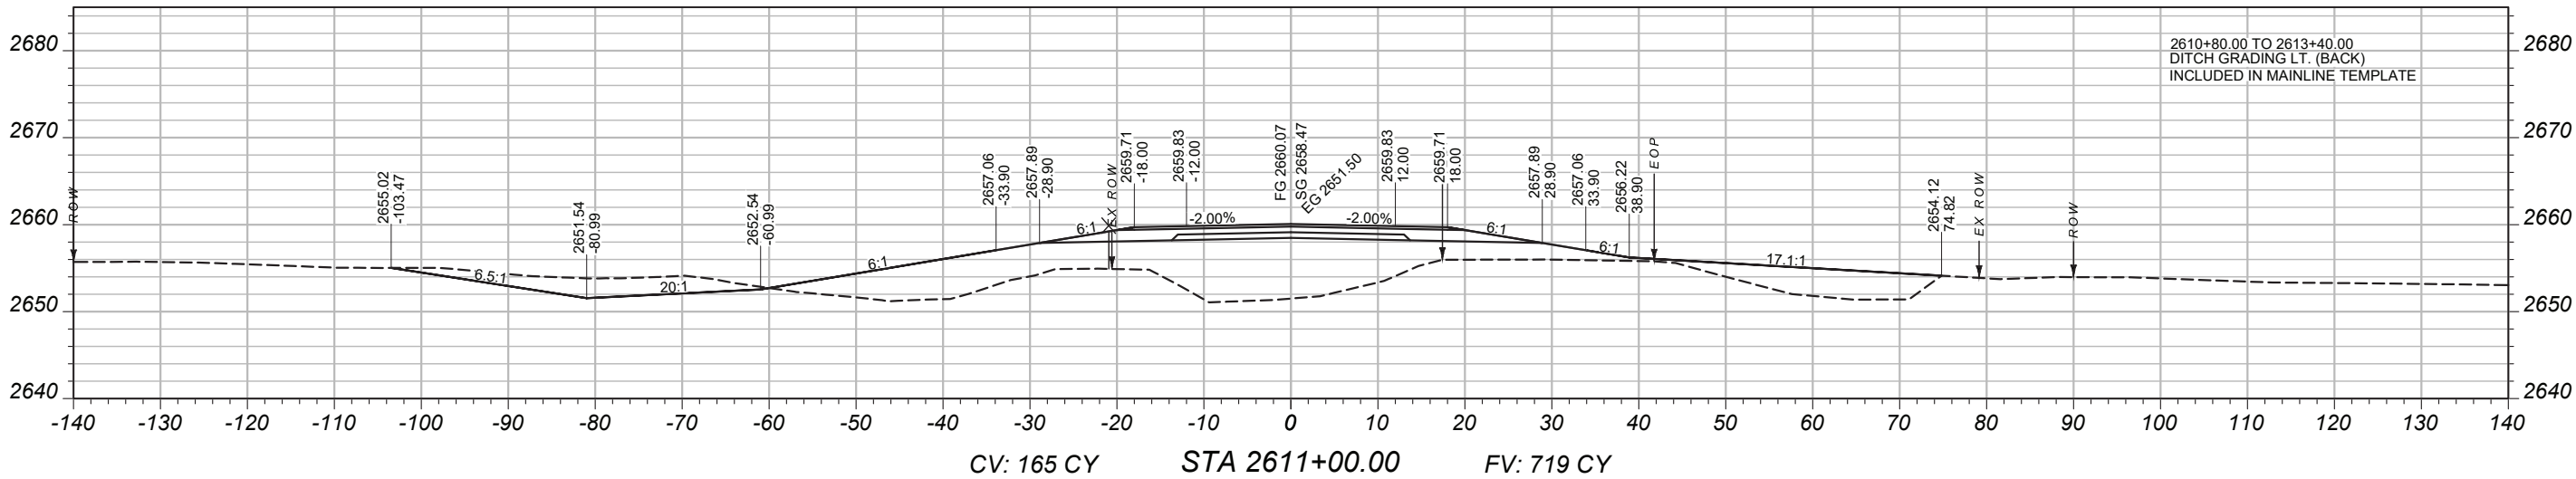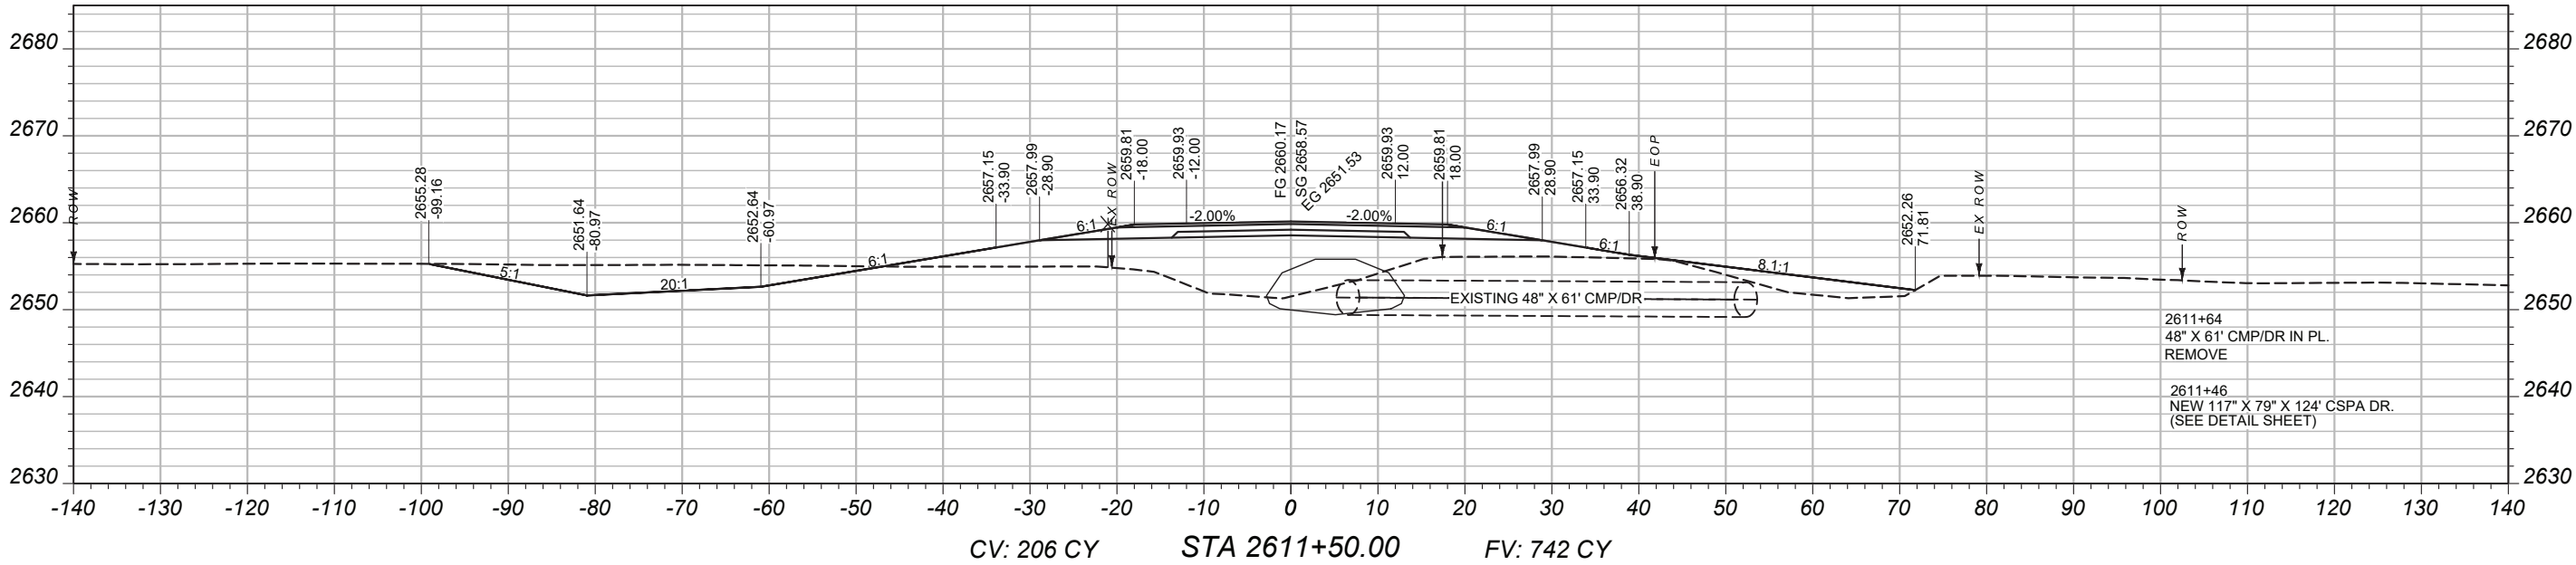



 MONTANA <i>Department of Transportation</i>		DESIGNED BY		PROJECT NAME	
		B. FRANK		BROCKWAY - WEST	
		REVIEWED BY		COUNTY	
				MCCONE	
CROSS SECTIONS		CHECKED BY		PROJECT ID	
		J. CERECK		SSS-NH 57-6(24)260	
		03/2026		UPN	
3/24/2026 3:03 PM		9728000RDLAY001.DWG		9728000	

MAINLINE
CROSS-SECTIONS

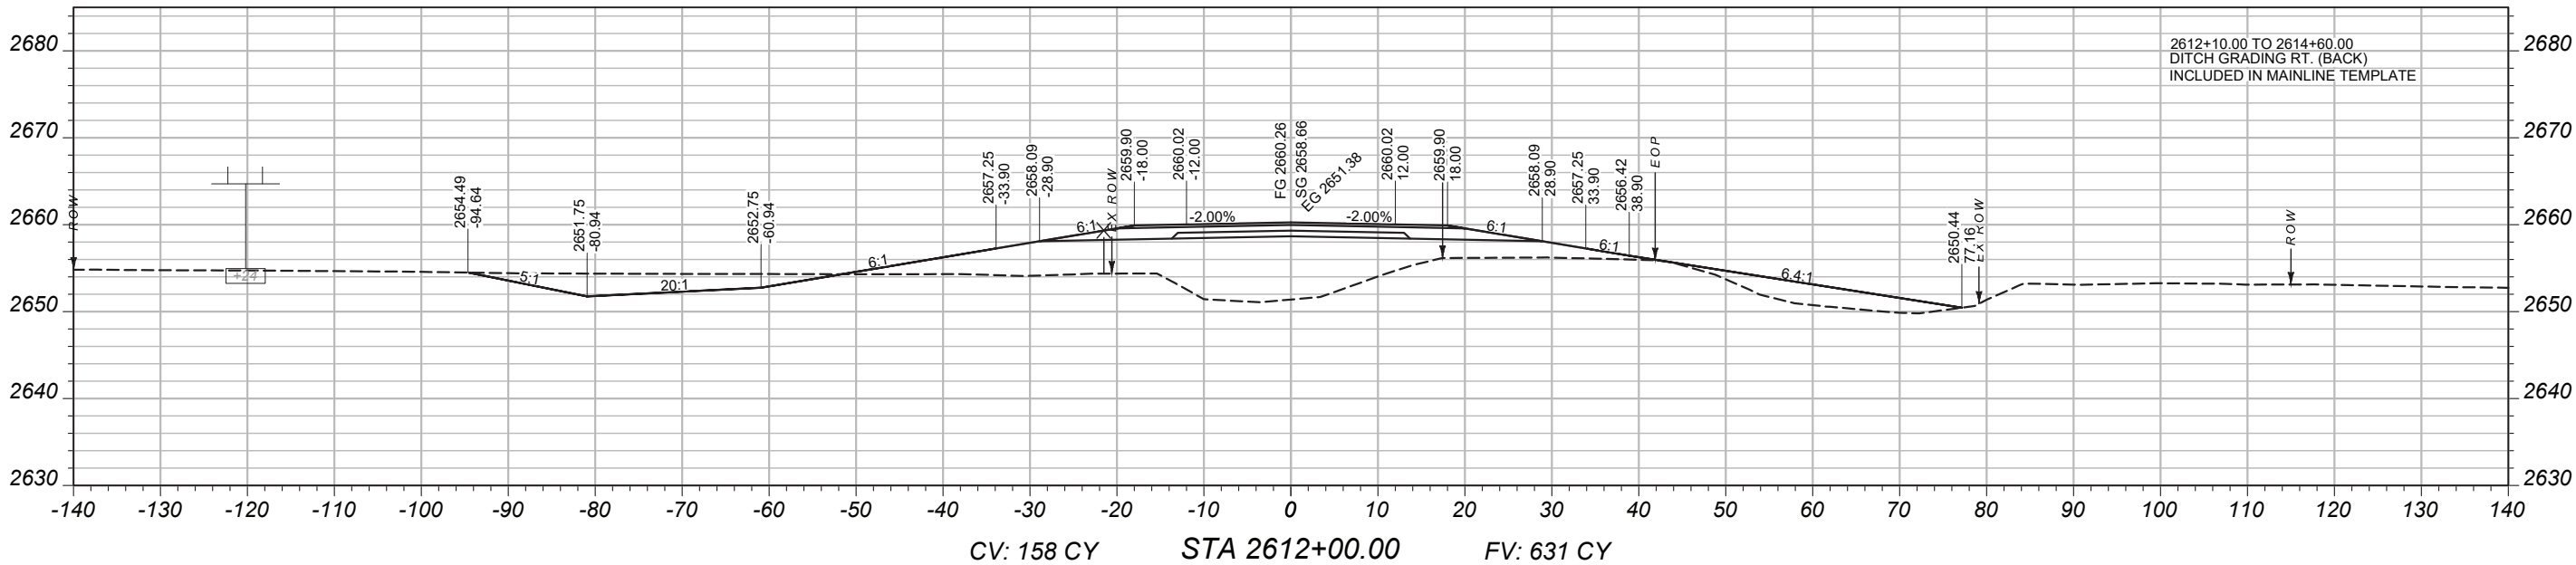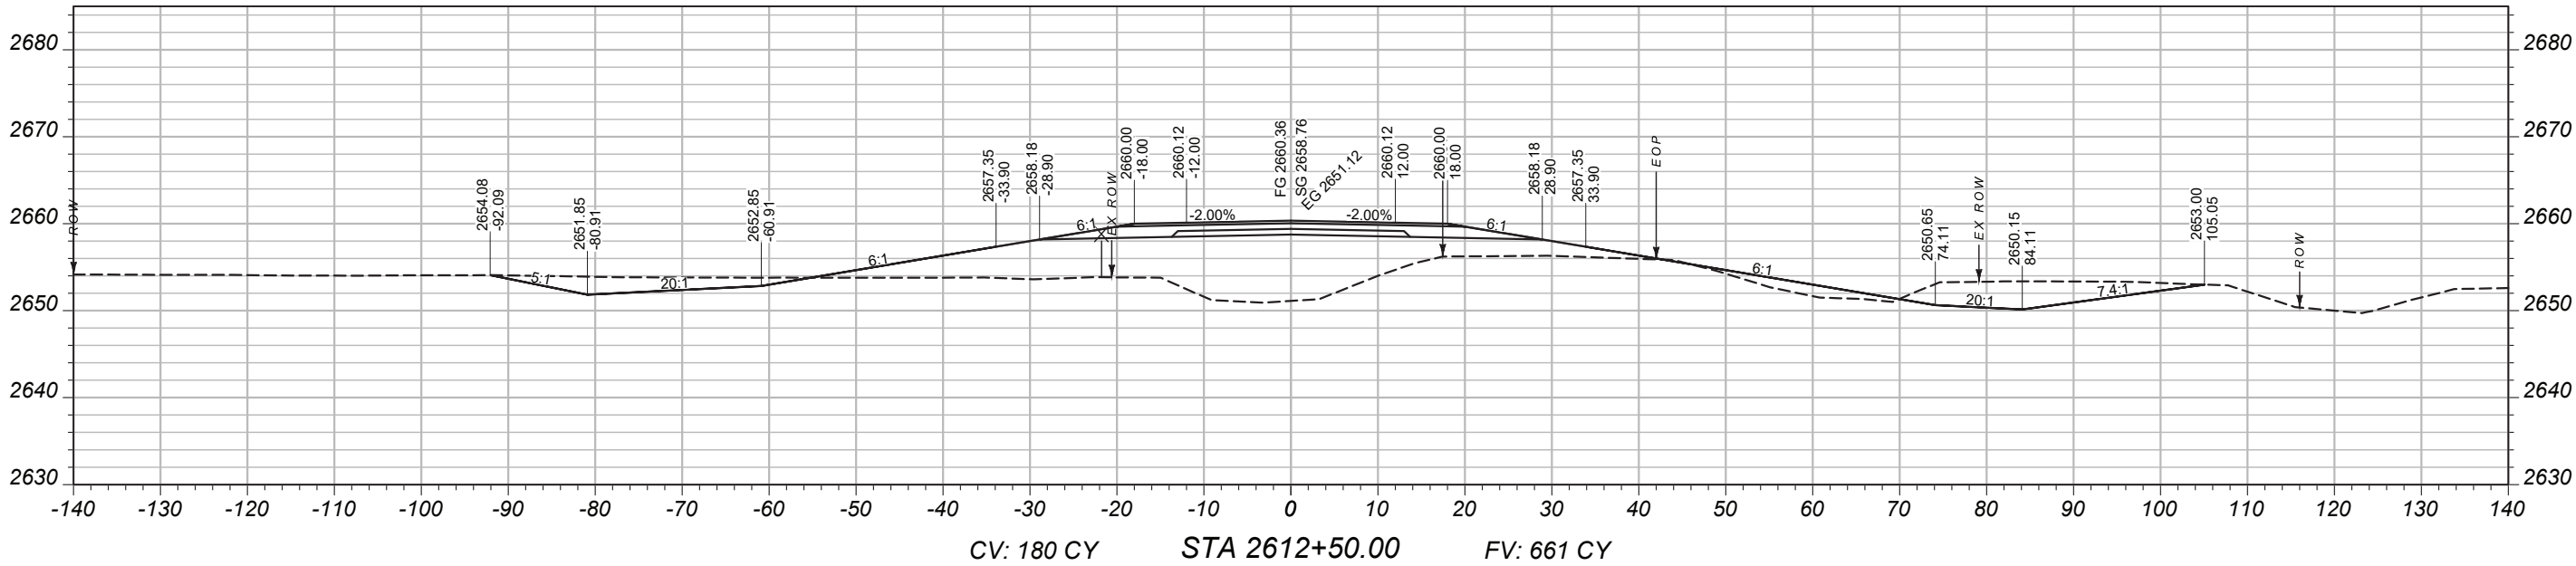

PROJECT NAME		BROCKWAY - WEST	
COUNTY		MCCONE	
PROJECT ID		SSS-NH 57-6(24)260	
UPN		9728000	
DESIGNED BY	05/2026	MONTANA Department of Transportation	
REVIEWED BY			
CHECKED BY	03/2026		
J. CERCK		CROSS SECTIONS	
9728000RDLAY001.DWG		3/24/2026 3:03 PM	

MAINLINE
CROSS-SECTIONS

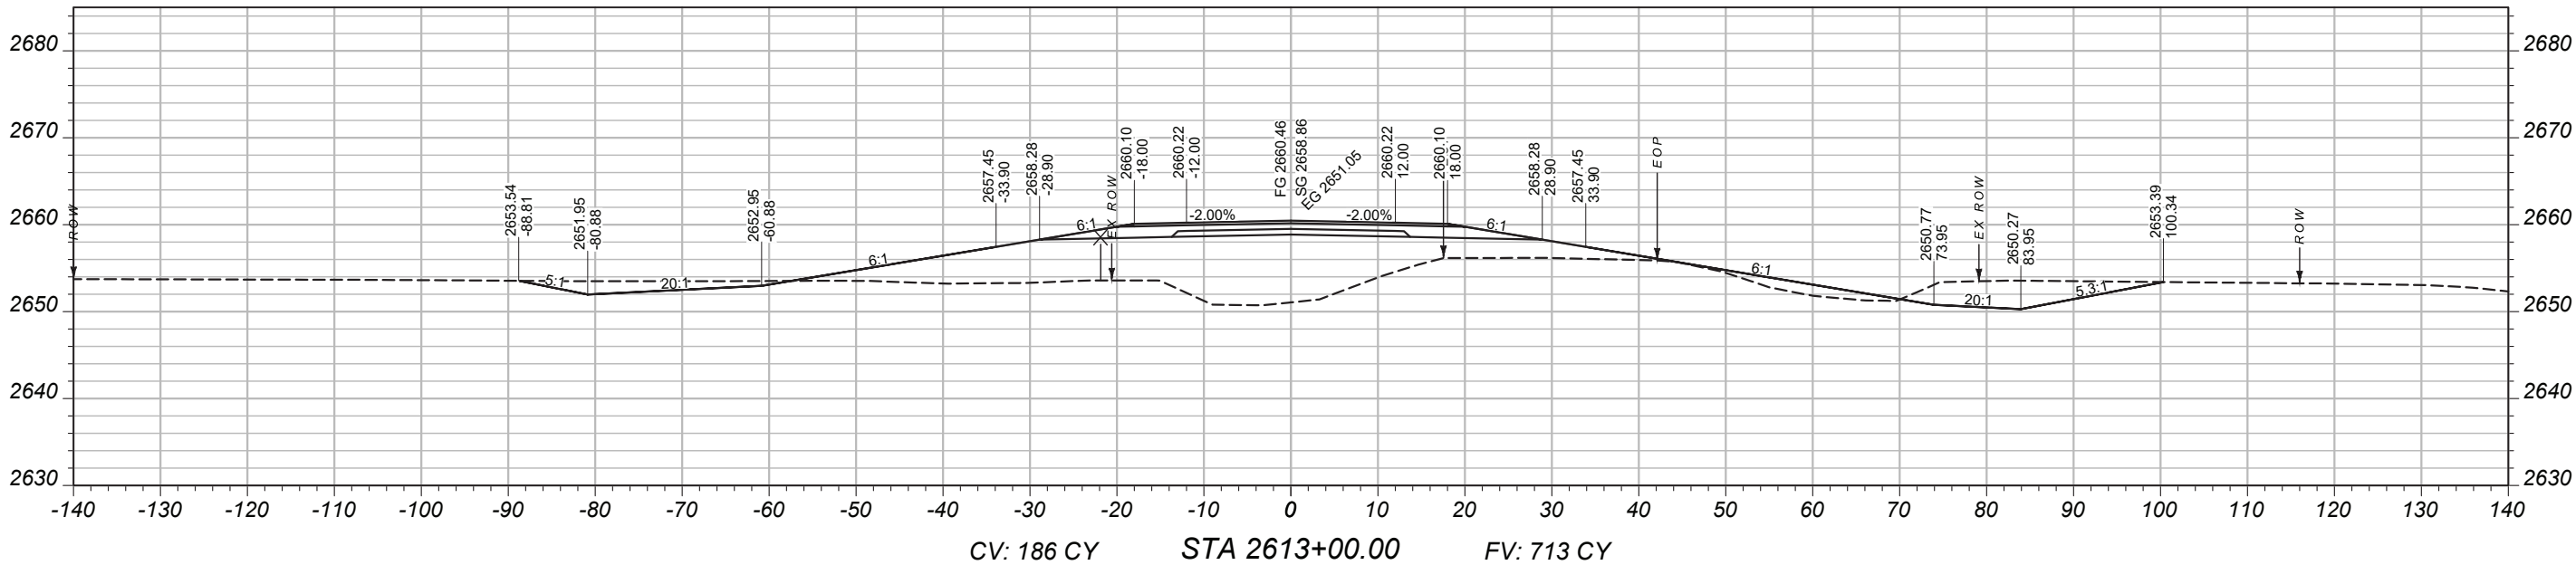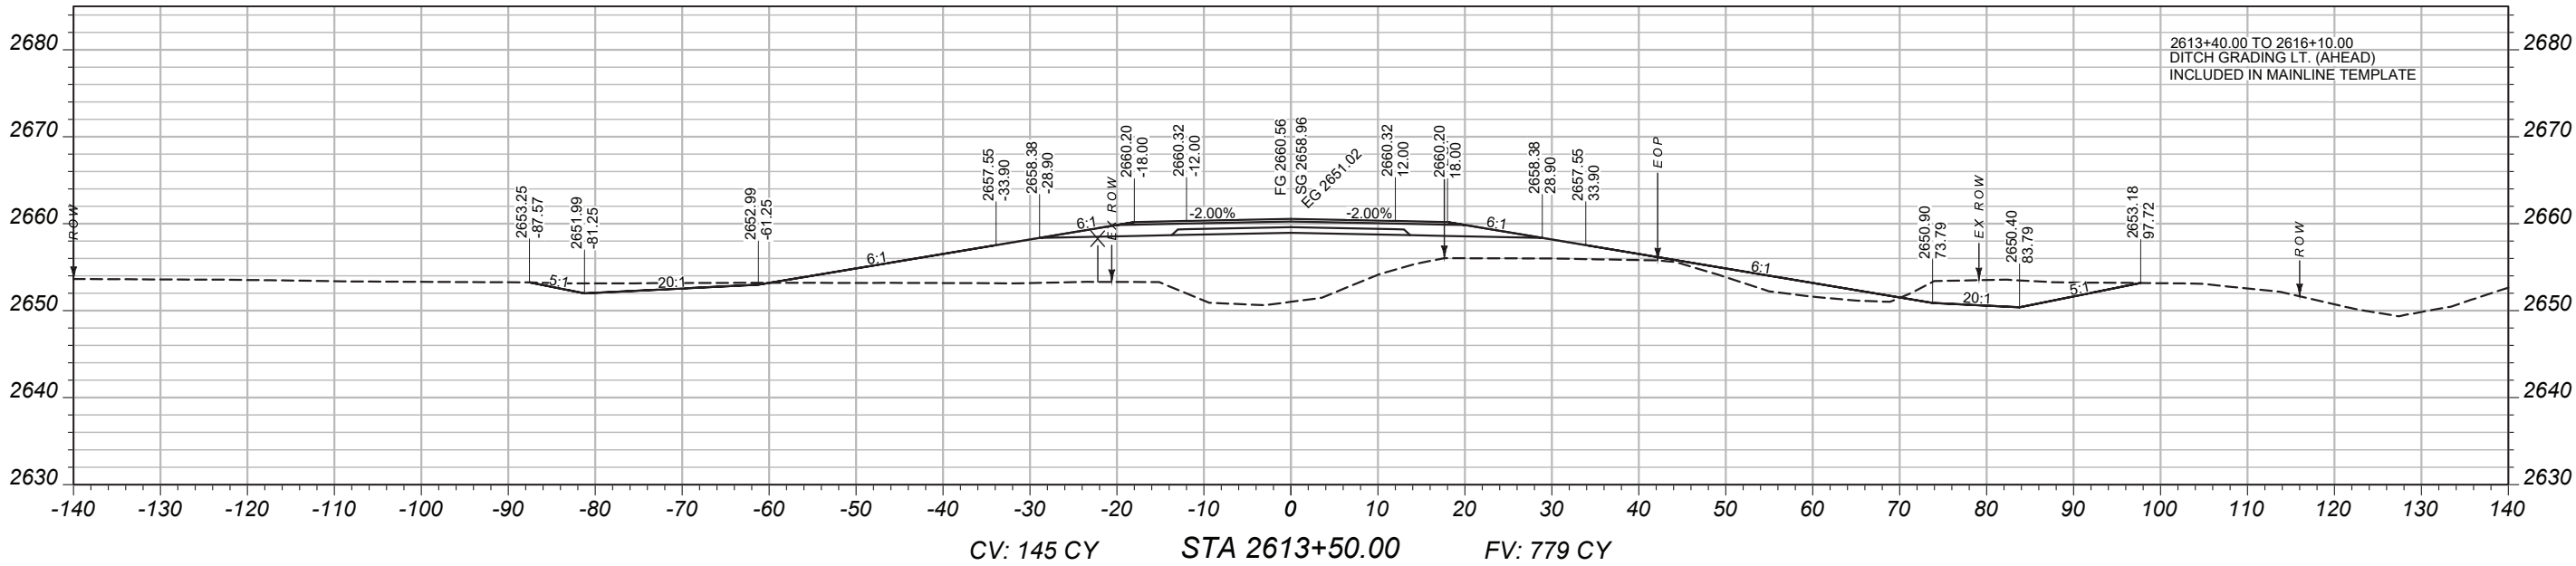

PROJECT NAME
BROCKWAY - WEST

COUNTY
MCCONE

PROJECT ID
SSS-NH 57-6(24)260

UPN
9728000

DESIGNED BY
B. FRANK

REVIEWED BY
05/2026

CHECKED BY
J. CERCK

9728000RDLAY001.DWG



CROSS SECTIONS

3/24/2026 3:03 PM

MAINLINE
CROSS-SECTIONS

PROJECT NAME
BROCKWAY - WEST

COUNTY
MCCONE

PROJECT ID
SSS-NH 57-6(24)260

UPN
9728000

DESIGNED BY
B. FRANK

05/2026

REVIEWED BY

CHECKED BY

03/2026



J. CERECK

9728000RDLA0001.DWG





CROSS SECTIONS

3/24/2026 3:03 PM

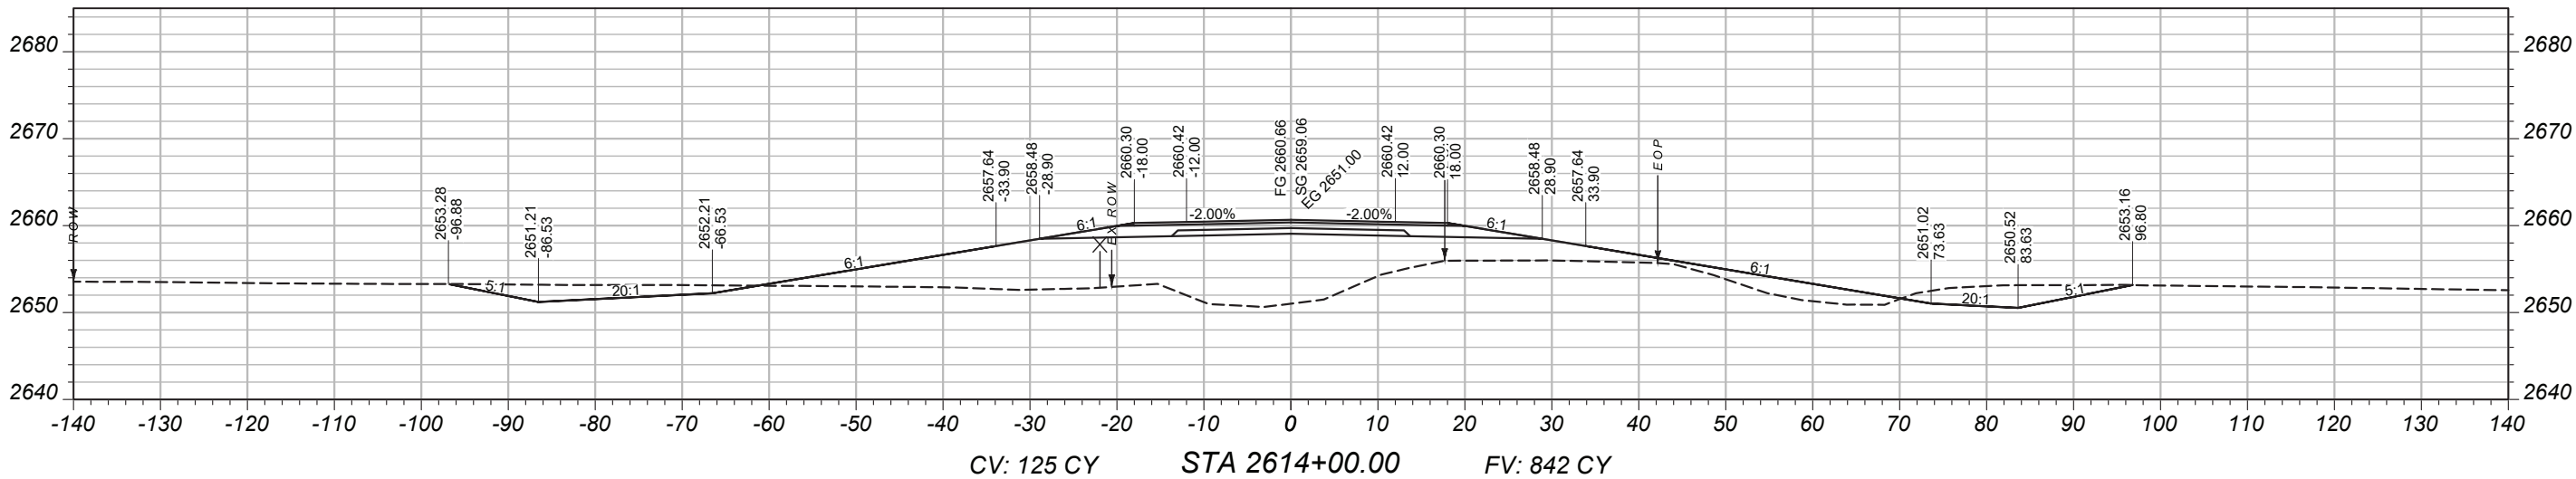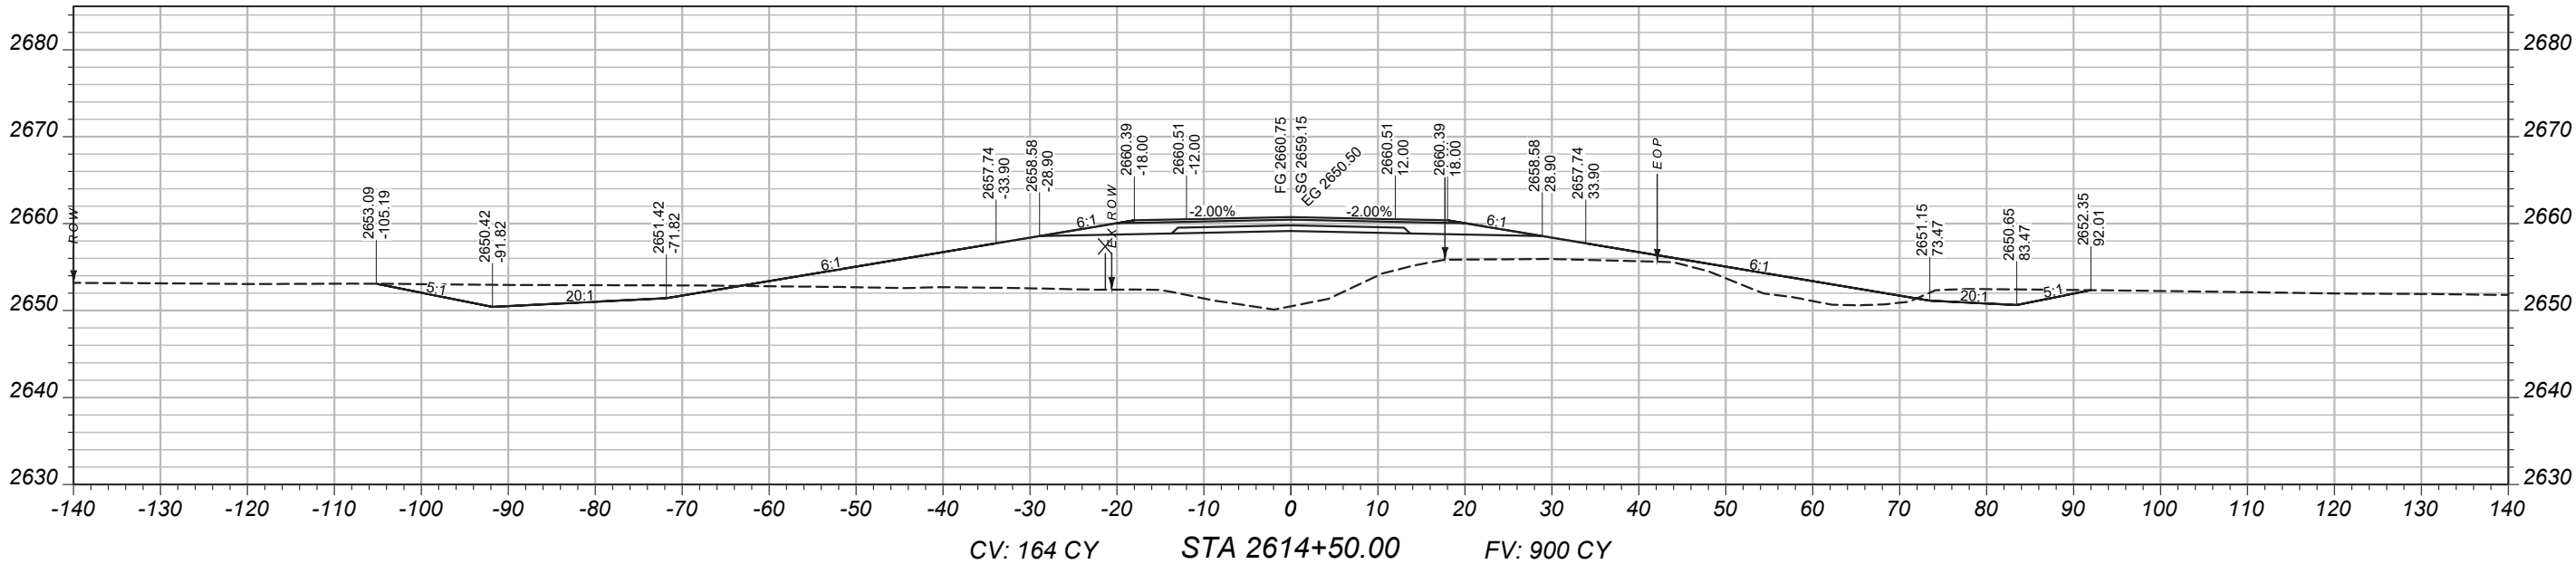

MAINLINE
CROSS-SECTIONS

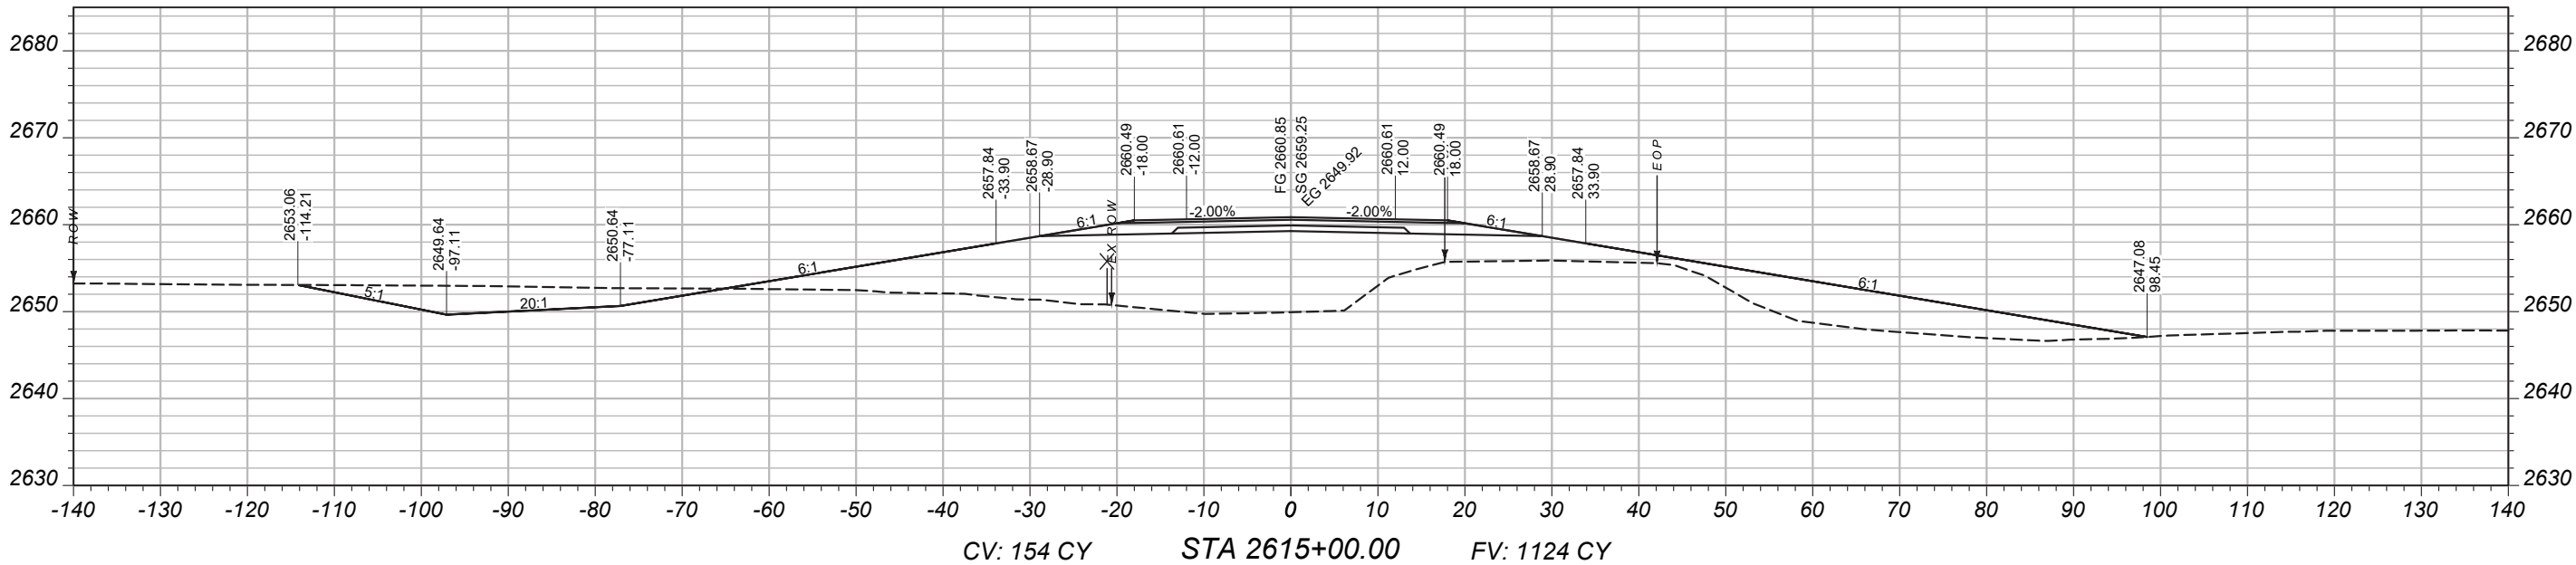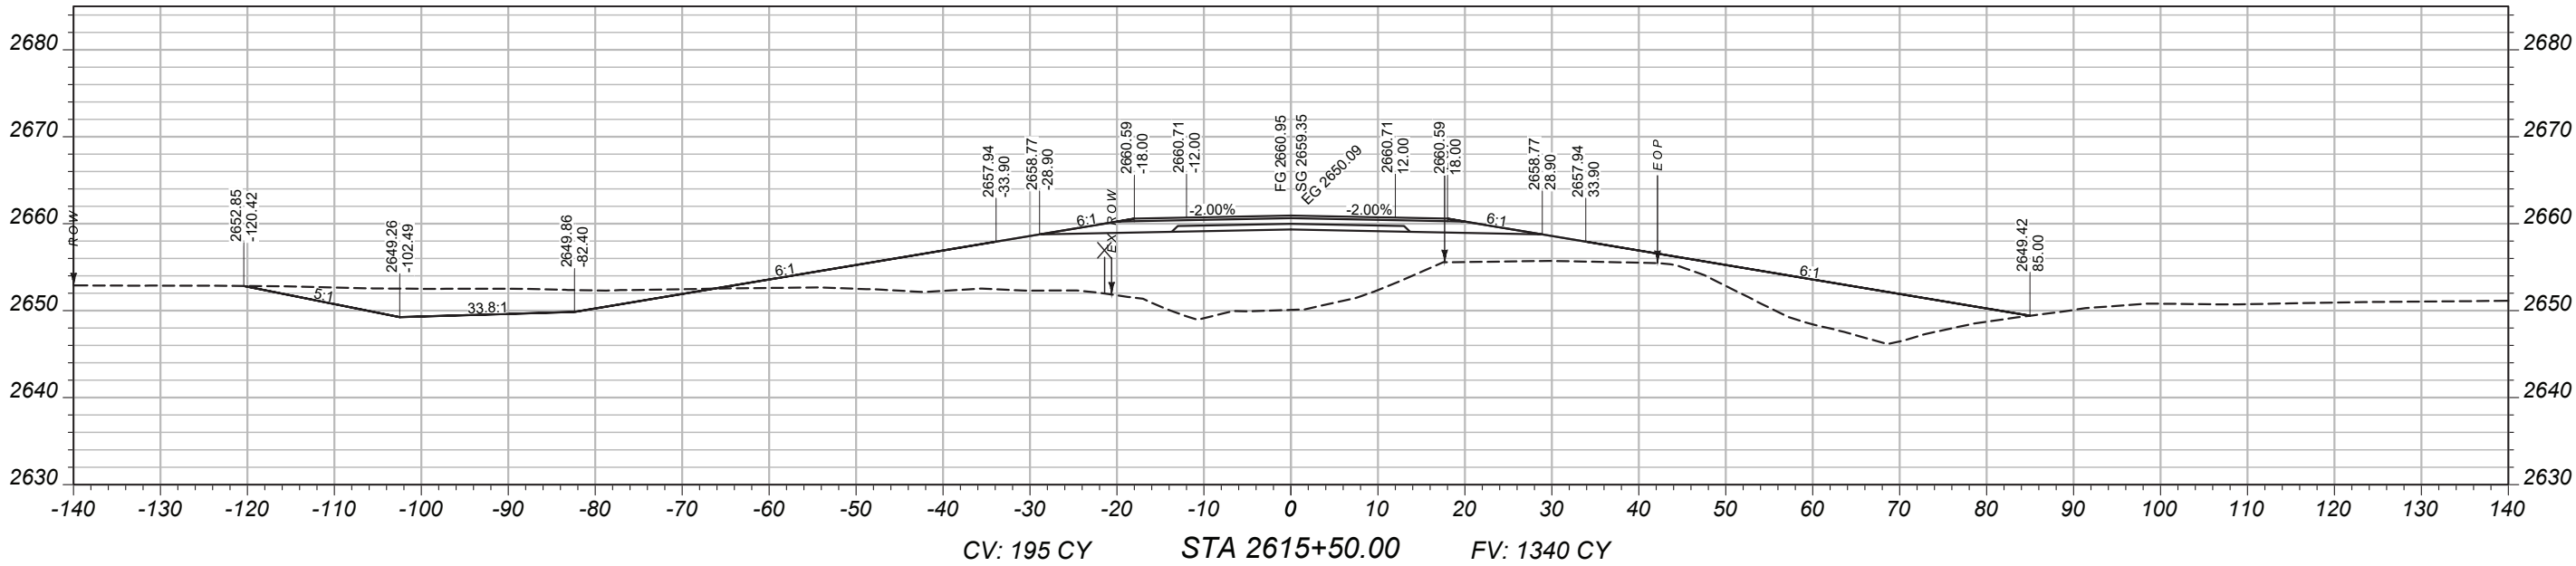

PROJECT NAME

BROCKWAY - WEST

COUNTY

MCCONE

PROJECT ID

SSS-NH 57-6(24)260

UPN

9728000

DESIGNED BY

B. FRANK 05/2026

REVIEWED BY



CHECKED BY

J. CERRECK 03/2026



CROSS SECTIONS

MAINLINE
CROSS-SECTIONS

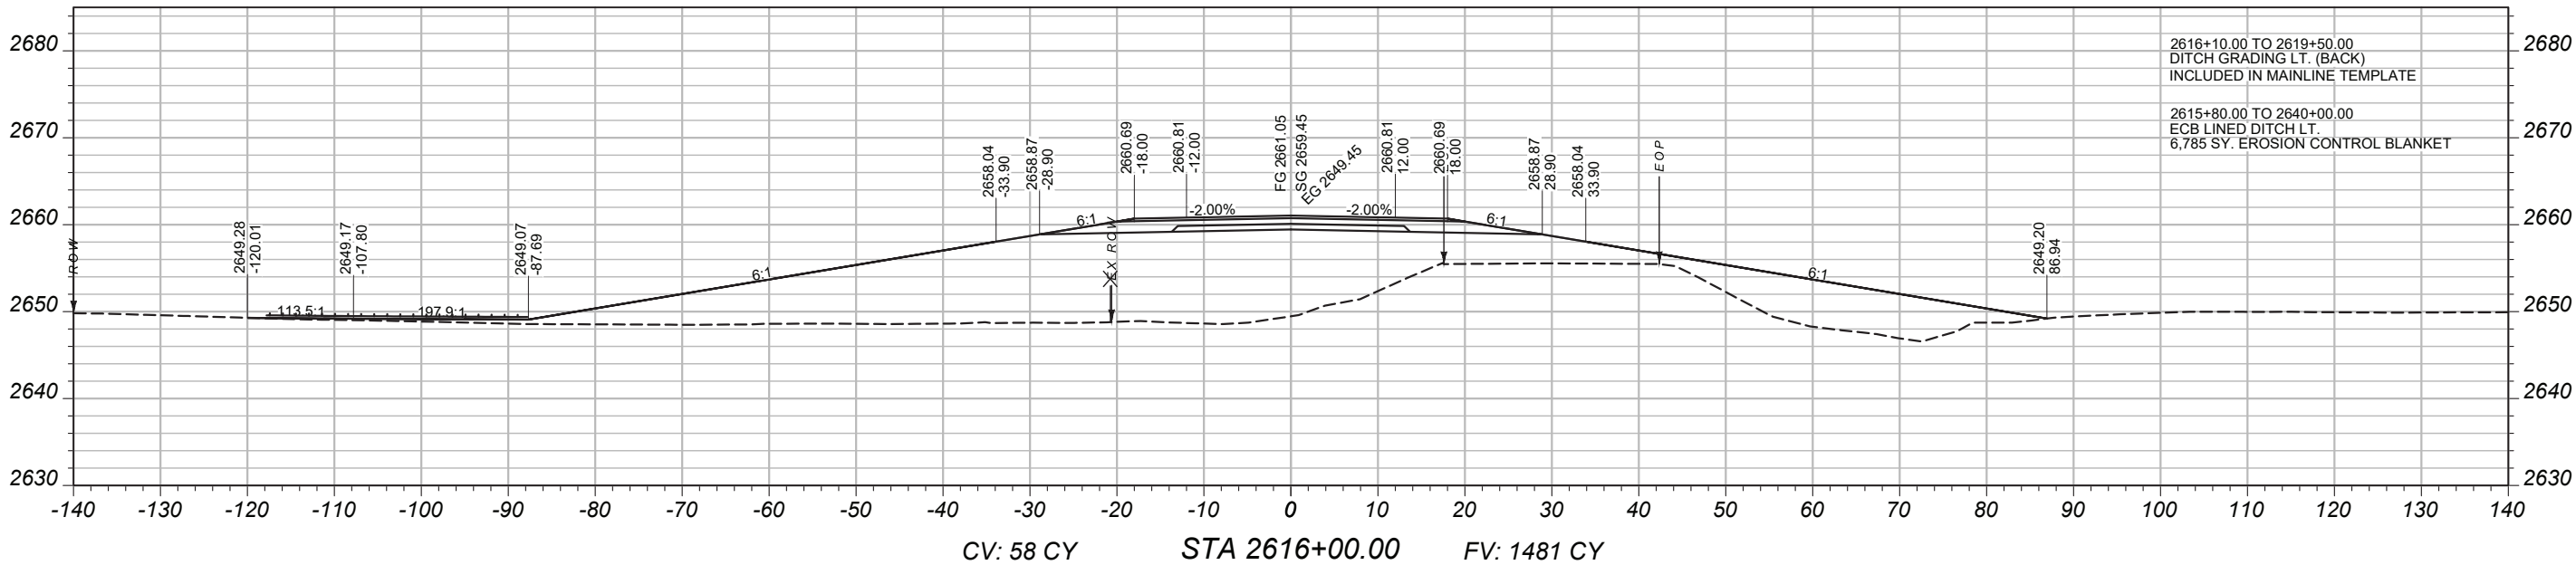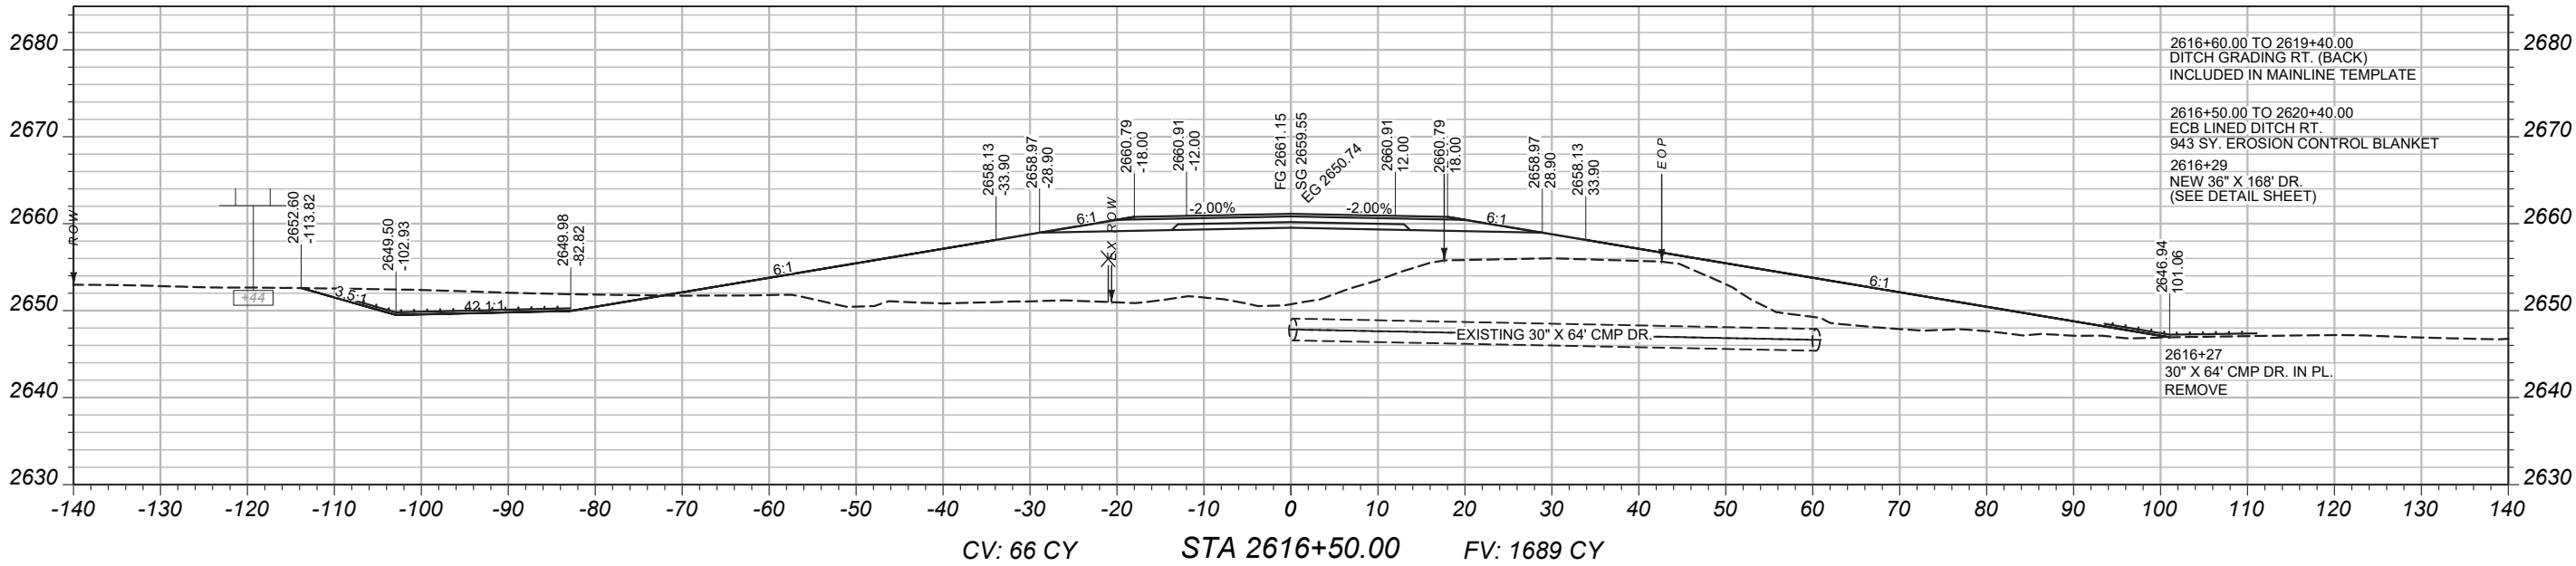

PROJECT NAME

BROCKWAY - WEST

COUNTY

MCCONE

PROJECT ID

SSS-NH 57-6(24)260

UPN

9728000

DESIGNED BY

B. FRANK 05/2026

REVIEWED BY



CHECKED BY

J. CERECK 03/2026



CROSS SECTIONS




MAINLINE
CROSS-SECTIONS

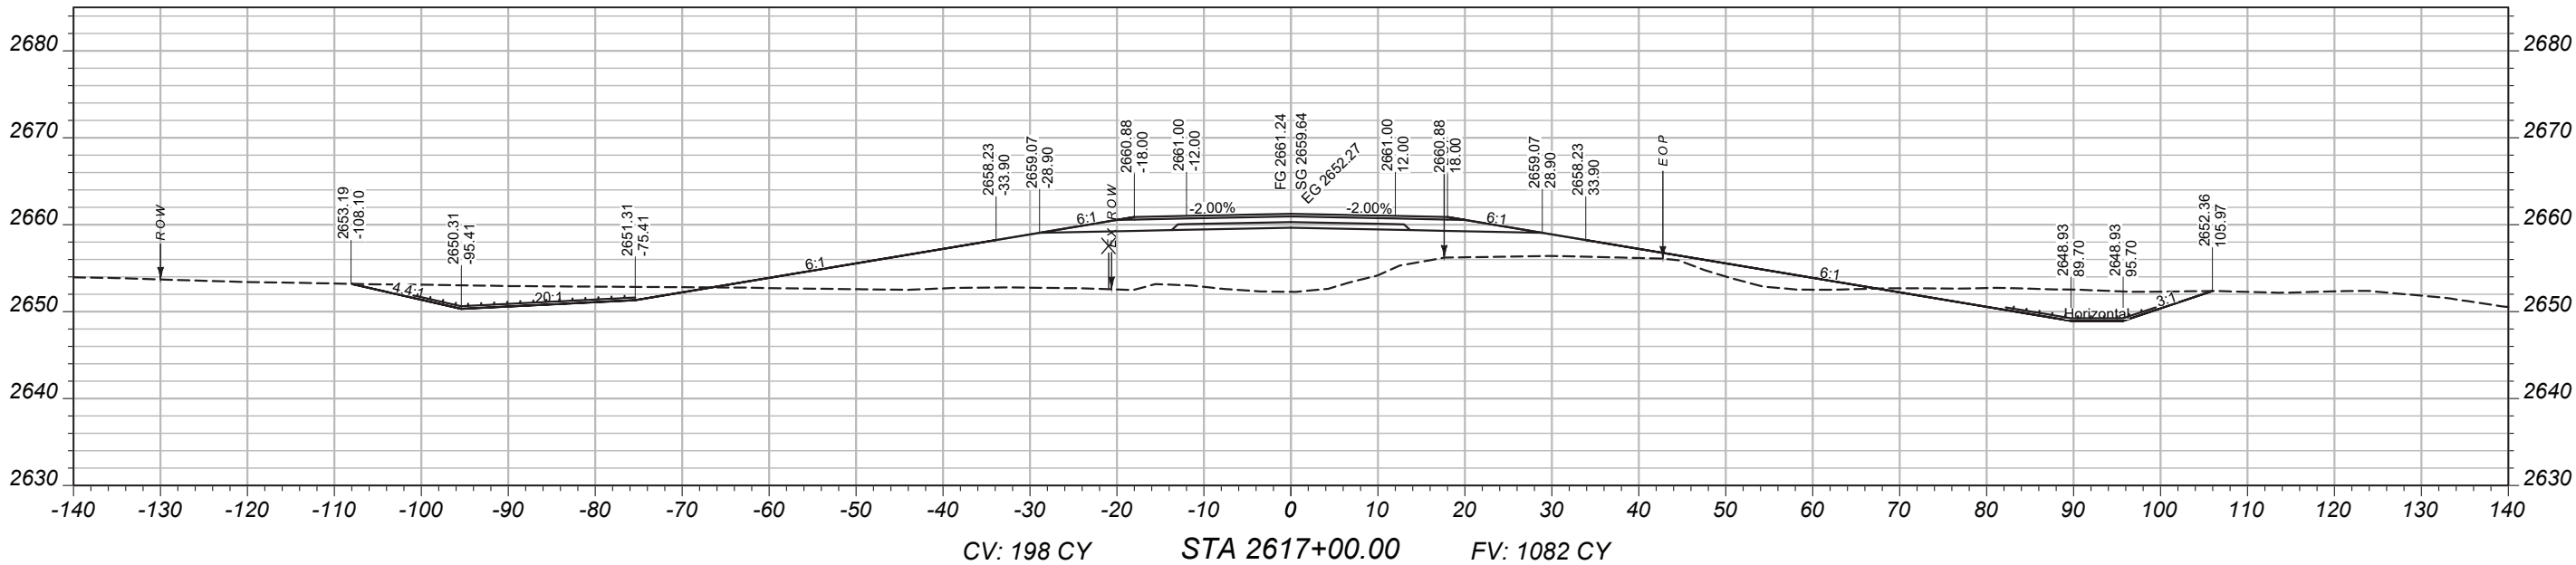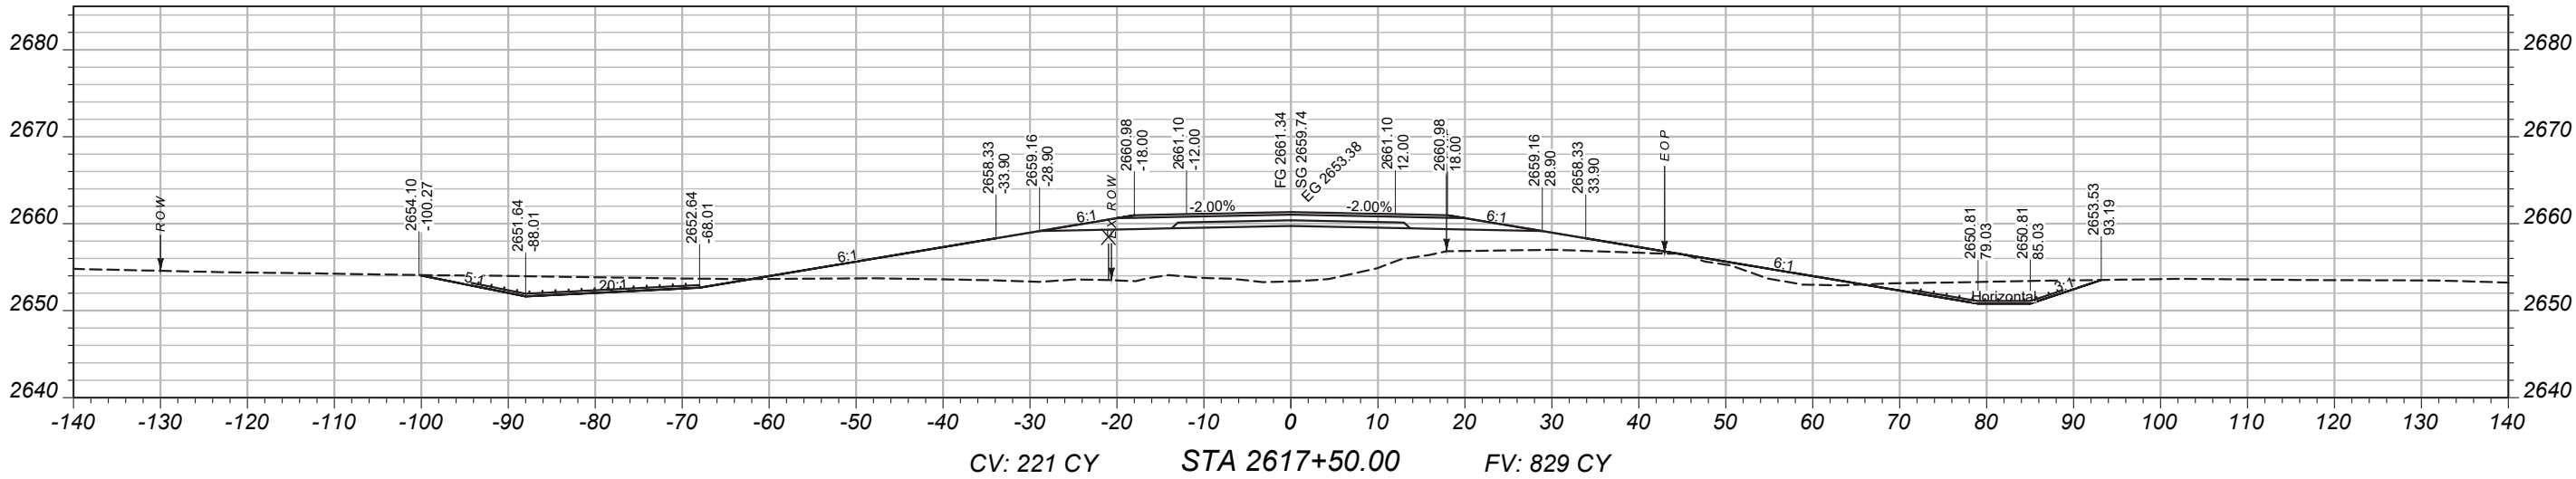

PROJECT NAME		BROCKWAY - WEST	
COUNTY		MCCONE	
PROJECT ID		SSS-NH 57-6(24)260	
UPN		9728000	
DESIGNED BY	05/2026	CROSS SECTIONS	
REVIEWED BY			
CHECKED BY	03/2026		
J. CERECK	9728000RDLA0001.DWG	3/24/2026 3:03 PM	



MAINLINE
CROSS-SECTIONS

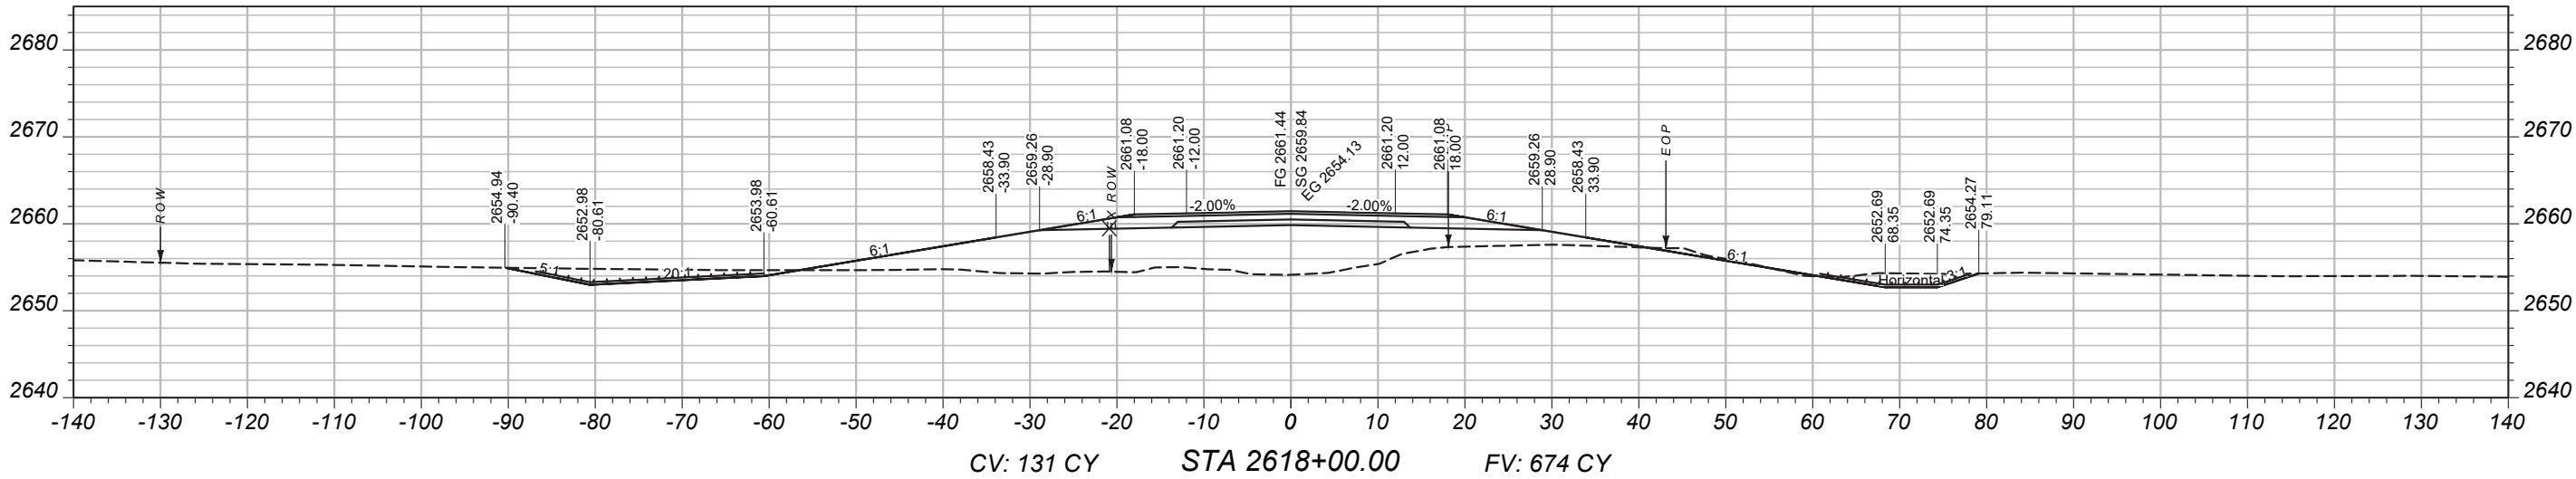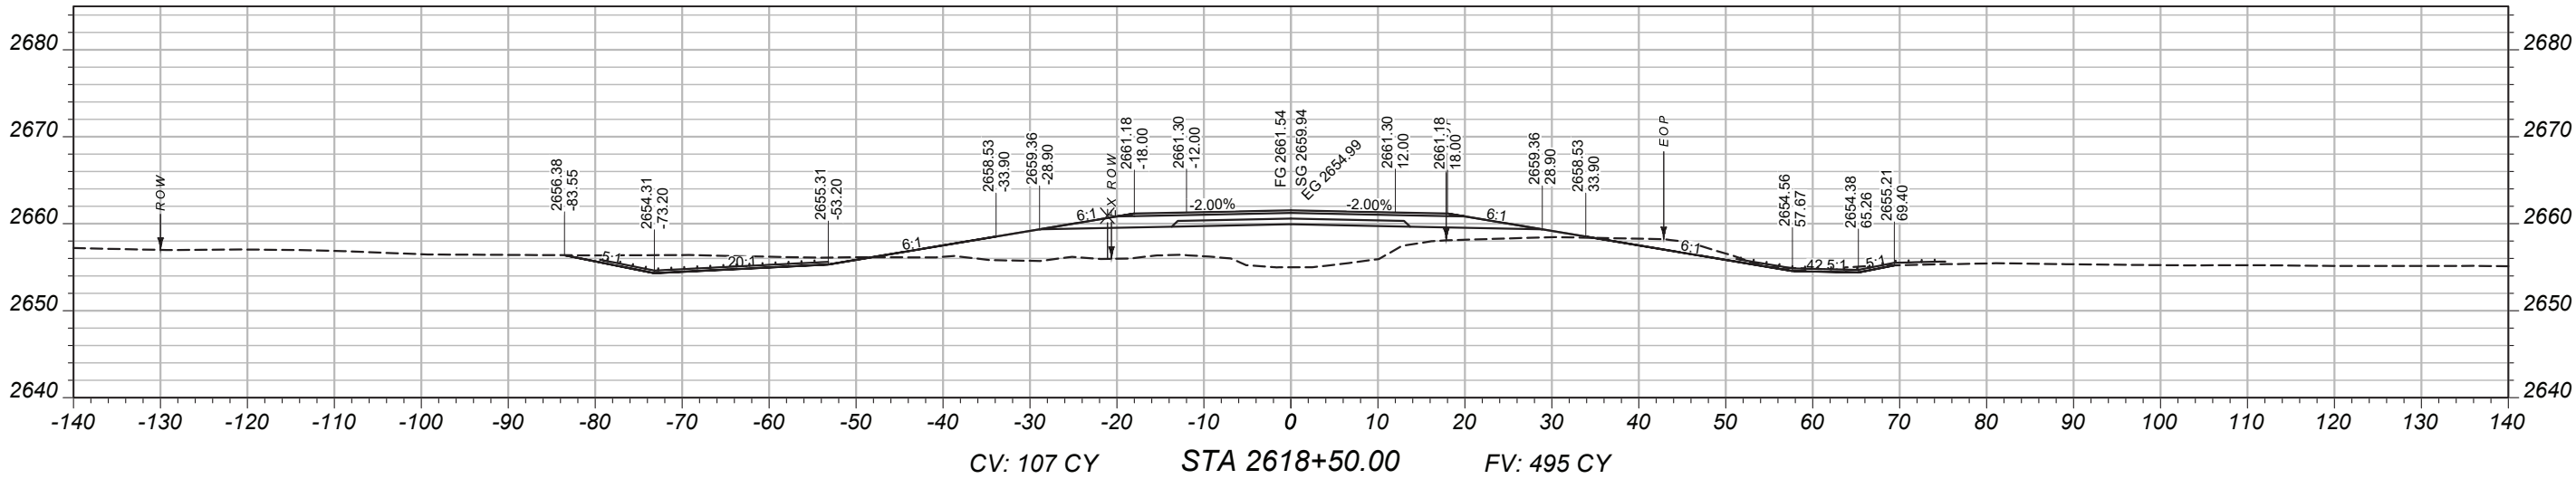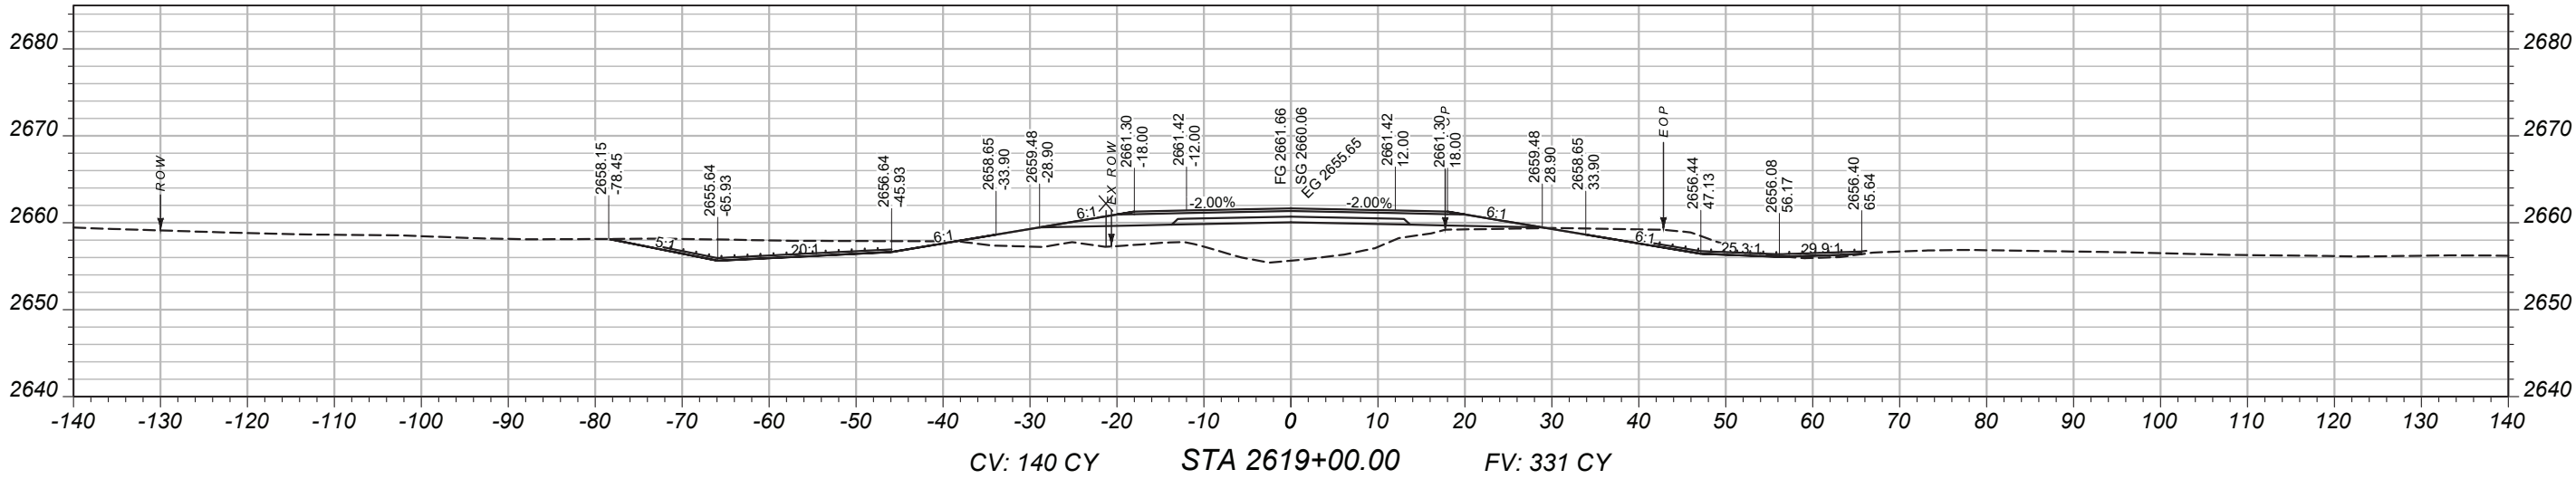

PROJECT NAME

BROCKWAY - WEST

COUNTY

MCCONE

PROJECT ID

SSS-NH 57-6(24)260

UPN

9728000

DESIGNED BY

B. FRANK

REVIEWED BY

CHECKED BY

J. CEREC

03/2026




9728000RDLA001.DWG



CROSS SECTIONS




3/24/2026 3:03 PM

MAINLINE
CROSS-SECTIONS

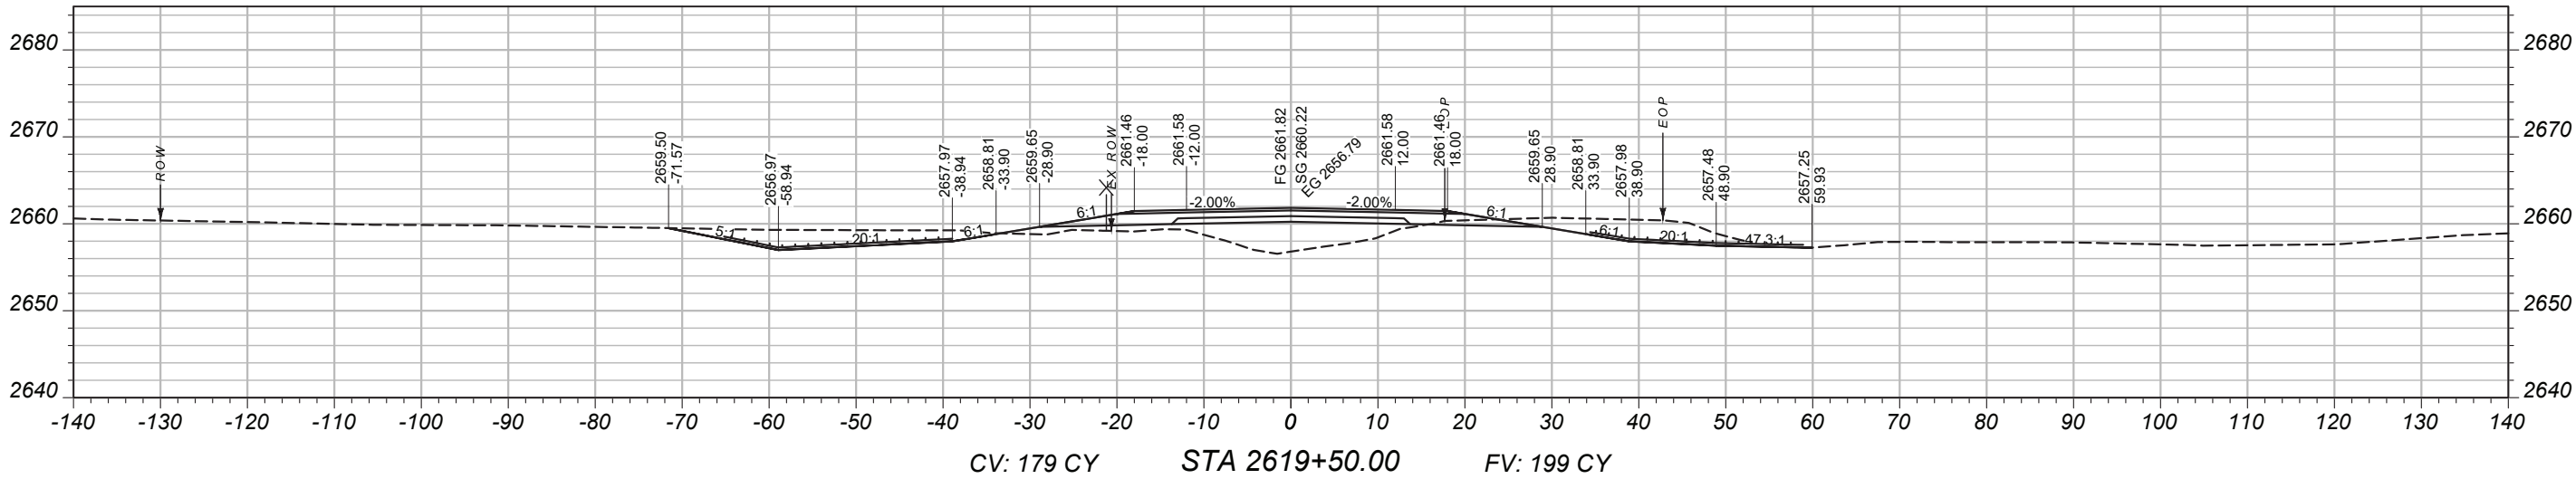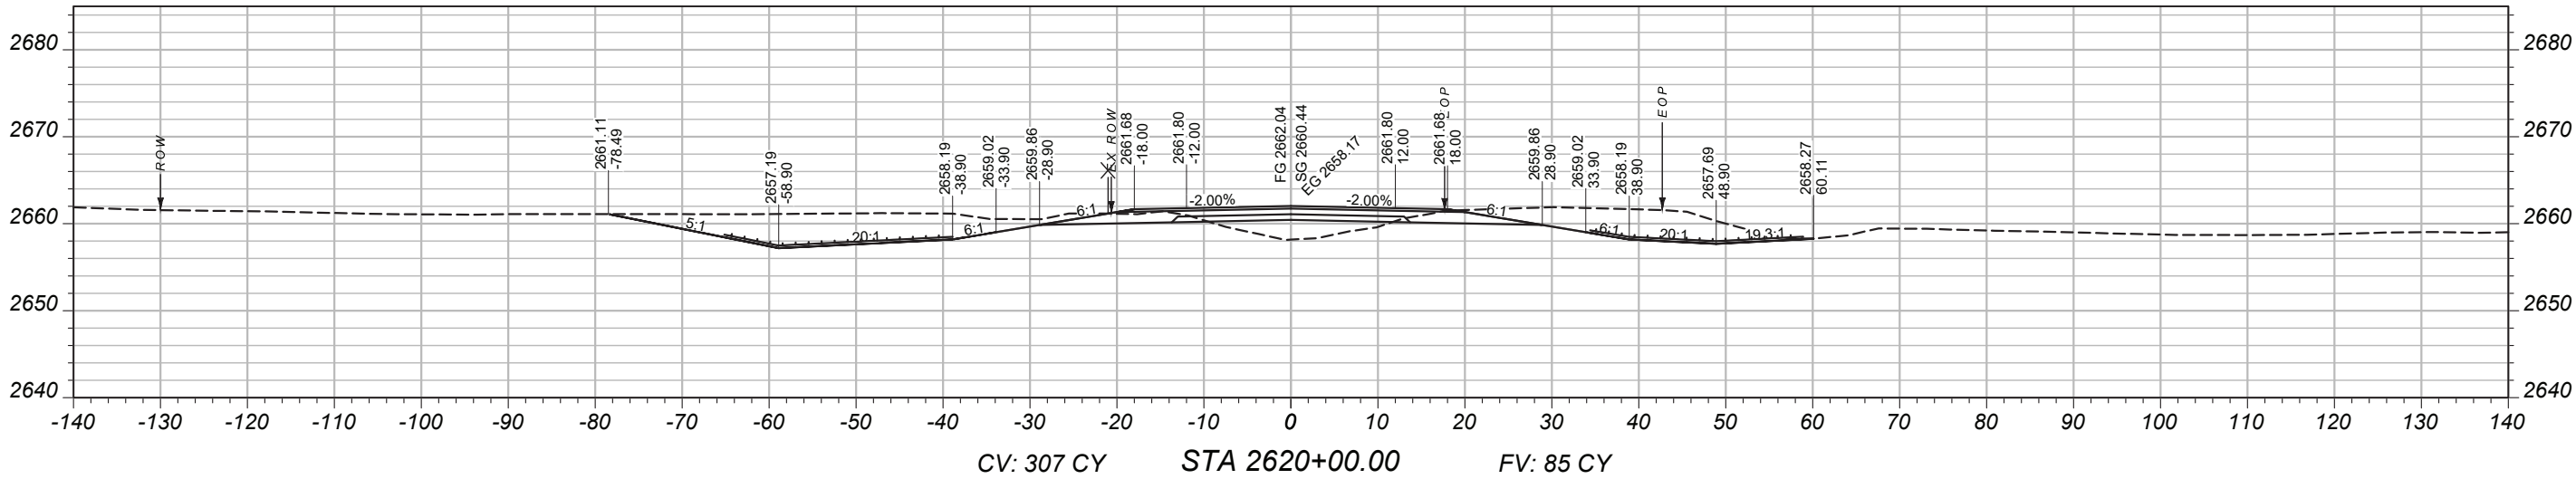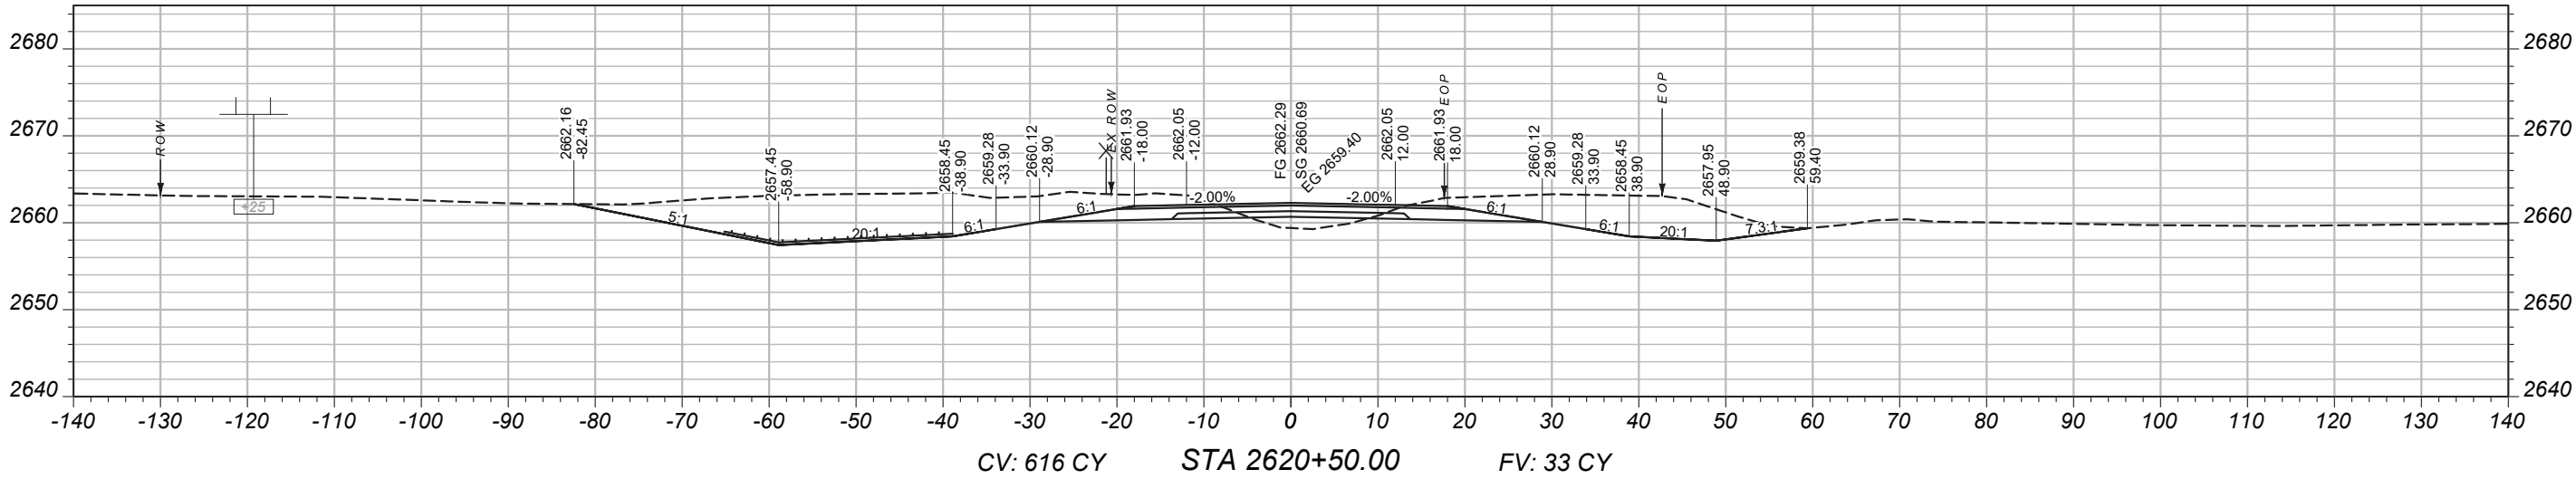

 MONTANA <i>Department of Transportation</i>		DESIGNED BY		PROJECT NAME	
		B. FRANK		BROCKWAY - WEST	
		REVIEWED BY		COUNTY	
				MCCONE	
CROSS SECTIONS		CHECKED BY		PROJECT ID	
		J. CERECK		SSS-NH 57-6(24)260	
				UPN	
3/24/2026 3:03 PM		9728000RDLA001.DWG		9728000	

MAINLINE
CROSS-SECTIONS

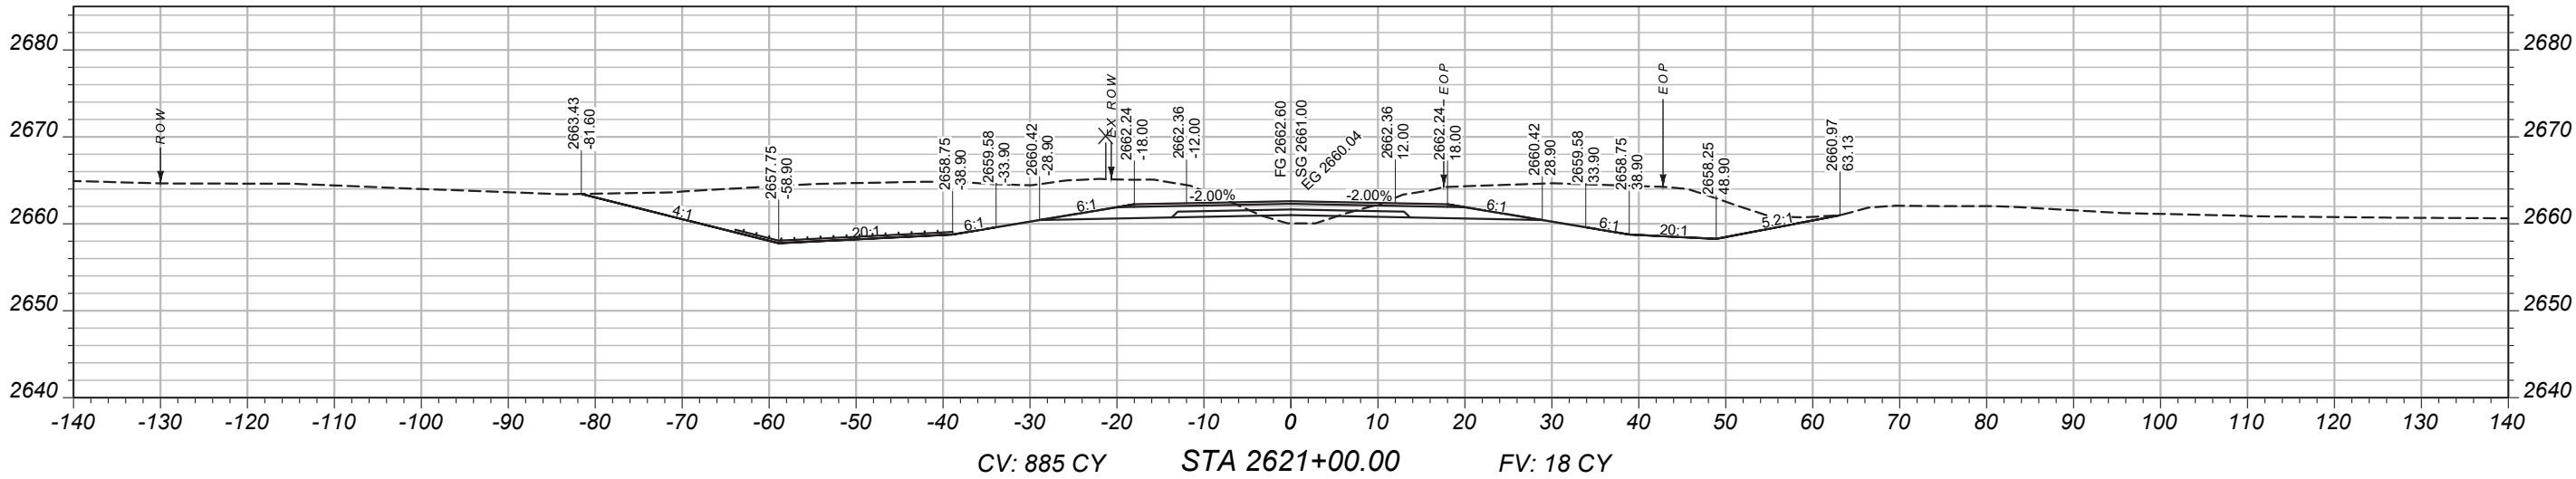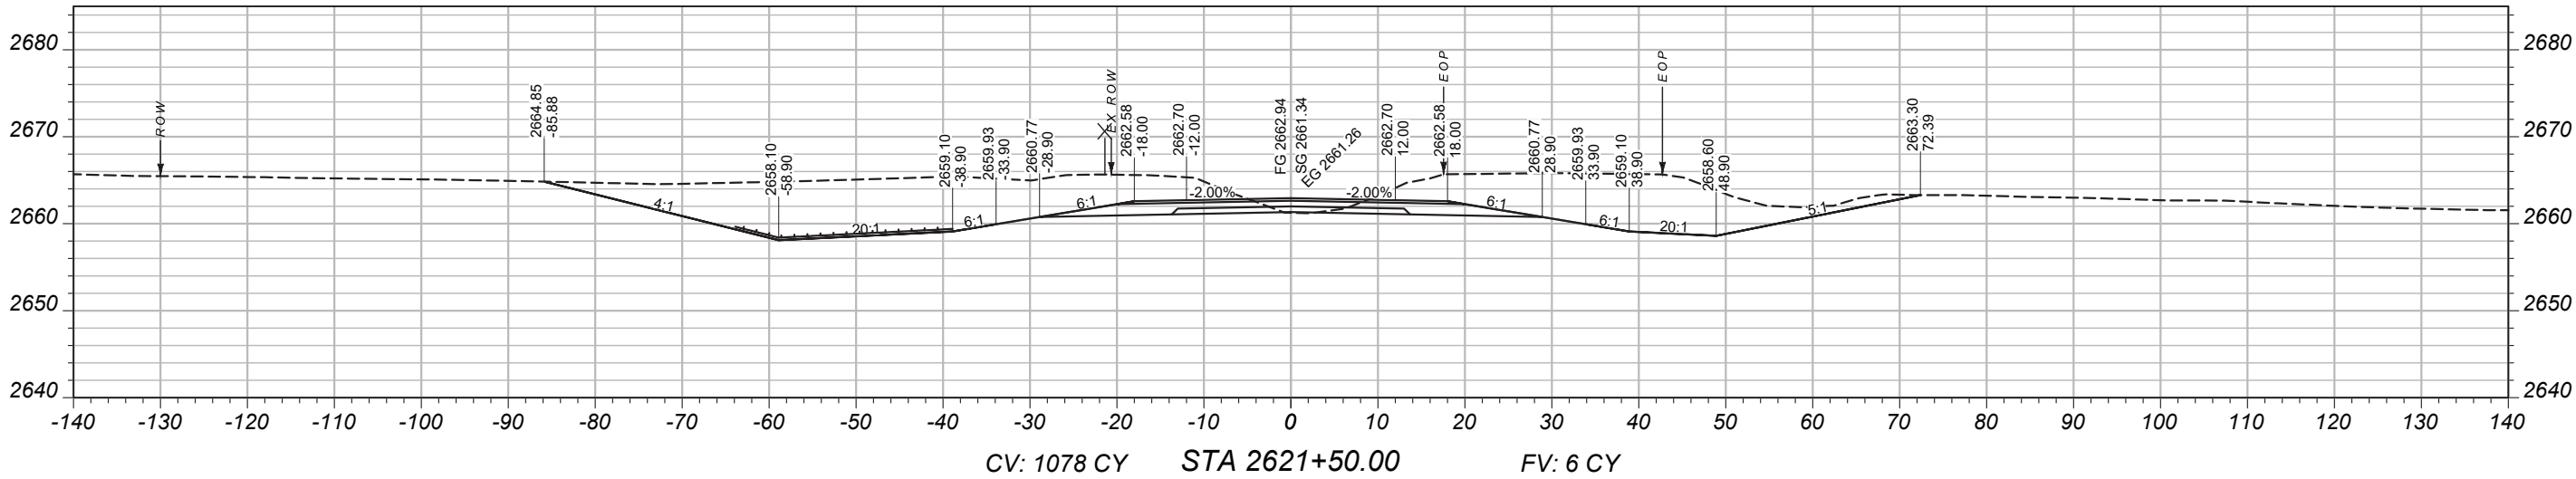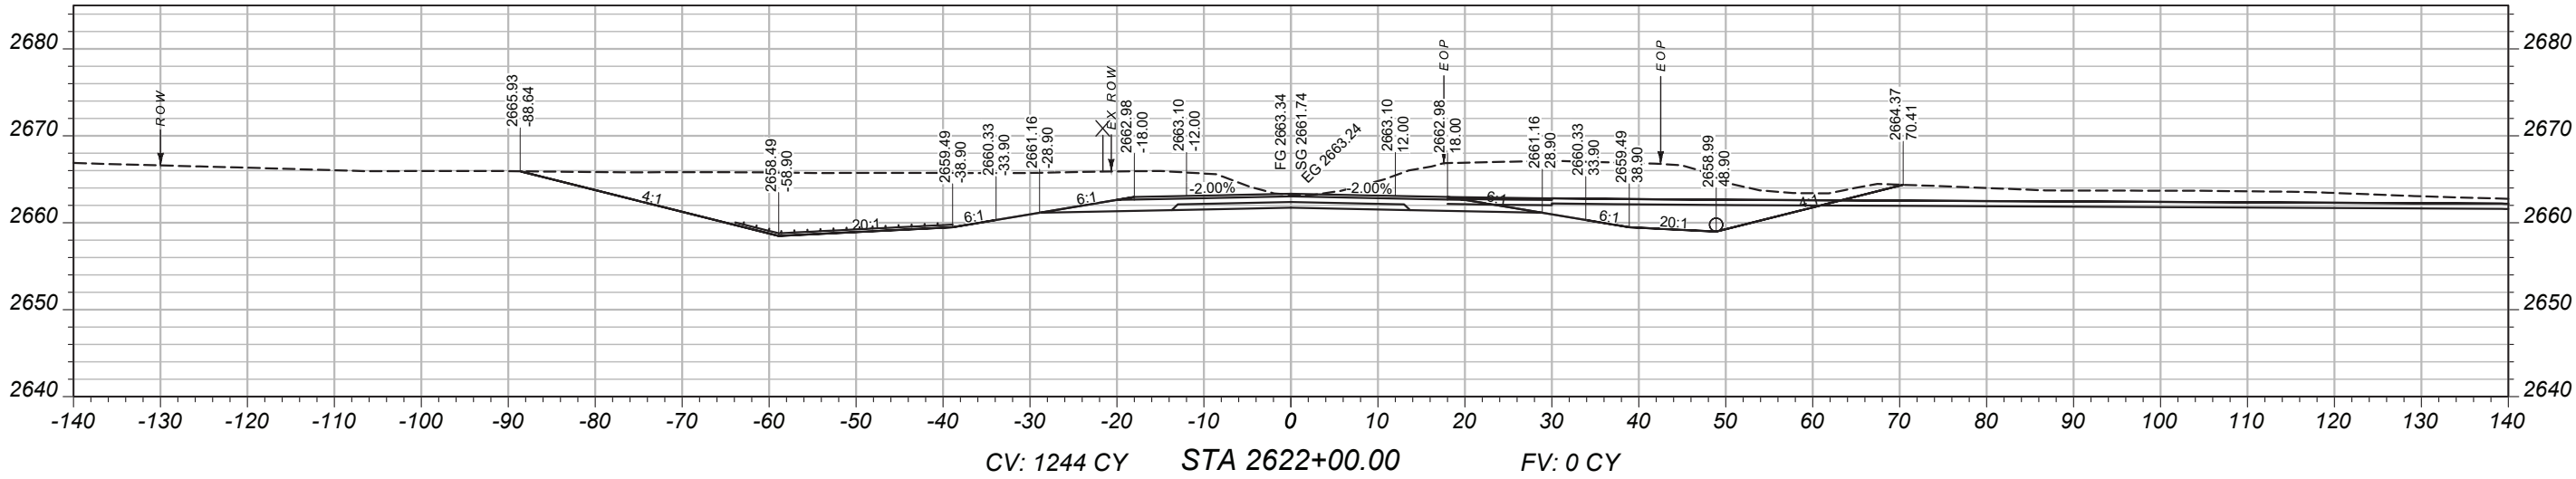

PROJECT NAME

BROCKWAY - WEST

COUNTY

MCCONE

PROJECT ID

SSS-NH 57-6(24)260

UPN

9728000

DESIGNED BY

B. FRANK 05/2026

REVIEWED BY

CHECKED BY

J. CEREC 03/2026

9728000RDLA0001.DWG



CROSS SECTIONS

3/24/2026 3:03 PM

MAINLINE
CROSS-SECTIONS

PROJECT NAME
BROCKWAY - WEST

COUNTY
MCCONE

PROJECT ID
SSS-NH 57-6(24)260

UPN
9728000

DESIGNED BY
B. FRANK

05/2026

REVIEWED BY

CHECKED BY



03/2026

9728000RD-LAY001.DWG



CROSS SECTIONS

3/24/2026 3:03 PM

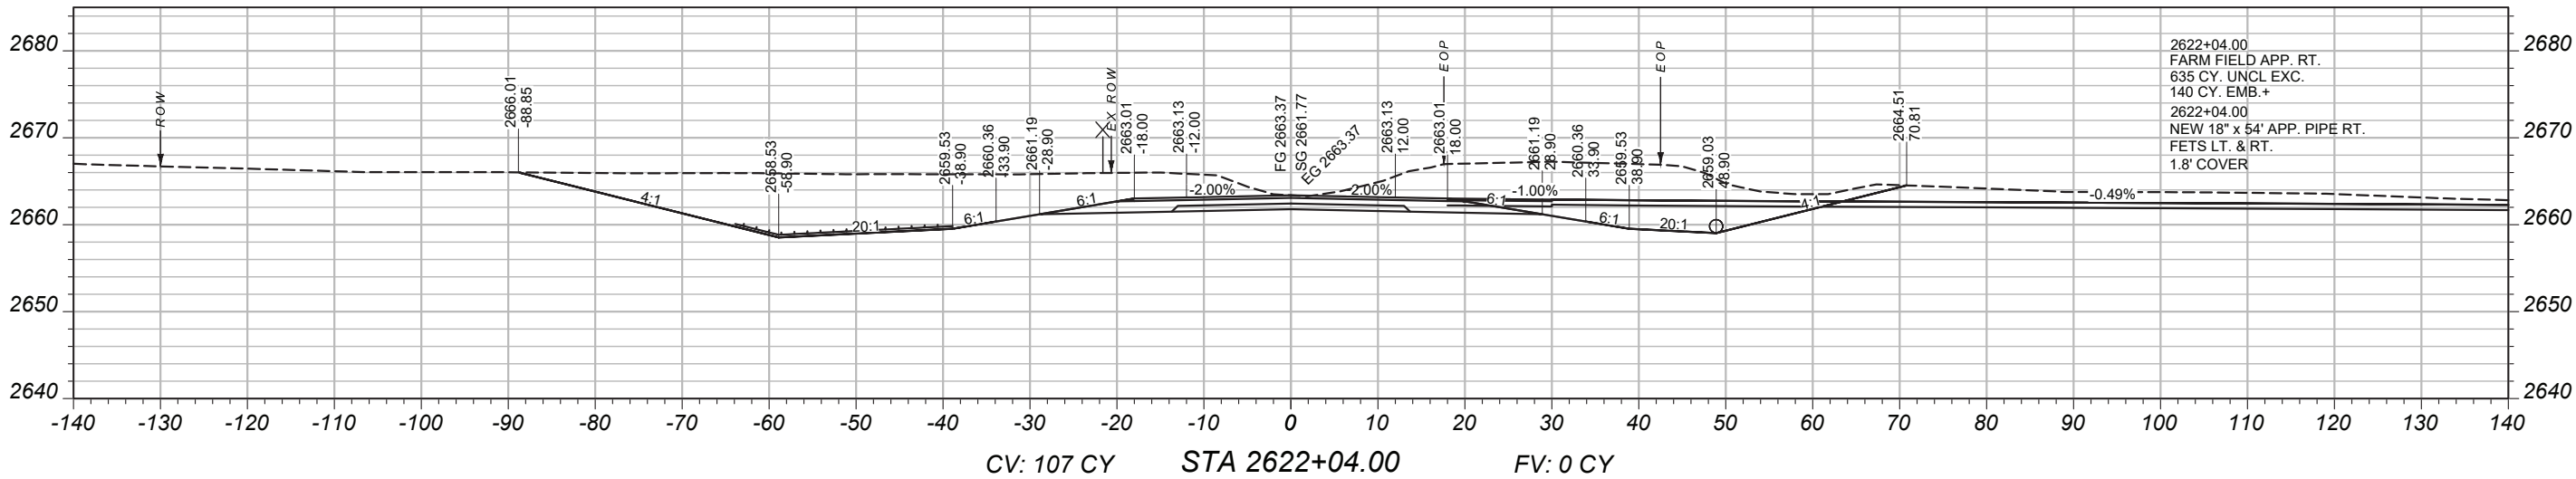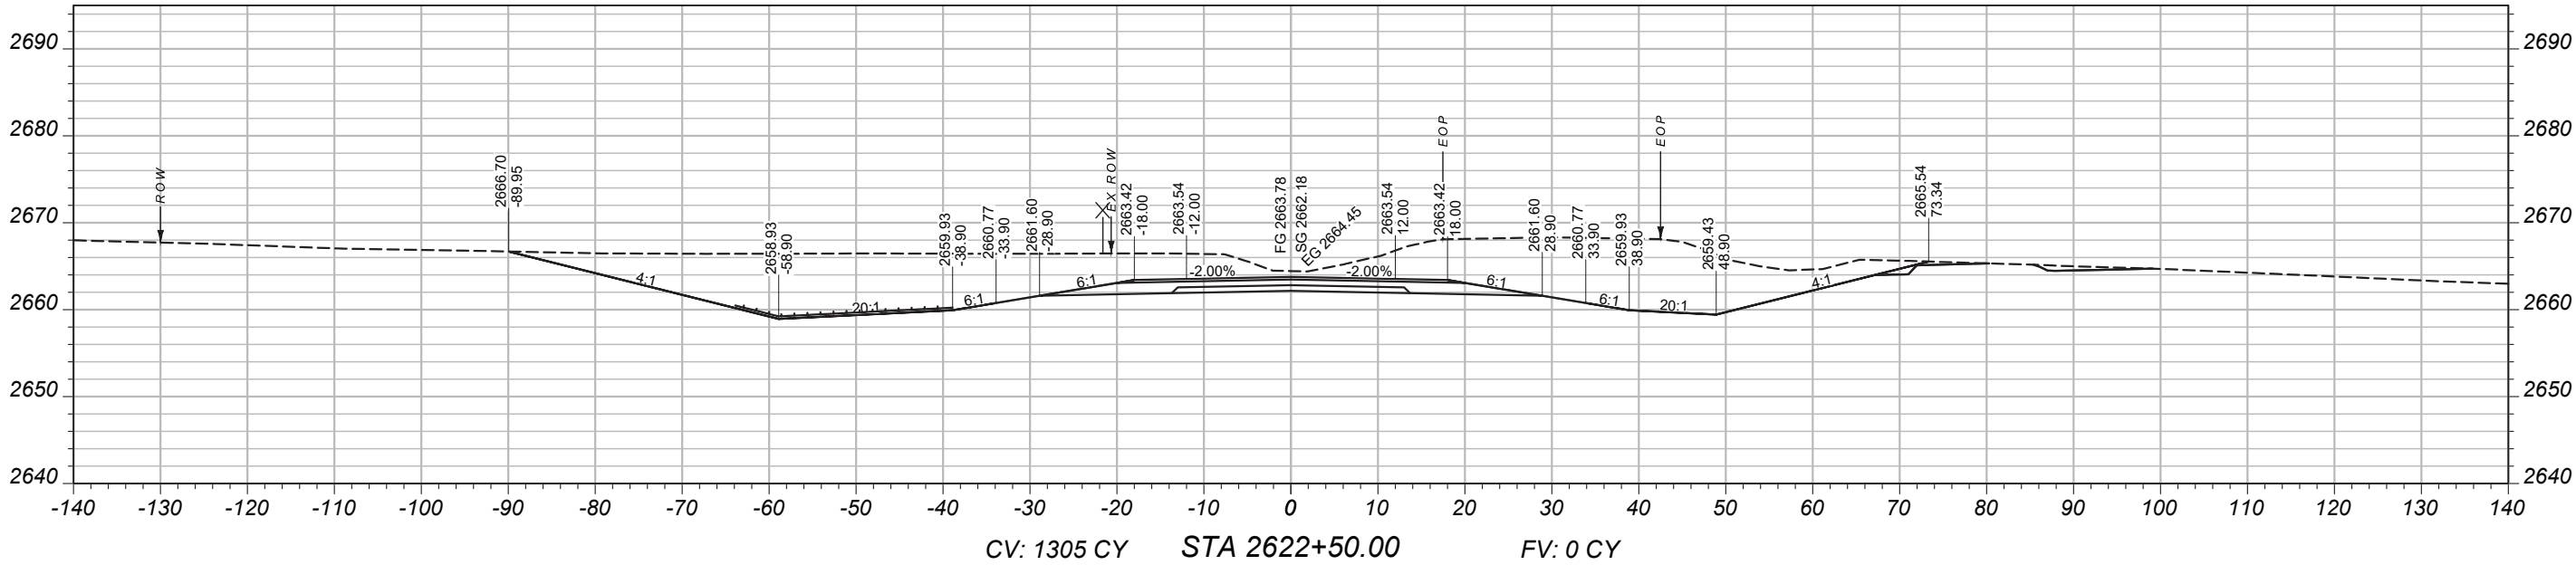

MAINLINE
CROSS-SECTIONS

PROJECT NAME
BROCKWAY - WEST

COUNTY
MCCONE

PROJECT ID
SSS-NH 57-6(24)260

UPN
9728000

DESIGNED BY
B. FRANK

05/2026

REVIEWED BY

CHECKED BY

03/2026



J. CERECK

9728000RDLAY001.DWG






CROSS SECTIONS

3/24/2026 3:03 PM

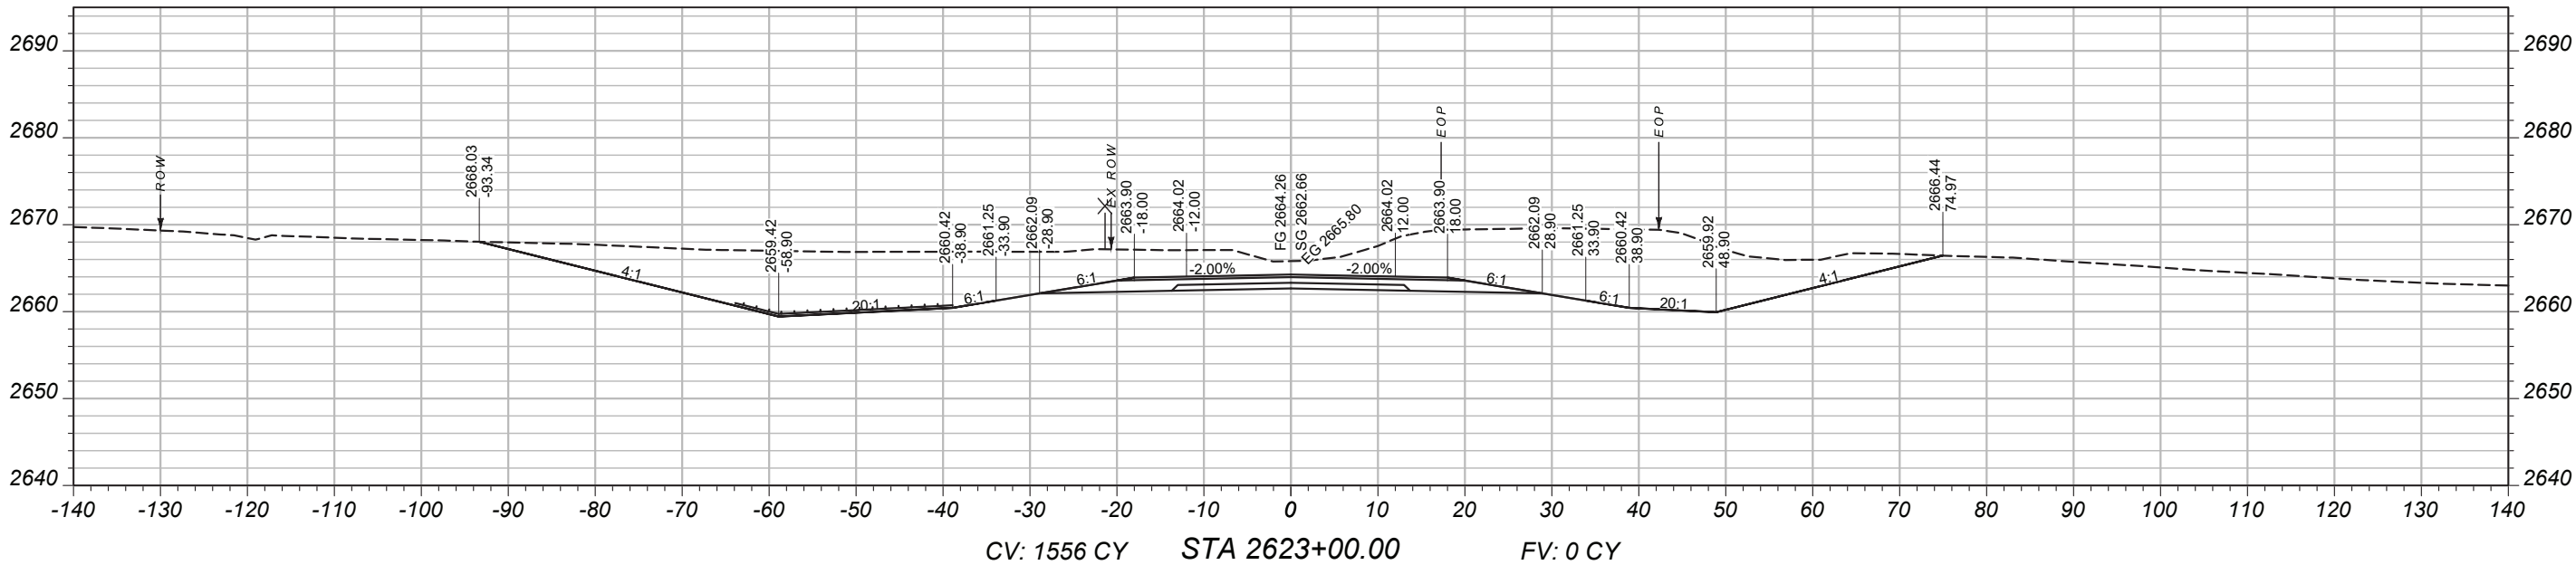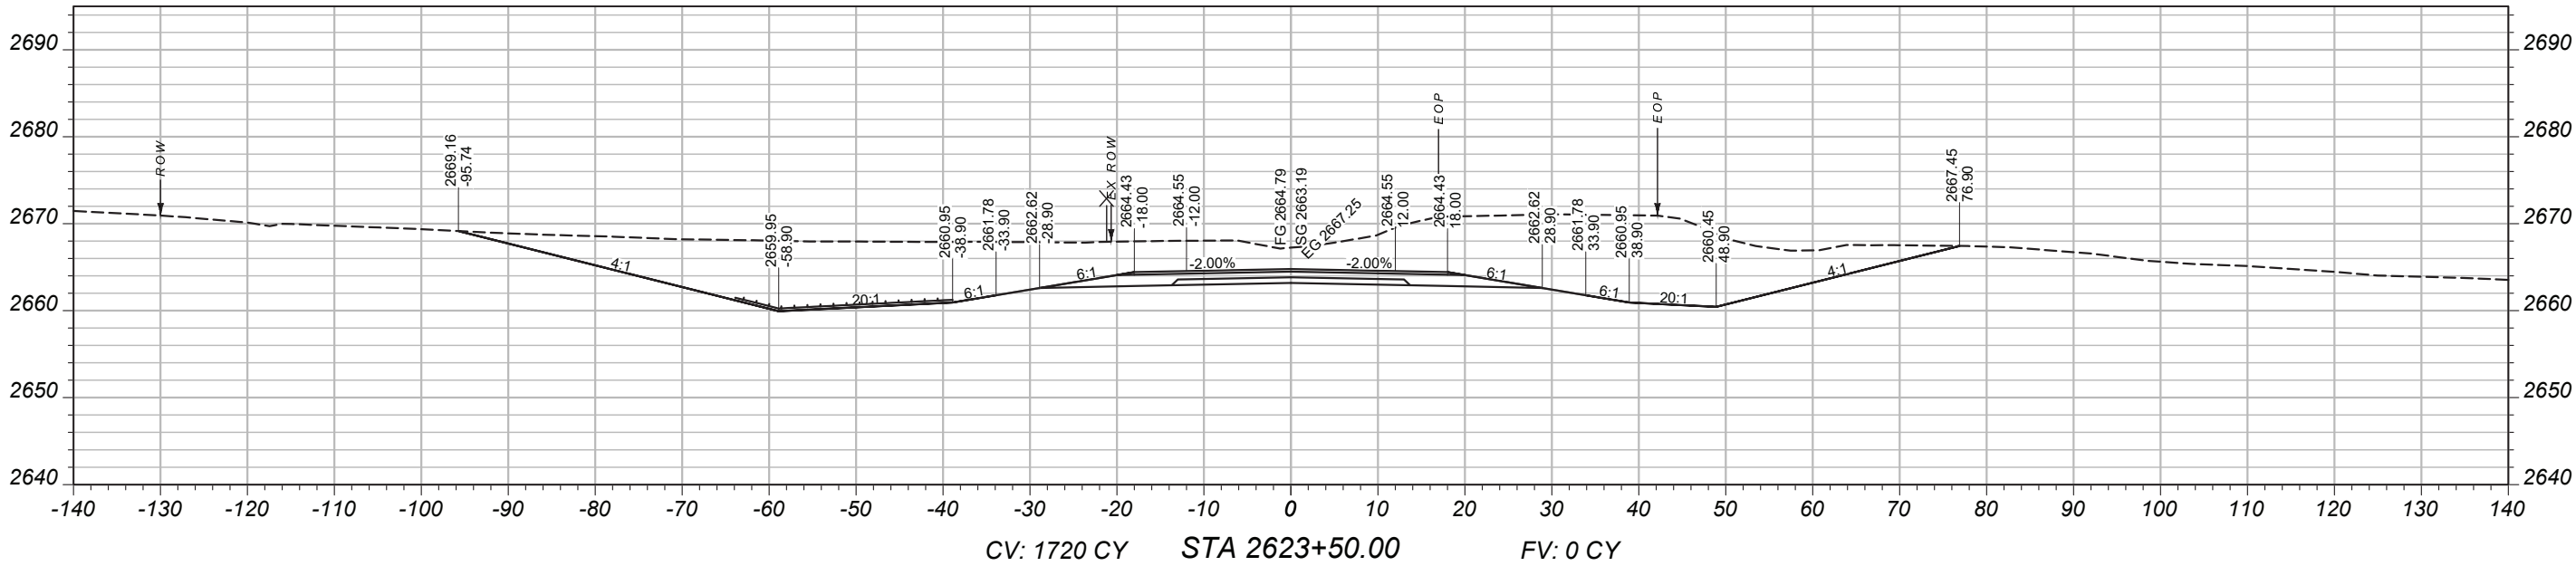

MAINLINE
CROSS-SECTIONS

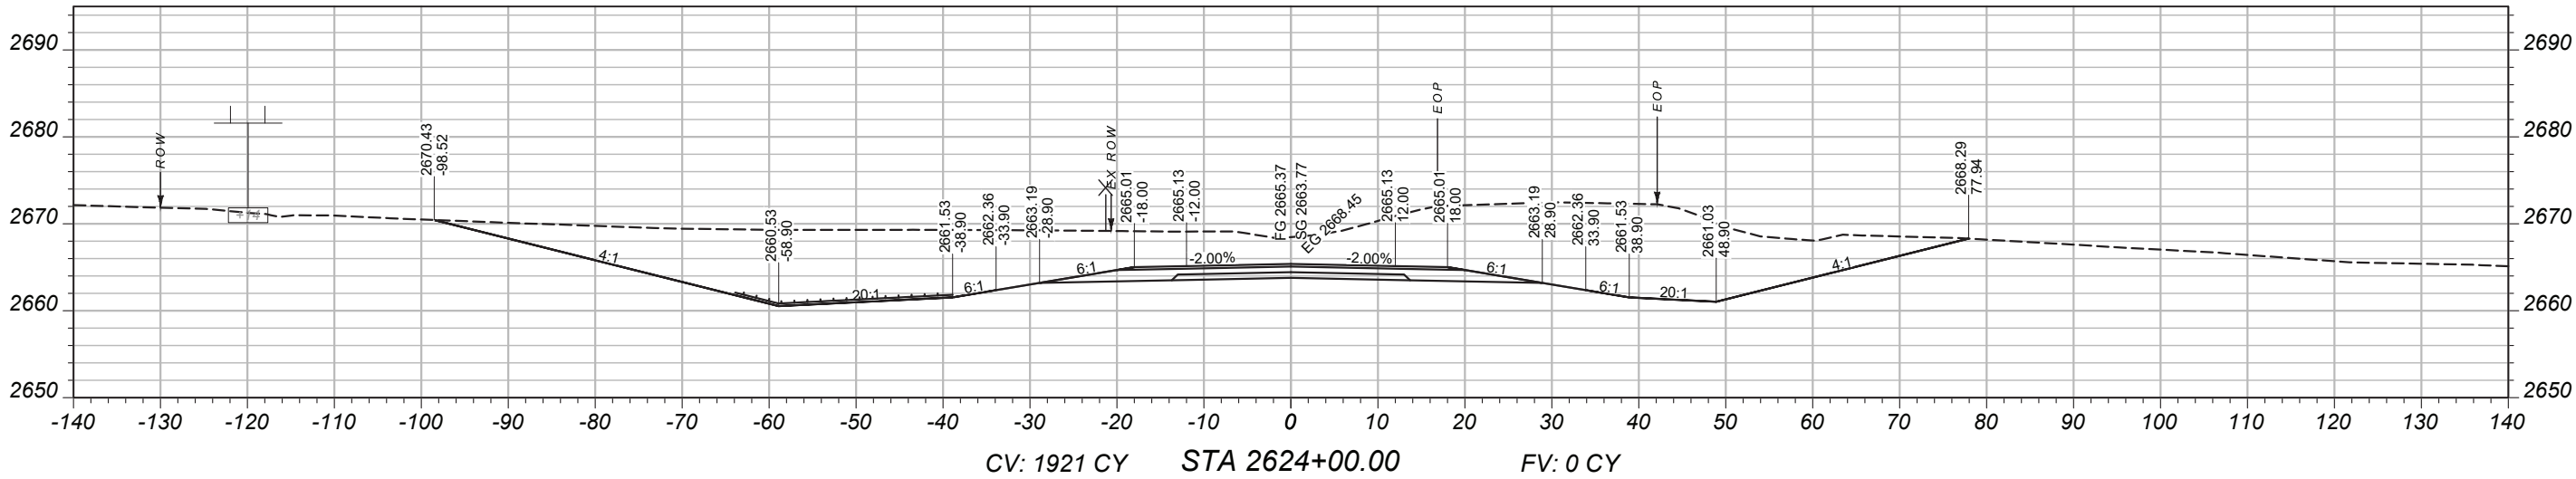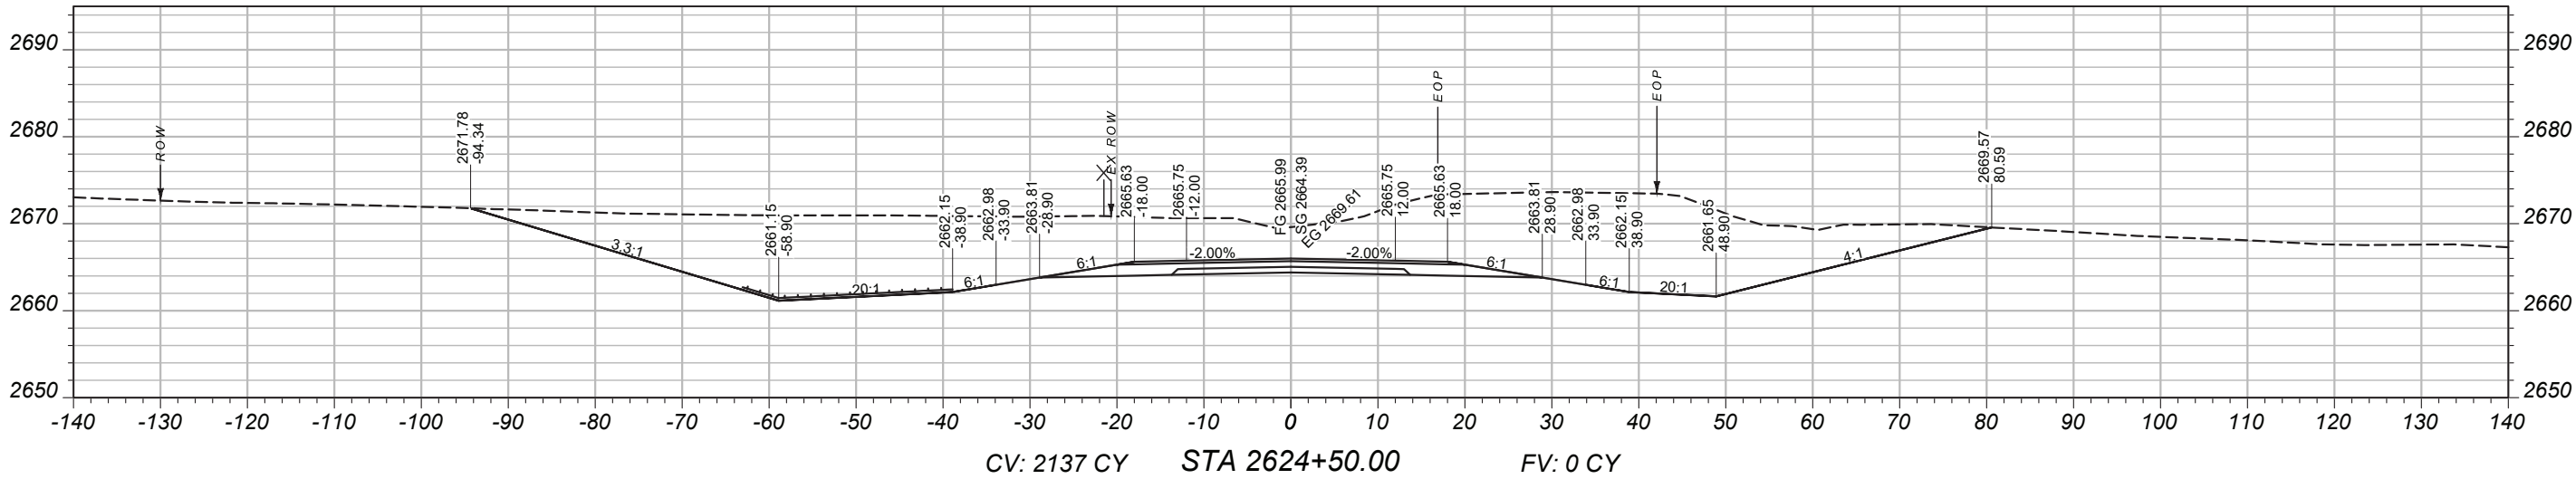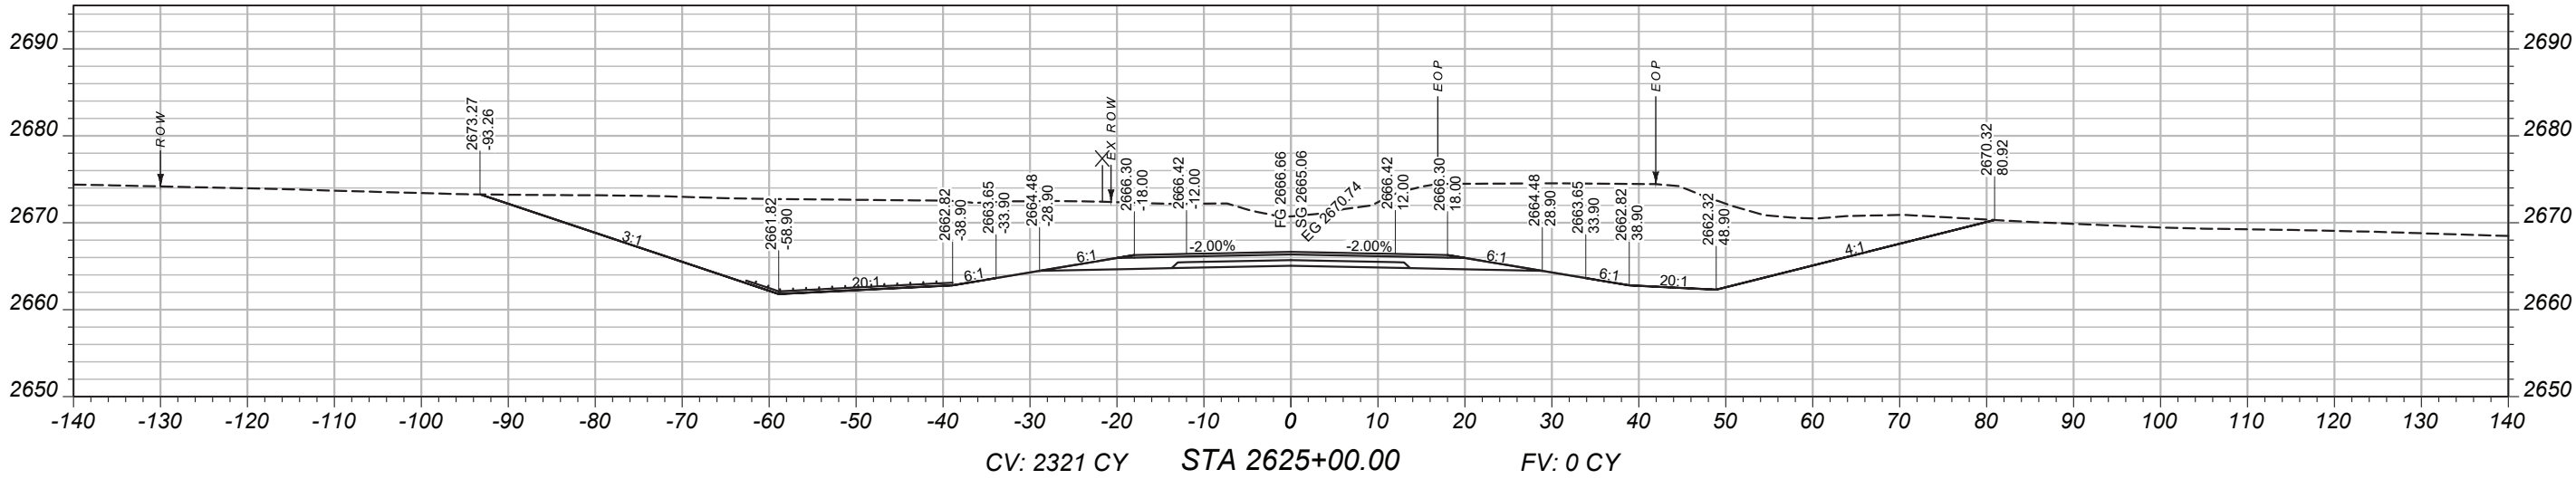

PROJECT NAME

BROCKWAY - WEST

COUNTY

MCCONE

PROJECT ID

SSS-NH 57-6(24)260

UPN

9728000

DESIGNED BY

B. FRANK

REVIEWED BY

J. CERRECK

CHECKED BY

9728000RDLA V001.DWG



CROSS SECTIONS

3/24/2026 3:03 PM

MAINLINE
CROSS-SECTIONS

PROJECT NAME

BROCKWAY - WEST

COUNTY

MCCONE

PROJECT ID

SSS-NH 57-6(24)260

UPN

9728000

DESIGNED BY

B. FRANK 05/2026

REVIEWED BY

CHECKED BY



J. CERECK 03/2026

9728000RDLA0001.DWG



CROSS SECTIONS

3/24/2026 3:03 PM

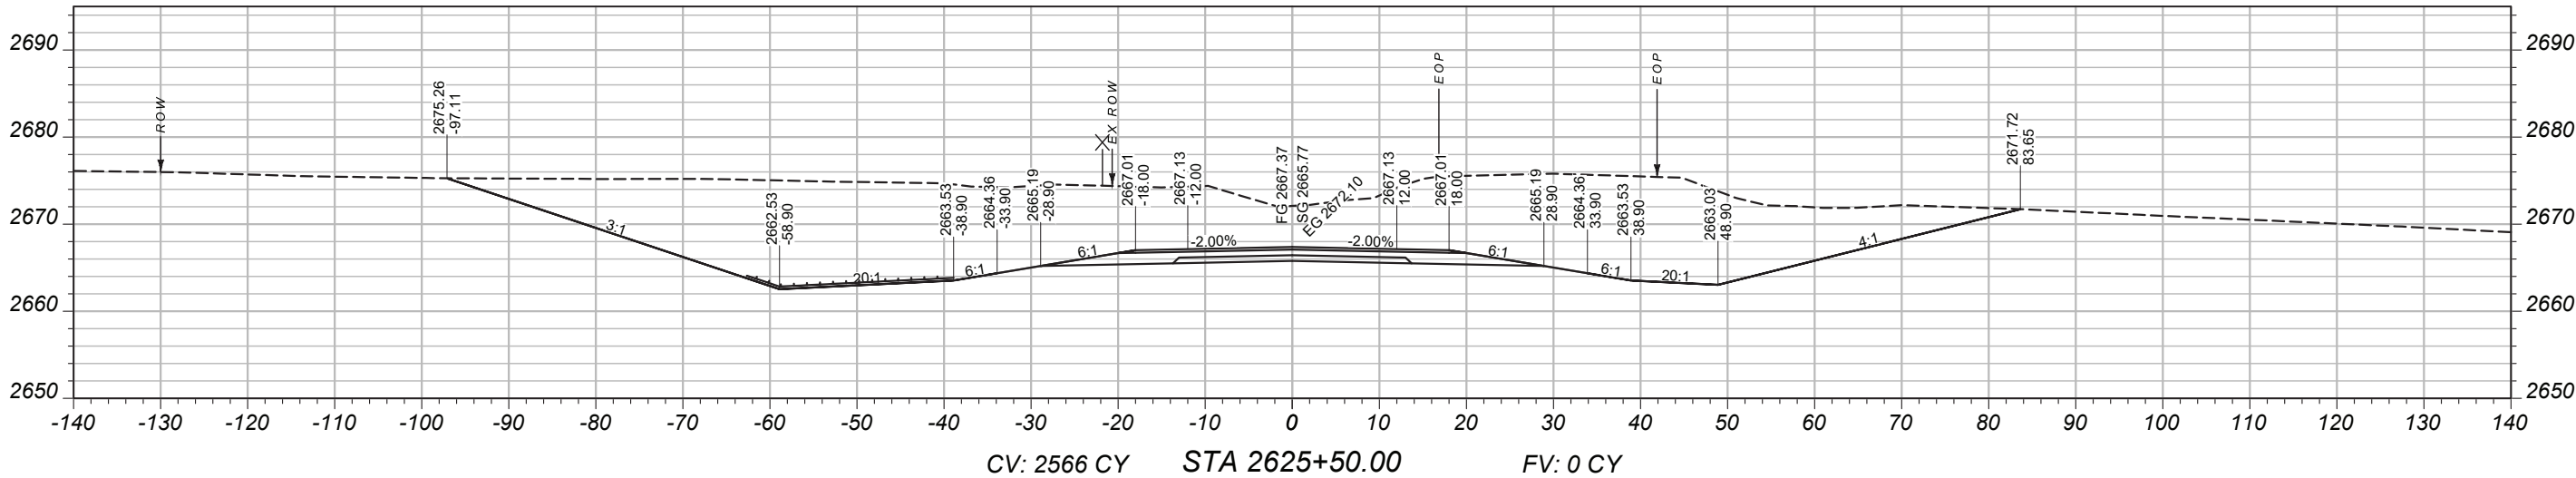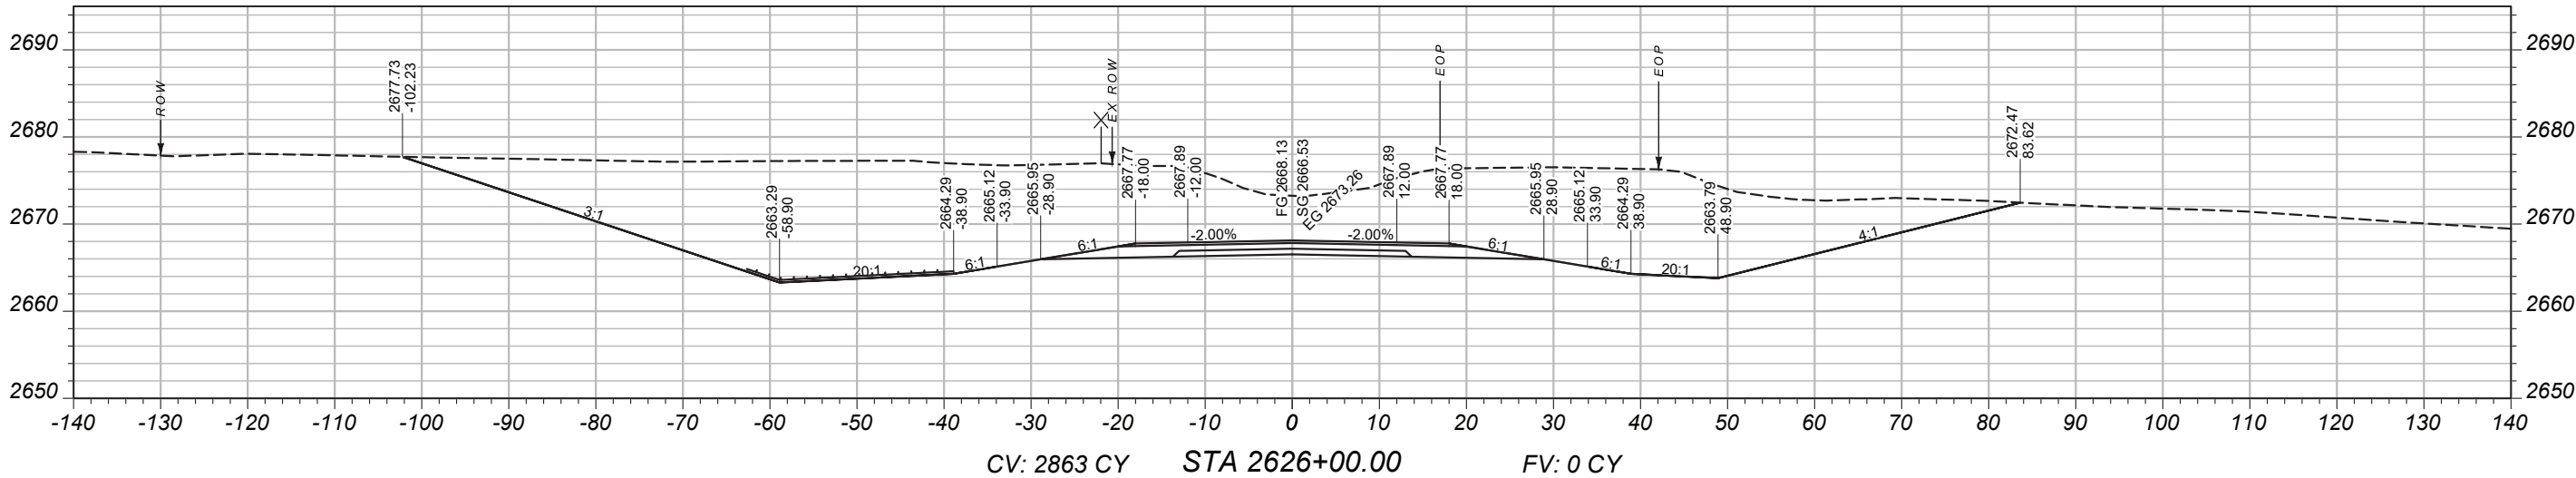

MAINLINE
CROSS-SECTIONS

PROJECT NAME
BROCKWAY - WEST

COUNTY
MCCONE

PROJECT ID
SSS-NH 57-6(24)260

UPN
9728000

DESIGNED BY
B. FRANK

05/2026

REVIEWED BY

CHECKED BY

03/2026



J. CERECK

9728000RDLAY001.DWG



CROSS SECTIONS

3/24/2026 3:03 PM

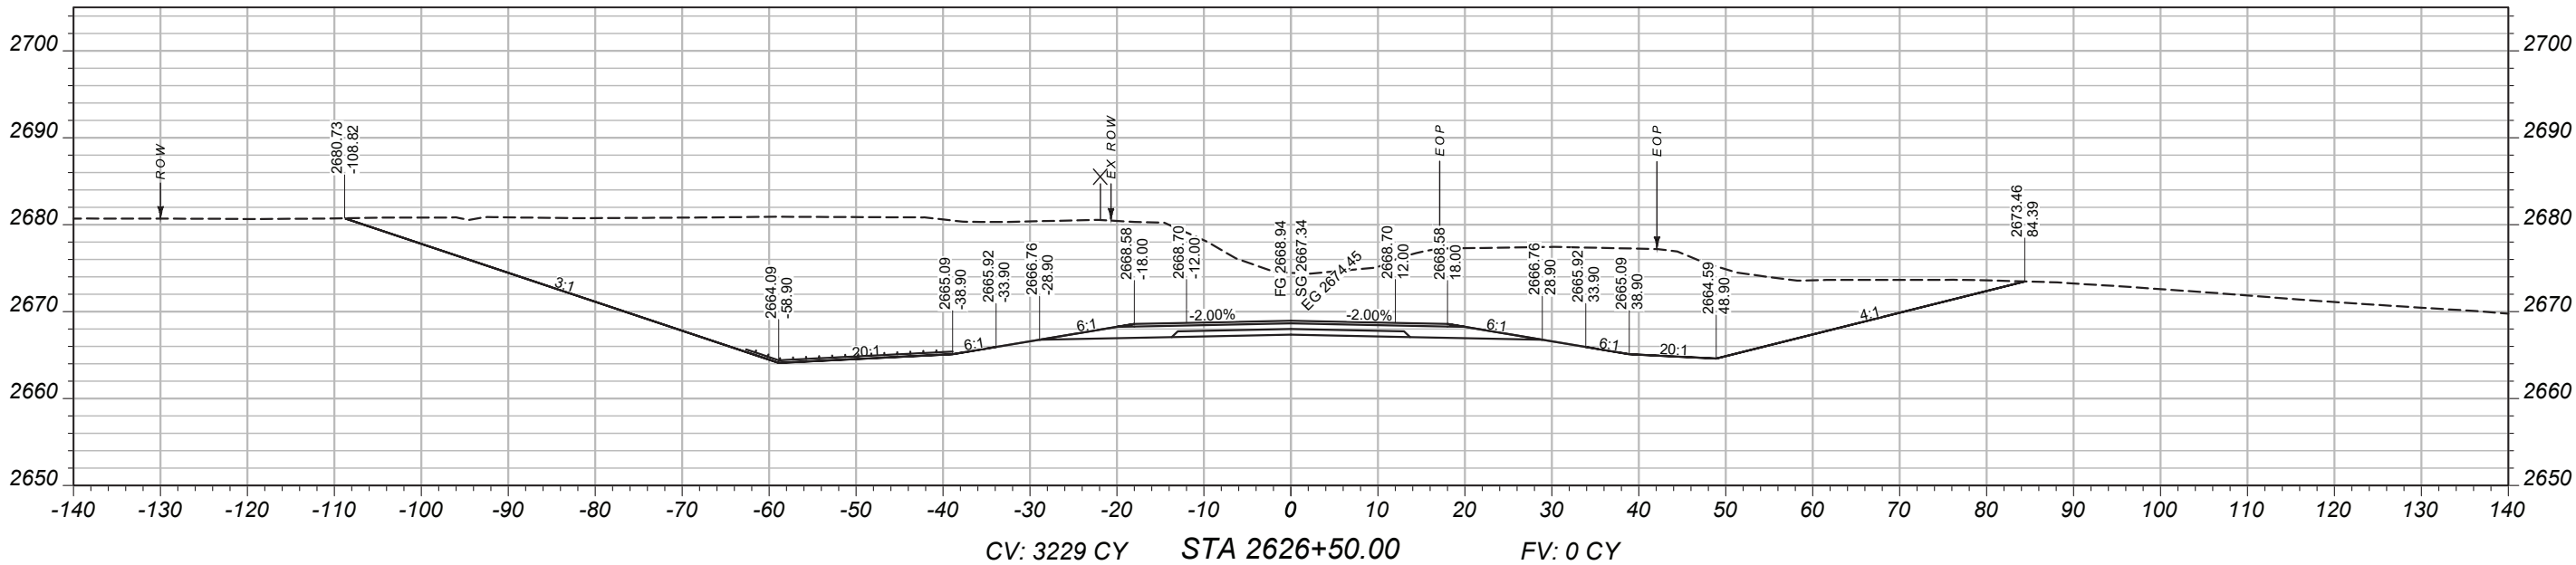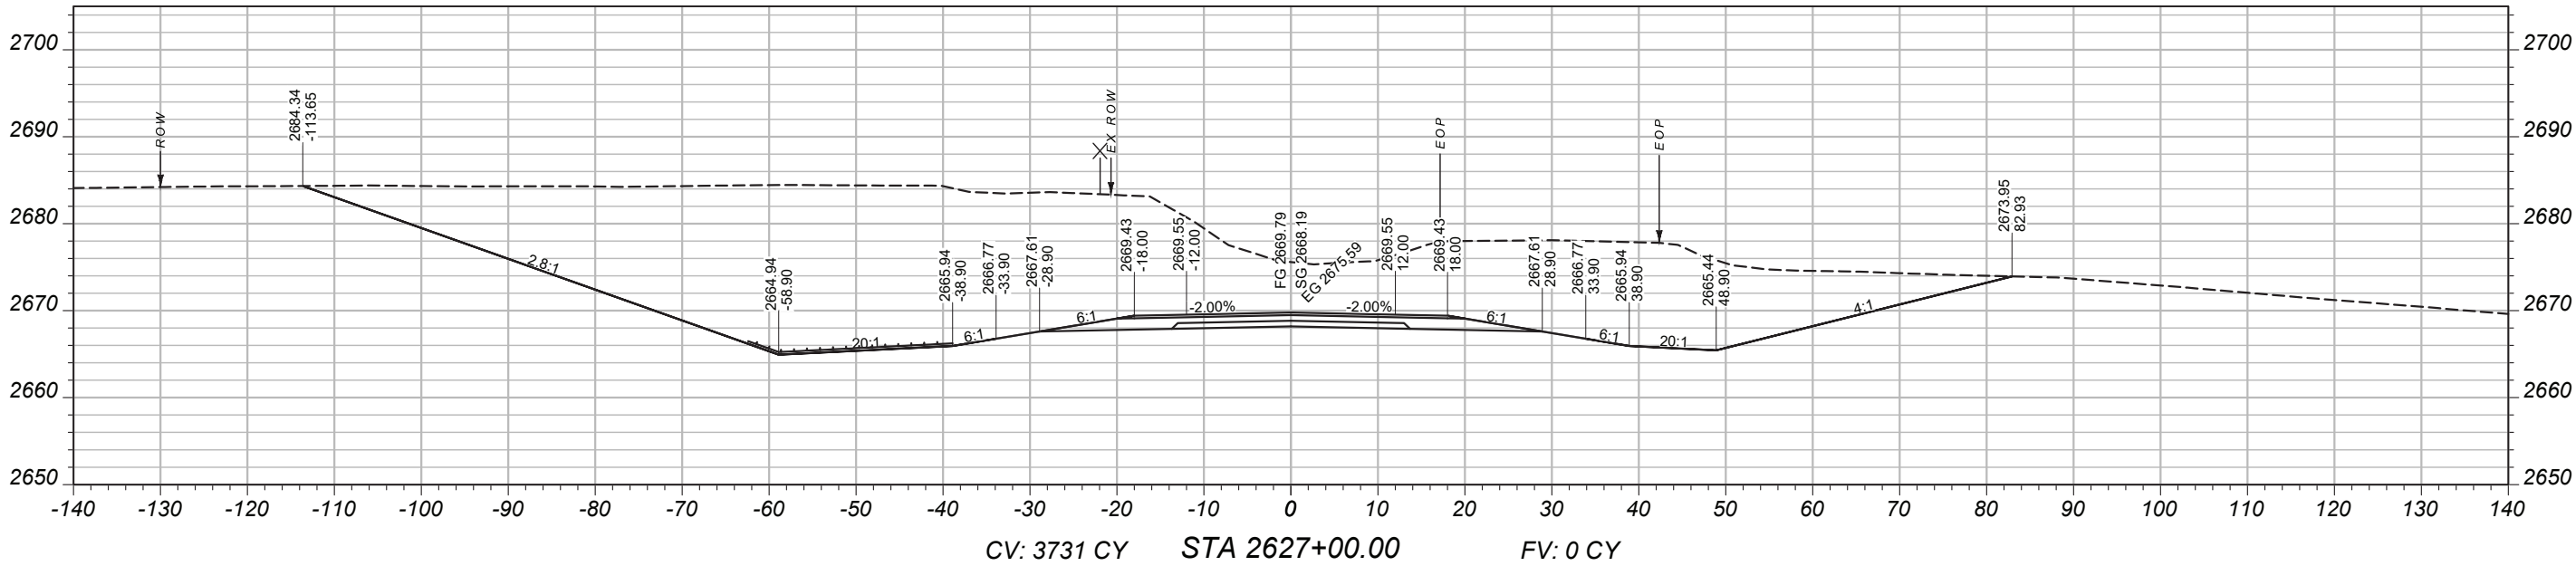

MAINLINE
CROSS-SECTIONS

PROJECT NAME
BROCKWAY - WEST

COUNTY
MCCONE

PROJECT ID
SSS-NH 57-6(24)260

UPN
9728000

DESIGNED BY
B. FRANK

03/2026

REVIEWED BY

CHECKED BY



03/2026

9728000RDLAY002.DWG



CROSS SECTIONS

2/2/2026 2:05 PM

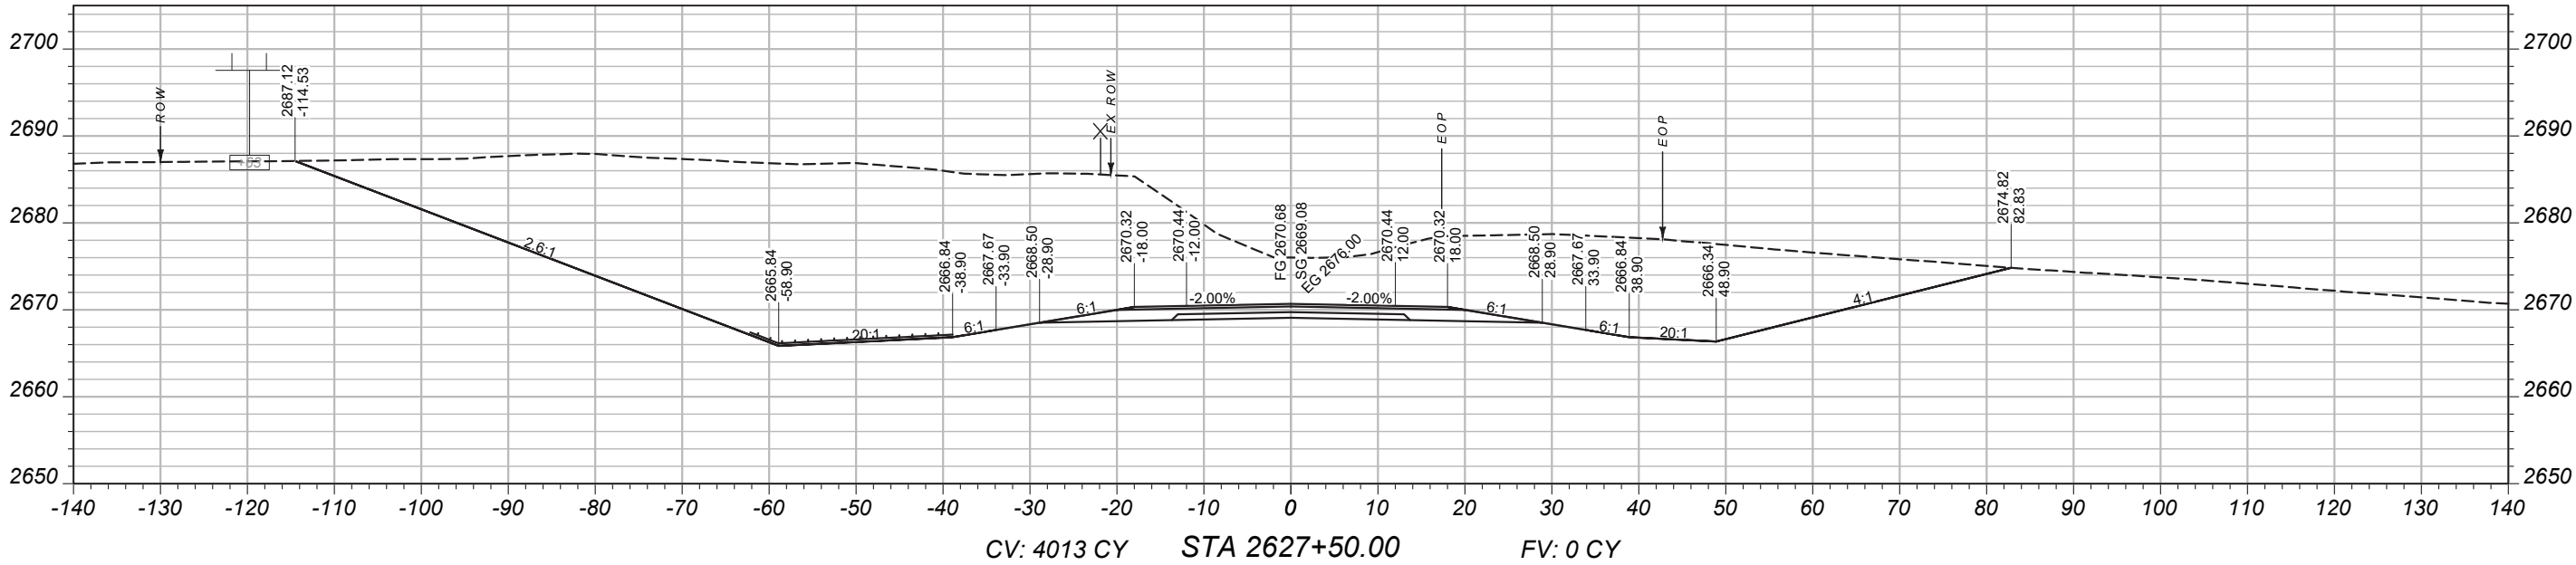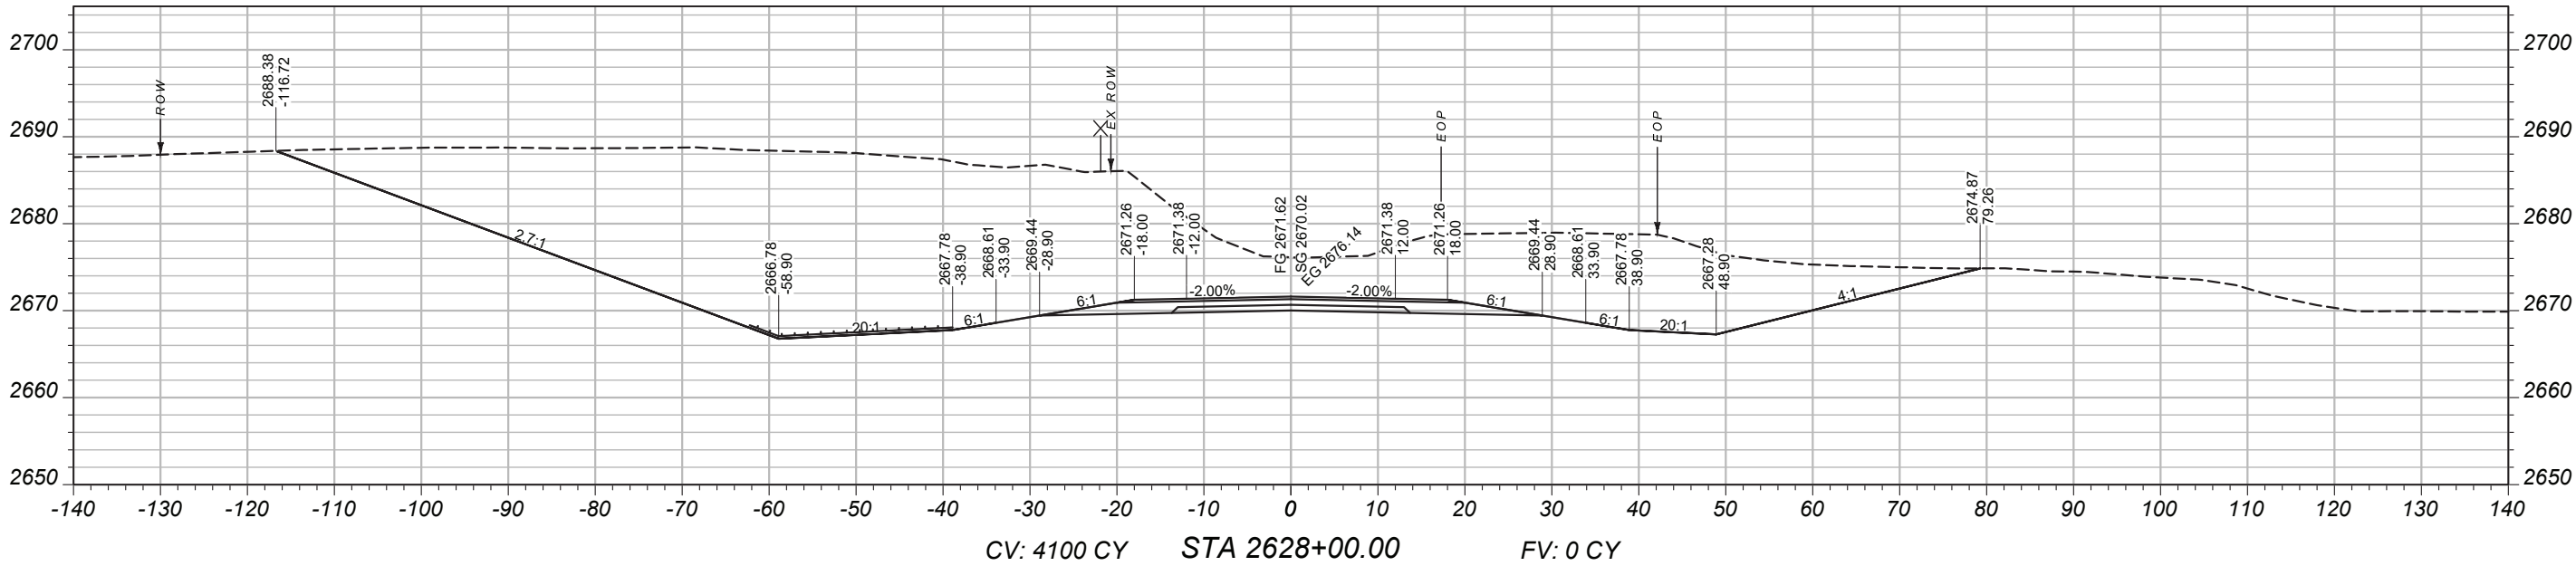

MAINLINE
CROSS-SECTIONS

PROJECT NAME
BROCKWAY - WEST

COUNTY
MCCONE

PROJECT ID
SSS-NH 57-6(24)260



UPN
9728000

DESIGNED BY	03/2026
REVIEWED BY	
CHECKED BY	03/2026
J. CERECK	9728000RDLAY002.DWG





CROSS SECTIONS

2/2/2026 2:05 PM

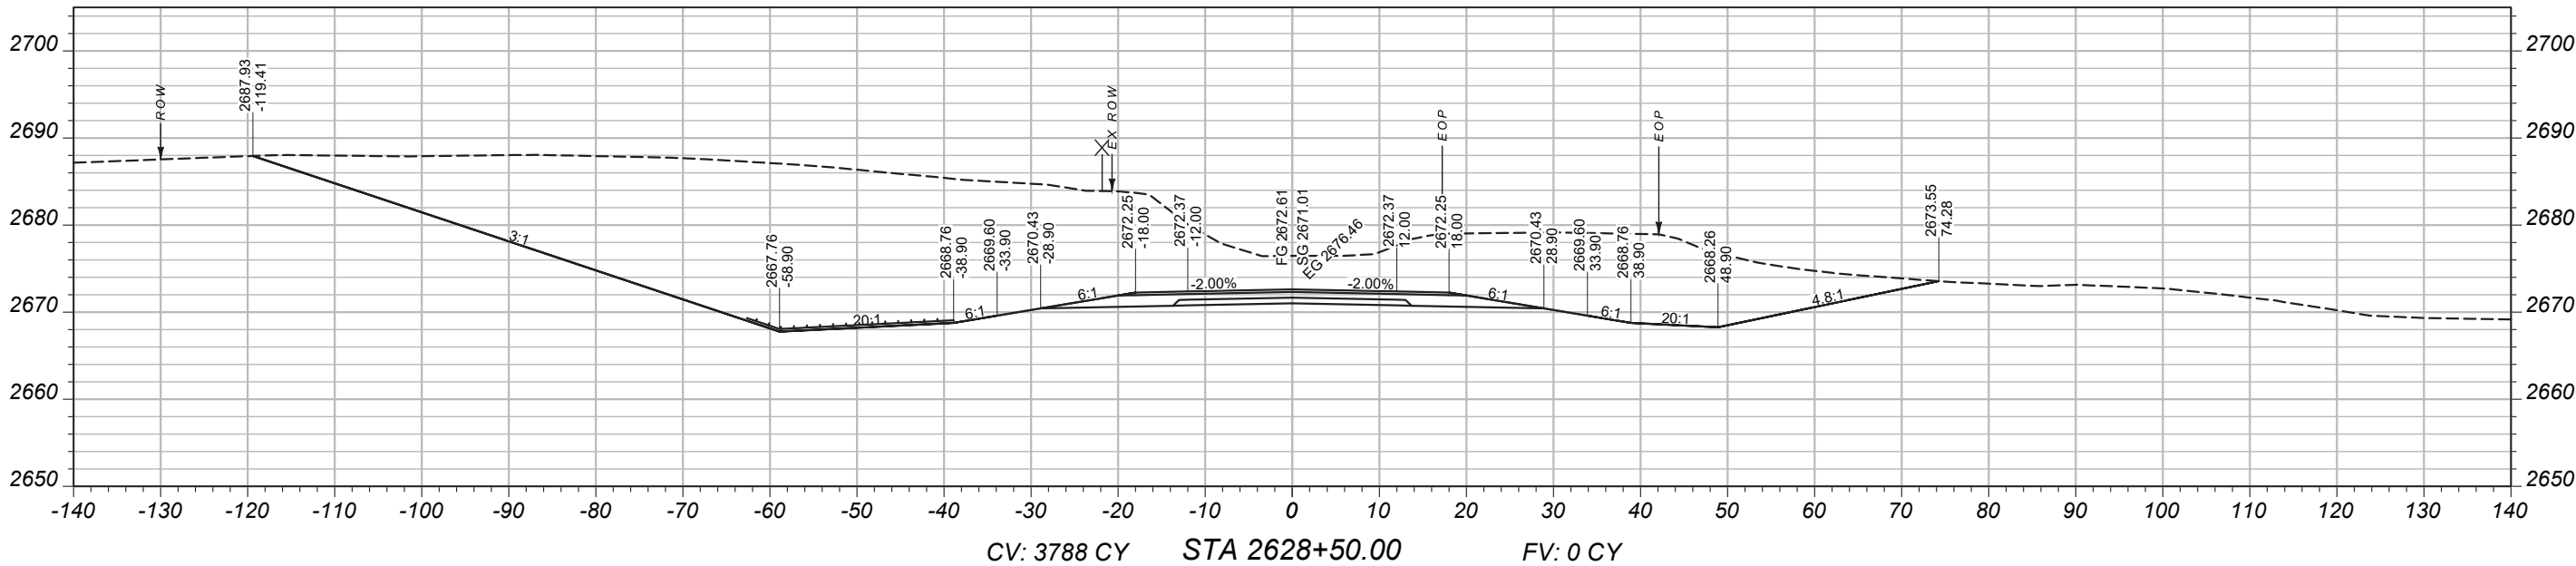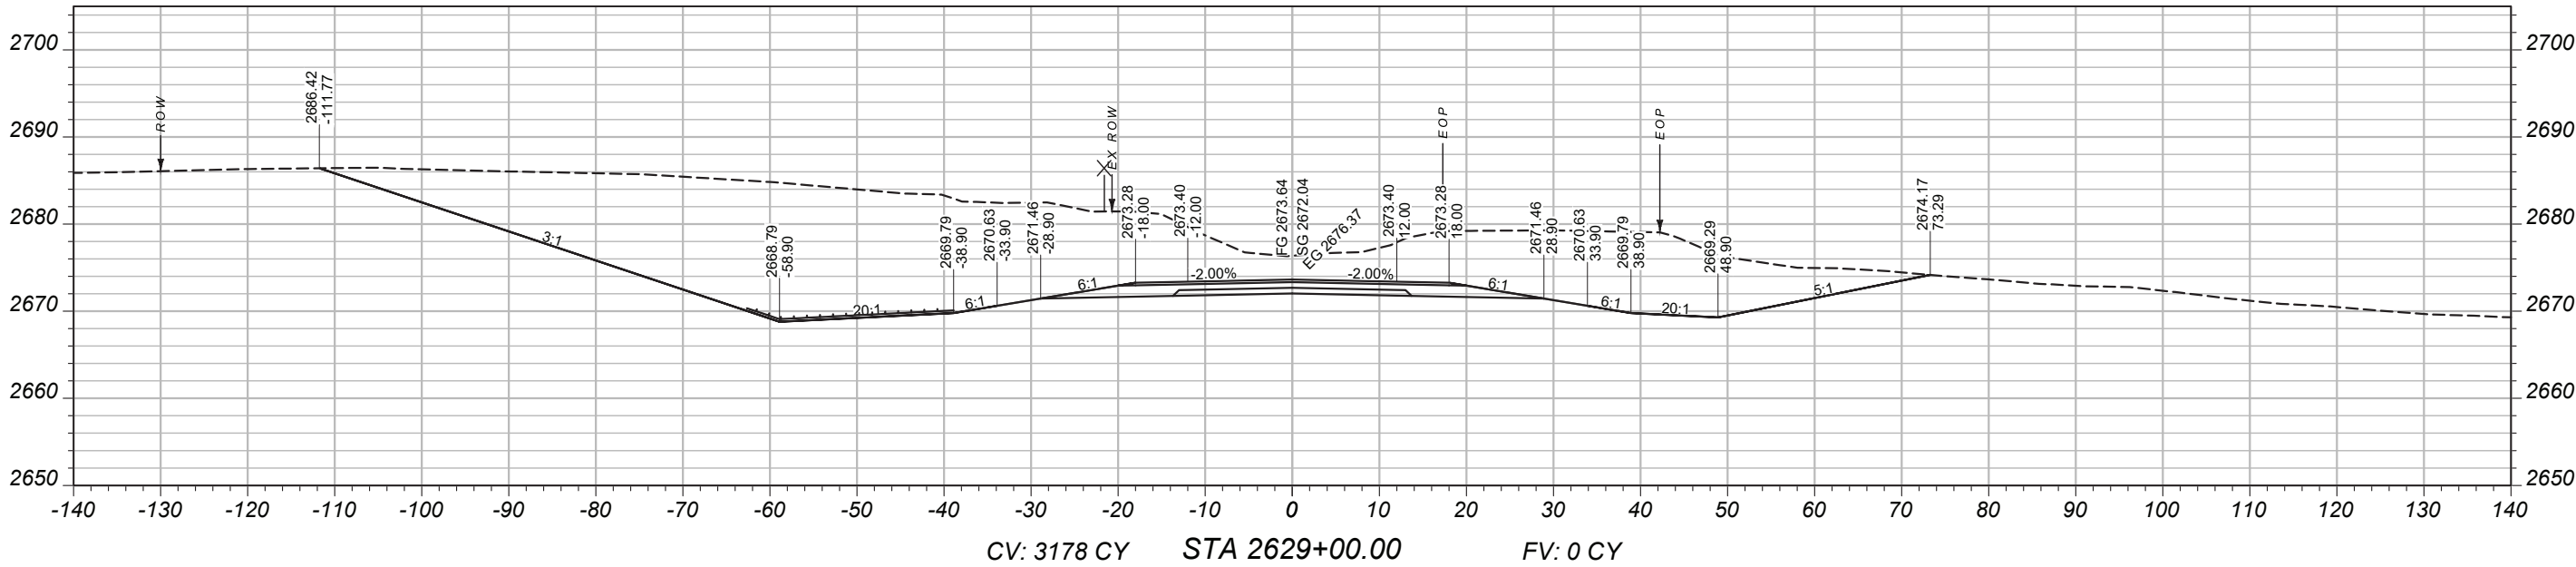

MAINLINE
CROSS-SECTIONS

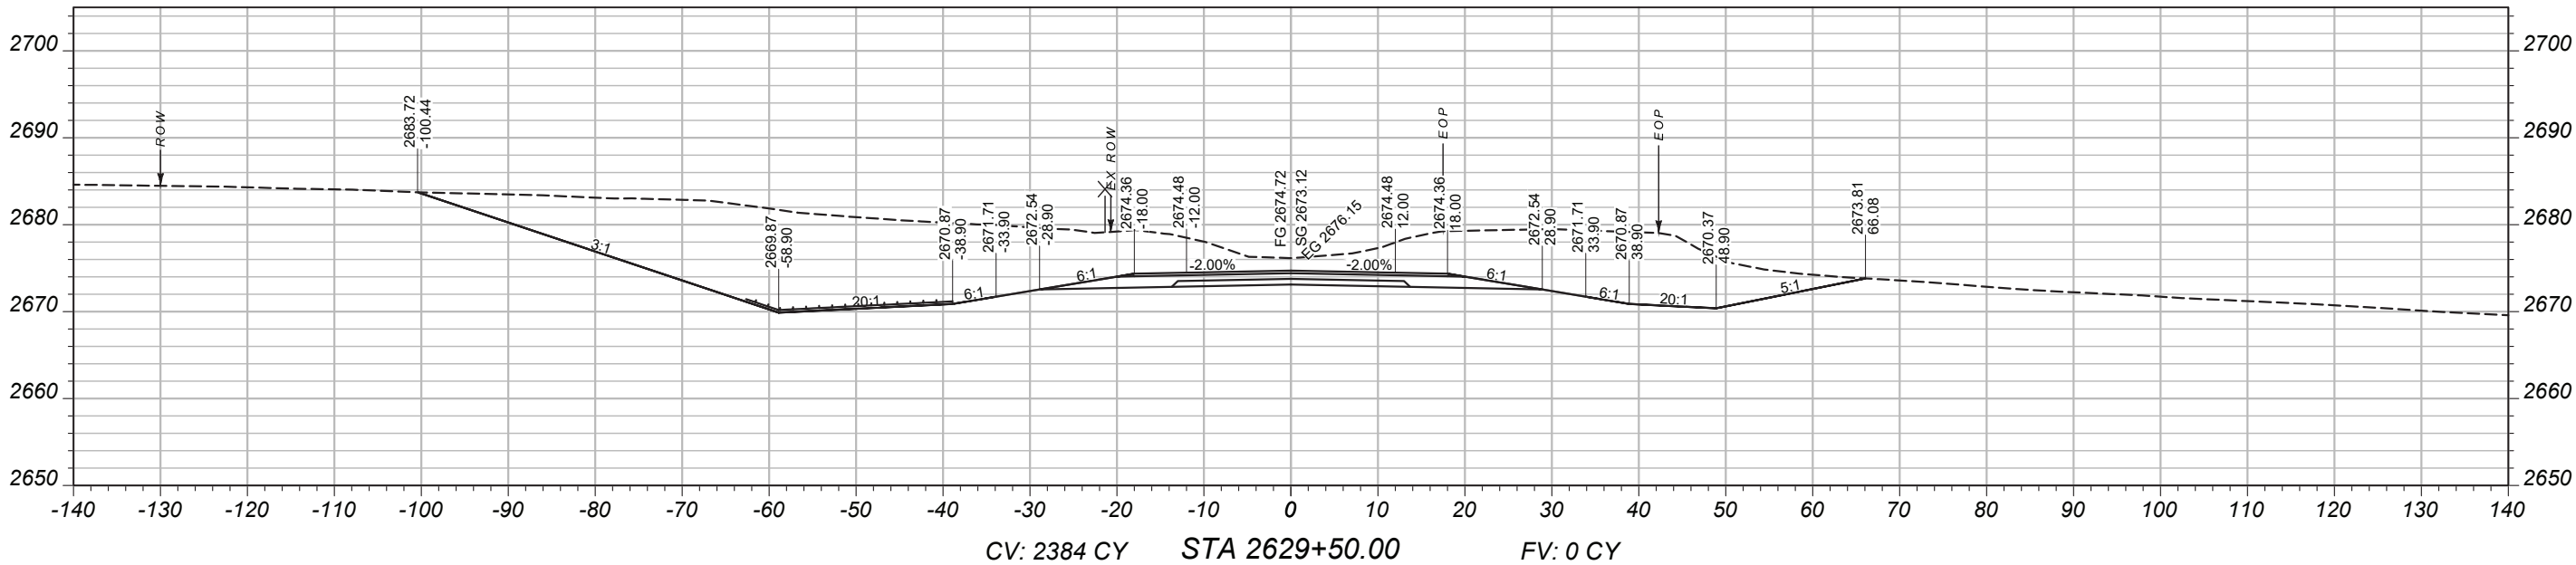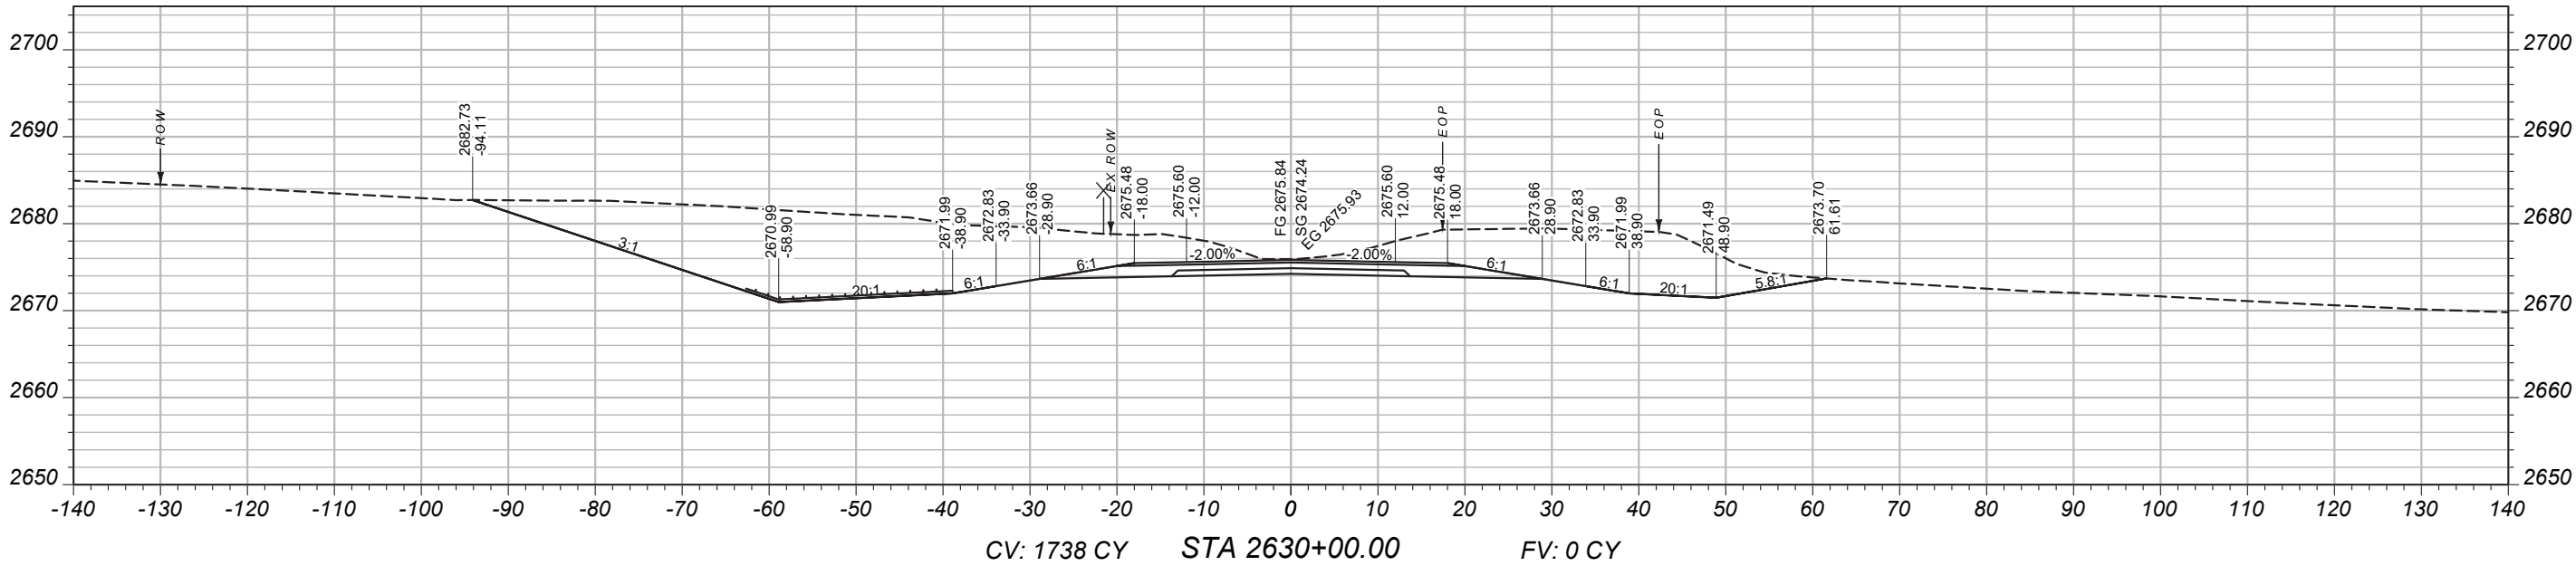

PROJECT NAME

BROCKWAY - WEST

COUNTY

MCCONE

PROJECT ID

SSS-NH 57-6(24)260

UPN

9728000

DESIGNED BY

B. FRANK 03/2026

REVIEWED BY

CHECKED BY

J. CEREC 03/2026

9728000RDLA V002.DWG



CROSS SECTIONS

MAINLINE
CROSS-SECTIONS

PROJECT NAME
BROCKWAY - WEST

COUNTY
MCCONE

PROJECT ID
SSS-NH 57-6(24)260

UPN
9728000

DESIGNED BY
B. FRANK

03/2026

REVIEWED BY

CHECKED BY

03/2026



J. CERECK

9728000RDLAY002.DWG





CROSS SECTIONS

2/2/2026 2:05 PM

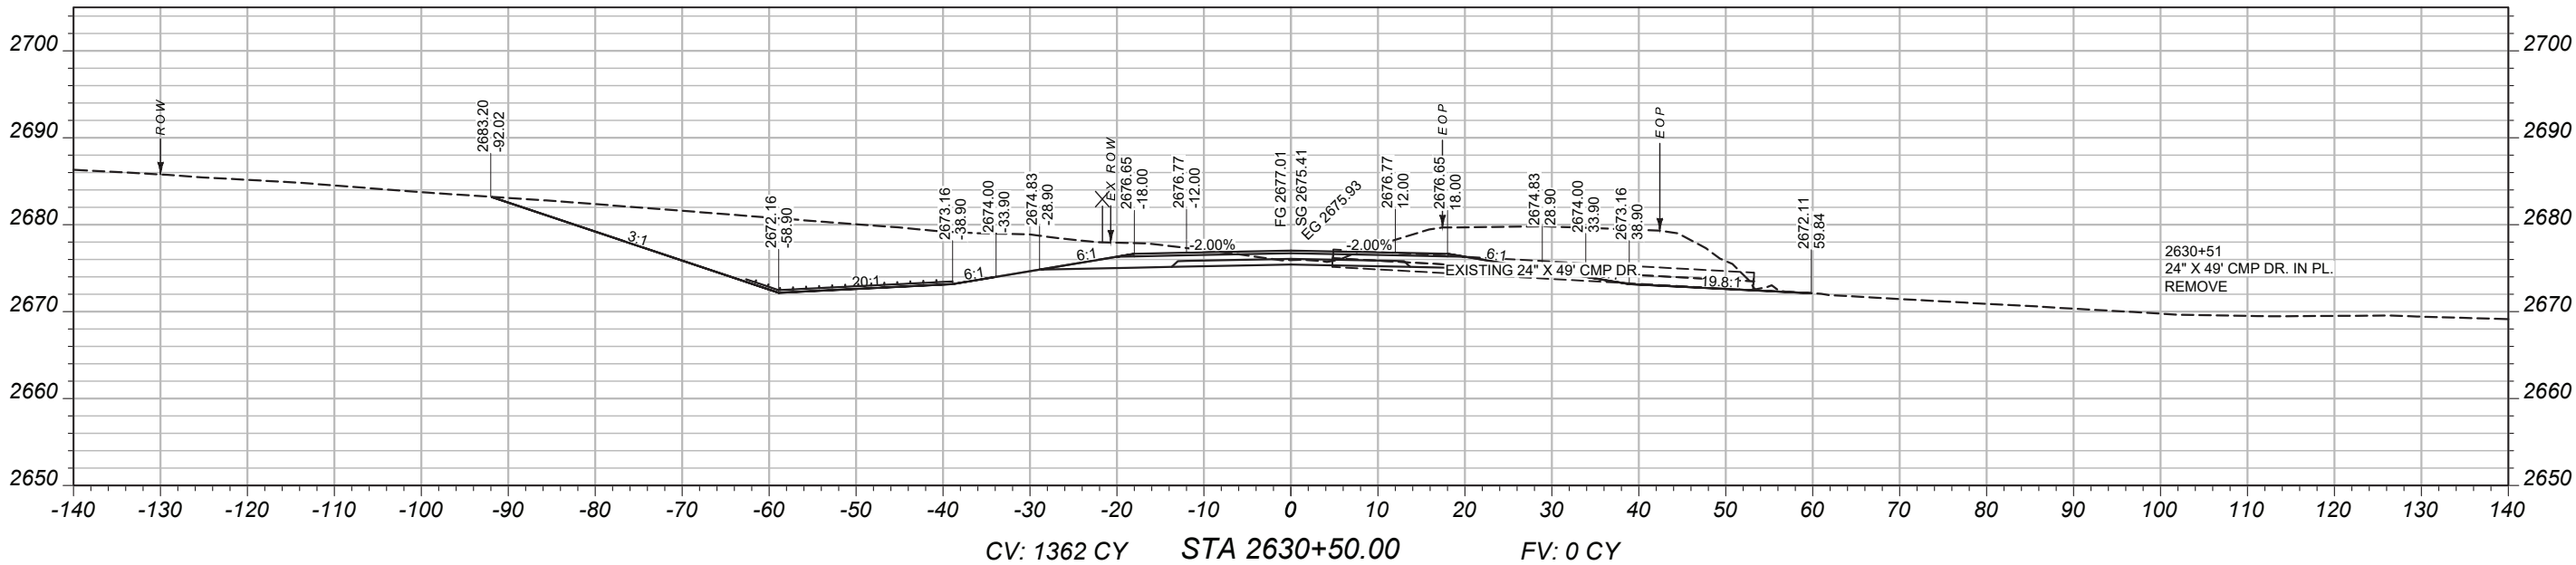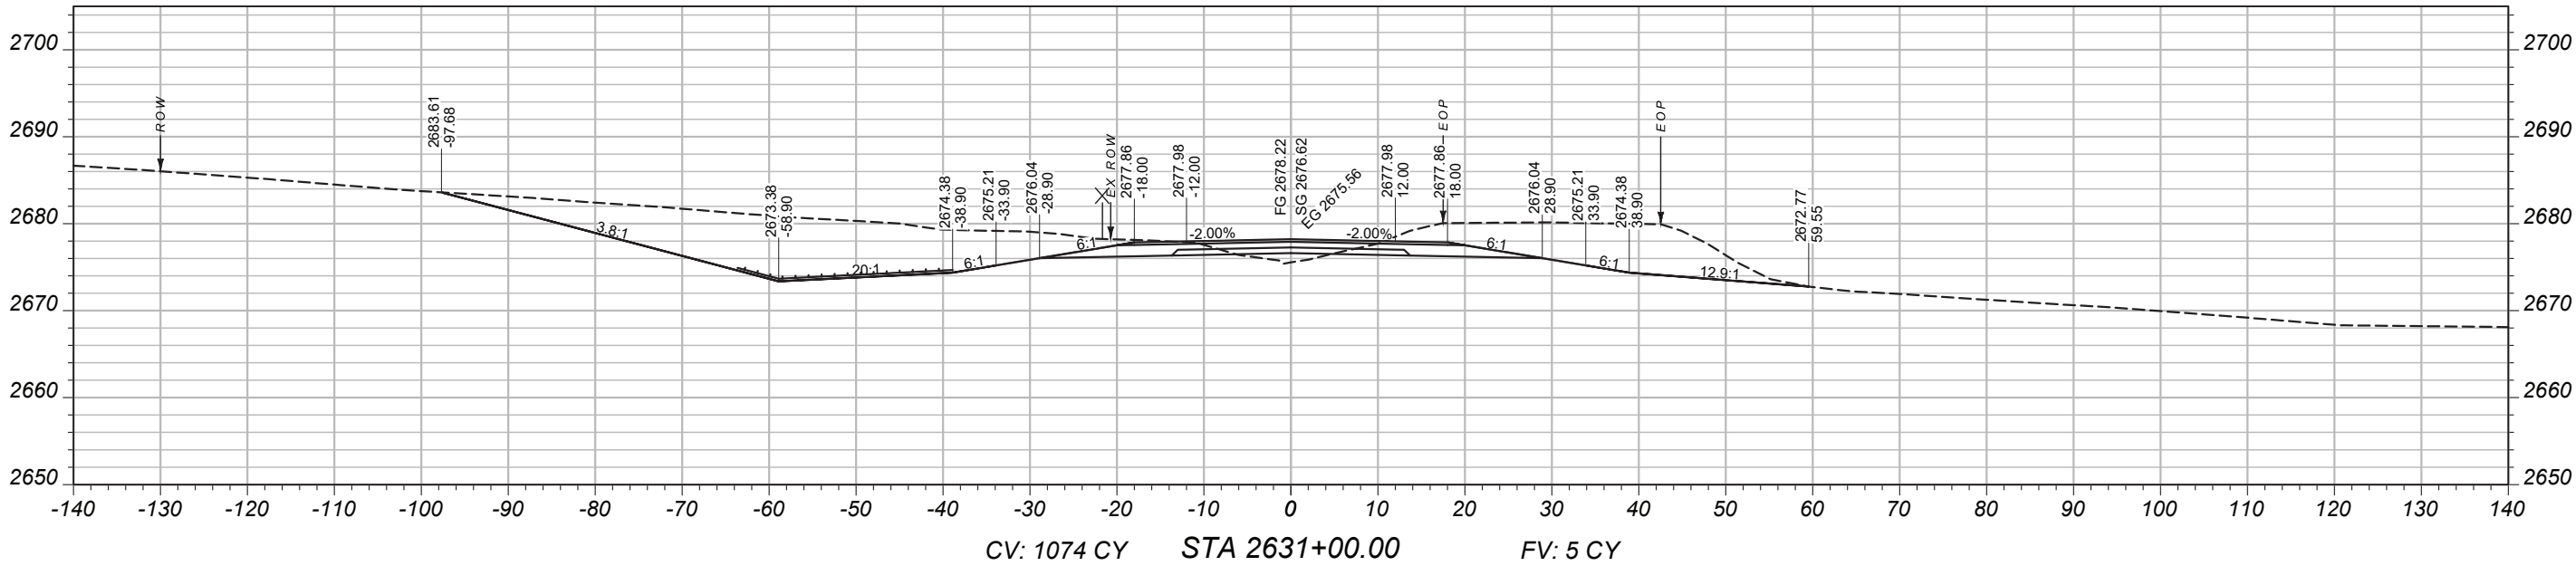

MAINLINE
CROSS-SECTIONS

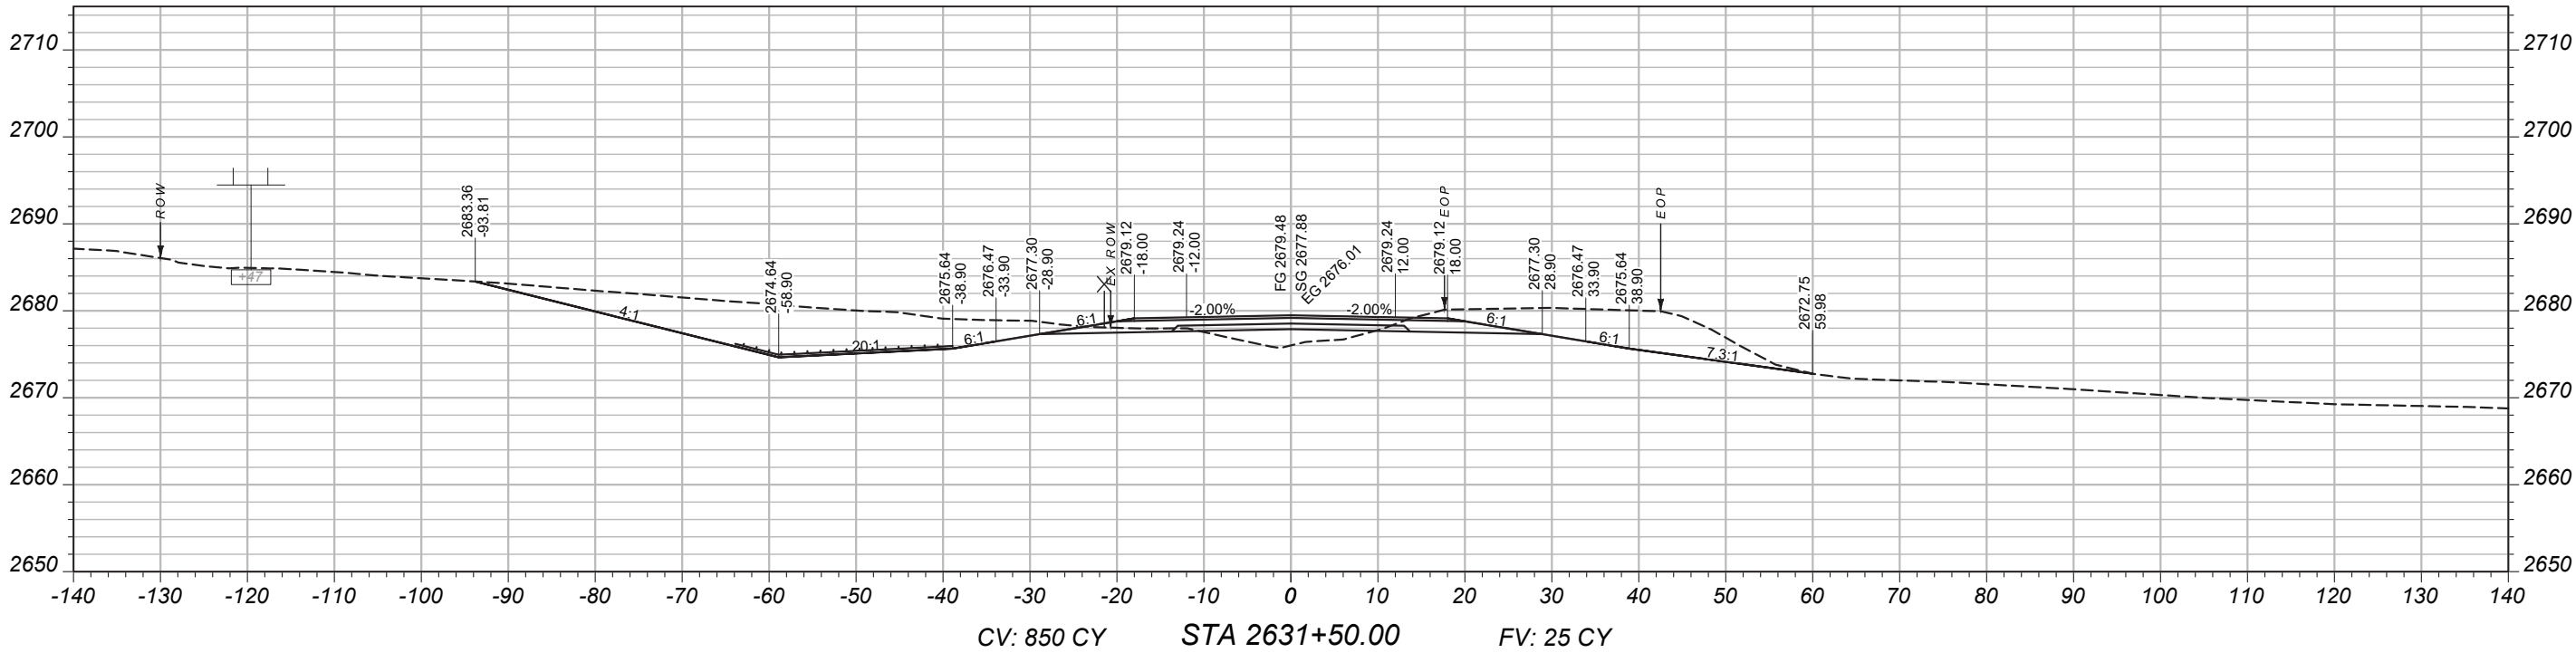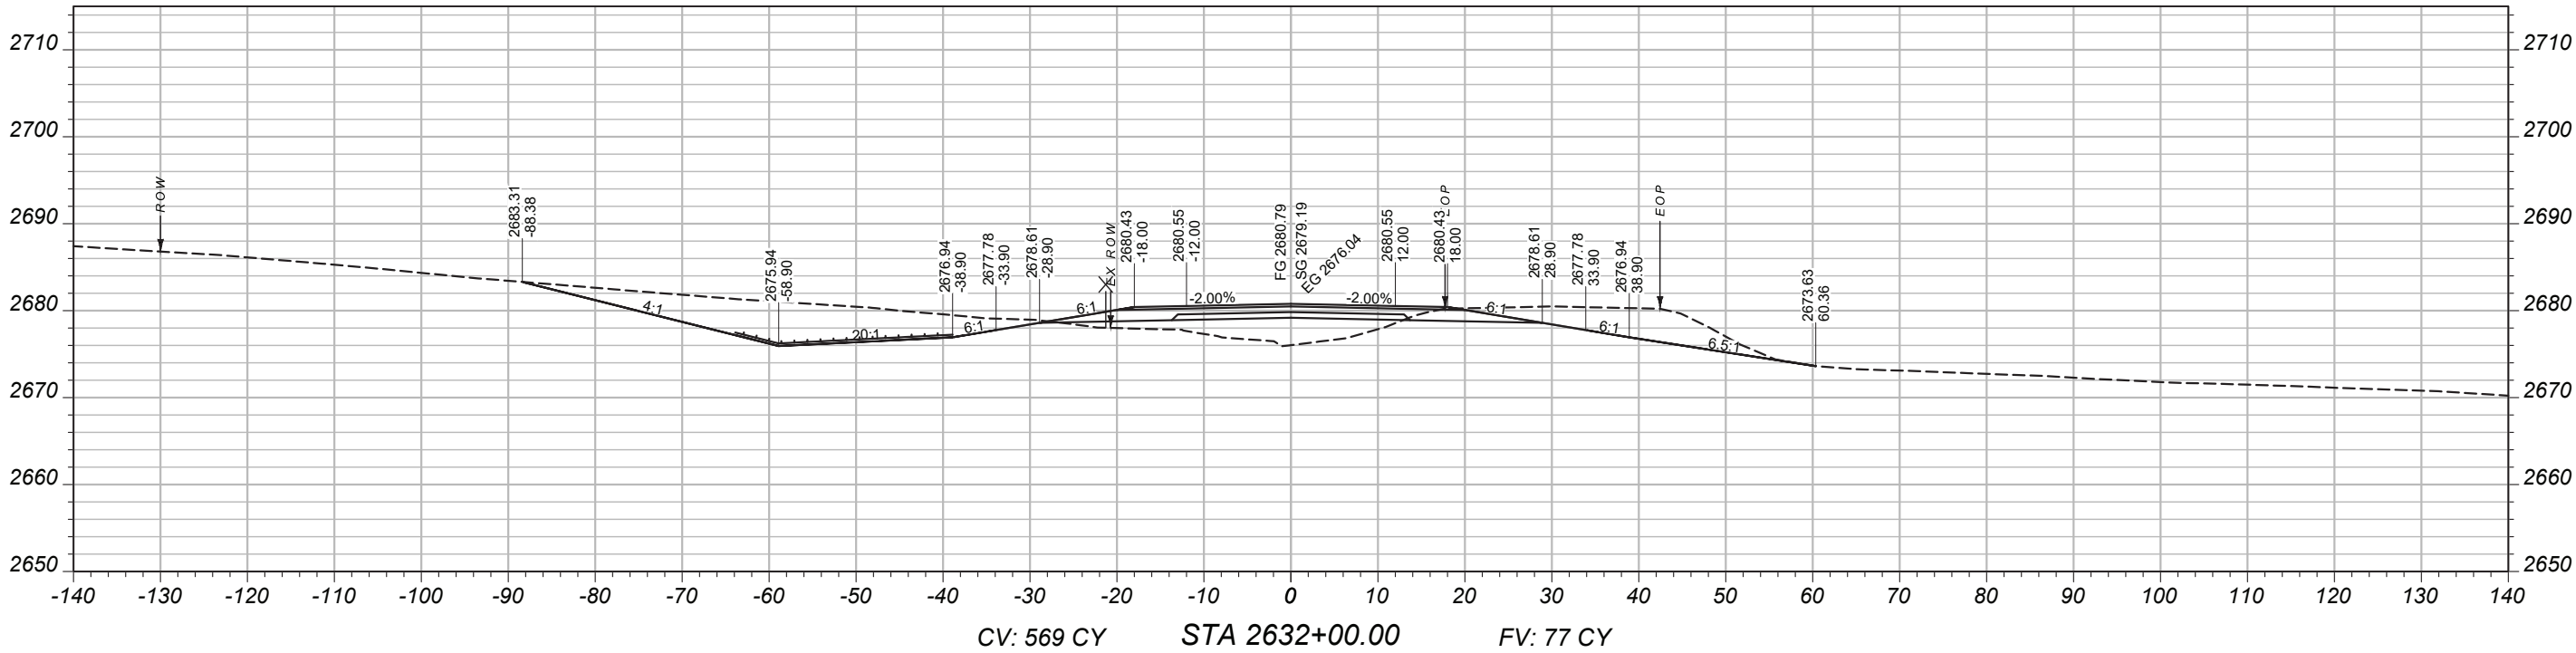

 MONTANA Department of Transportation	DESIGNED BY	B. FRANK	03/2026
	REVIEWED BY		
	CHECKED BY	J. CERECK	03/2026
	9728000RDLAY002.DWG		
CROSS SECTIONS		PROJECT ID	
		UPN	
		PROJECT NAME	
		COUNTY	
		BROCKWAY - WEST	
		MCCONE	
		SSS-NH 57-6(24)260	
		9728000	

MAINLINE
CROSS-SECTIONS

PROJECT NAME
BROCKWAY - WEST

COUNTY
MCCONE

PROJECT ID
SSS-NH 57-6(24)260



9728000

DESIGNED BY	03/2026
REVIEWED BY	
CHECKED BY	03/2026
J. CERECK	9728000RDLA V002.DWG



CROSS SECTIONS

2/2/2026 2:05 PM

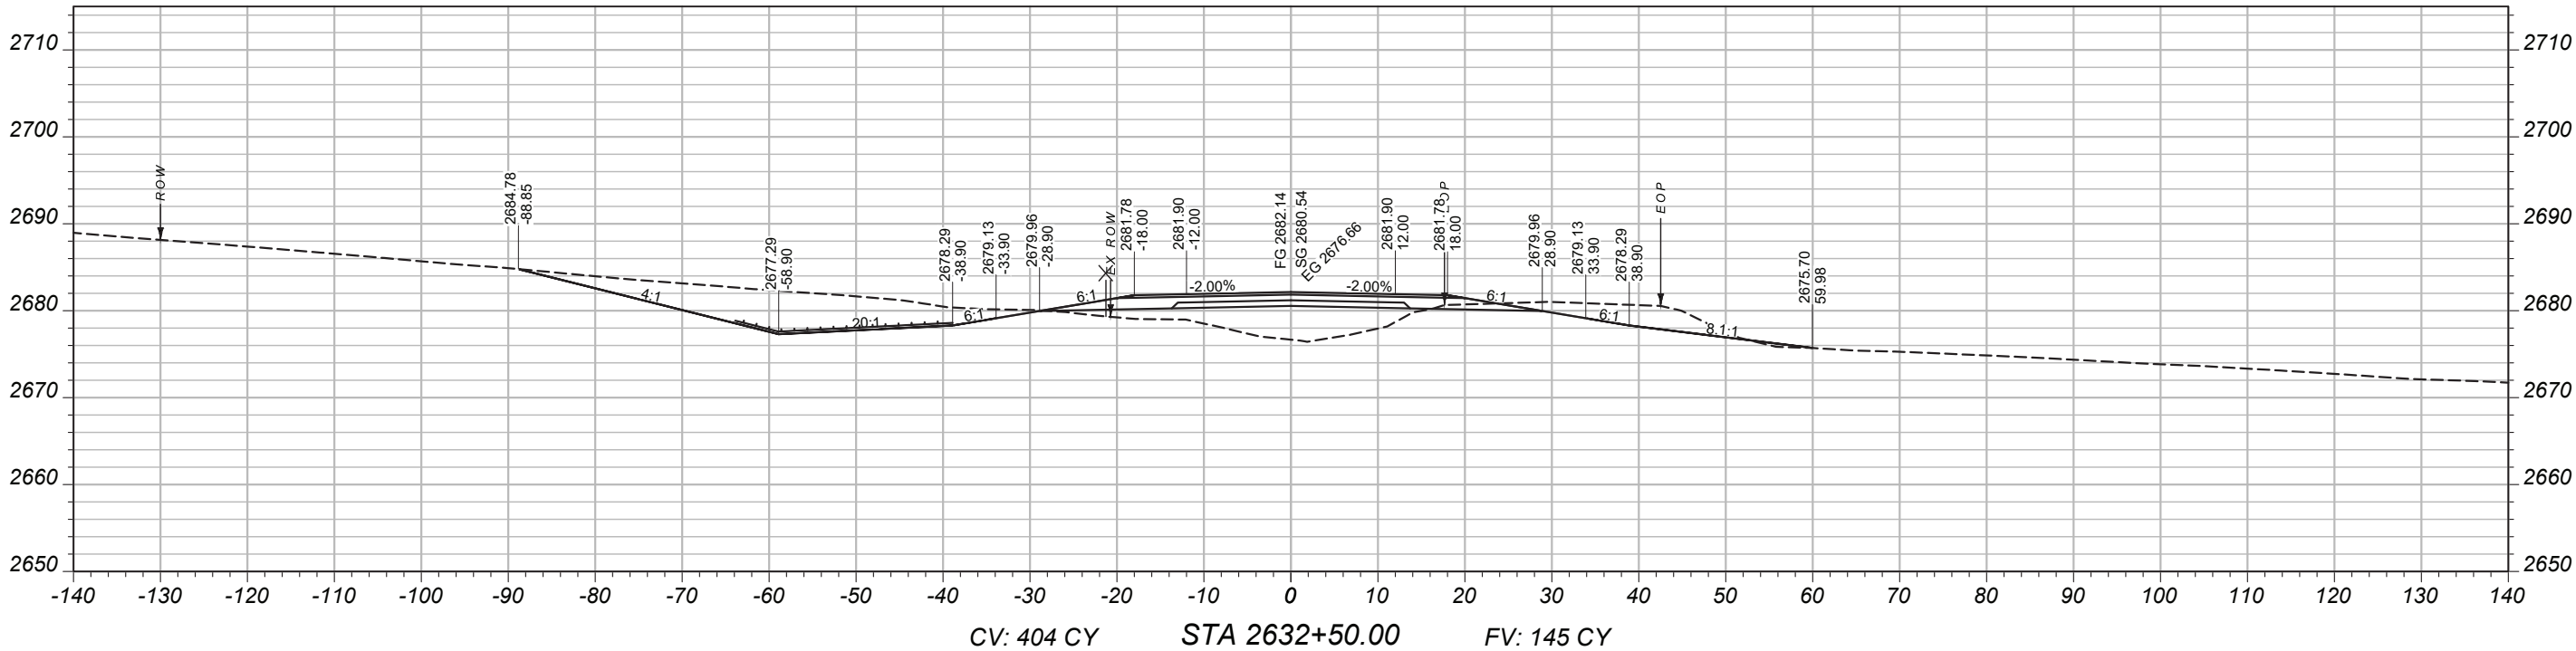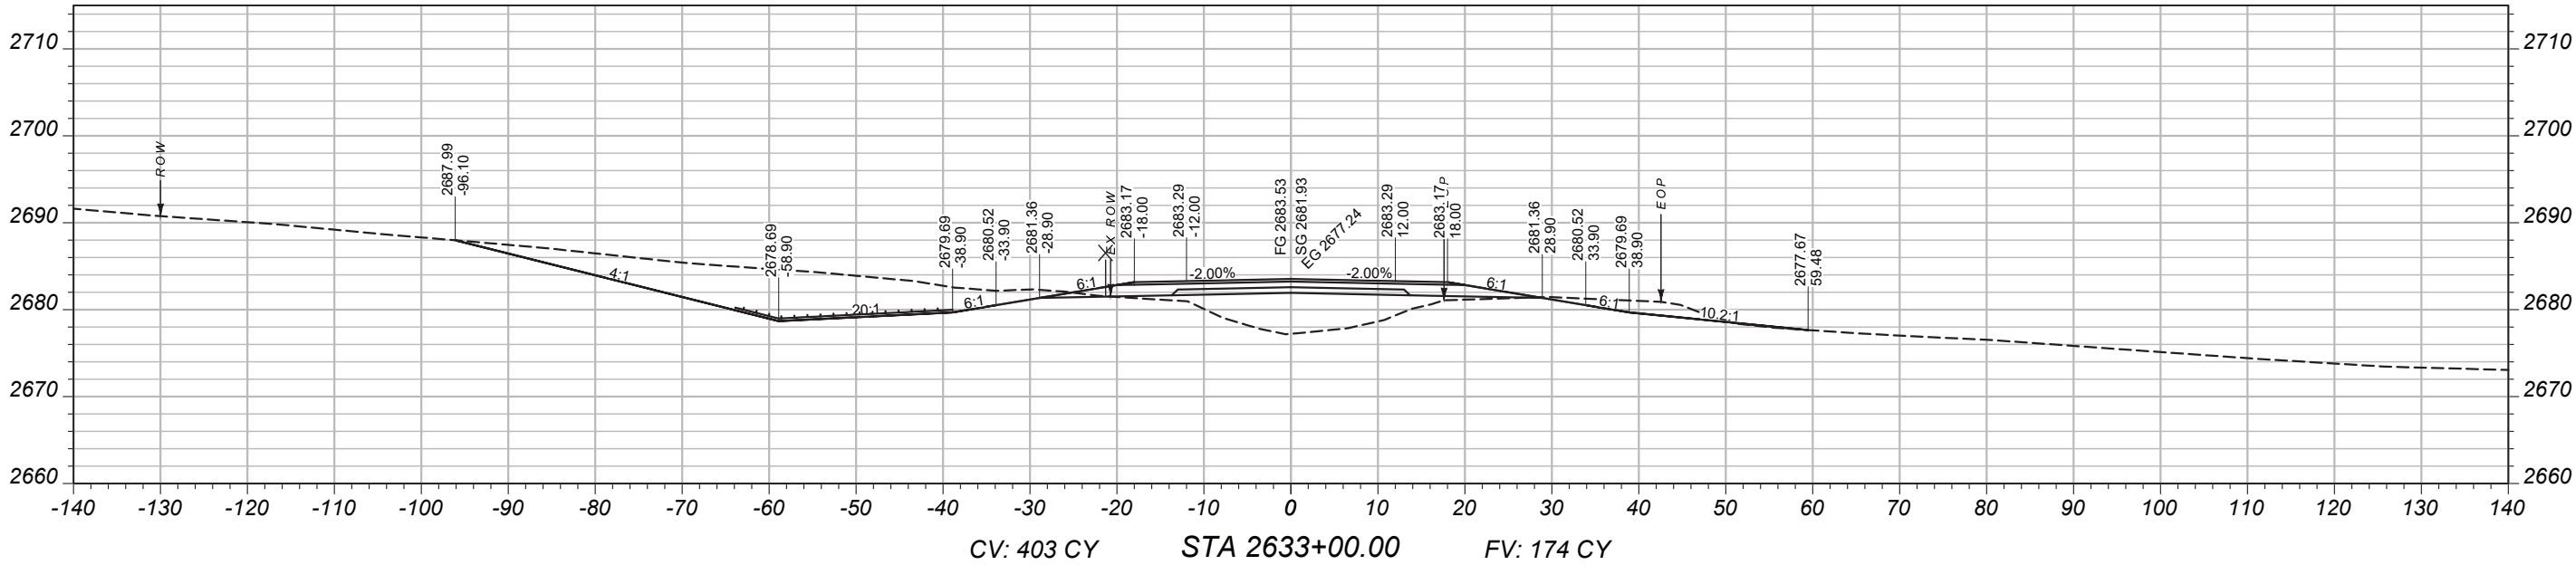

MAINLINE
CROSS-SECTIONS

PROJECT NAME
BROCKWAY - WEST

COUNTY
MCCONE

PROJECT ID
SSS-NH 57-6(24)260

UPN
9728000

DESIGNED BY
B. FRANK

03/2026

REVIEWED BY

CHECKED BY

03/2026



J. CERECK

9728000RDLAY002.DWG





CROSS SECTIONS

2/2/2026 2:05 PM

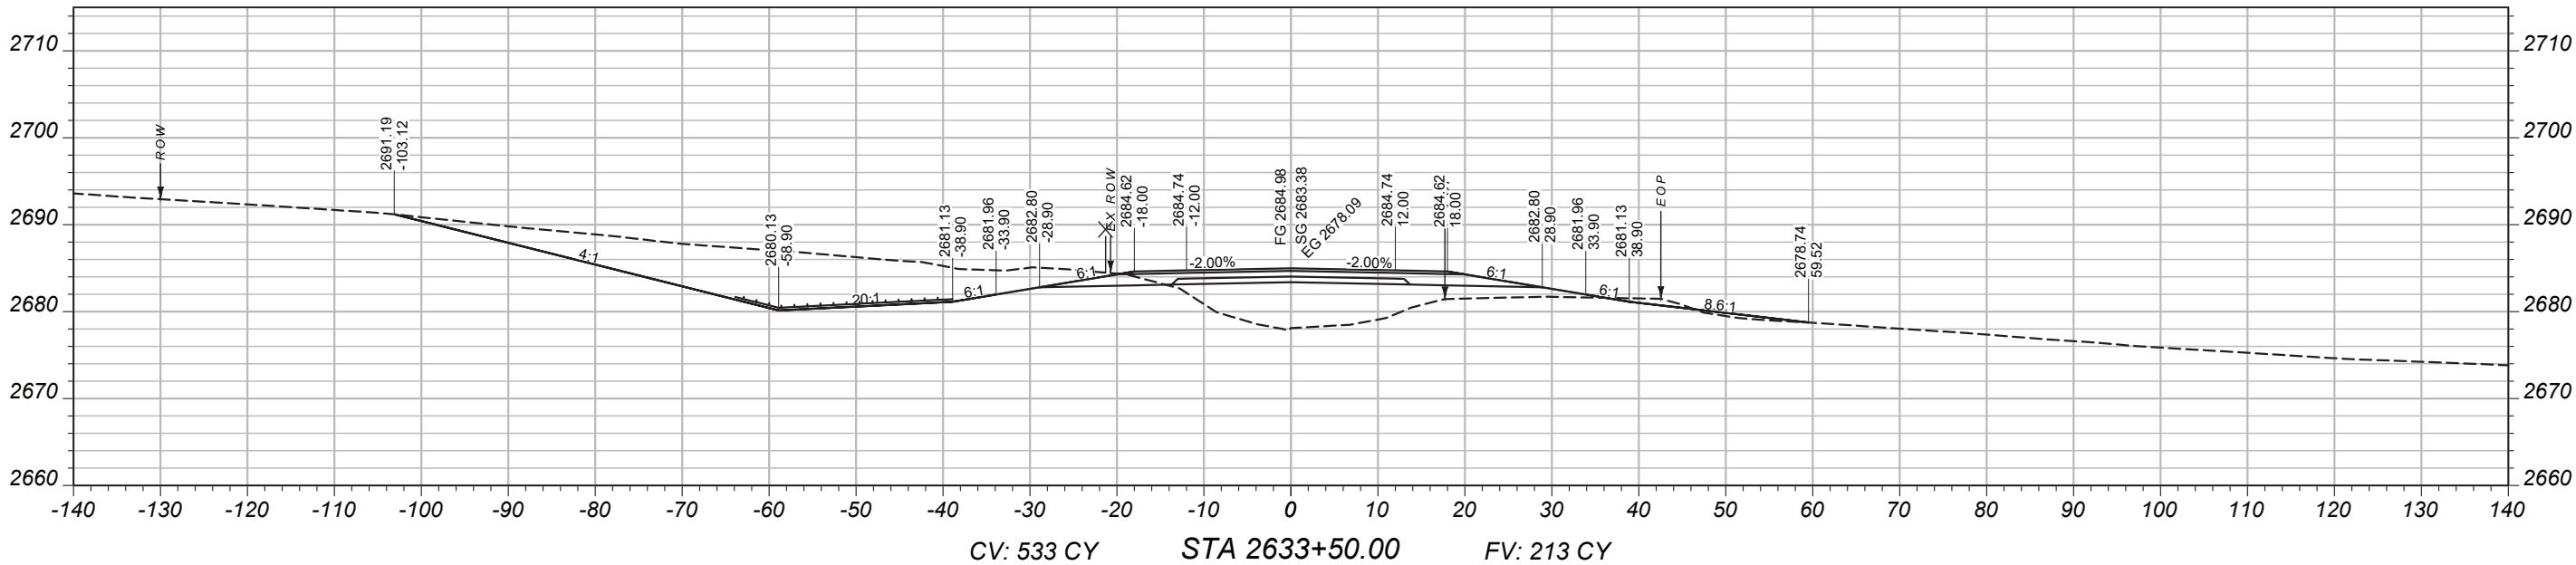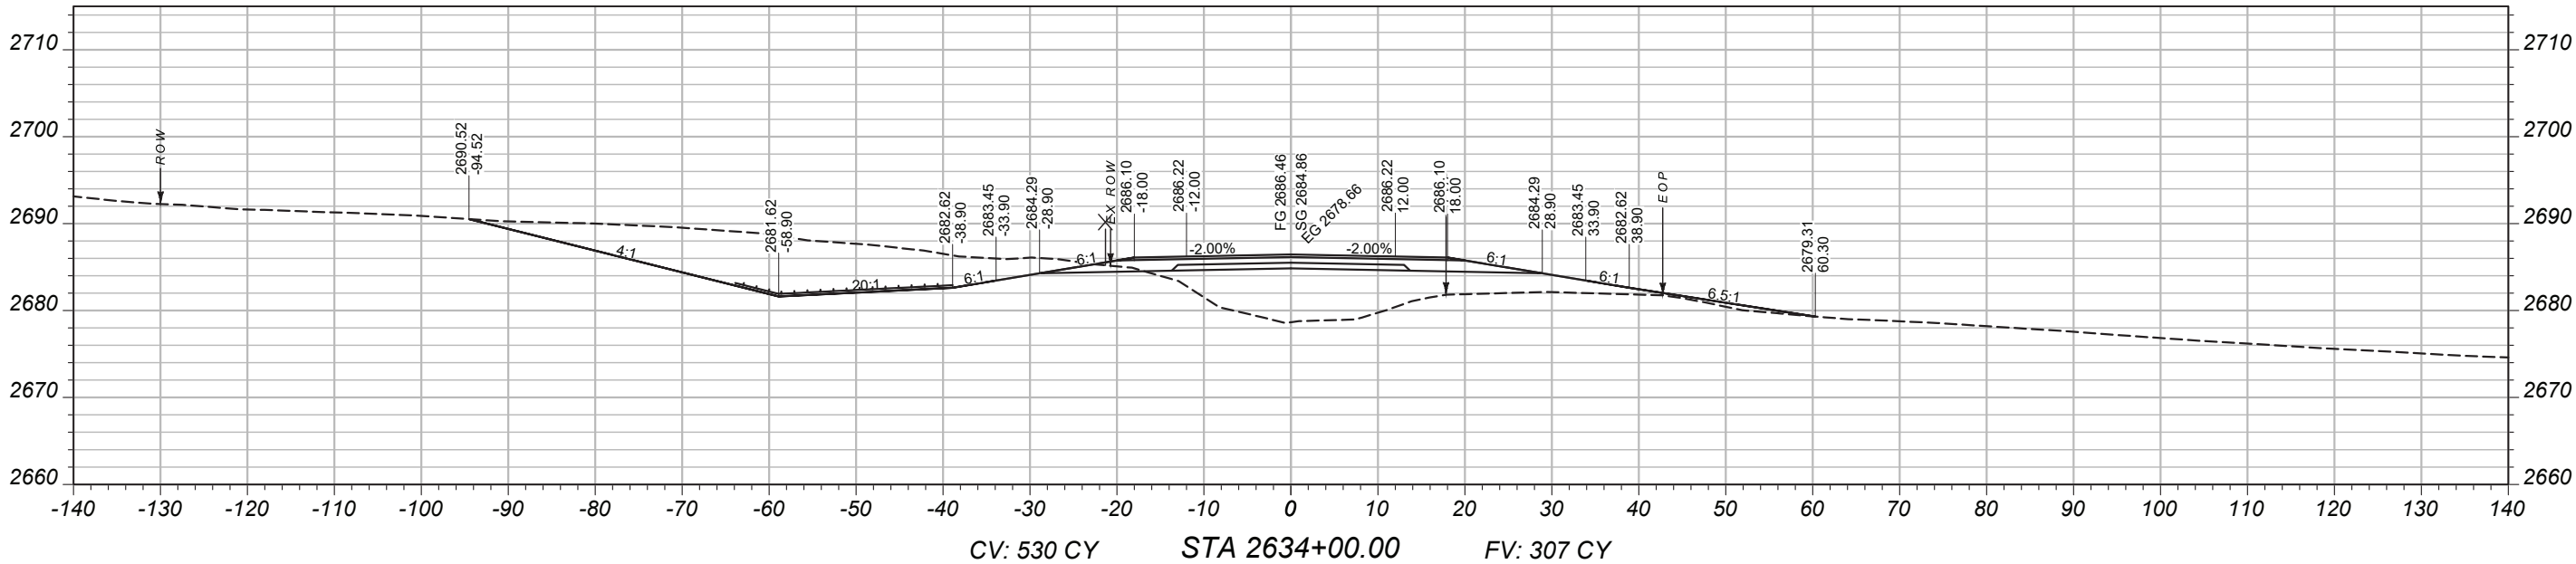

MAINLINE
CROSS-SECTIONS

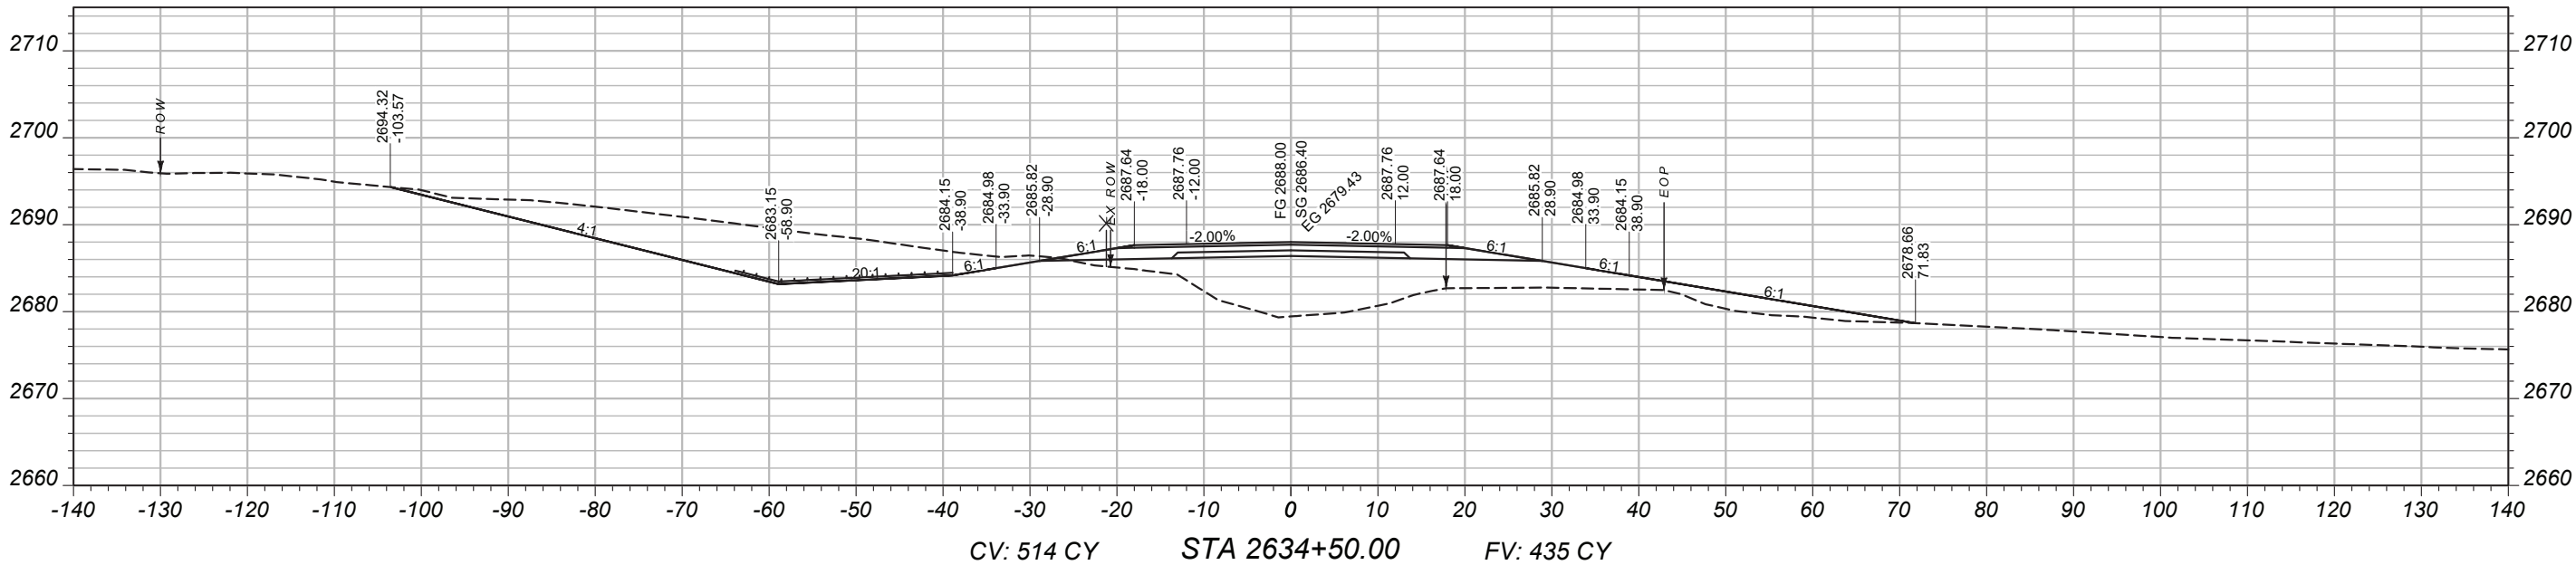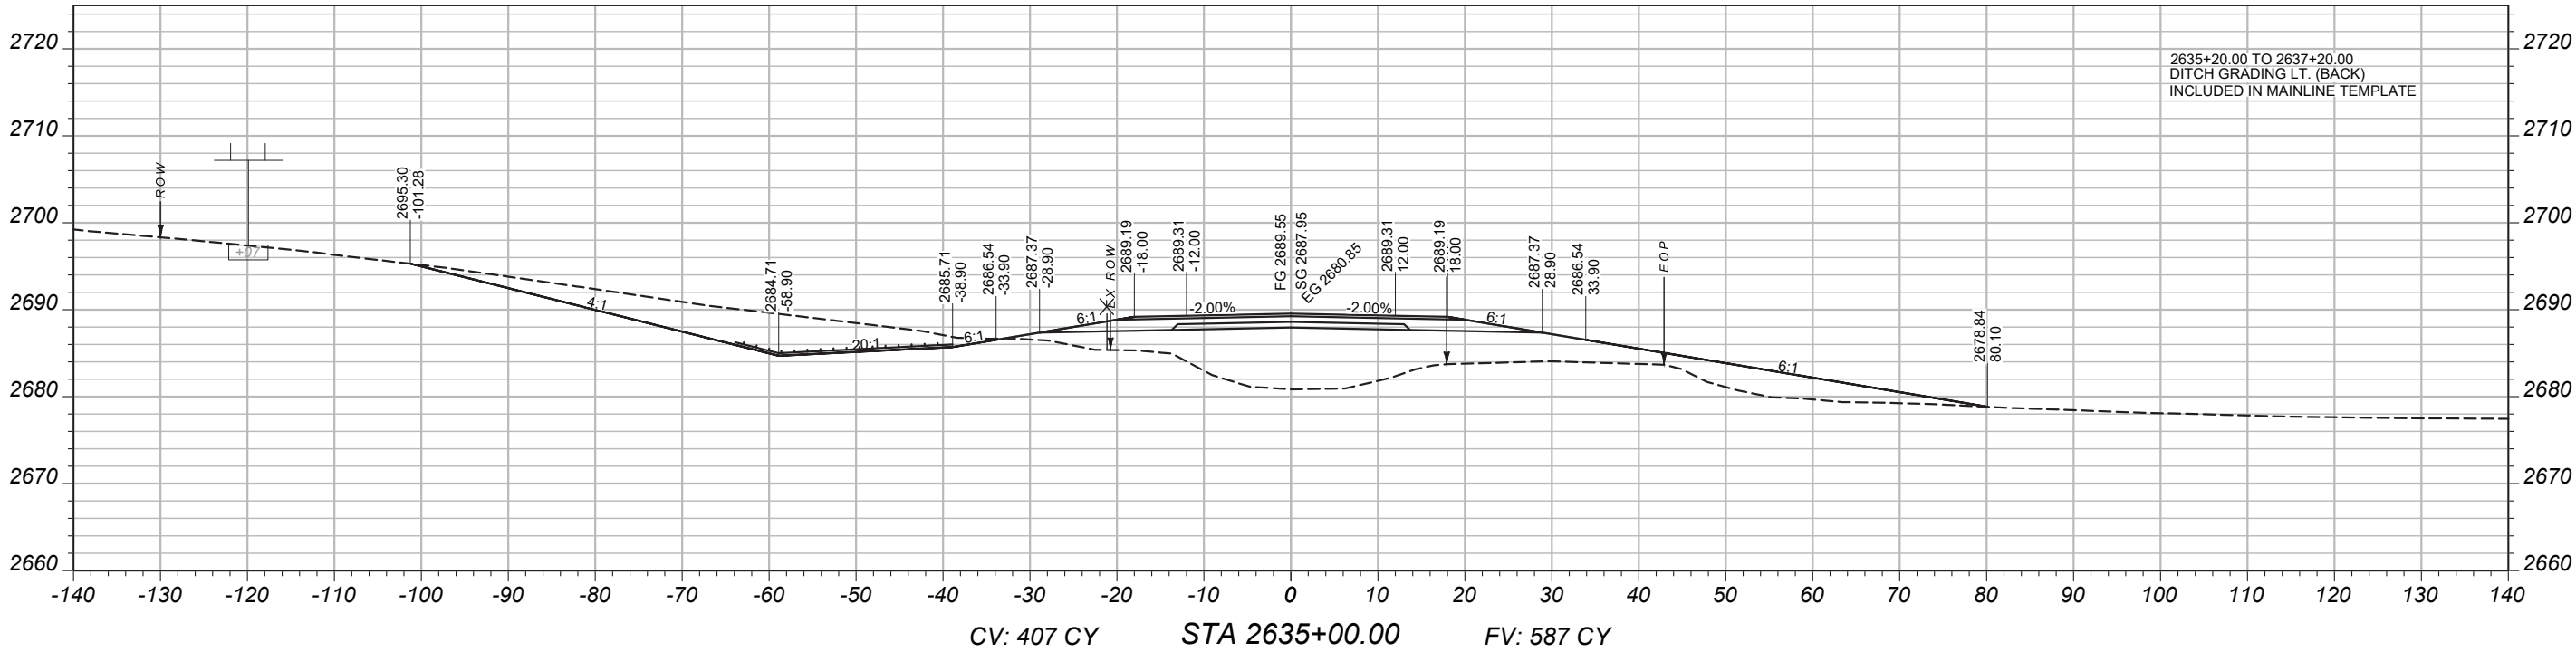

PROJECT NAME
BROCKWAY - WEST

COUNTY
MCCONE

PROJECT ID
SSS-NH 57-6(24)260

UPN
9728000

DESIGNED BY
B. FRANK

REVIEWED BY

CHECKED BY
J. CERECK



9728000RDLA V002.DWG



CROSS SECTIONS

2/2/2026 2:05 PM

MAINLINE
CROSS-SECTIONS

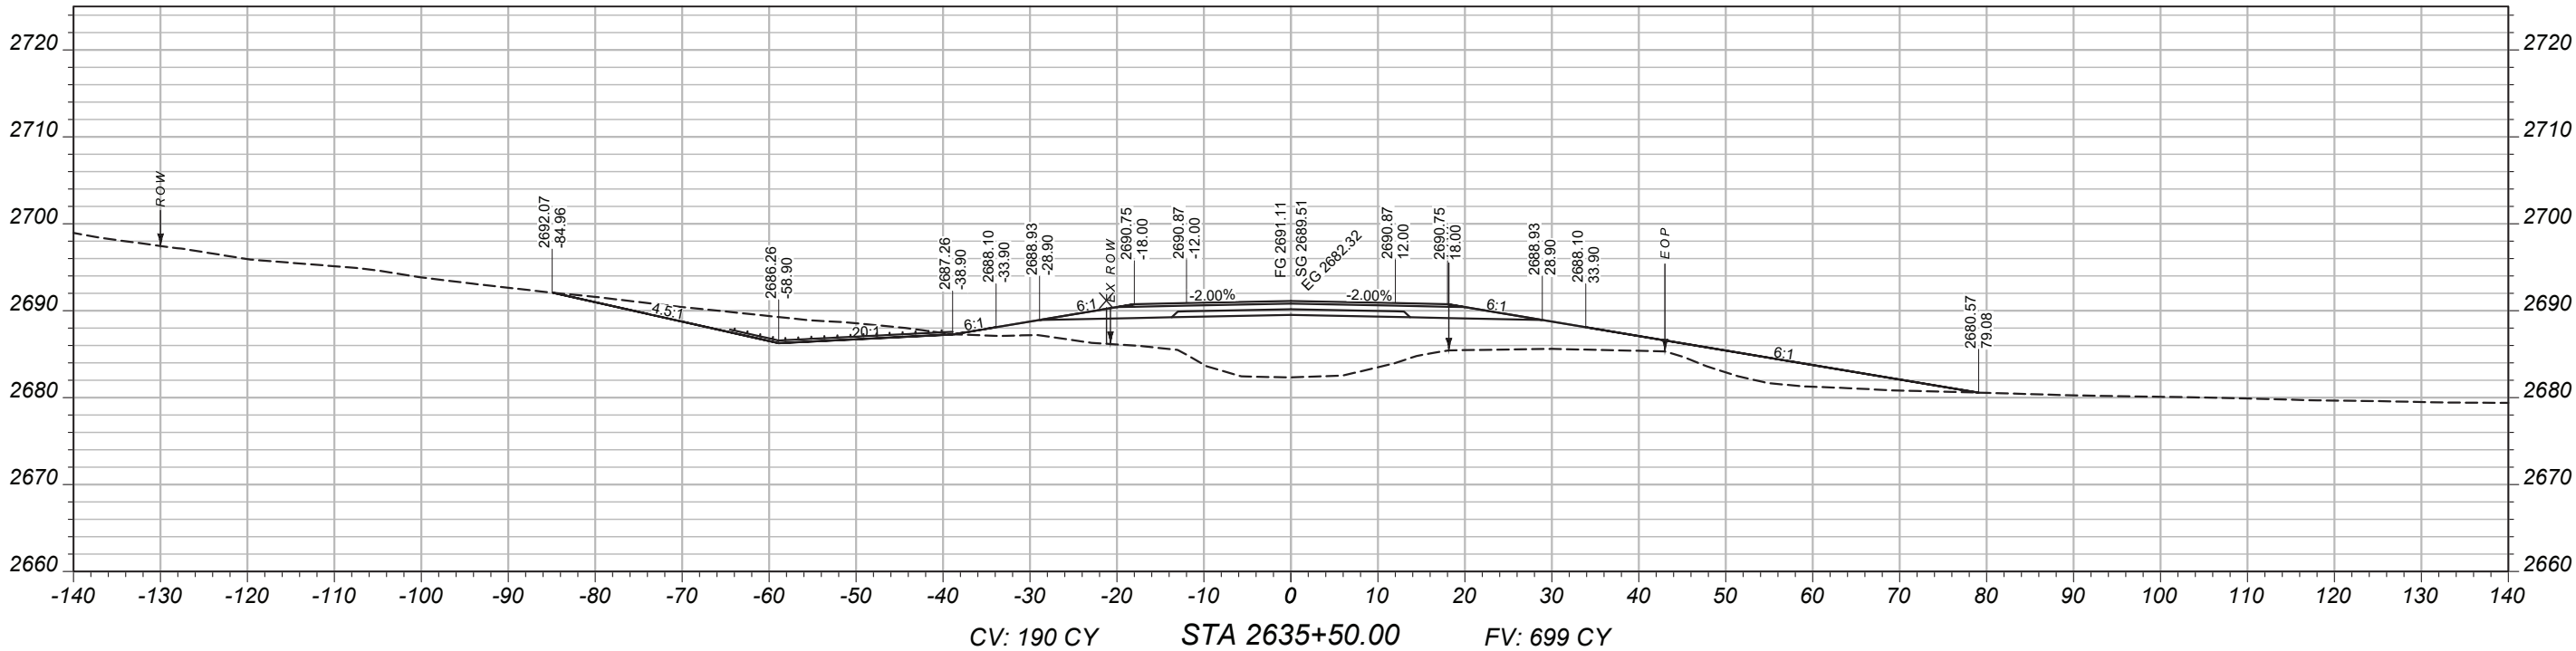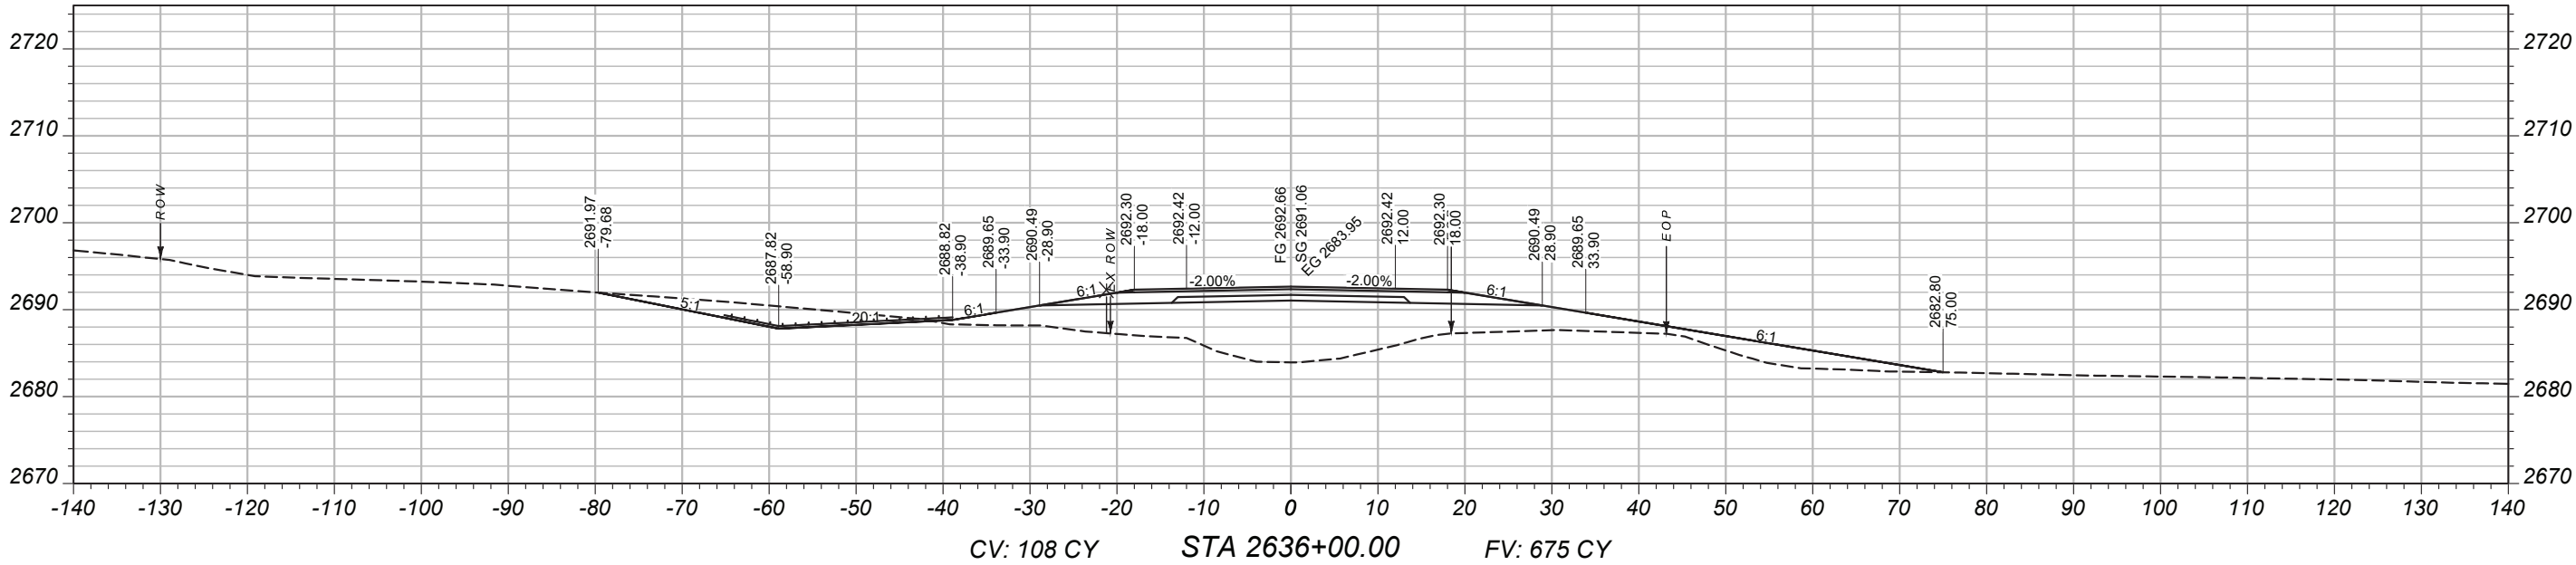

PROJECT NAME
BROCKWAY - WEST

COUNTY
MCCONE

PROJECT ID
SSS-NH 57-6(24)260

UPN
9728000

DESIGNED BY
B. FRANK

REVIEWED BY
J. CERECK

CHECKED BY
J. CERECK

9728000RD-LAY002.DWG



CROSS SECTIONS

MAINLINE
CROSS-SECTIONS

PROJECT NAME
BROCKWAY - WEST

COUNTY
MCCONE

PROJECT ID
SSS-NH 57-6(24)260

UPN
9728000

DESIGNED BY
B. FRANK

REVIEWED BY



CHECKED BY
J. CERECK

9728000RDLAY002.DWG



CROSS SECTIONS

2/2/2026 2:05 PM

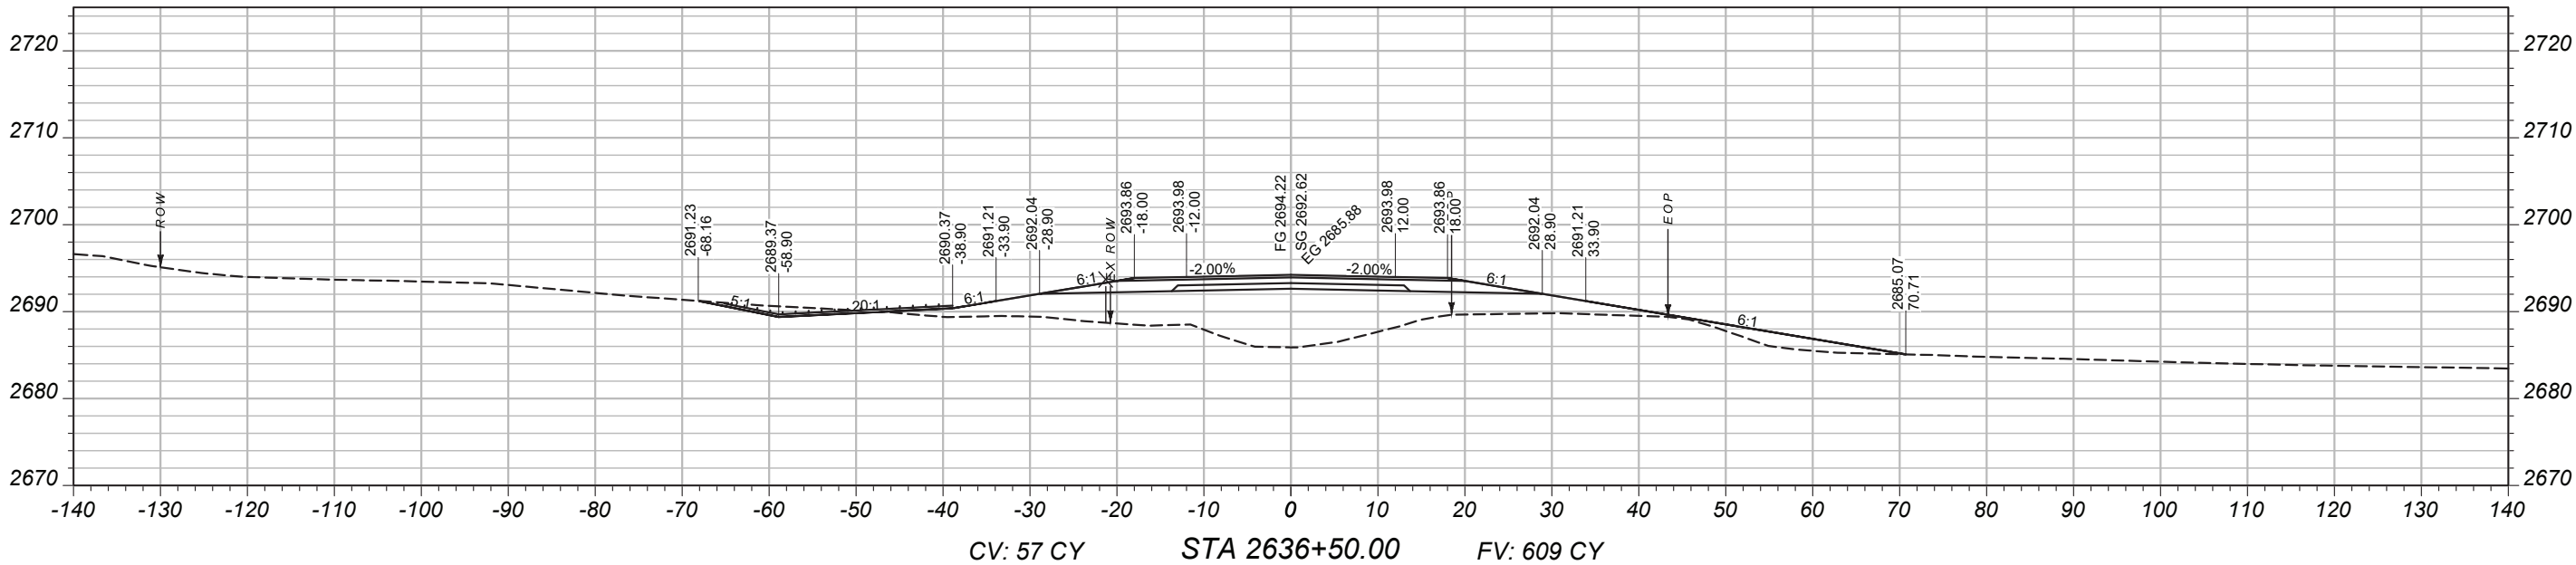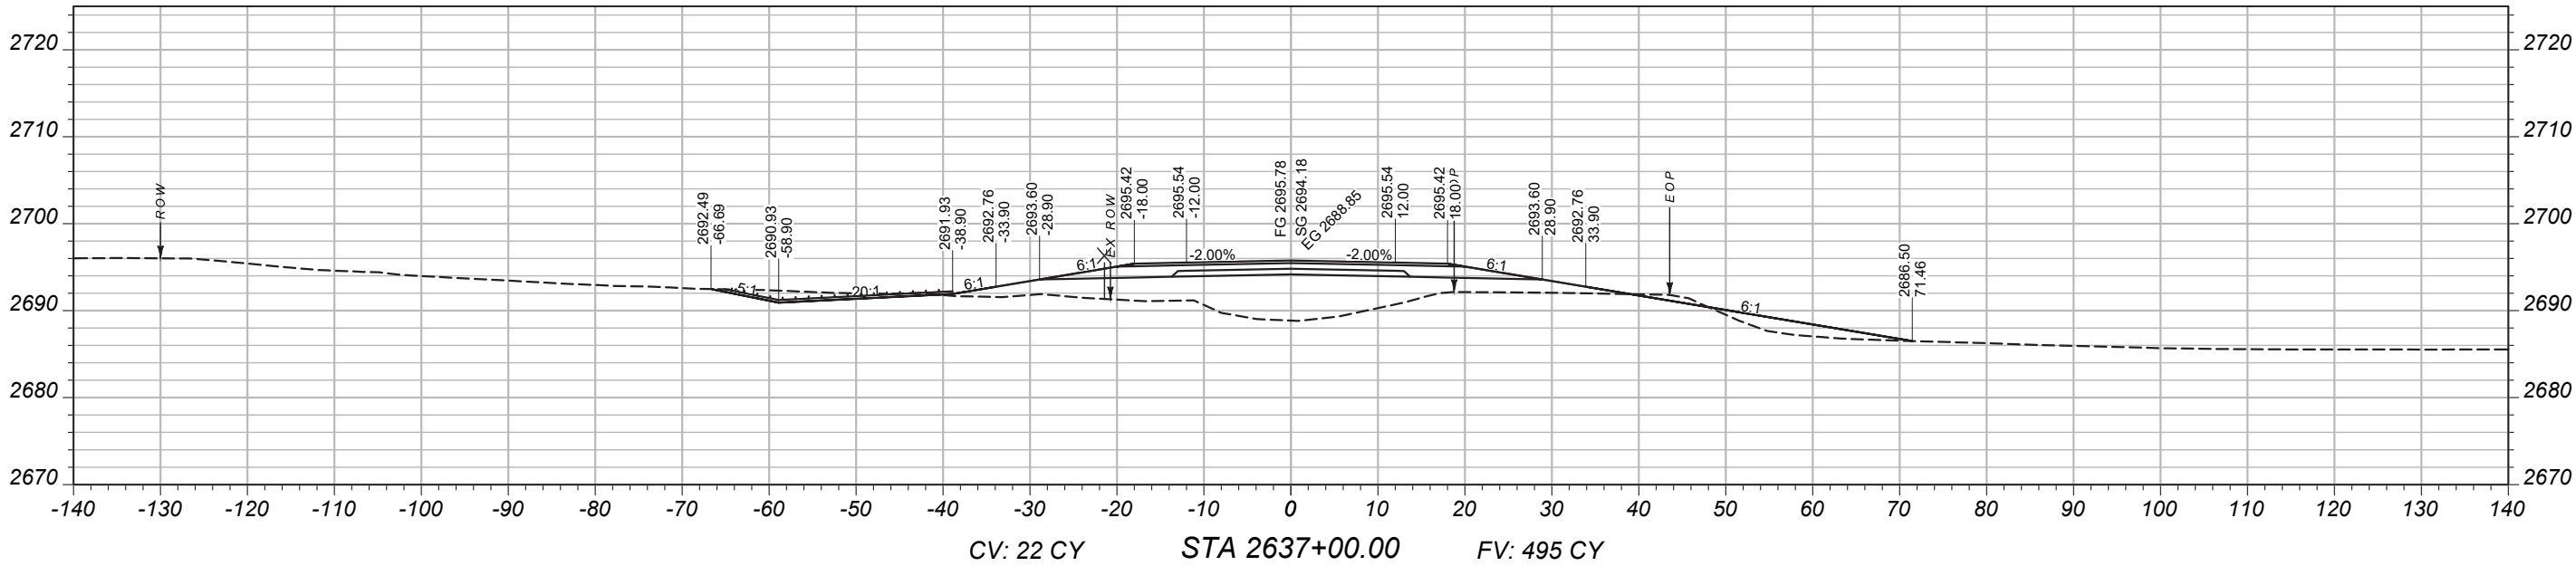

MAINLINE
CROSS-SECTIONS

PROJECT NAME
BROCKWAY - WEST

COUNTY
MCCONE

PROJECT ID
SSS-NH 57-6(24)260

UPN
9728000

DESIGNED BY
B. FRANK

03/2026

REVIEWED BY

CHECKED BY

03/2026



J. CERECK

9728000RDLA V002.DWG



CROSS SECTIONS

2/2/2026 2:05 PM

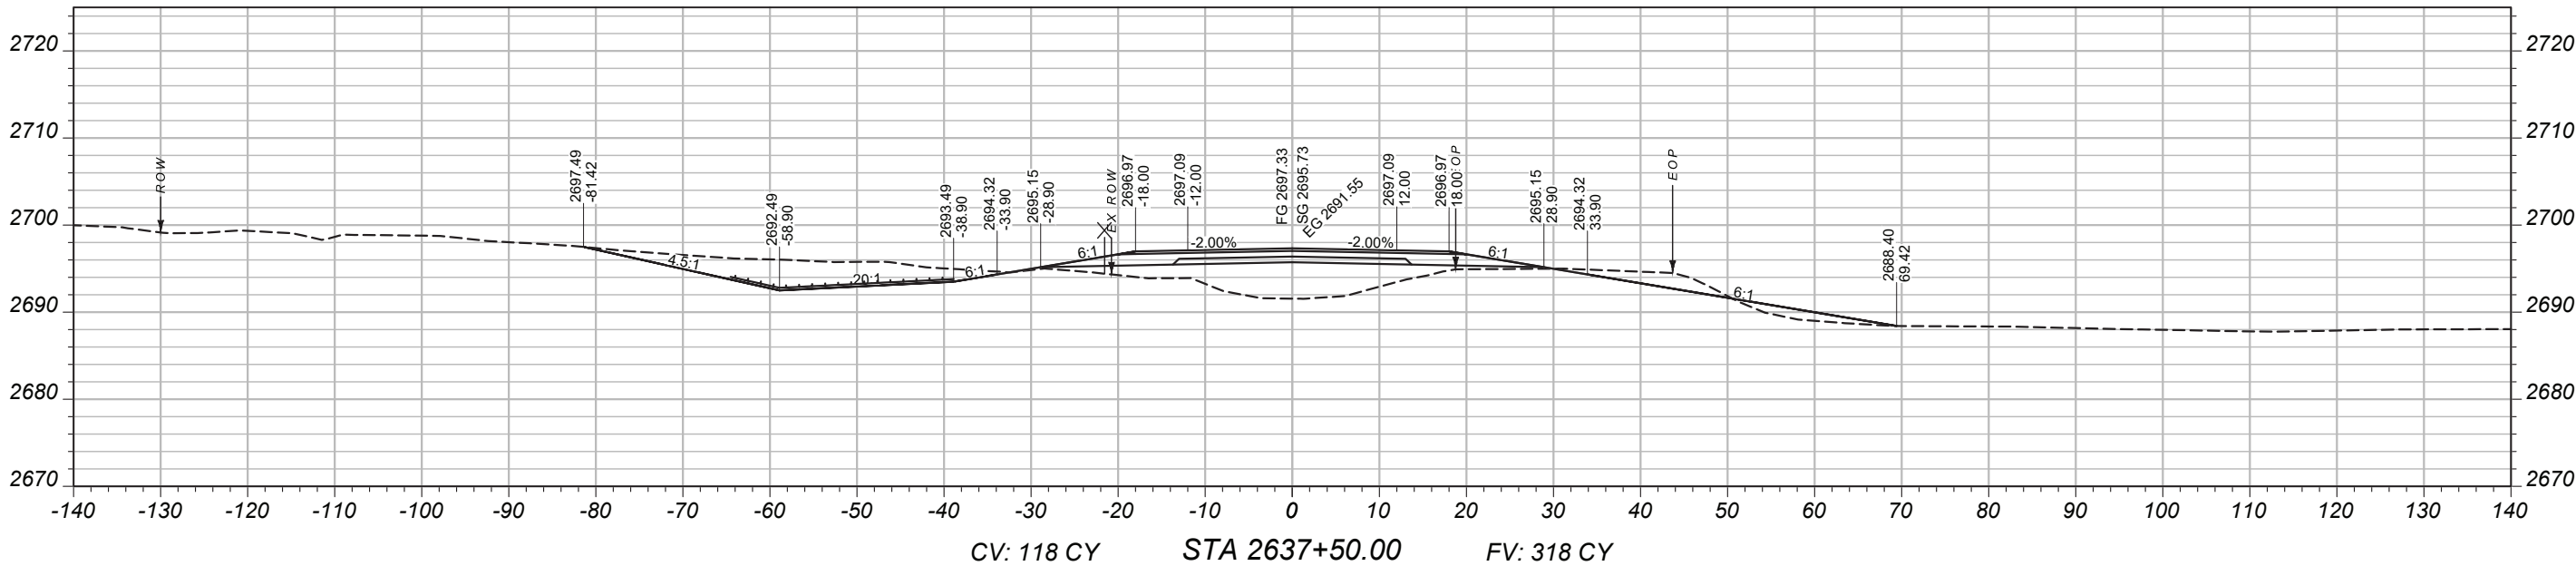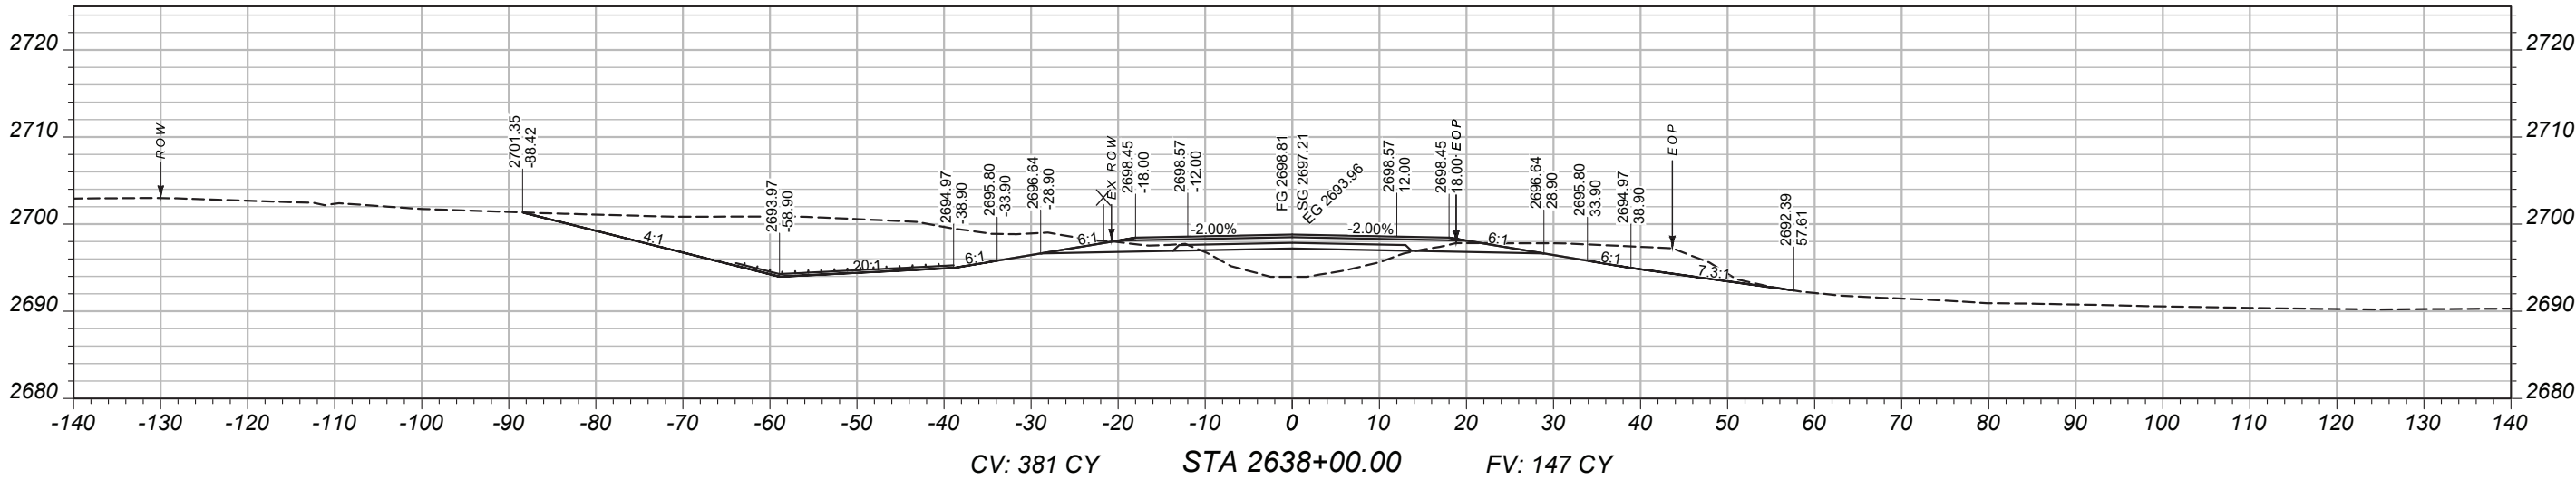

MAINLINE
CROSS-SECTIONS

PROJECT NAME
BROCKWAY - WEST

COUNTY
MCCONE

PROJECT ID
SSS-NH 57-6(24)260

UPN
9728000

DESIGNED BY
B. FRANK

03/2026

REVIEWED BY

CHECKED BY
J. CERECK



03/2026

9728000RDLA V002.DWG



CROSS SECTIONS

2/2/2026 2:05 PM

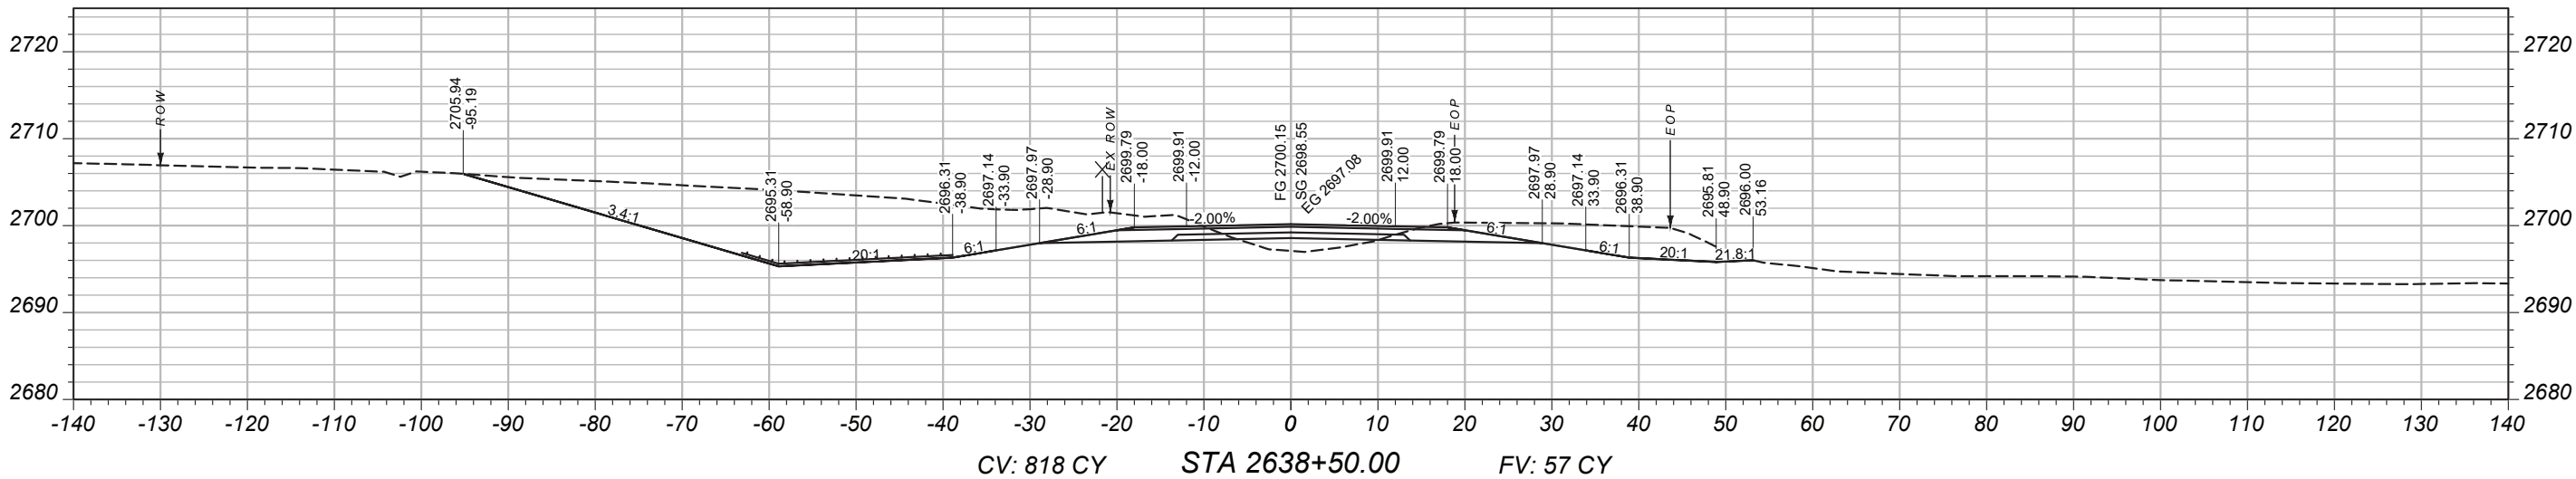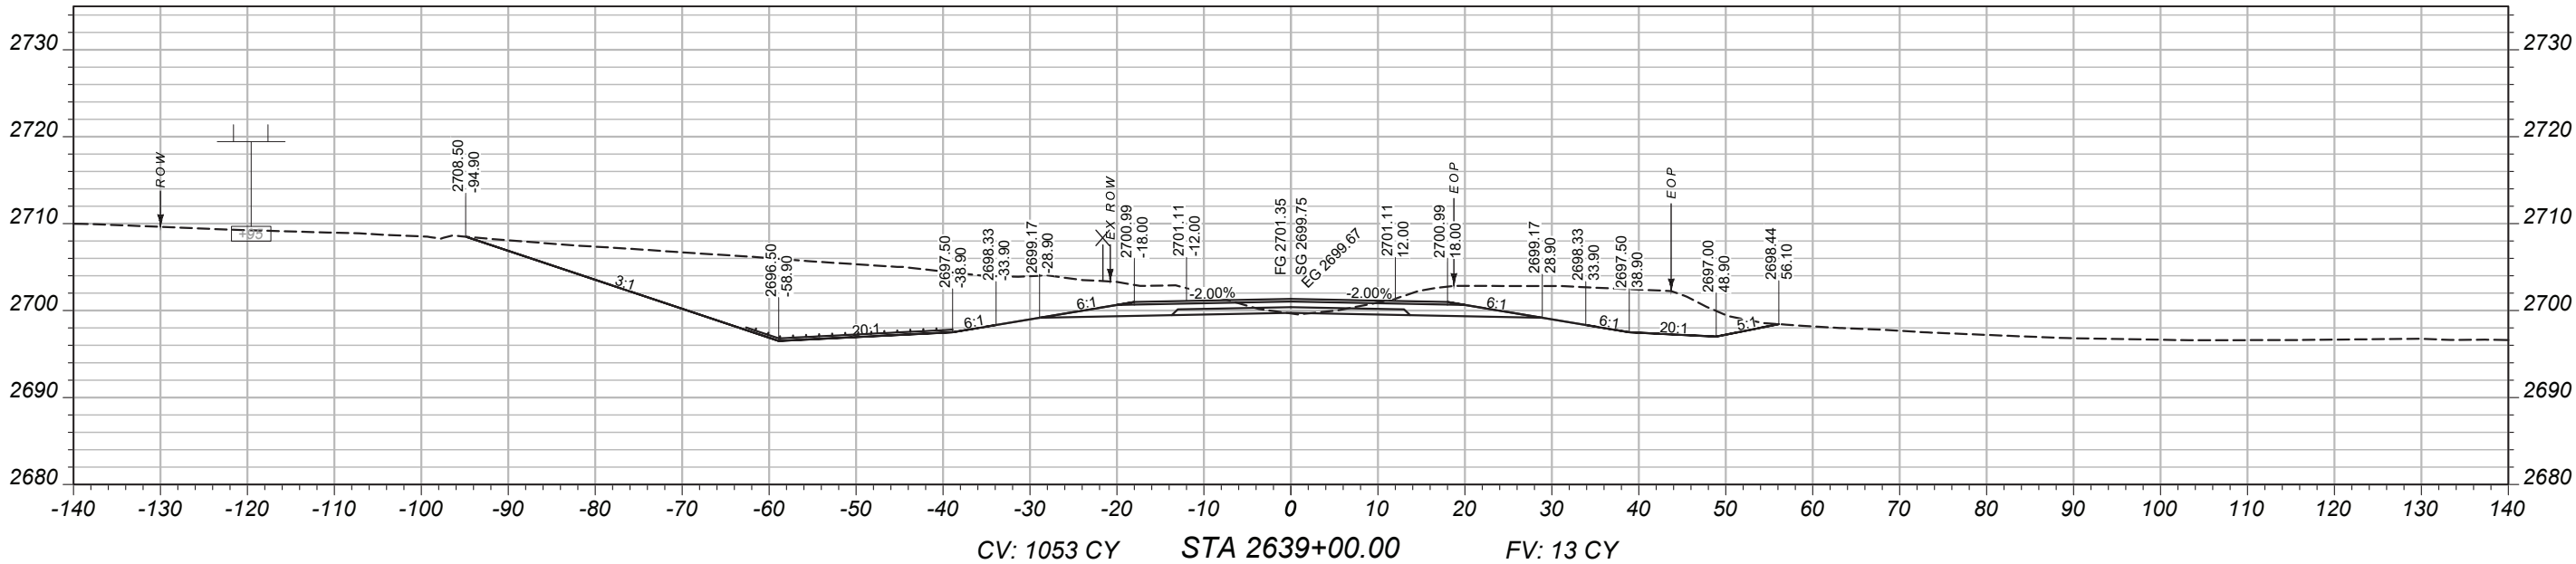

MAINLINE
CROSS-SECTIONS

PROJECT NAME
BROCKWAY - WEST

COUNTY
MCCONE

PROJECT ID
SSS-NH 57-6(24)260

UPN
9728000

DESIGNED BY
B. FRANK

03/2026

REVIEWED BY

CHECKED BY

03/2026



J. CERECK

9728000RDLAY002.DWG



CROSS SECTIONS

2/2/2026 2:05 PM

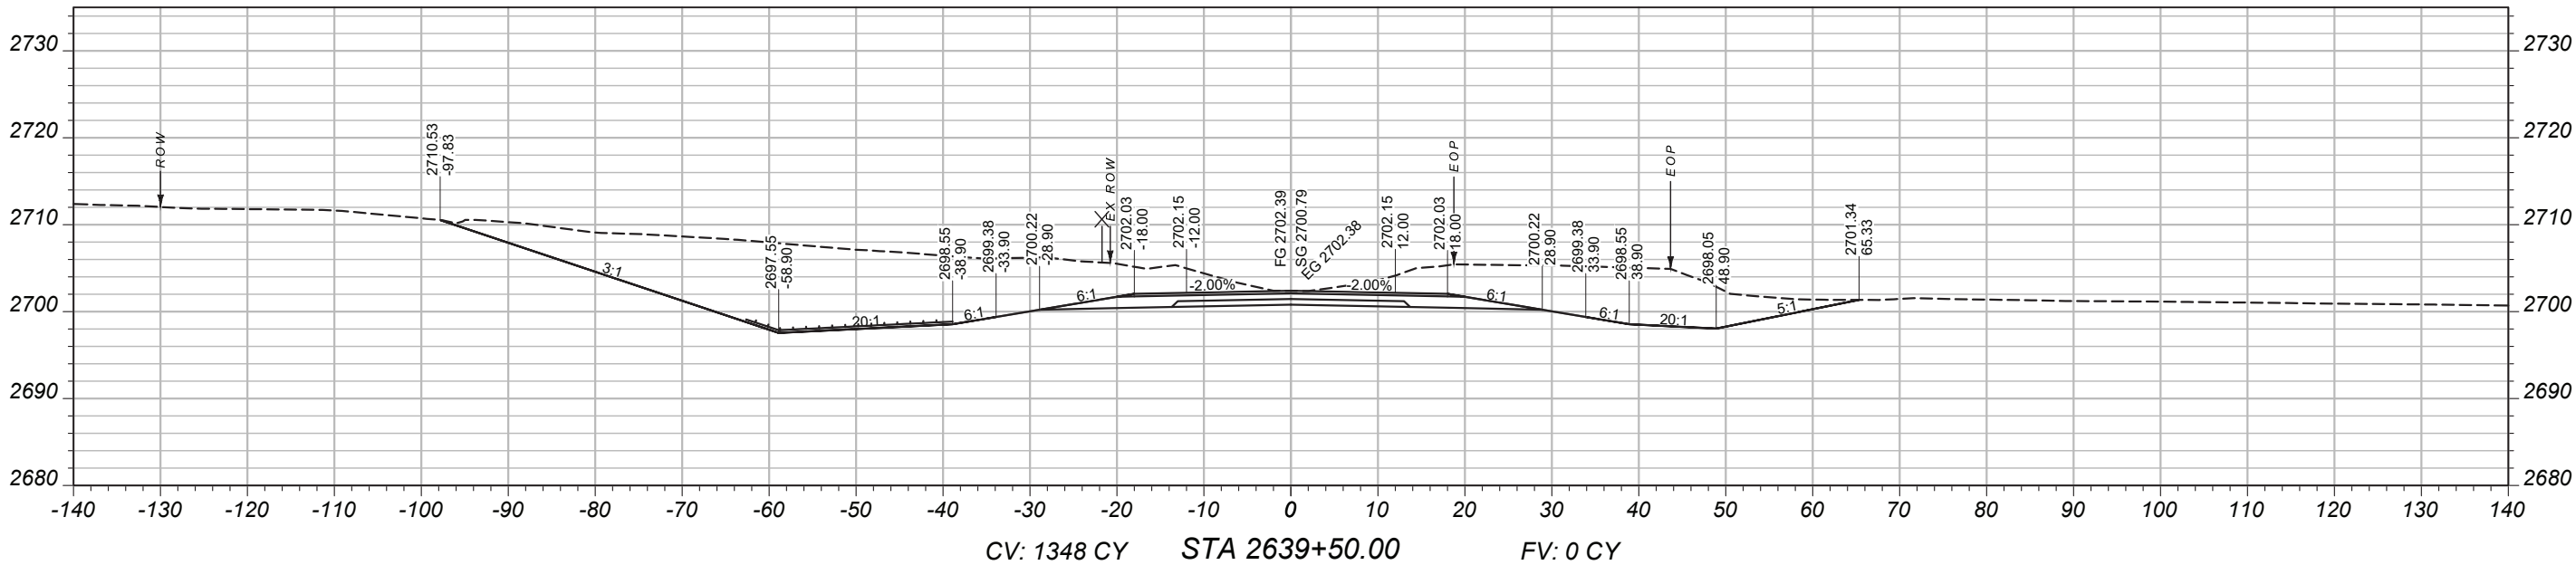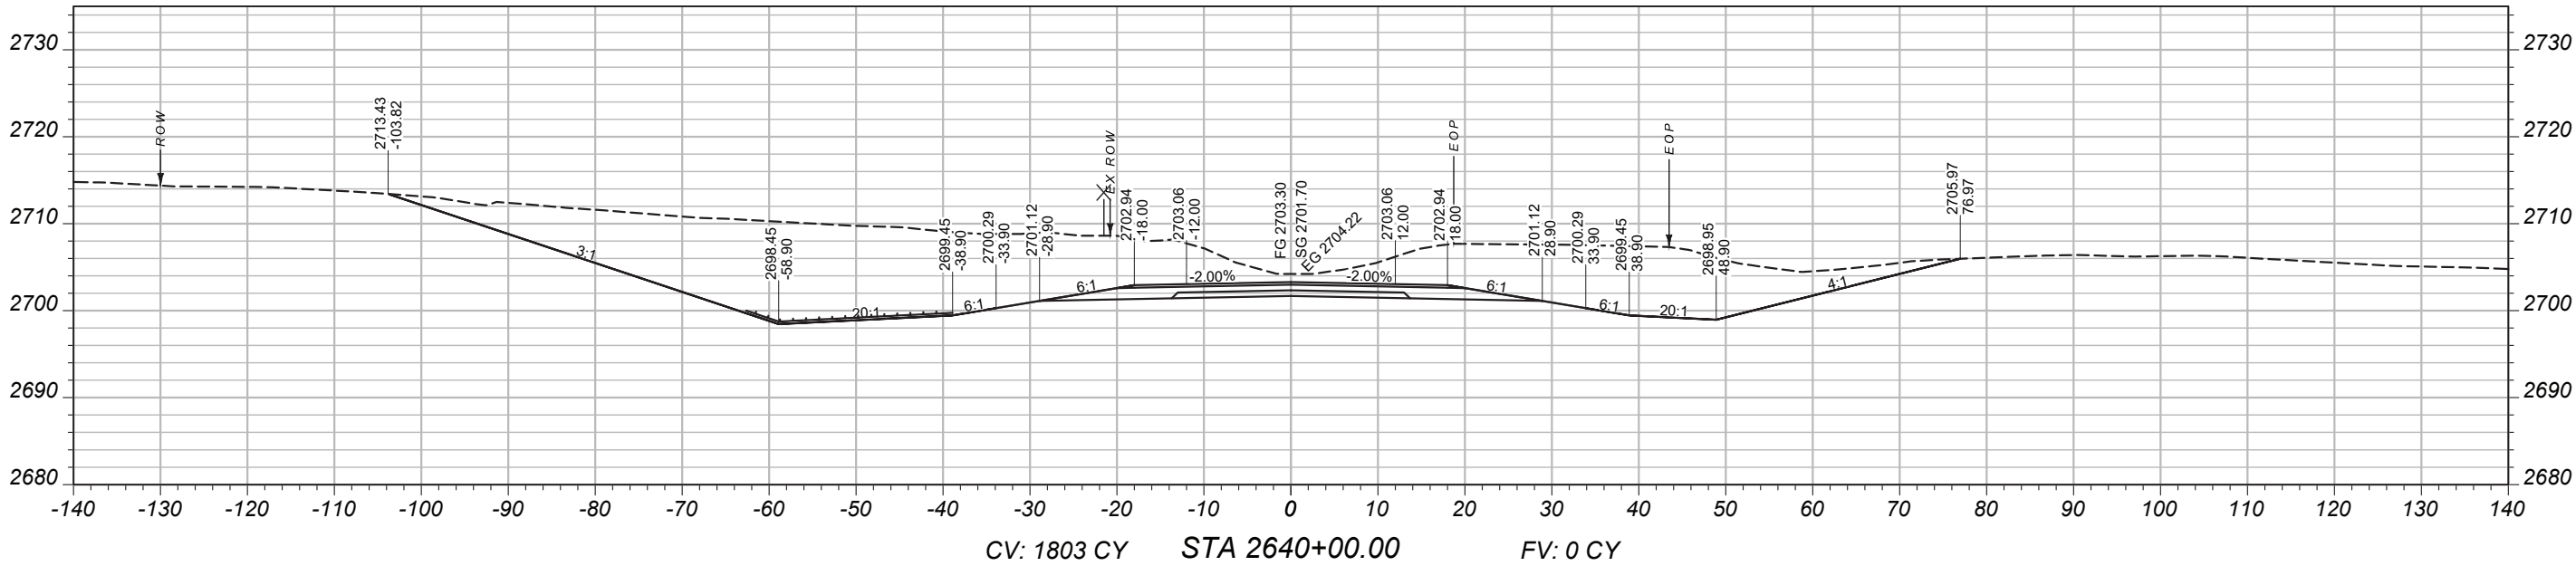

MAINLINE
CROSS-SECTIONS

PROJECT NAME
BROCKWAY - WEST

COUNTY
MCCONE

PROJECT ID
SSS-NH 57-6(24)260

UPN
9728000

DESIGNED BY
B. FRANK

03/2026

REVIEWED BY

CHECKED BY

03/2026



J. CERECK

9728000RDLAY002.DWG



CROSS SECTIONS

2/2/2026 2:05 PM

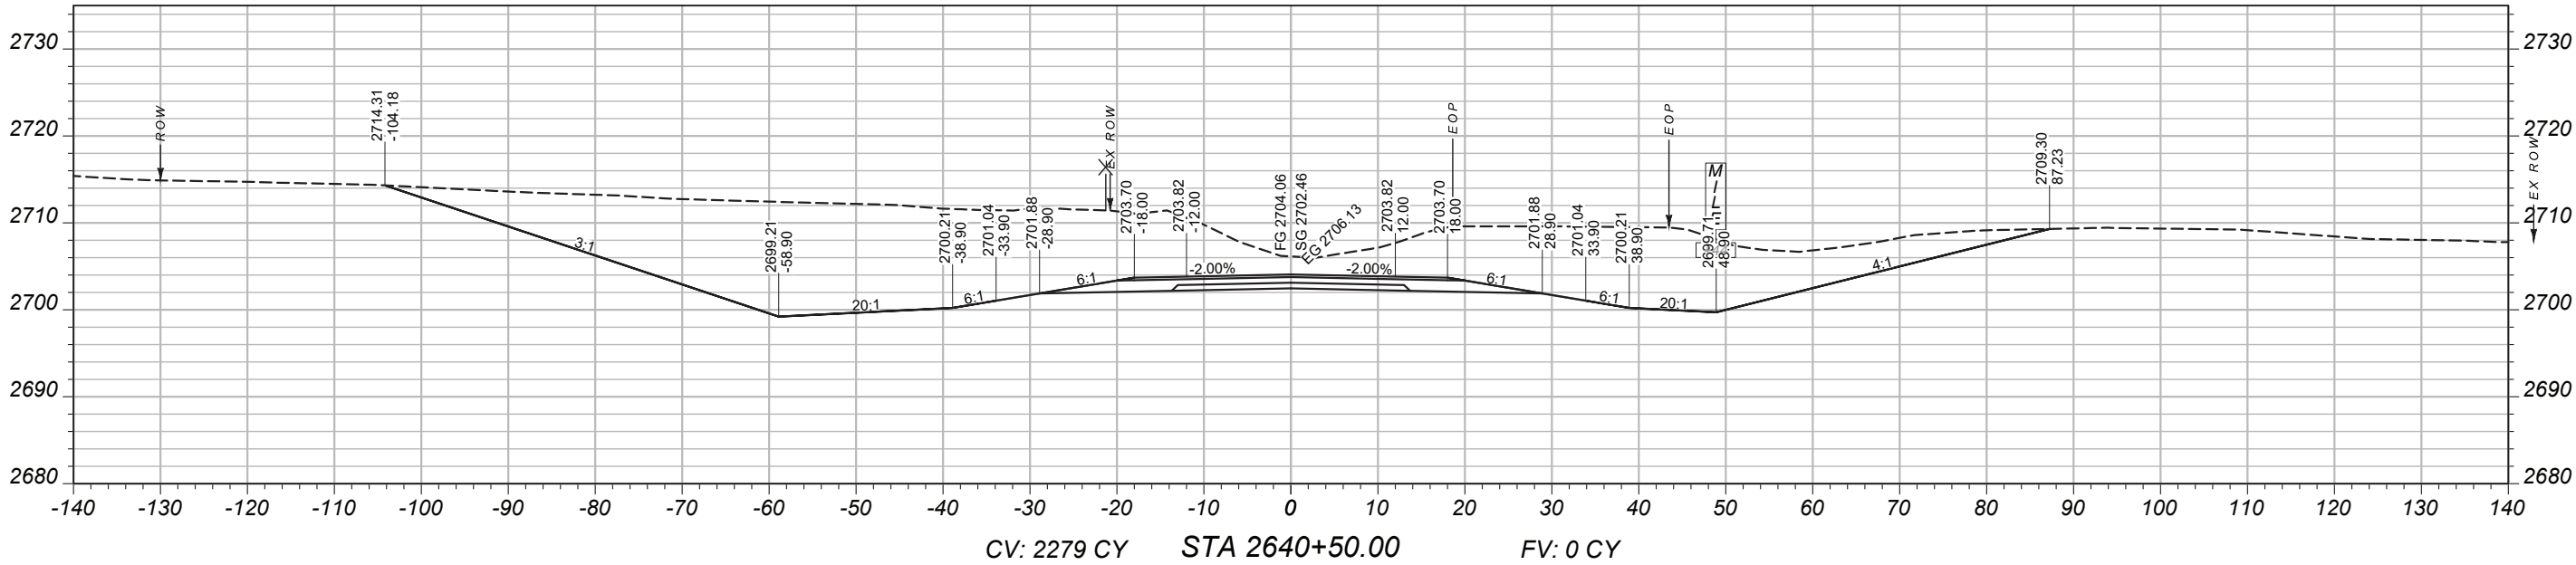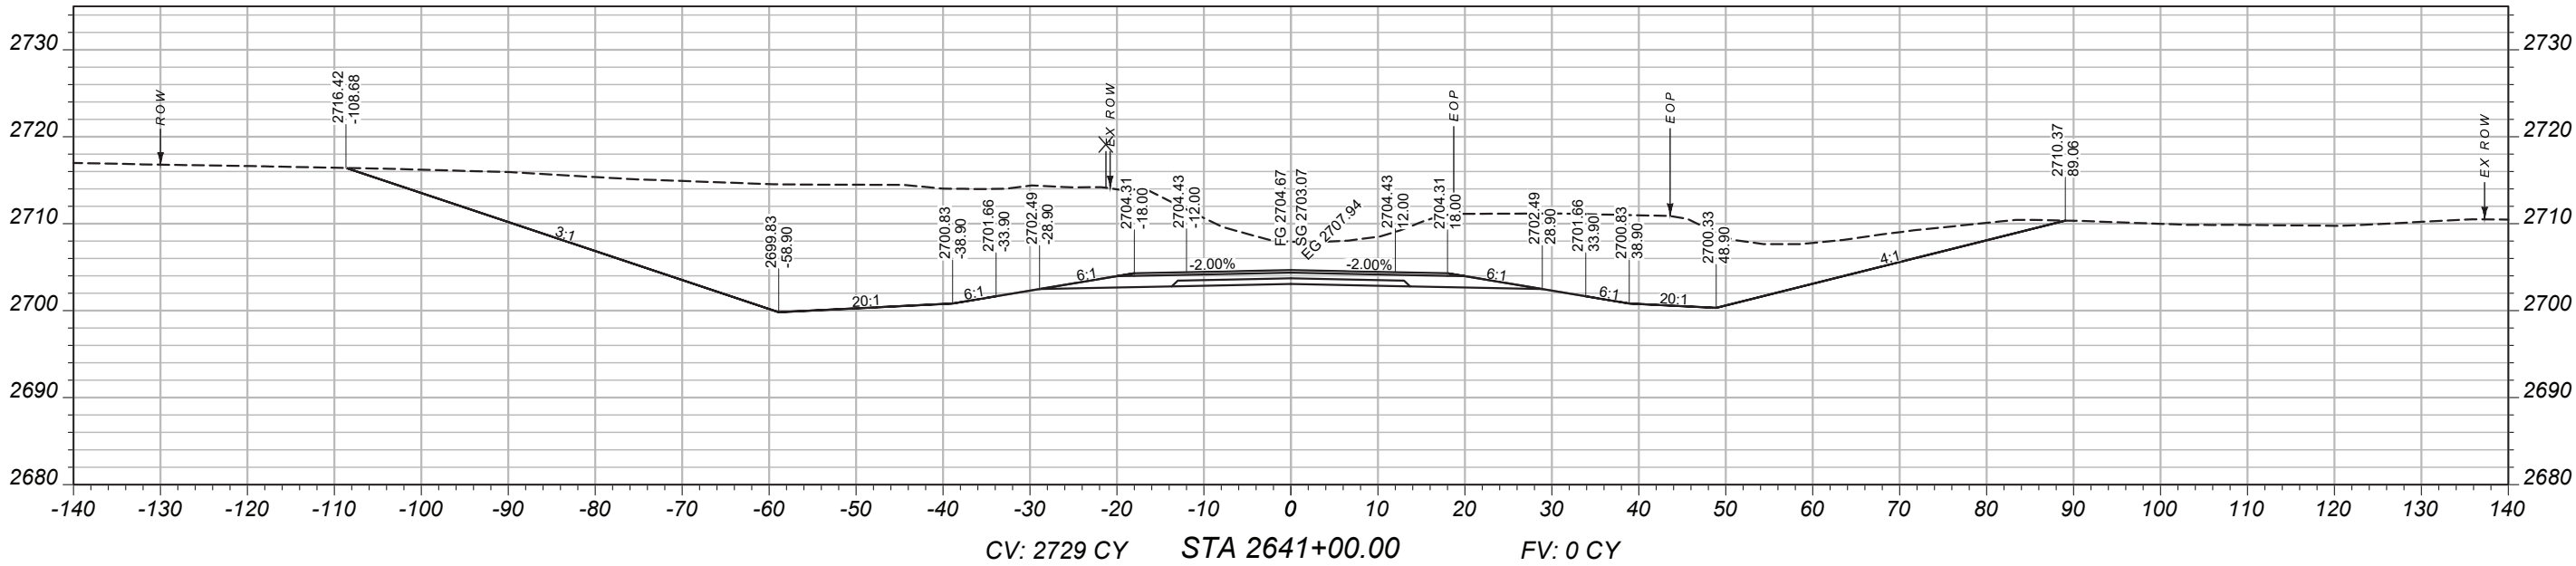

MAINLINE
CROSS-SECTIONS

PROJECT NAME

BROCKWAY - WEST

COUNTY

MCCONE

PROJECT ID

SSS-NH 57-6(24)260

UPN

9728000

DESIGNED BY

B. FRANK 03/2026

REVIEWED BY

J. CERECK 03/2026



CHECKED BY

9728000RDLA V002.DWG




MONTANA
Department of Transportation

CROSS SECTIONS

2/2/2026 2:05 PM

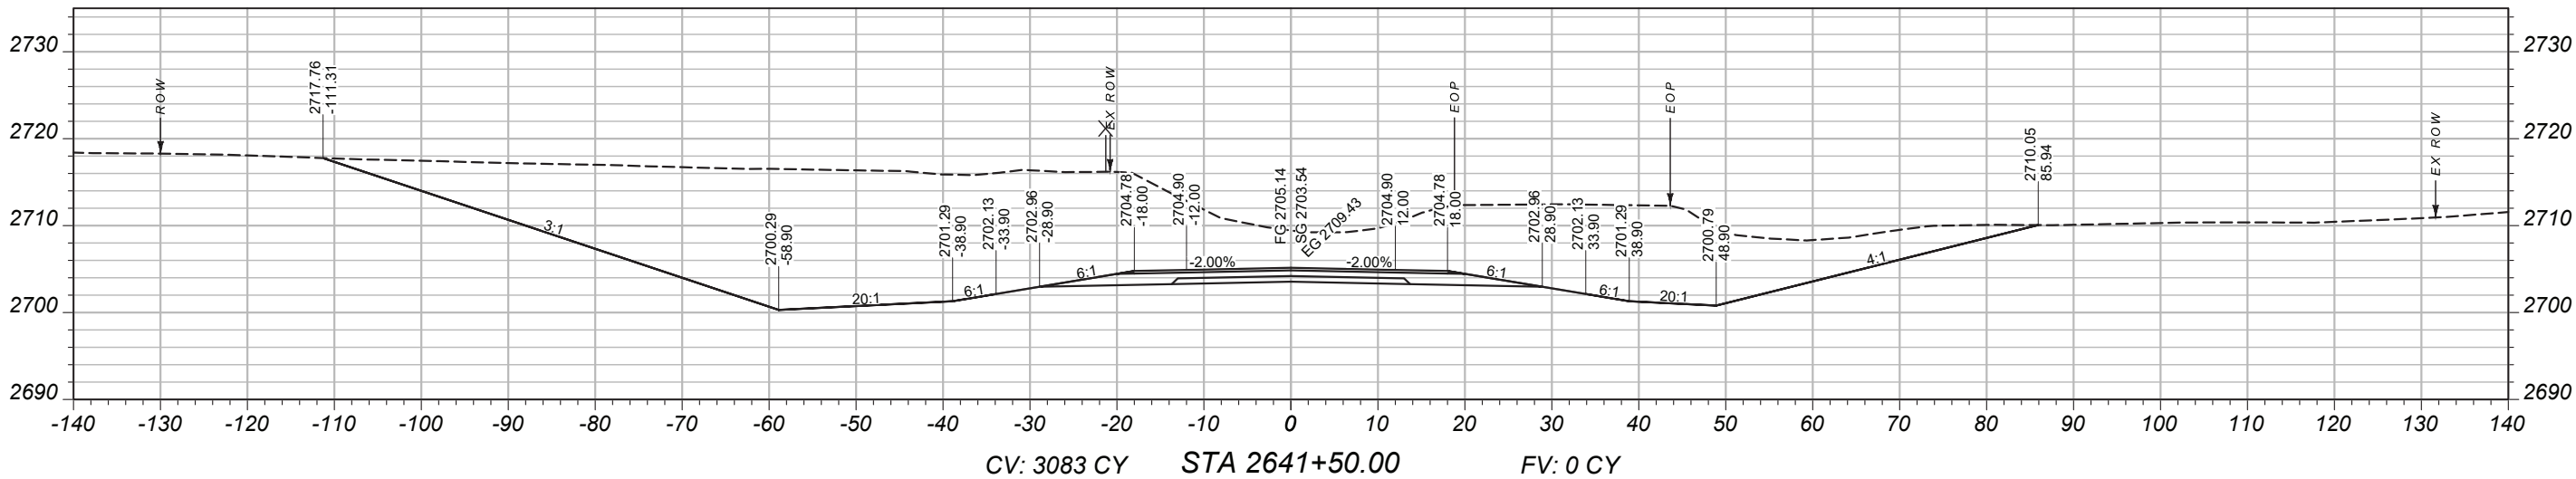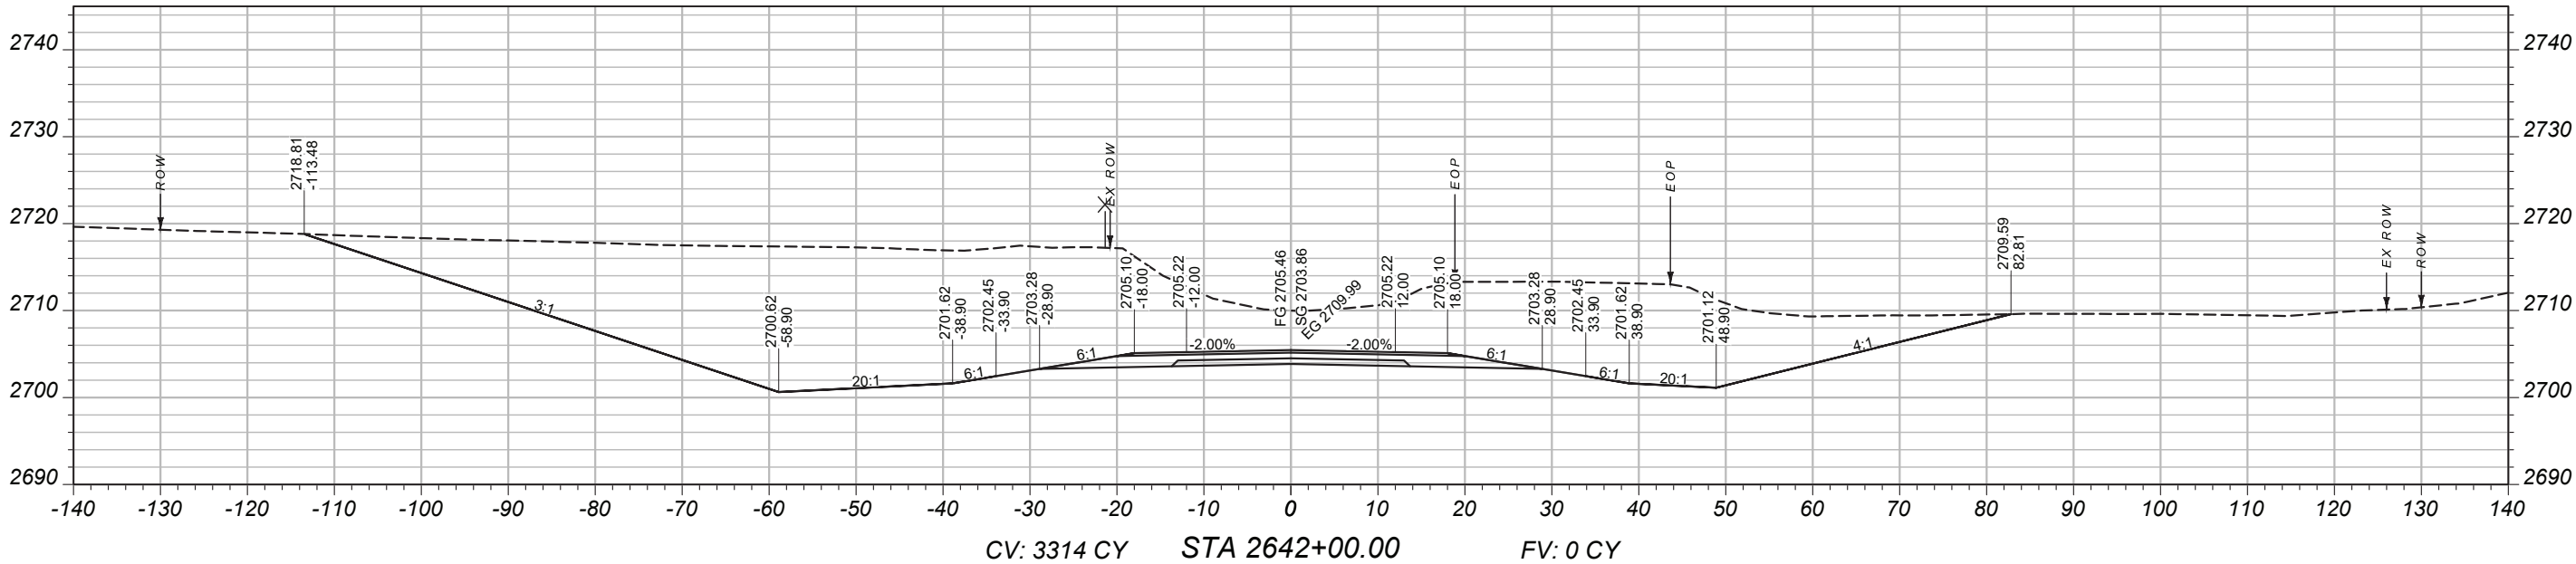

MAINLINE
CROSS-SECTIONS

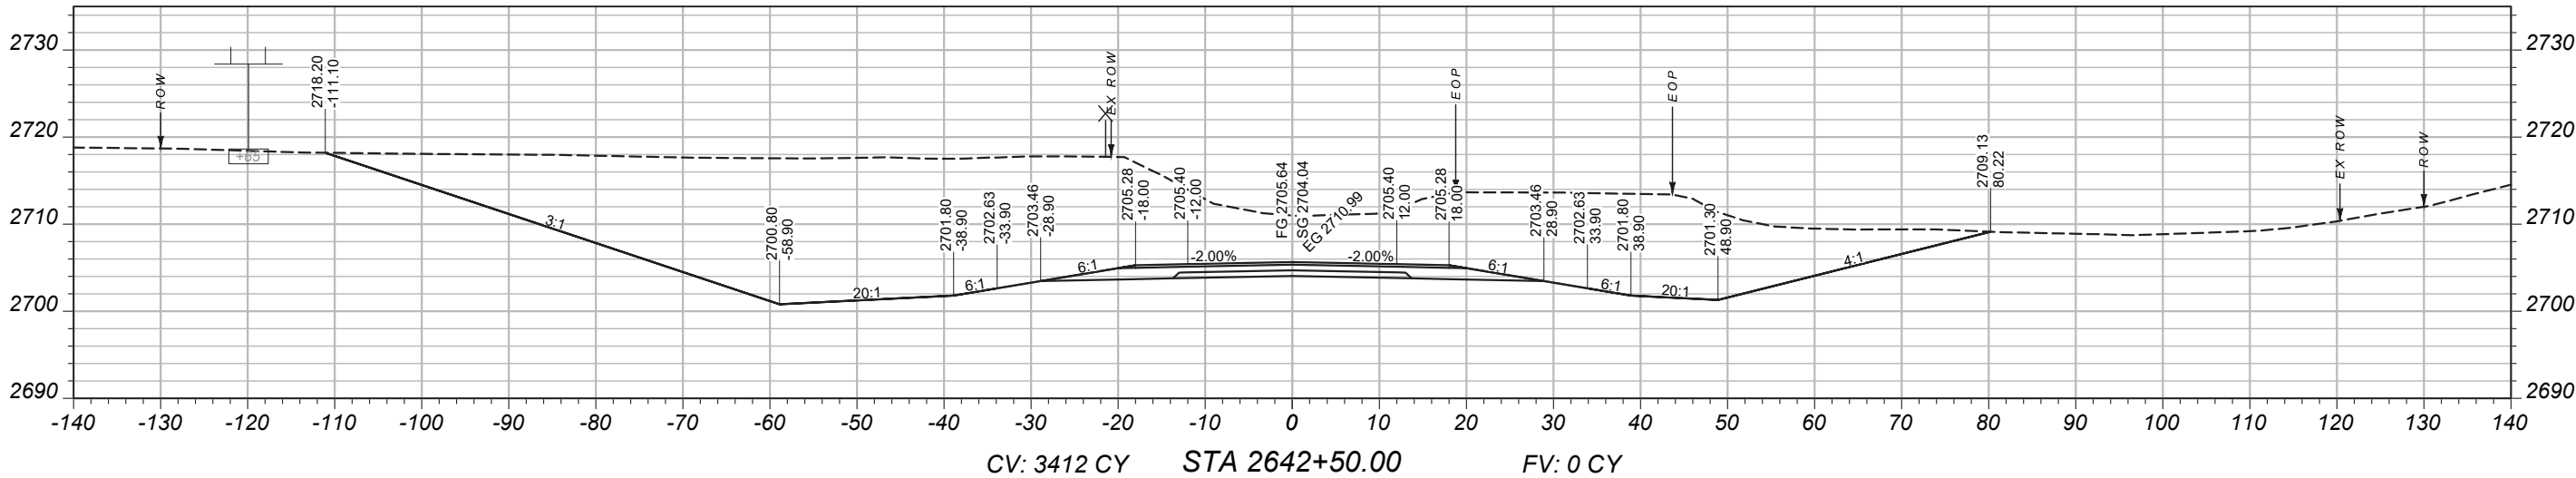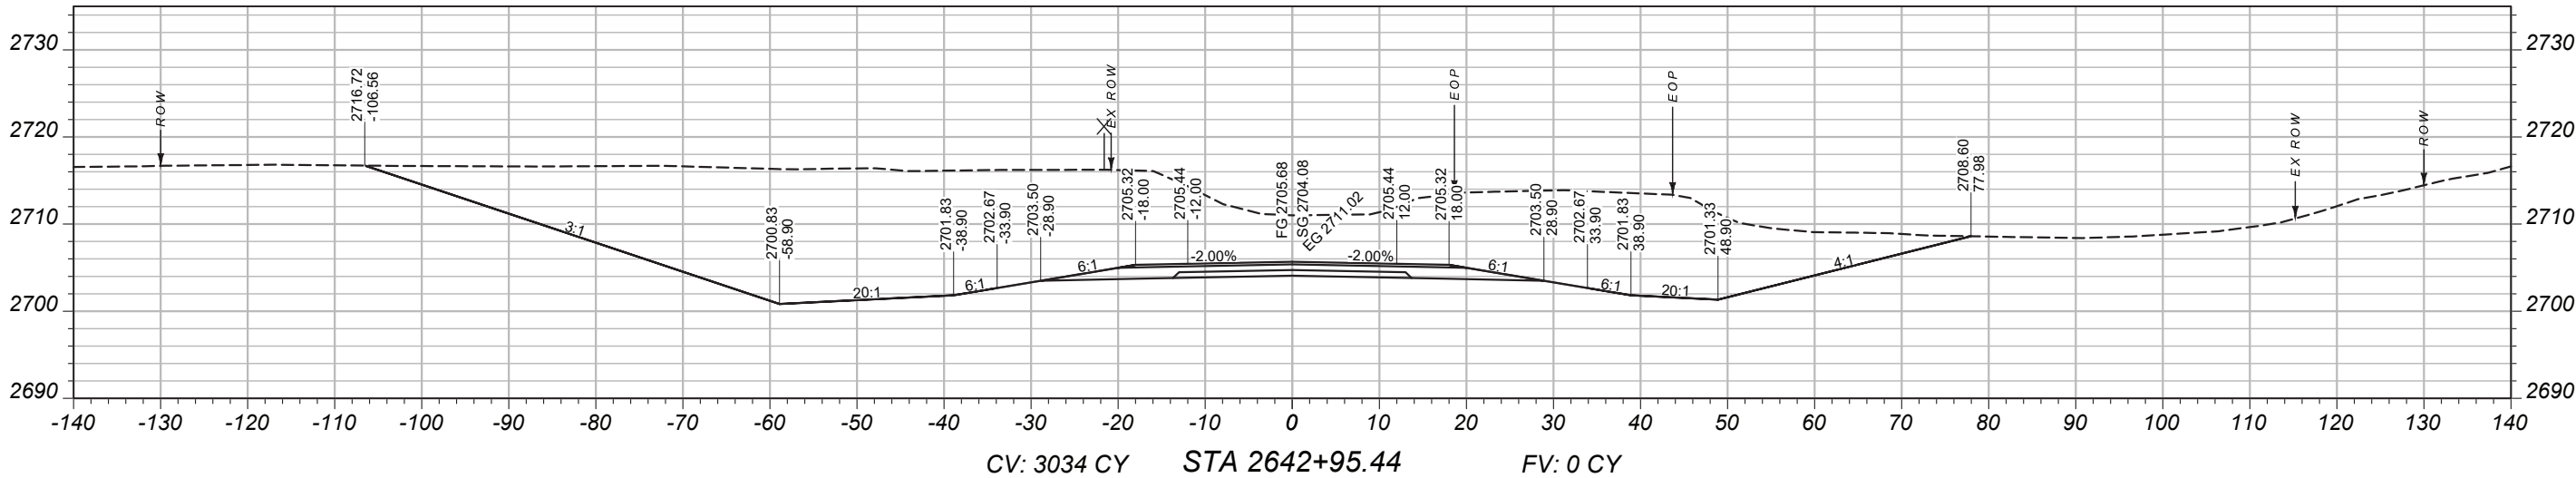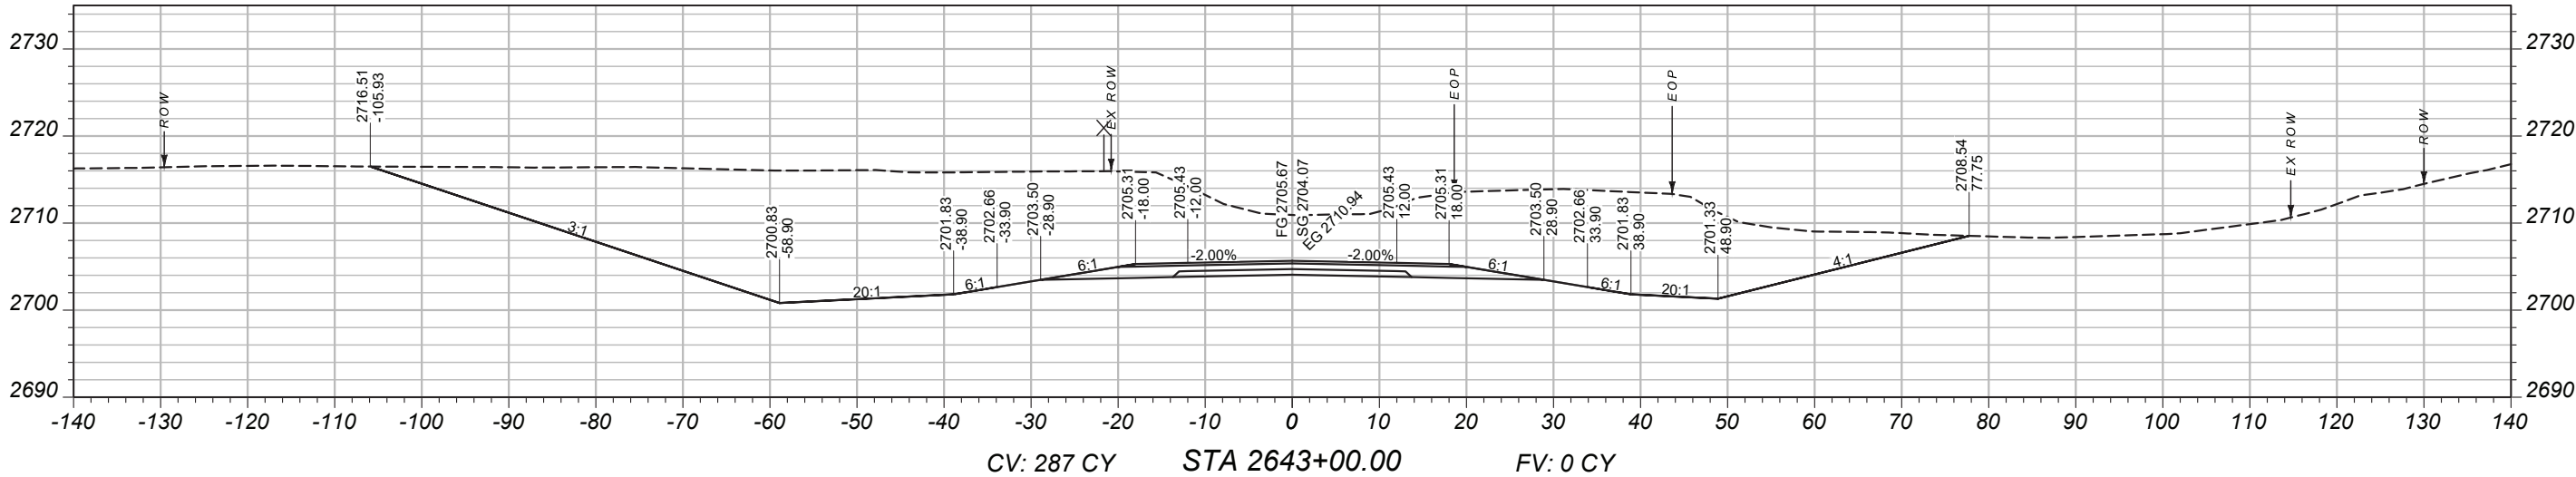

PROJECT NAME

BROCKWAY - WEST

COUNTY

MCCONE

PROJECT ID

SSS-NH 57-6(24)260

UPN

9728000

DESIGNED BY

B. FRANK 03/2026

REVIEWED BY

CHECKED BY

J. CERRECK 03/2026

9728000RDLA V002.DWG



CROSS SECTIONS

2/2/2026 2:05 PM

MAINLINE
CROSS-SECTIONS

PROJECT NAME

COUNTY

DESIGNED BY

REVIEWED BY

CHECKED BY



CROSS SECTIONS

2/2/2026 2:05 PM



BROCKWAY - WEST

MCCONE

SSS-NH 57-6(24)260

UPN

9728000RDLA V002.DWG

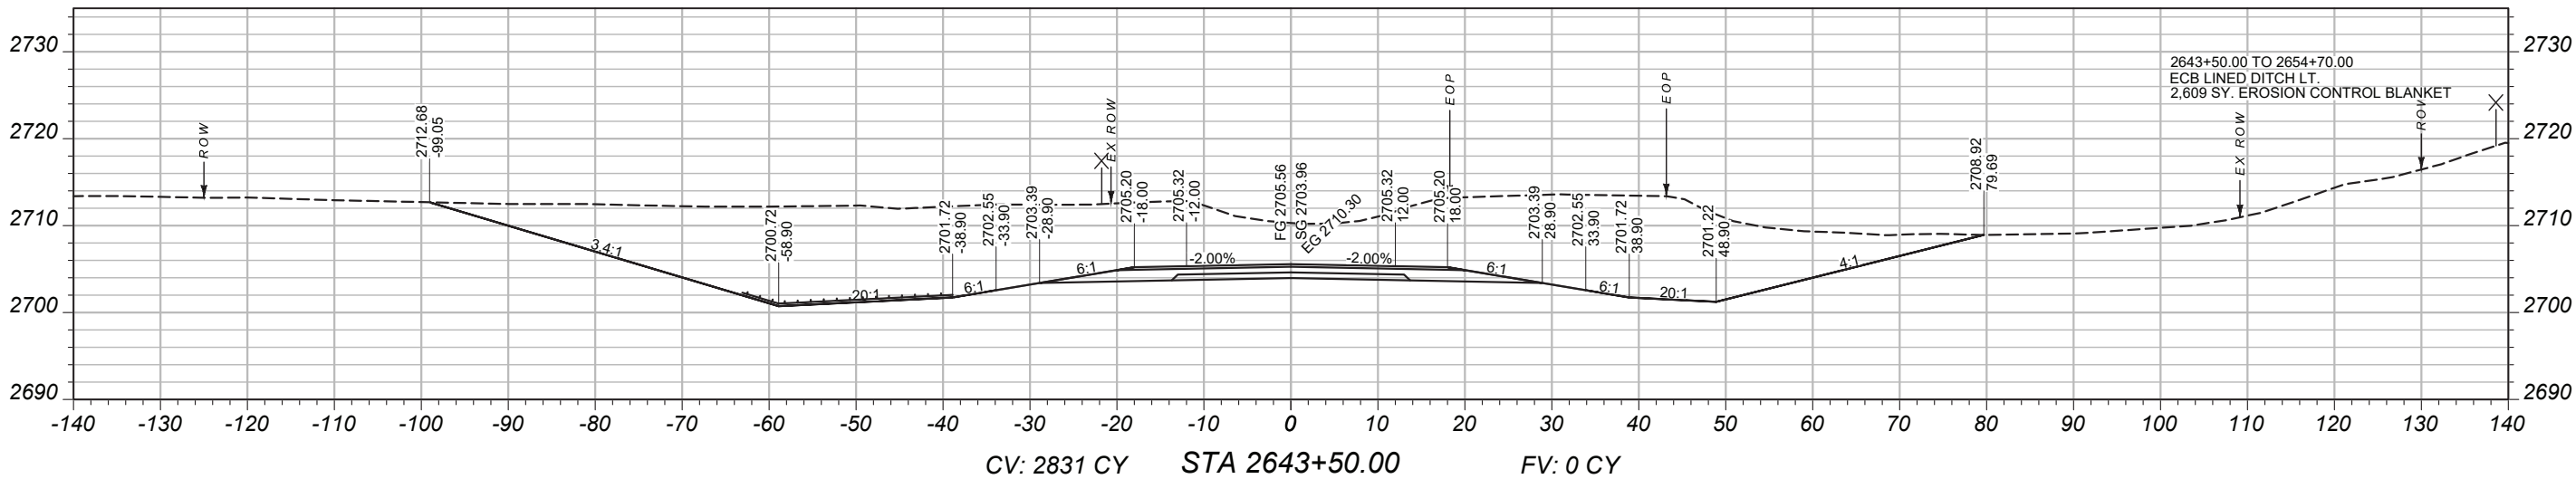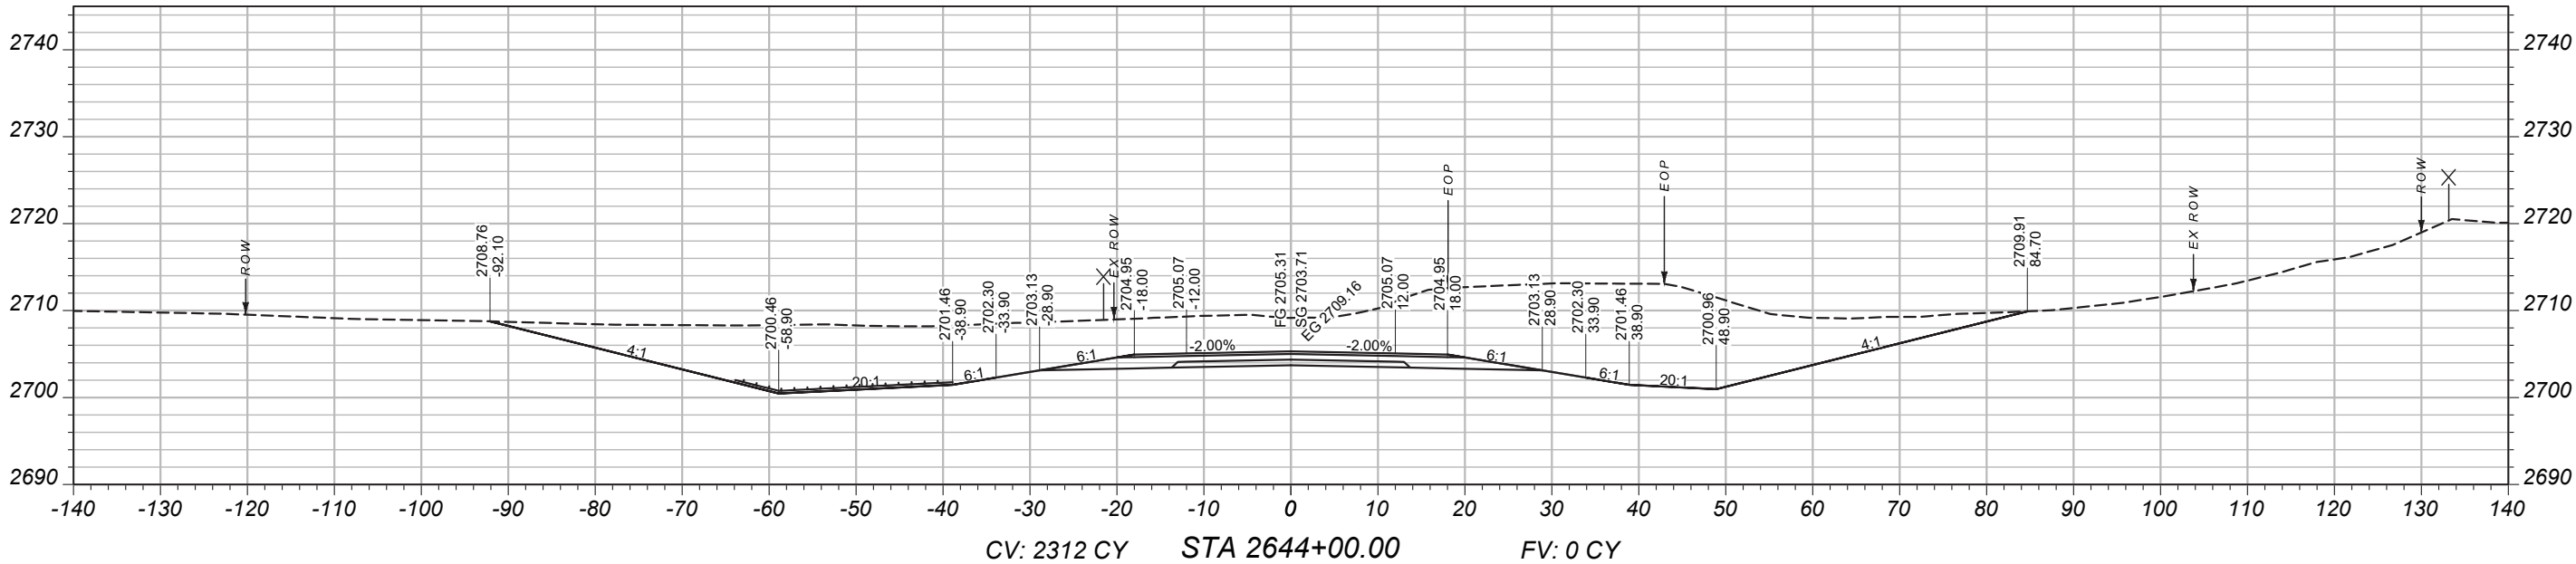

MAINLINE
CROSS-SECTIONS

PROJECT NAME
BROCKWAY - WEST

COUNTY
MCCONE

PROJECT ID
SSS-NH 57-6(24)260

UPN
9728000

DESIGNED BY
B. FRANK

03/2026

REVIEWED BY

CHECKED BY

03/2026



J. CERECK

9728000RDLAY002.DWG





CROSS SECTIONS

2/2/2026 2:05 PM

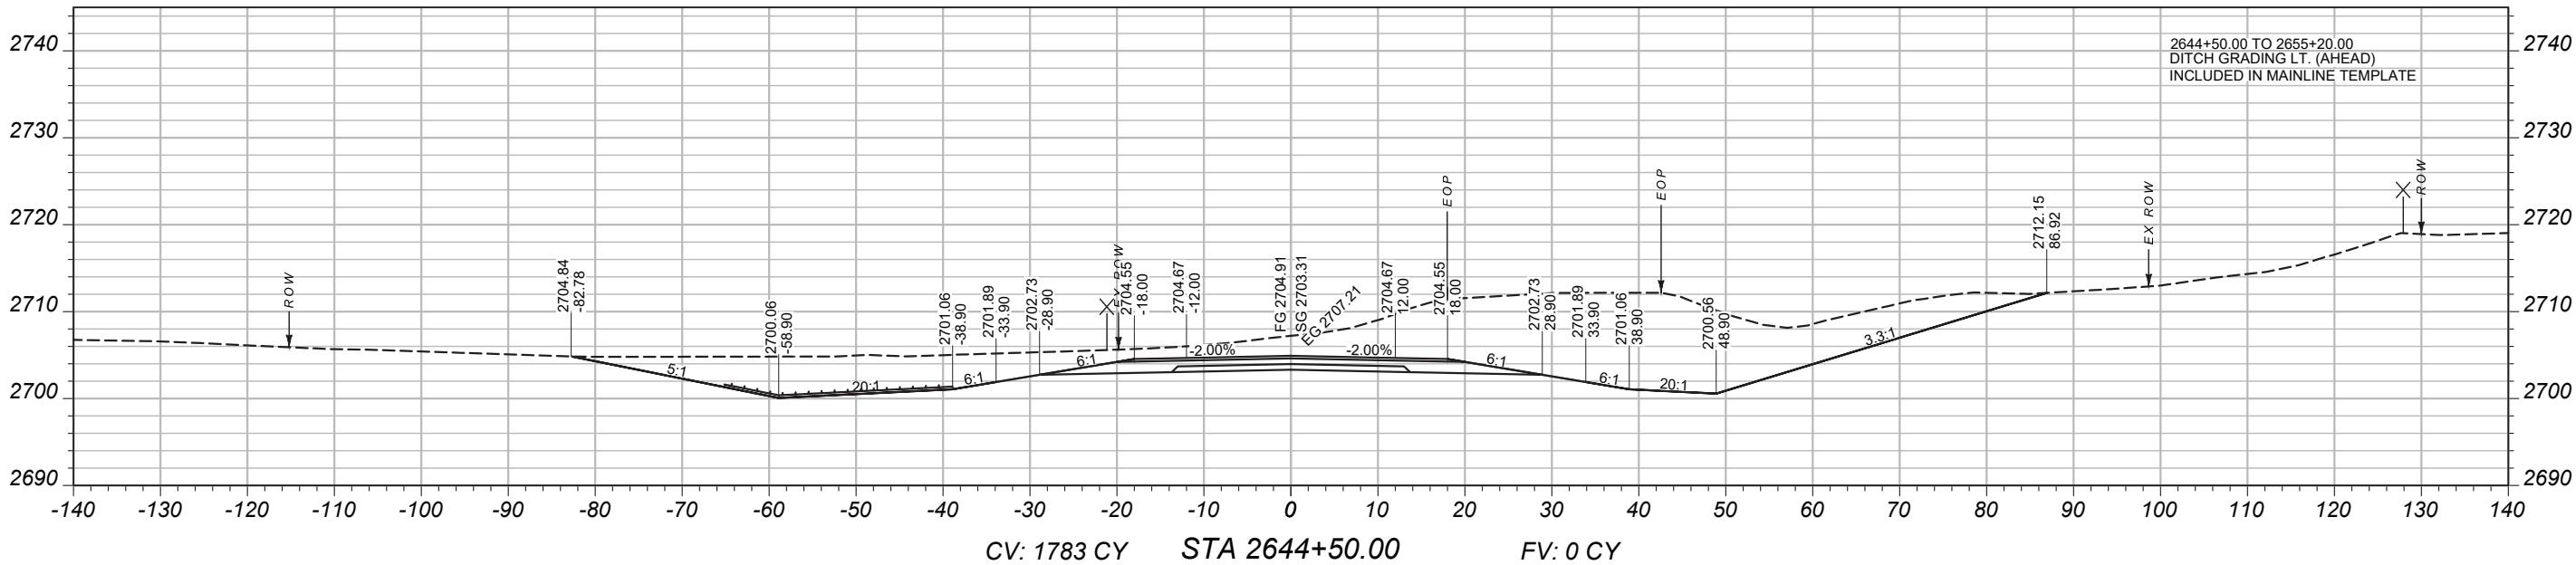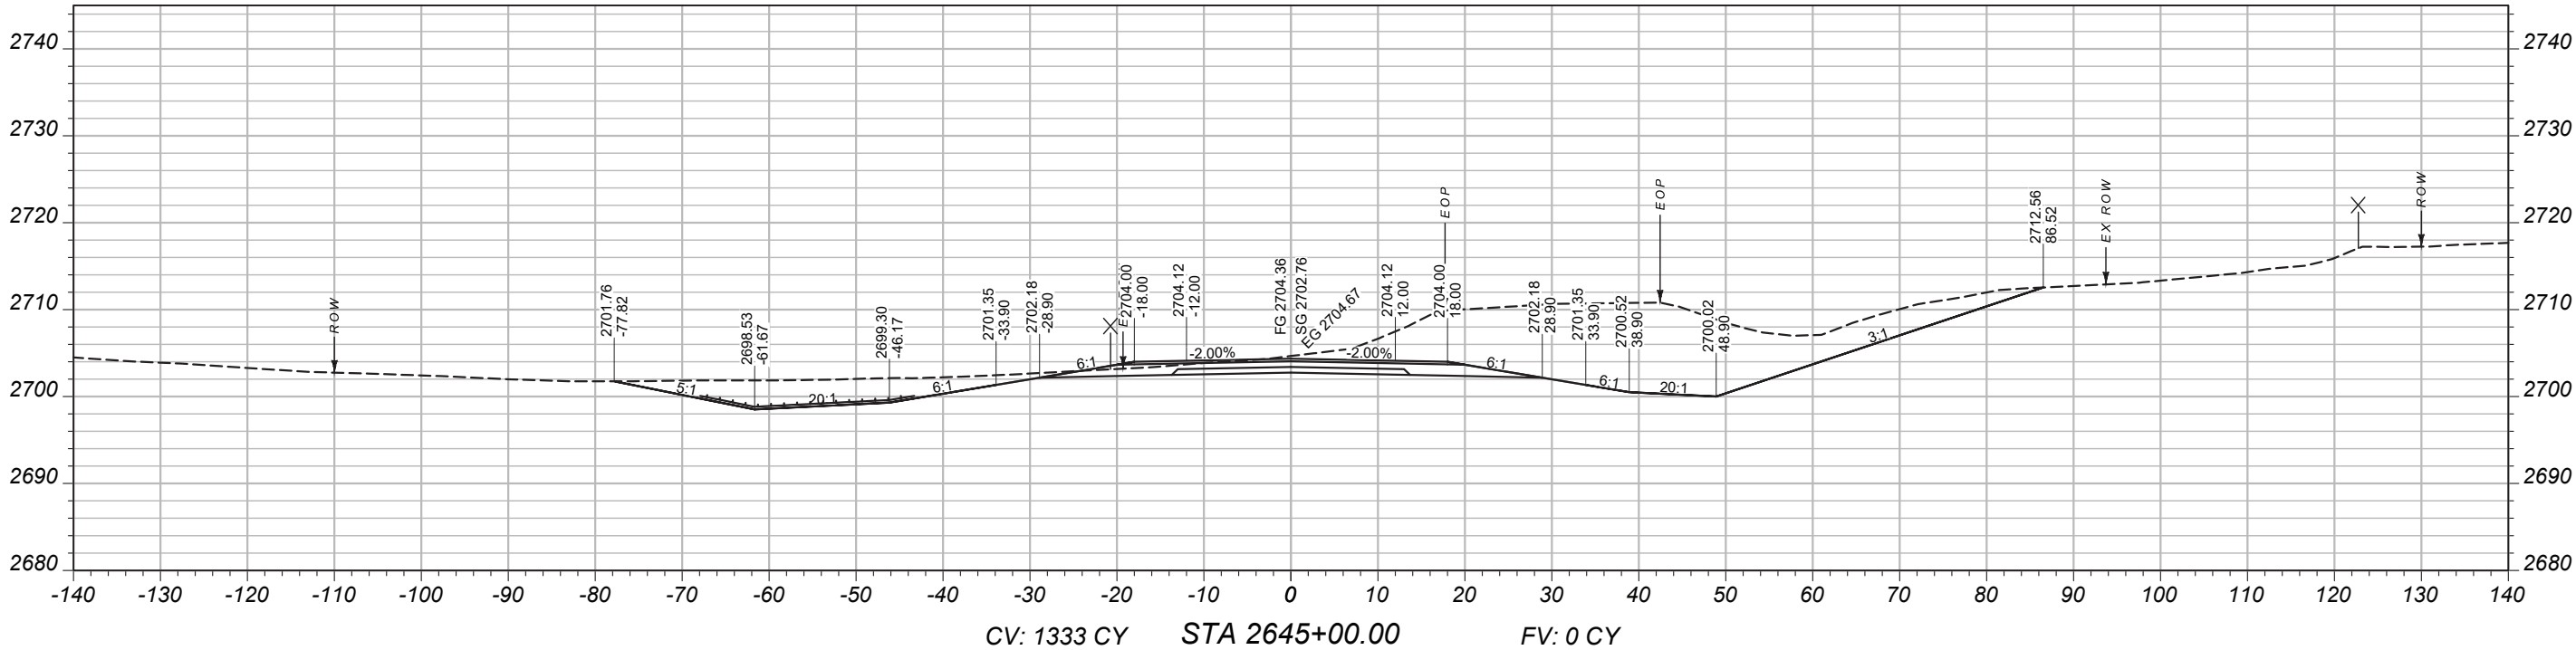

MAINLINE
CROSS-SECTIONS

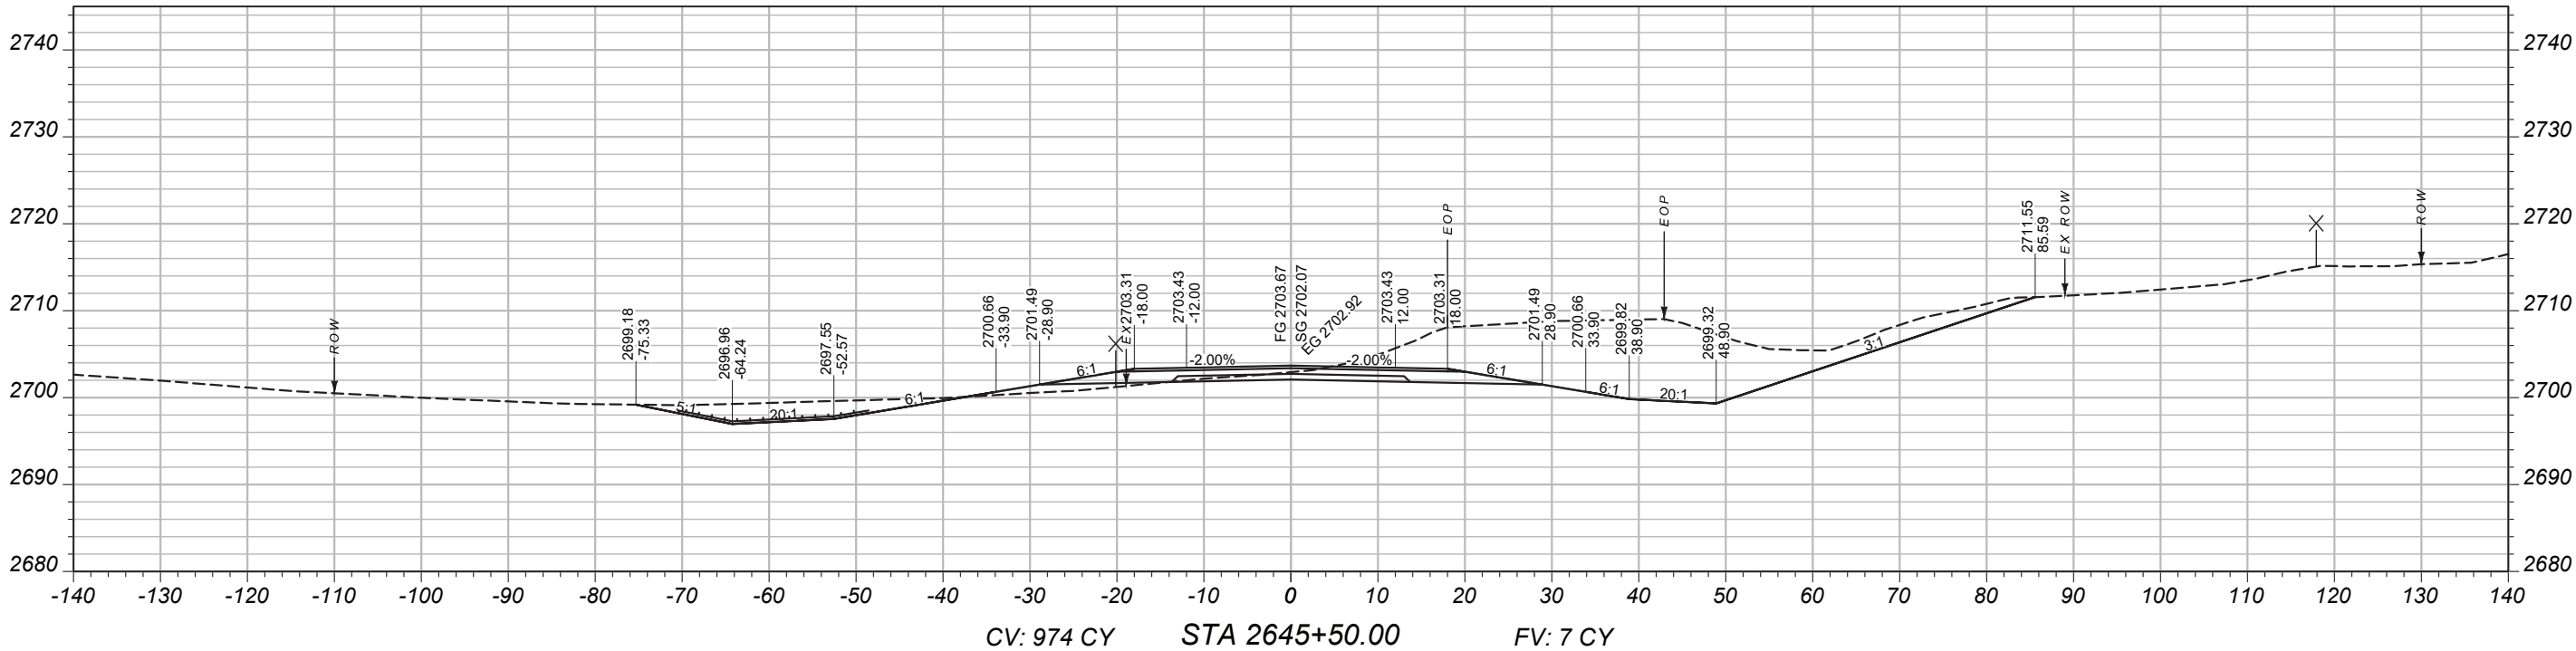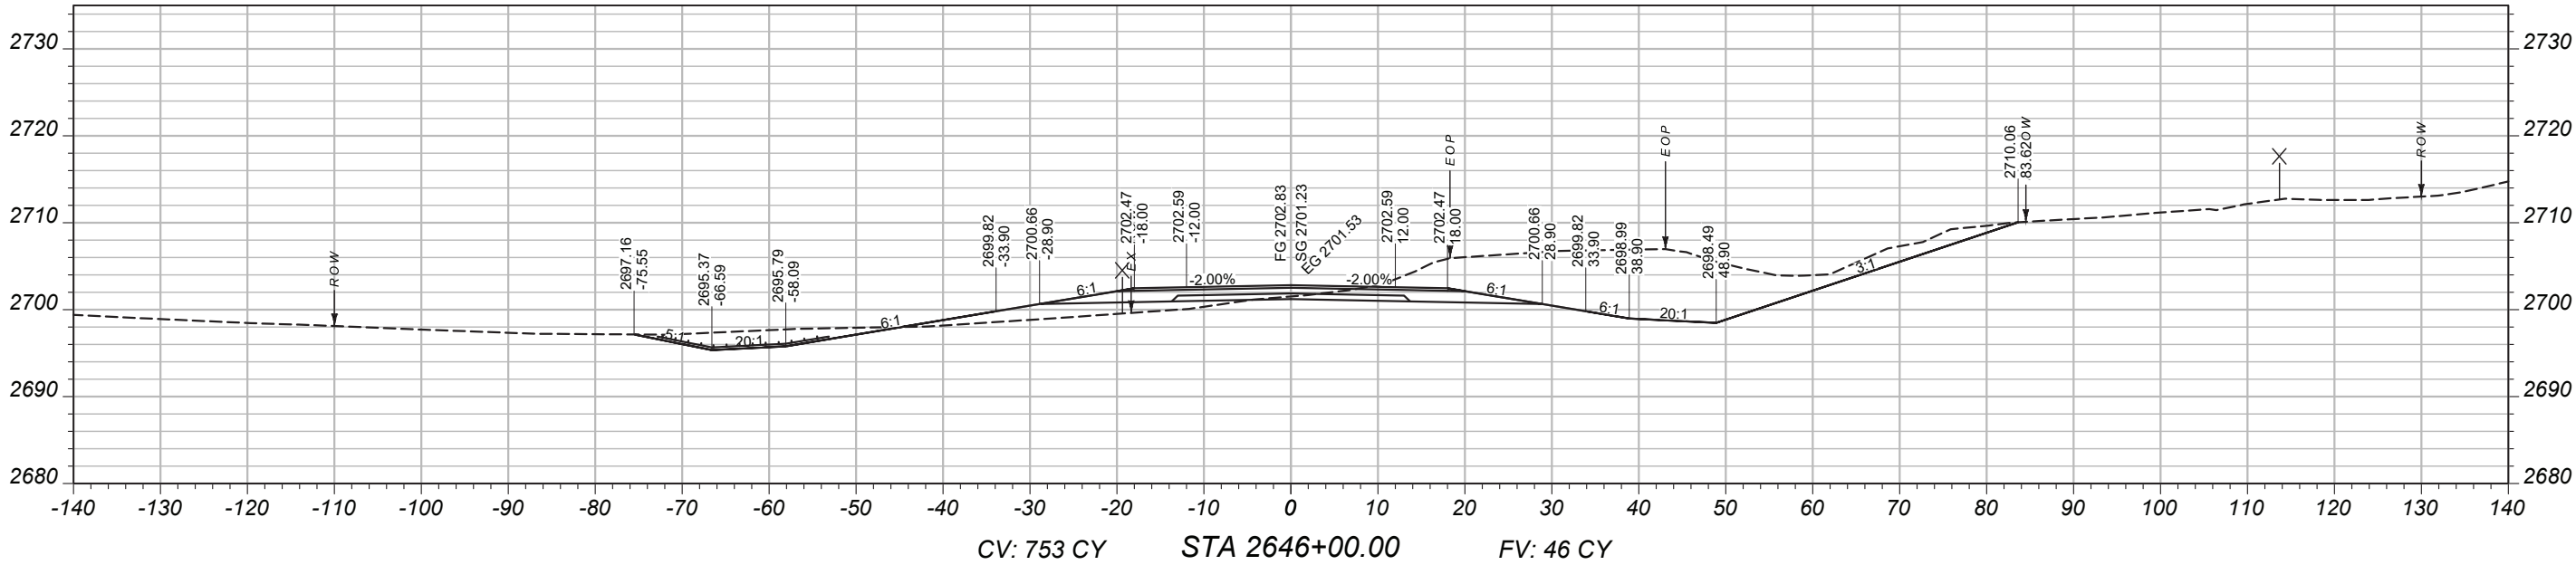

PROJECT NAME		BROCKWAY - WEST	
COUNTY		MCCONE	
PROJECT ID		SSS-NH 57-6(24)260	
UPN		9728000	
DESIGNED BY	03/2026	CROSS SECTIONS	
REVIEWED BY			
CHECKED BY	03/2026		
J. CERECK		9728000RDLAY002.DWG	
MONTANA Department of Transportation		2/2/2026 2:05 PM	

MAINLINE
CROSS-SECTIONS

PROJECT NAME
BROCKWAY - WEST

COUNTY
MCCONE

PROJECT ID
SSS-NH 57-6(24)260

UPN
9728000

DESIGNED BY
B. FRANK

03/2026

REVIEWED BY

CHECKED BY

03/2026



J. CERECK

9728000RDLA V002.DWG



CROSS SECTIONS

2/2/2026 2:05 PM

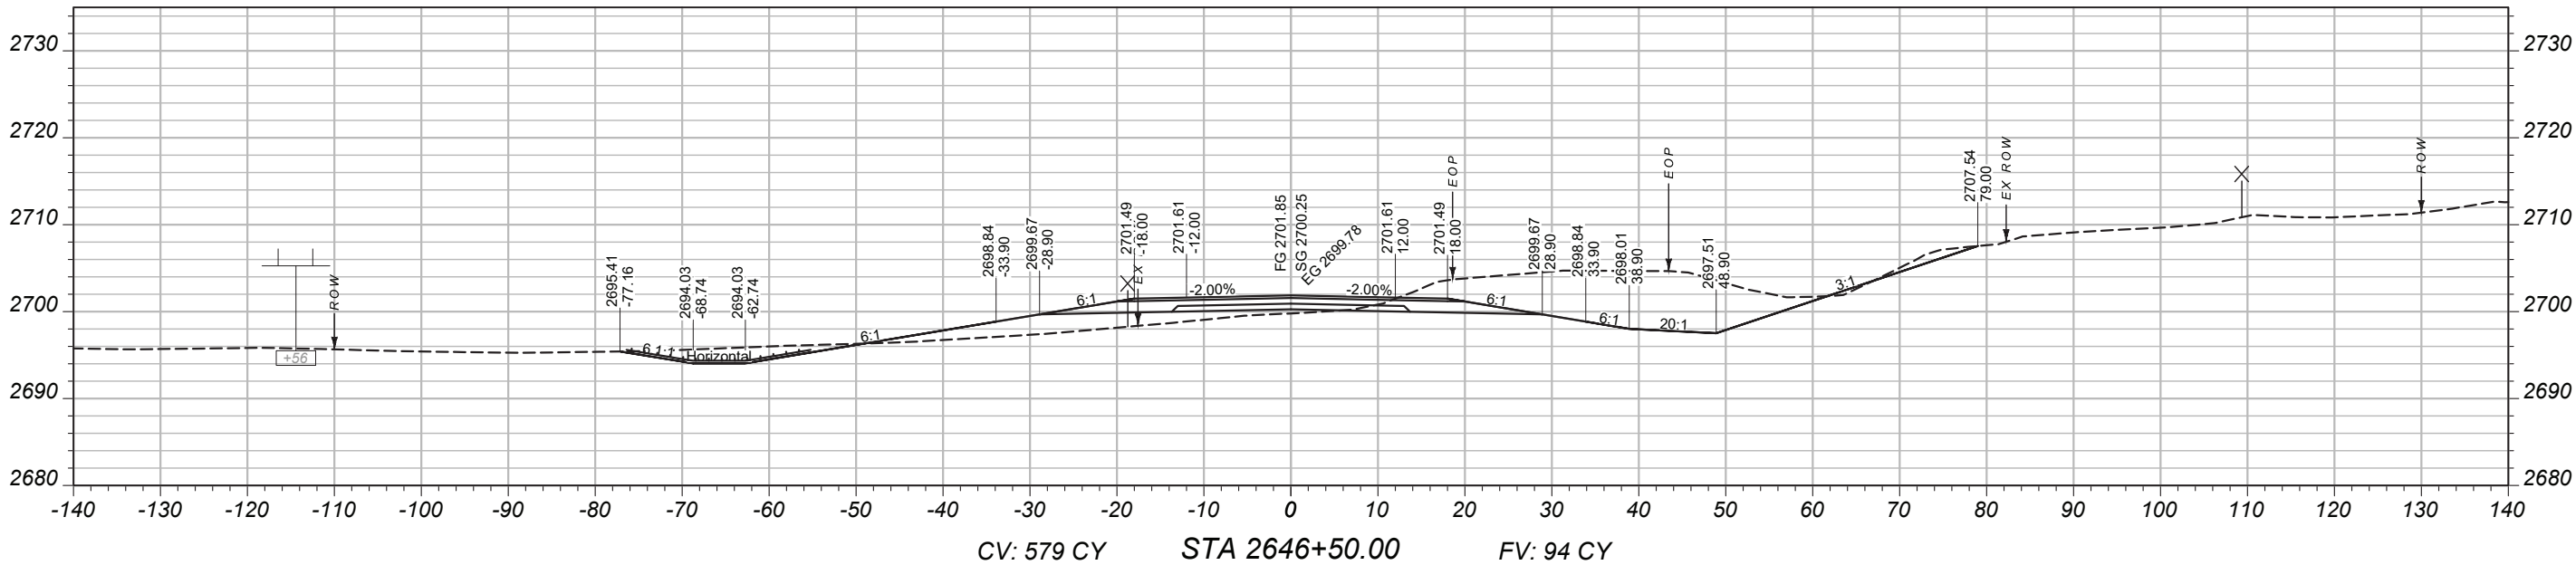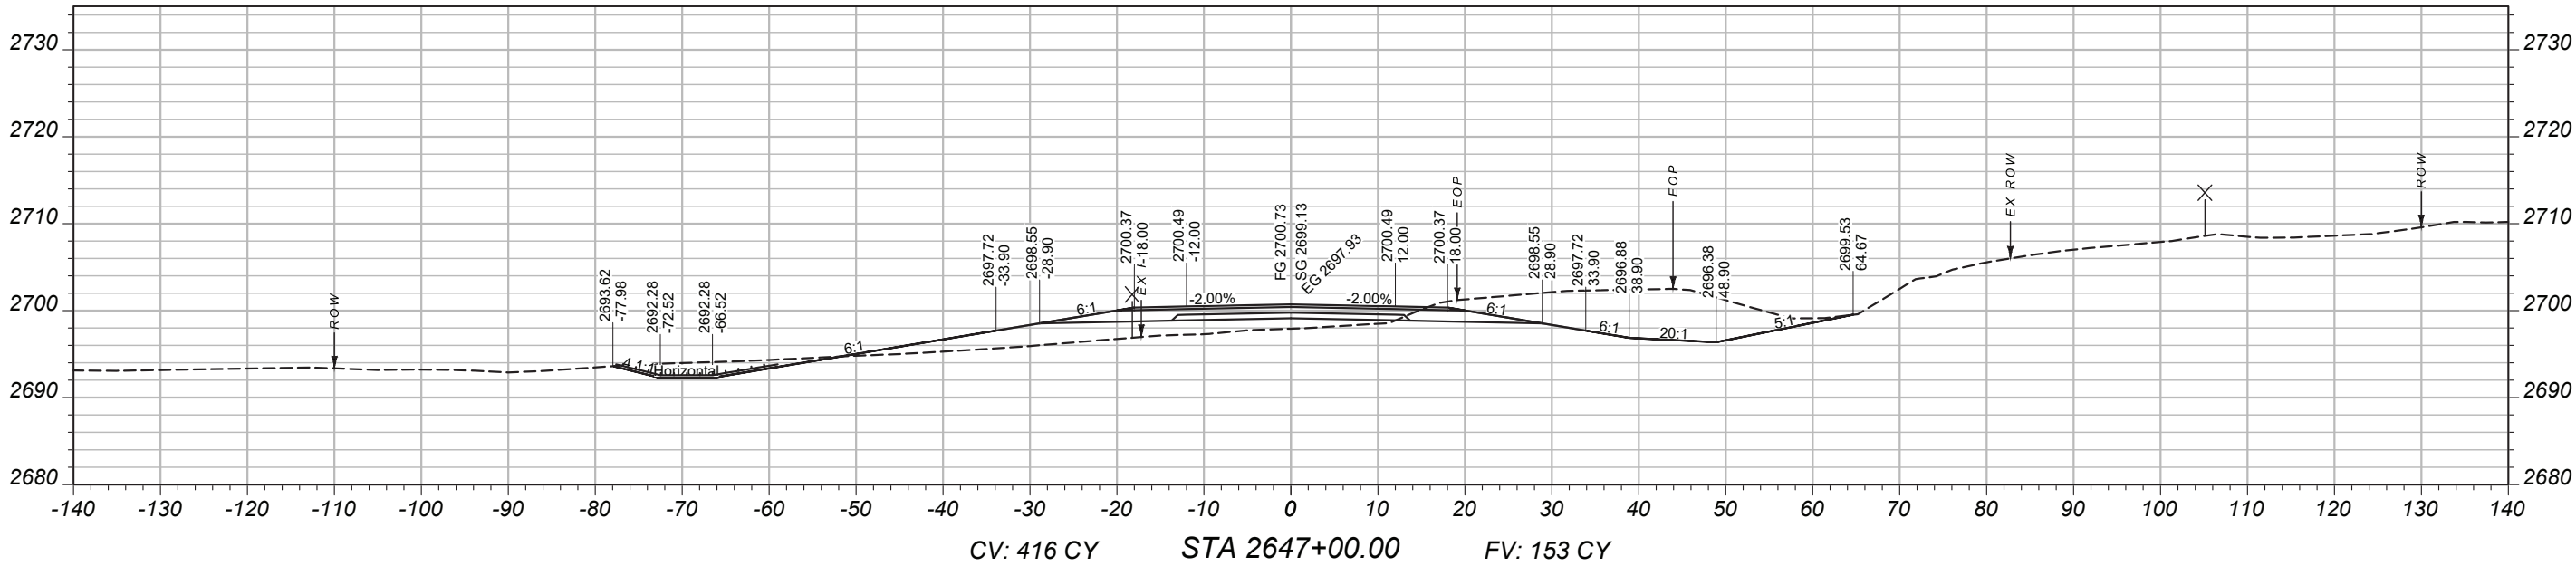

MAINLINE
CROSS-SECTIONS

PROJECT NAME
BROCKWAY - WEST

COUNTY
MCCONE

PROJECT ID
SSS-NH 57-6(24)260

UPN
9728000

DESIGNED BY
B. FRANK

03/2026

REVIEWED BY

CHECKED BY

03/2026



J. CERECK

9728000RD-LAY002.DWG






CROSS SECTIONS

2/2/2026 2:05 PM

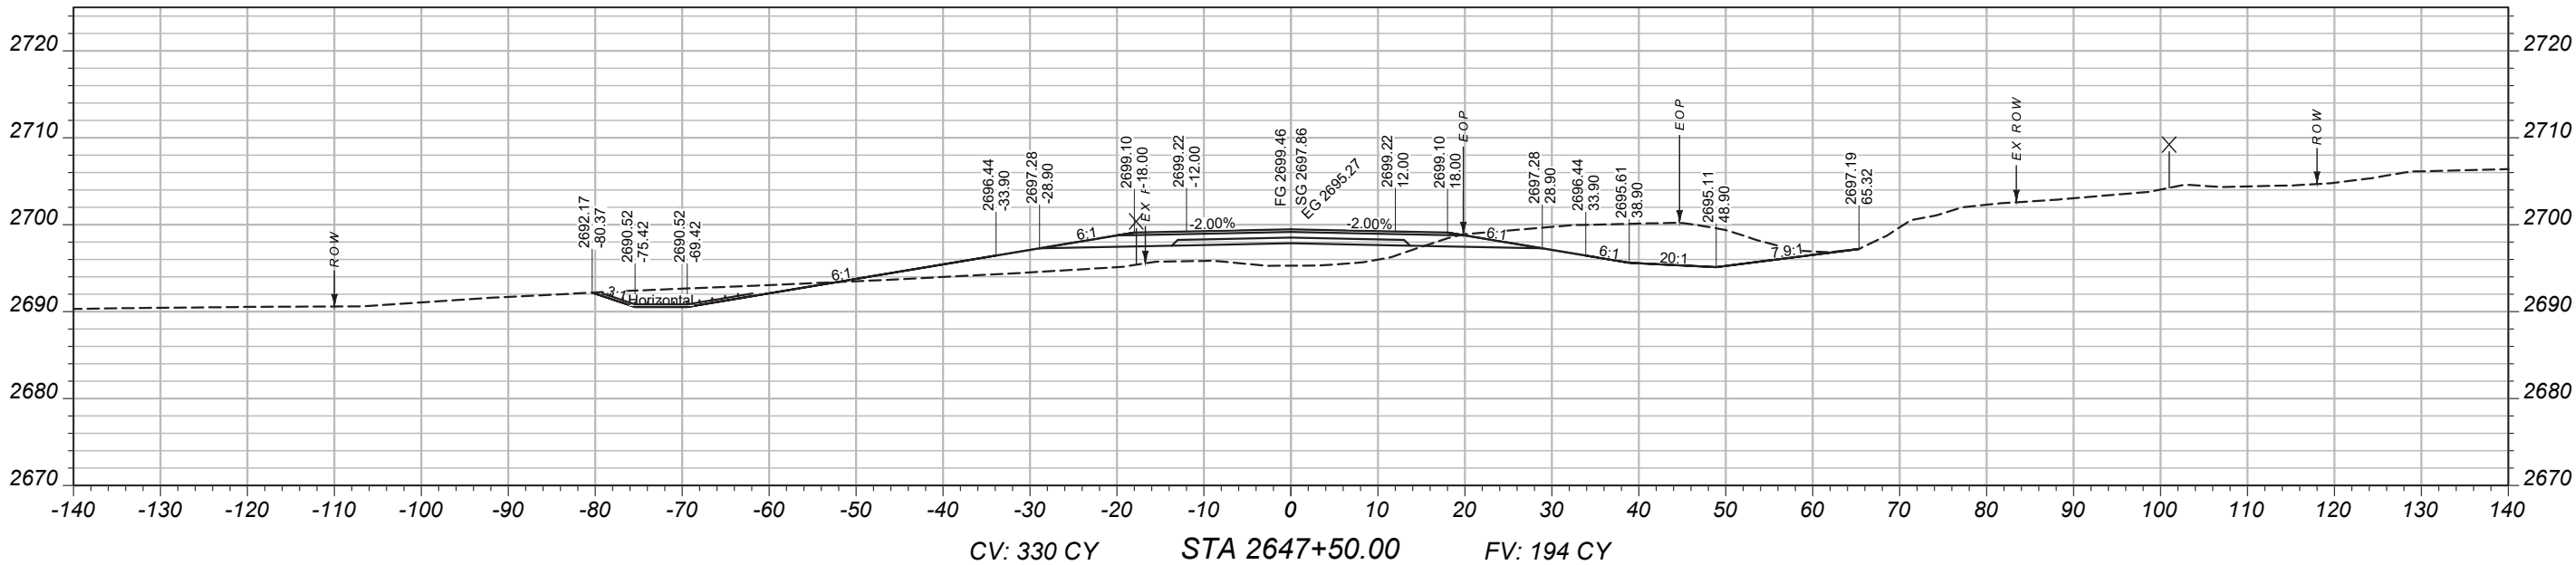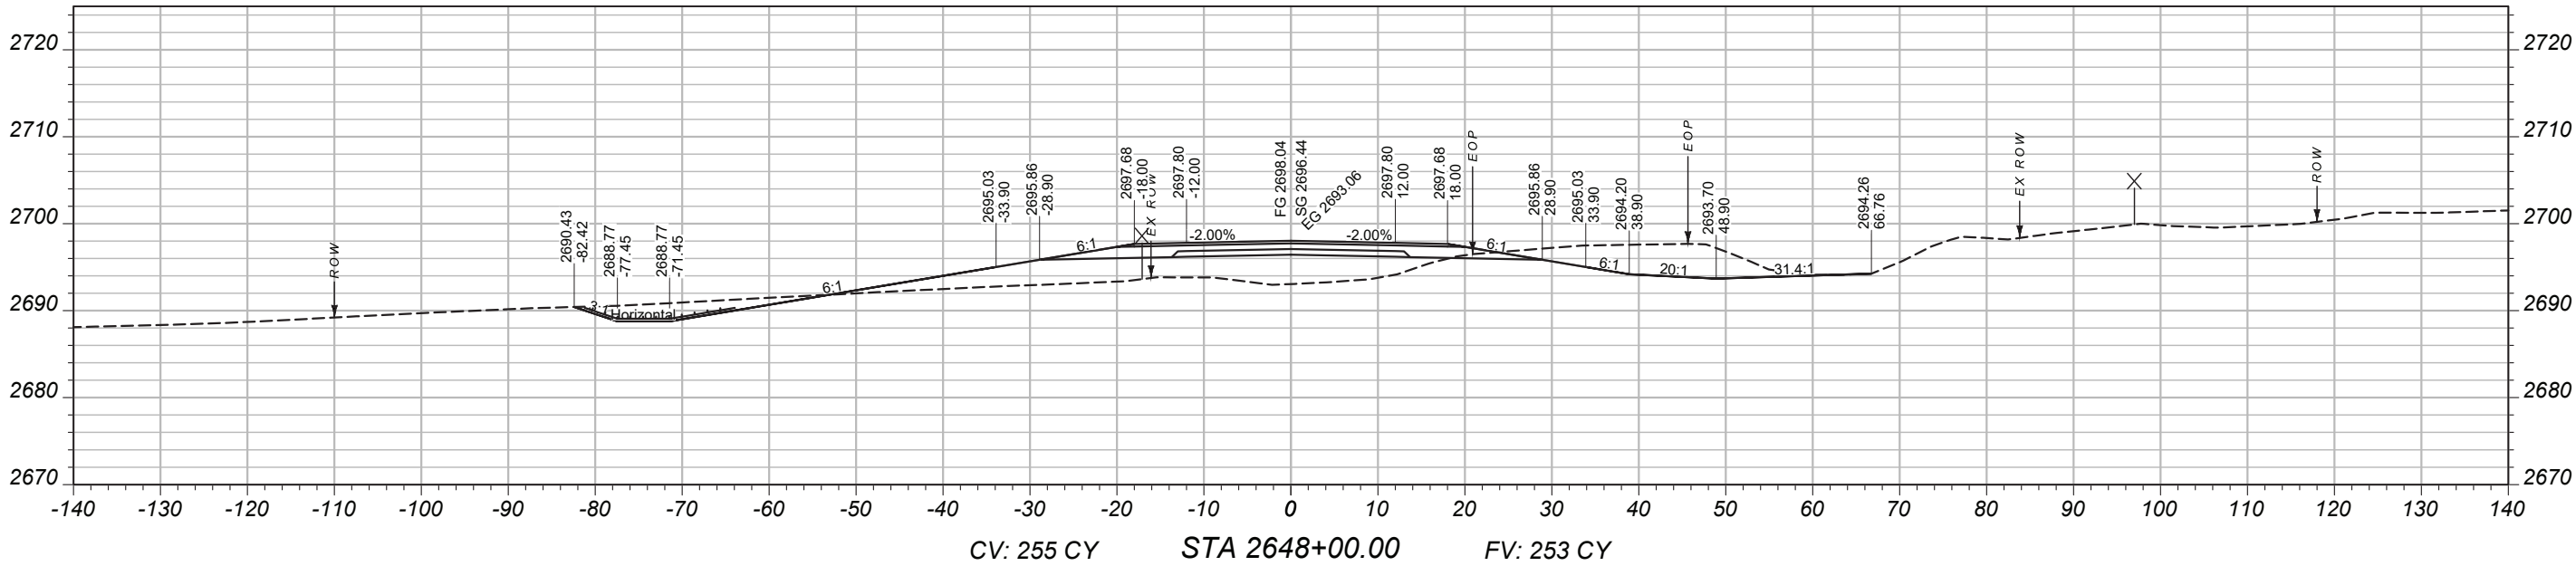

MAINLINE
CROSS-SECTIONS

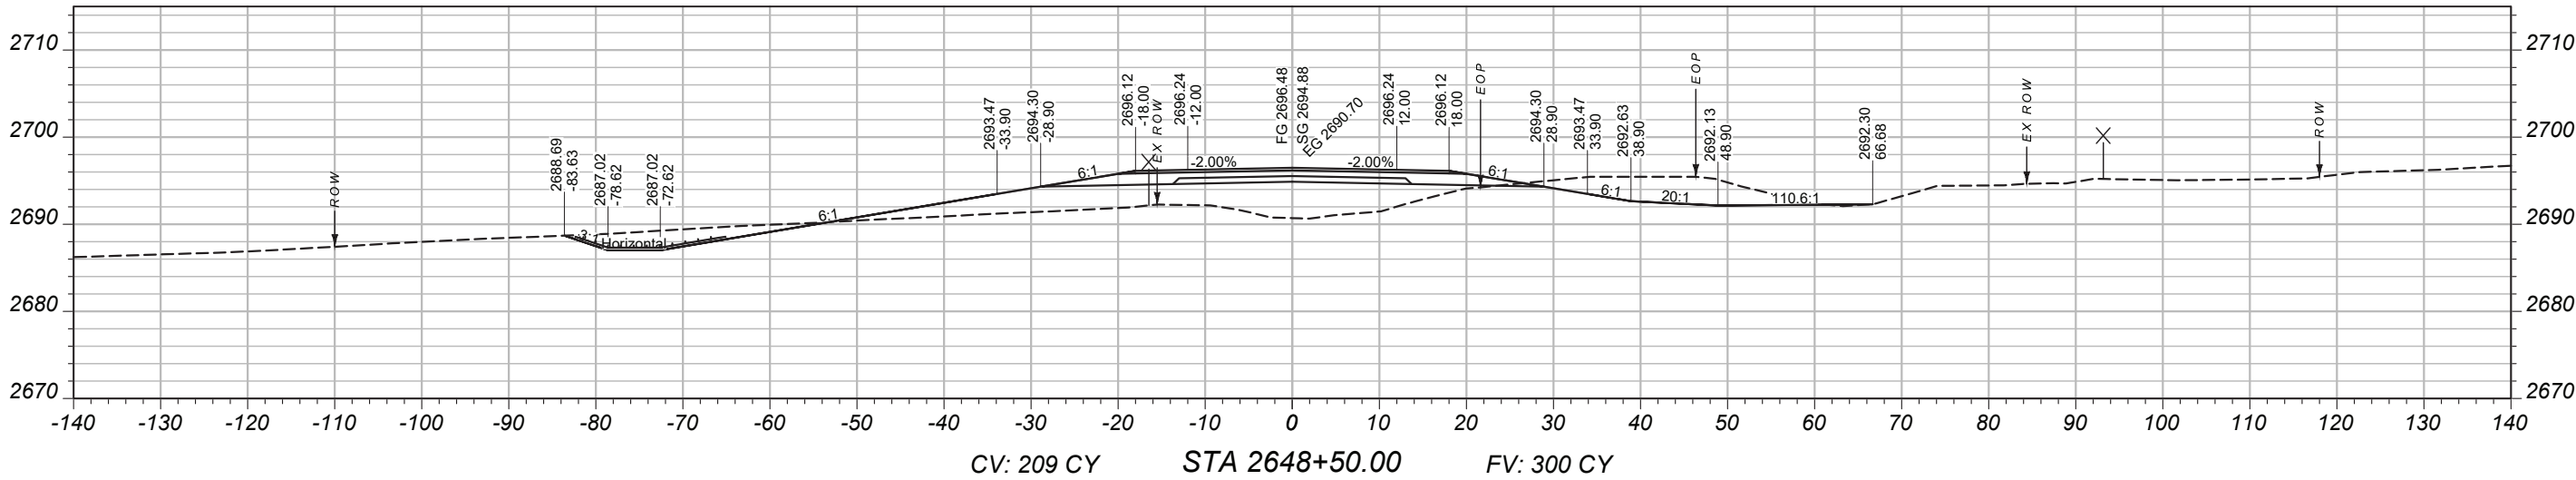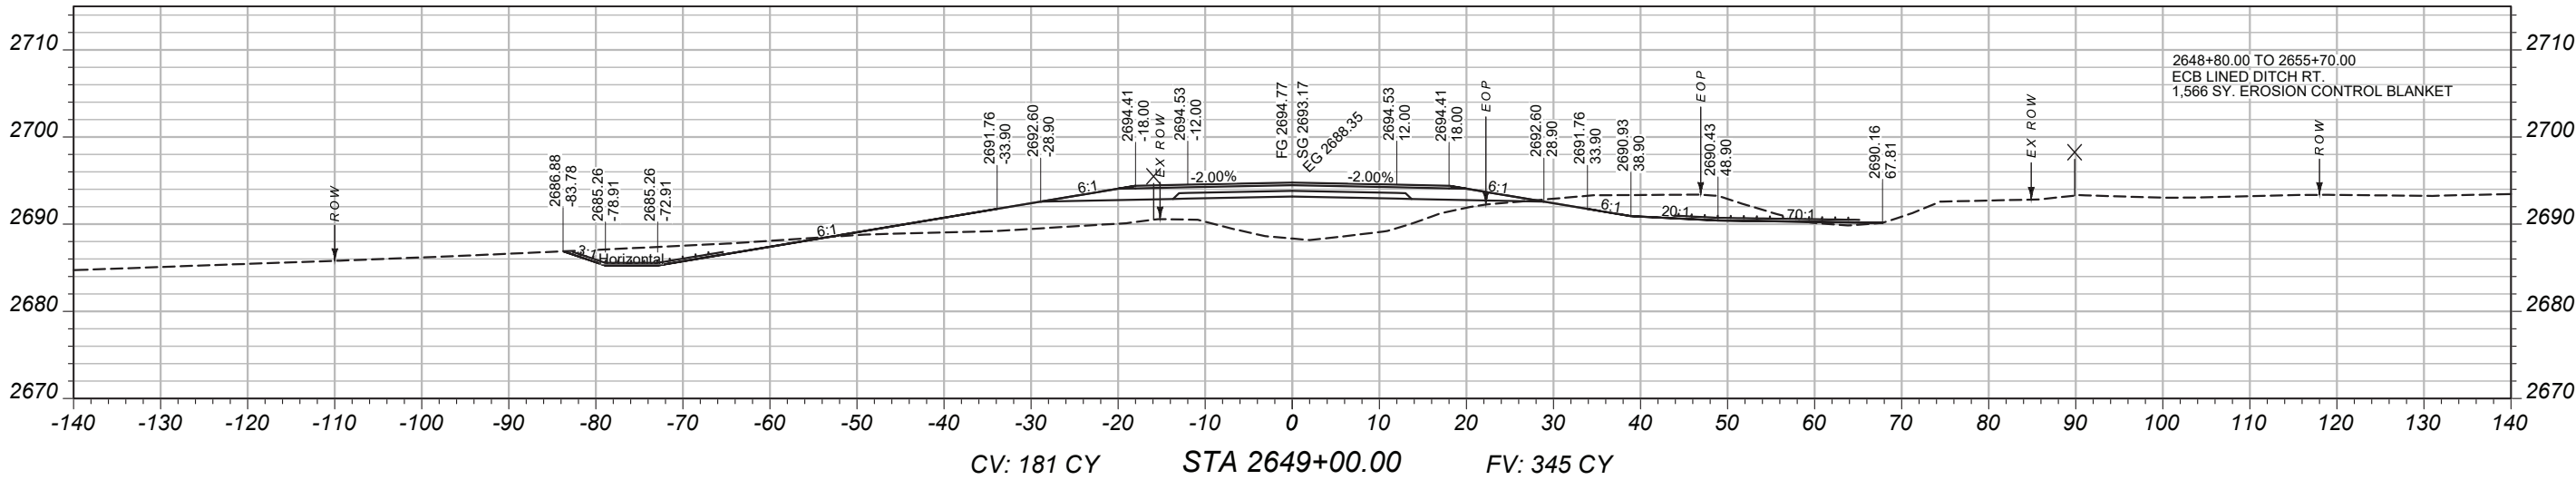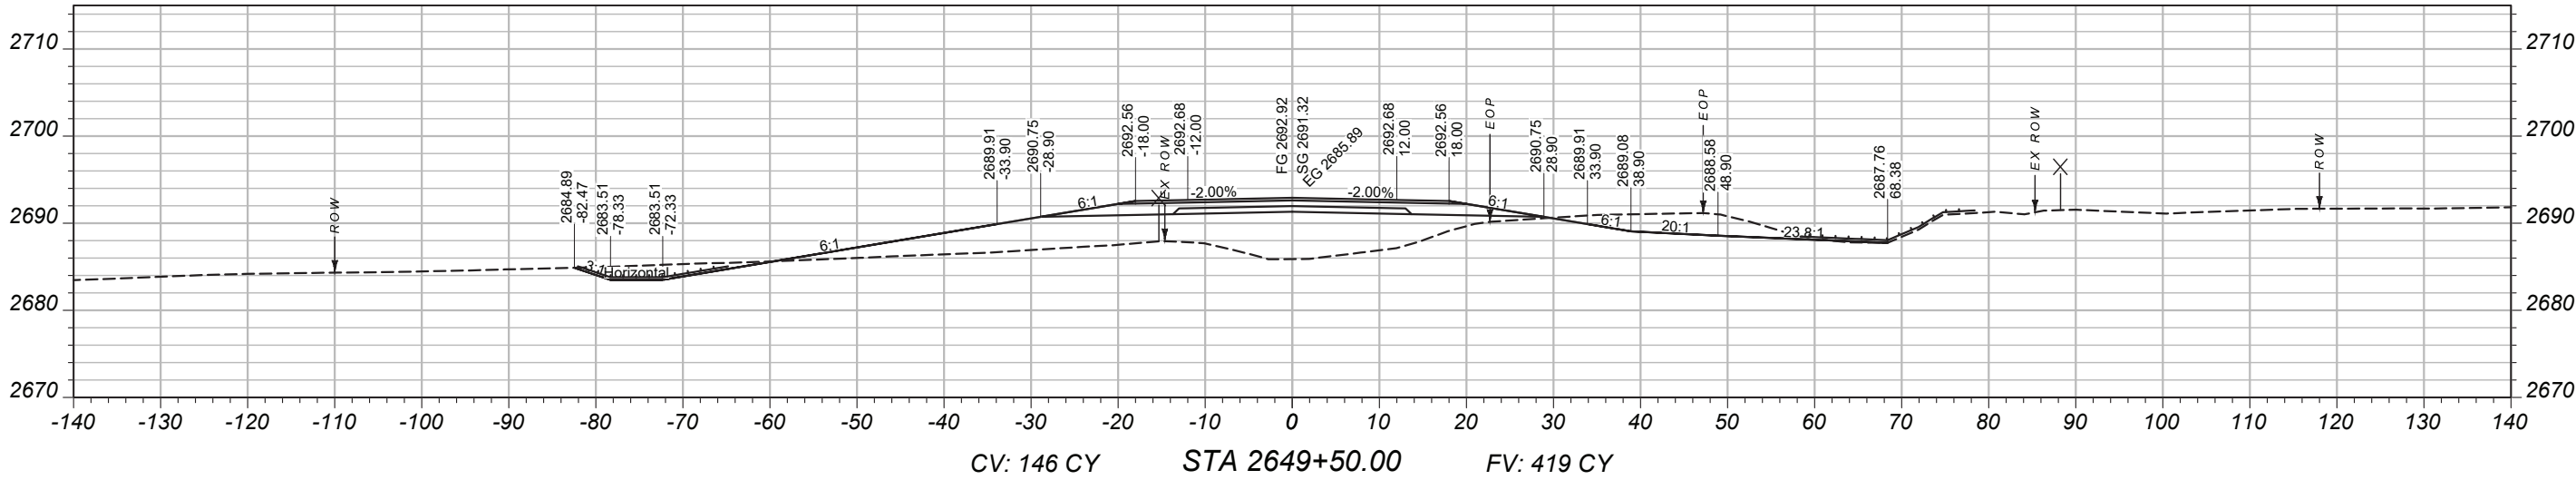

PROJECT NAME

BROCKWAY - WEST

COUNTY

MCCONE

PROJECT ID

SSS-NH 57-6(24)260

UPN

9728000

DESIGNED BY

B. FRANK 03/2026

REVIEWED BY

CHECKED BY



J. CERECK 03/2026

9728000RDLA V002.DWG



CROSS SECTIONS

MAINLINE
CROSS-SECTIONS

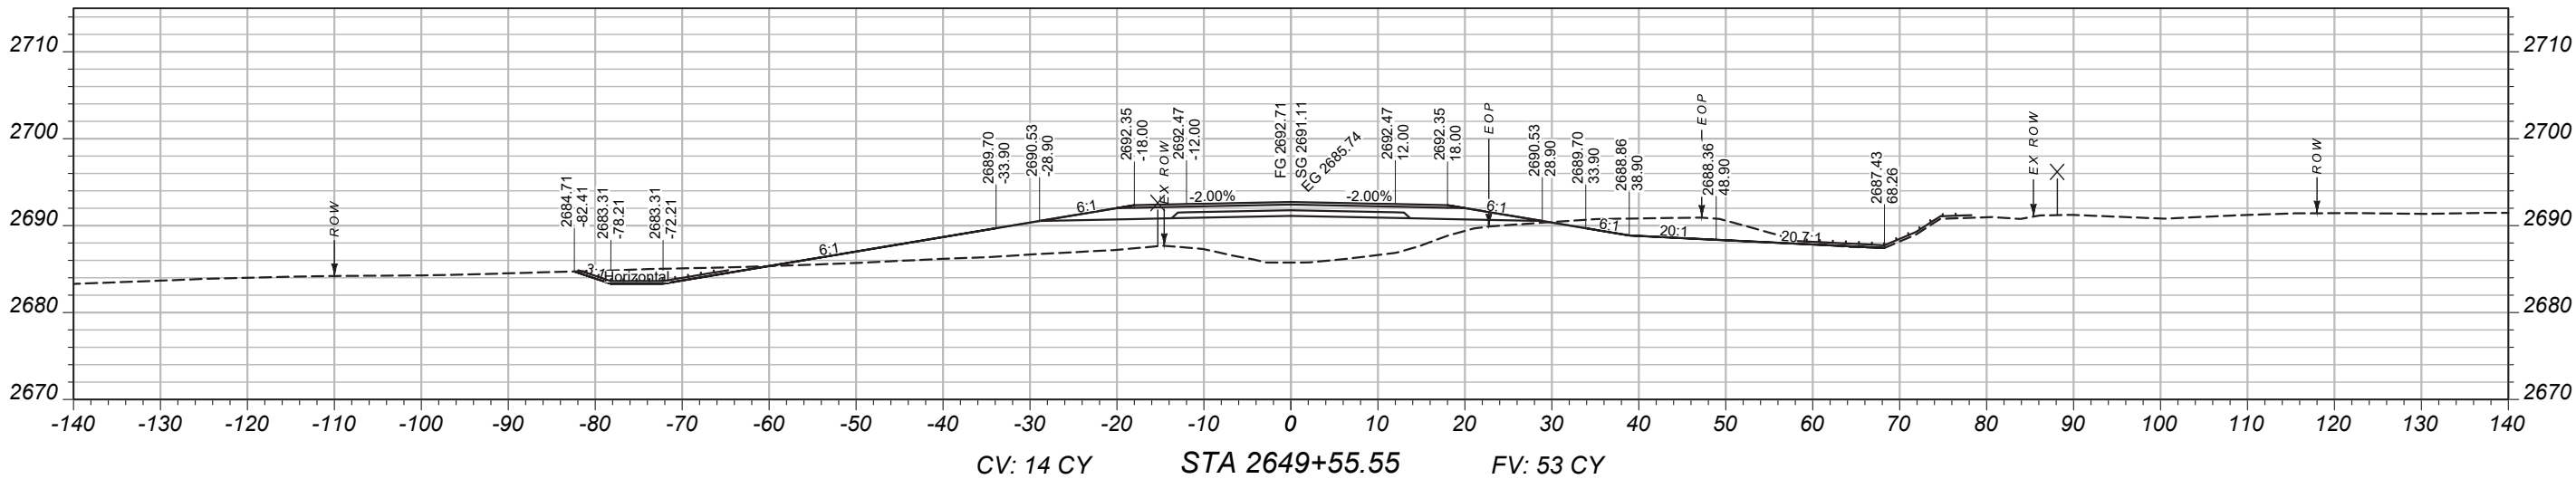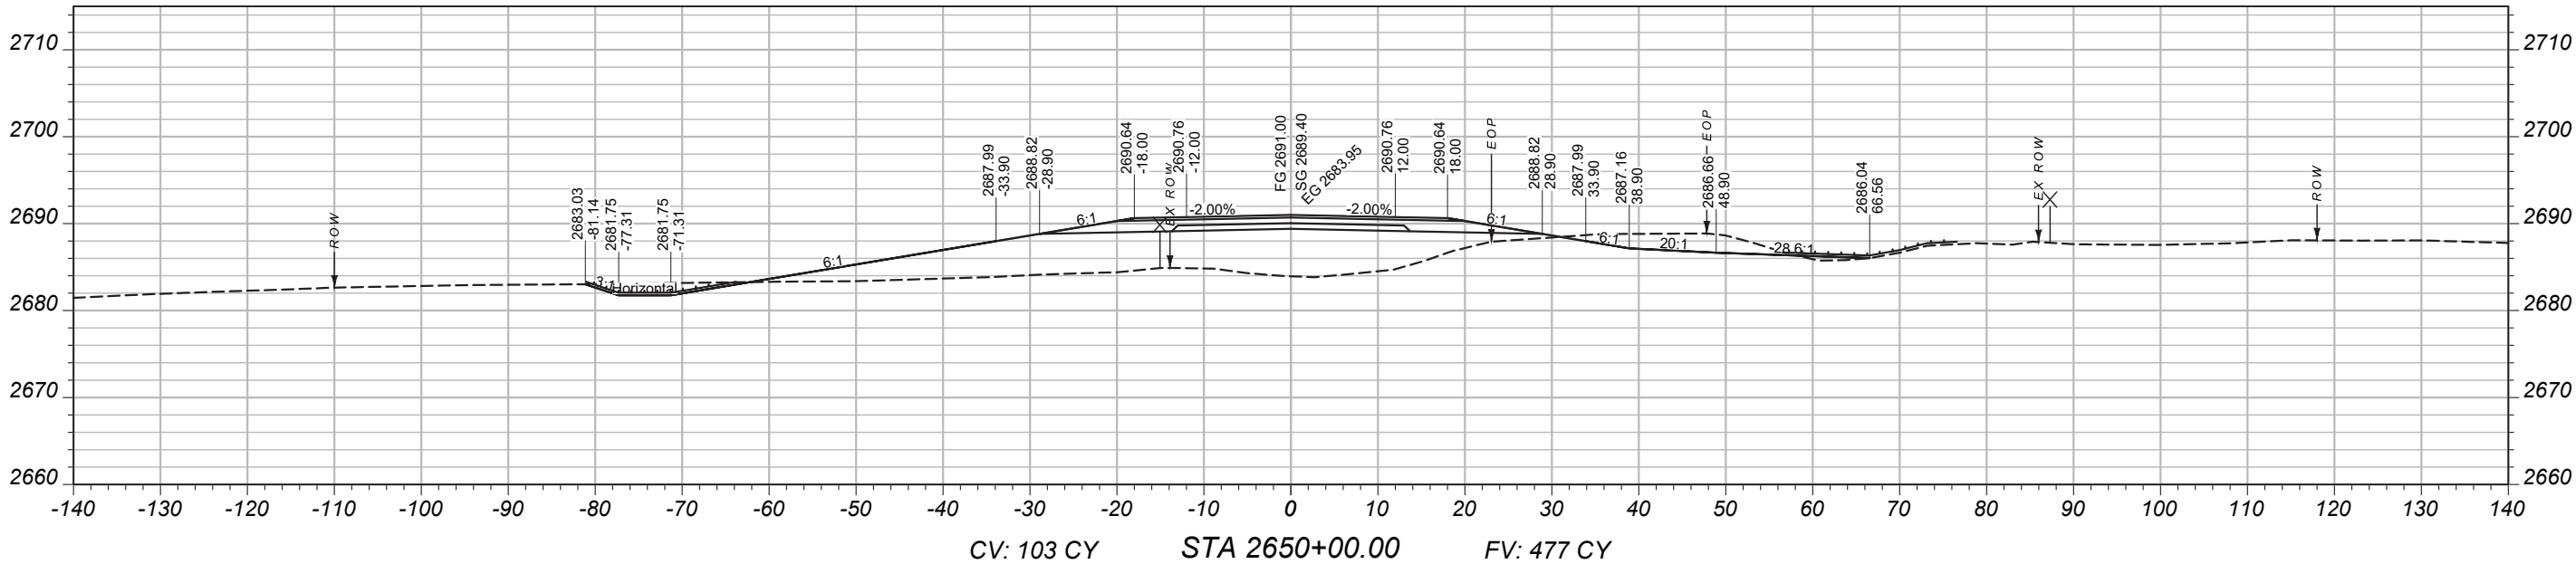

PROJECT NAME

BROCKWAY - WEST

COUNTY

MCCONE

PROJECT ID

SSS-NH 57-6(24)260

UPN

9728000

DESIGNED BY

B. FRANK 03/2026

REVIEWED BY

J. CERECK 03/2026

CHECKED BY




9728000RDLA V002.DWG



CROSS SECTIONS

2/2/2026 2:05 PM

MAINLINE
CROSS-SECTIONS

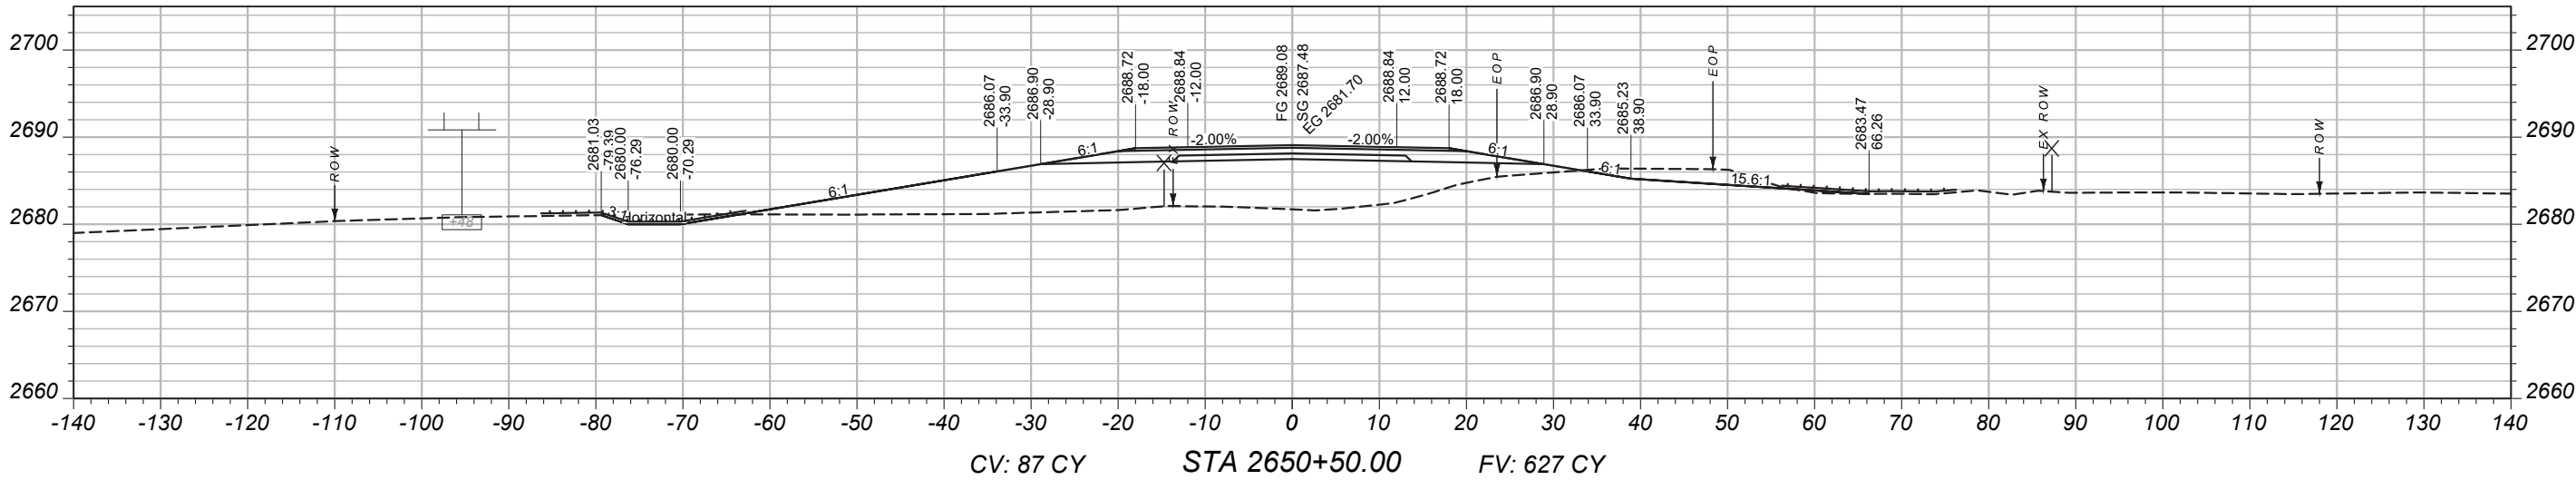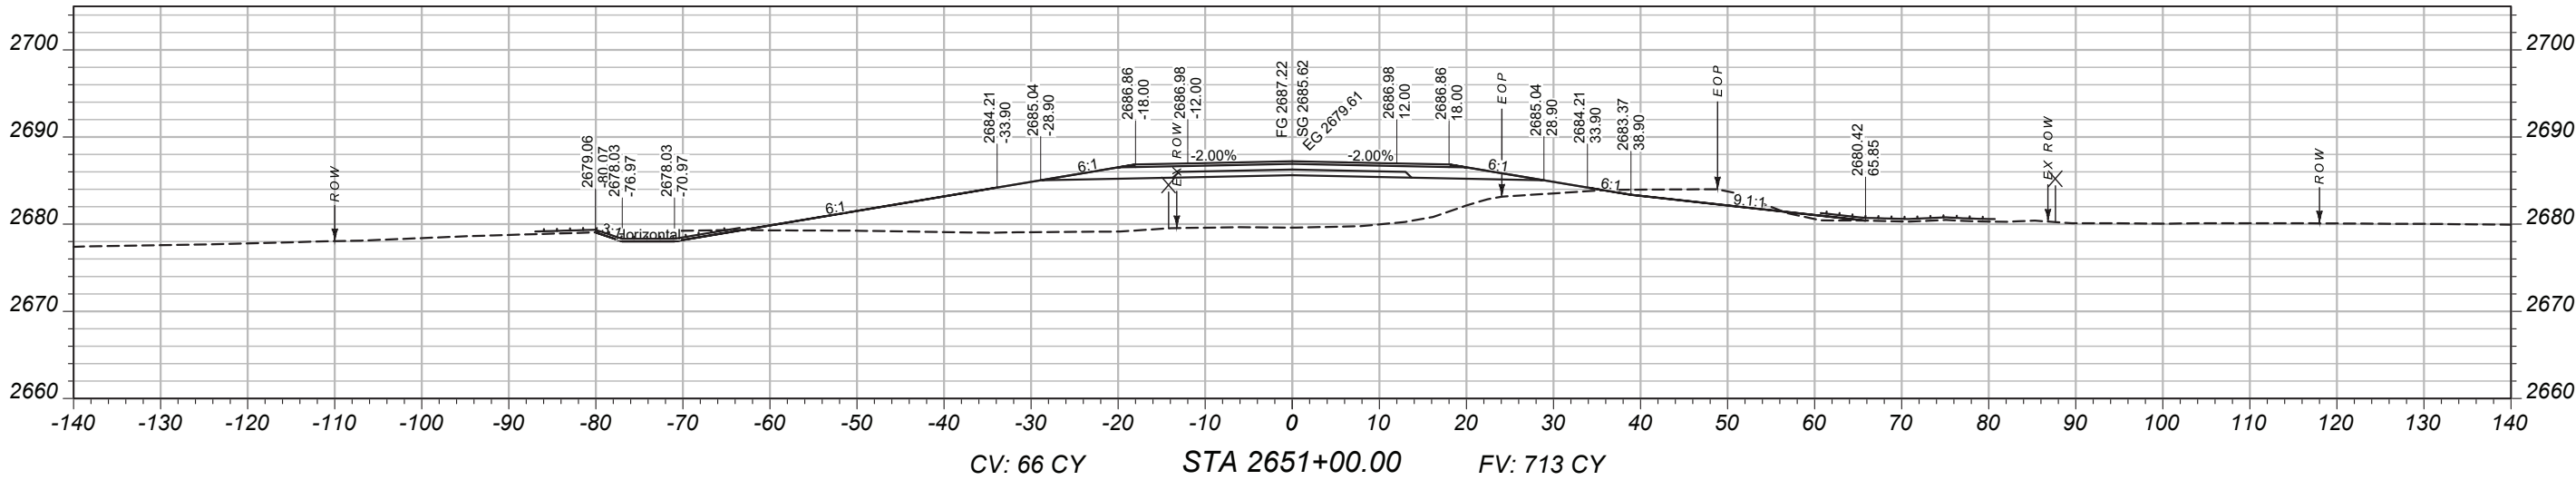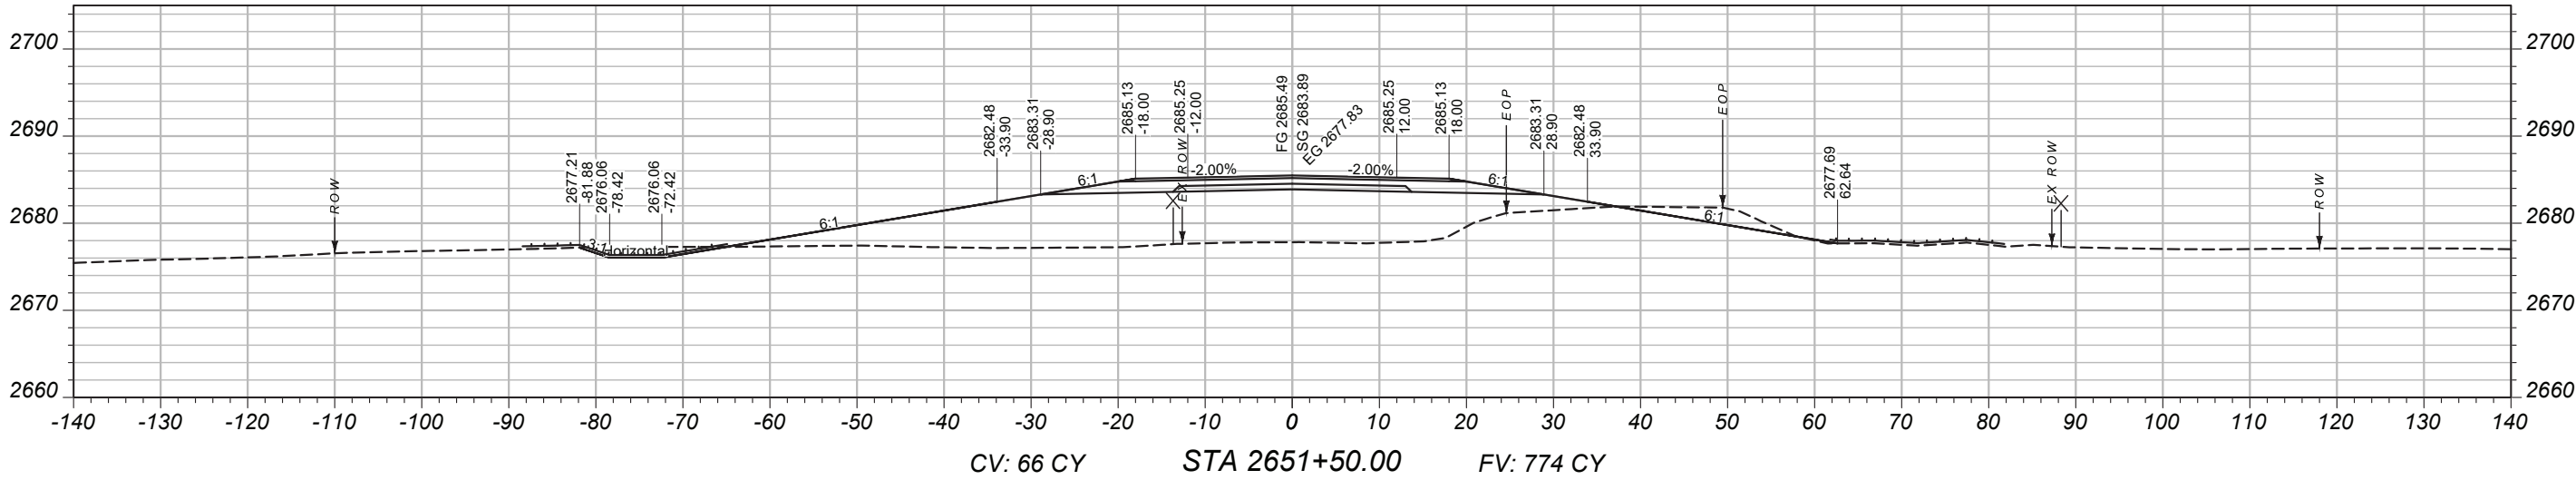

PROJECT NAME

BROCKWAY - WEST

COUNTY

MCCONE

PROJECT ID

SSS-NH 57-6(24)260

UPN

9728000

DESIGNED BY

B. FRANK 03/2026

REVIEWED BY

CHECKED BY




J. CERECK 03/2026

9728000RDLA V002.DWG



CROSS SECTIONS

MAINLINE
CROSS-SECTIONS

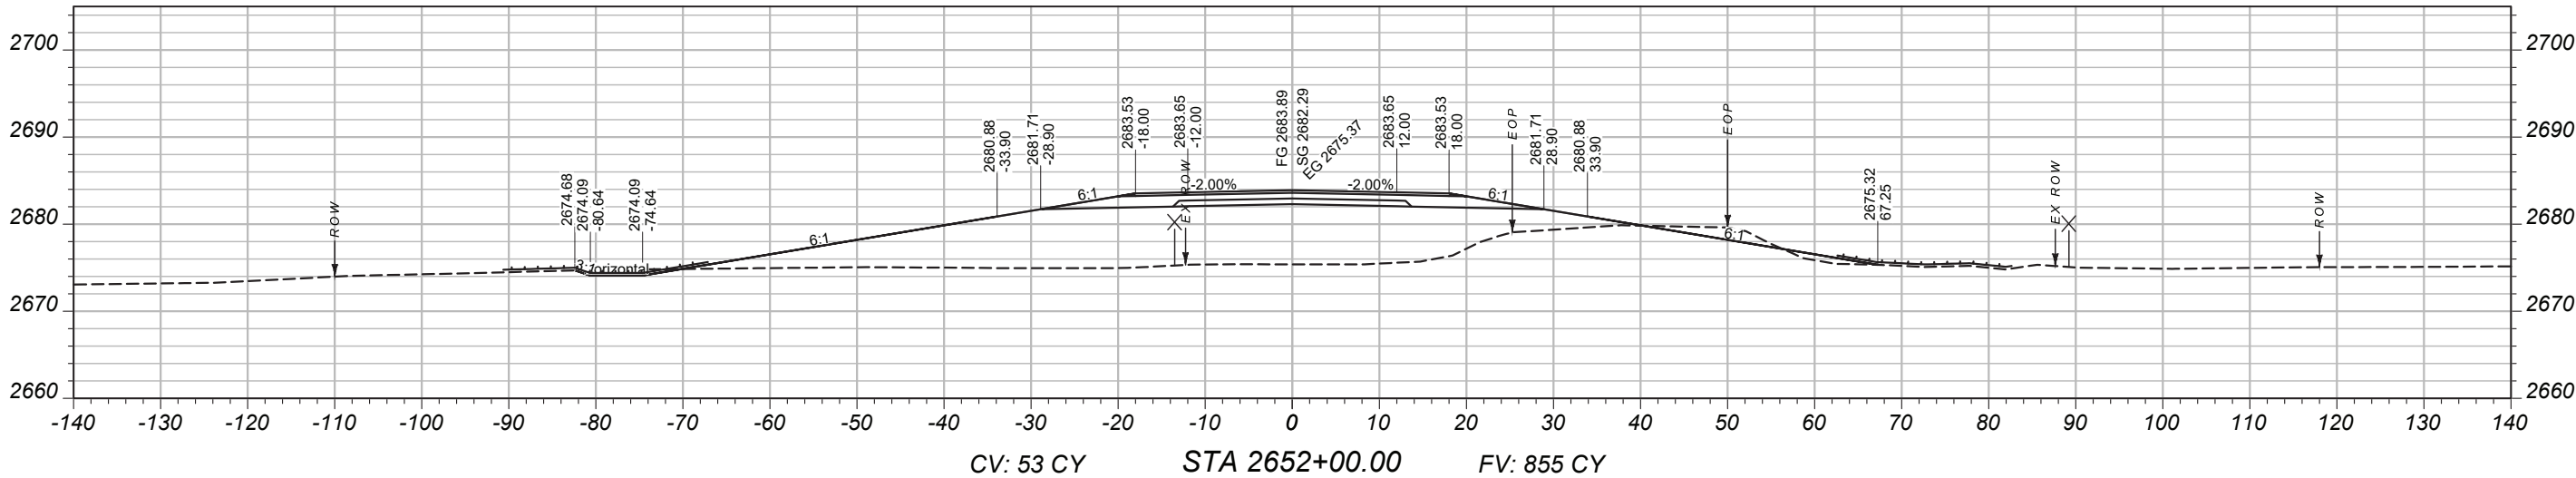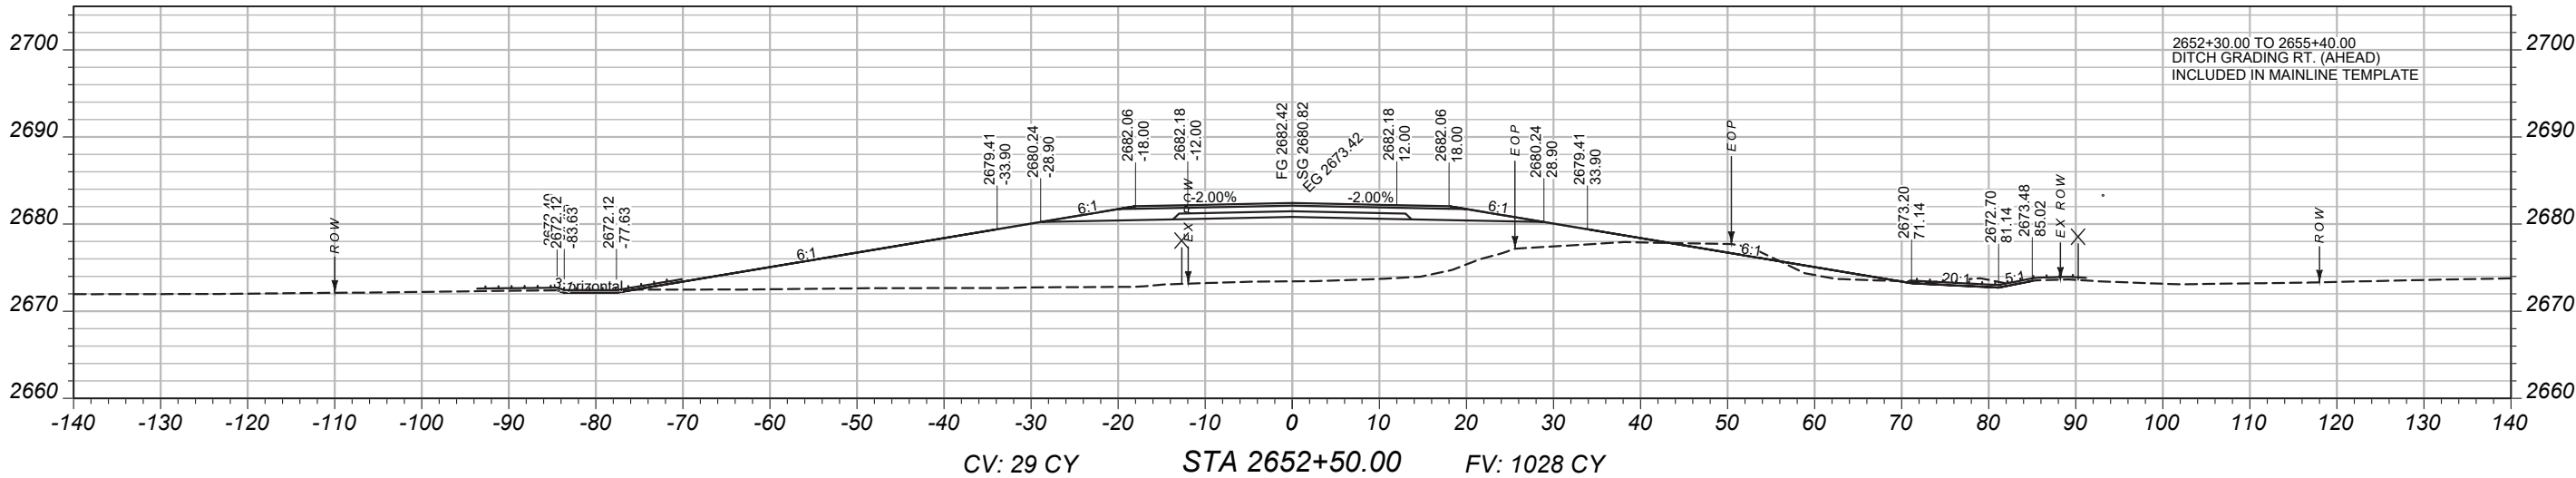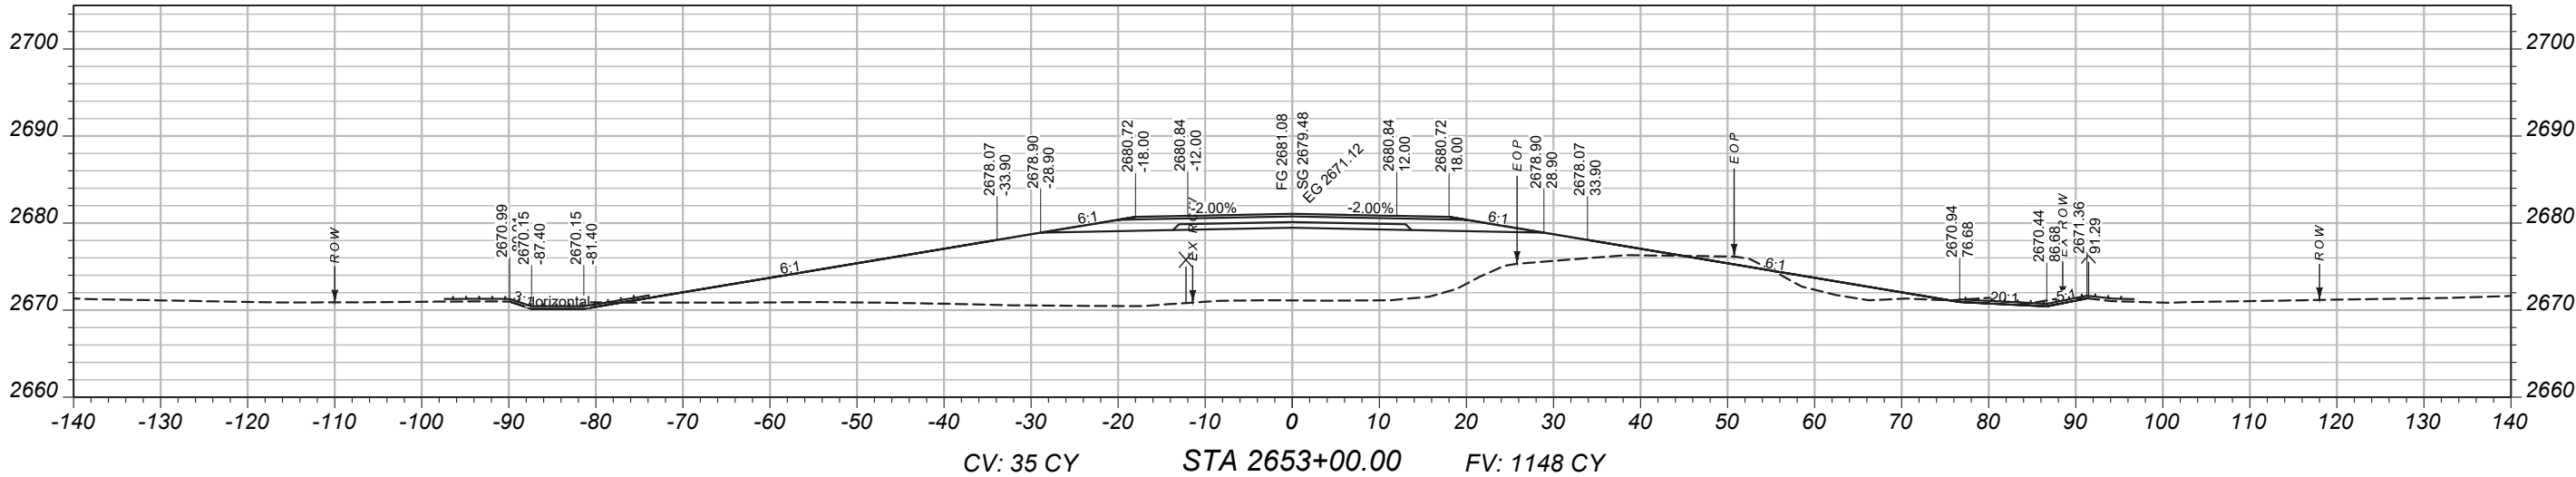

PROJECT NAME

BROCKWAY - WEST

COUNTY

MCCONE

PROJECT ID

SSS-NH 57-6(24)260

UPN

9728000

DESIGNED BY

B. FRANK 03/2026

REVIEWED BY

CHECKED BY




J. CEREC 03/2026

9728000RDLA V002.DWG



CROSS SECTIONS

MAINLINE
CROSS-SECTIONS

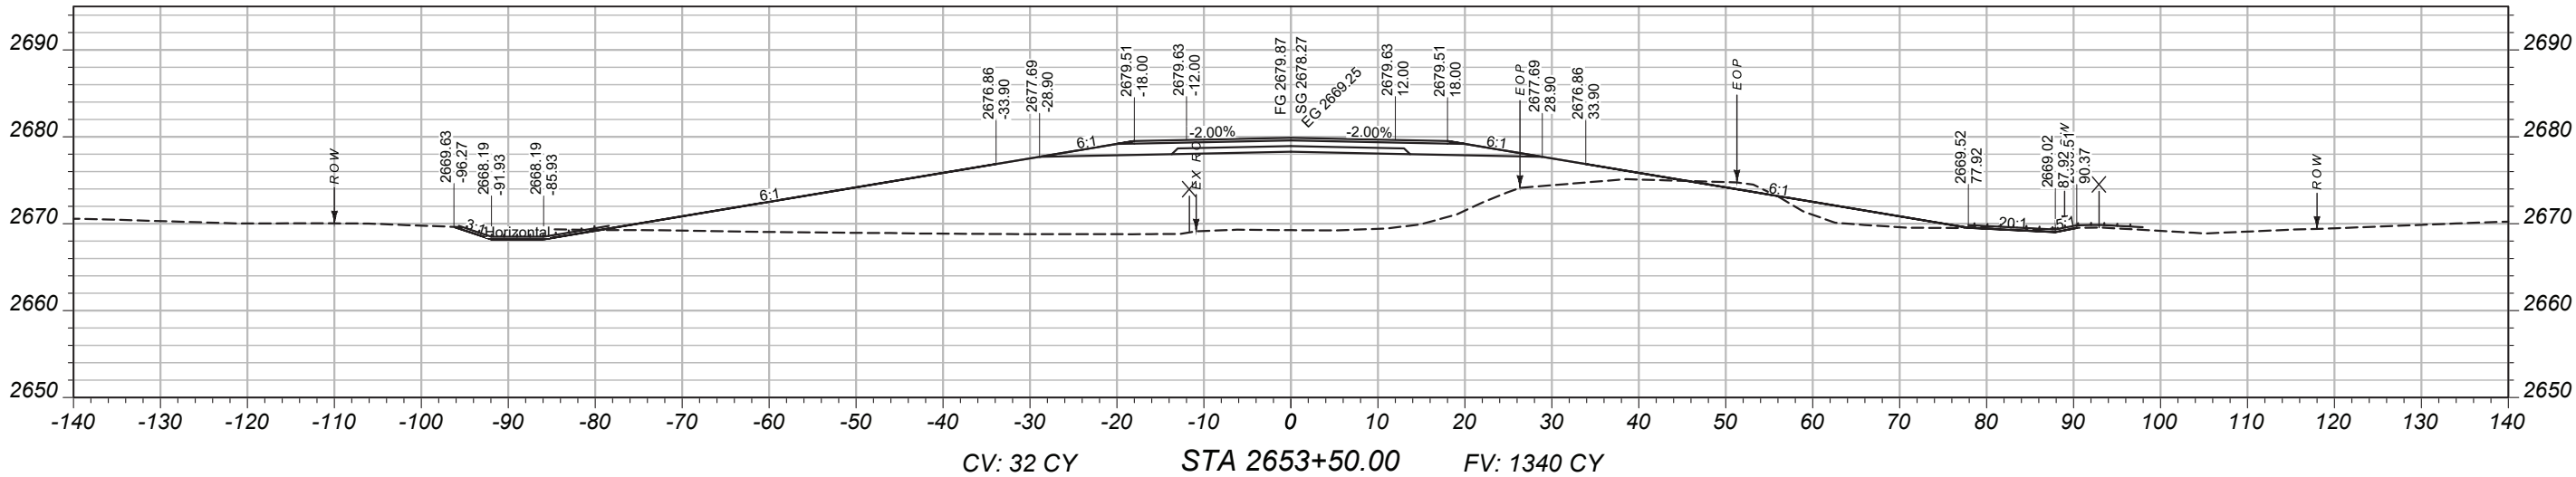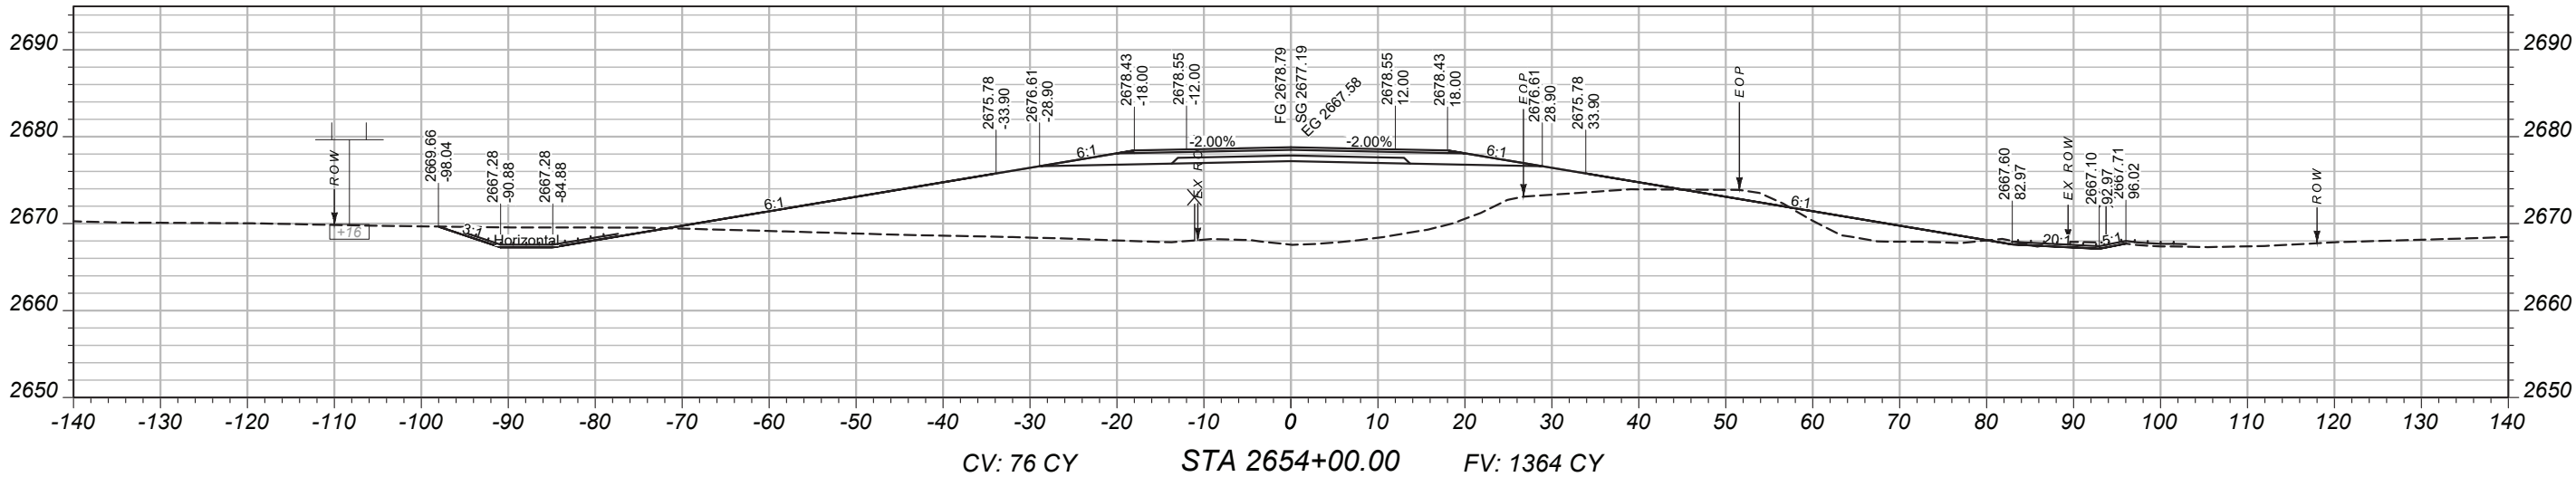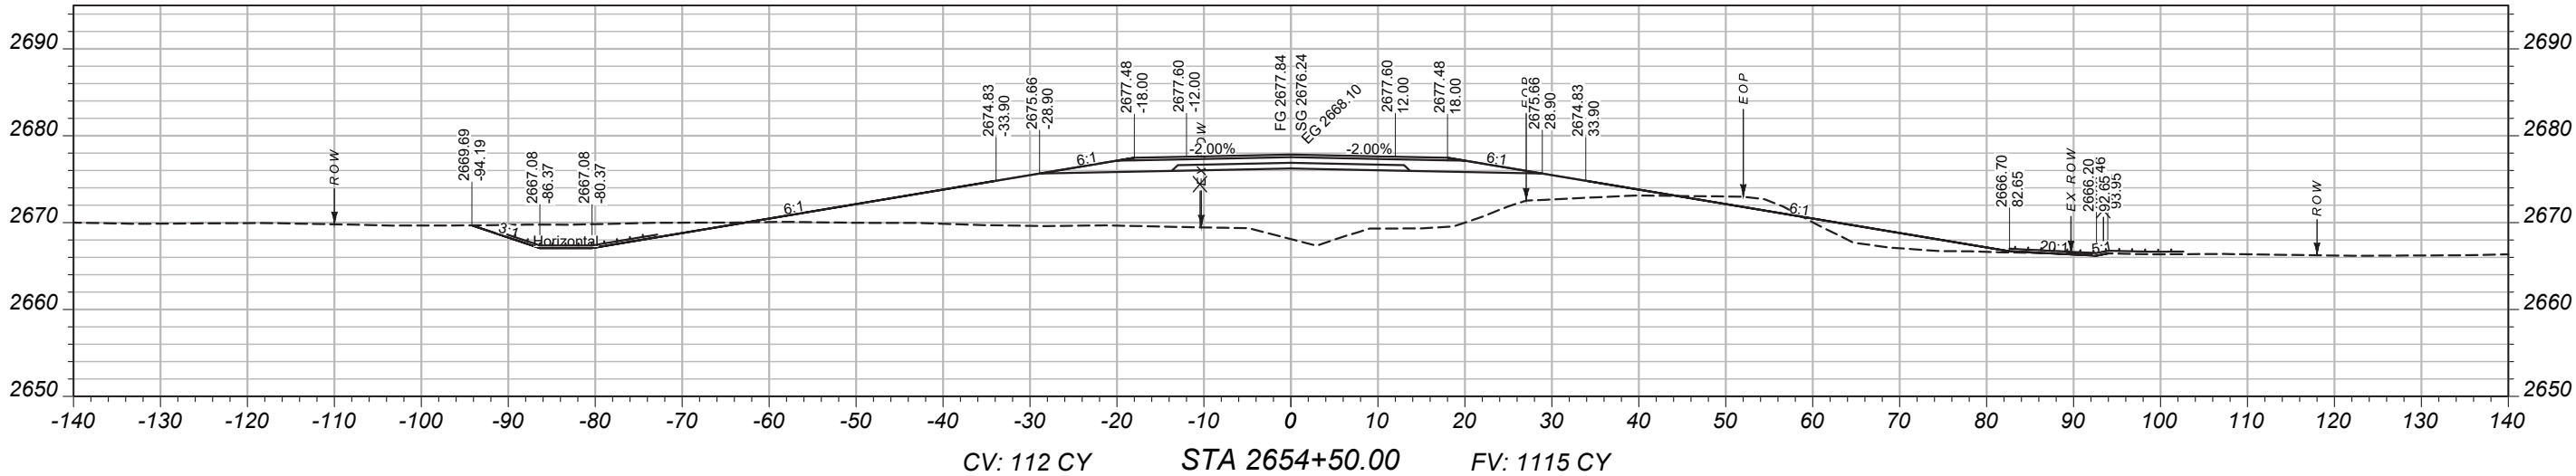

PROJECT NAME
BROCKWAY - WEST

COUNTY
MCCONE

PROJECT ID
SSS-NH 57-6(24)260

UPN
9728000

DESIGNED BY
B. FRANK

03/2026

REVIEWED BY

CHECKED BY




03/2026

9728000RDLA V002.DWG



CROSS SECTIONS

MAINLINE
CROSS-SECTIONS

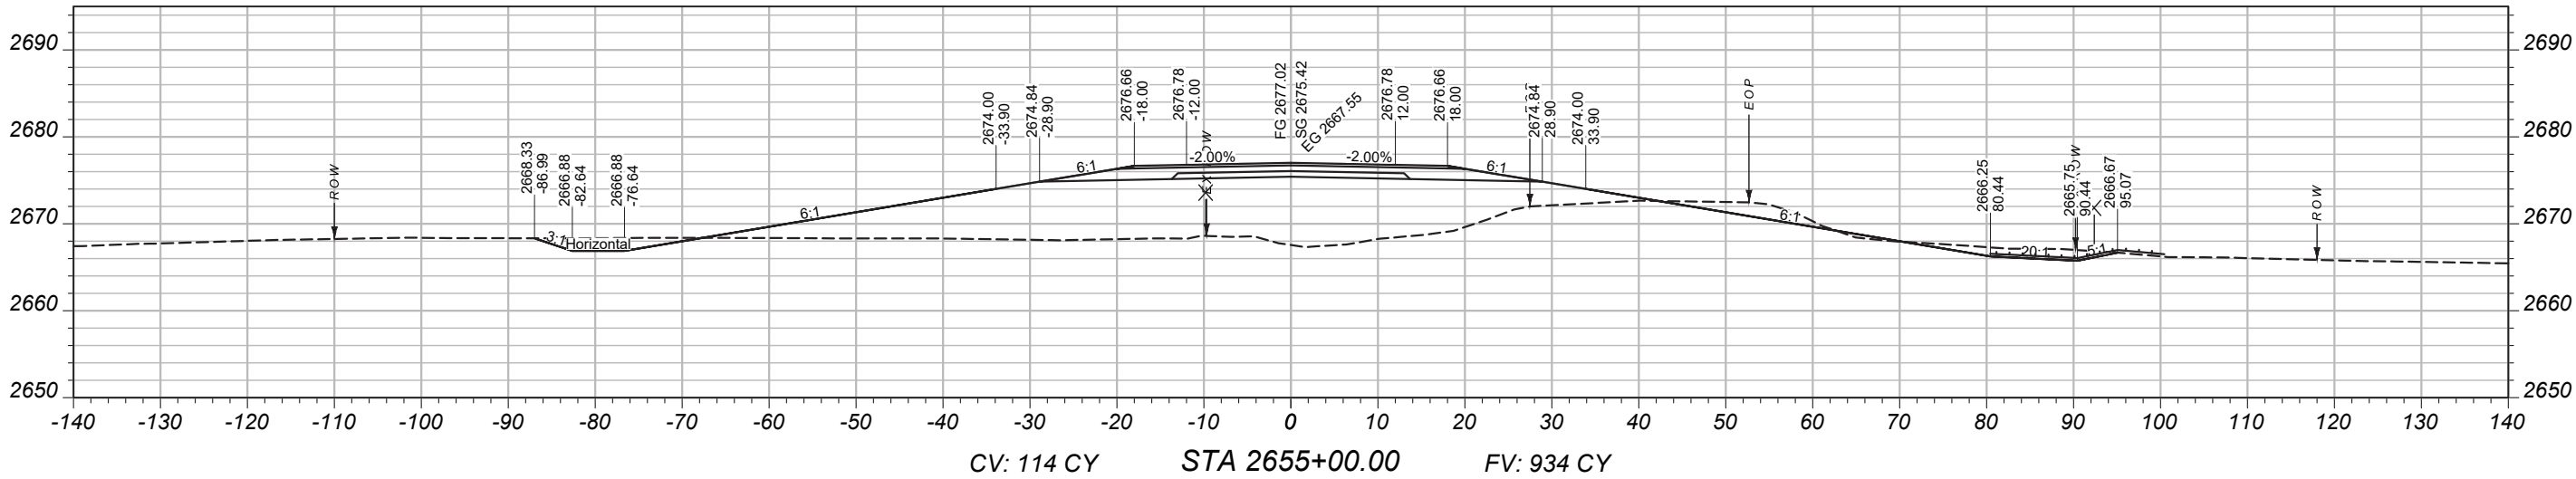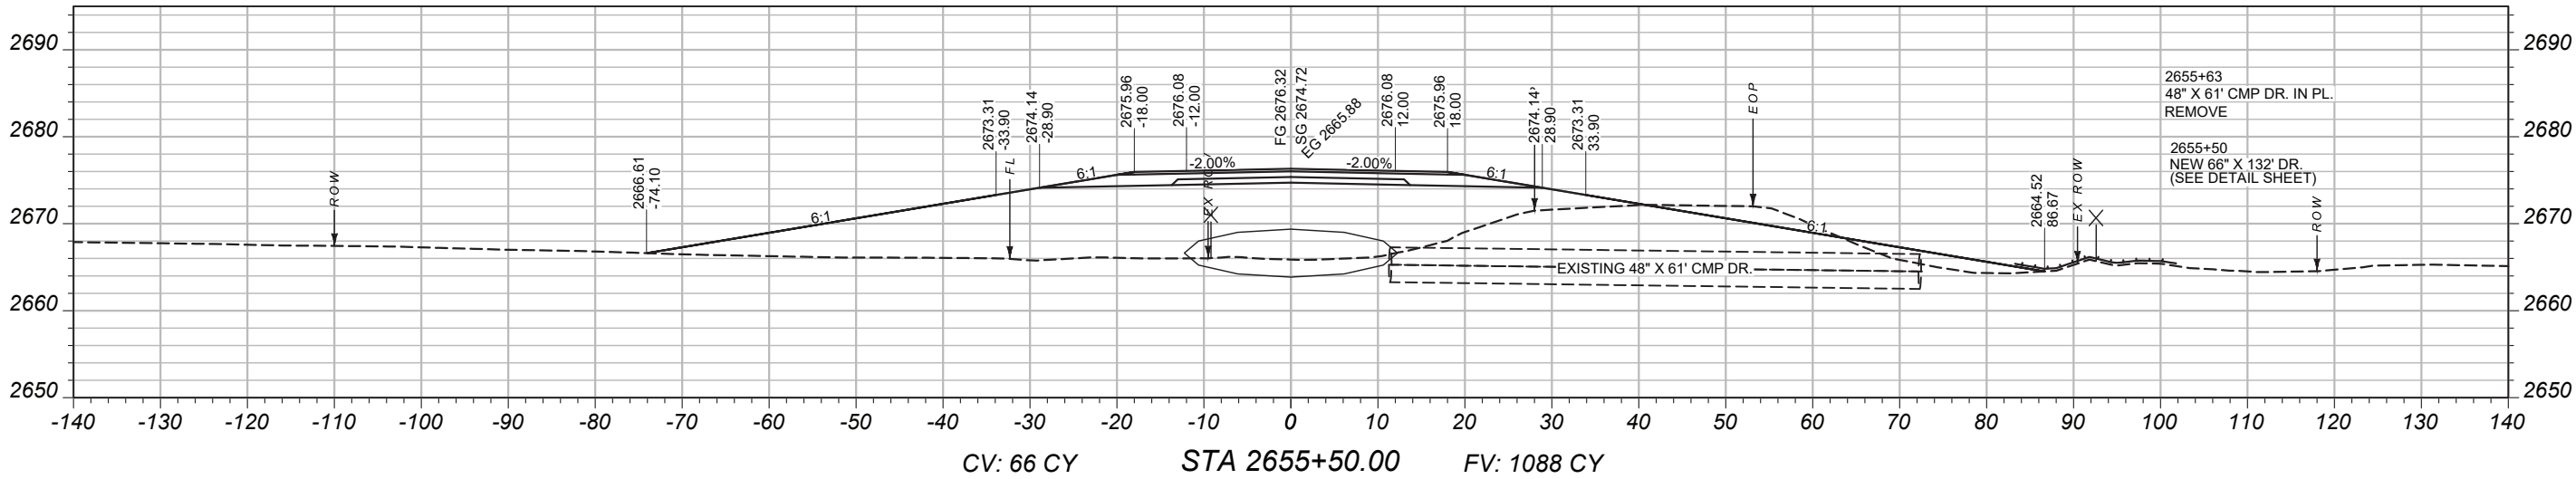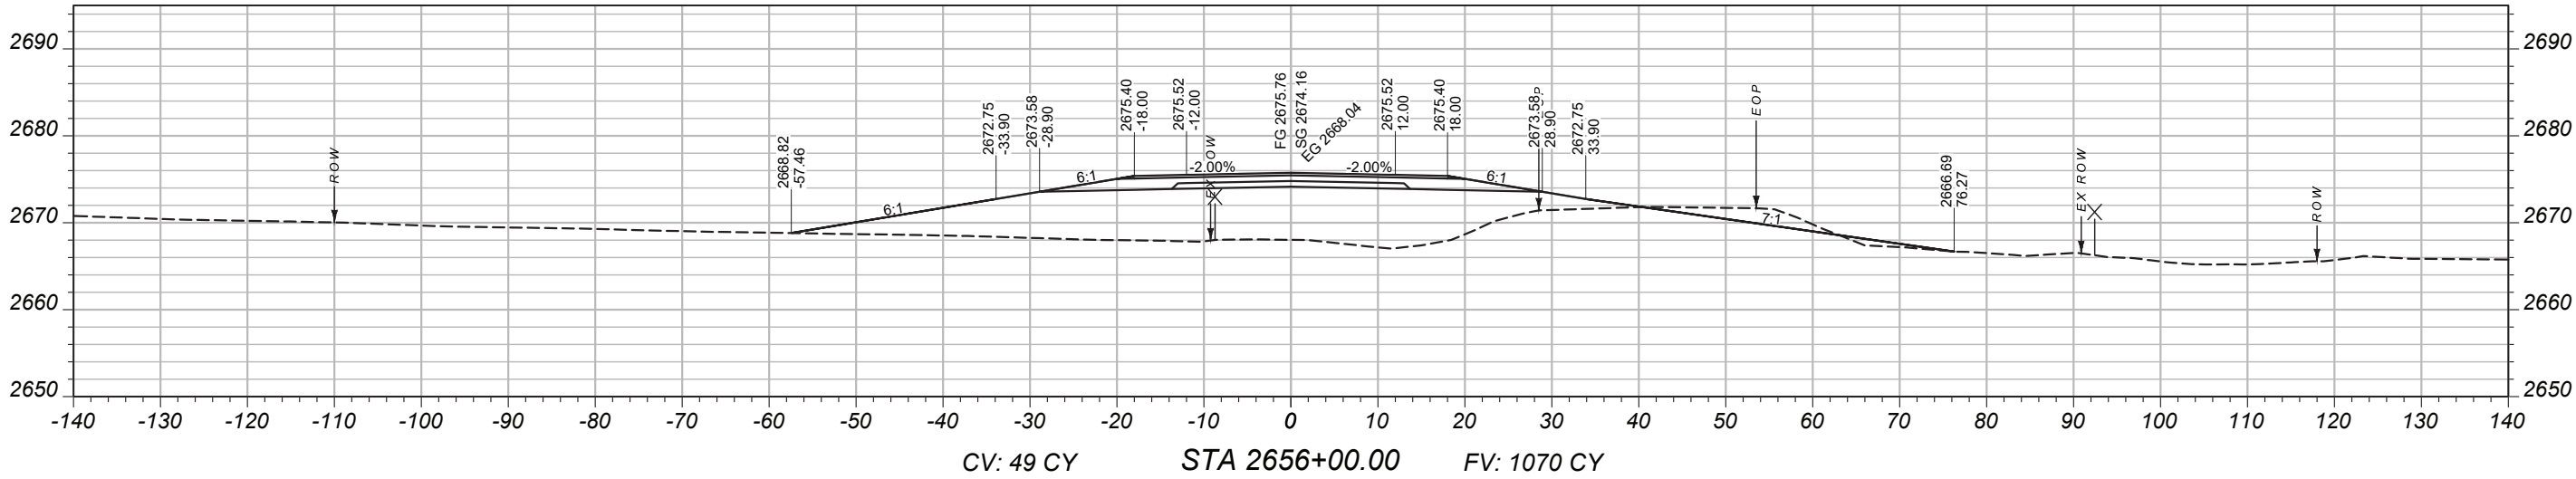

PROJECT NAME
BROCKWAY - WEST

COUNTY
MCCONE

PROJECT ID
SSS-NH 57-6(24)260

UPN
9728000

DESIGNED BY
B. FRANK

REVIEWED BY




CHECKED BY
J. CERECK

9728000RDLA V002.DWG



CROSS SECTIONS

MAINLINE
CROSS-SECTIONS

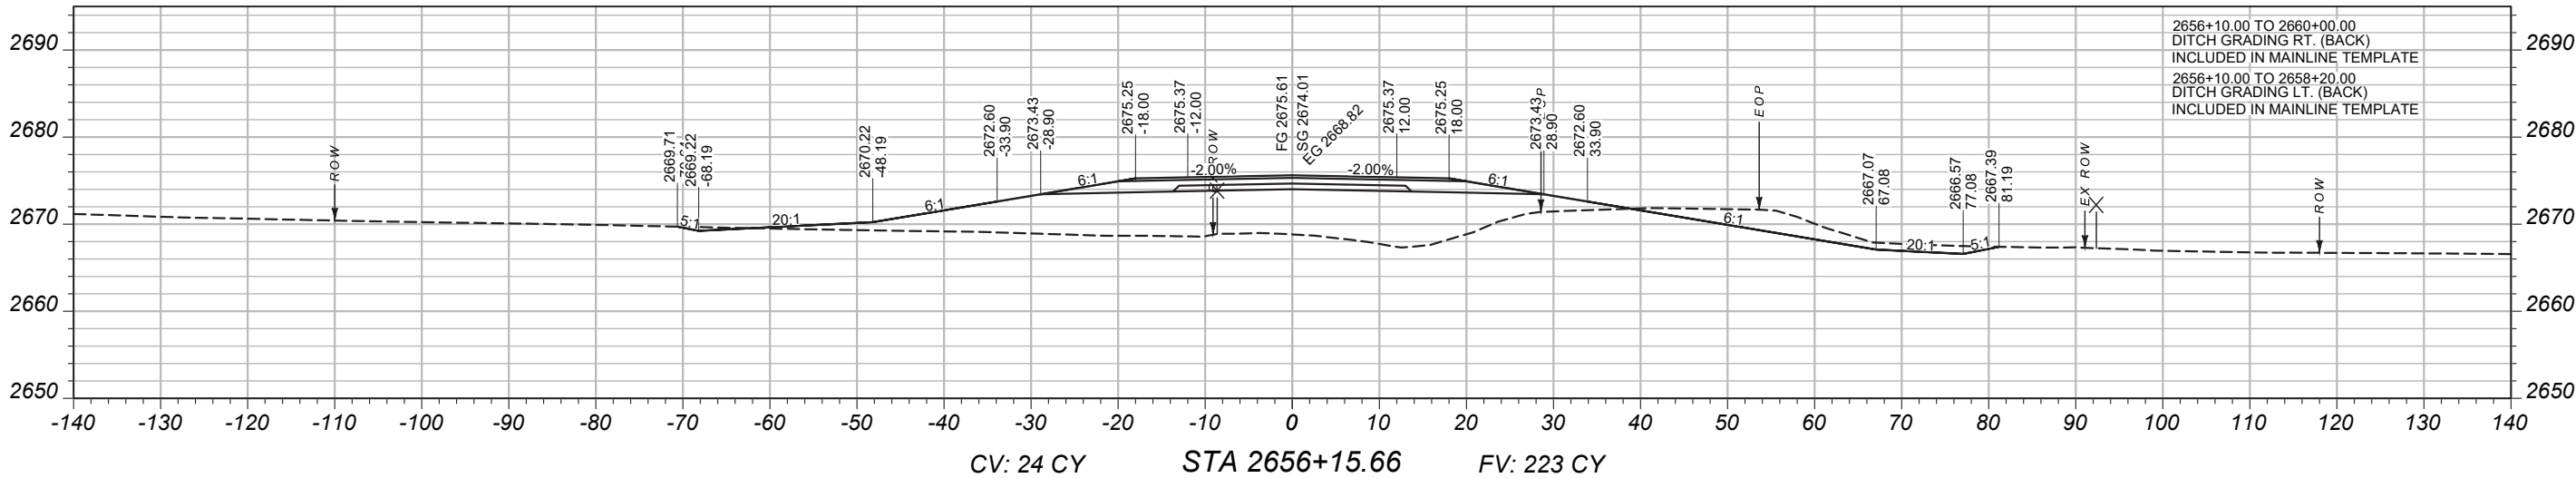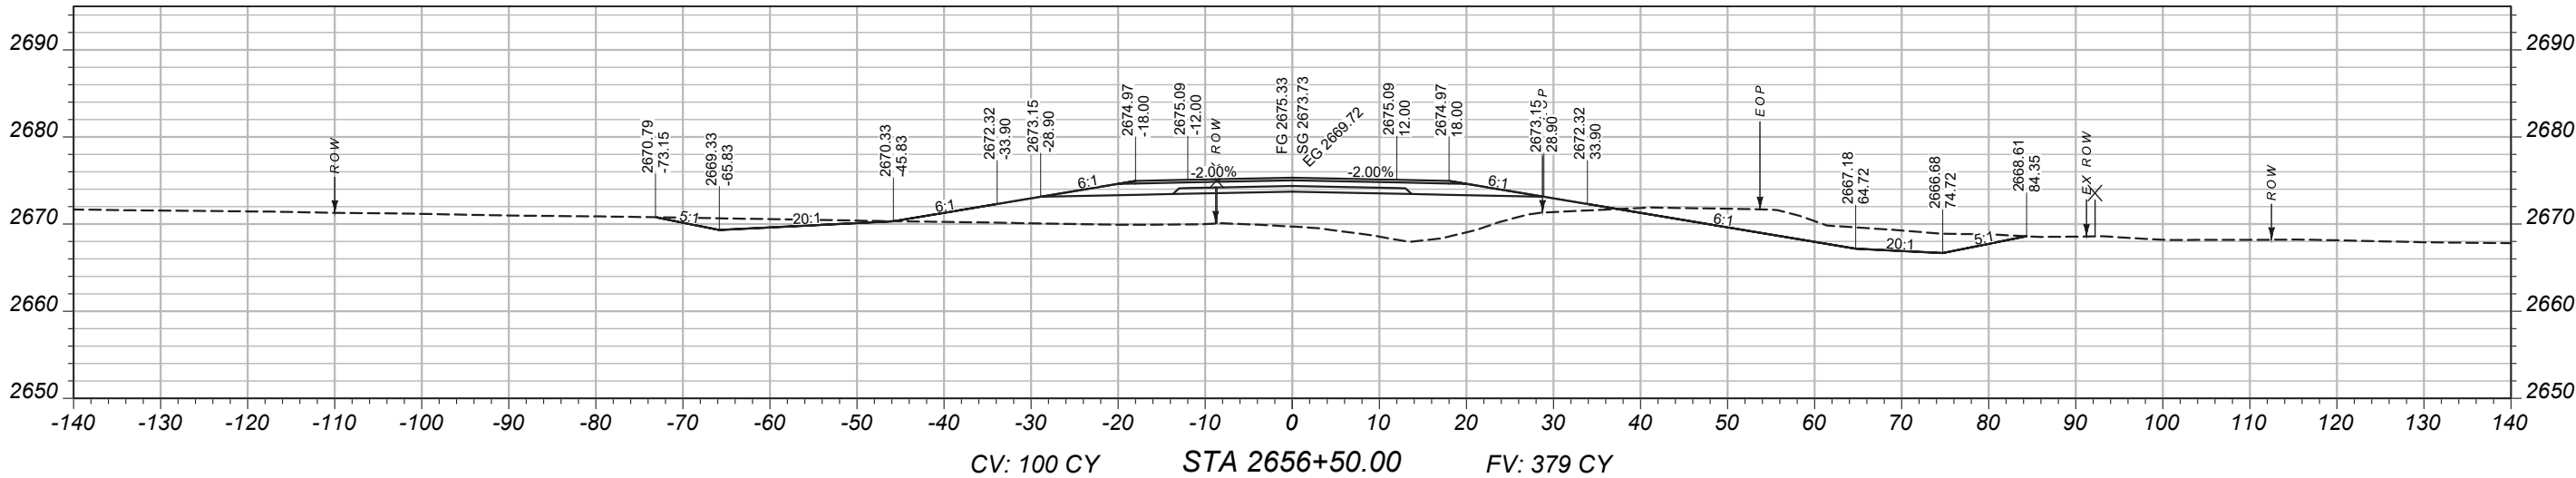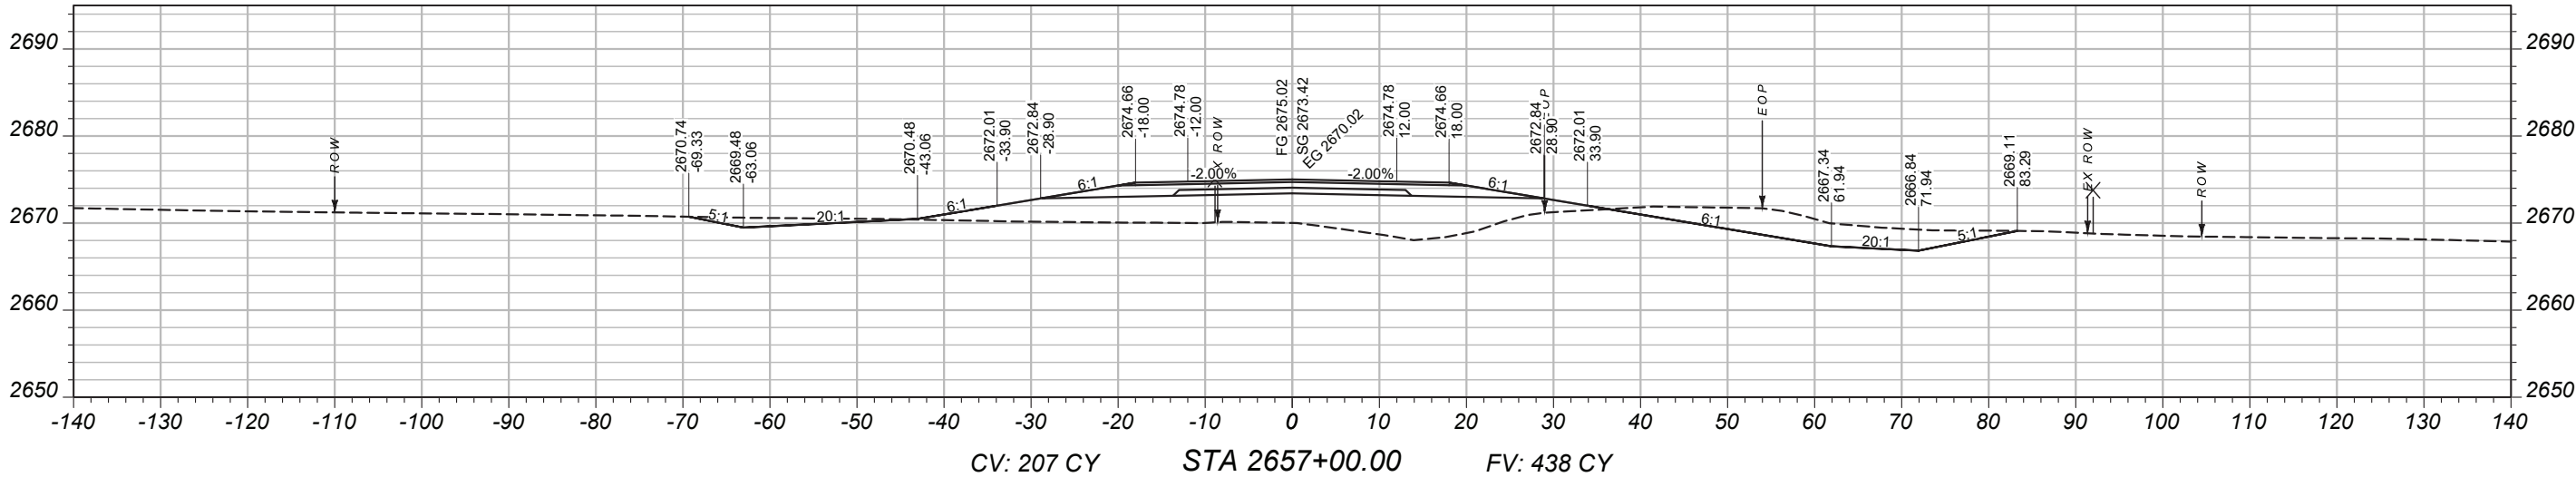

PROJECT NAME

BROCKWAY - WEST

COUNTY

MCCONE

PROJECT ID

SSS-NH 57-6(24)260

UPN

9728000

DESIGNED BY

B. FRANK 03/2026

REVIEWED BY

CHECKED BY




J. CERECK 03/2026

9728000RDLA V002.DWG



CROSS SECTIONS

MAINLINE CROSS-SECTIONS

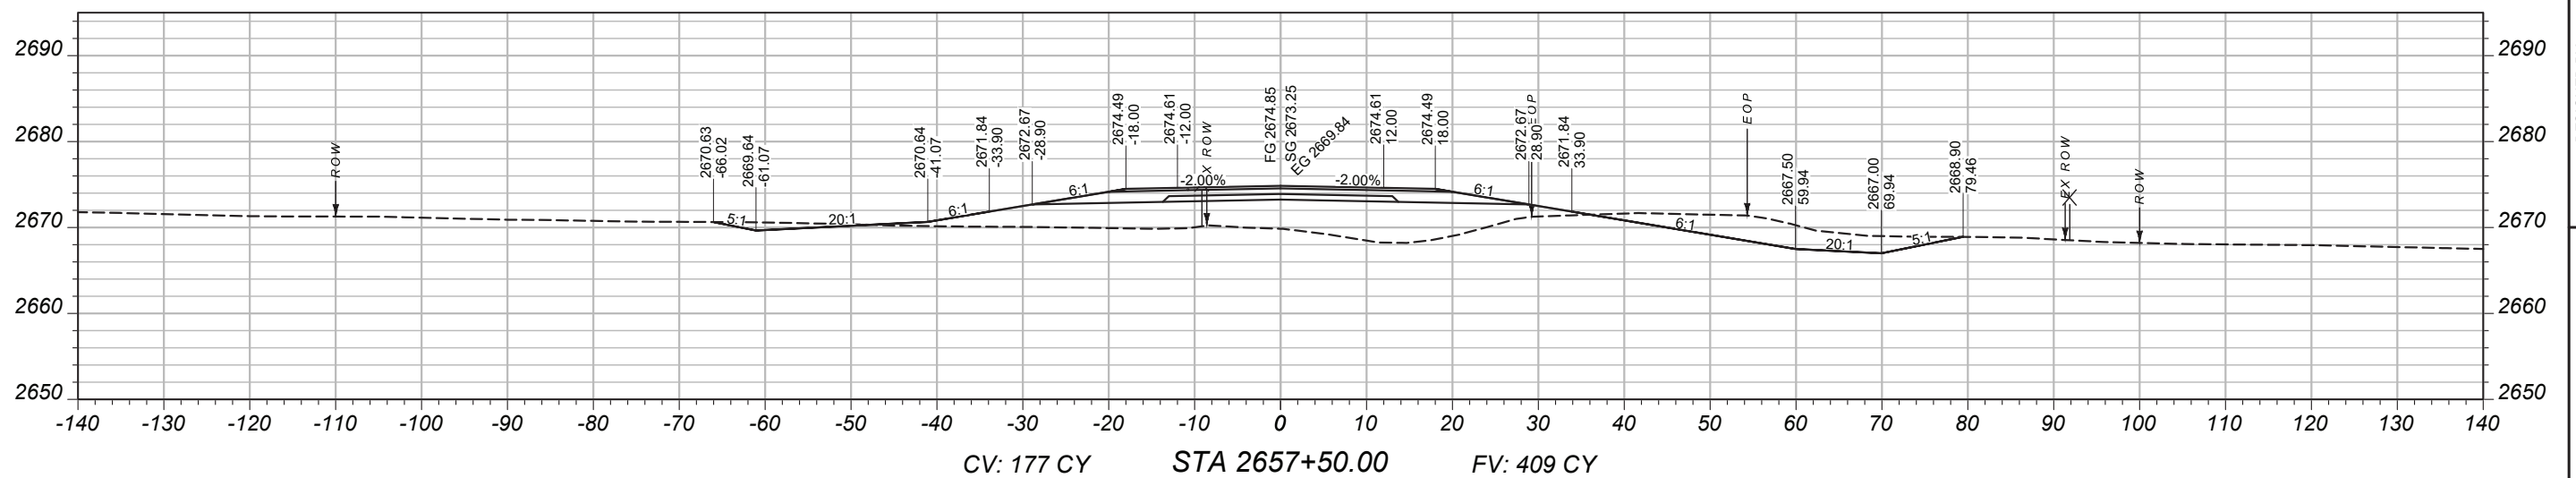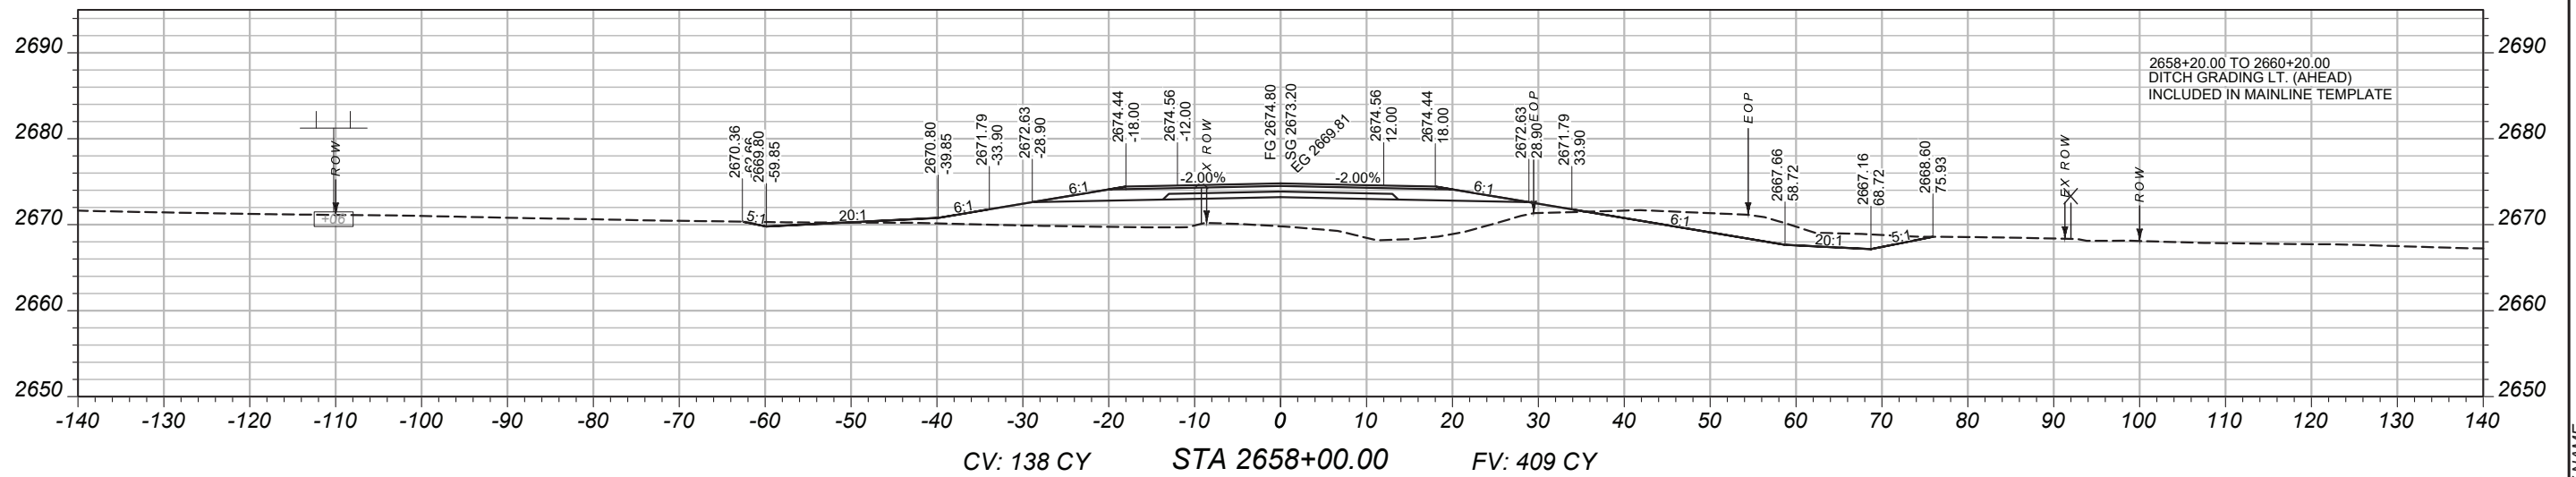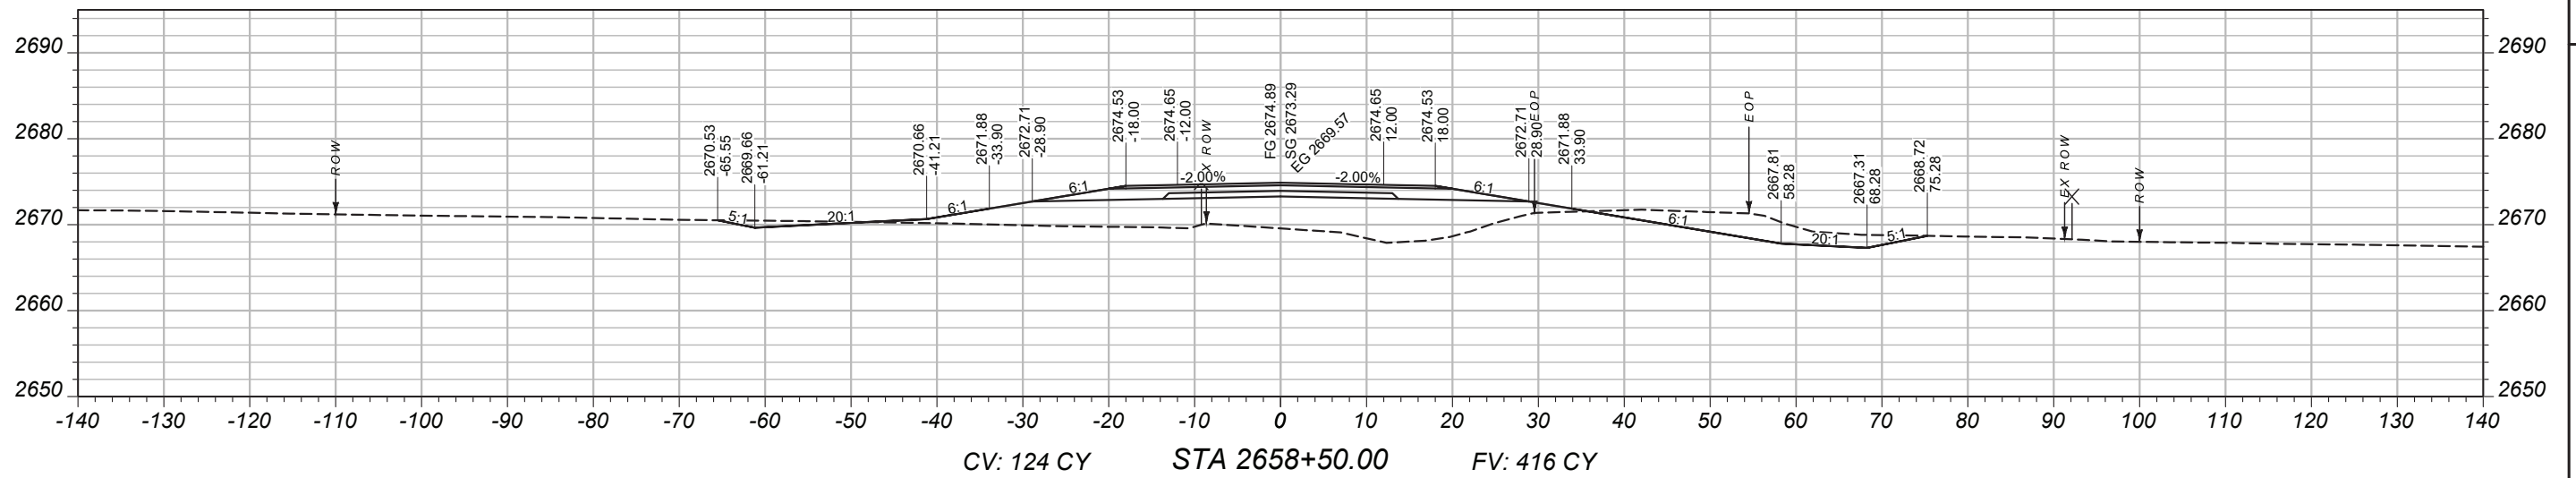

COUNTY

500

UPN
SSS-NH 57-6(24)260

9728000

B. FRANK	03/2026

REVIEWED BY

CHECKED BY	J. CERECK

9728000RDLAY002.DWG



CROSS SECTIONS

2:05 PM

MAINLINE
CROSS-SECTIONS

PROJECT NAME
BROCKWAY - WEST

COUNTY
MCCONE




PROJECT ID
SSS-NH 57-6(24)260

UPN
9728000




DESIGNED BY B. FRANK	03/2026
REVIEWED BY	
CHECKED BY J. CERECK	03/2026
9728000RDLA V002.DWG	



CROSS SECTIONS

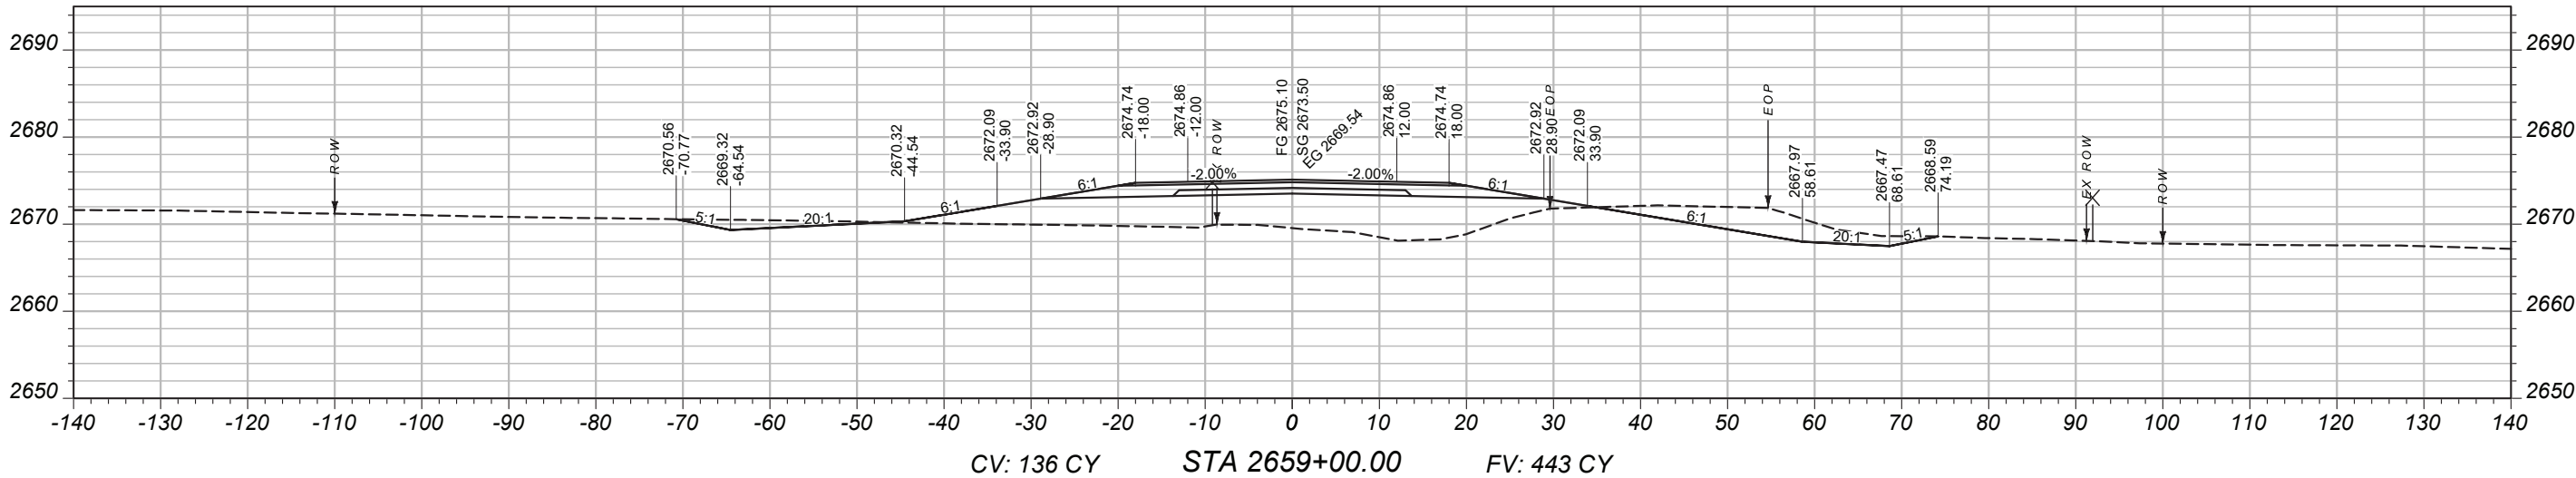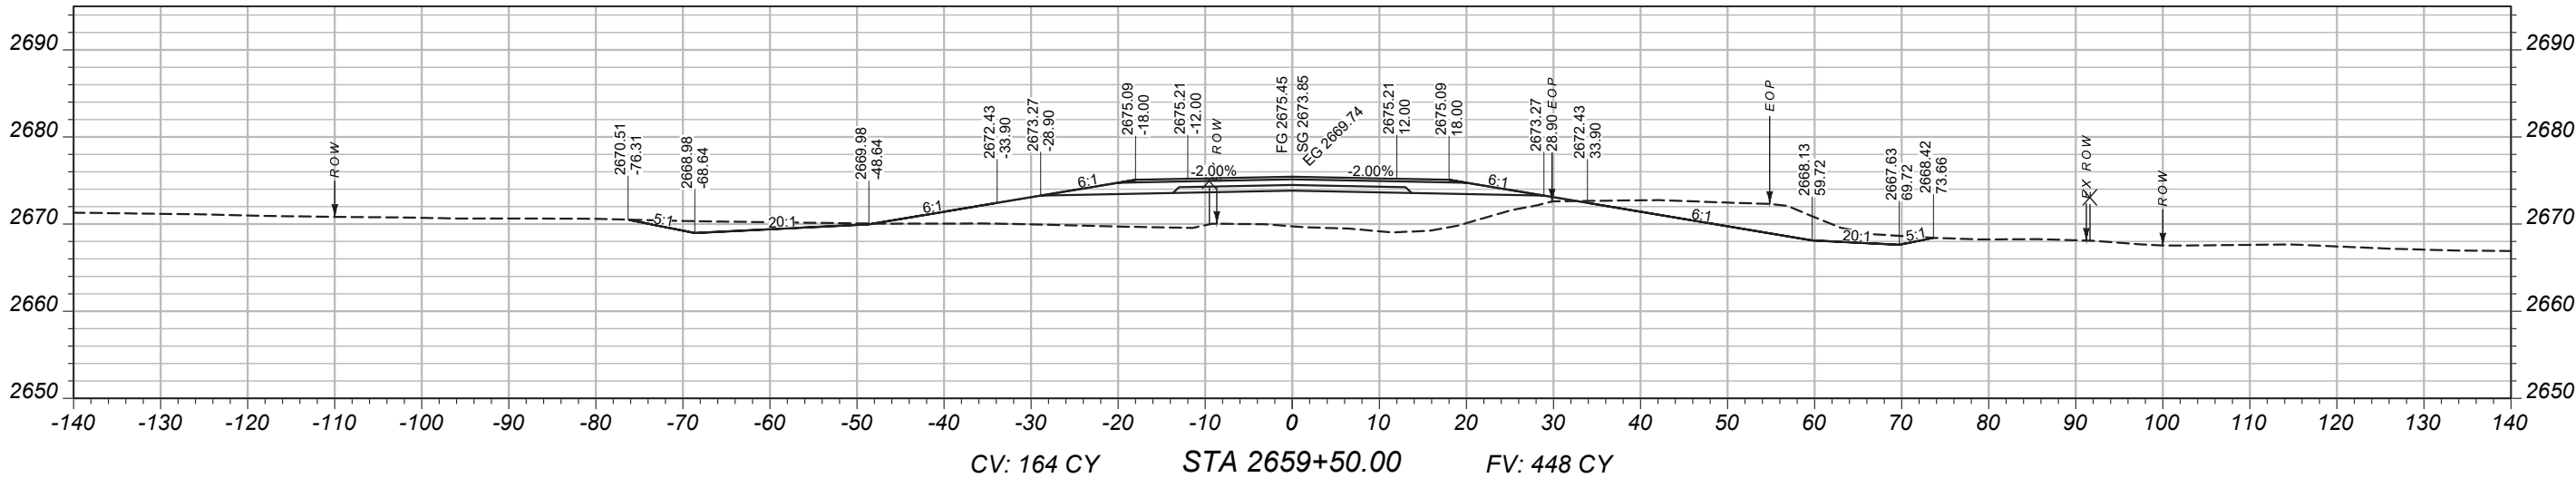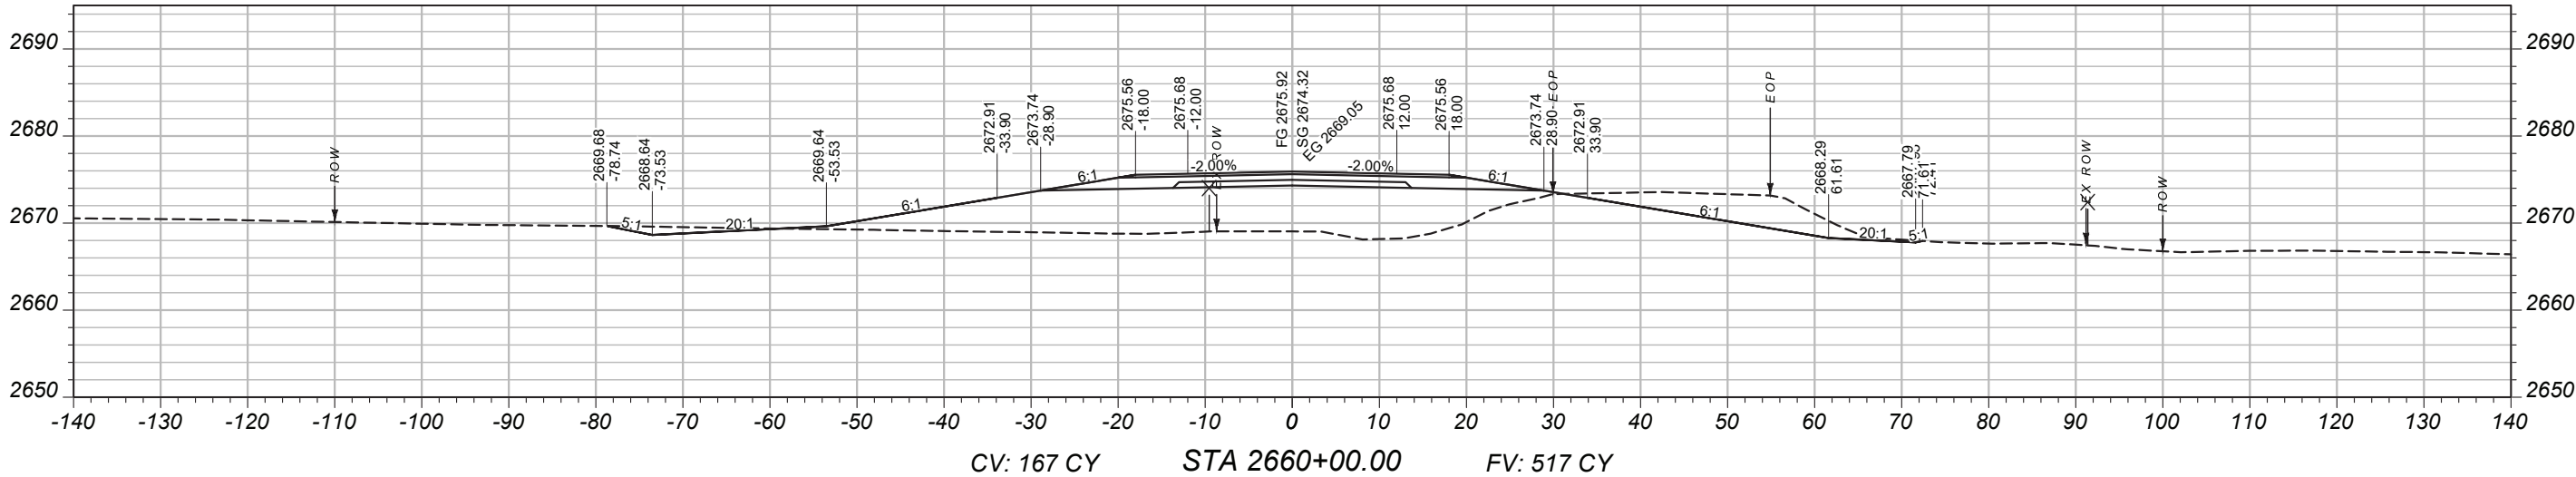

MAINLINE
CROSS-SECTIONS

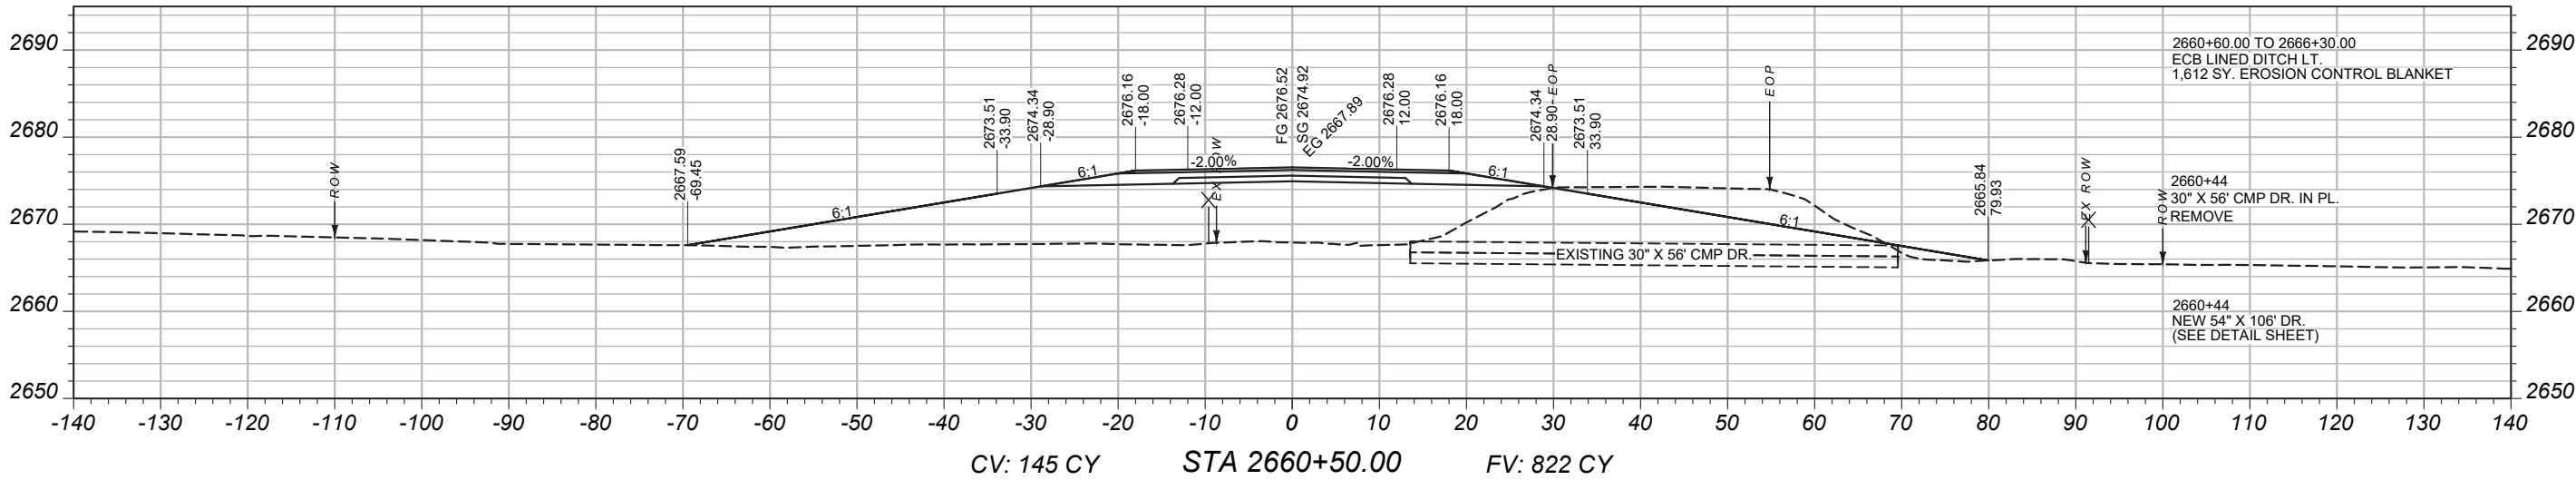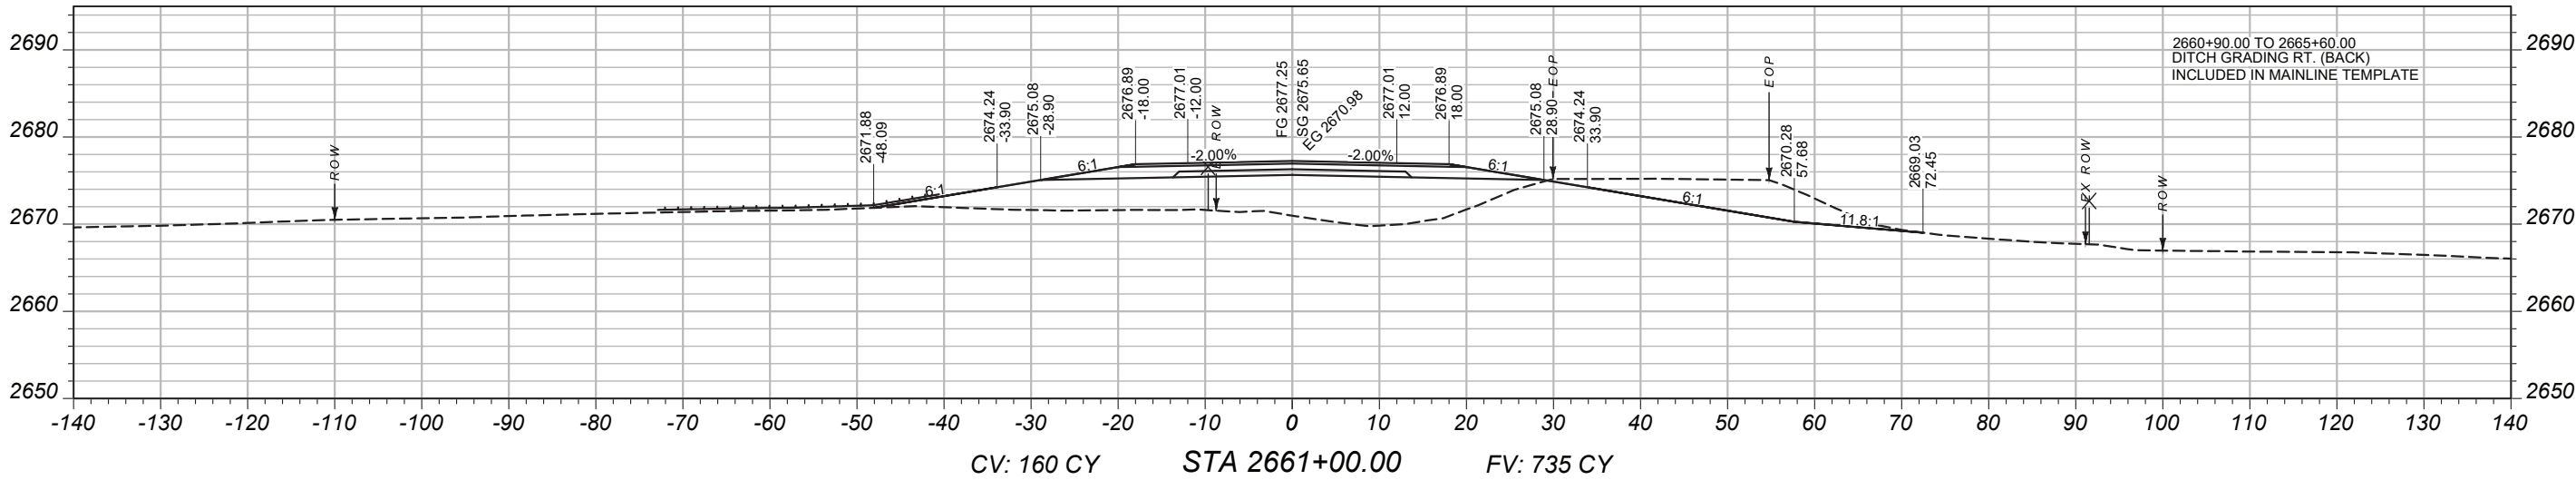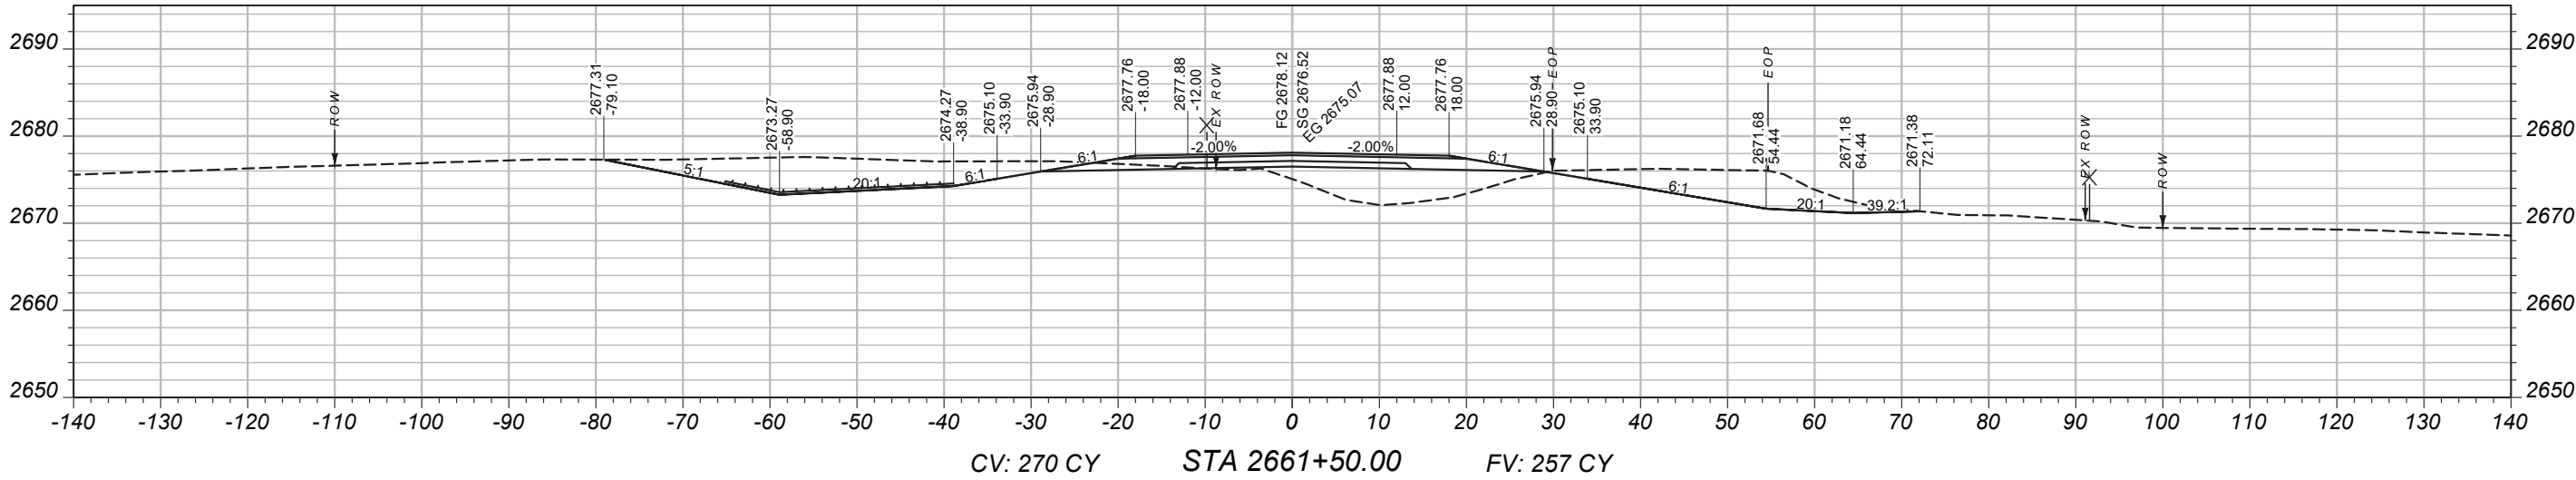

PROJECT NAME
BROCKWAY - WEST

COUNTY
MCCONE

PROJECT ID
SSS-NH 57-6(24)260

UPN
9728000

DESIGNED BY
B. FRANK

REVIEWED BY
J. CEREC

CHECKED BY
J. CEREC

DATE
03/2026



CROSS SECTIONS

MAINLINE
CROSS-SECTIONS

PROJECT NAME
BROCKWAY - WEST

COUNTY
MCCONE

PROJECT ID
SSS-NH 57-6(24)260

UPN
9728000

DESIGNED BY
B. FRANK

03/2026

REVIEWED BY

CHECKED BY



J. CERECK

9728000RDLA V002.DWG






CROSS SECTIONS

2/2/2026 2:05 PM

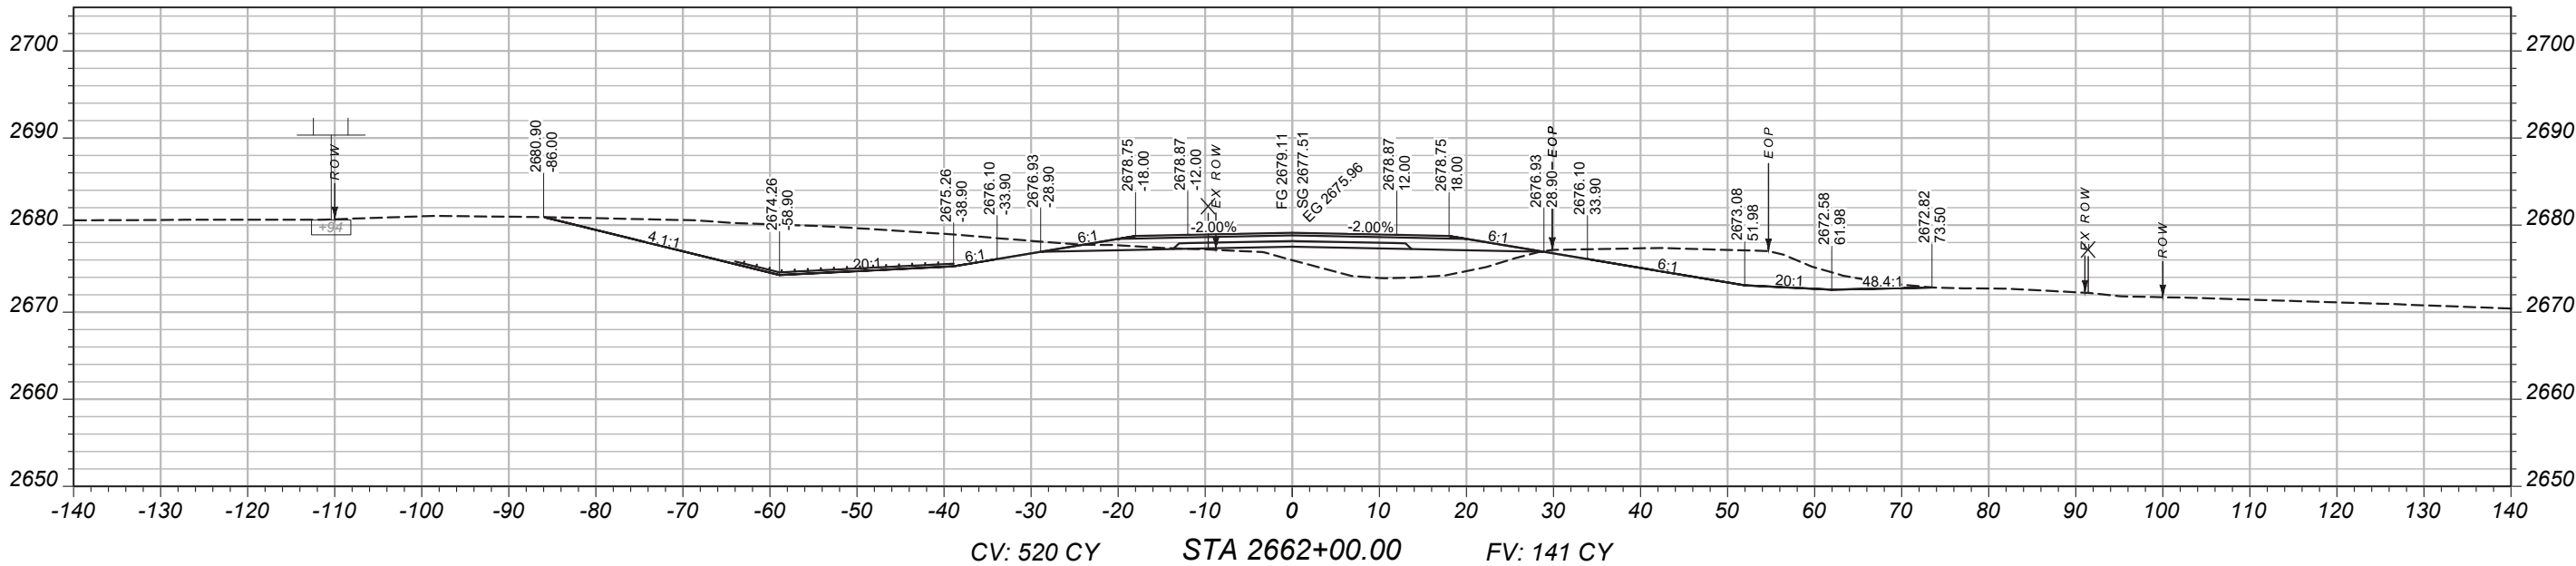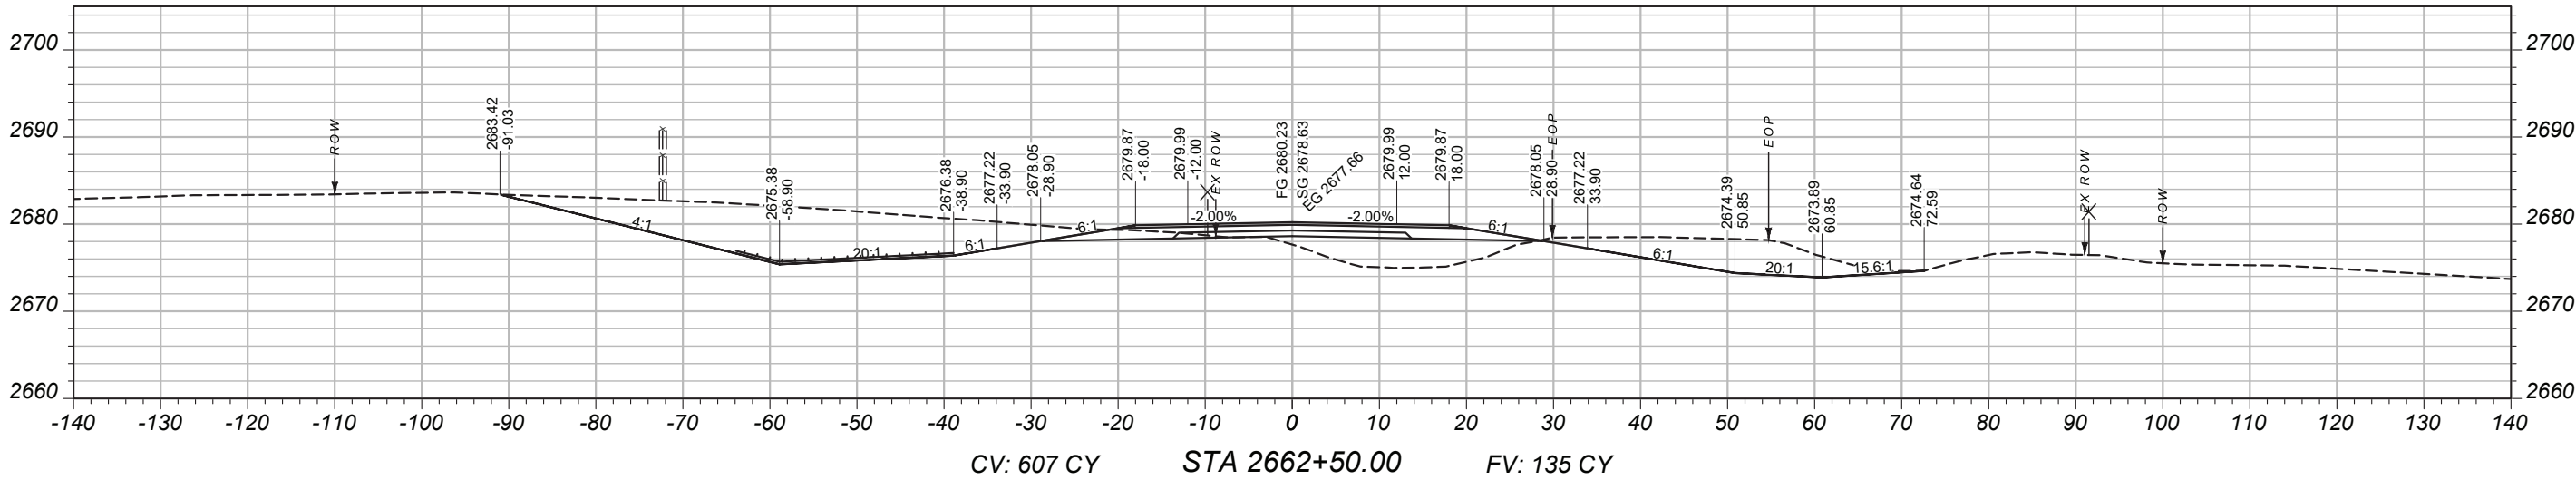

MAINLINE
CROSS-SECTIONS

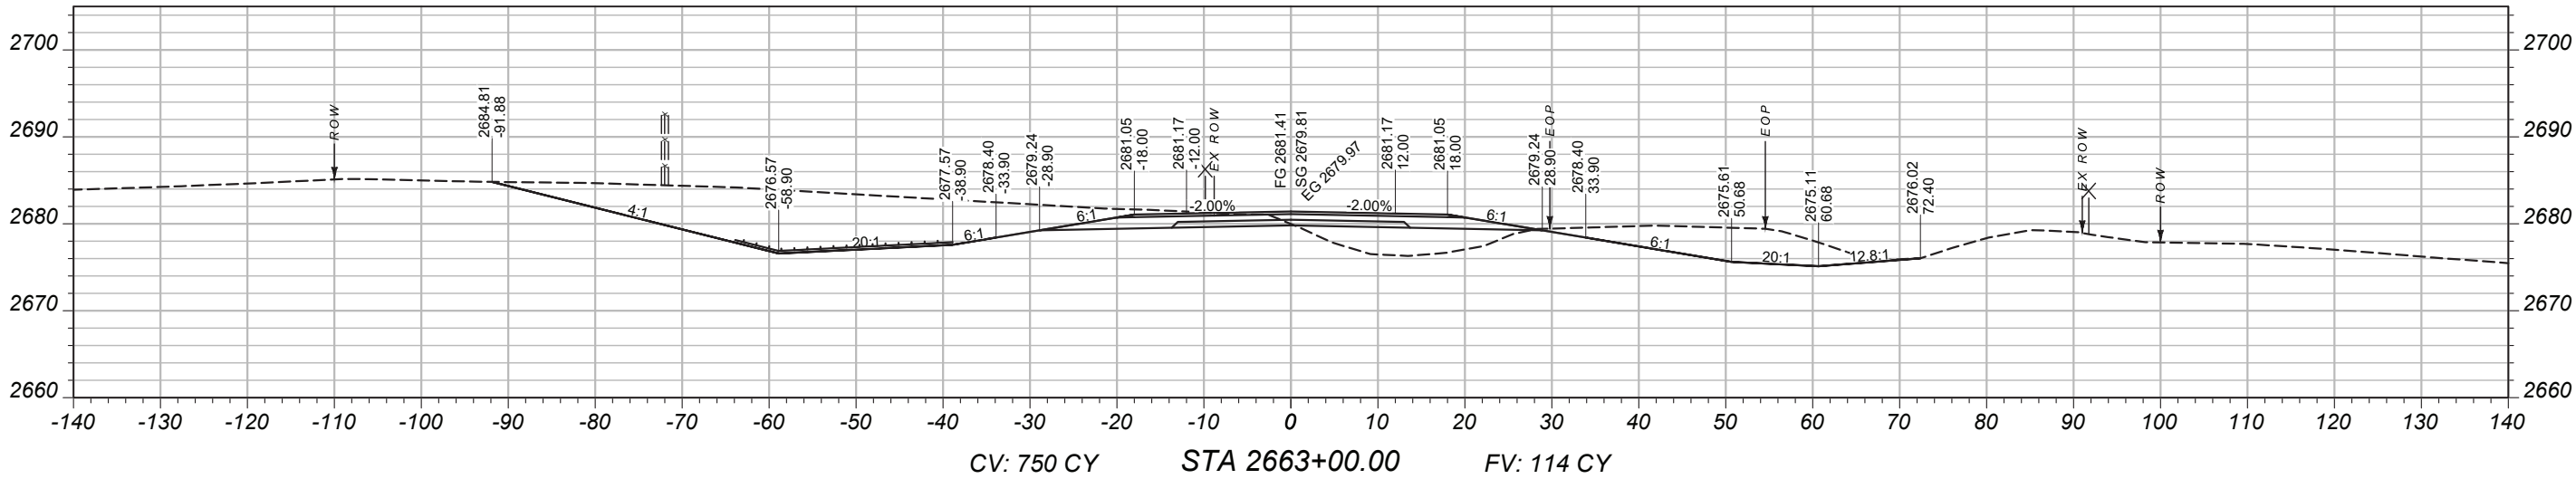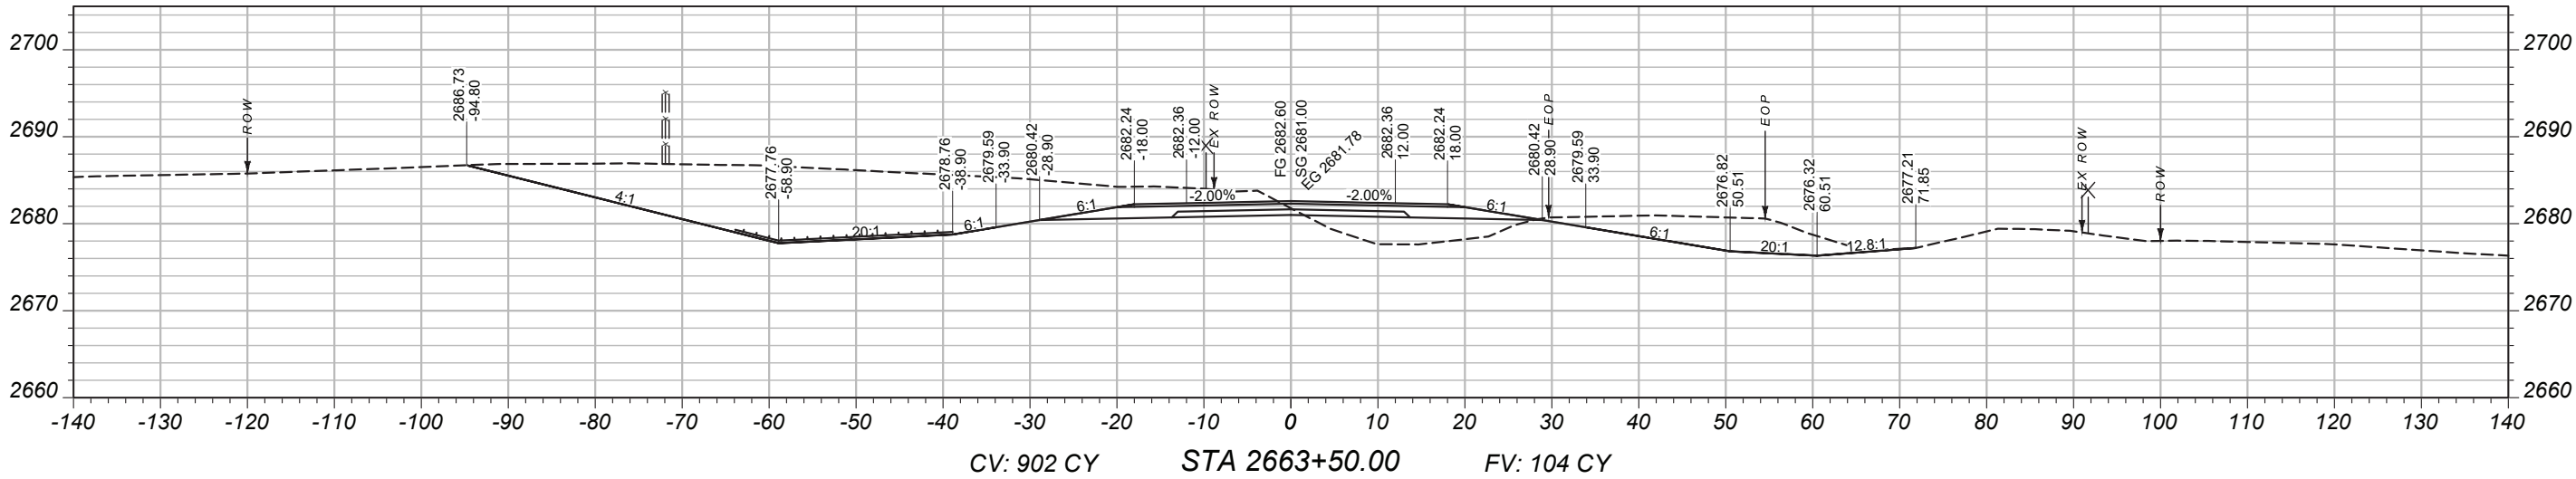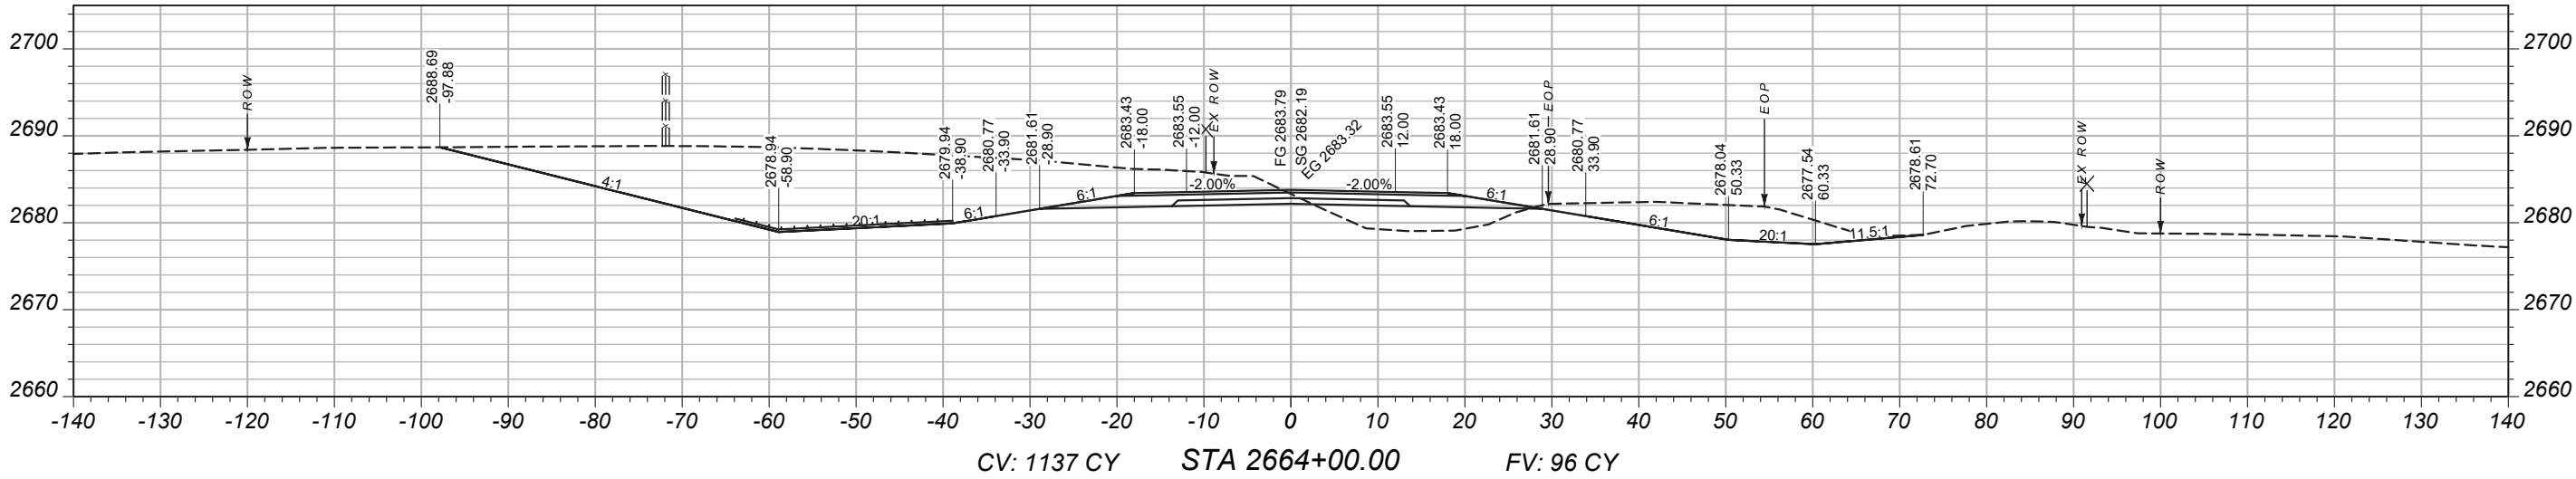

PROJECT NAME

BROCKWAY - WEST

COUNTY

MCCONE

PROJECT ID

SSS-NH 57-6(24)260

UPN

9728000

DESIGNED BY

B. FRANK 03/2026

REVIEWED BY

J. CEREC

CHECKED BY

03/2026

9728000RDLA V002.DWG



CROSS SECTIONS

MAINLINE
CROSS-SECTIONS

PROJECT NAME
BROCKWAY - WEST

COUNTY
MCCONE

PROJECT ID
SSS-NH 57-6(24)260



UPN
9728000

DESIGNED BY B. FRANK	03/2026
REVIEWED BY	
CHECKED BY J. CERECK	03/2026
9728000RDLA V002.DWG	





CROSS SECTIONS

2/2/2026 2:05 PM

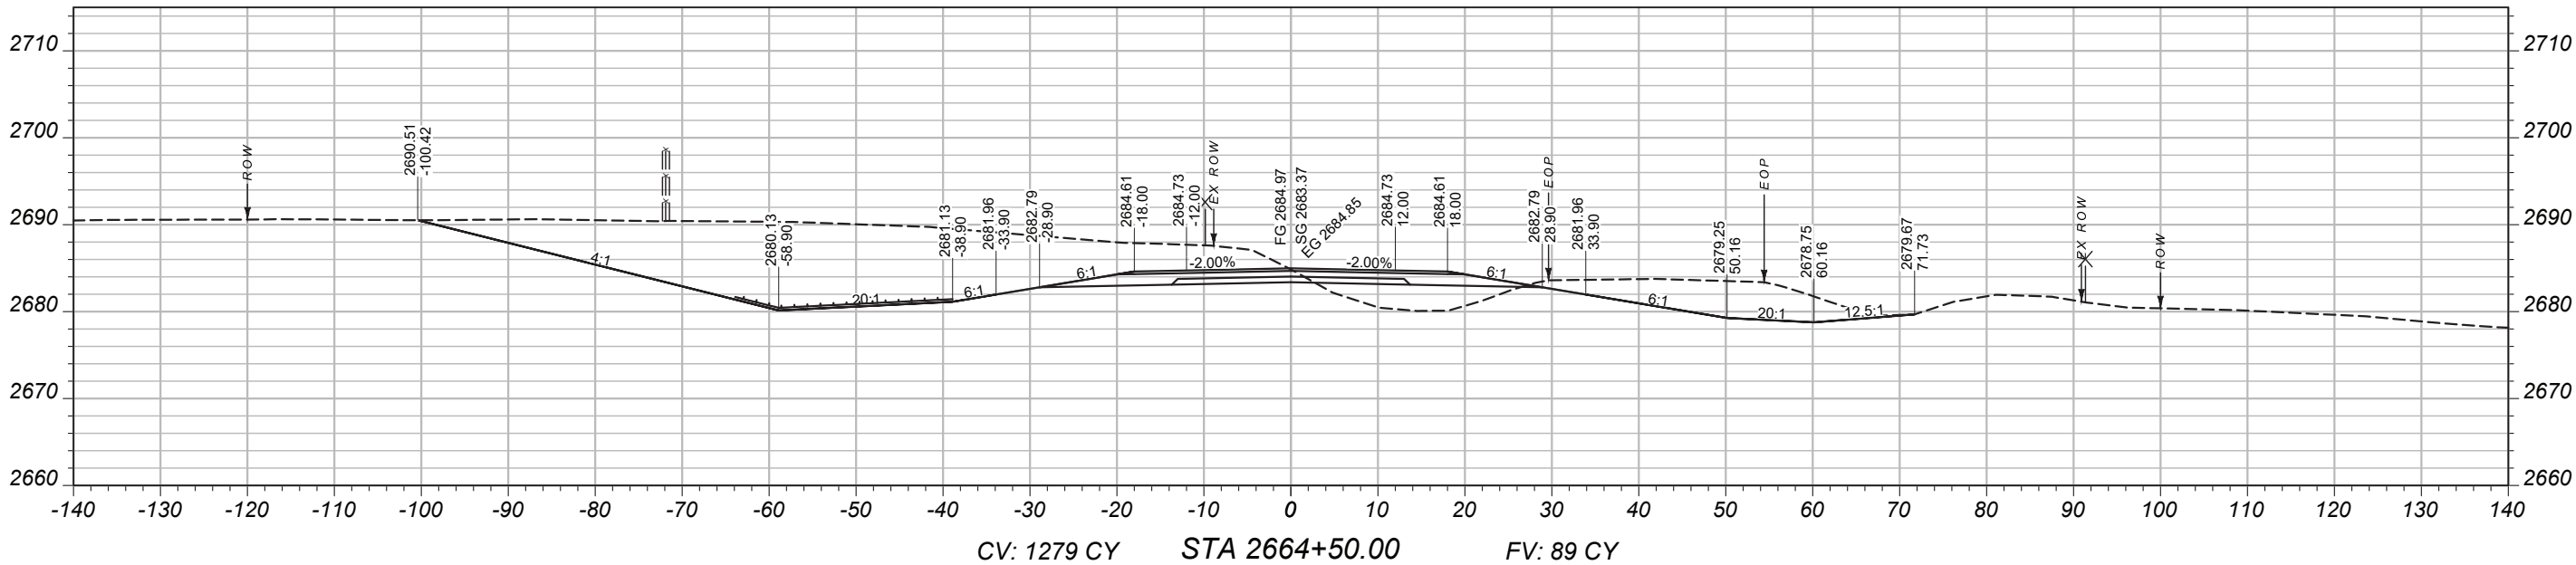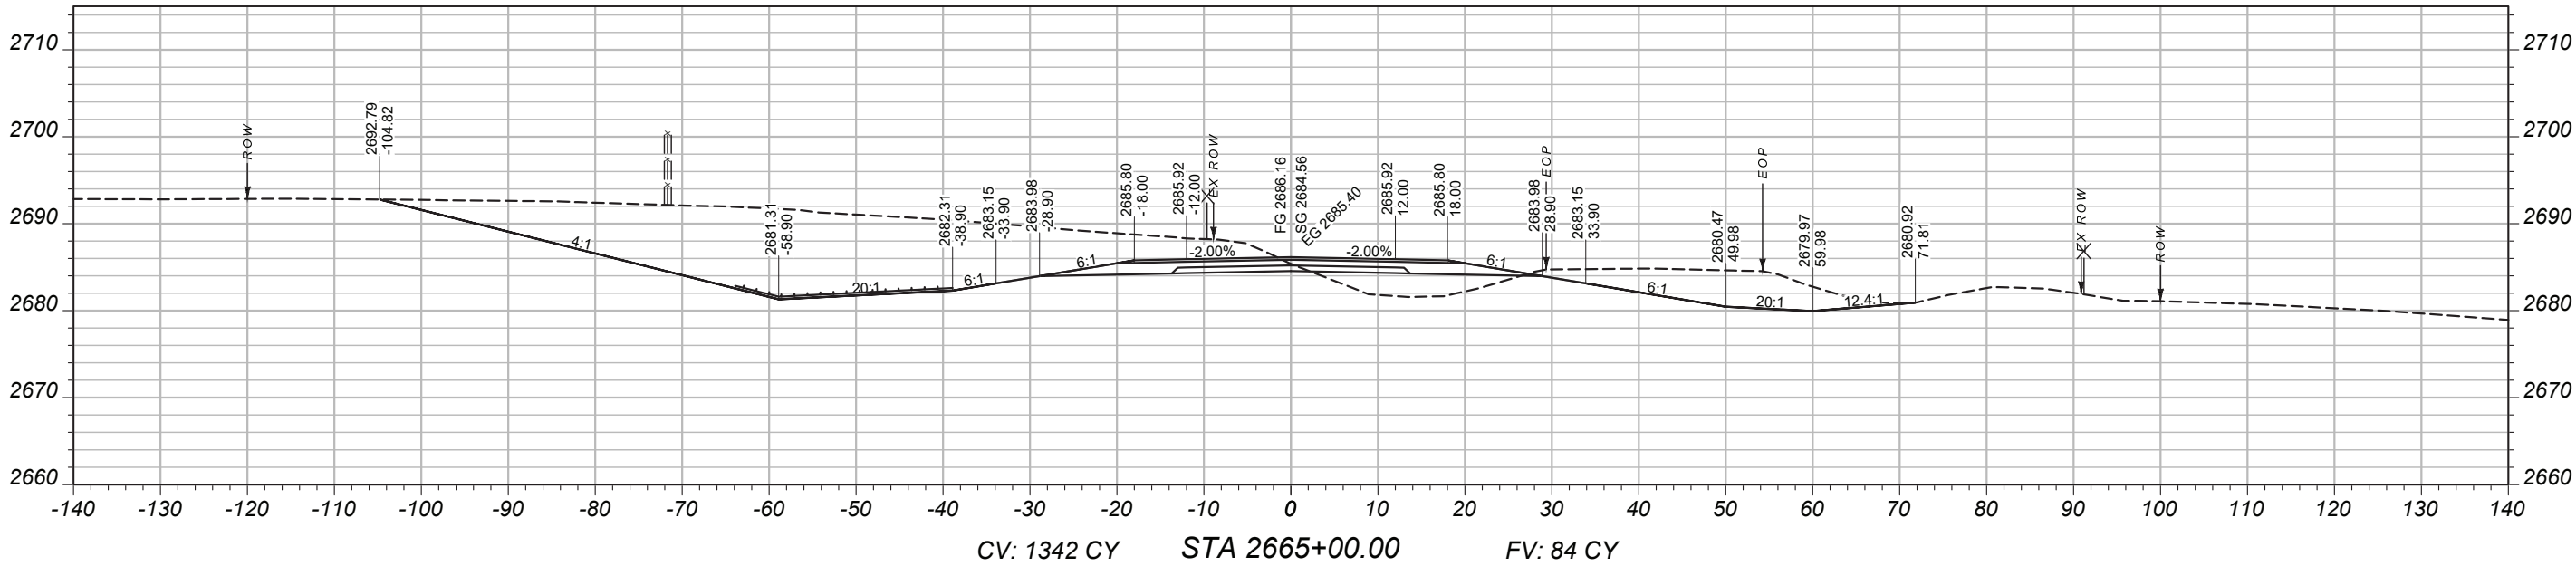

MAINLINE
CROSS-SECTIONS

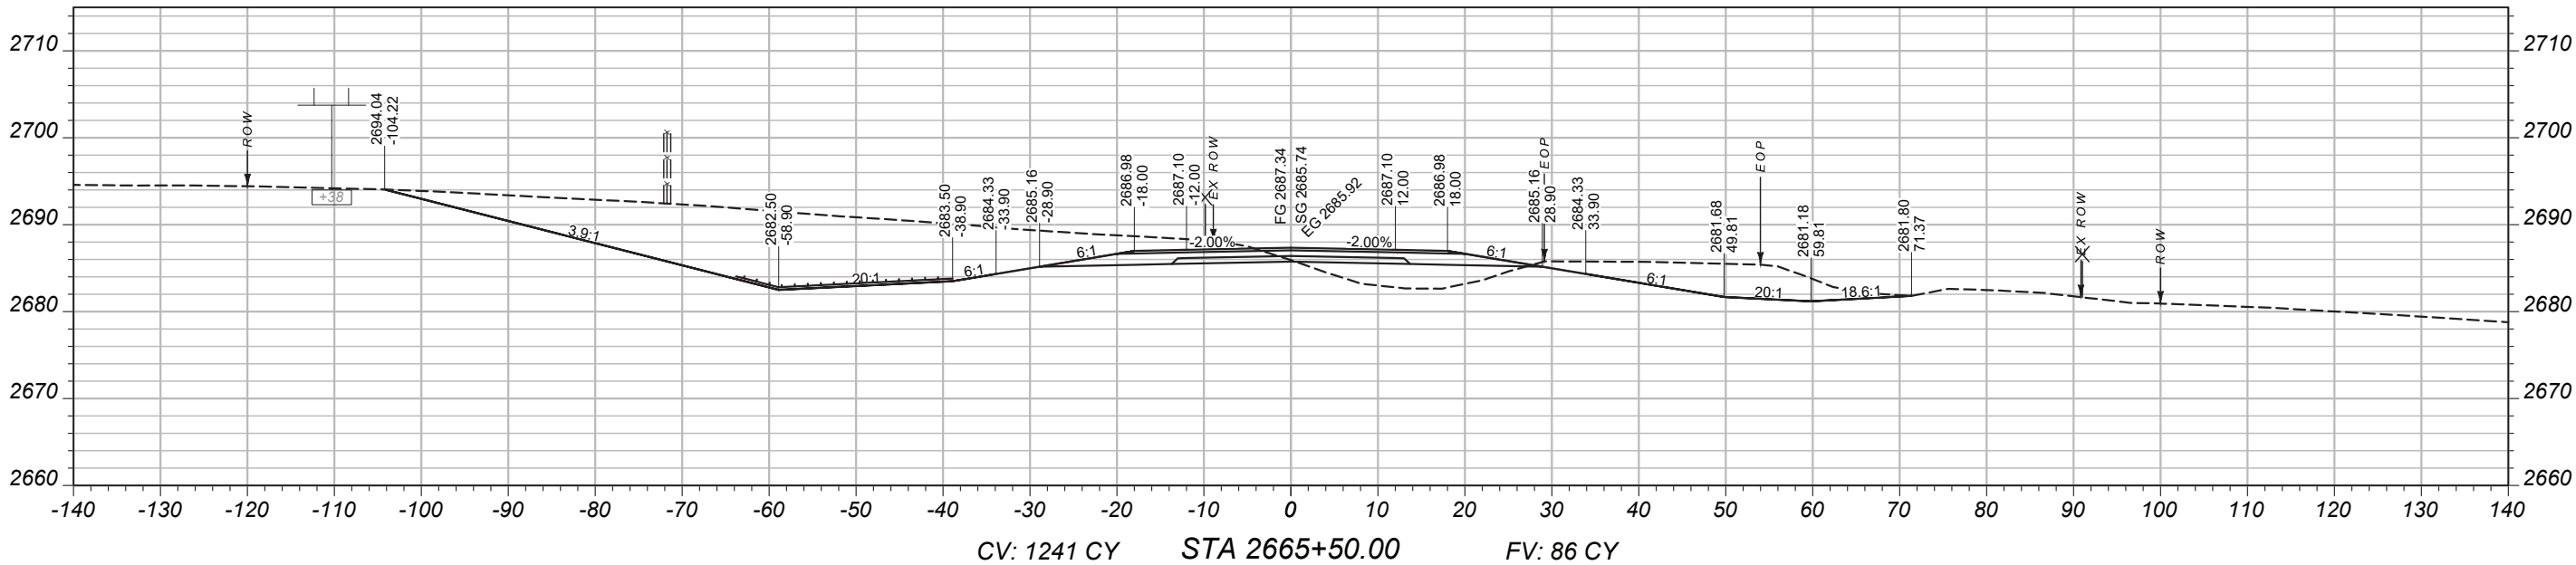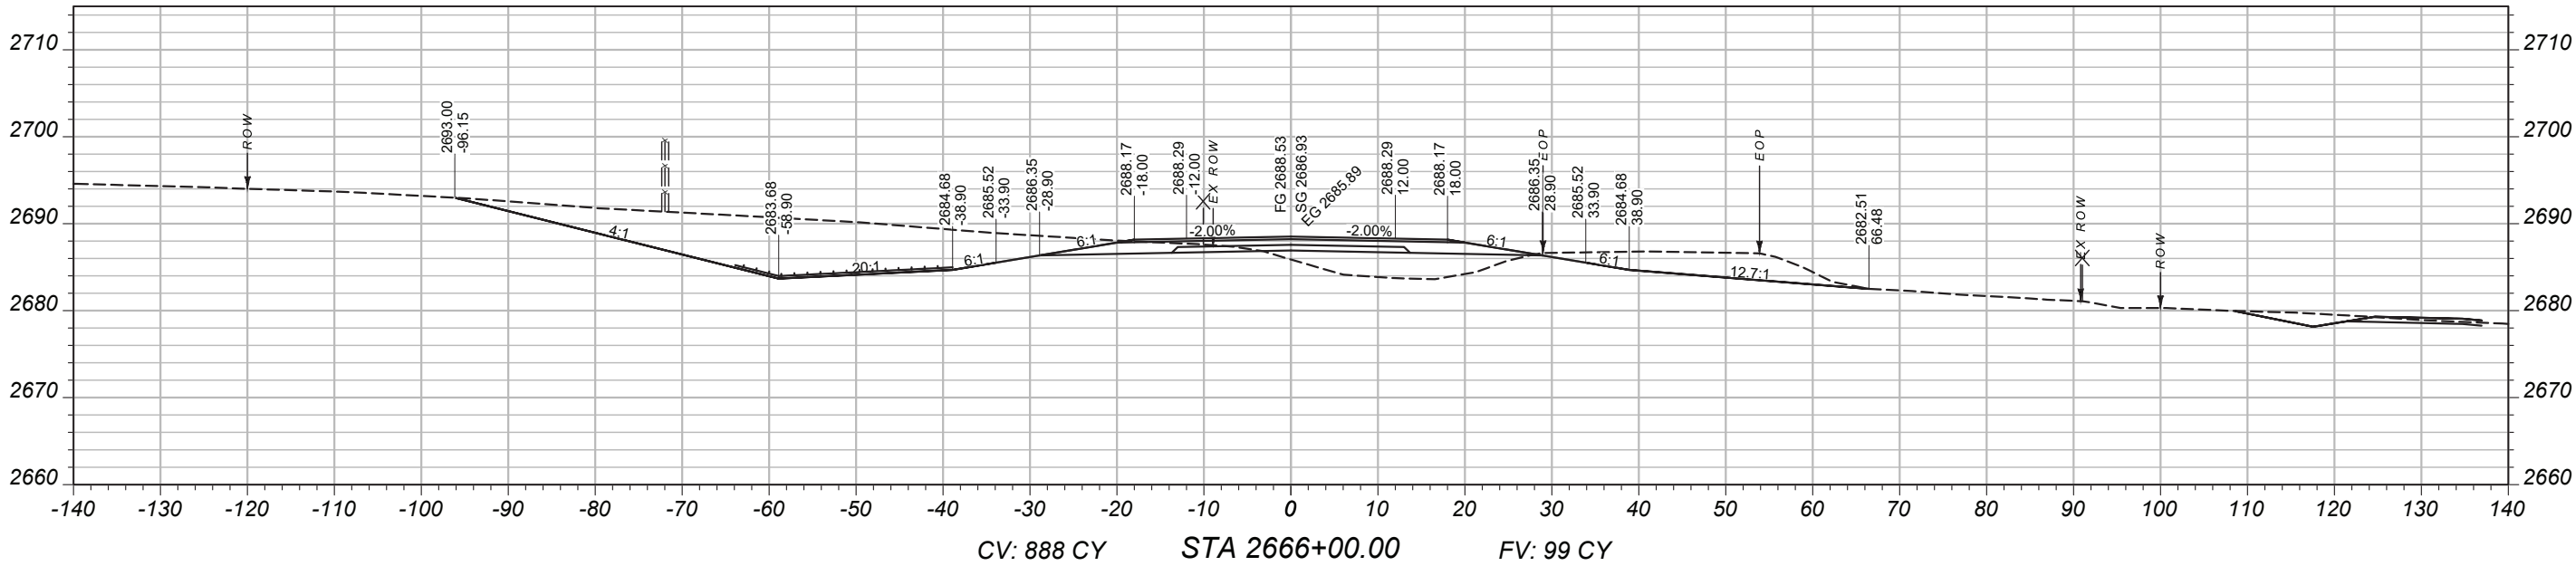

PROJECT NAME

BROCKWAY - WEST

COUNTY

MCCONE

PROJECT ID

SSS-NH 57-6(24)260

UPN

9728000

DESIGNED BY

B. FRANK 03/2026

REVIEWED BY

CHECKED BY

J. CEREC 03/2026



9728000RDLA V002.DWG



CROSS SECTIONS

2/2/2026 2:05 PM

MAINLINE
CROSS-SECTIONS

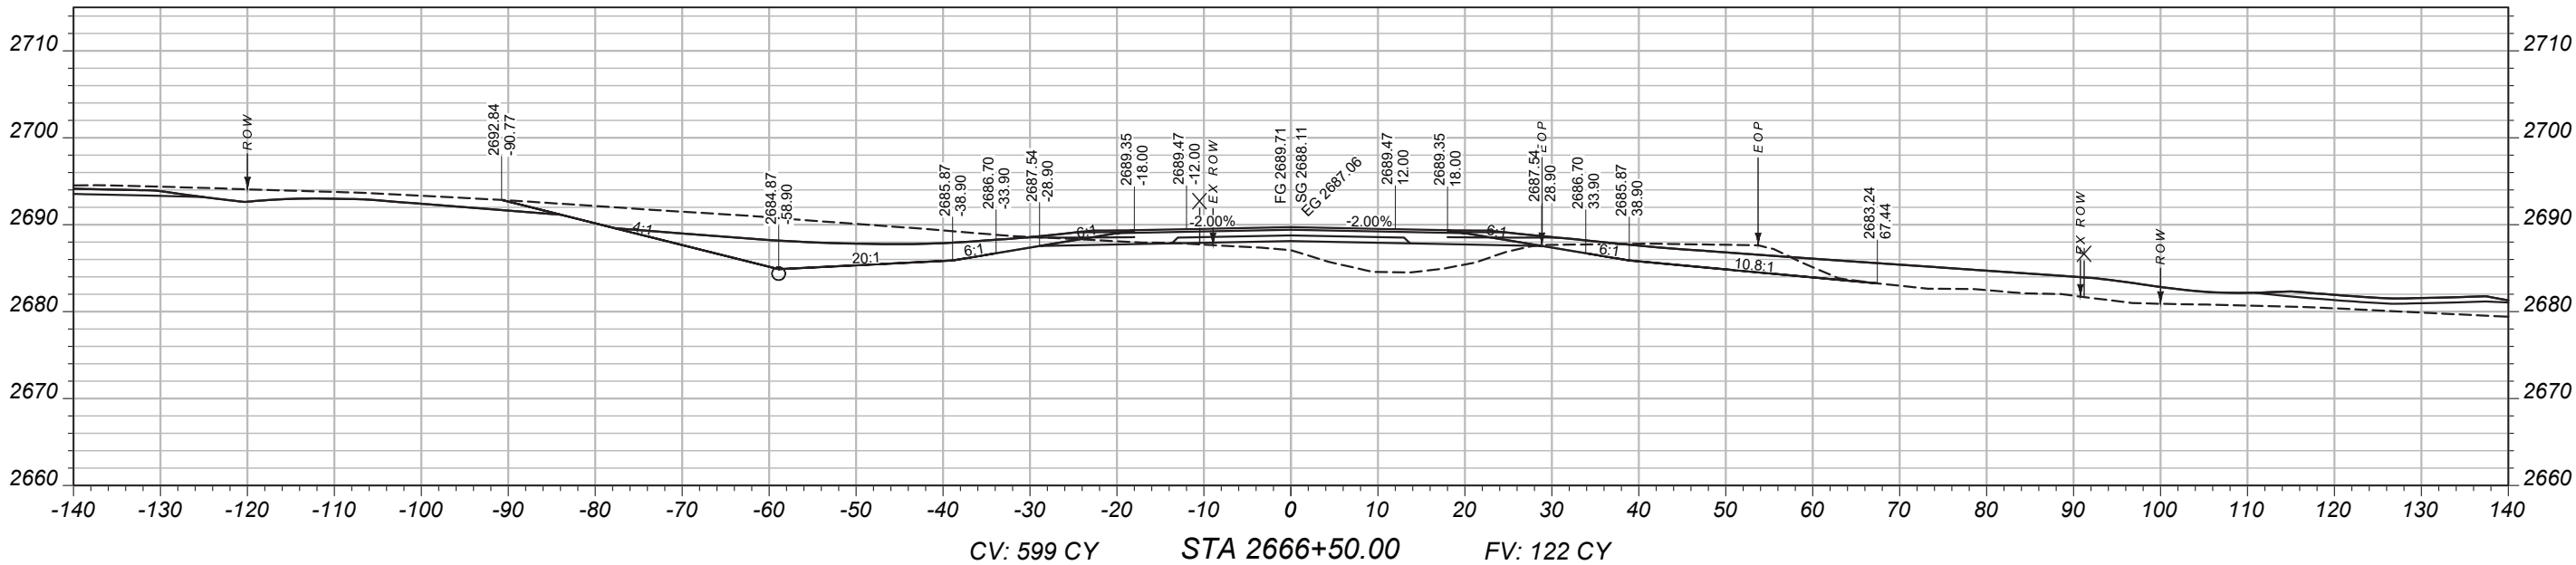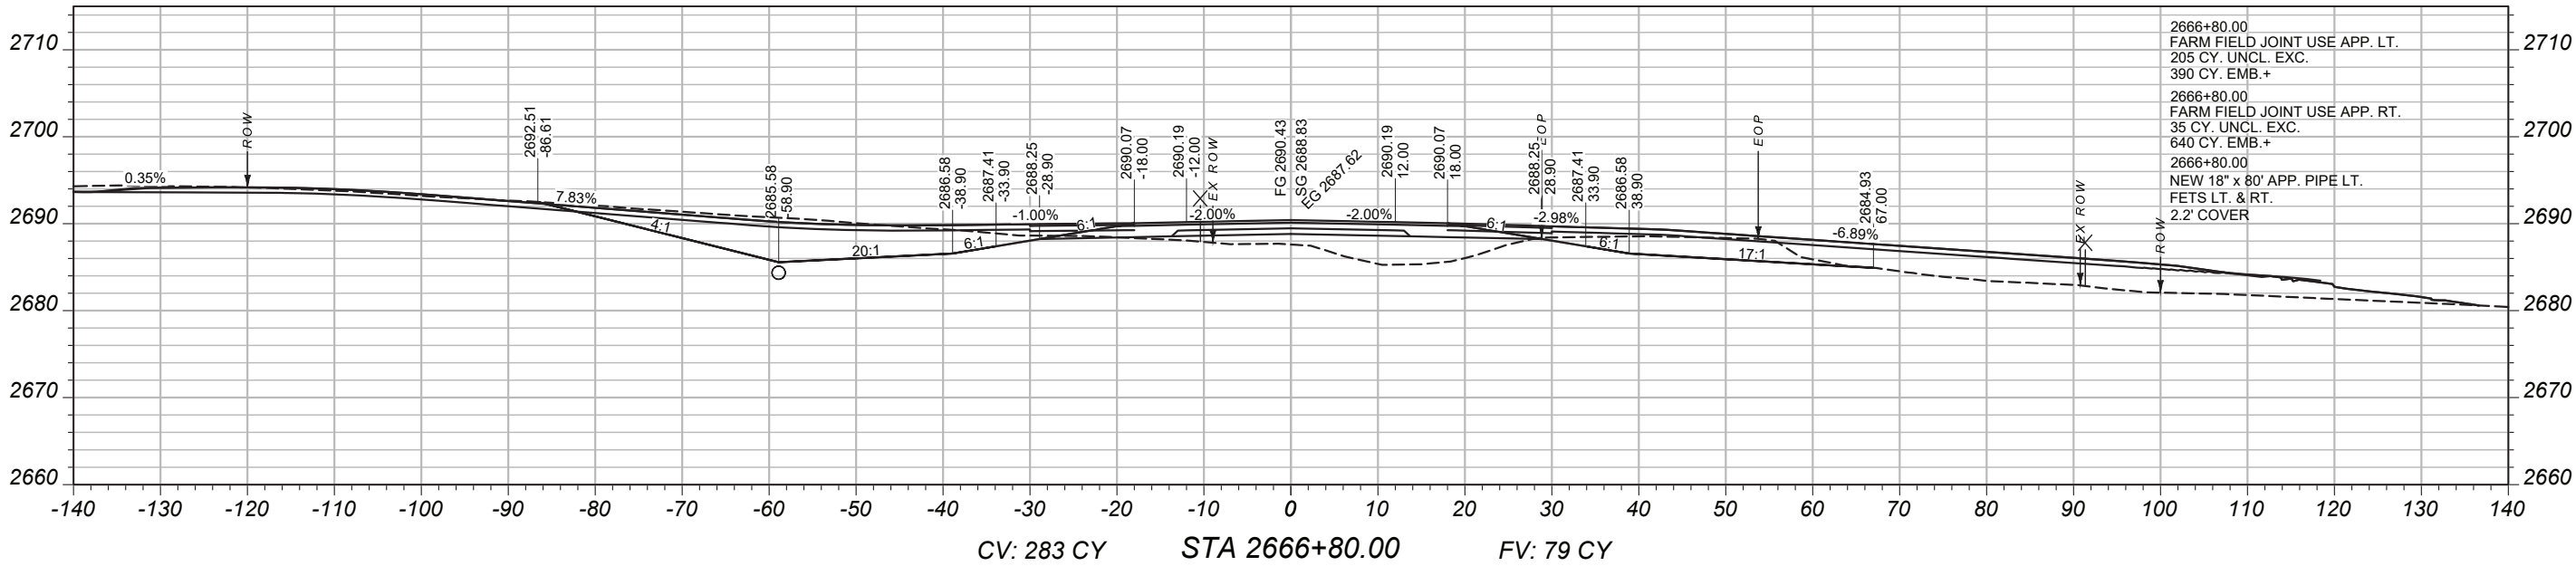

PROJECT NAME
BROCKWAY - WEST

COUNTY
MCCONE

PROJECT ID
SSS-NH 57-6(24)260

UPN
9728000

DESIGNED BY
B. FRANK

03/2026

REVIEWED BY

CHECKED BY

03/2026

J. CEREC

9728000RDLAY002.DWG



CROSS SECTIONS

2/2/2026 2:05 PM

MAINLINE
CROSS-SECTIONS

PROJECT NAME
BROCKWAY - WEST

COUNTY
MCCONE

PROJECT ID
SSS-NH 57-6(24)260

UPN
9728000

DESIGNED BY
B. FRANK 03/2026

REVIEWED BY




CHECKED BY
J. CERECK 03/2026

9728000RDLA V002.DWG



CROSS SECTIONS

2/2/2026 2:05 PM

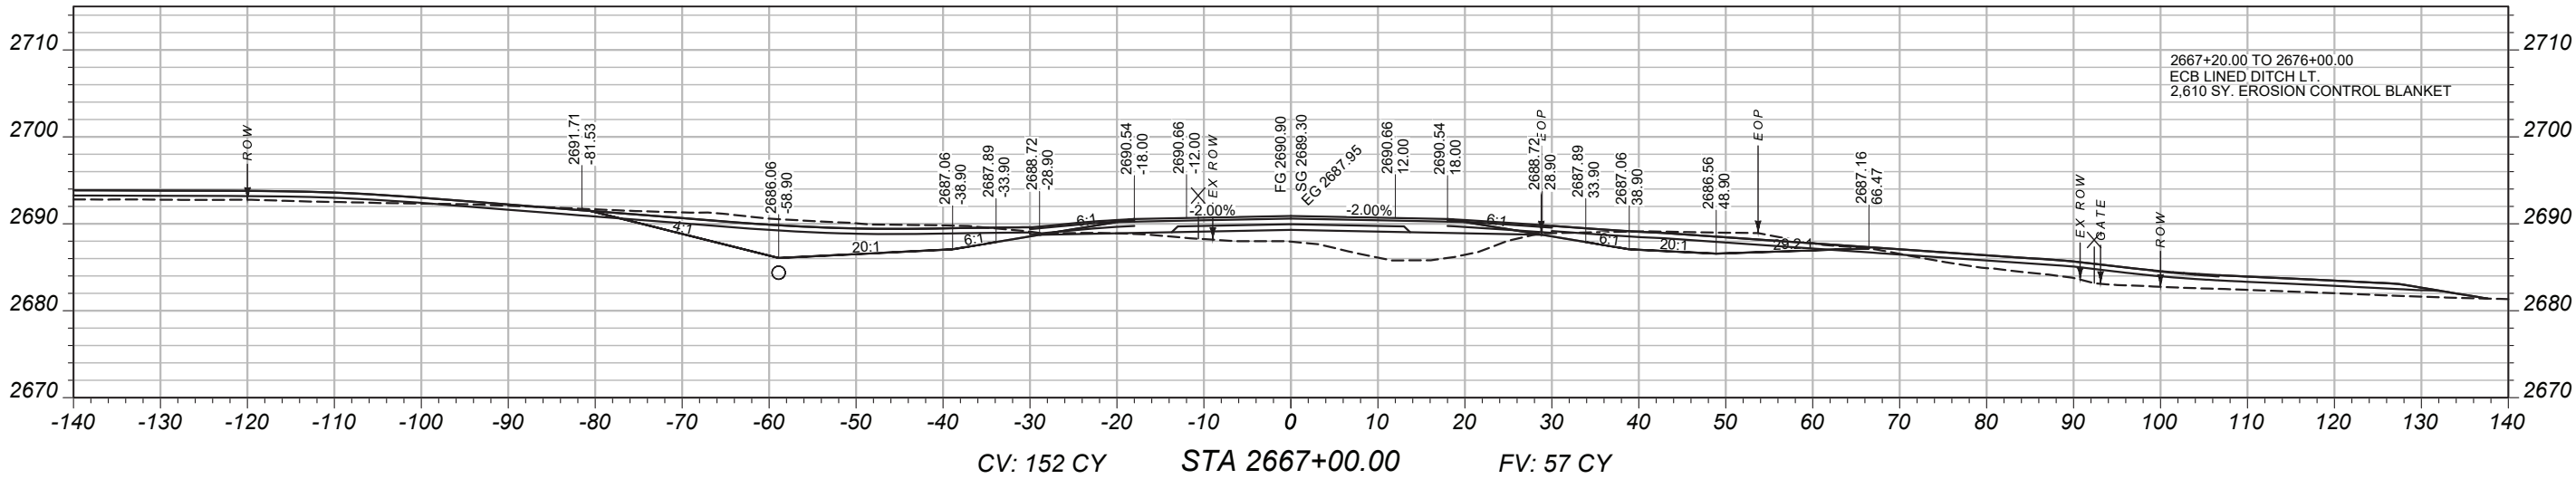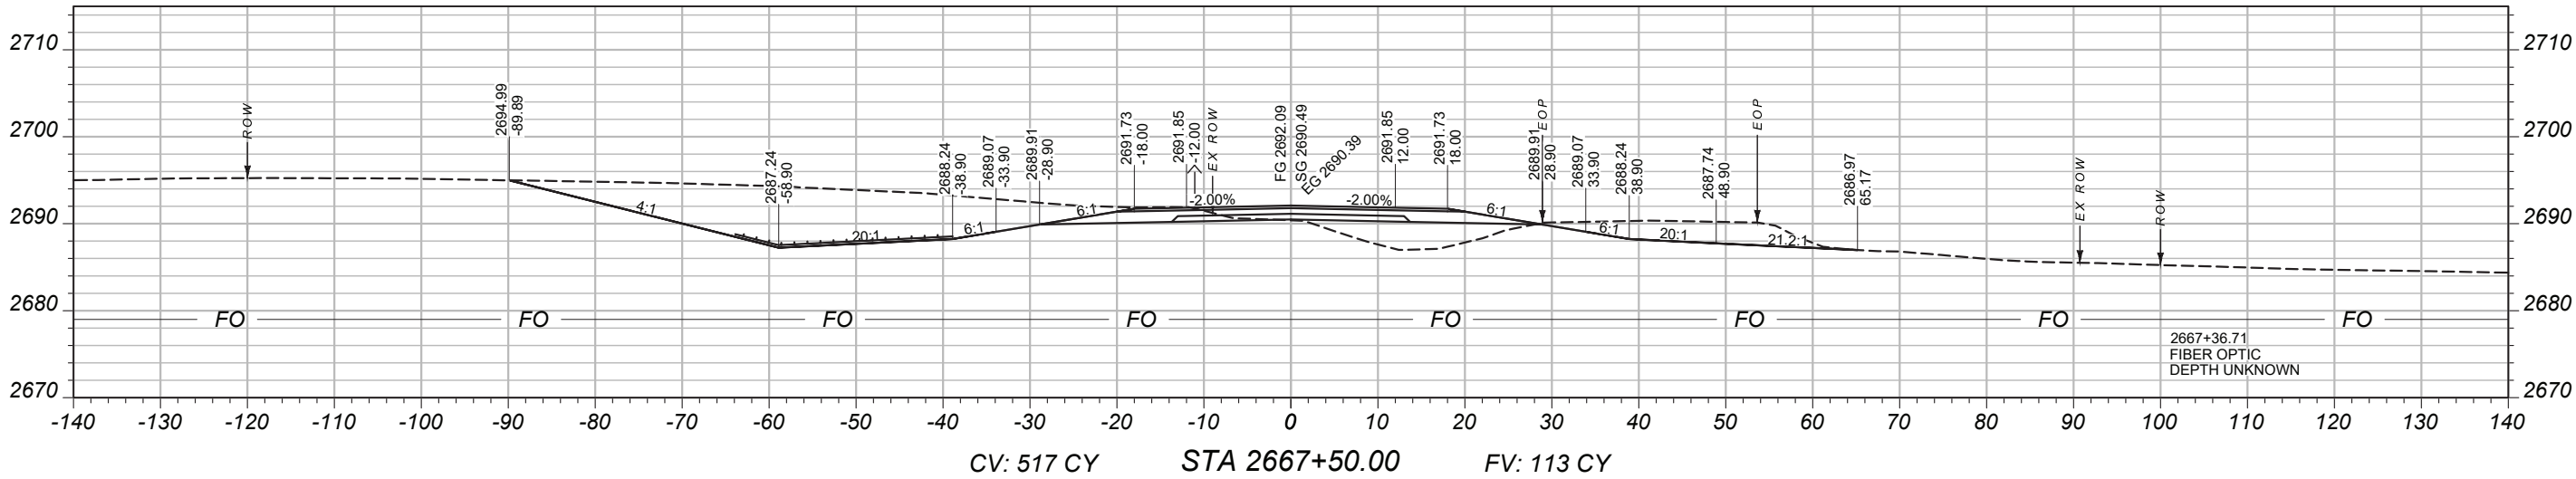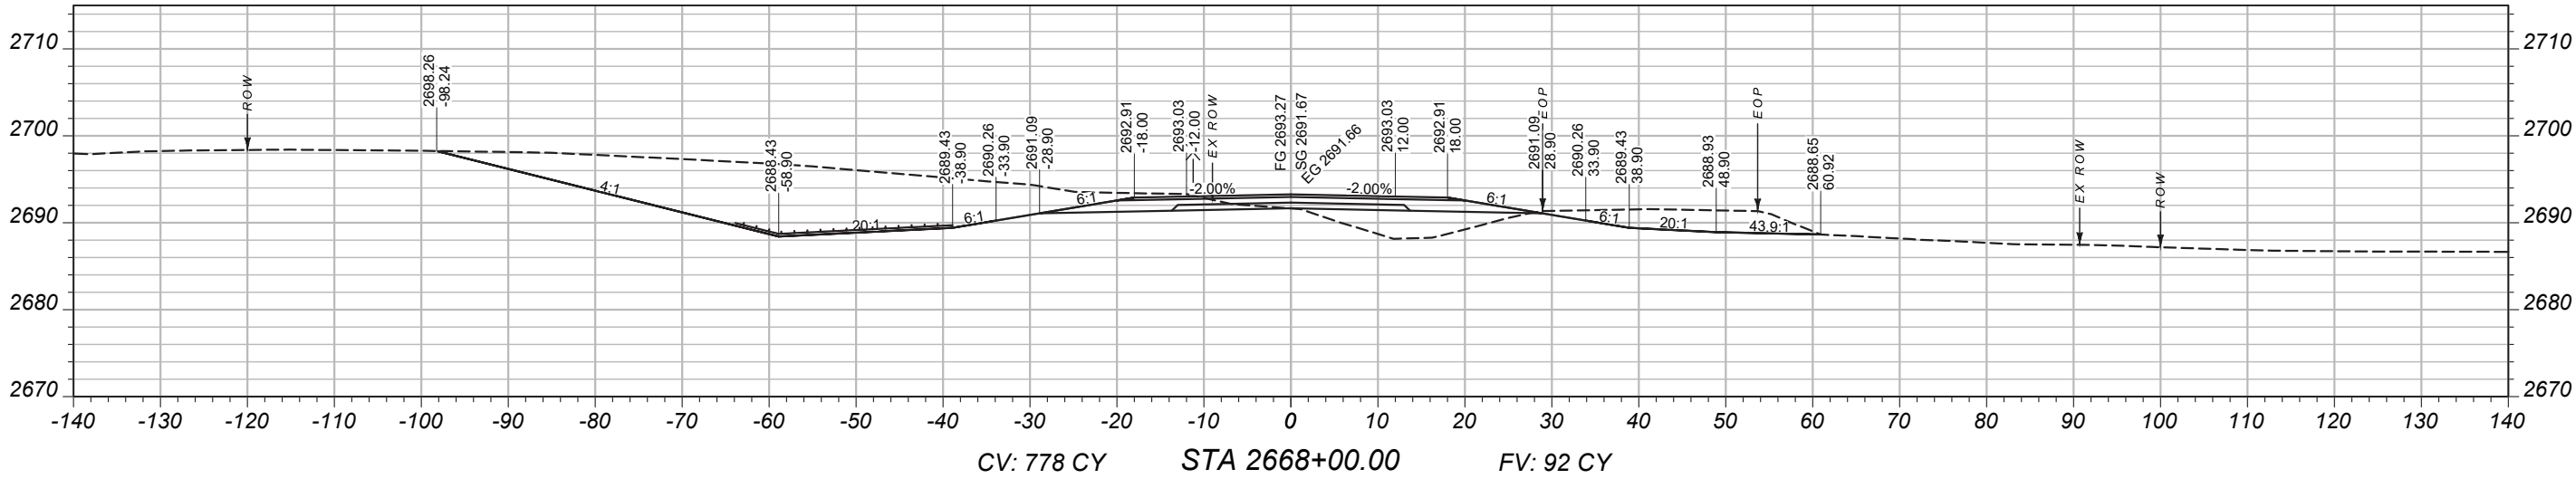

MAINLINE
CROSS-SECTIONS

PROJECT NAME
BROCKWAY - WEST

COUNTY
MCCONE

PROJECT ID
SSS-NH 57-6(24)260

UPN
9728000

DESIGNED BY
B. FRANK

03/2026

REVIEWED BY

CHECKED BY

03/2026



J. CERECK

9728000RDLAY002.DWG






CROSS SECTIONS

2/2/2026 2:05 PM

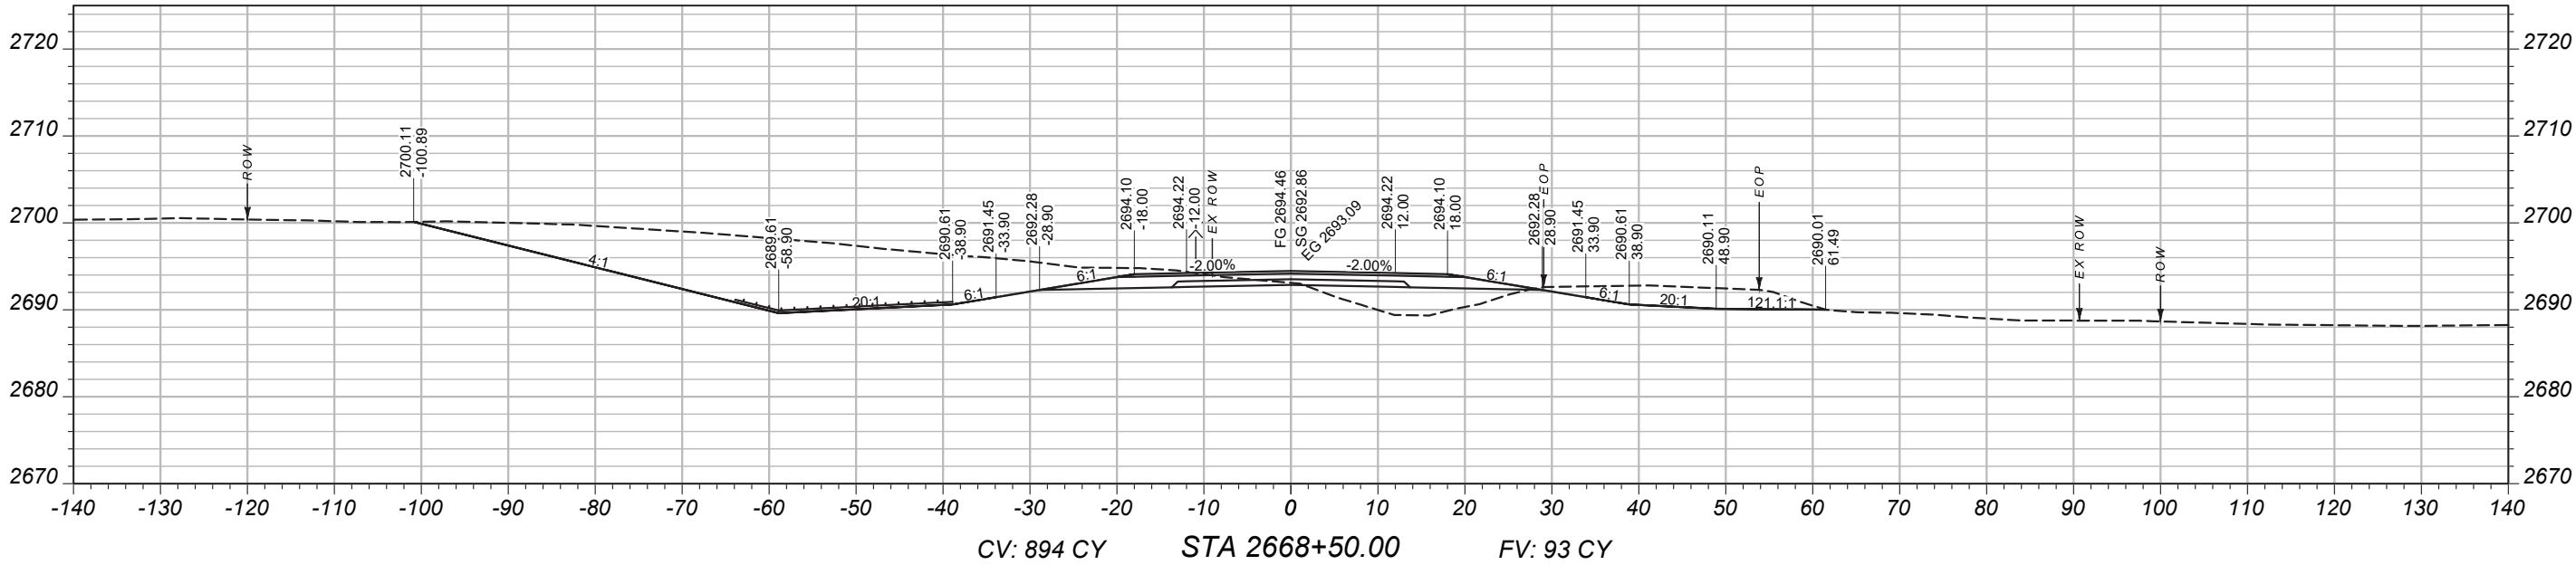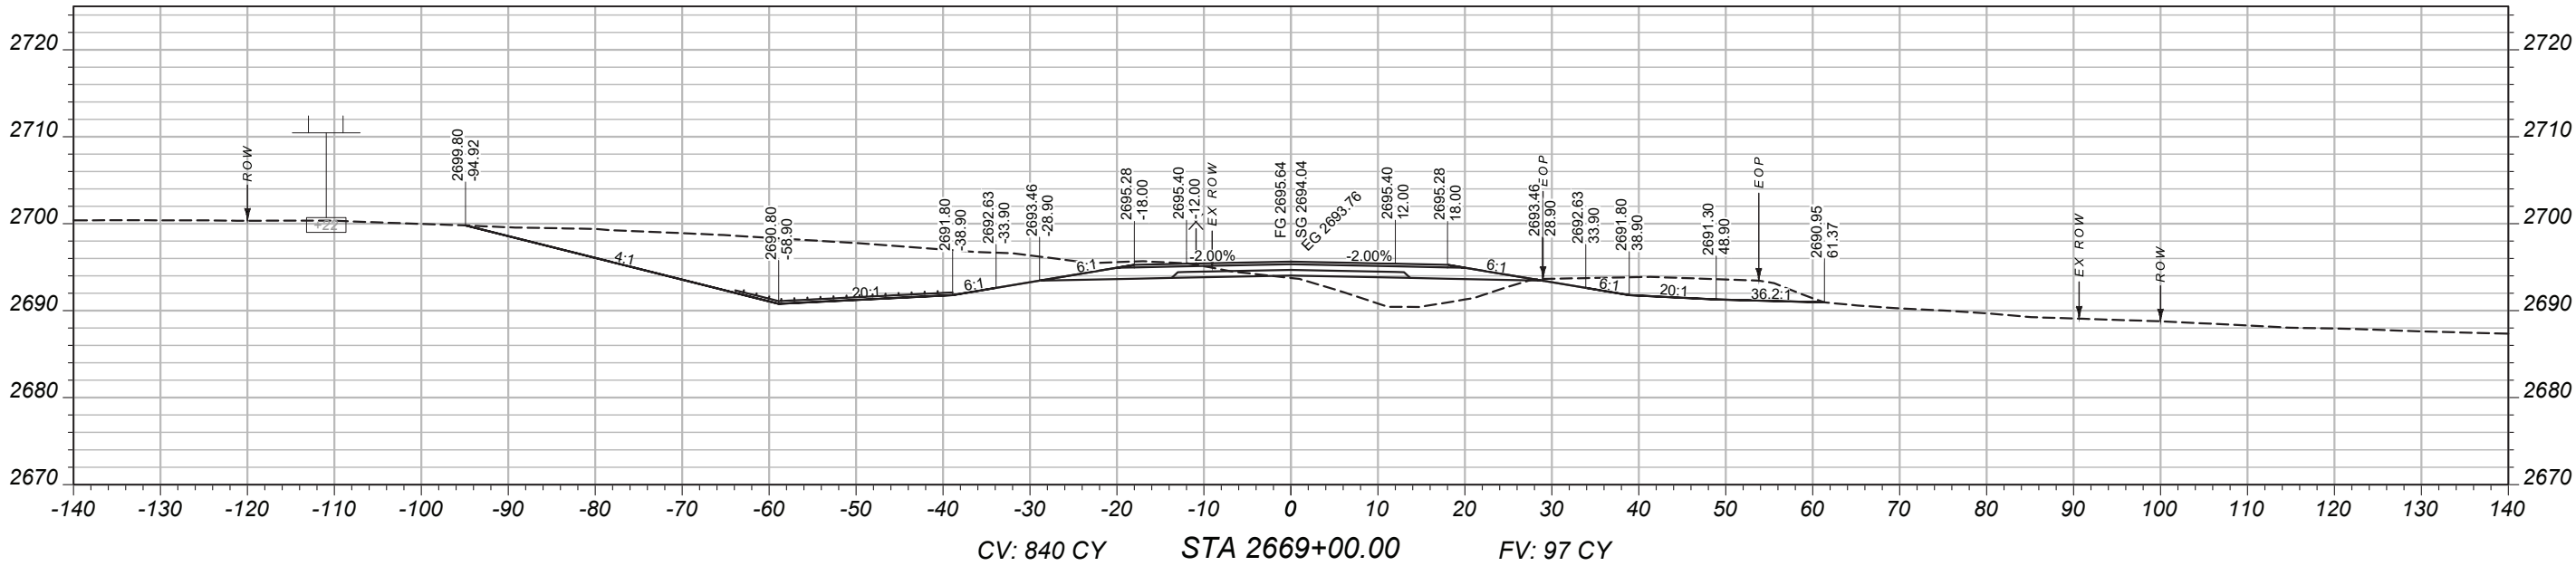

MAINLINE
CROSS-SECTIONS

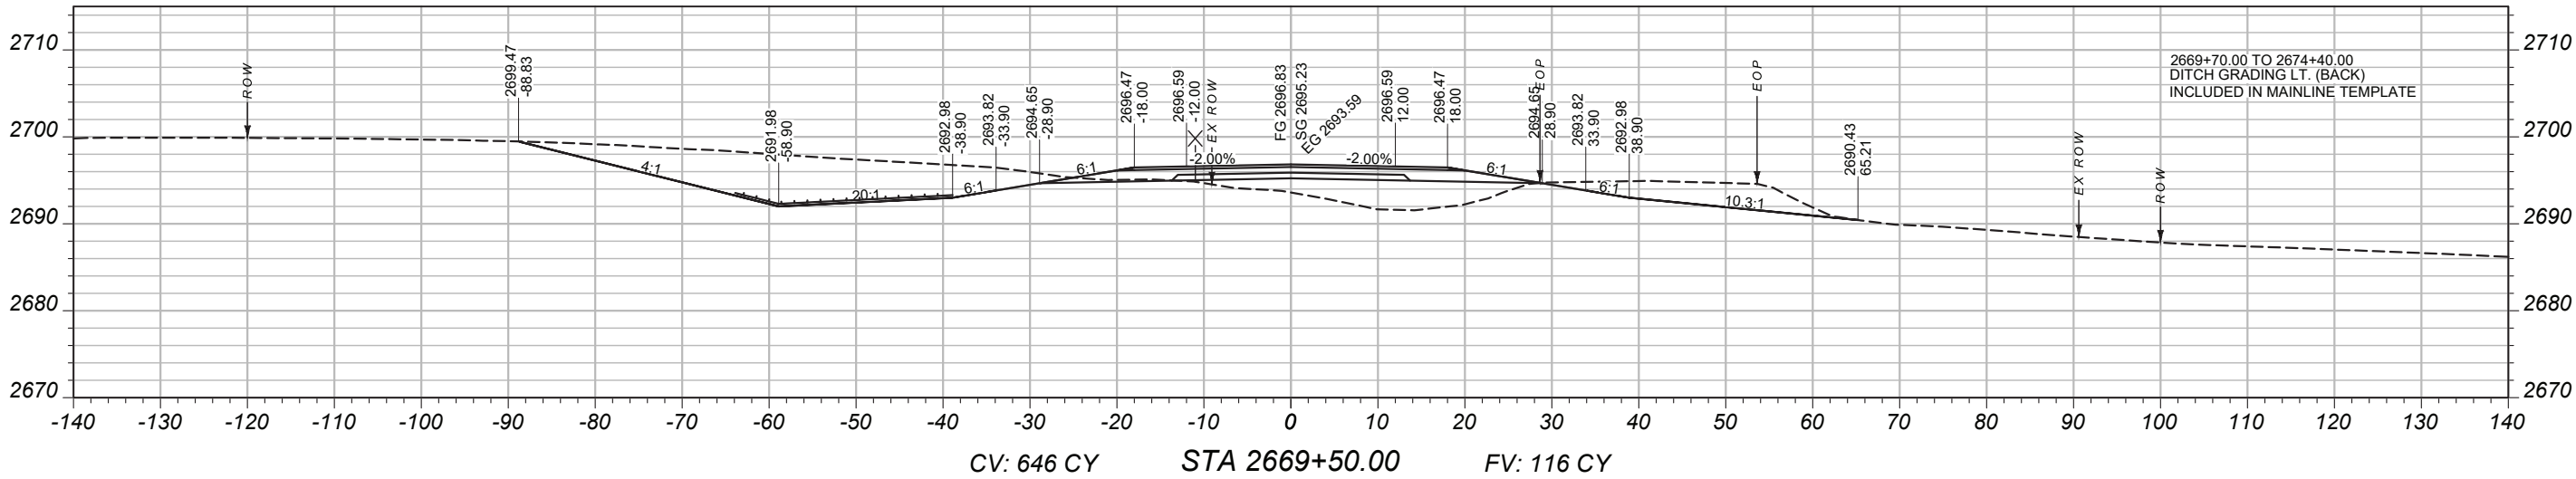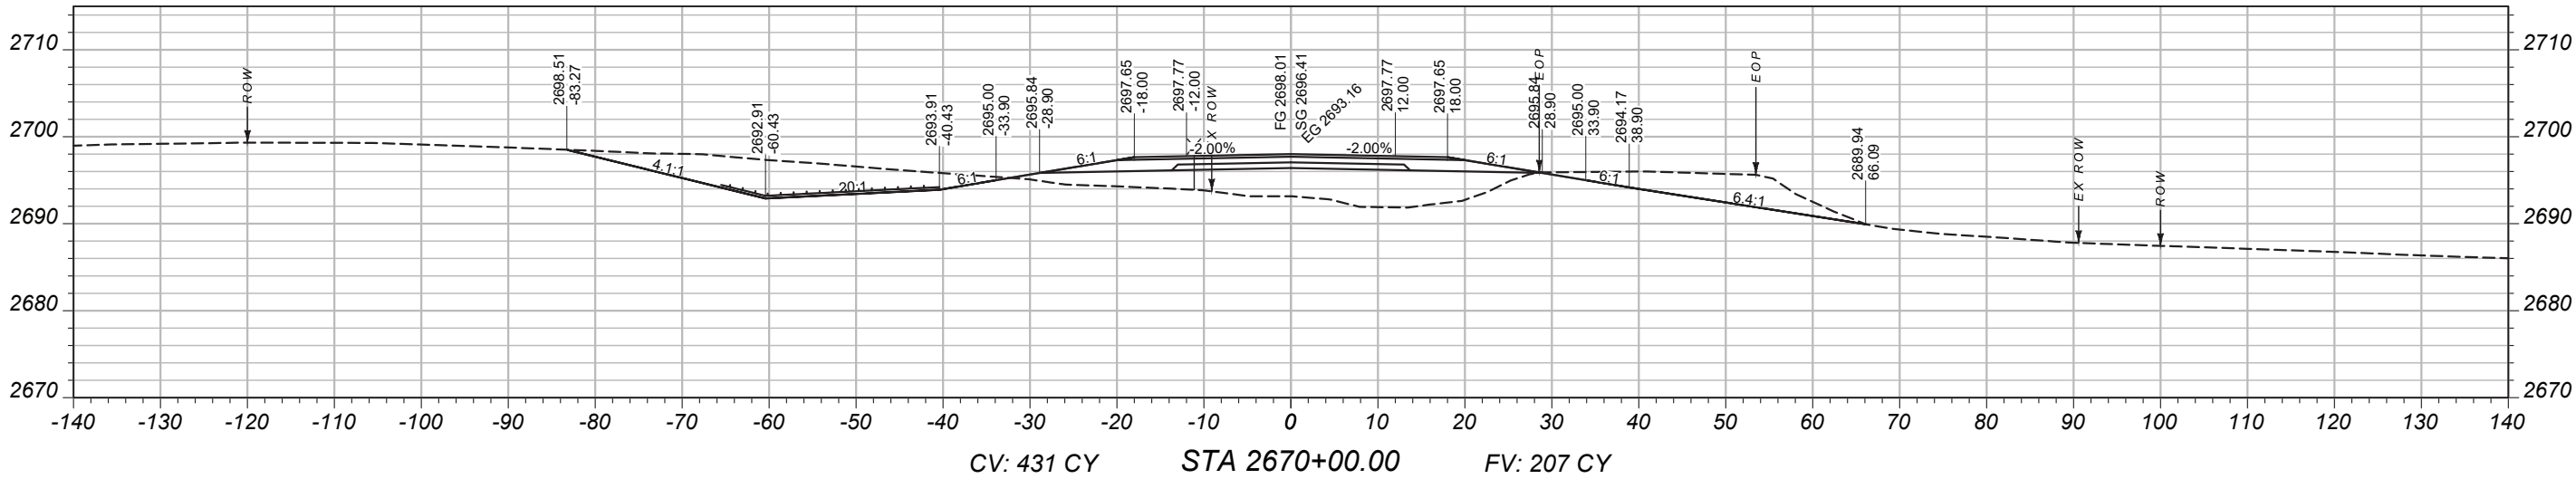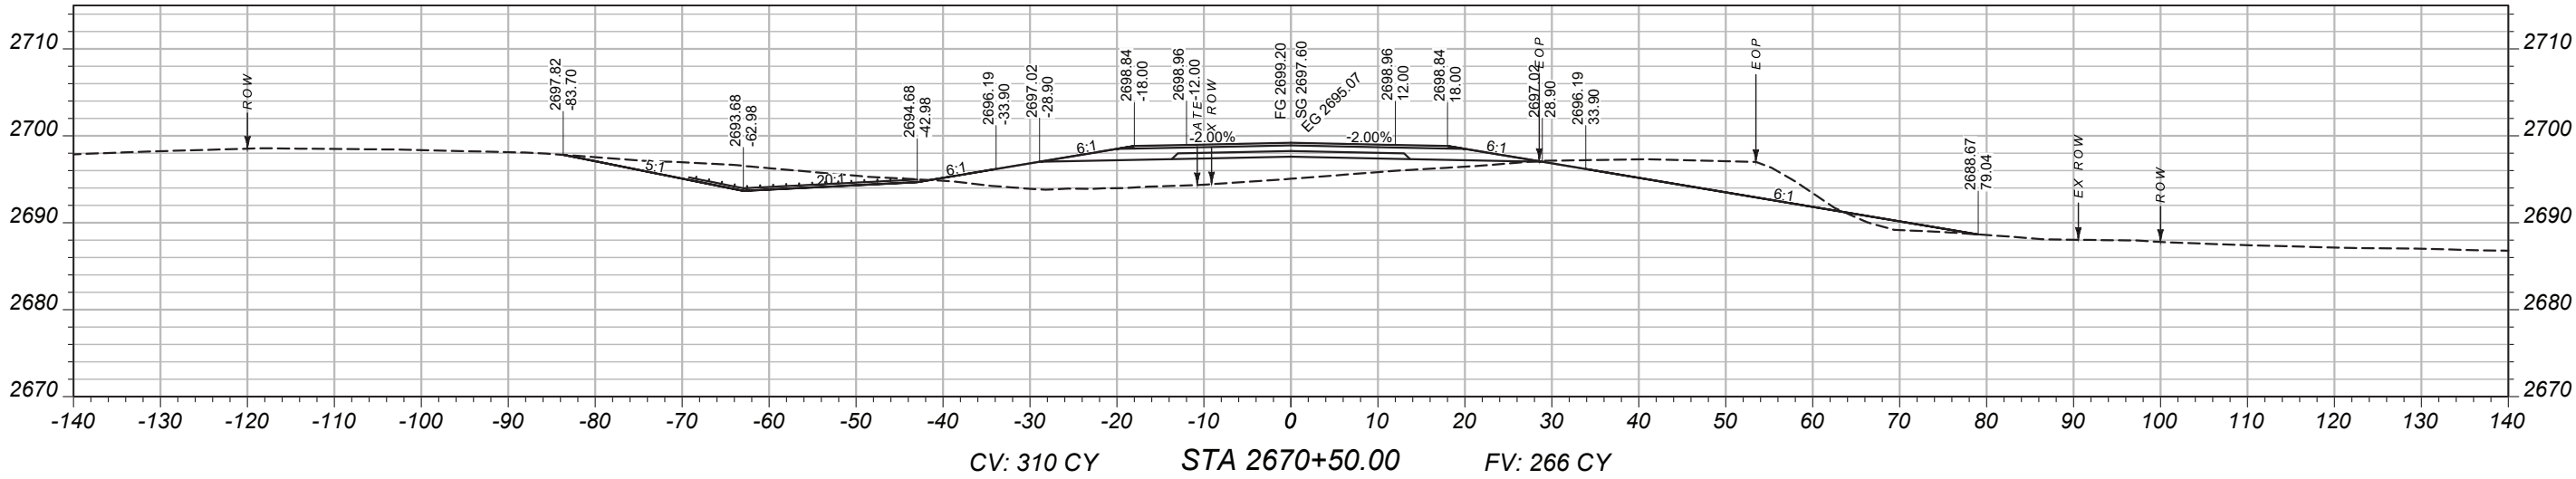

PROJECT NAME

BROCKWAY - WEST

COUNTY

MCCONE

PROJECT ID

SSS-NH 57-6(24)260

UPN

9728000

DESIGNED BY

03/2026

B. FRANK

REVIEWED BY

CHECKED BY

03/2026

J. CERECK

9728000RDLA V002.DWG



CROSS SECTIONS

MAINLINE
CROSS-SECTIONS

PROJECT NAME
BROCKWAY - WEST

COUNTY
MCCONE

PROJECT ID
SSS-NH 57-6(24)260

UPN
9728000

DESIGNED BY
B. FRANK

03/2026

REVIEWED BY

CHECKED BY



03/2026

9728000RDLAY002.DWG



CROSS SECTIONS

2/2/2026 2:05 PM

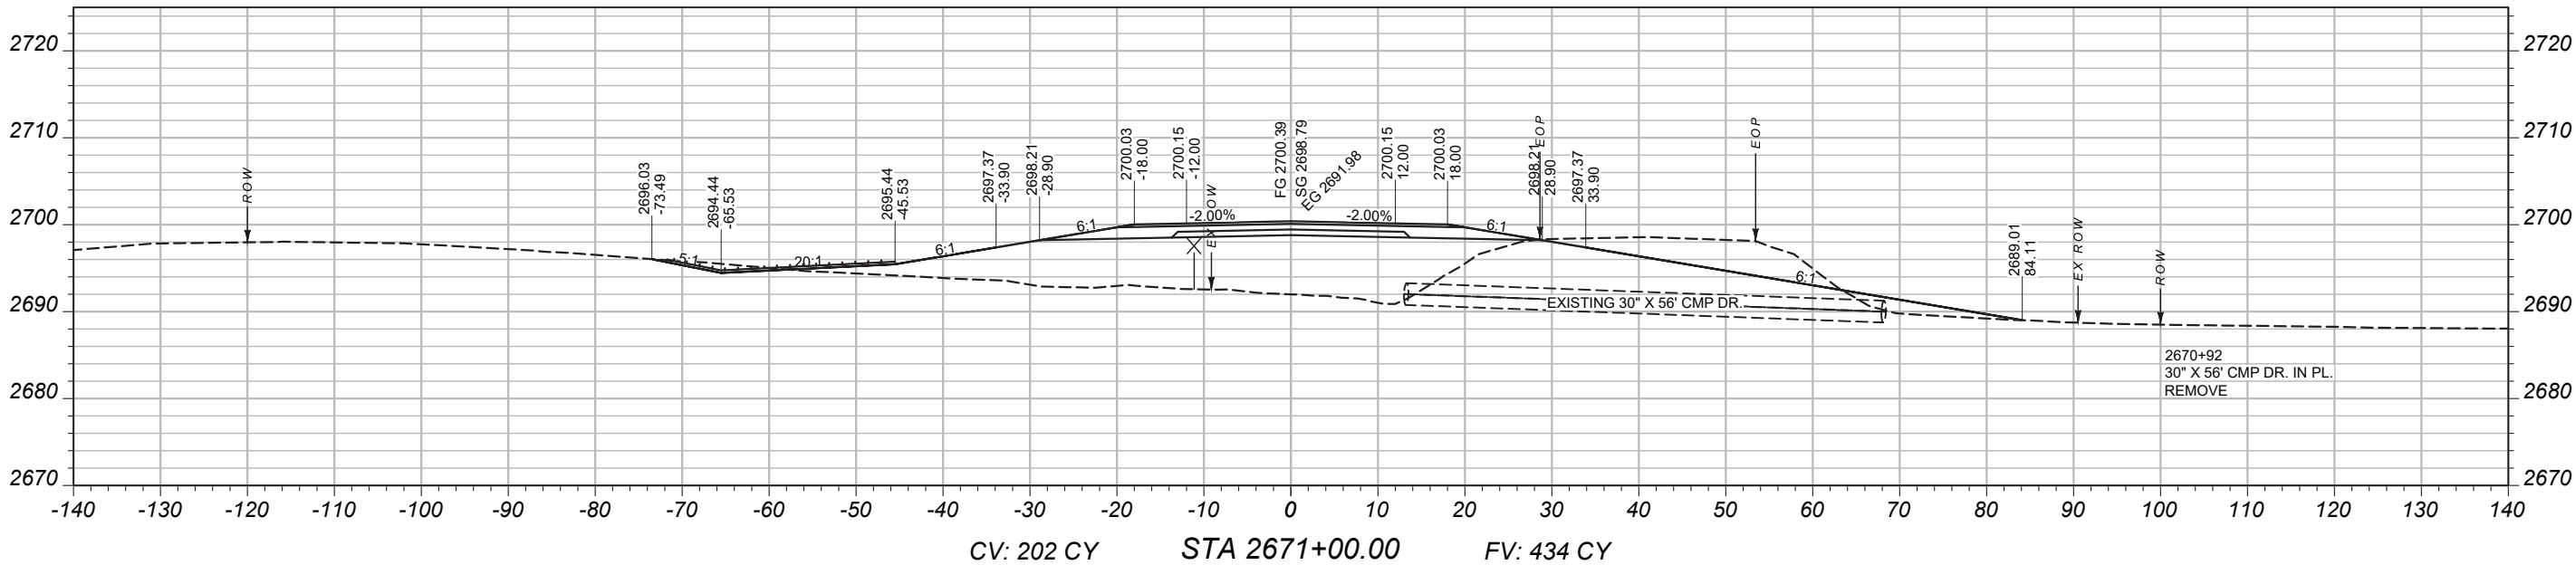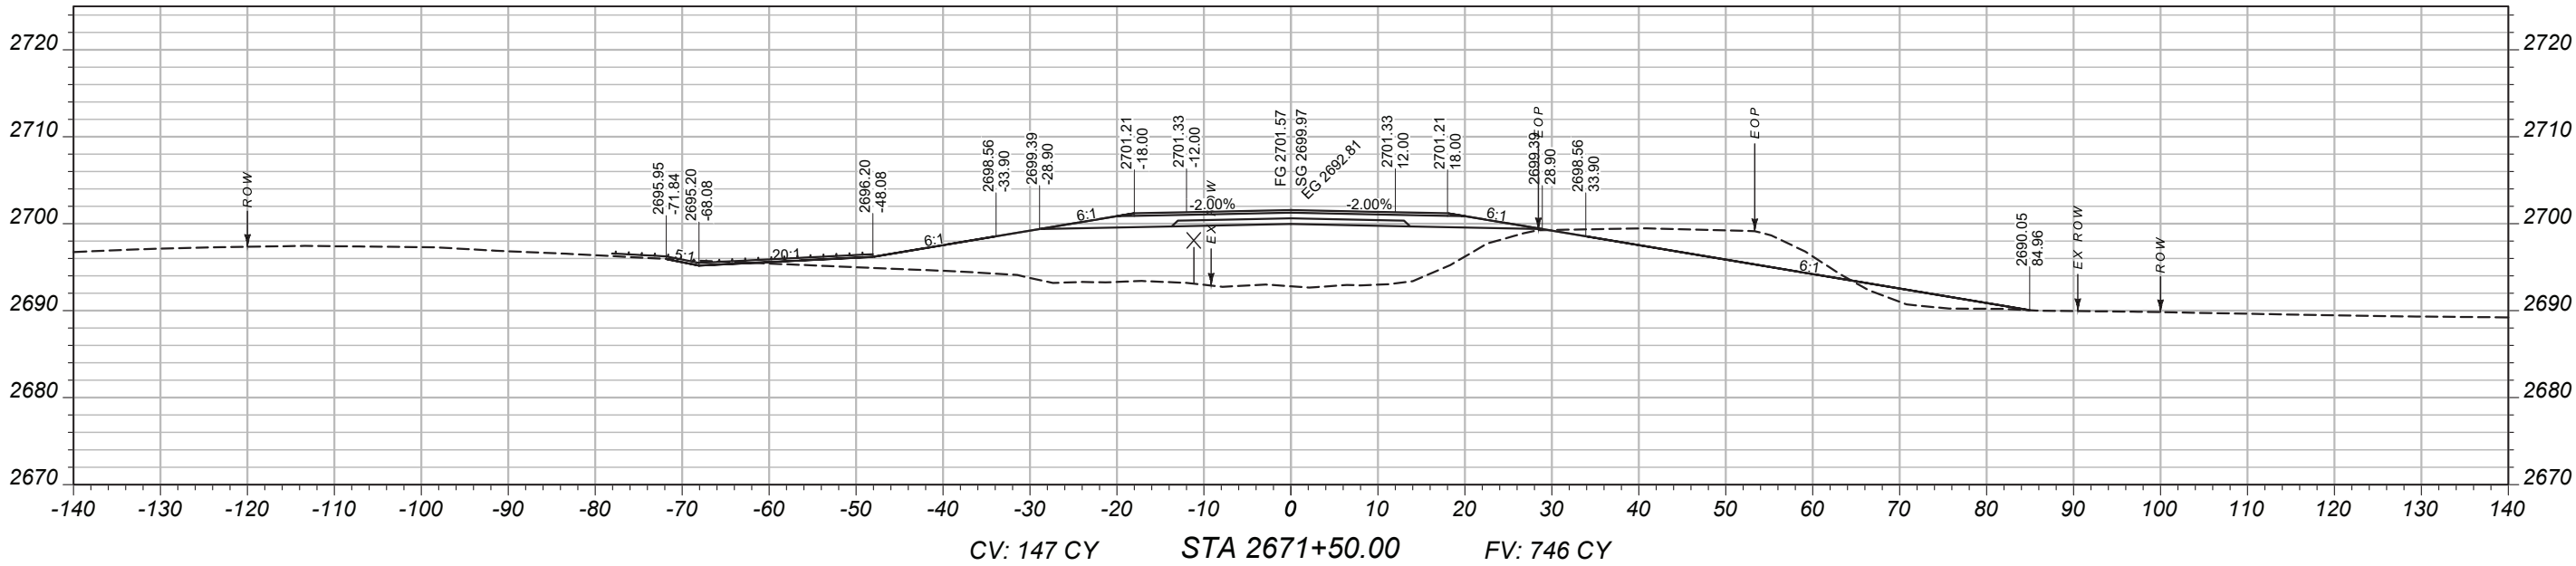

MAINLINE
CROSS-SECTIONS

PROJECT NAME
BROCKWAY - WEST

COUNTY
MCCONE

PROJECT ID
SSS-NH 57-6(24)260

UPN
9728000

DESIGNED BY
B. FRANK

03/2026

REVIEWED BY



CHECKED BY
J. CERECK

03/2026
9728000RDLA V002.DWG



CROSS SECTIONS

2/2/2026 2:05 PM

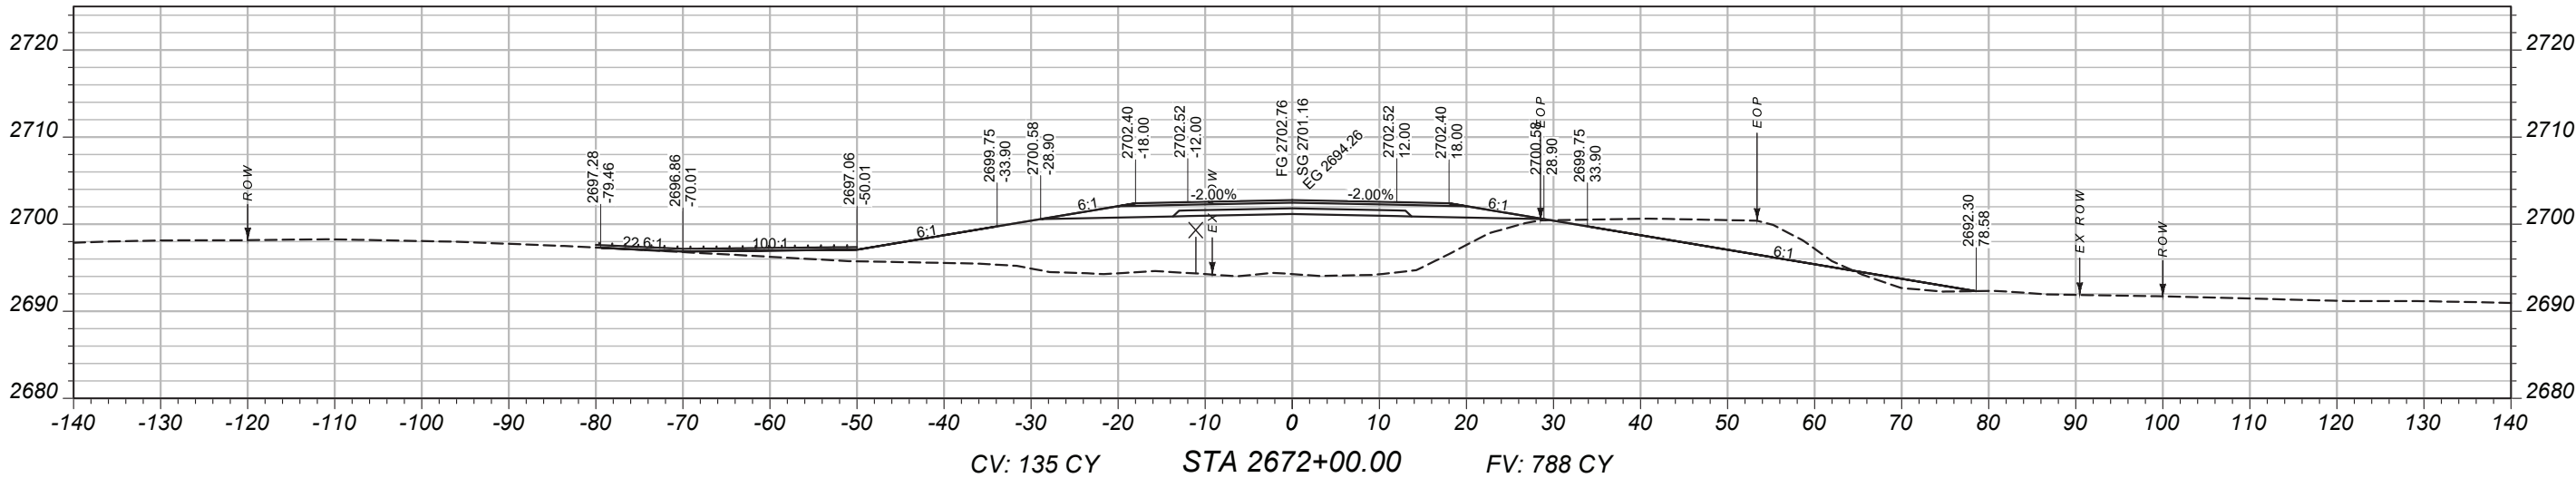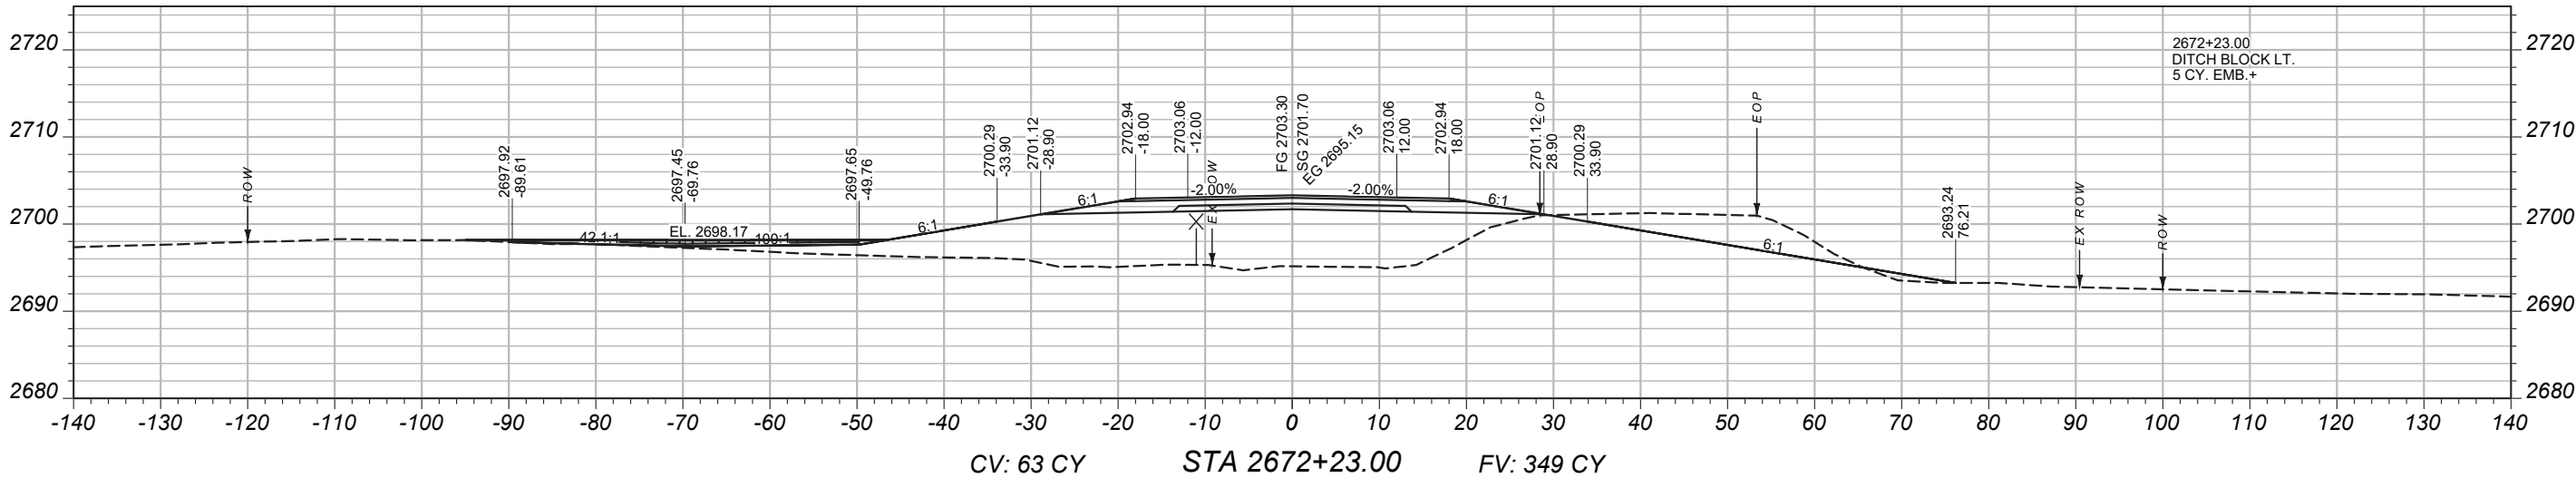

MAINLINE
CROSS-SECTIONS

PROJECT NAME
BROCKWAY - WEST

COUNTY
MCCONE

PROJECT ID
SSS-NH 57-6(24)260

UPN
9728000

DESIGNED BY
B. FRANK

03/2026

REVIEWED BY

CHECKED BY




03/2026

J. CERECK
9728000RDLA V002.DWG






CROSS SECTIONS

2/2/2026 2:05 PM

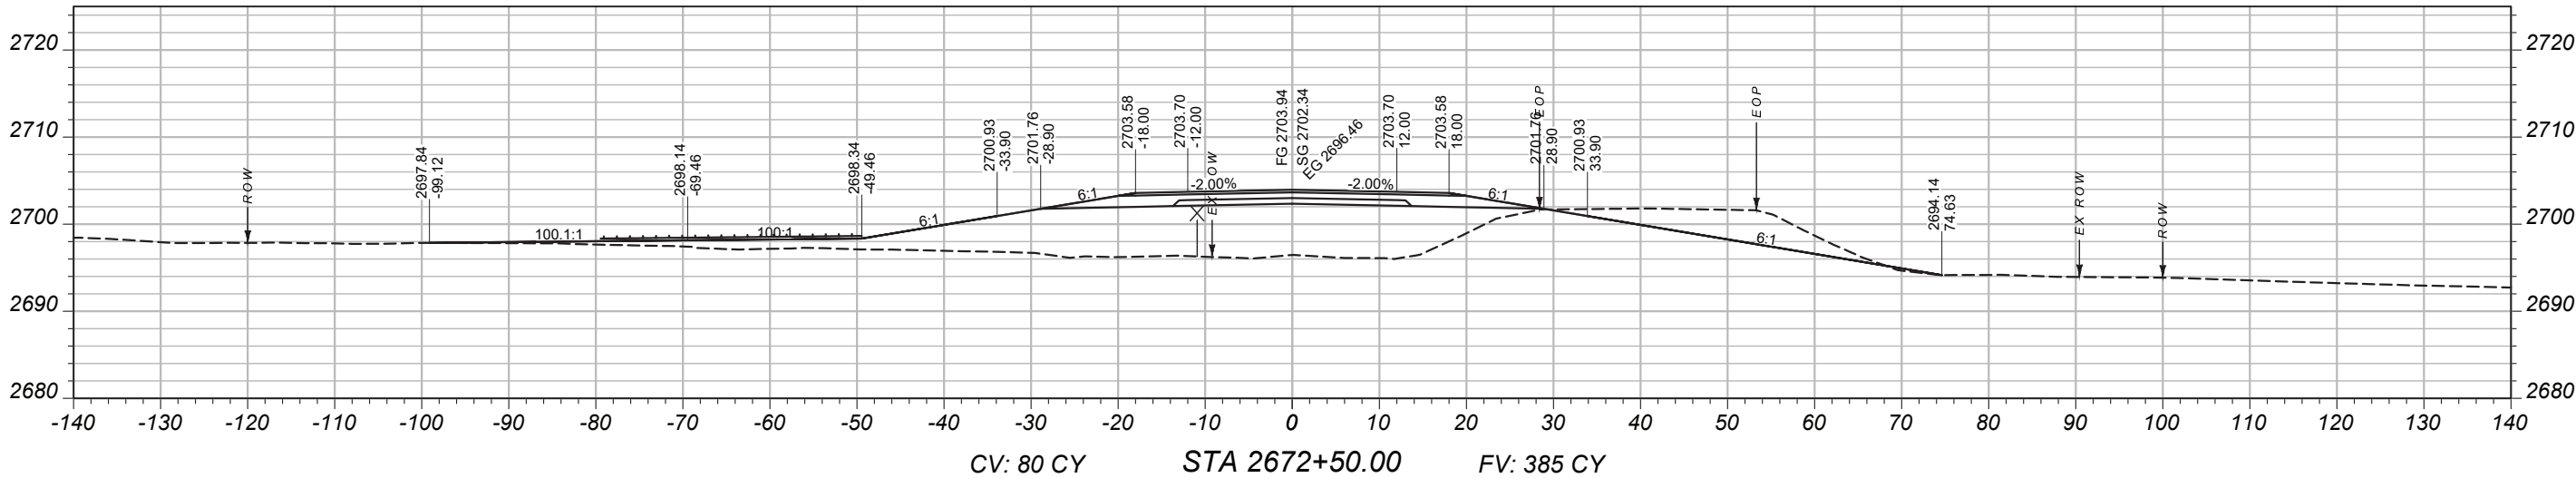
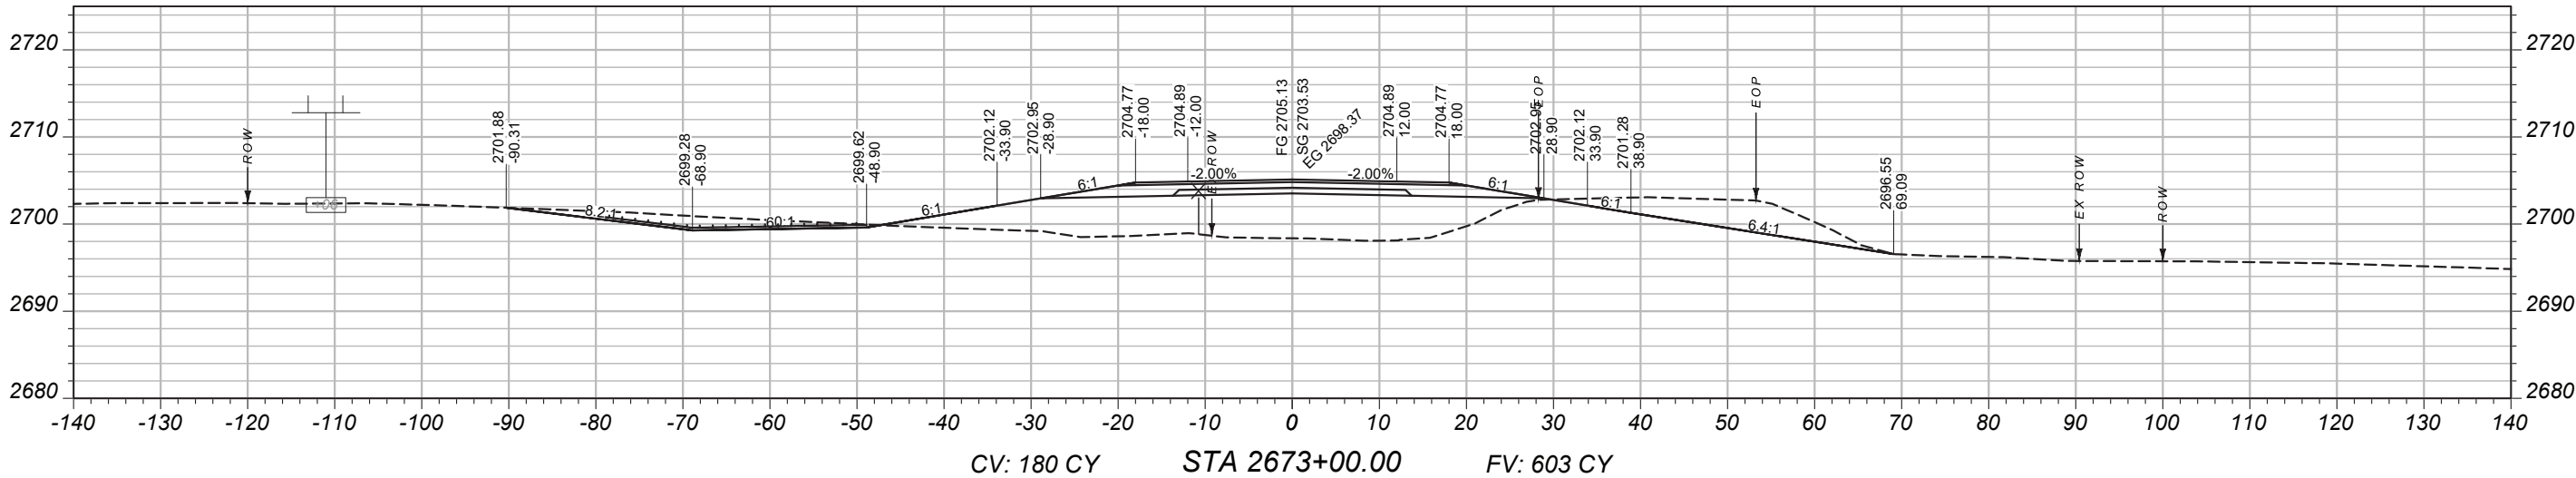
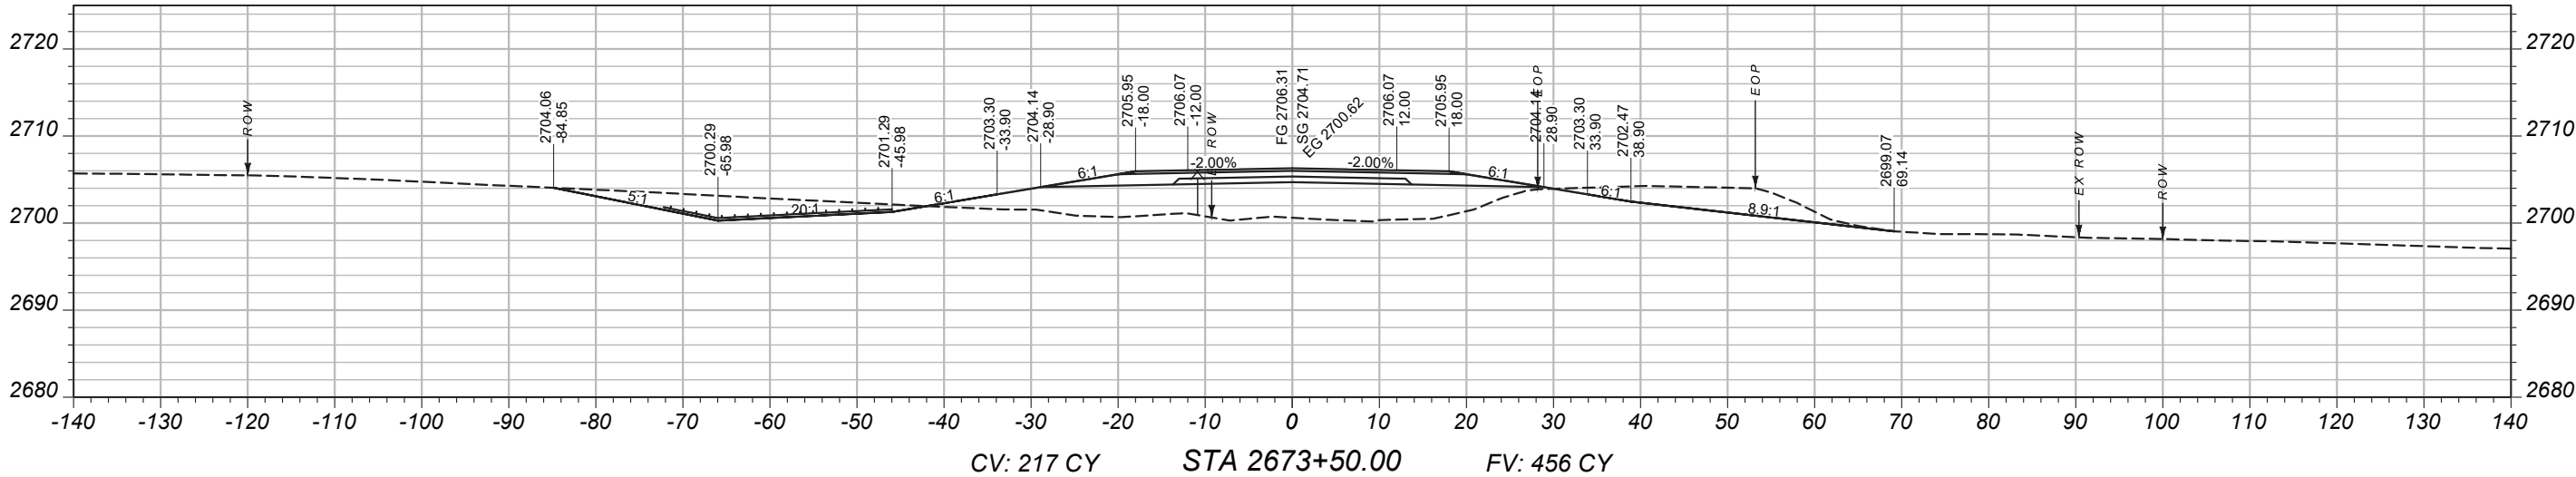


MAINLINE
CROSS-SECTIONS

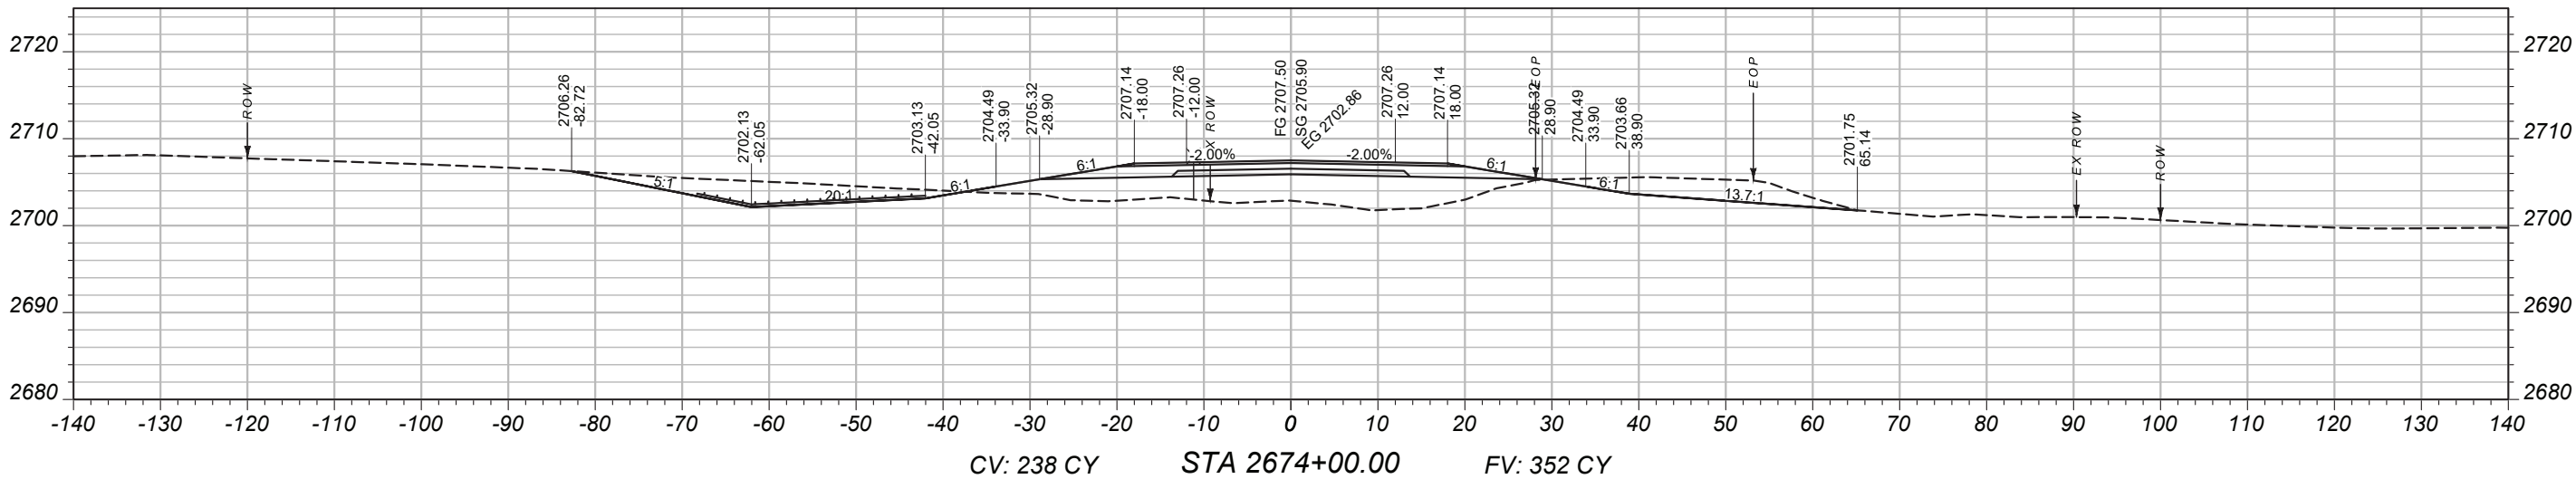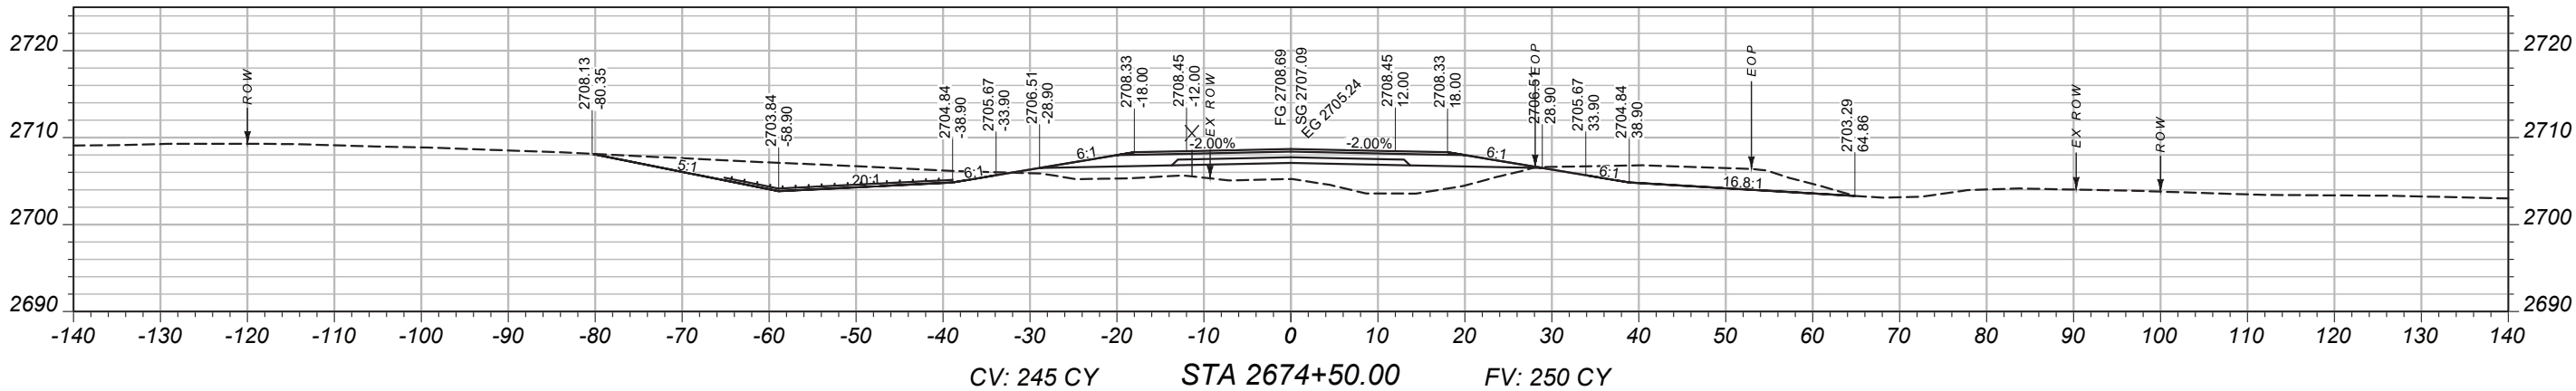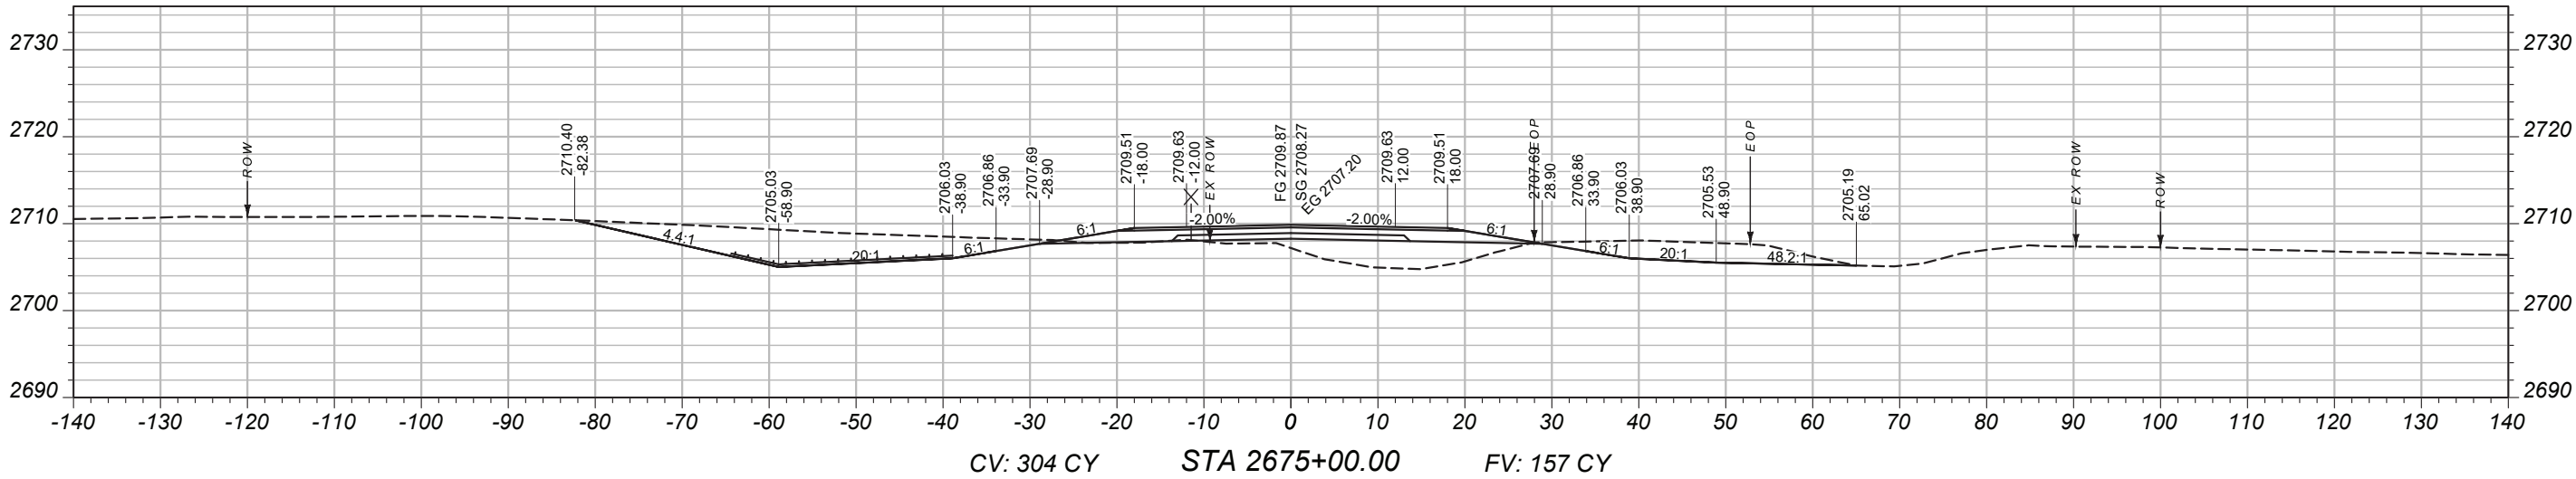

PROJECT NAME		BROCKWAY - WEST	
COUNTY		MCCONE	
PROJECT ID		SSS-NH 57-6(24)260	
UPN		9728000	
DESIGNED BY	03/2026	MONTANA Department of Transportation	
REVIEWED BY			
CHECKED BY	03/2026		
J. CERECK		CROSS SECTIONS	
9728000RDLA V002.DWG		2/2/2026 2:05 PM	

MAINLINE
CROSS-SECTIONS

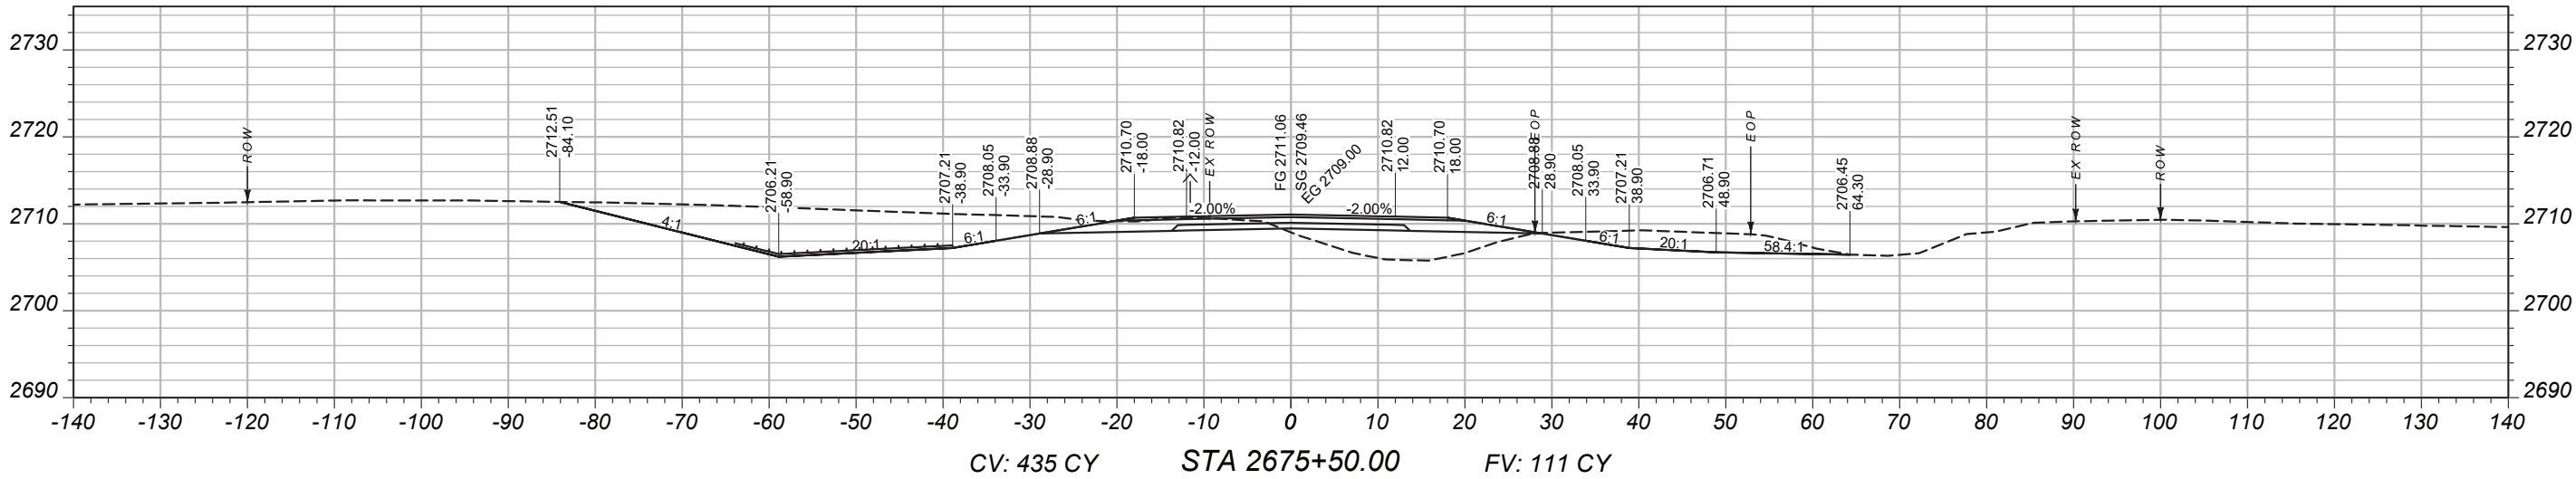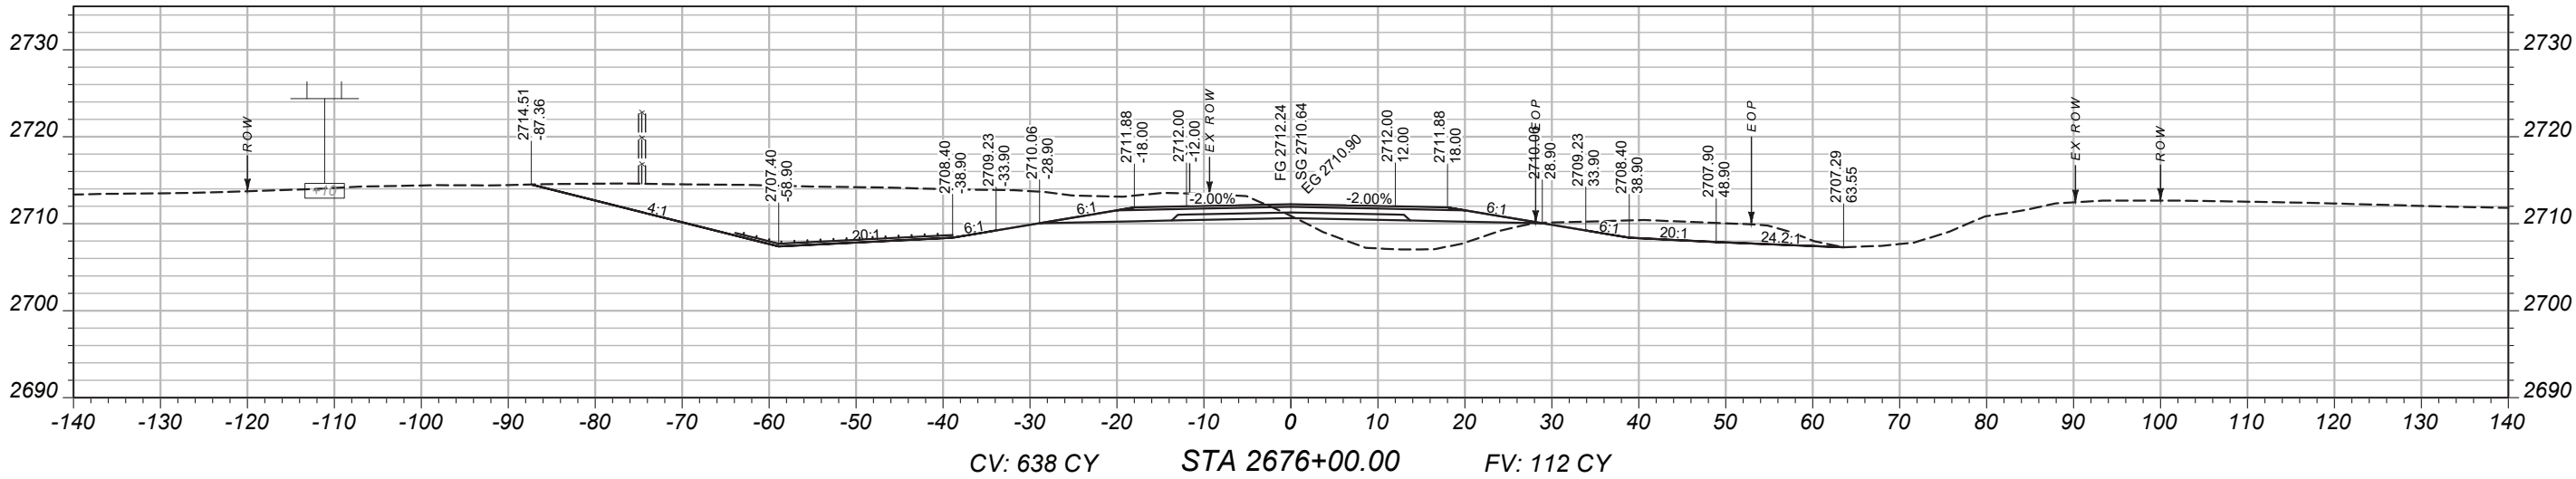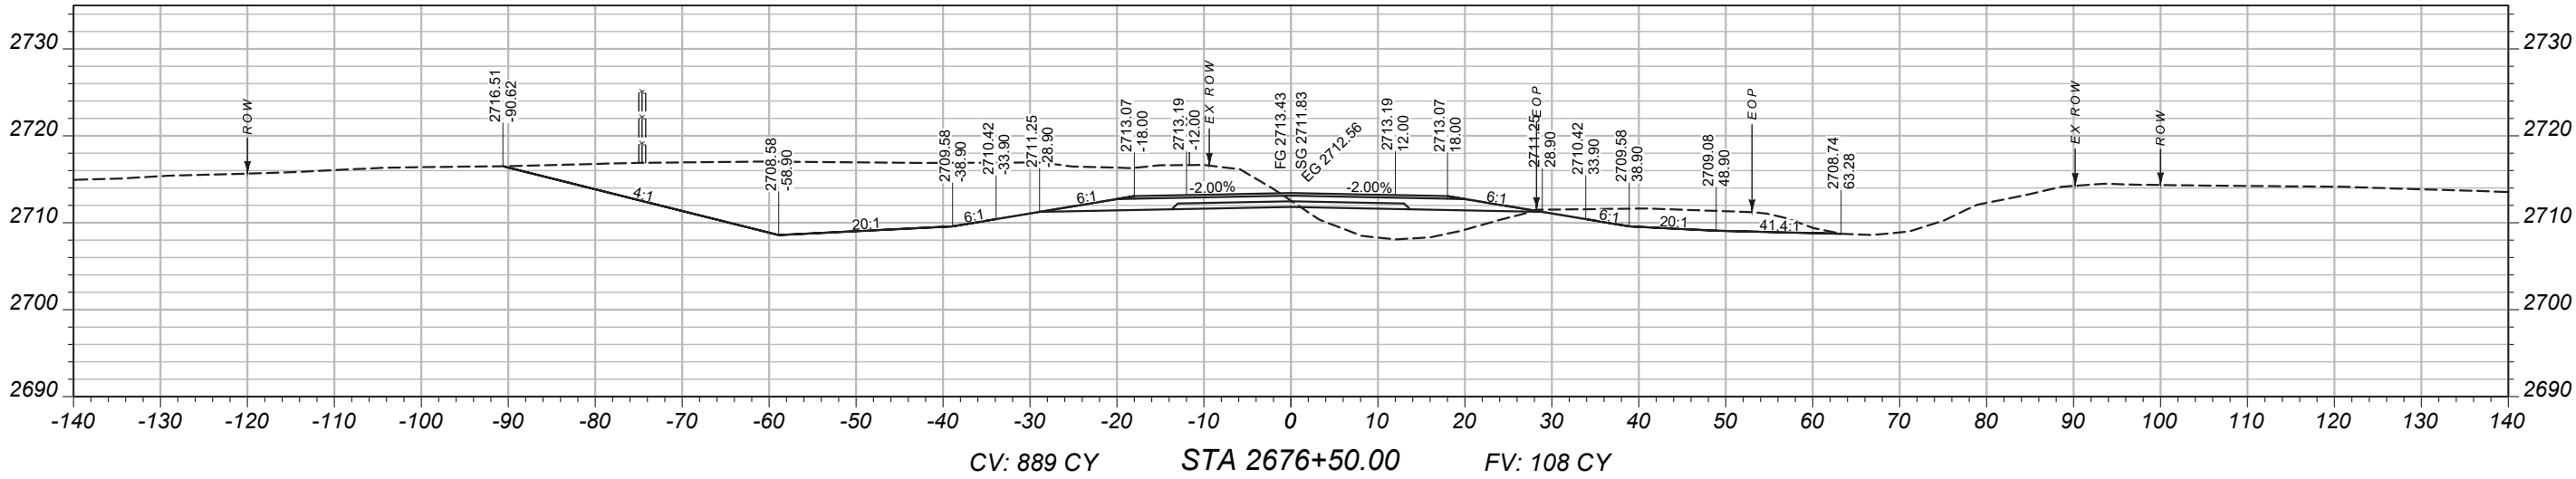

PROJECT NAME

BROCKWAY - WEST

COUNTY

MCCONE

PROJECT ID

SSS-NH 57-6(24)260

UPN

9728000

DESIGNED BY

B. FRANK 03/2026

REVIEWED BY

J. CEREC

CHECKED BY

03/2026




9728000RDLA V002.DWG



CROSS SECTIONS

2/2/2026 2:05 PM

MAINLINE CROSS-SECTIONS

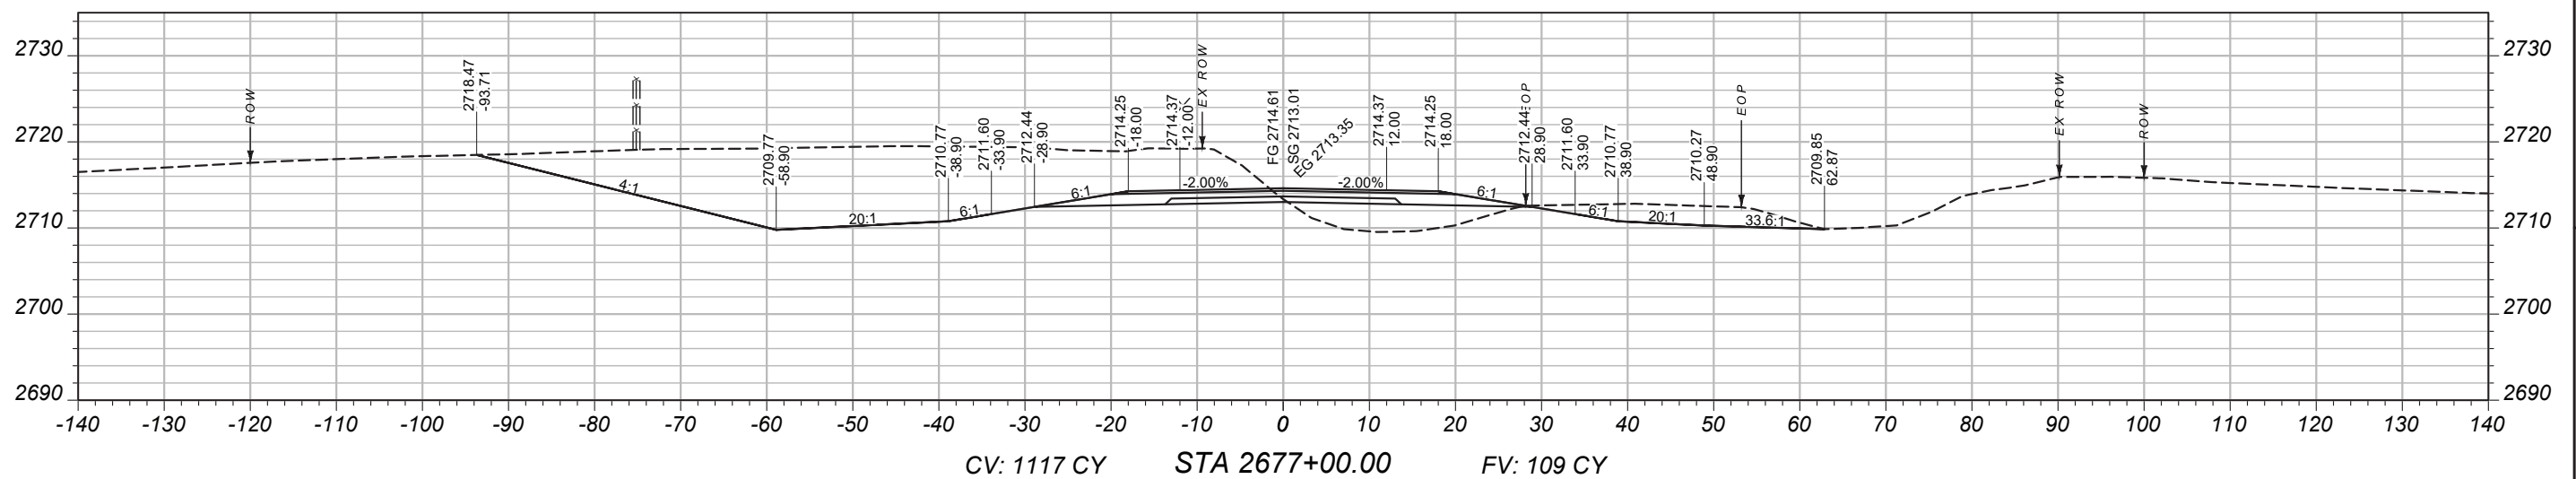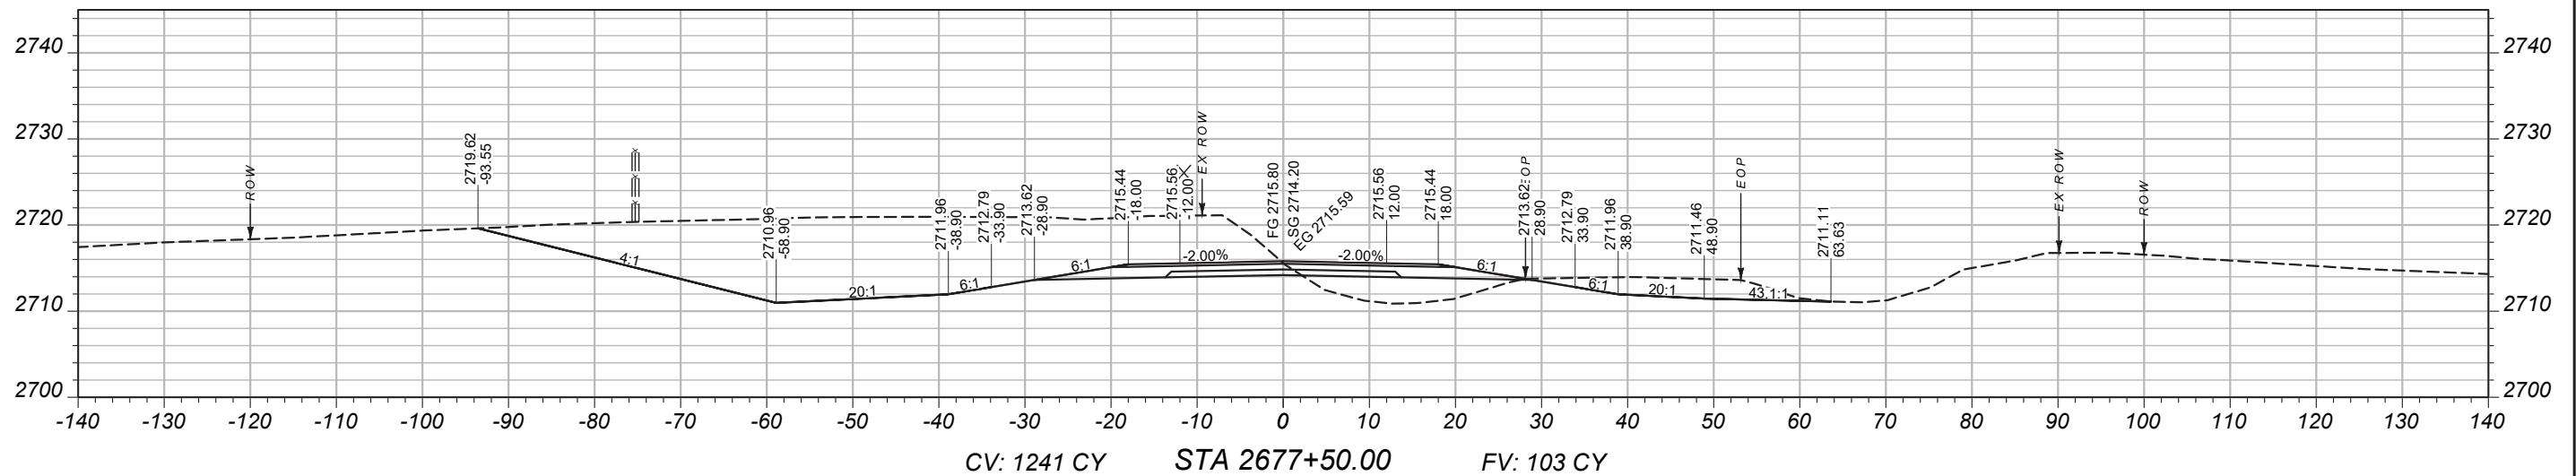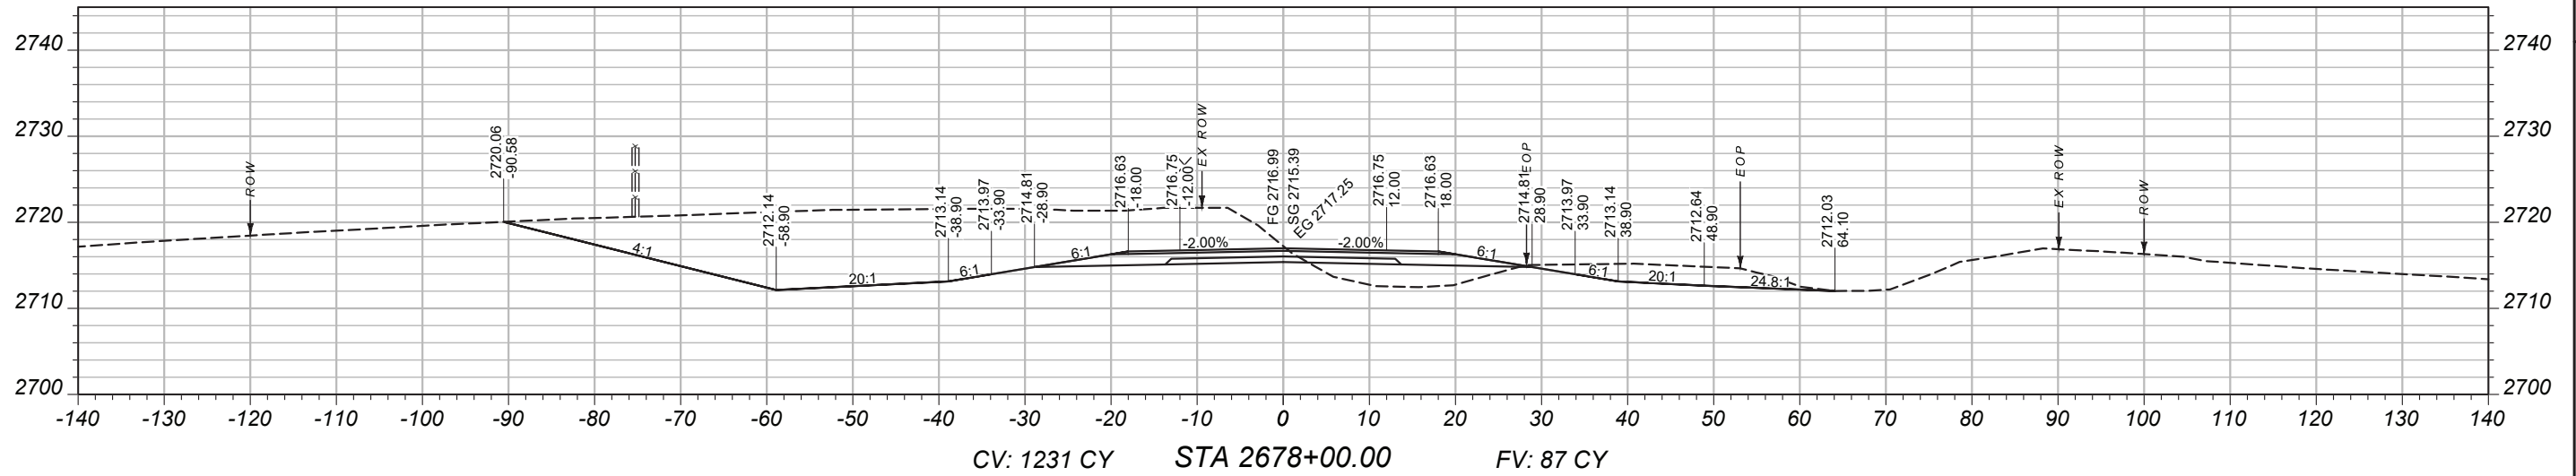

PROJECT / NAME

BROCKWAY - WEST

COUNTY

MCCONE

PROJECT ID

SSS-NH 57-6(24)260

UPN

9728000

DESIGNED BY	

B. FRANK	03/2026

REVIEWED BY

CHECKED BY _____



9728000RDLA Y002.DWG	03/2026



CROSS SECTIONS

2/2/2026 2:05 PM

MAINLINE CROSS-SECTIONS

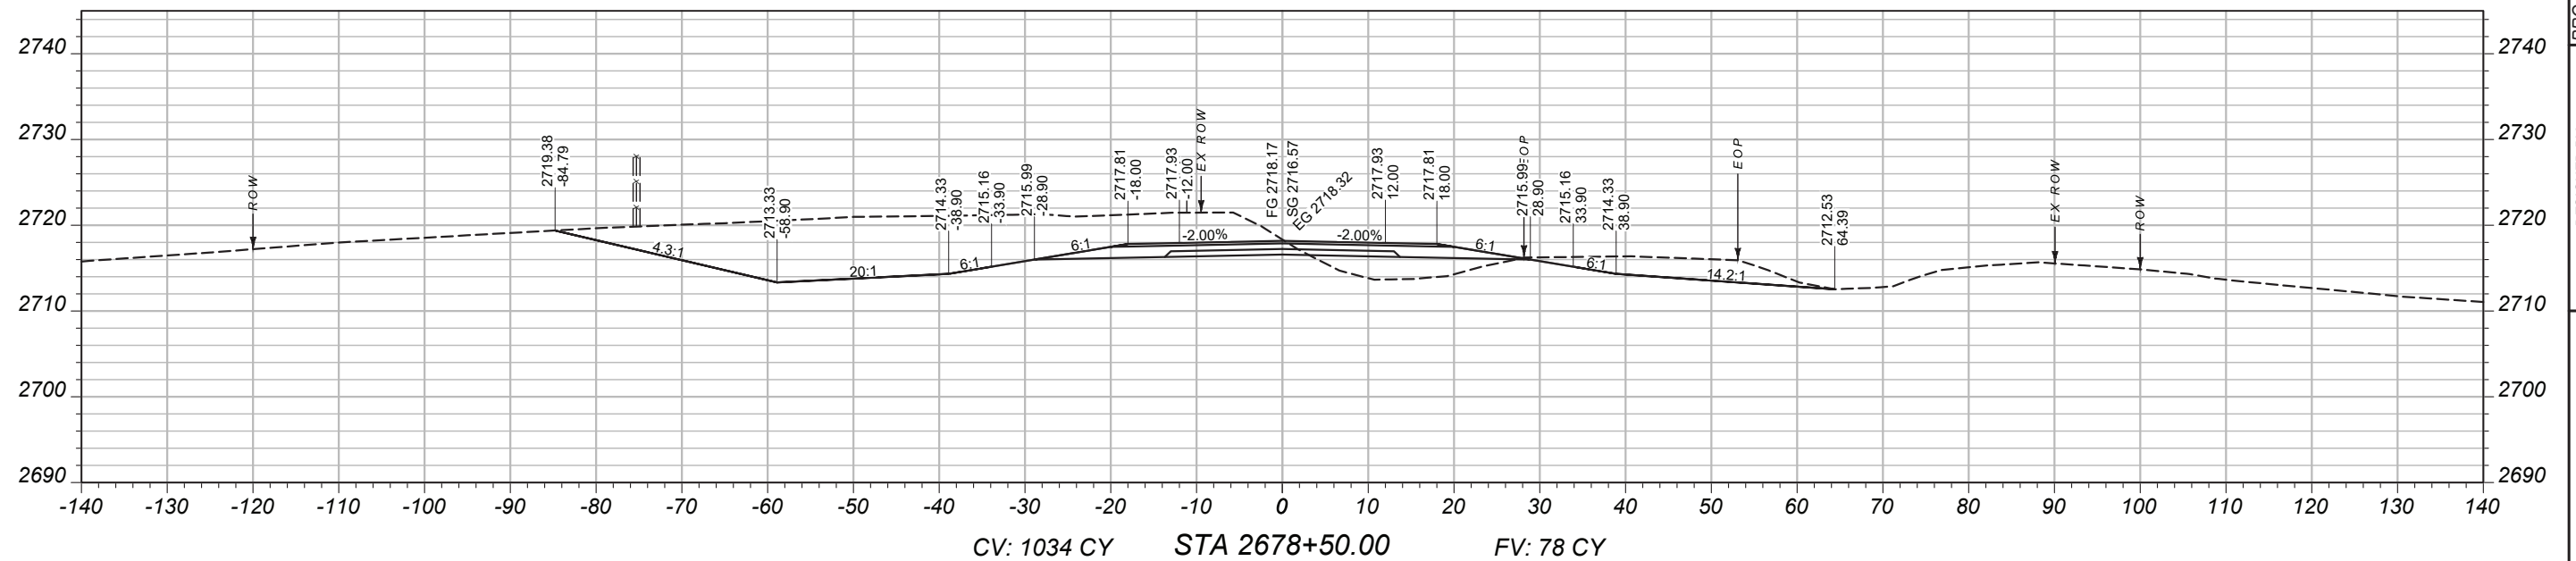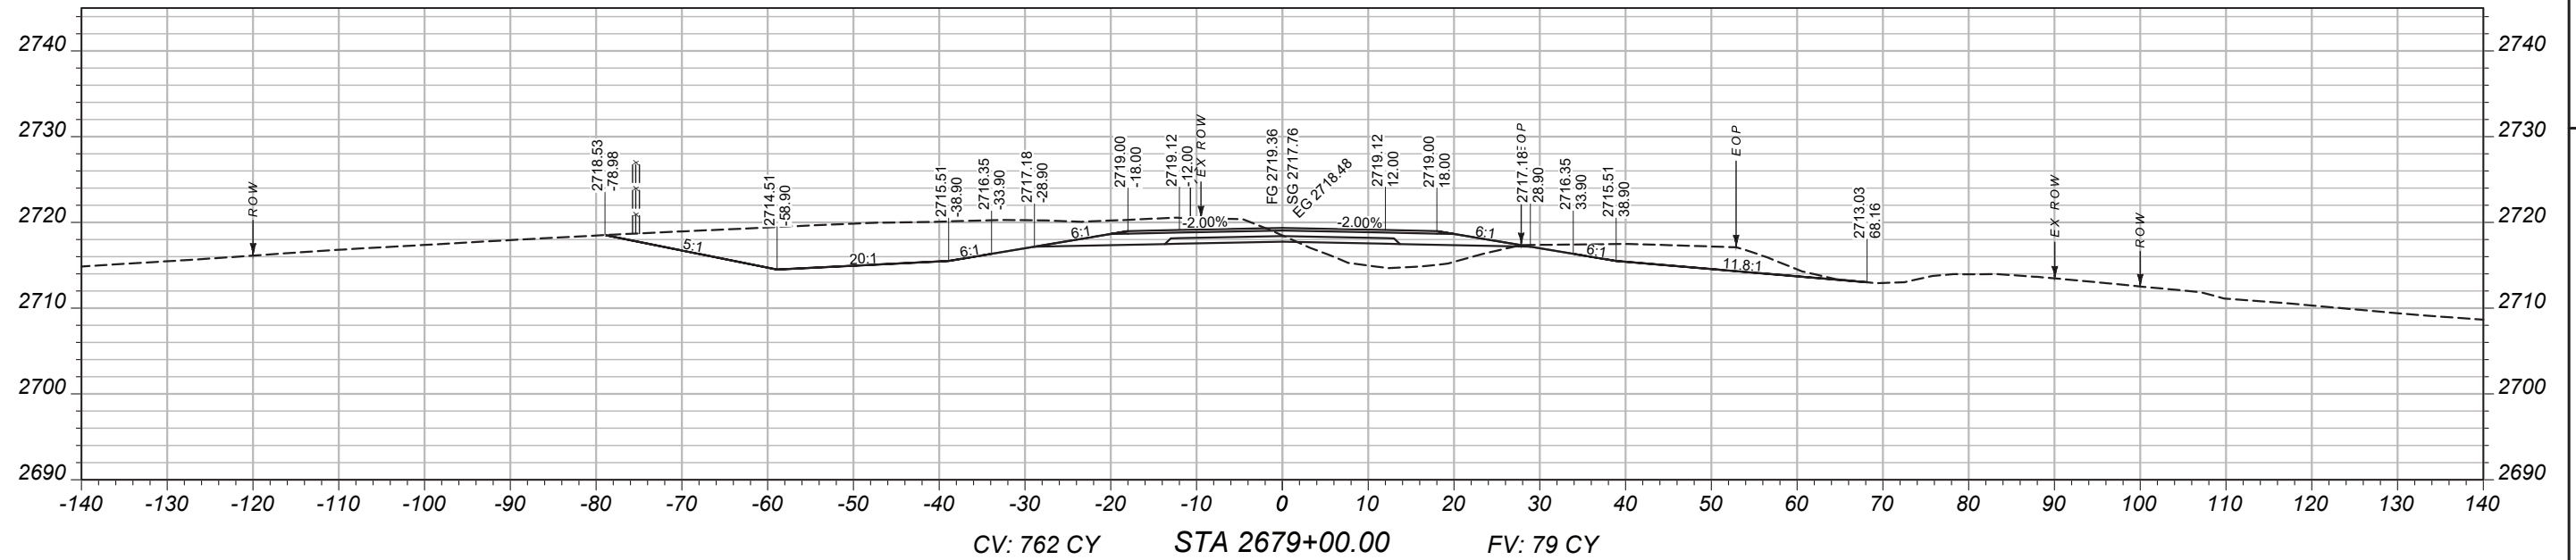

PROJECT / NAME

BROCKWAY - WEST

COUNTY

MCCONE

PROJECT ID

SSS-NH 57-6(24)260

UPN

9728000

DESIGNED BY	
B ERANK	03/2026

B. FRANK	03/2026

REVIEWED BY

CHECKED BY _____

J. CERECK	03/2026



9728000RDLAY002.DWG



CROSS SECTIONS

2/2/2026 2:05 PM

MAINLINE
CROSS-SECTIONS

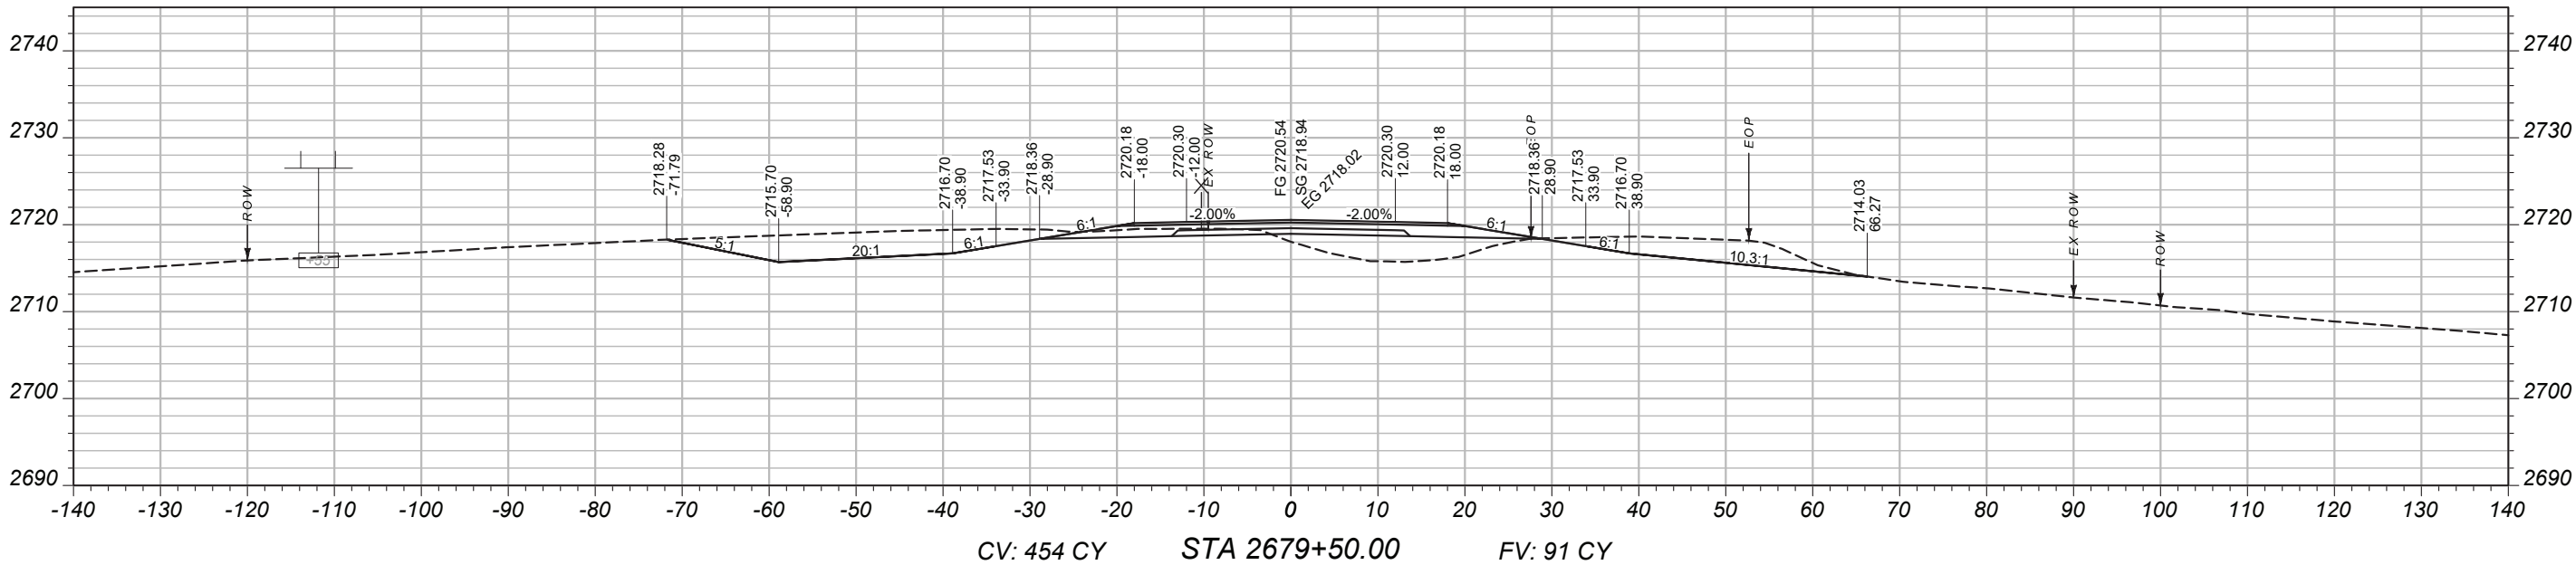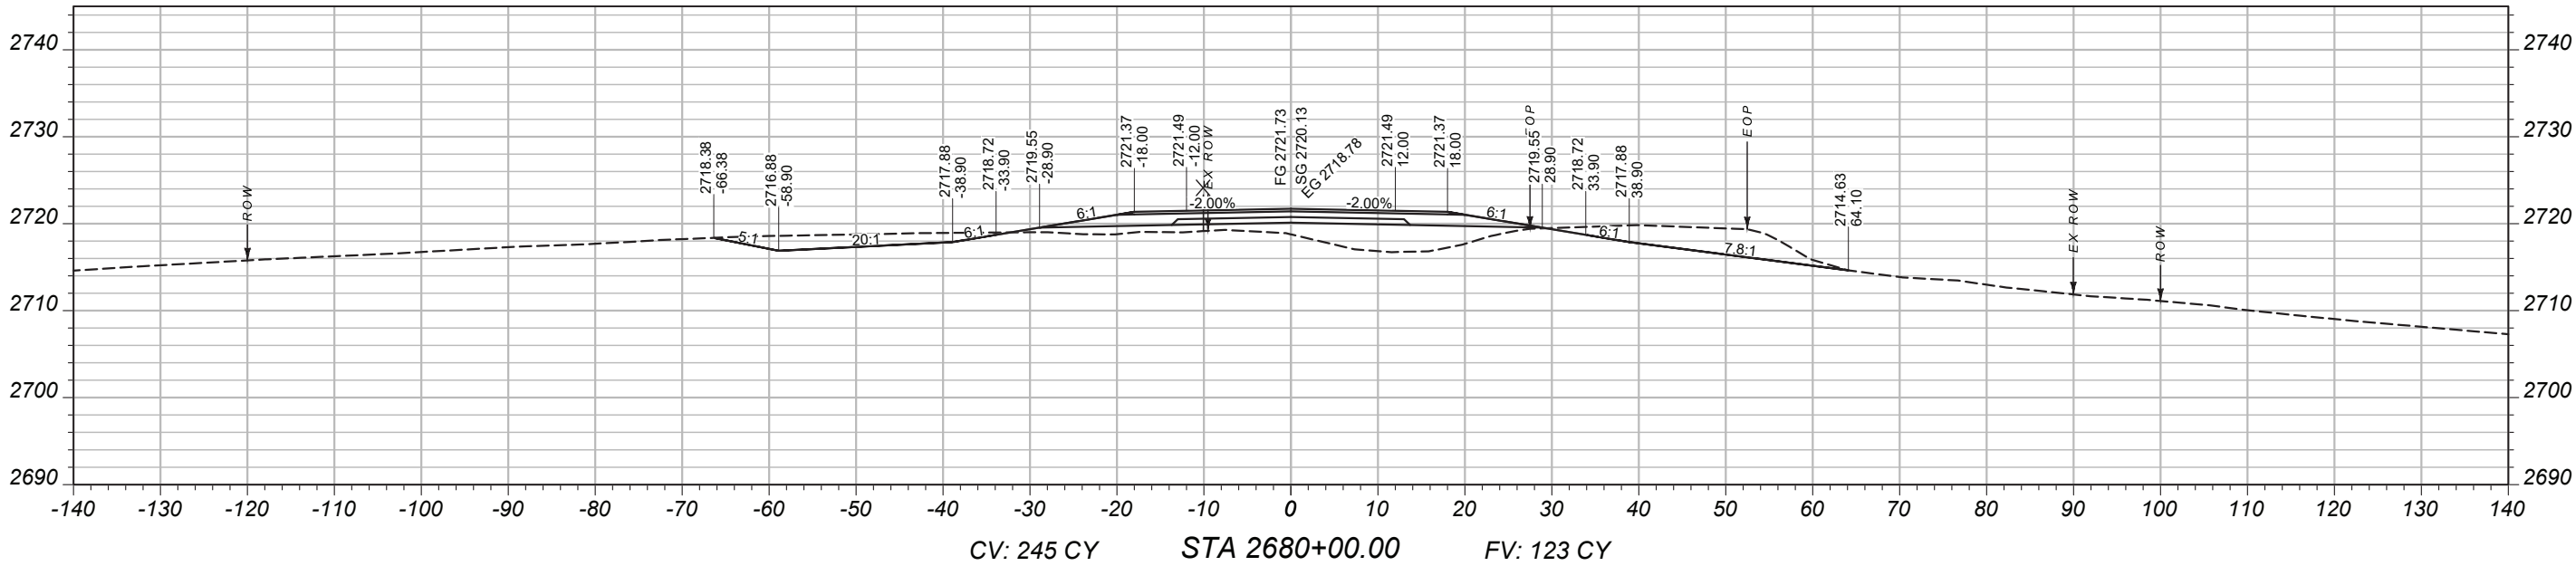

PROJECT NAME
BROCKWAY - WEST

COUNTY
MCCONE

PROJECT ID
SSS-NH 57-6(24)260

UPN
9728000

DESIGNED BY
B. FRANK

REVIEWED BY
J. CEREC

CHECKED BY
J. CEREC

9728000RDLAY002.DWG



CROSS SECTIONS

MAINLINE
CROSS-SECTIONS

PROJECT NAME
BROCKWAY - WEST

COUNTY
MCCONE

PROJECT ID
SSS-NH 57-6(24)260

UPN
9728000

DESIGNED BY
B. FRANK

03/2026

REVIEWED BY

CHECKED BY

J. CERECK



03/2026

9728000RD-LAY002.DWG





CROSS SECTIONS

2/2/2026 2:05 PM

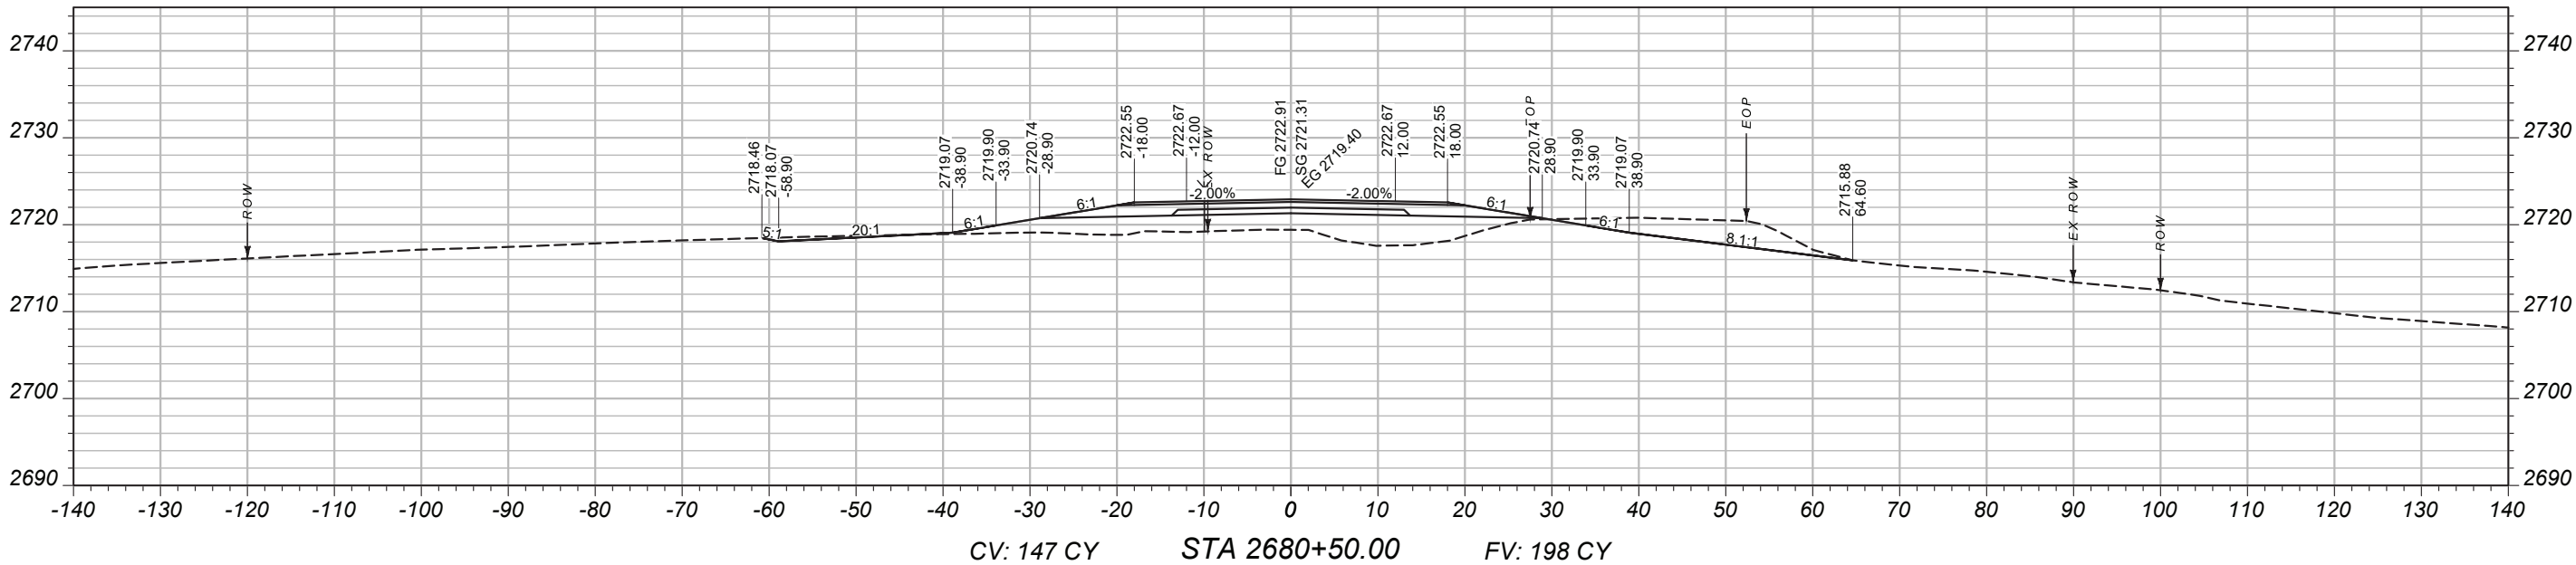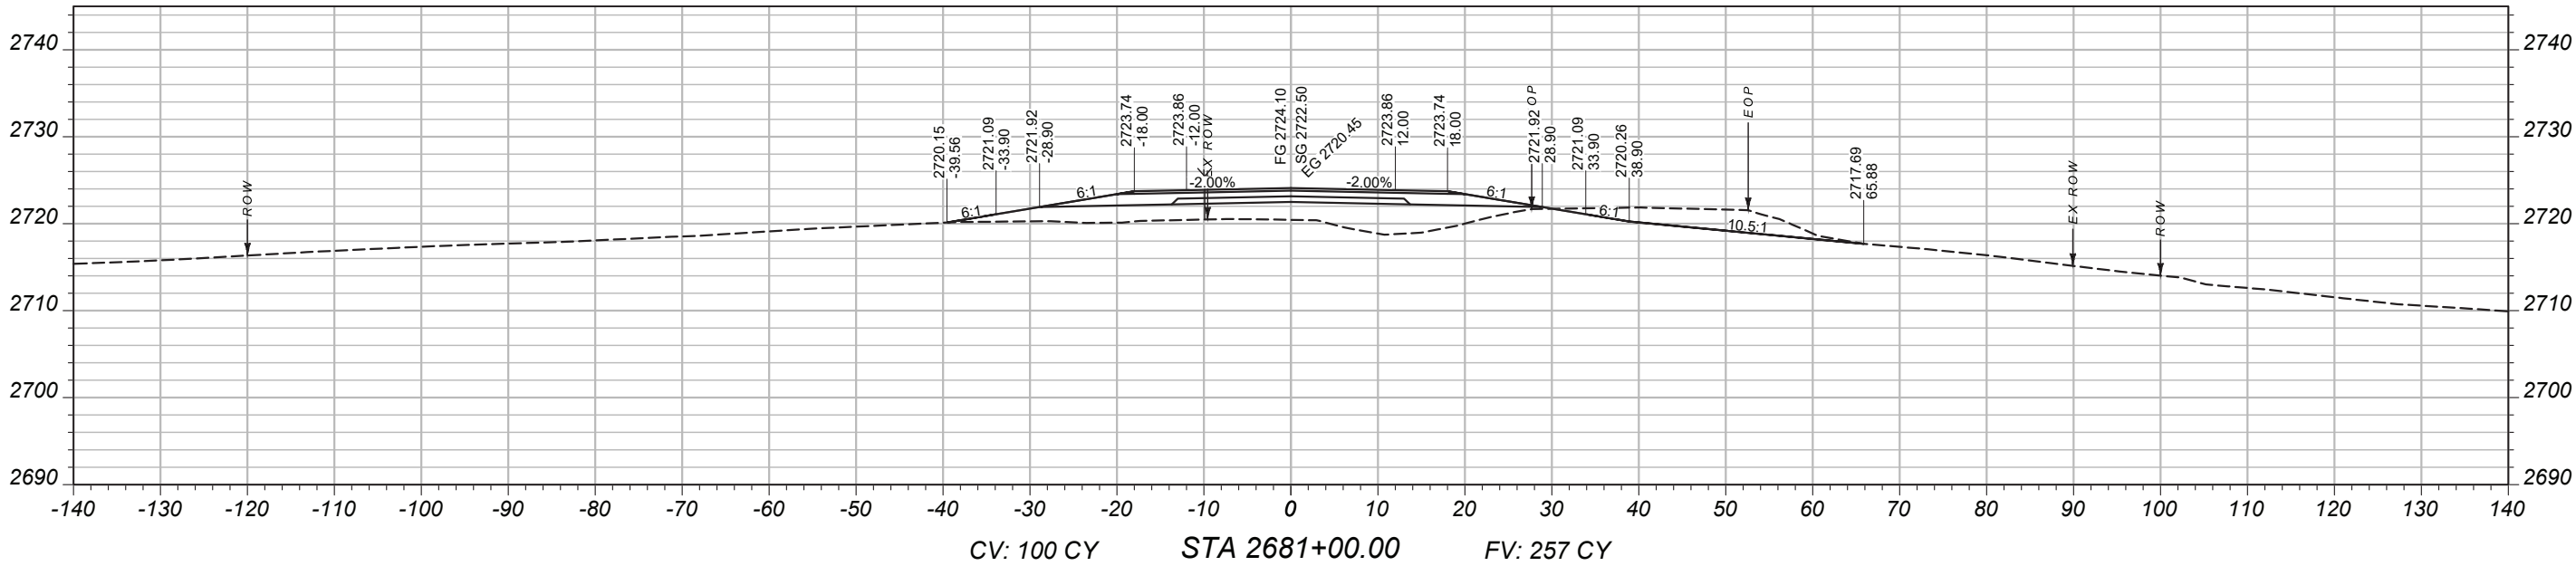

MAINLINE
CROSS-SECTIONS

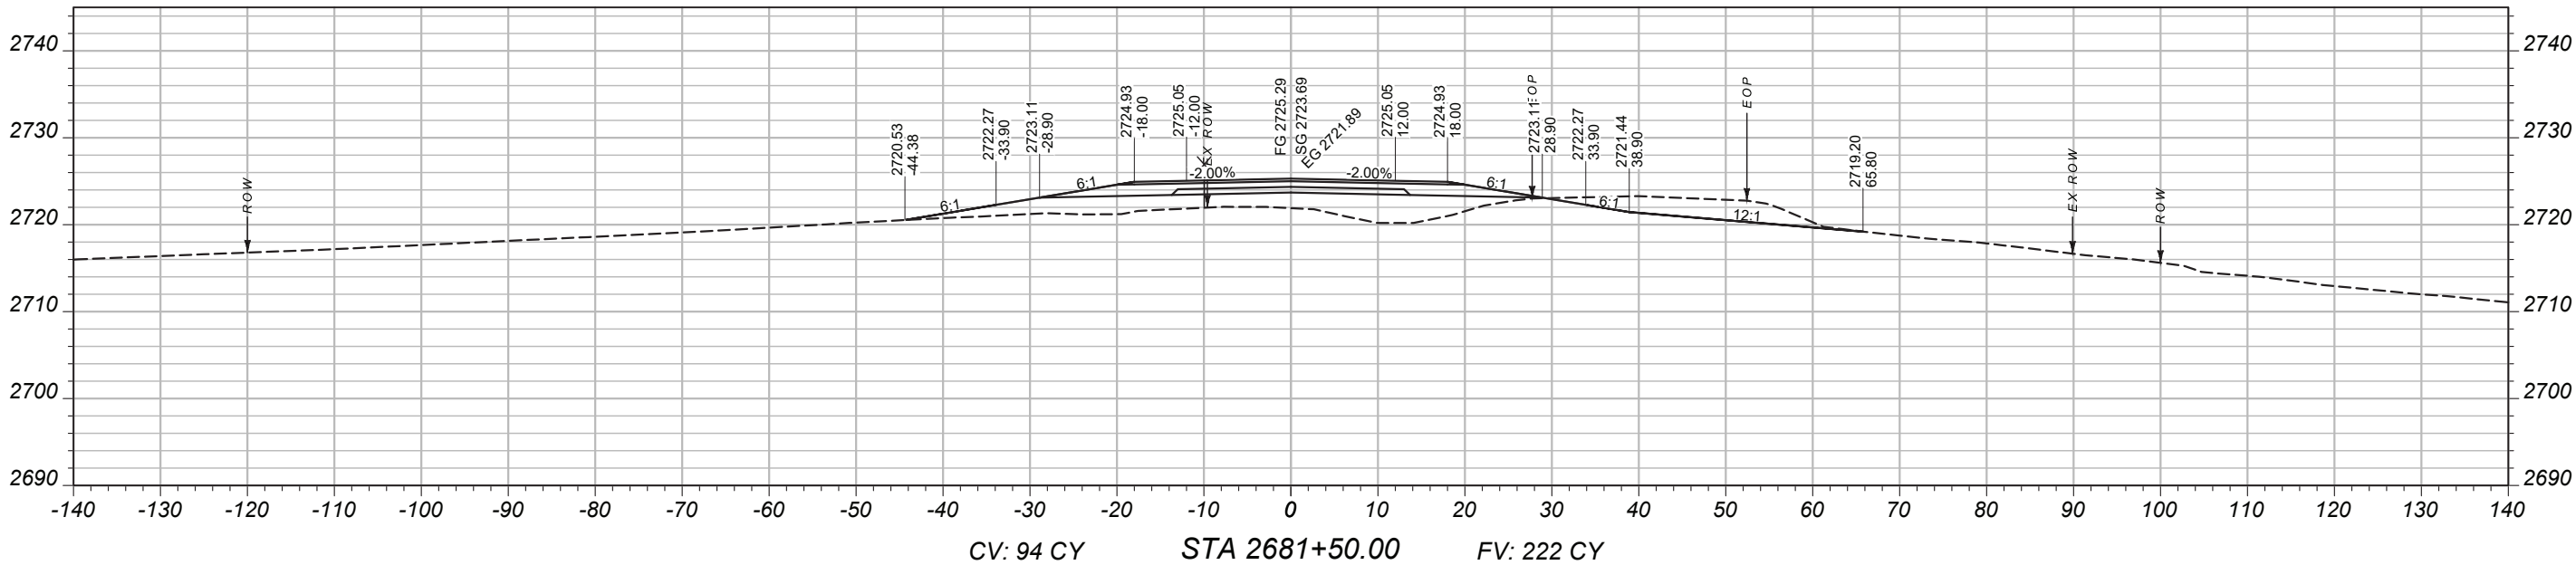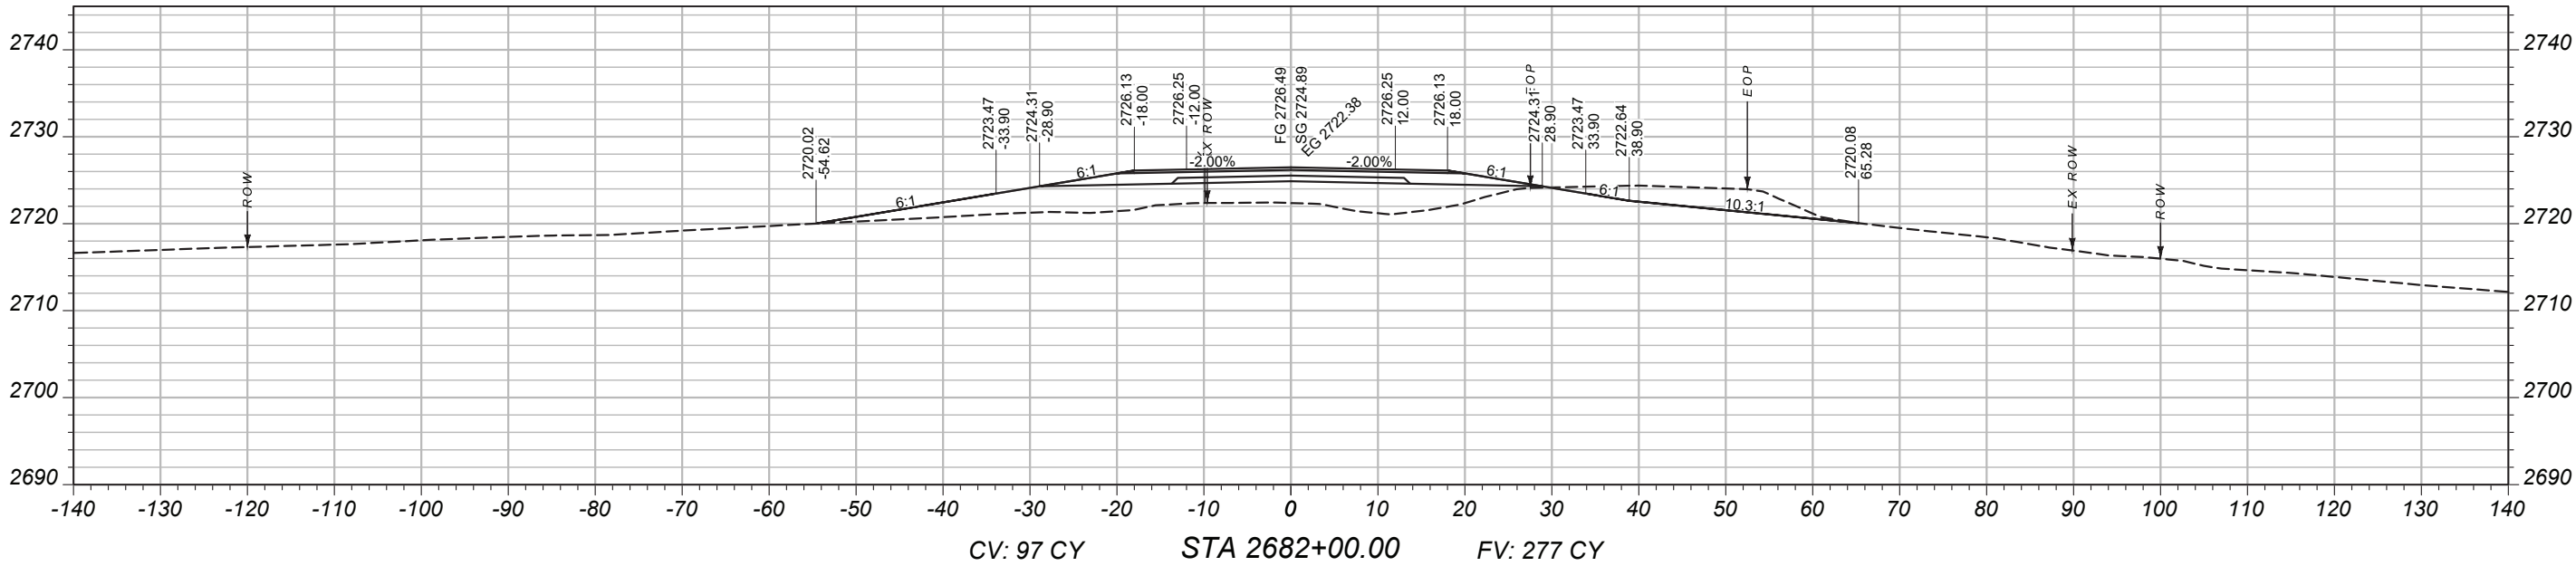

PROJECT NAME
BROCKWAY - WEST

COUNTY
MCCONE

PROJECT ID
SSS-NH 57-6(24)260

UPN
9728000

DESIGNED BY
B. FRANK

03/2026

REVIEWED BY

CHECKED BY

J. CERECK

03/2026

9728000RDLA V002.DWG



CROSS SECTIONS

2/2/2026 2:05 PM

MAINLINE
CROSS-SECTIONS

PROJECT NAME
BROCKWAY - WEST

COUNTY
MCCONE



PROJECT ID
SSS-NH 57-6(24)260

UPN
9728000



DESIGNED BY B. FRANK	03/2026
REVIEWED BY	
CHECKED BY J. CERECK	03/2026
9728000RDLA V002.DWG	



CROSS SECTIONS

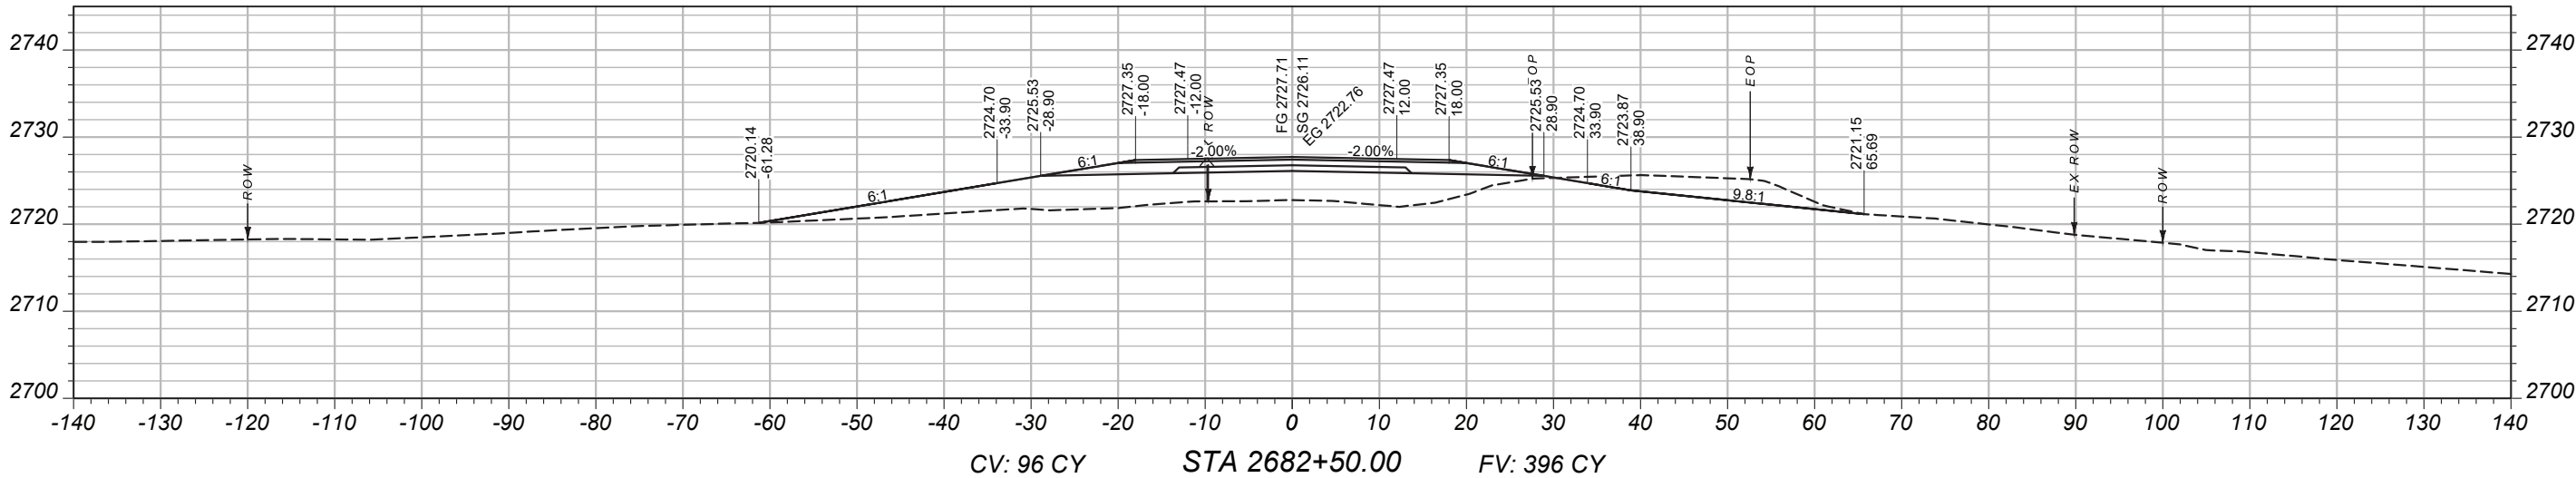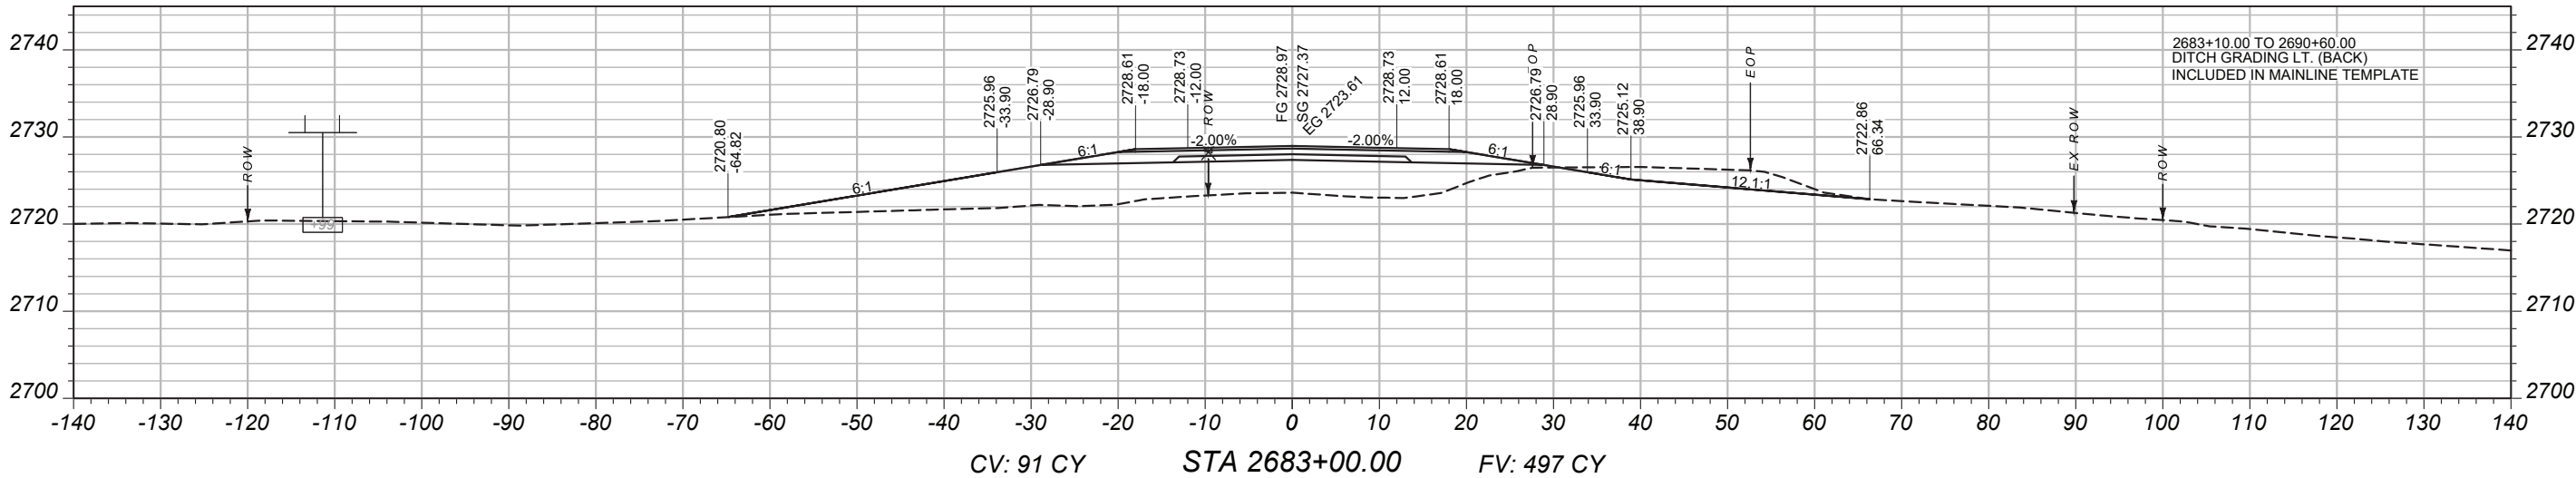

MAINLINE
CROSS-SECTIONS

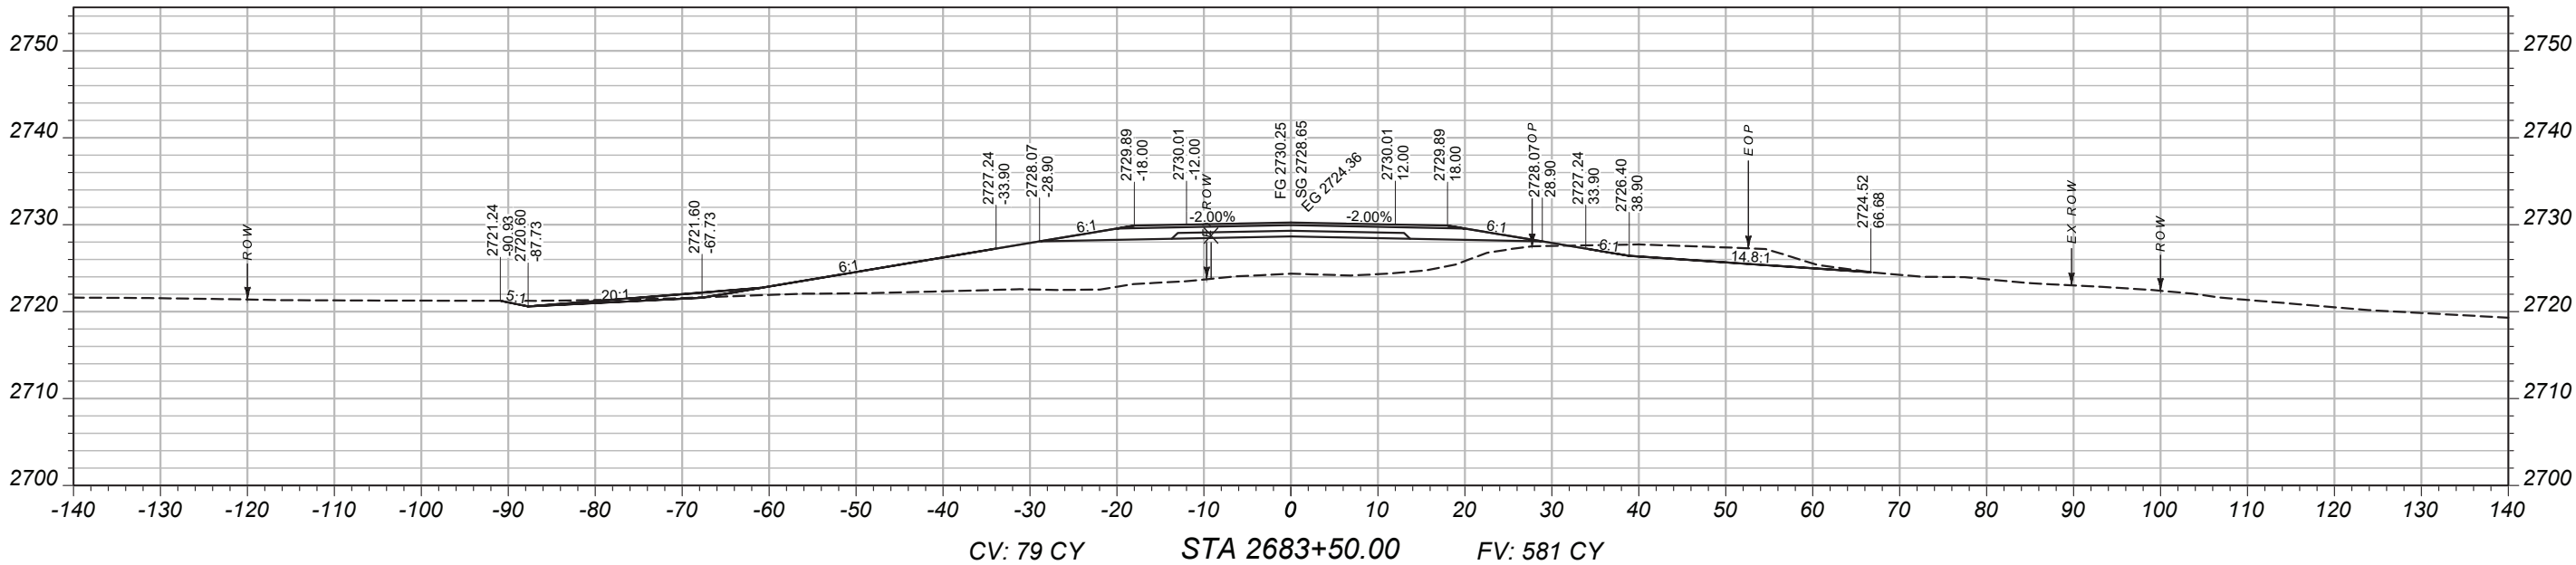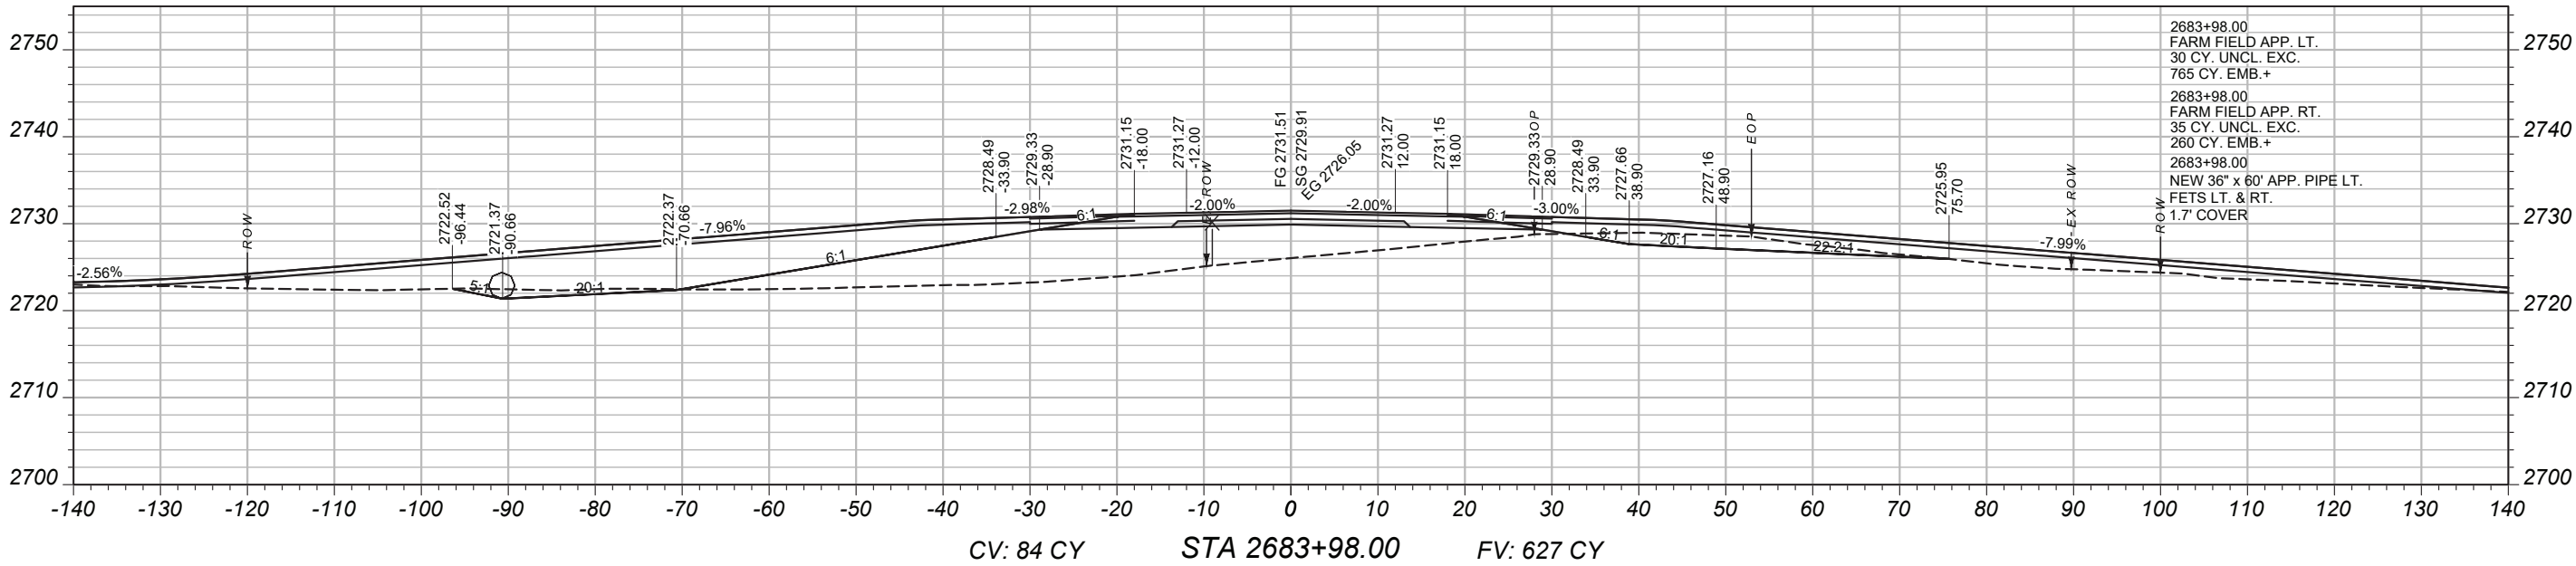

PROJECT NAME
BROCKWAY - WEST

COUNTY
MCCONE

PROJECT ID
SSS-NH 57-6(24)260

UPN
9728000

DESIGNED BY
B. FRANK

REVIEWED BY

CHECKED BY
J. CERECK



9728000RDLAY002.DWG



CROSS SECTIONS

2/2/2026 2:05 PM

MAINLINE
CROSS-SECTIONS

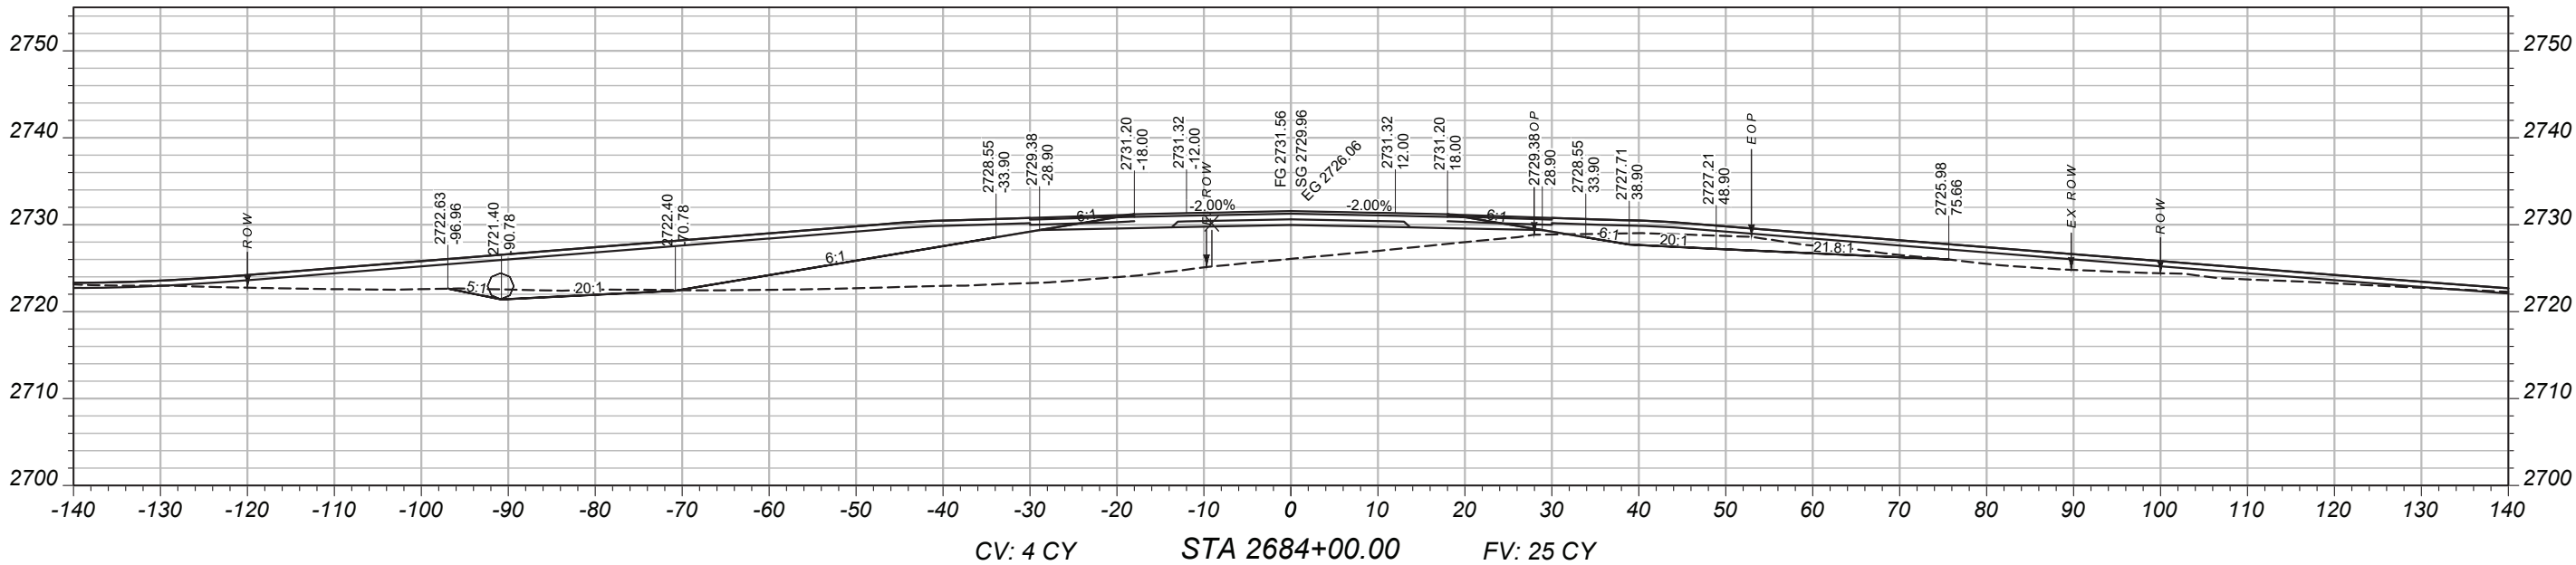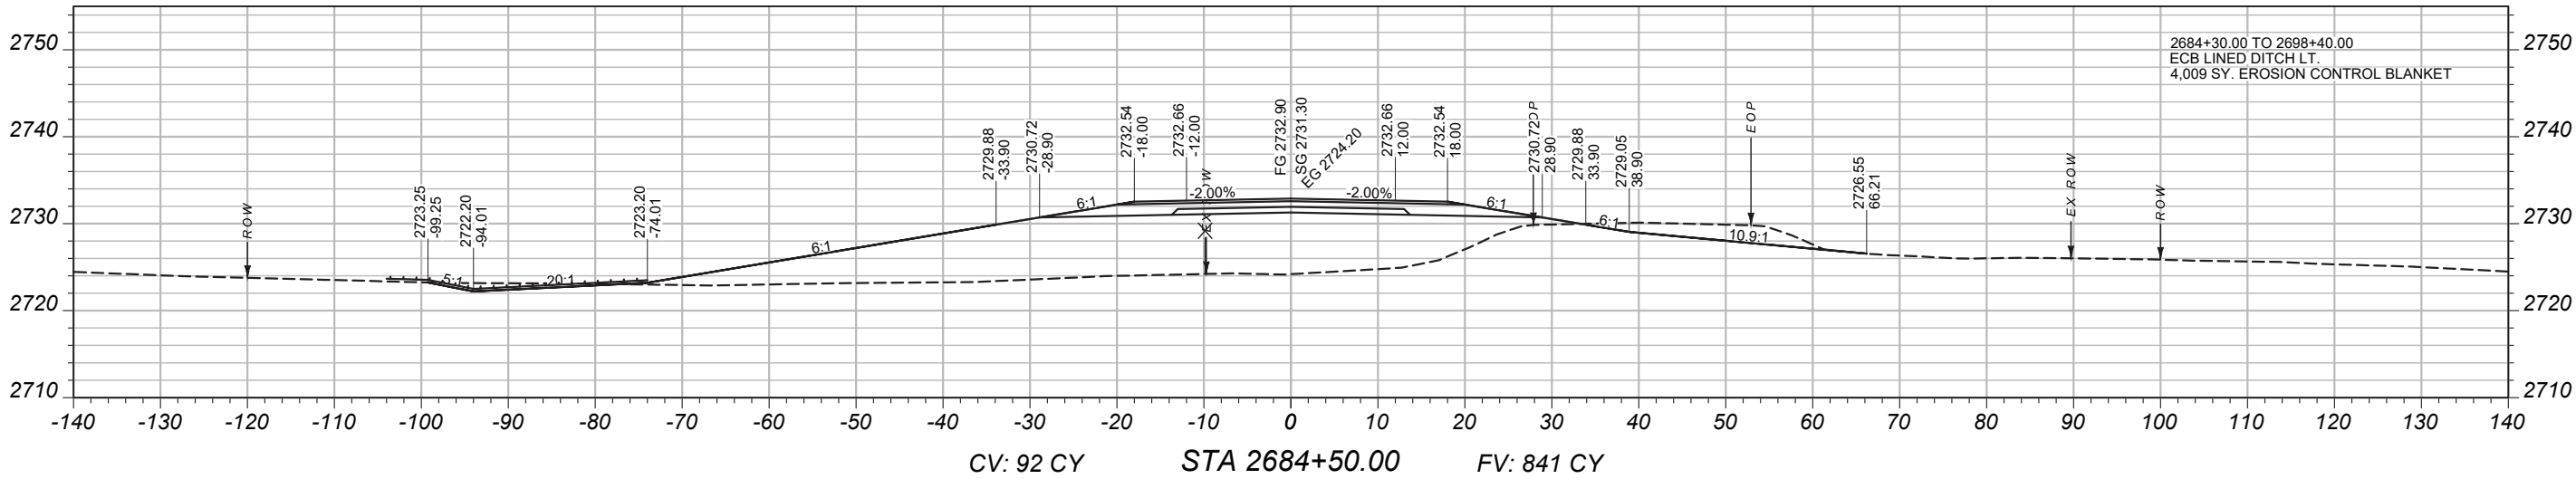

PROJECT NAME

BROCKWAY - WEST

COUNTY

MCCONE

PROJECT ID

SSS-NH 57-6(24)260

UPN

9728000

DESIGNED BY

B. FRANK 03/2026

REVIEWED BY

CHECKED BY




J. CERECK 03/2026

MONTANA
Department of Transportation



CROSS SECTIONS

MAINLINE
CROSS-SECTIONS

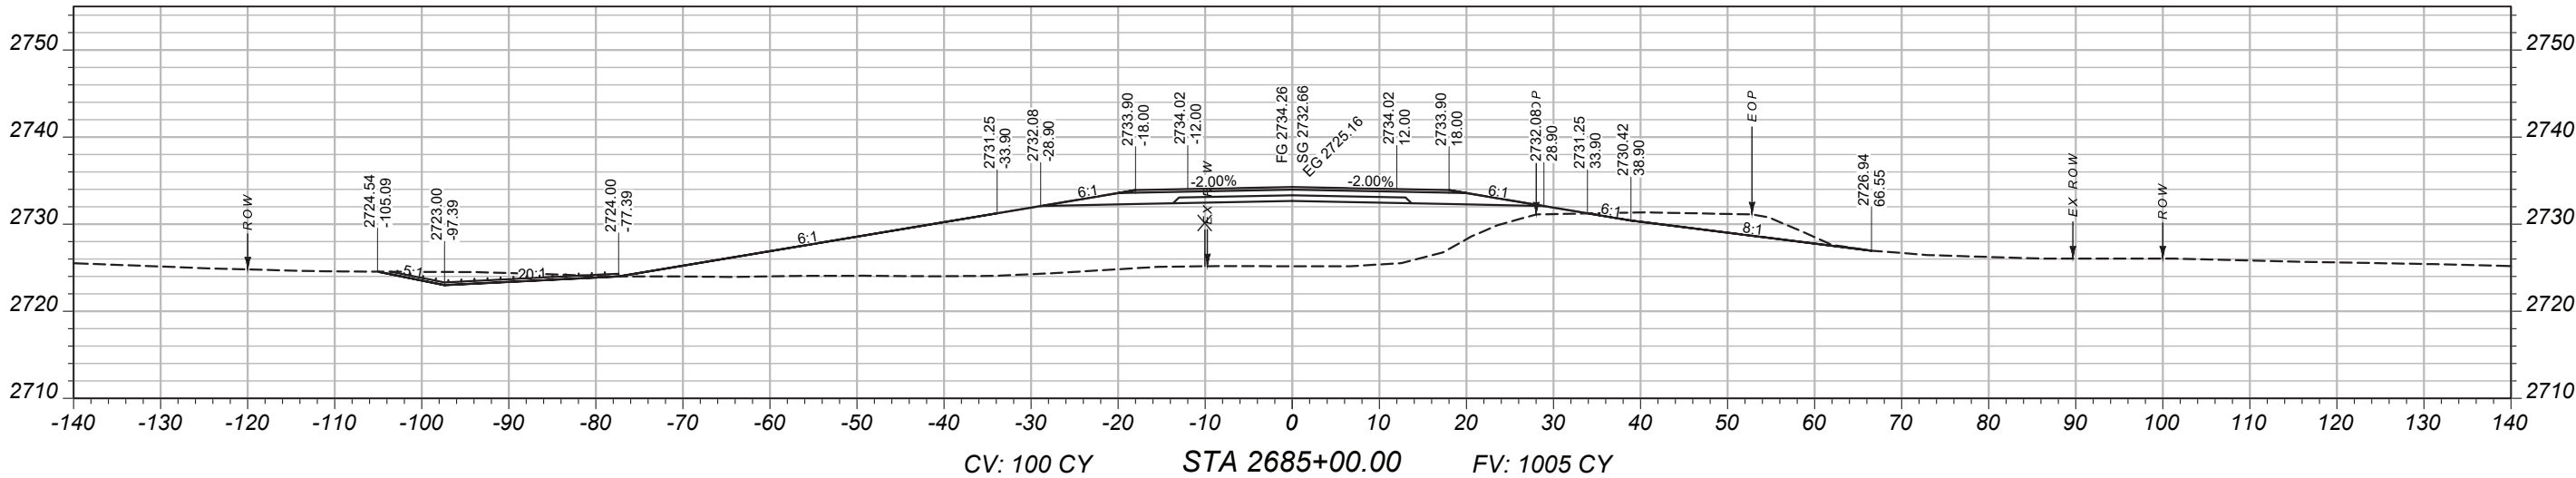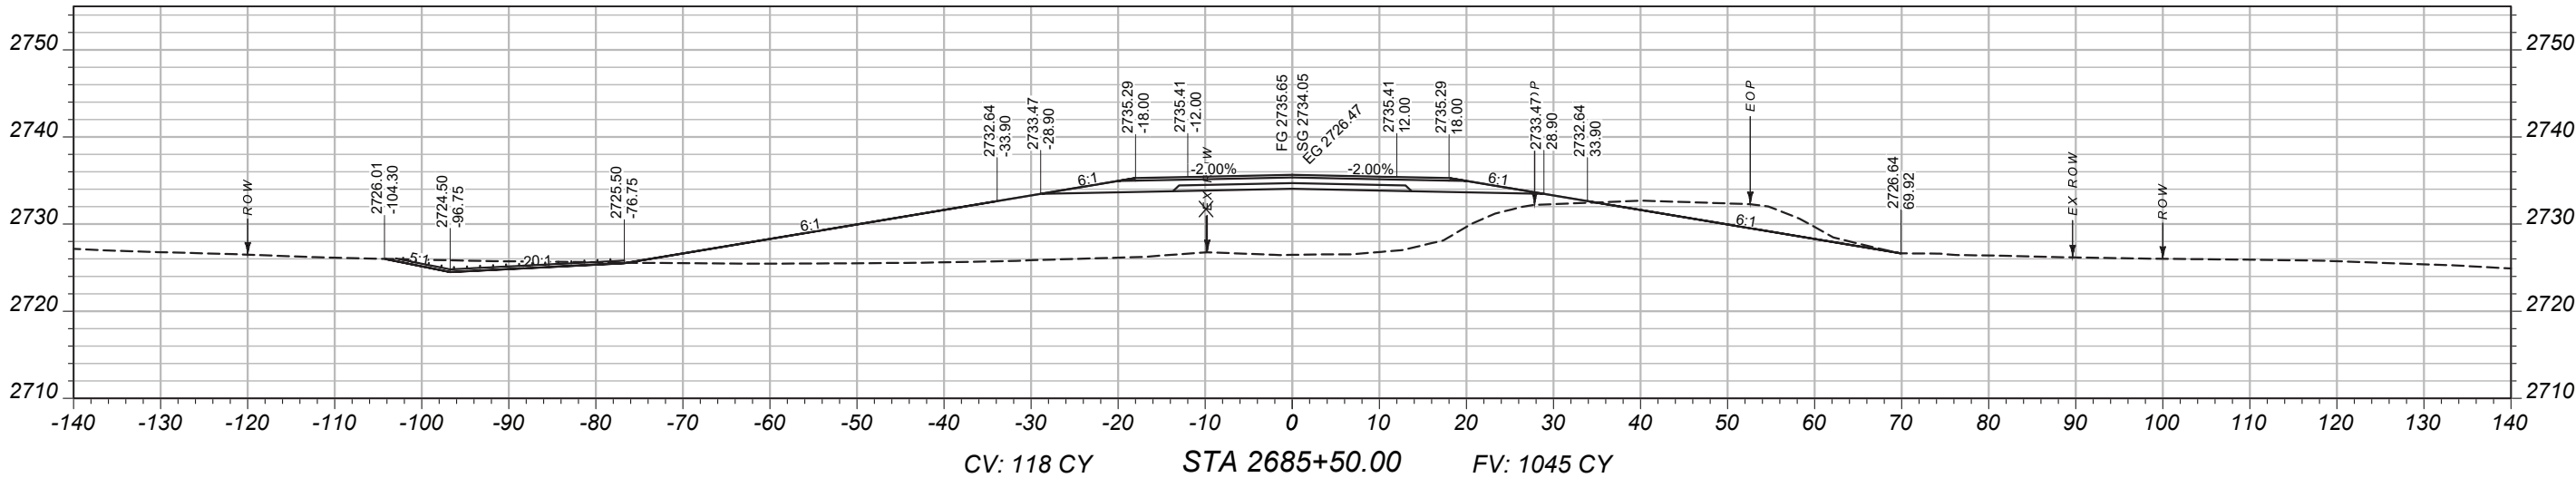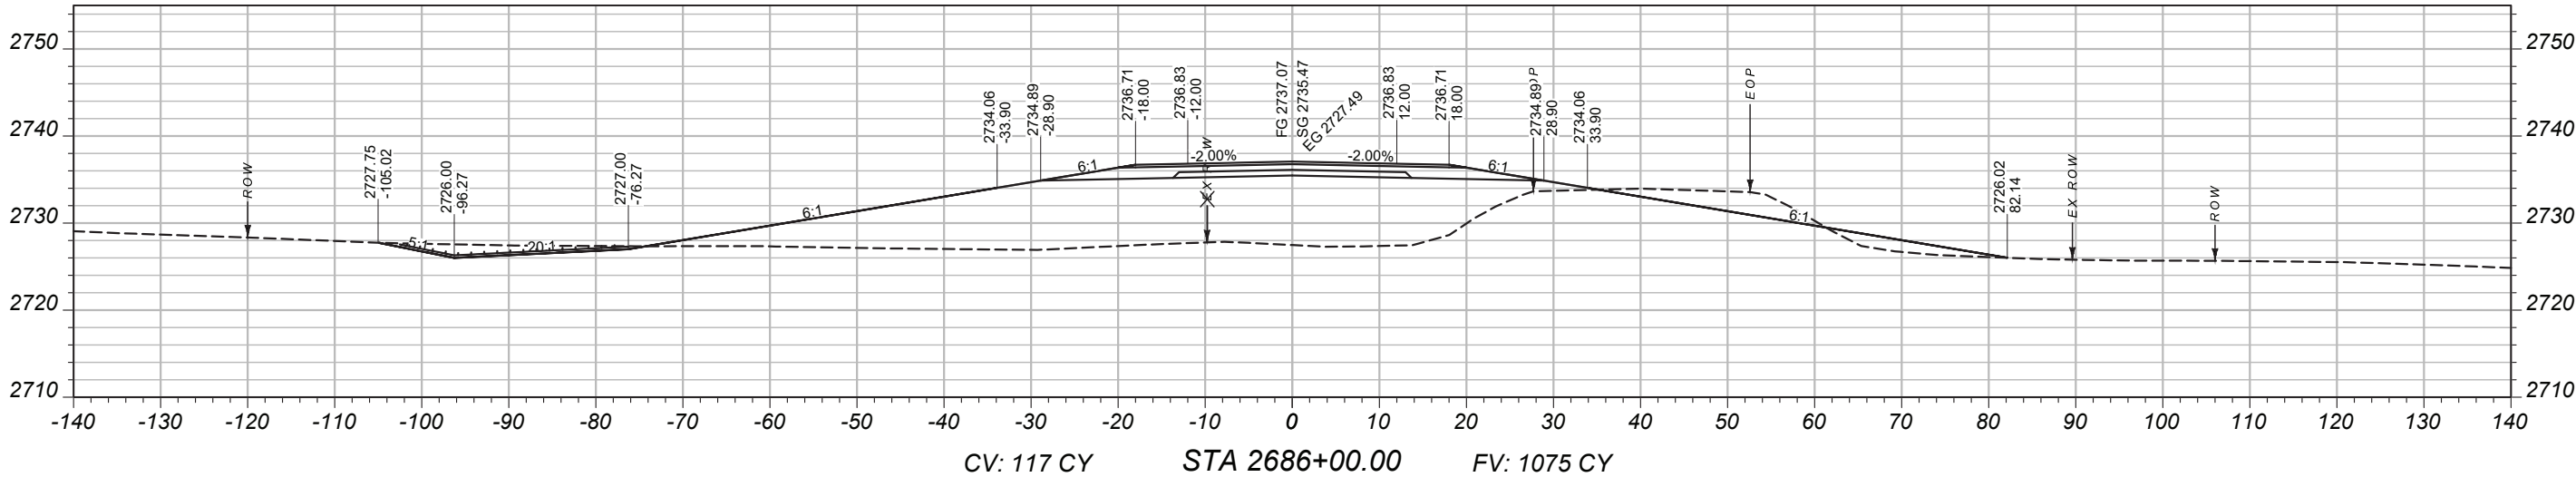

PROJECT NAME

BROCKWAY - WEST

COUNTY

MCCONE

PROJECT ID

SSS-NH 57-6(24)260

UPN

9728000

DESIGNED BY

B. FRANK 03/2026

REVIEWED BY

J. CEREC

CHECKED BY



03/2026

9728000RDLA V002.DWG



CROSS SECTIONS

MAINLINE
CROSS-SECTIONS

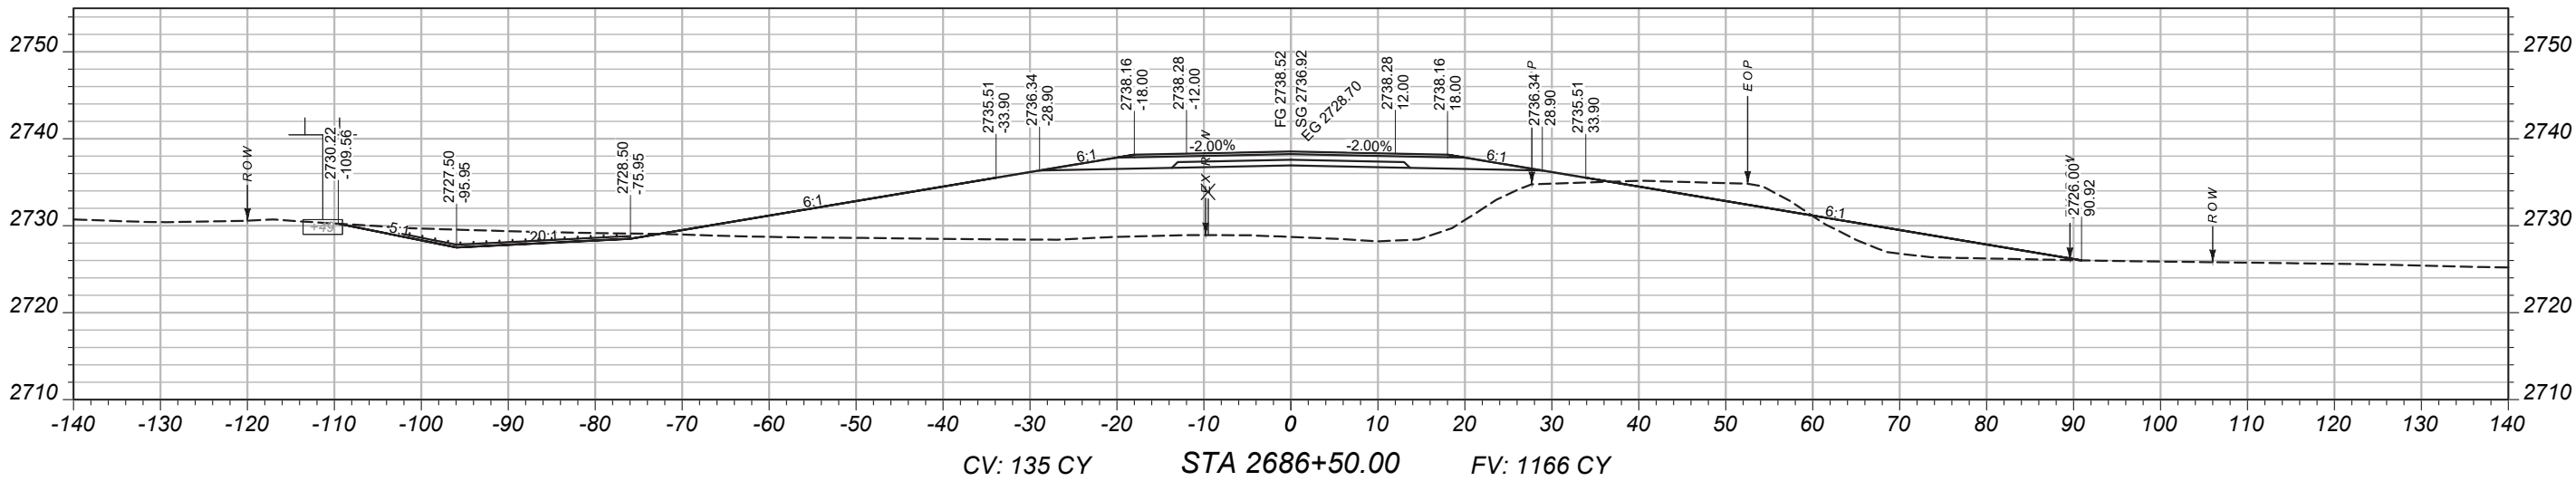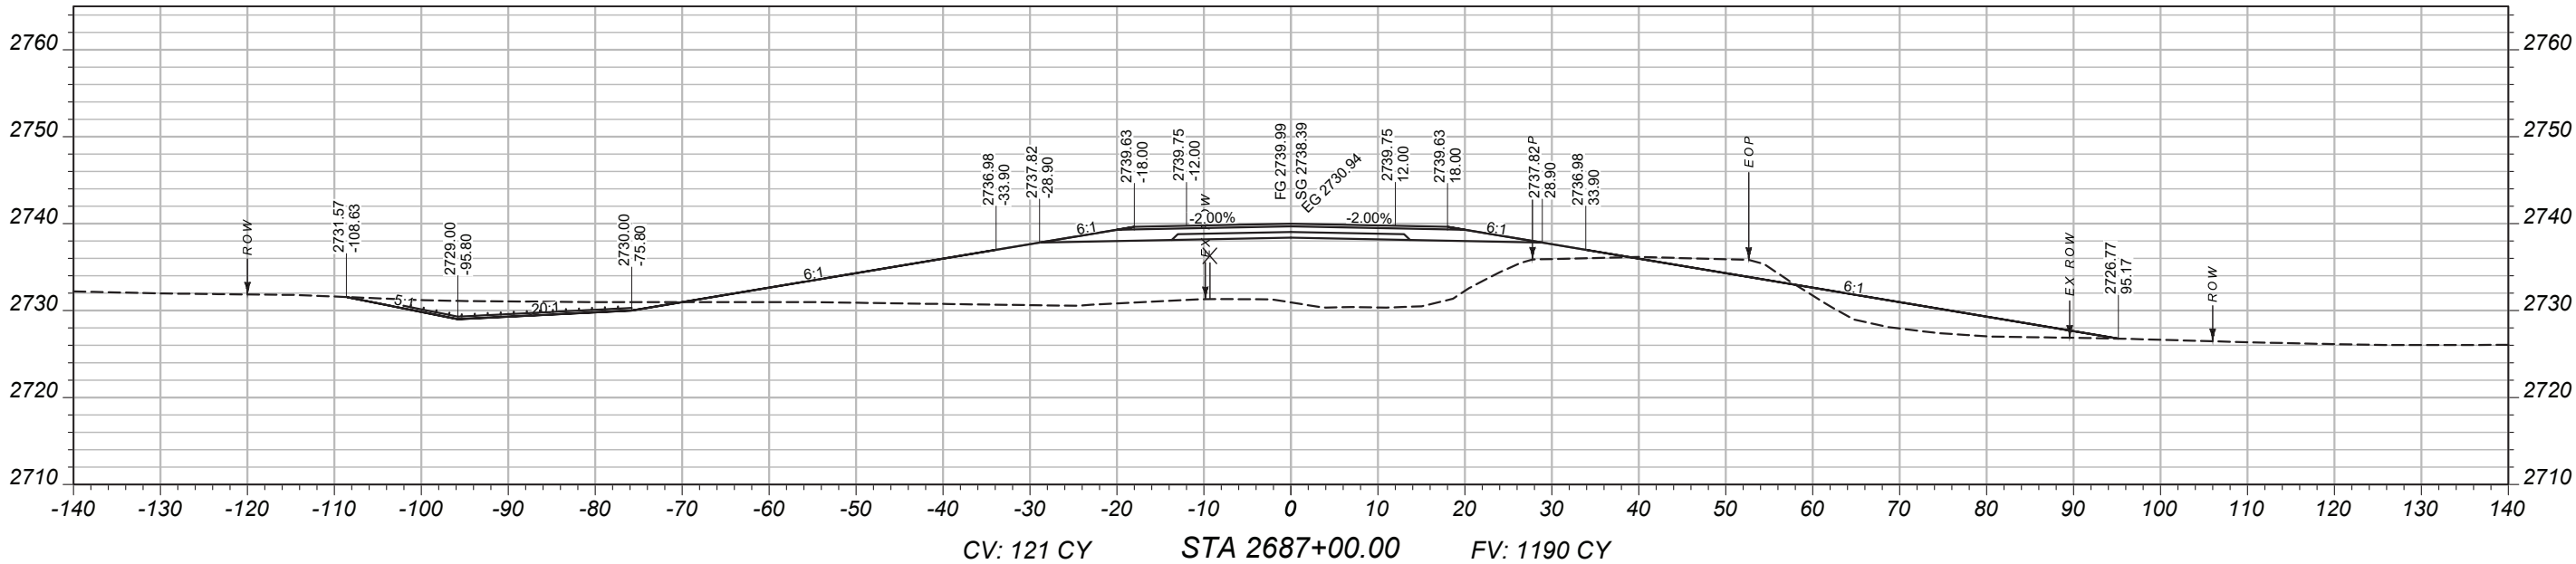

PROJECT NAME

BROCKWAY - WEST

COUNTY

MCCONE

PROJECT ID

SSS-NH 57-6(24)260

UPN

9728000

DESIGNED BY

B. FRANK 03/2026

REVIEWED BY

J. CERECK 03/2026



CHECKED BY

9728000RDLA V002.DWG





CROSS SECTIONS

MAINLINE
CROSS-SECTIONS

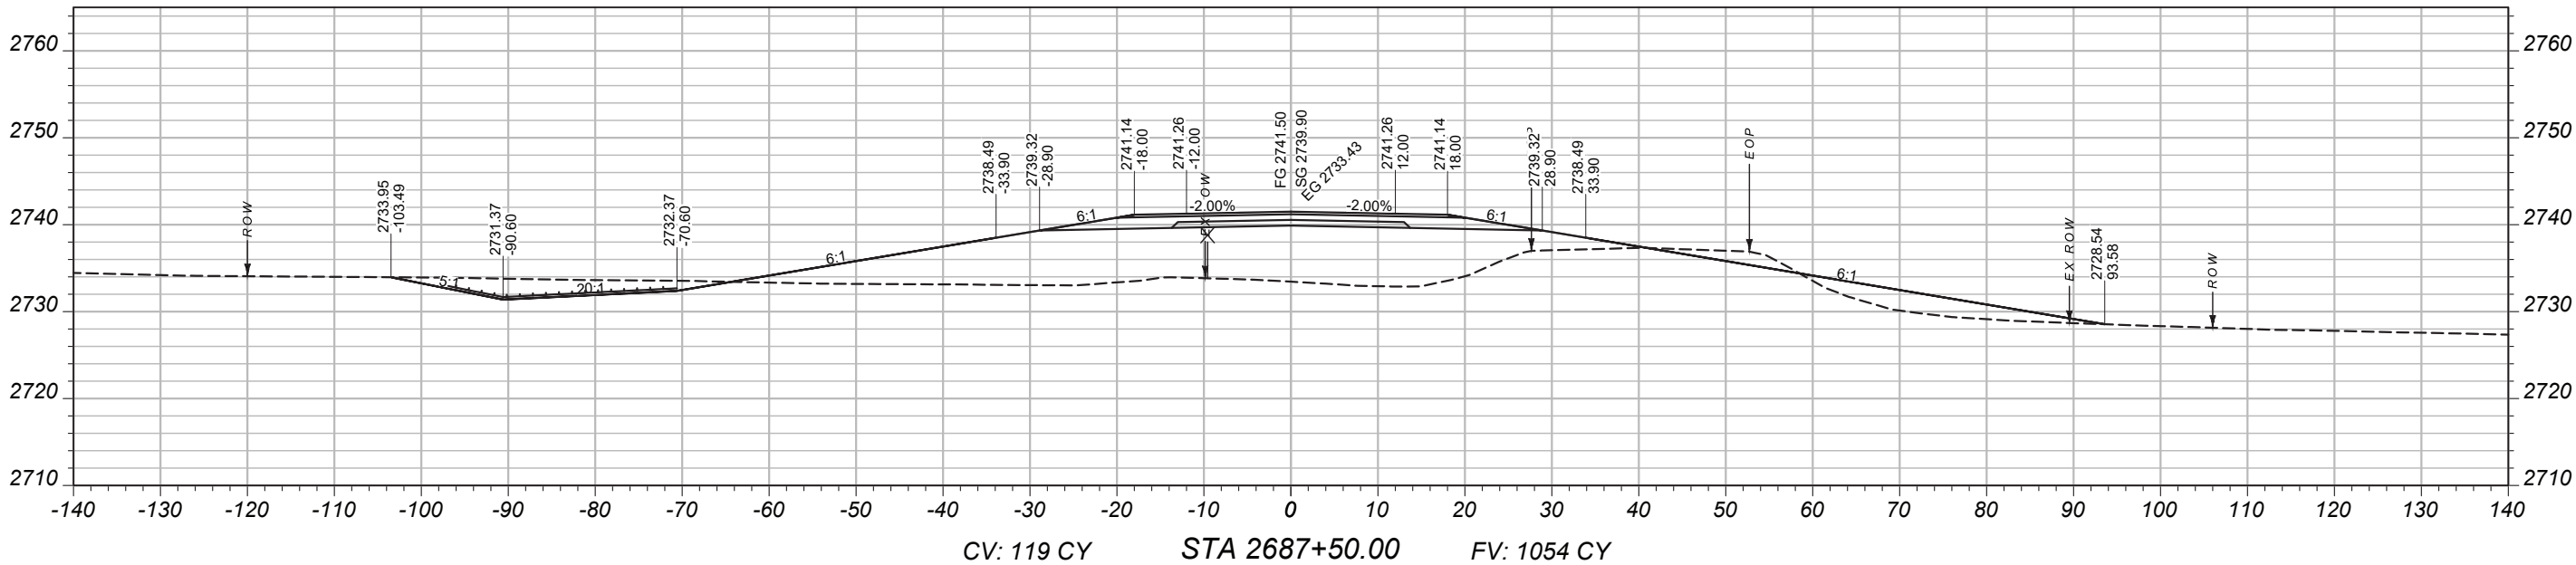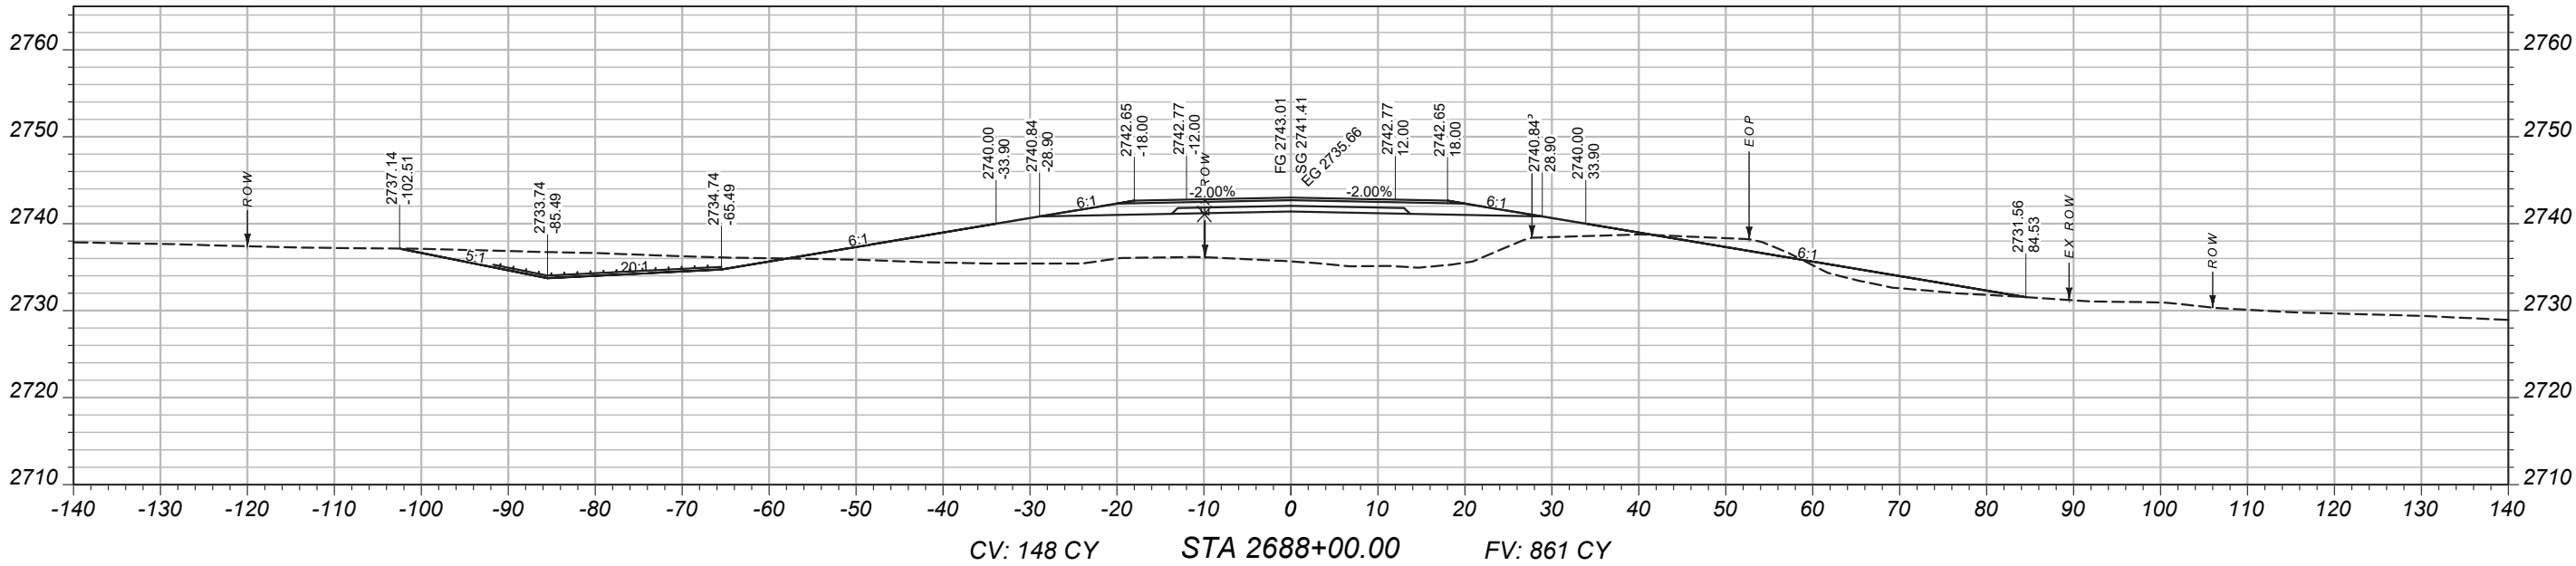

PROJECT NAME		BROCKWAY - WEST	
COUNTY		MCCONE	
PROJECT ID		SSS-NH 57-6(24)260	
UPN		9728000	
DESIGNED BY	03/2026	MONTANA Department of Transportation	
REVIEWED BY			
CHECKED BY	03/2026		
J. CERRECK		CROSS SECTIONS	
9728000RD LAY002.DWG		2/2/2026 2:05 PM	

MAINLINE
CROSS-SECTIONS

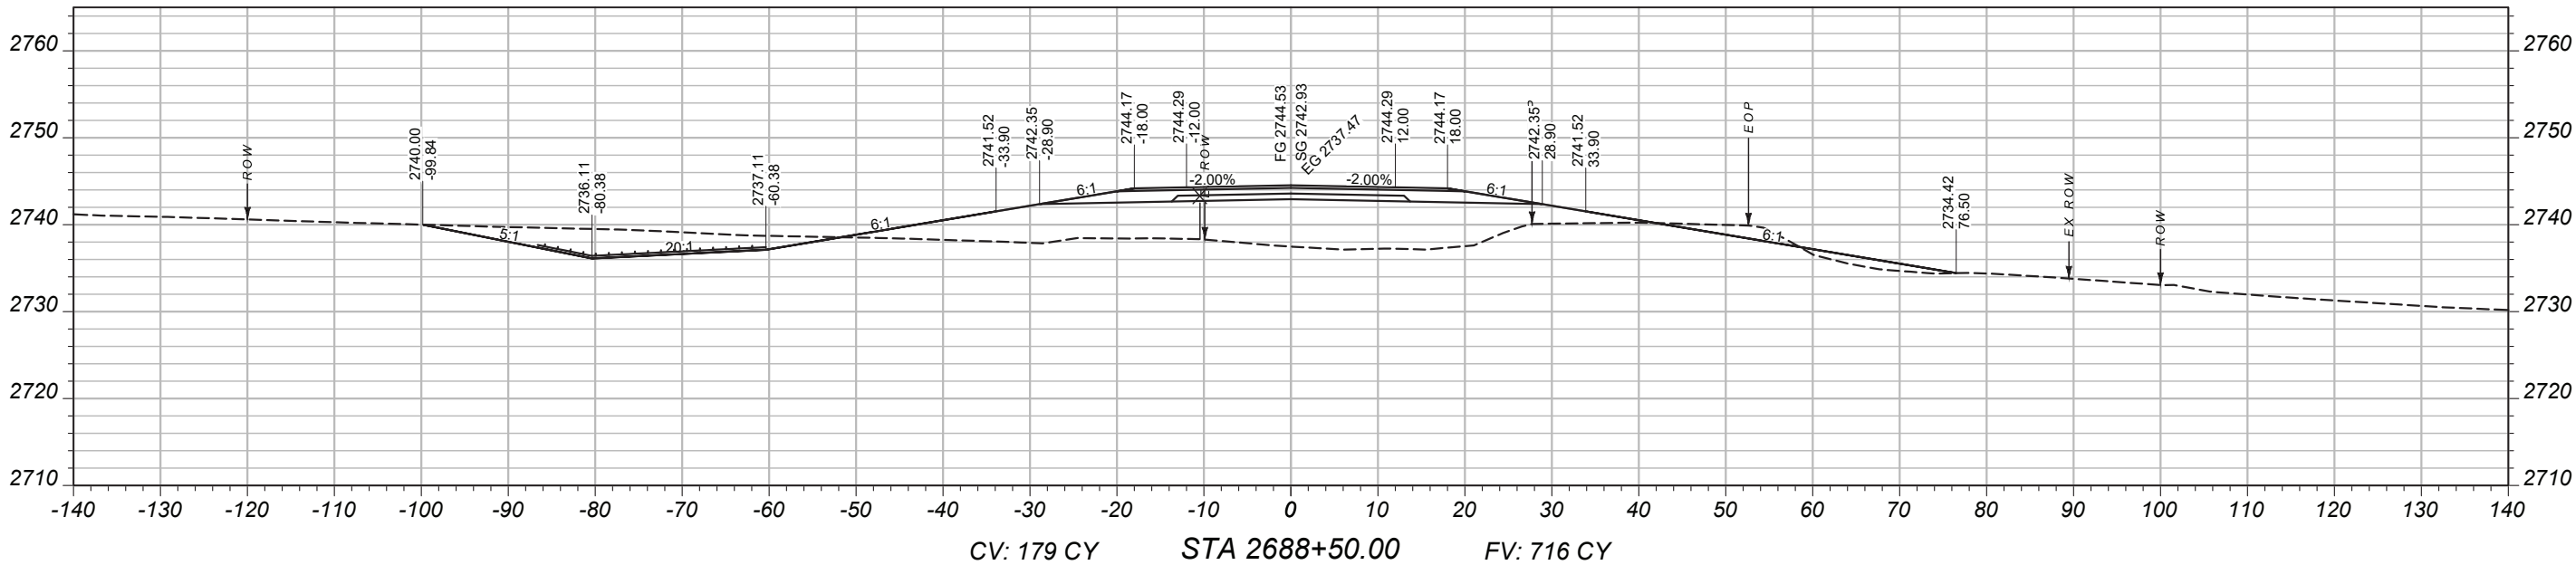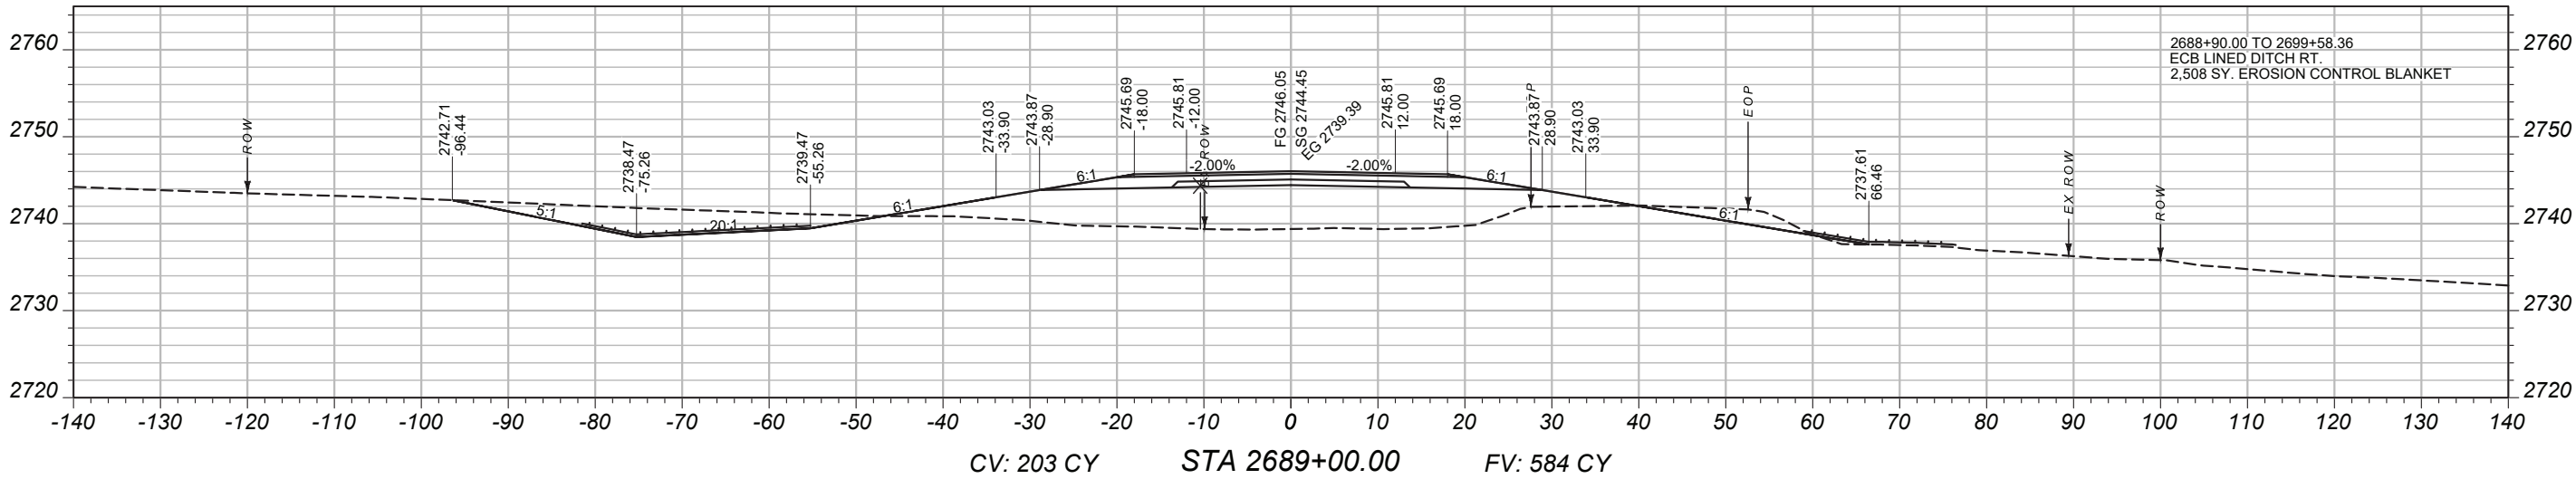

PROJECT NAME
BROCKWAY - WEST

COUNTY
MCCONE

PROJECT ID
SSS-NH 57-6(24)260

UPN
9728000

DESIGNED BY
B. FRANK

REVIEWED BY

CHECKED BY
J. CERECK

9728000RDLAY002.DWG



CROSS SECTIONS

2/2/2026 2:05 PM

MAINLINE
CROSS-SECTIONS

PROJECT NAME
BROCKWAY - WEST

COUNTY
MCCONE

PROJECT ID
SSS-NH 57-6(24)260

UPN
9728000

DESIGNED BY
B. FRANK

03/2026

REVIEWED BY

CHECKED BY

03/2026



J. CERECK

9728000RDLA V002.DWG



CROSS SECTIONS

2/2/2026 2:05 PM

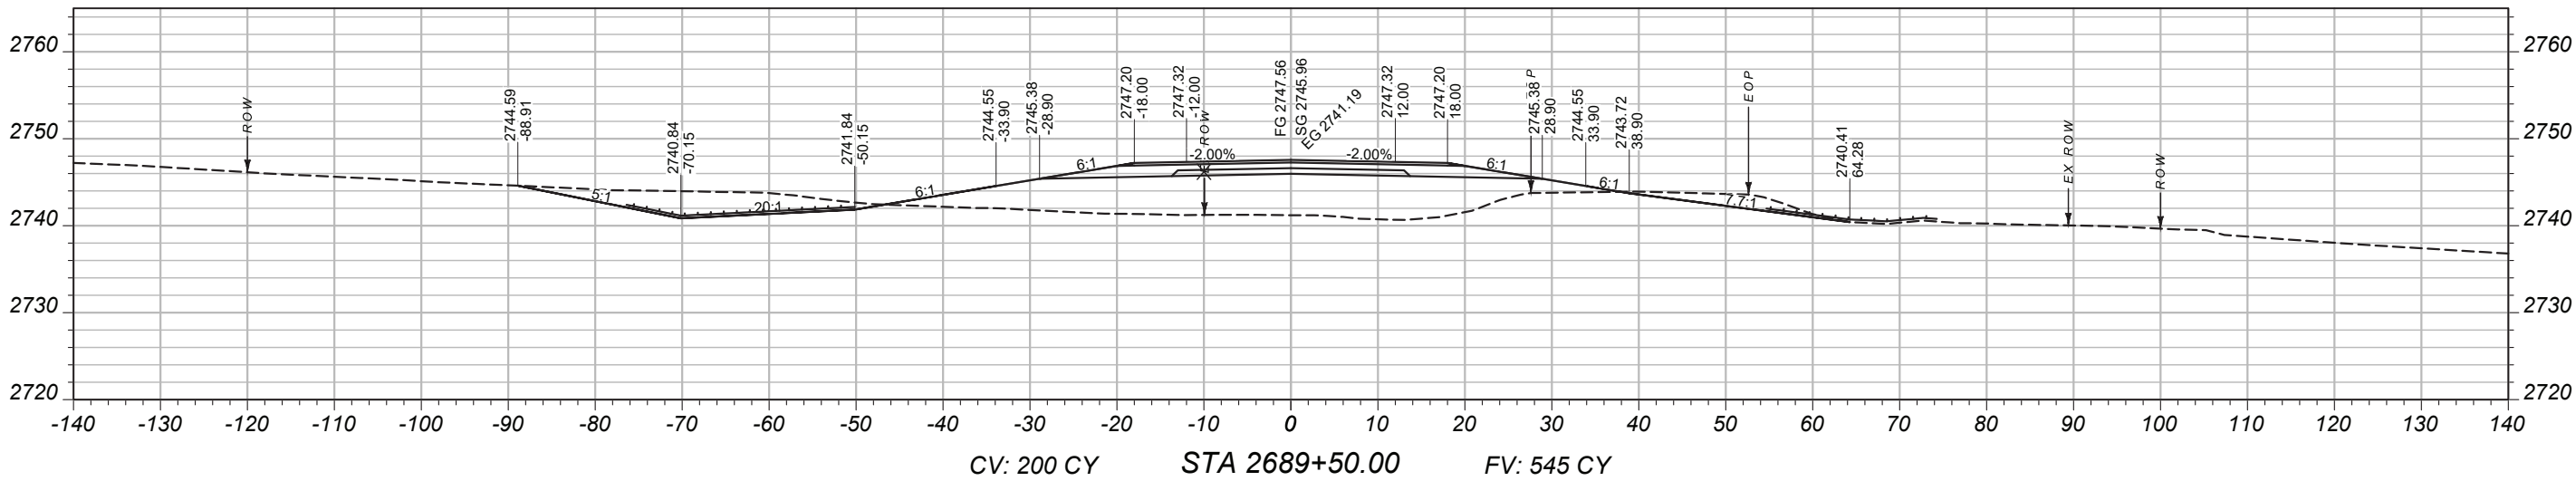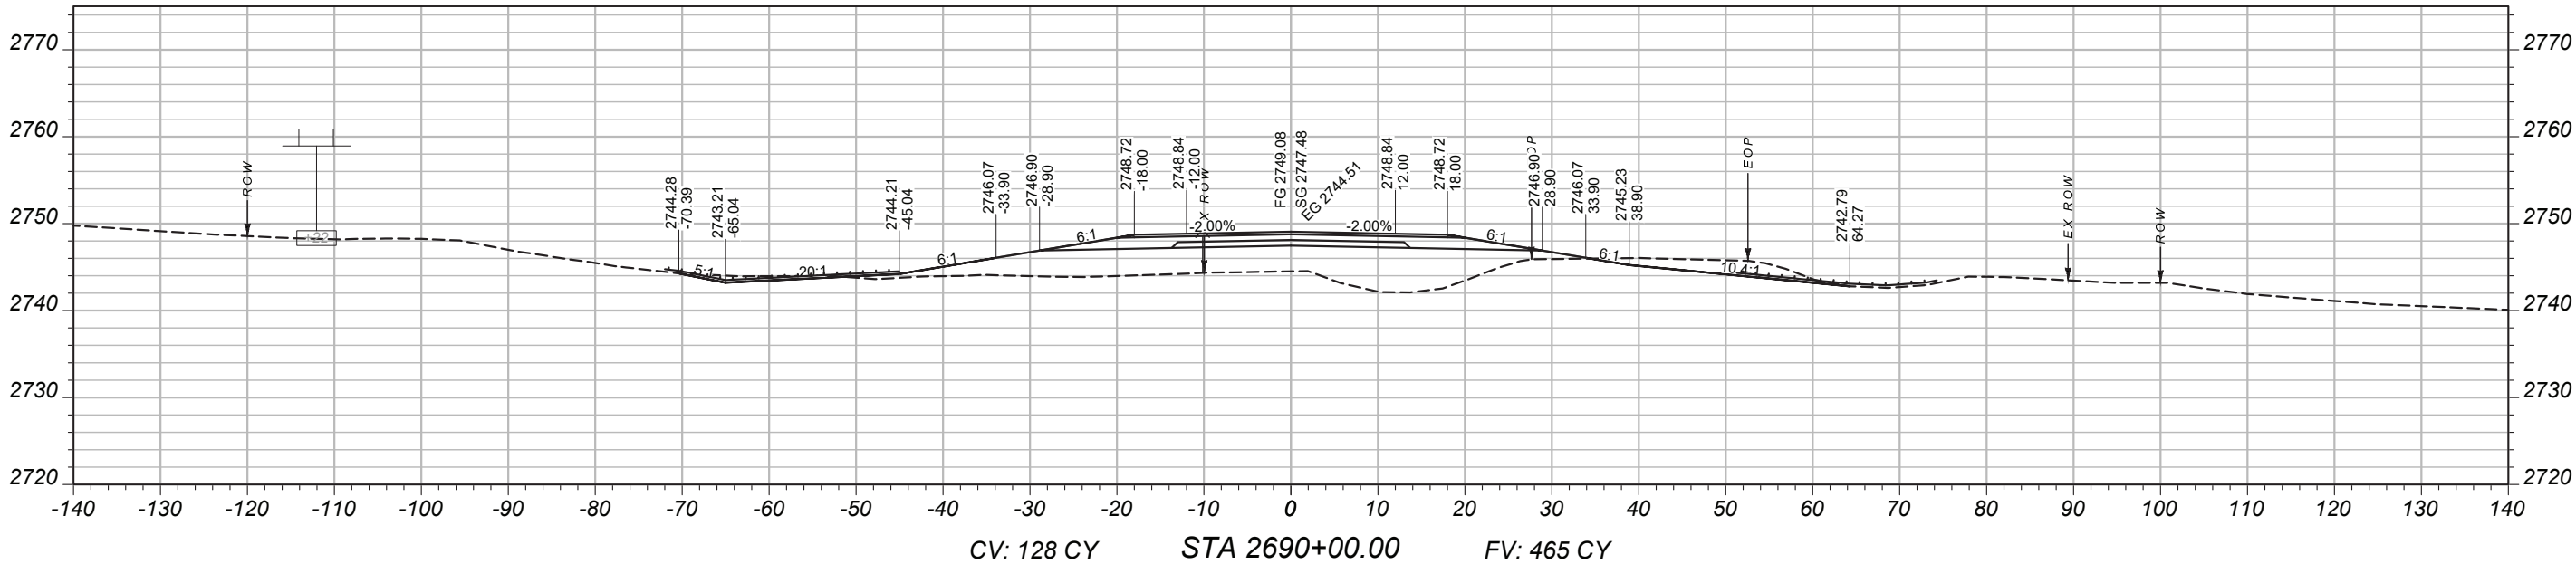

MAINLINE
CROSS-SECTIONS

BROCKWAY - WEST

COUNTY

MCCONE

PROJECT ID

SSS-NH 57-6(24)260

UPN

9728000

DESIGNED BY

B. FRANK 03/2026

REVIEWED BY

CHECKED BY




J. CERECK 03/2026

9728000RDLA V002.DWG






CROSS SECTIONS

2/2/2026 2:05 PM

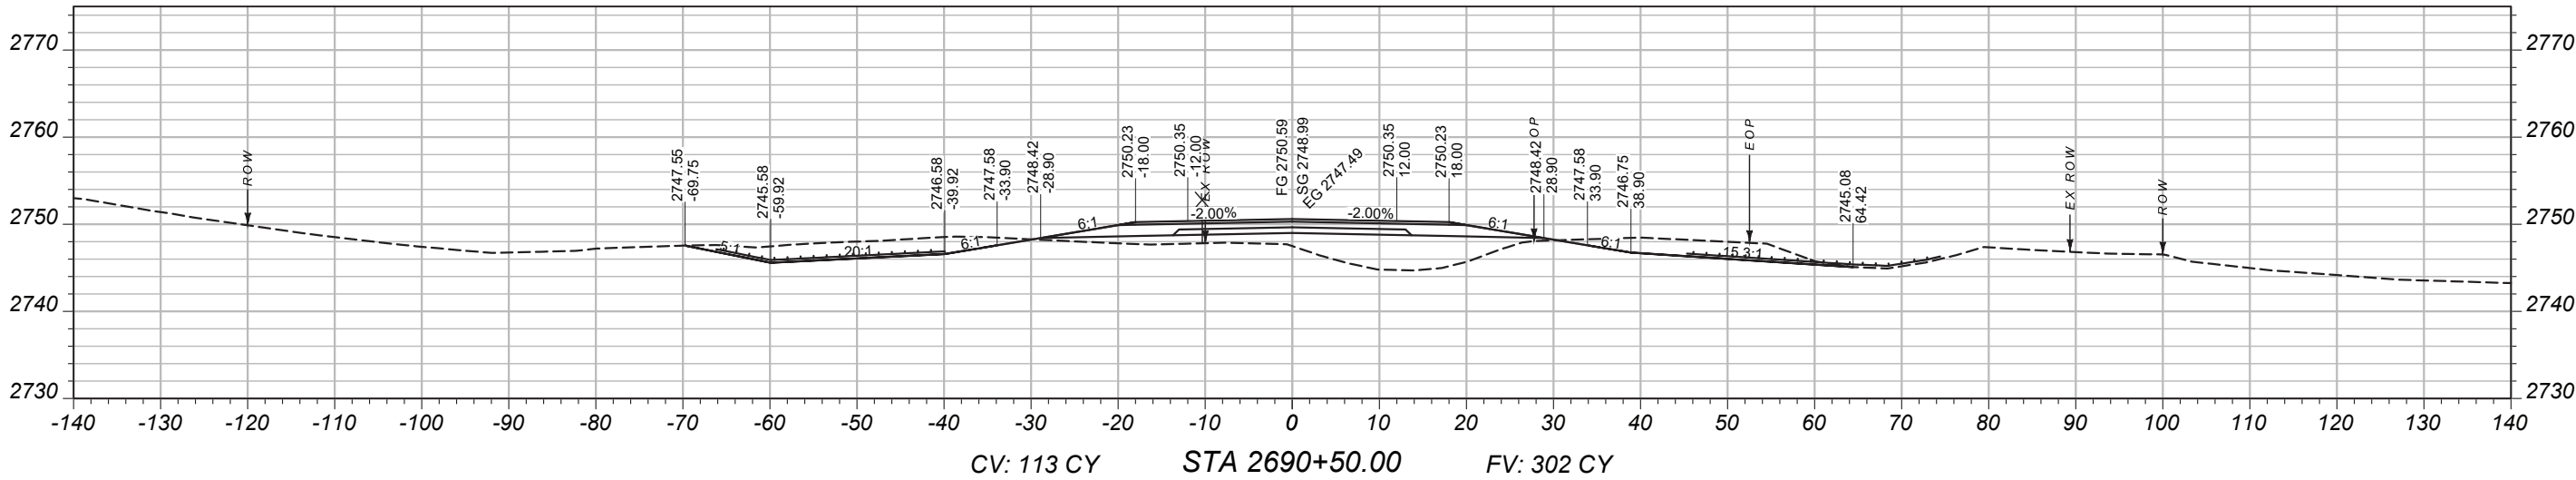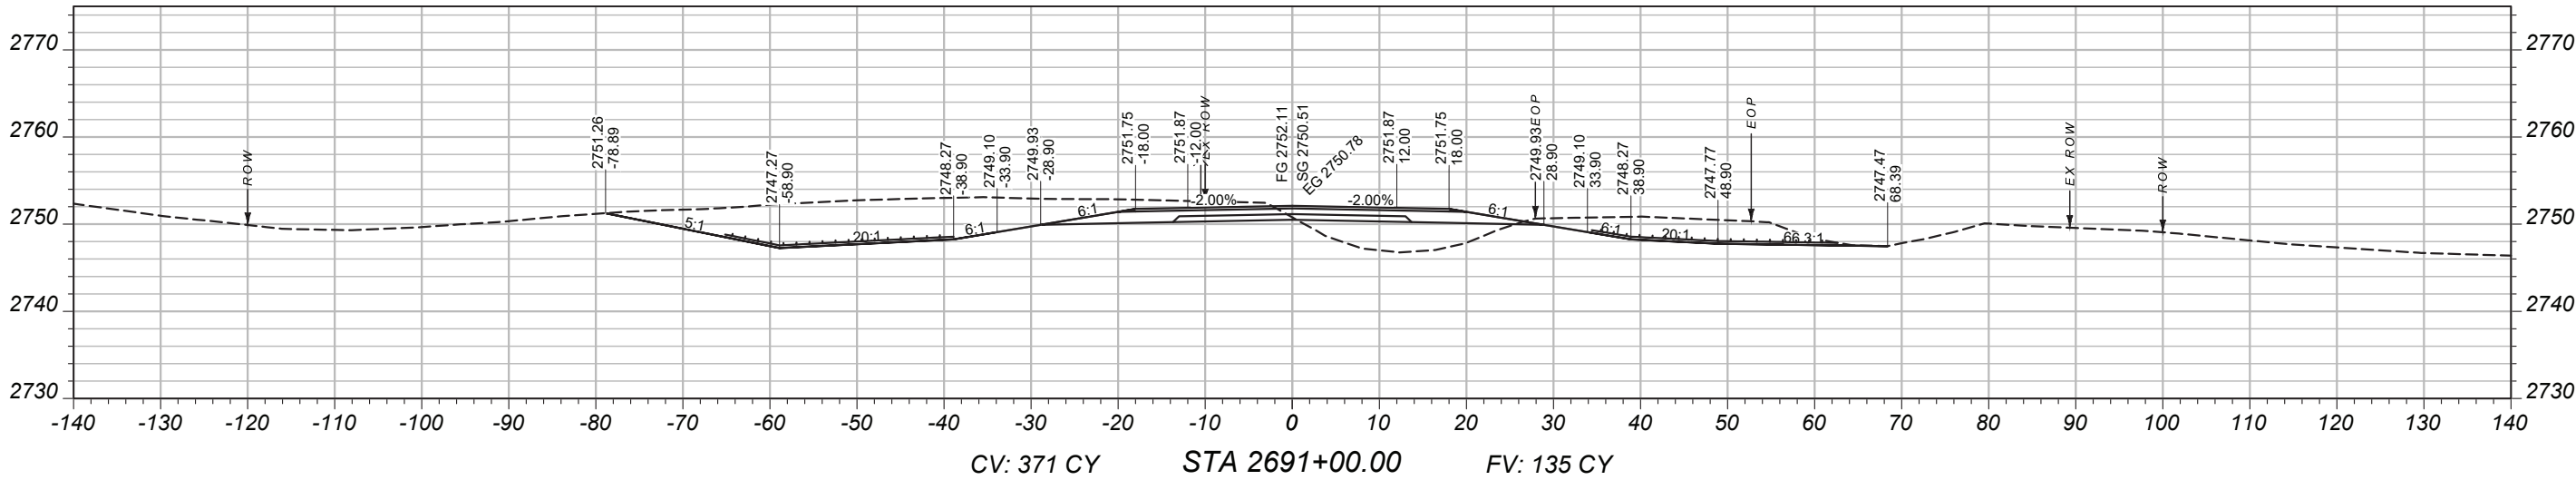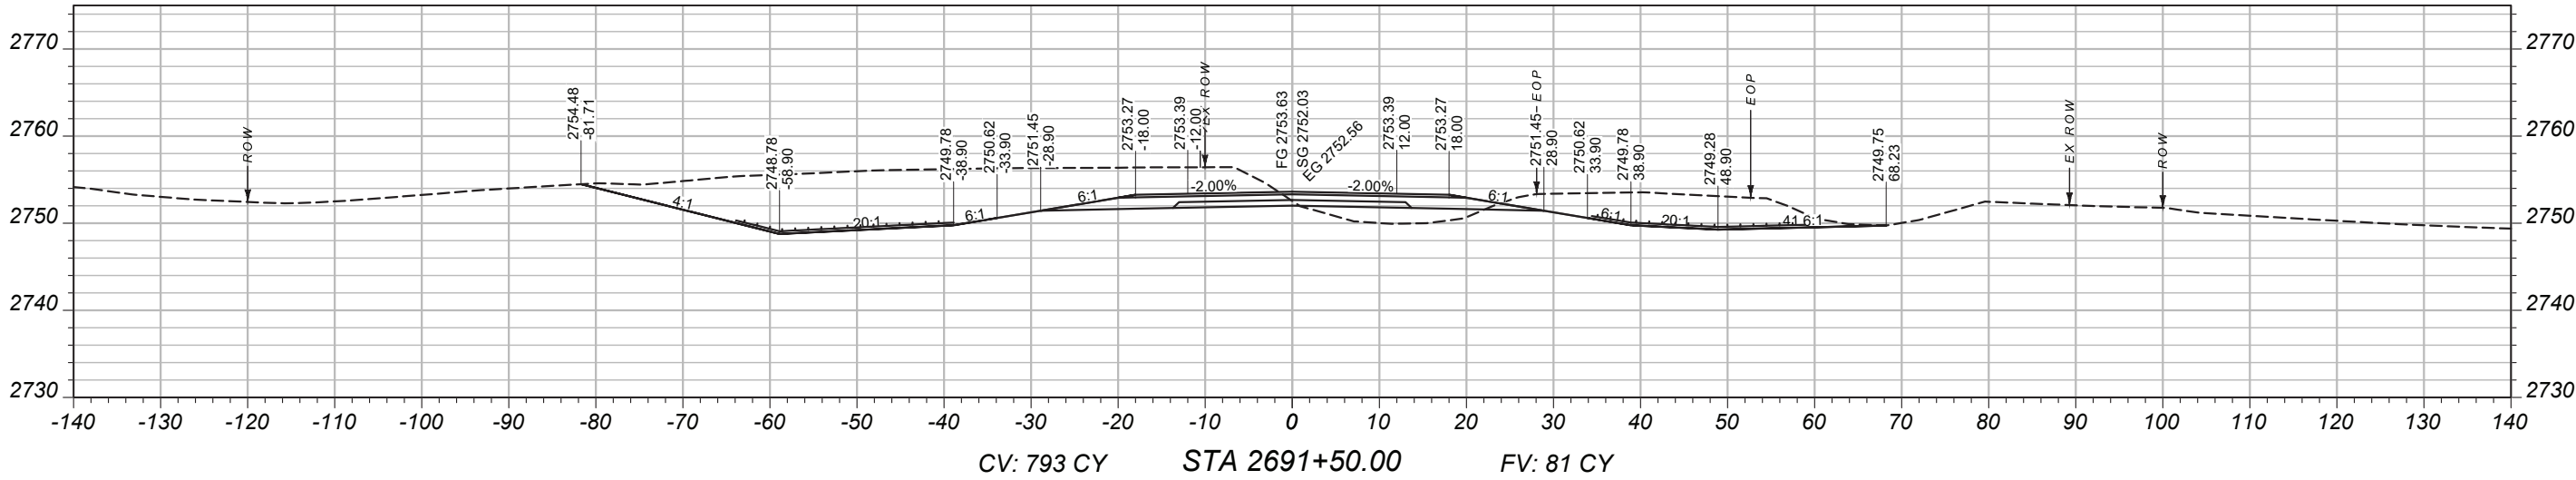

MAINLINE
CROSS-SECTIONS

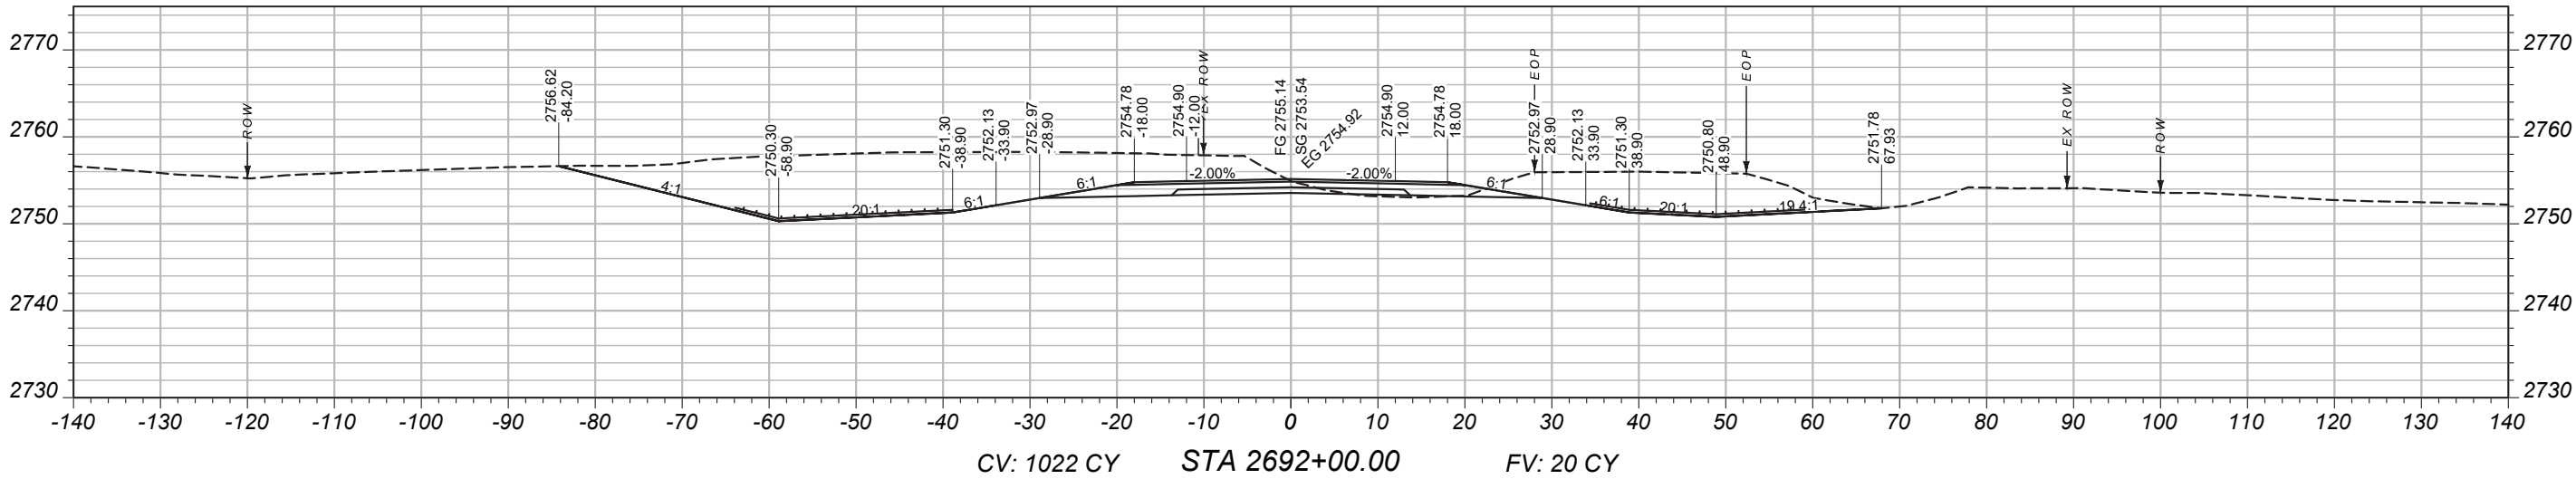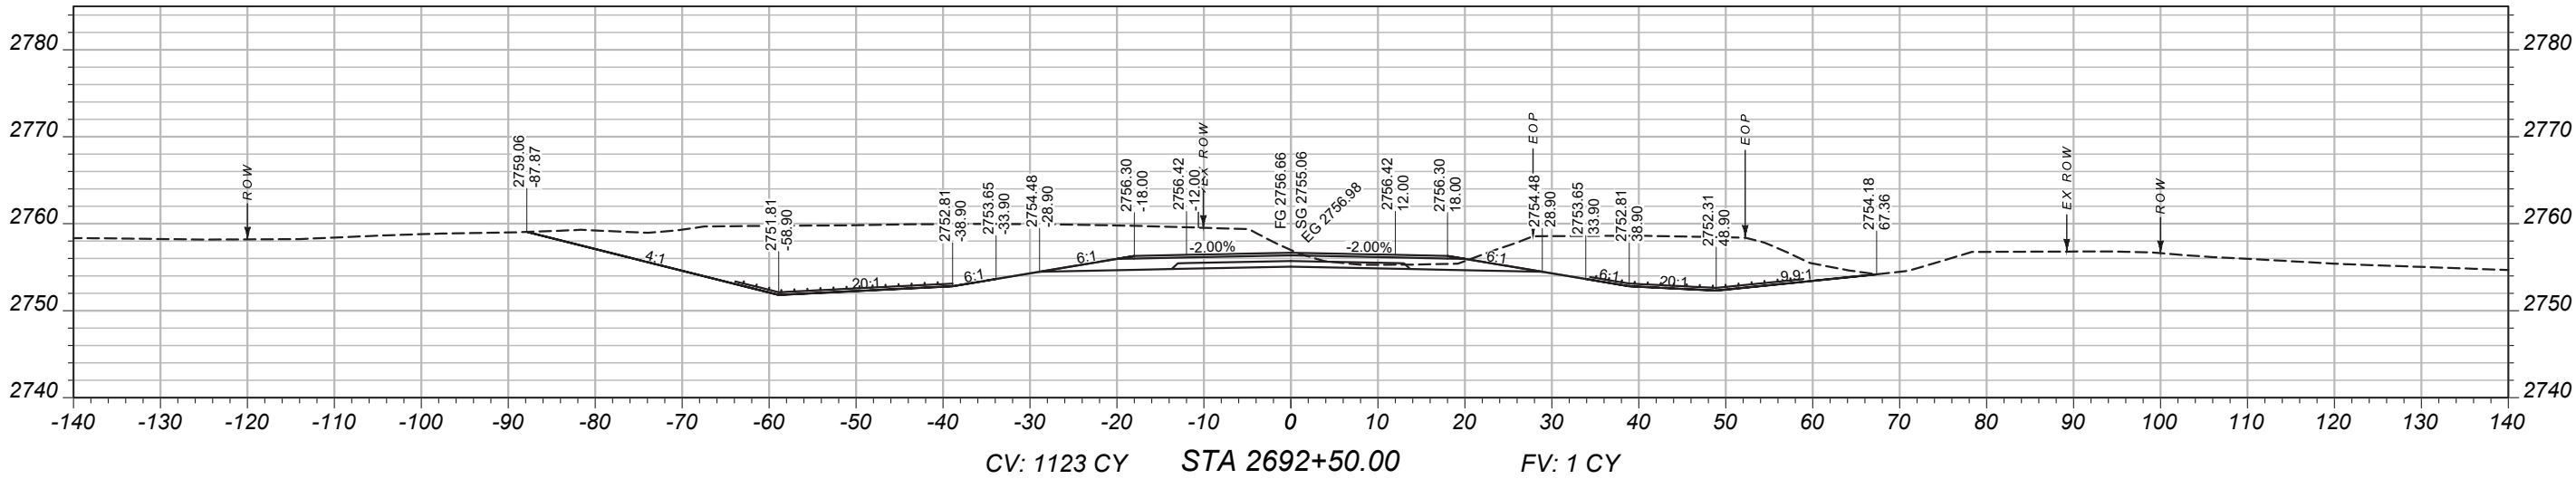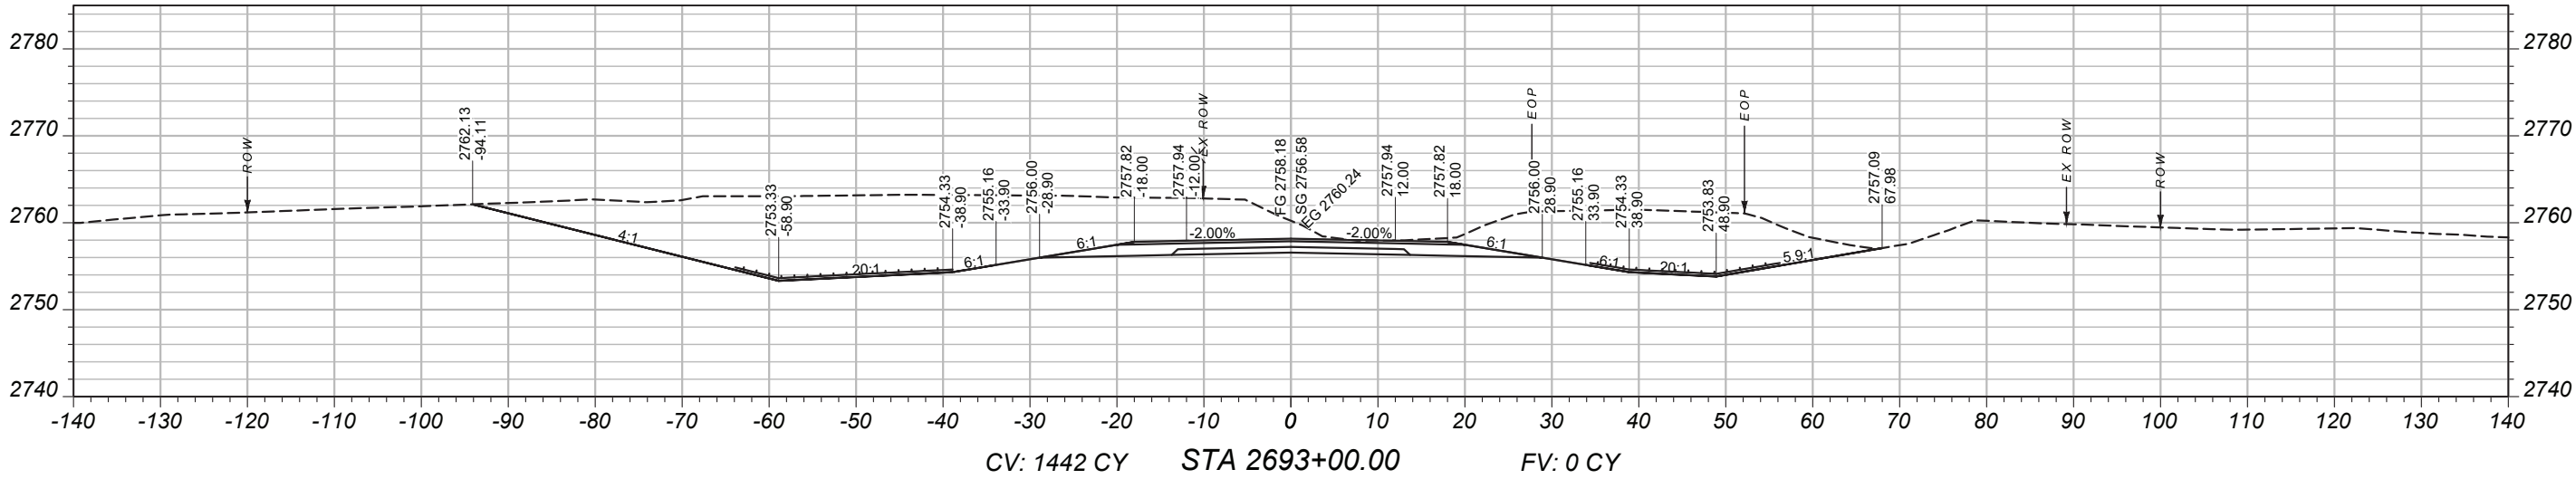

PROJECT NAME		BROCKWAY - WEST	
COUNTY		MCCONE	
PROJECT ID		SSS-NH 57-6(24)260	
UPN		9728000	
DESIGNED BY	03/2026	MONTANA Department of Transportation	
REVIEWED BY			
CHECKED BY	03/2026		
J. CEREC		CROSS SECTIONS	
9728000RDLA V002.DWG		2/2/2026 2:05 PM	

MAINLINE
CROSS-SECTIONS

PROJECT NAME

COUNTY

DESIGNED BY

REVIEWED BY

CHECKED BY



CROSS SECTIONS

2/2/2026 2:05 PM

BROCKWAY - WEST



MCCONE

SSS-NH 57-6(24)260

UPN

9728000RDLA V002.DWG

9728000

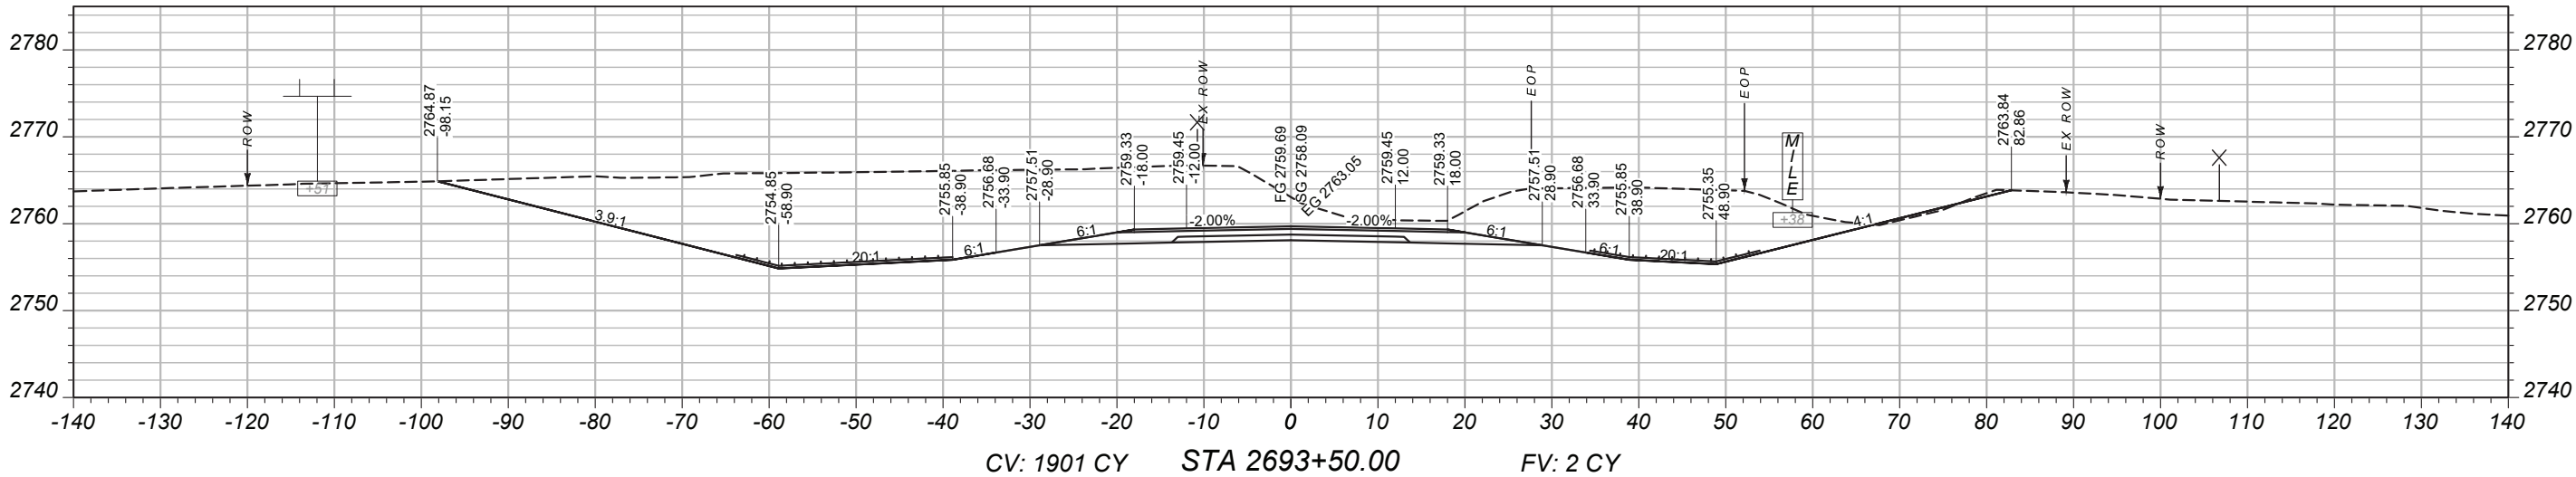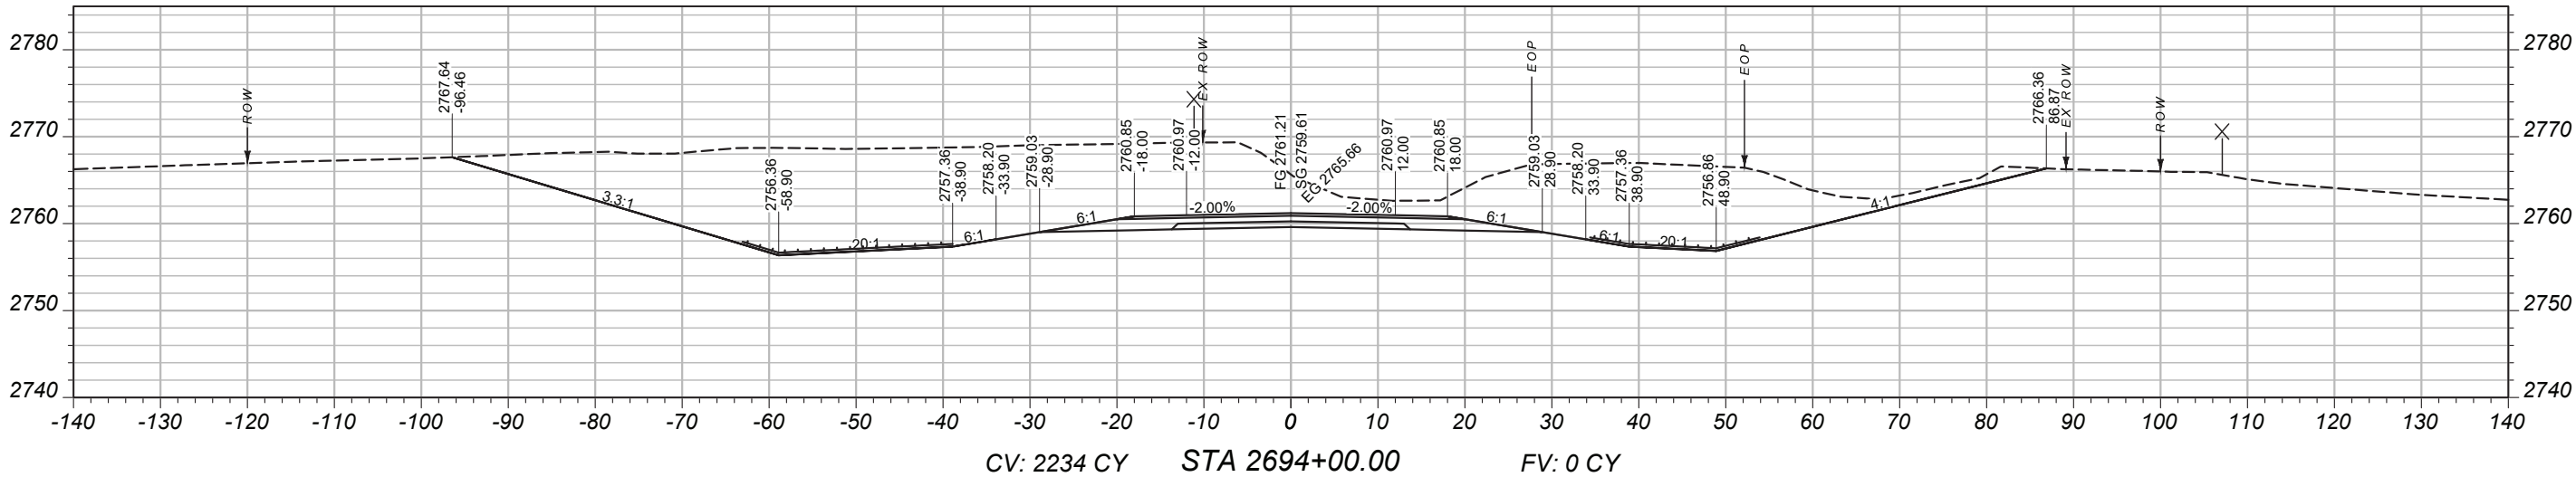

MAINLINE
CROSS-SECTIONS

PROJECT NAME
BROCKWAY - WEST

COUNTY
MCCONE

PROJECT ID
SSS-NH 57-6(24)260

UPN
9728000

DESIGNED BY
B. FRANK

REVIEWED BY



CHECKED BY
J. CERECK

9728000RDLAY002.DWG






CROSS SECTIONS

2/2/2026 2:05 PM

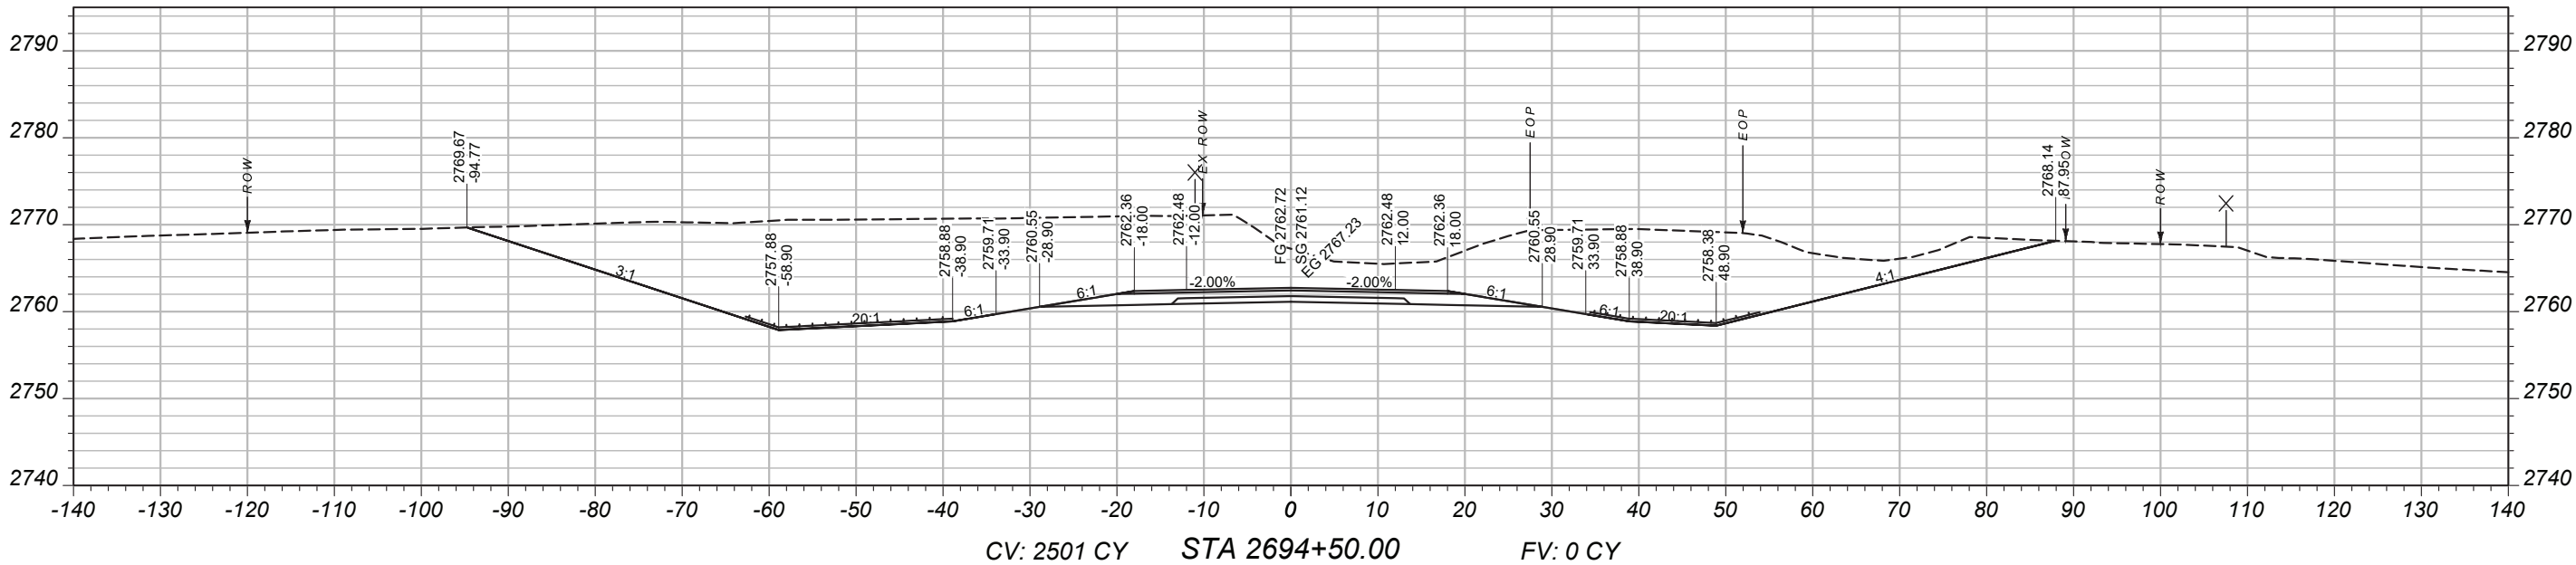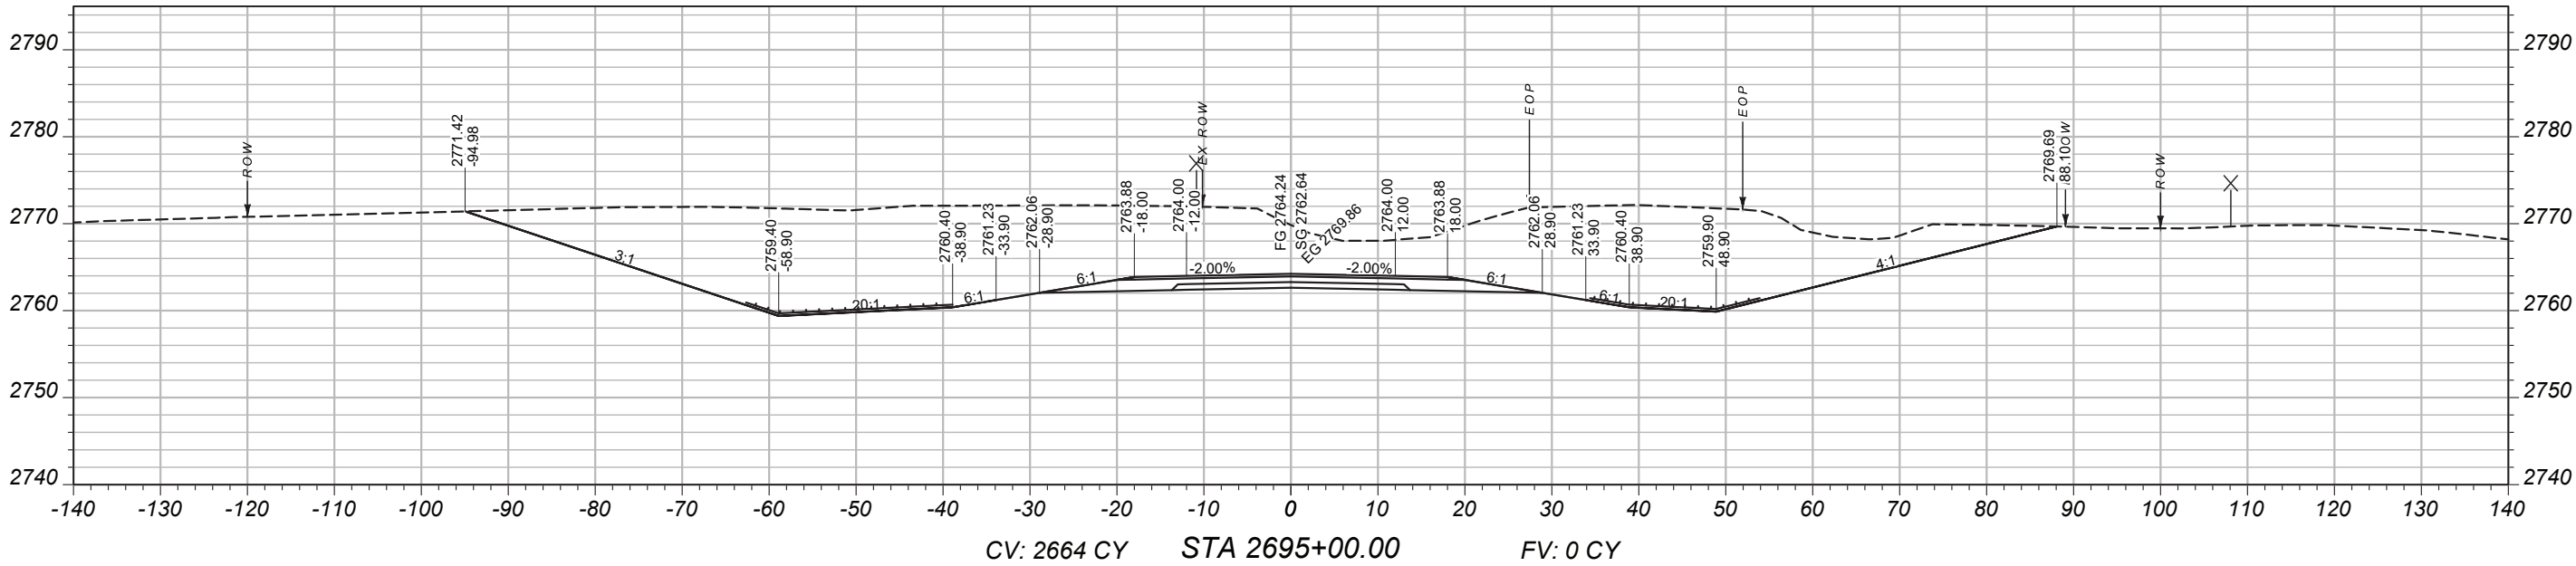

MAINLINE CROSS-SECTIONS

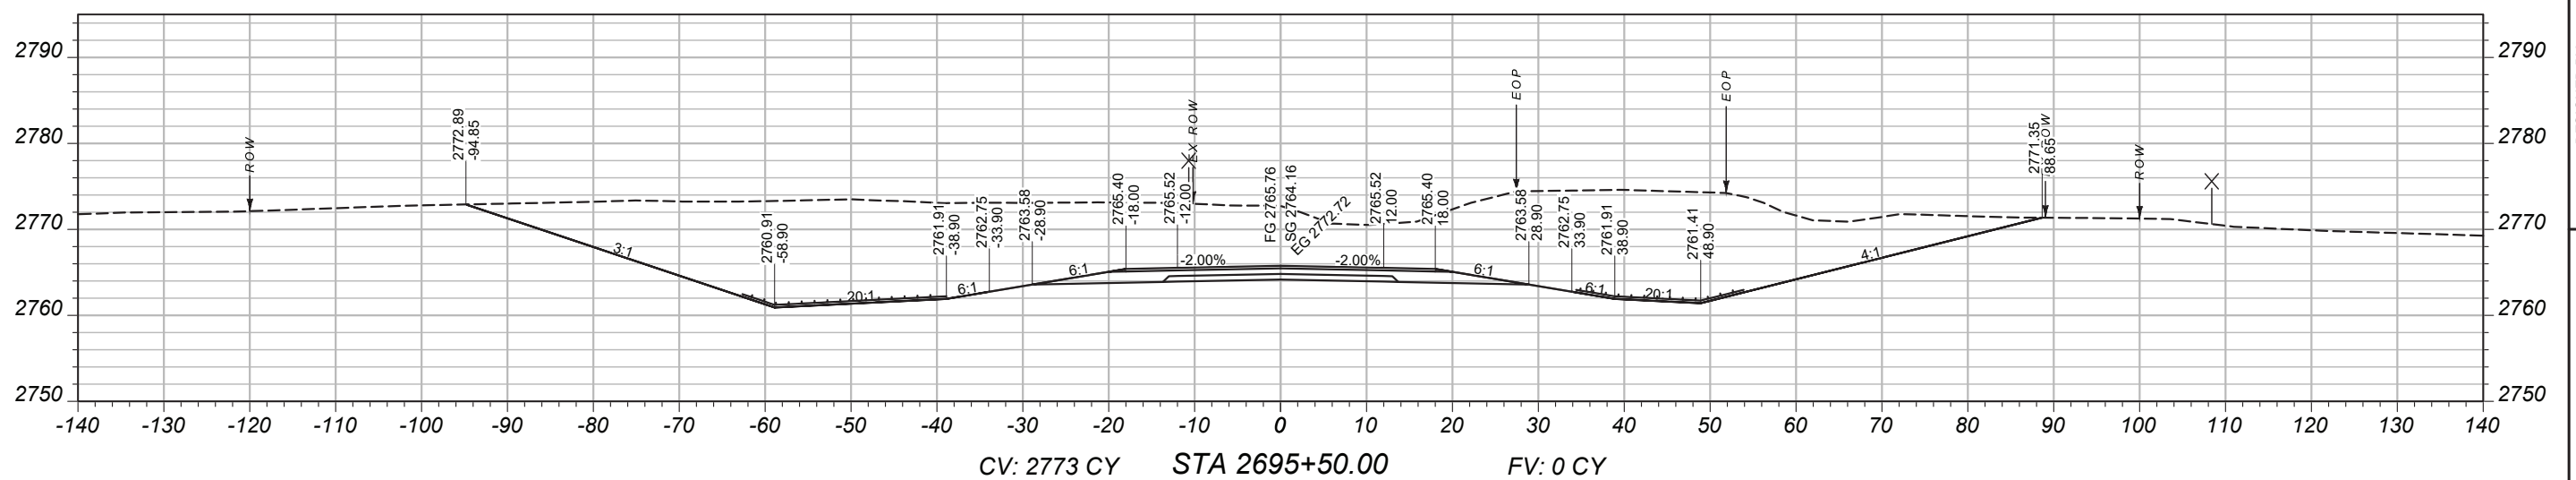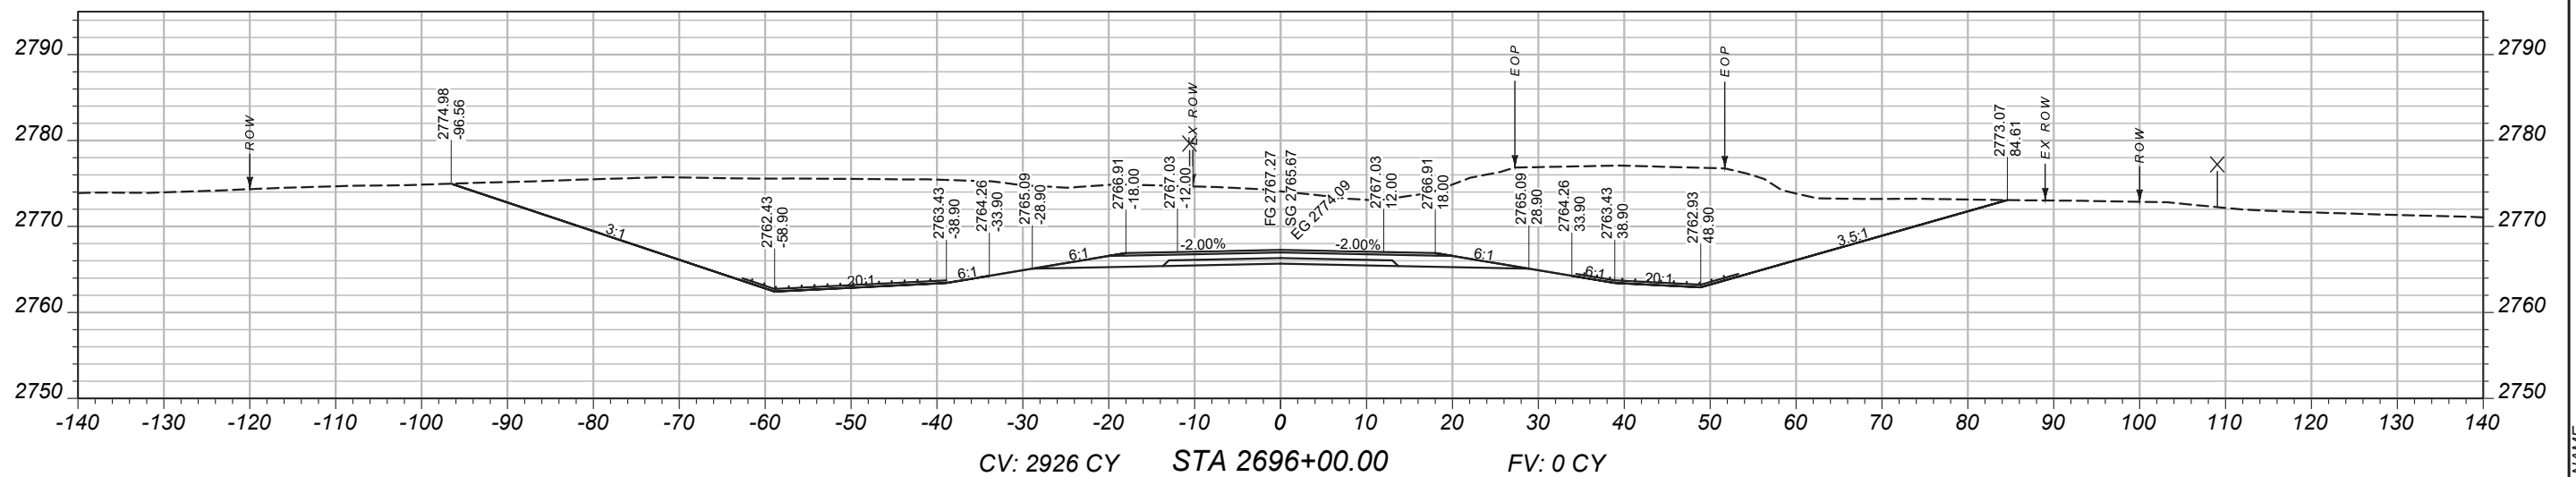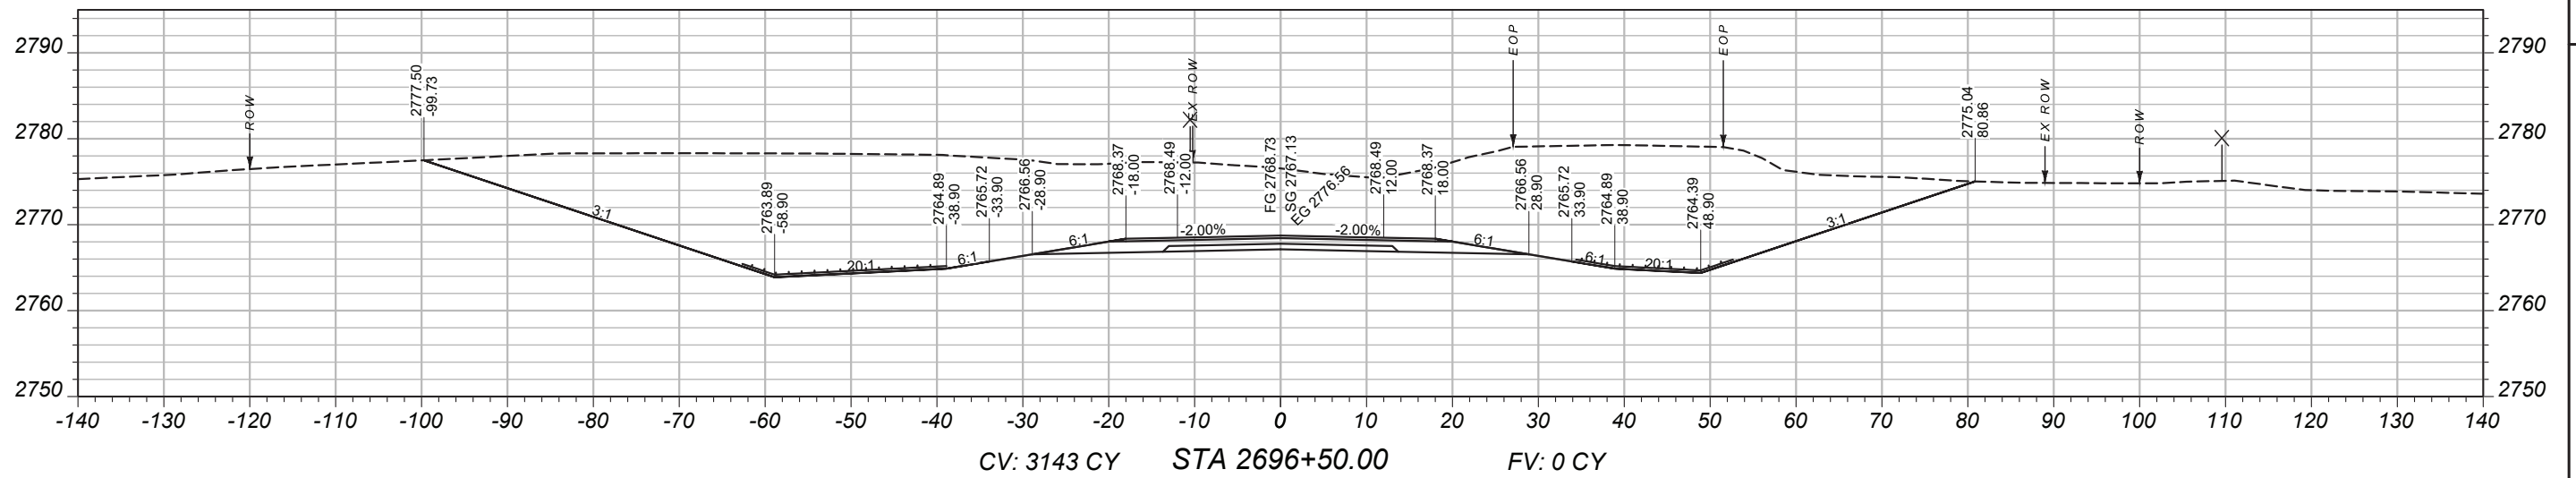

1
2
84

БРОСОВАТ - WEST

550

MCCONE

PROJECT ID

SSS-NH 57-6(24)260

01/19

9728000

12/10/2020

B. FRANK	03/2026

REVIEWED BY

CHECKED BY

J. CERECK	03/2026
9728000B D1 A Y003 DWG	

9728000RDLAY002.DWG



CROSS SECTIONS

MAINLINE
CROSS-SECTIONS

PROJECT NAME
BROCKWAY - WEST

COUNTY
MCCONE

PROJECT ID
SSS-NH 57-6(24)260

UPN
9728000

DESIGNED BY
B. FRANK

REVIEWED BY



CHECKED BY
J. CERECK

9728000RDLAY002.DWG



CROSS SECTIONS

2/2/2026 2:05 PM

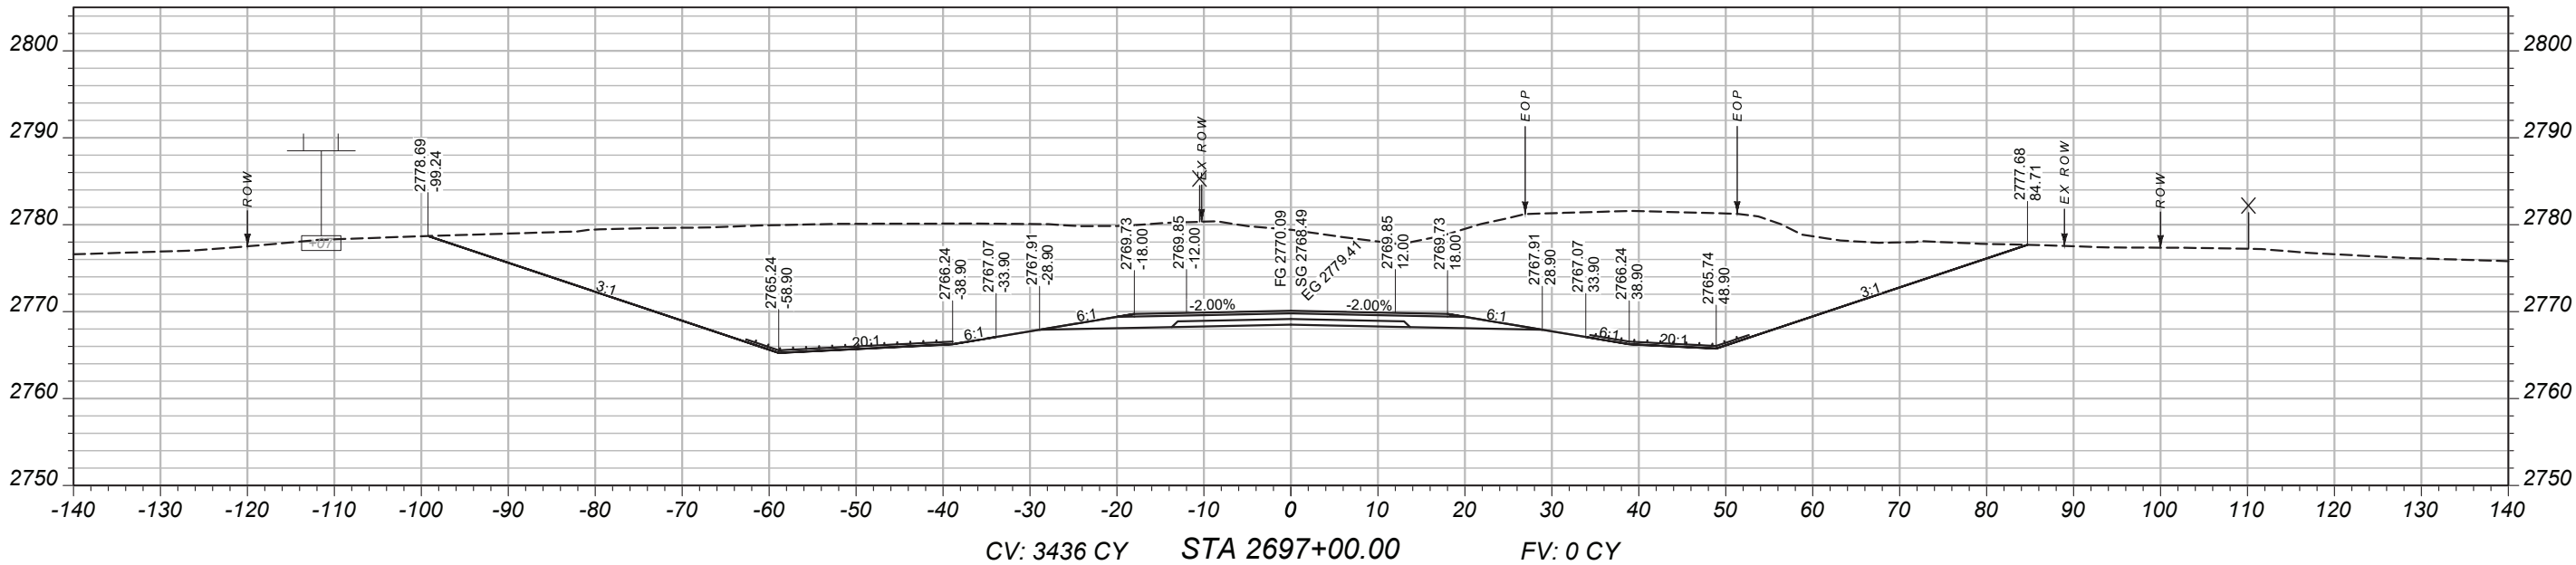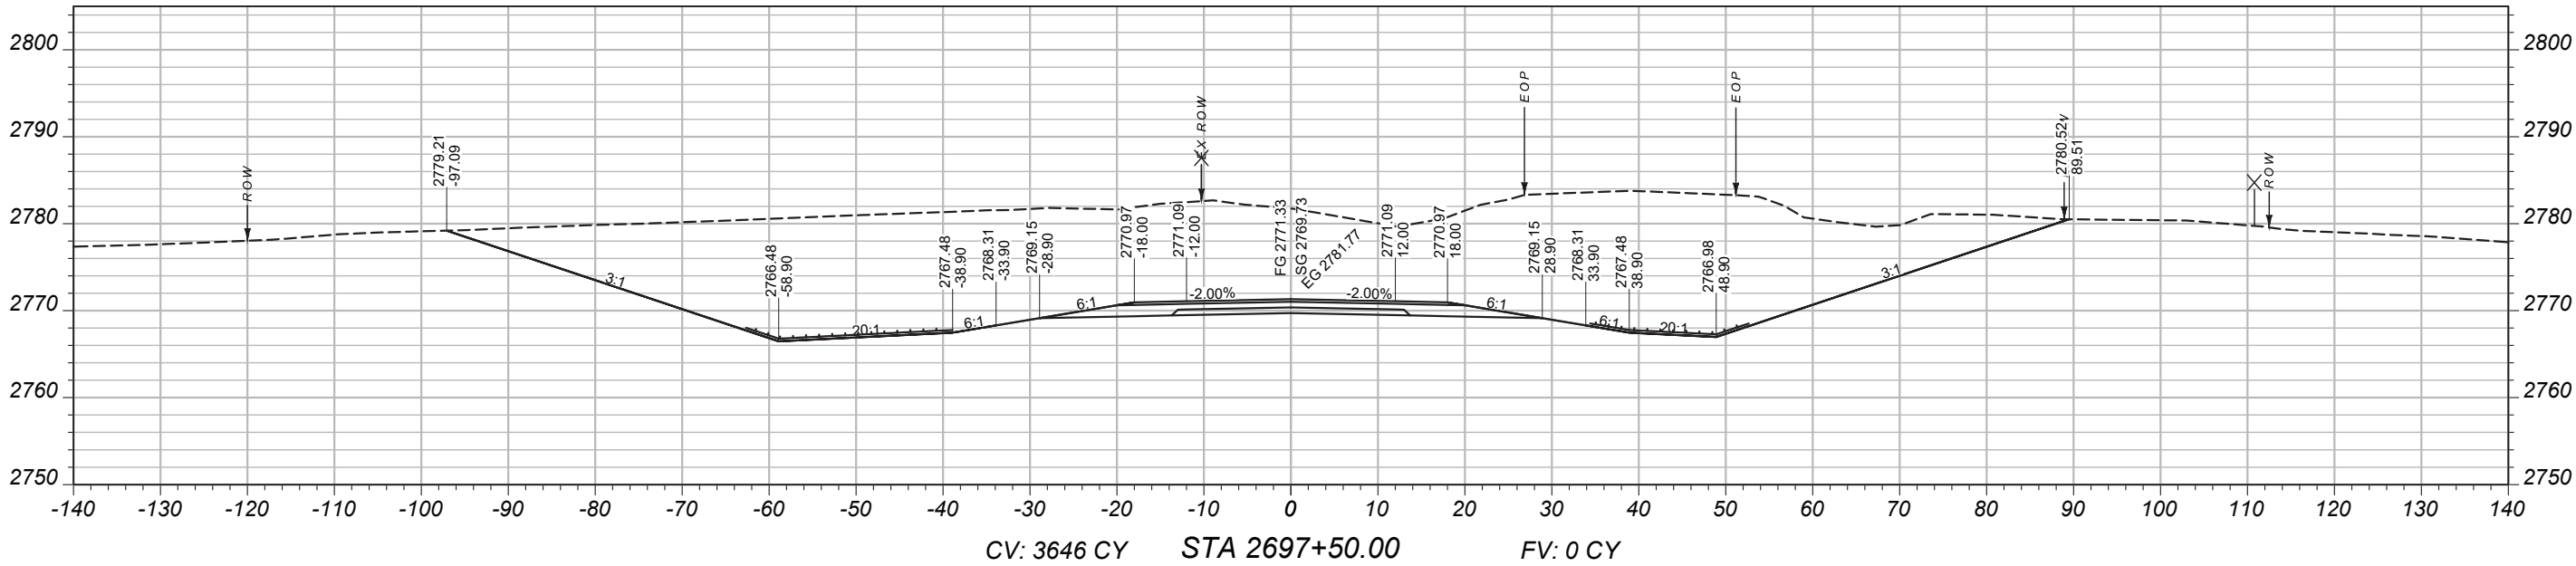

MAINLINE
CROSS-SECTIONS

PROJECT NAME
BROCKWAY - WEST

COUNTY
MCCONE

PROJECT ID
SSS-NH 57-6(24)260

UPN
9728000

DESIGNED BY
B. FRANK

03/2026

REVIEWED BY

CHECKED BY



J. CERECK

9728000RDLAY002.DWG



CROSS SECTIONS

2/2/2026 2:05 PM

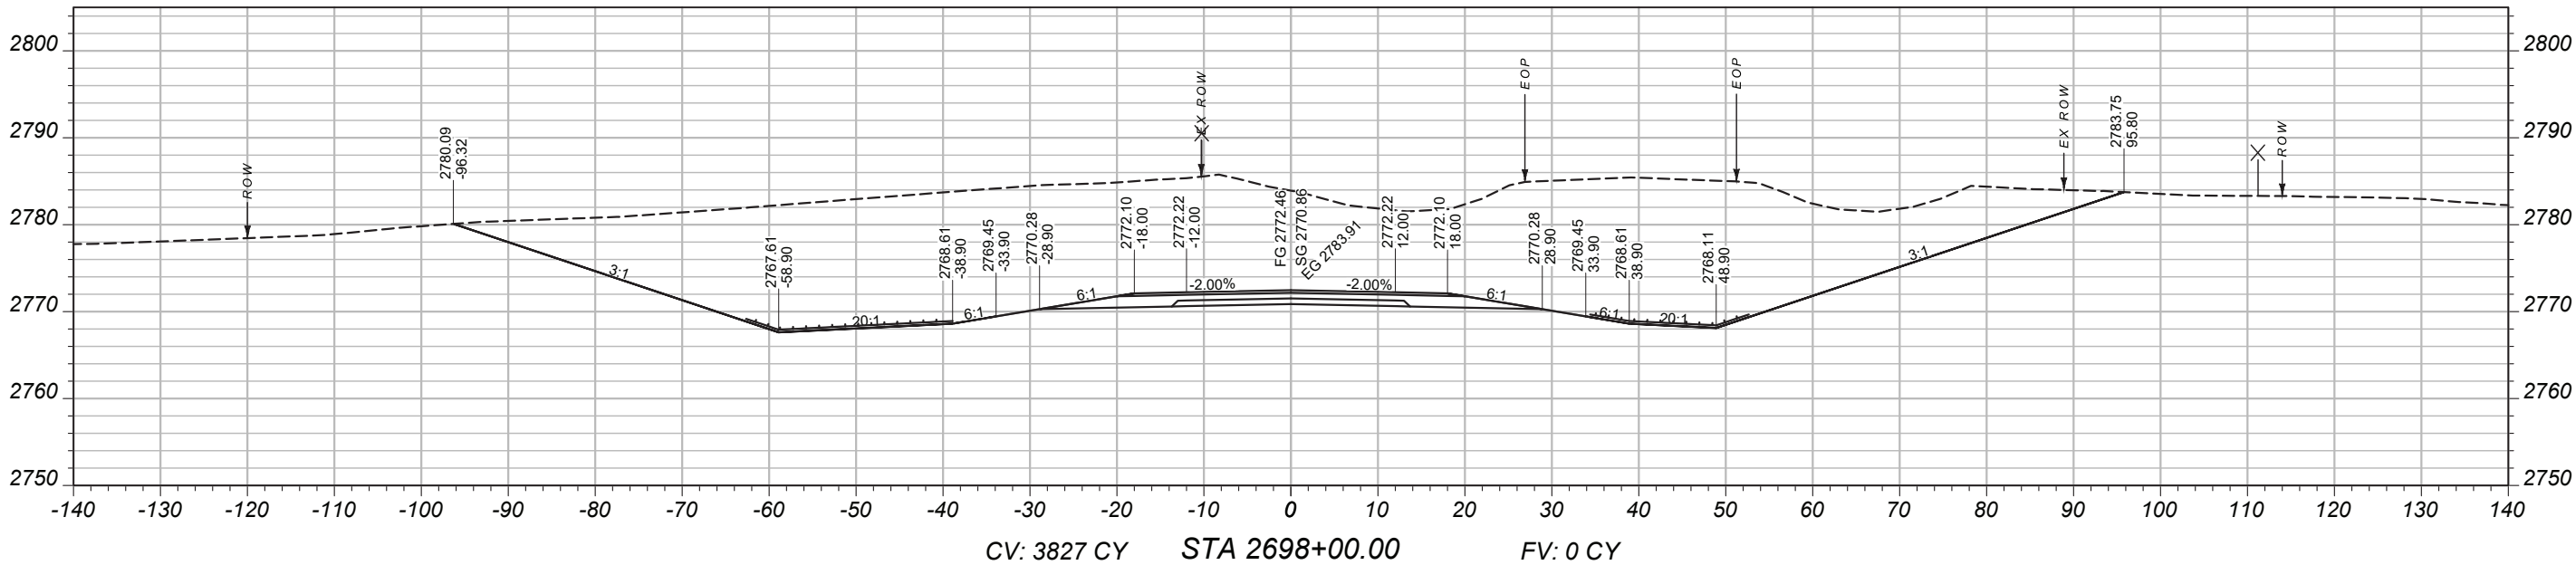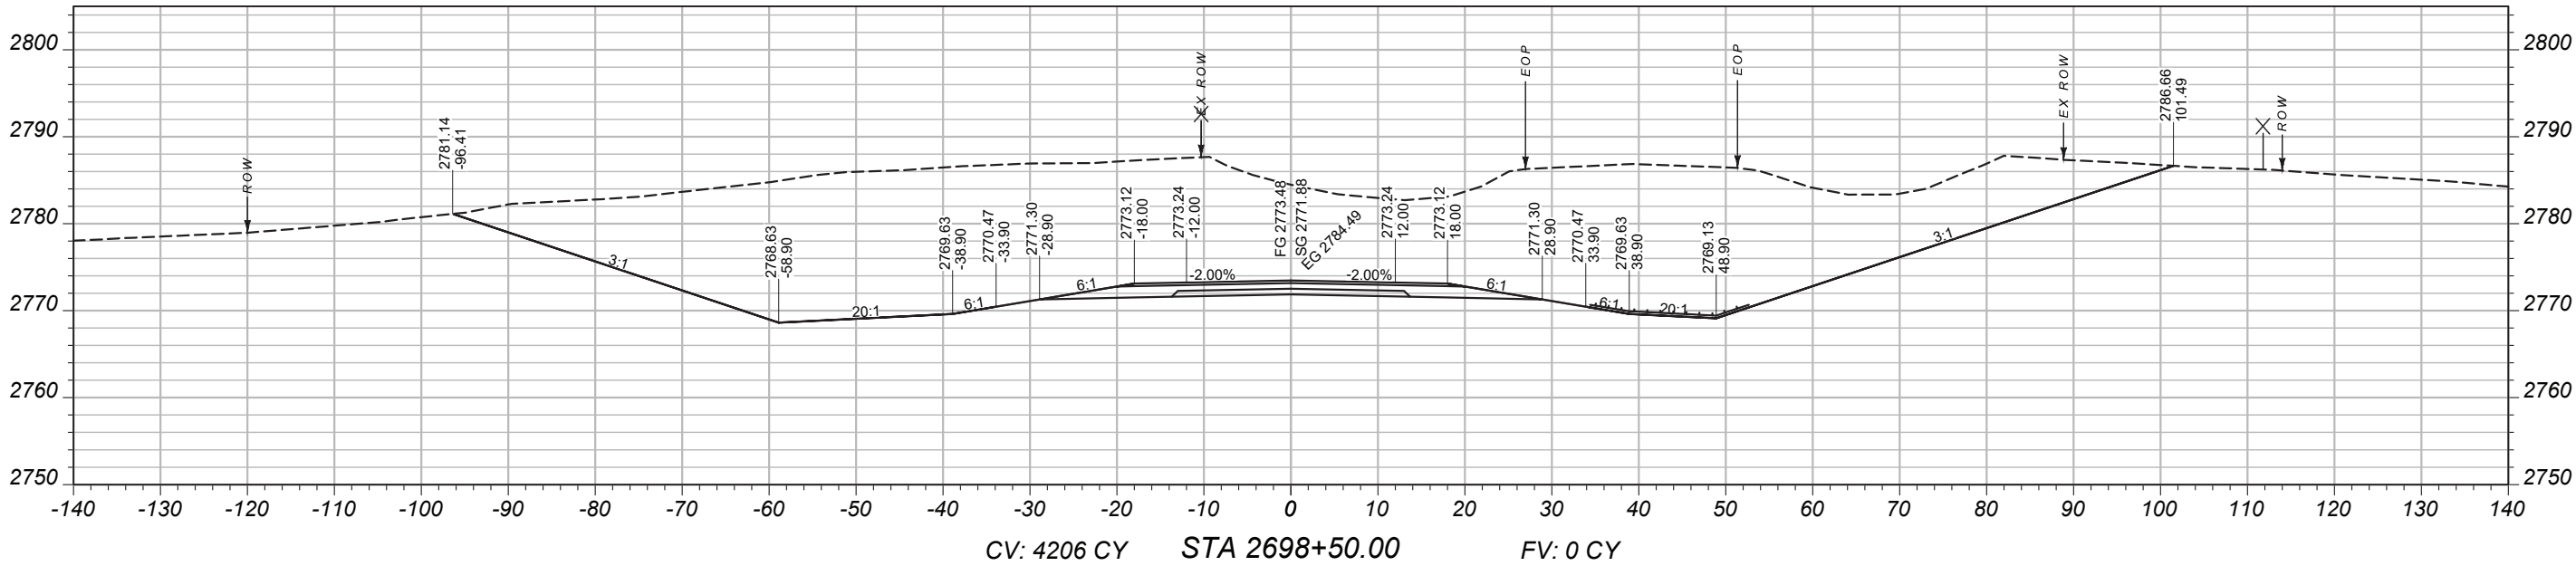

MAINLINE
CROSS-SECTIONS

PROJECT NAME
BROCKWAY - WEST

COUNTY
MCCONE

PROJECT ID
SSS-NH 57-6(24)260

UPN
9728000

DESIGNED BY
B. FRANK

03/2026

REVIEWED BY

03/2026

CHECKED BY

03/2026



J. CERECK

9728000RDLA V002.DWG






CROSS SECTIONS

2/2/2026 2:05 PM

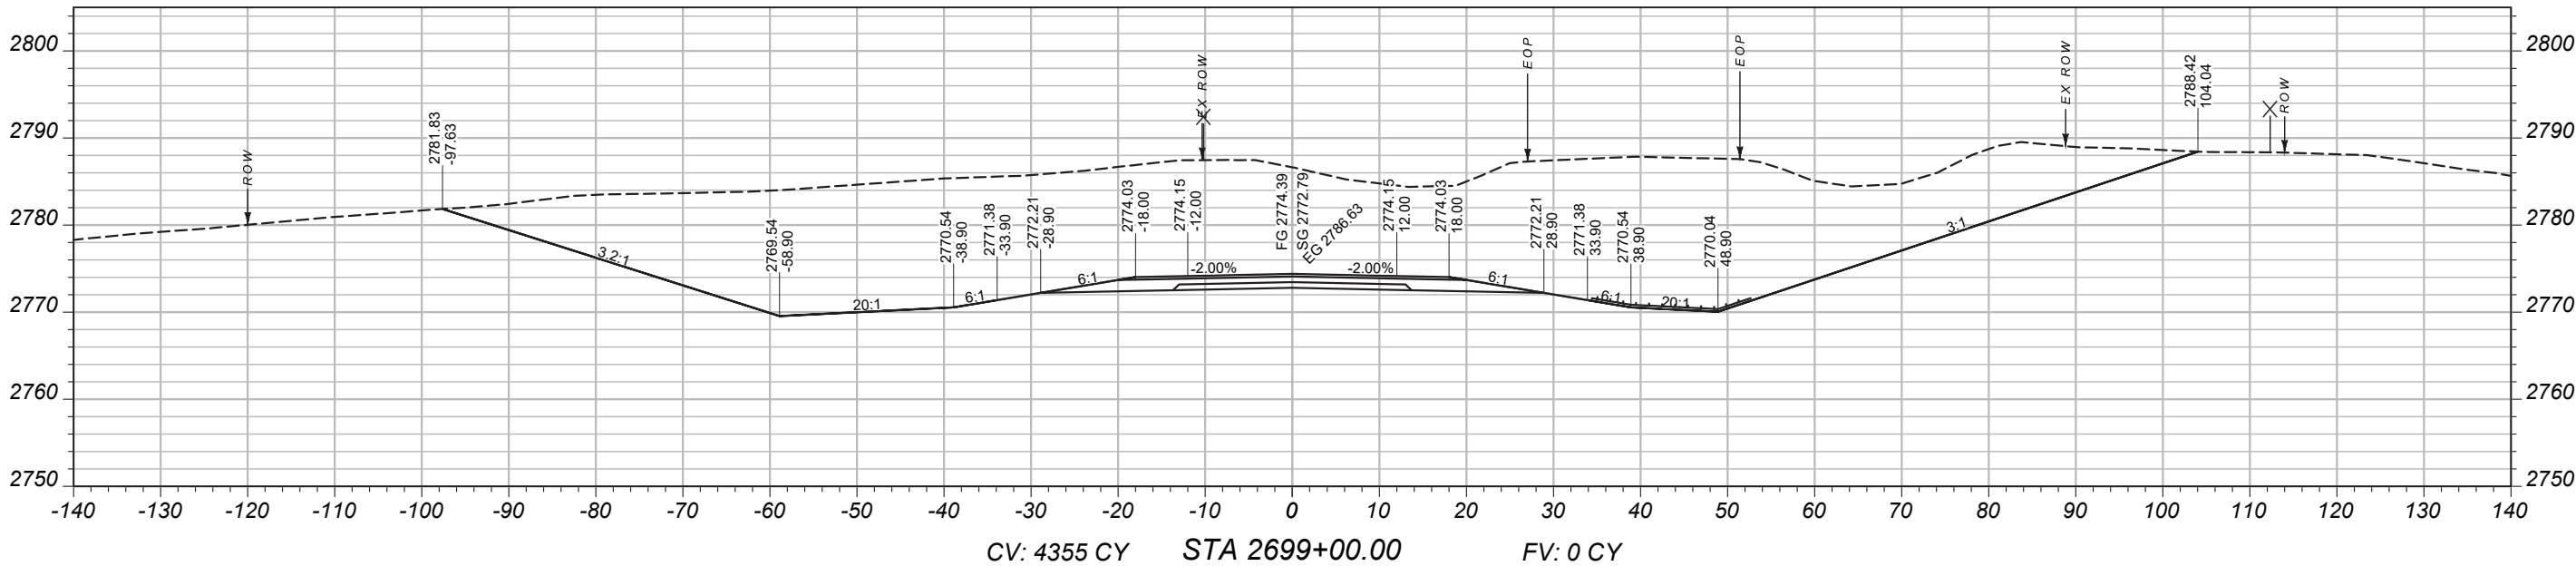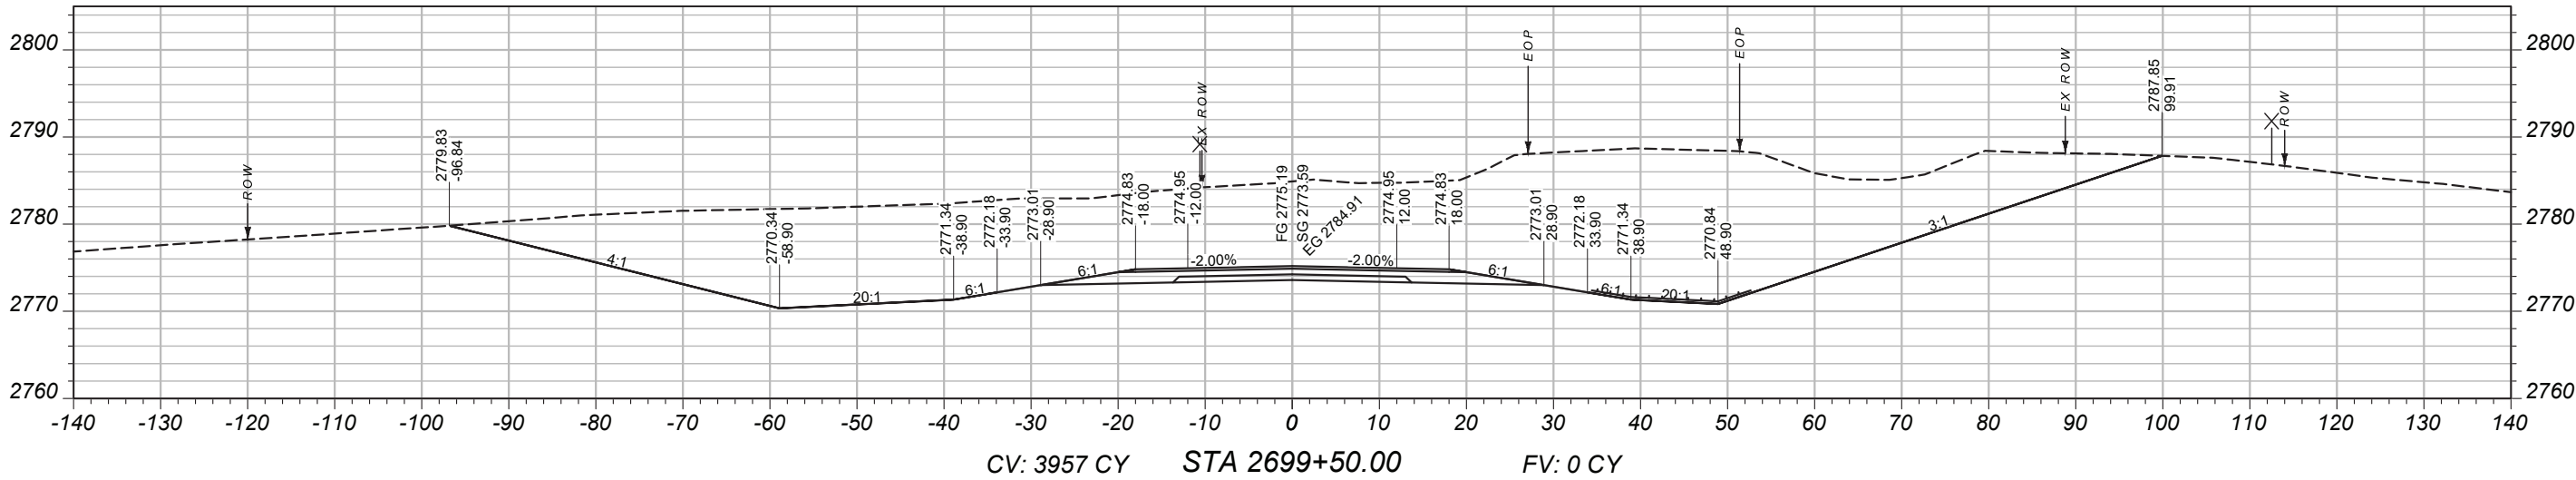

MAINLINE
CROSS-SECTIONS

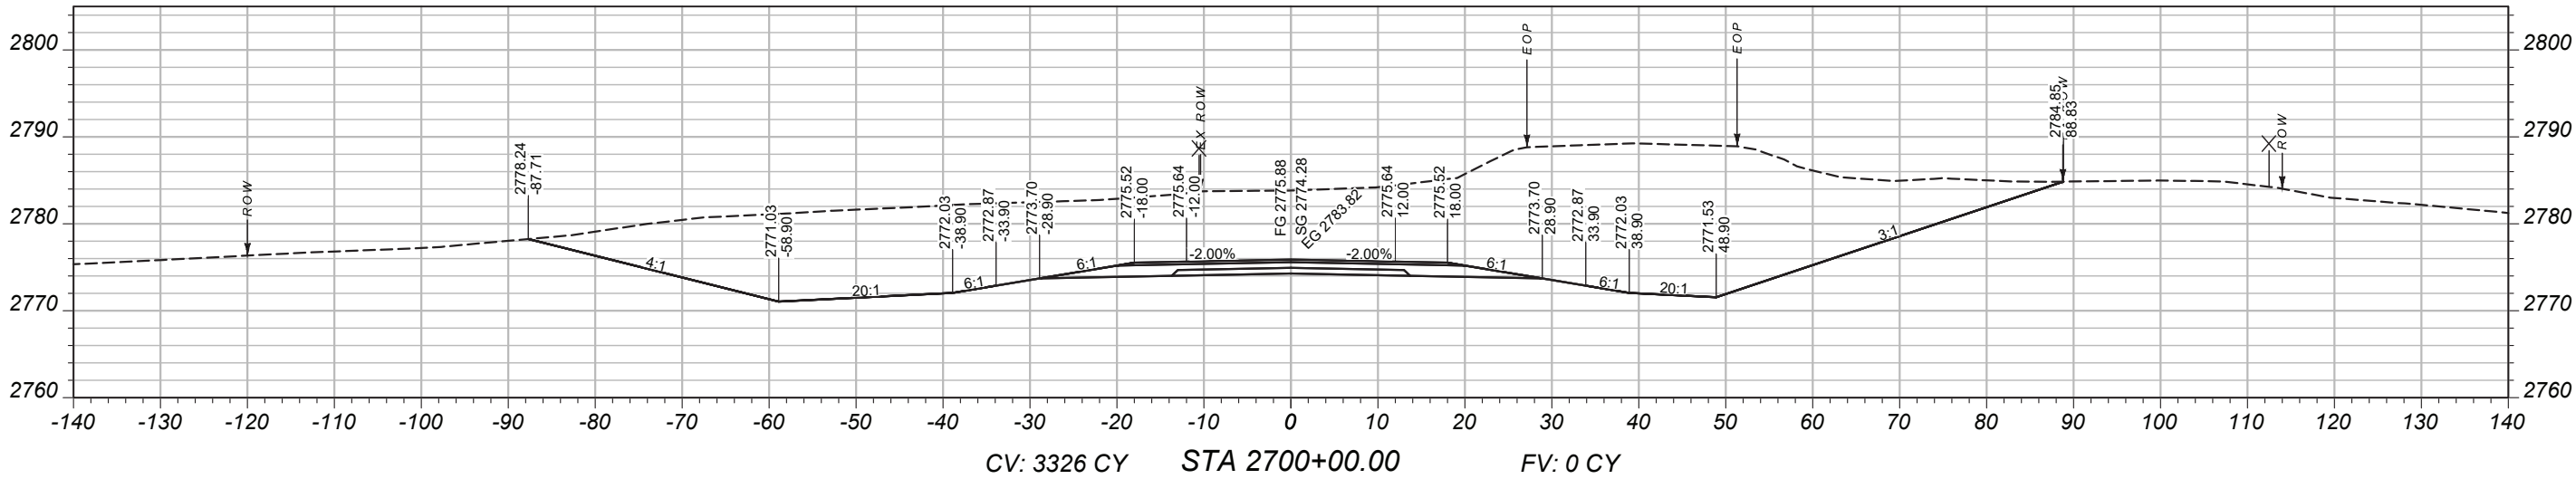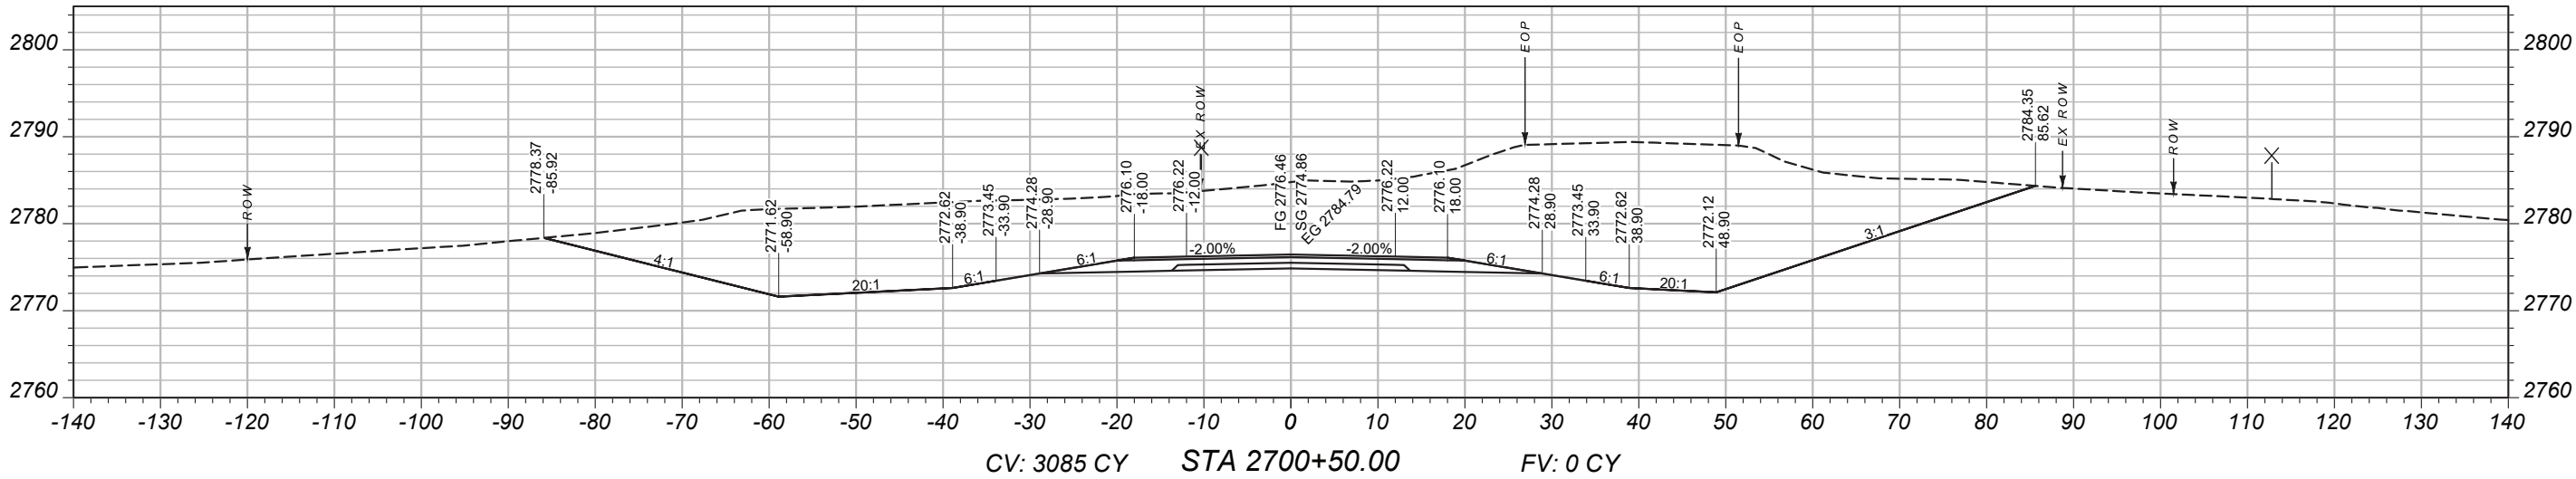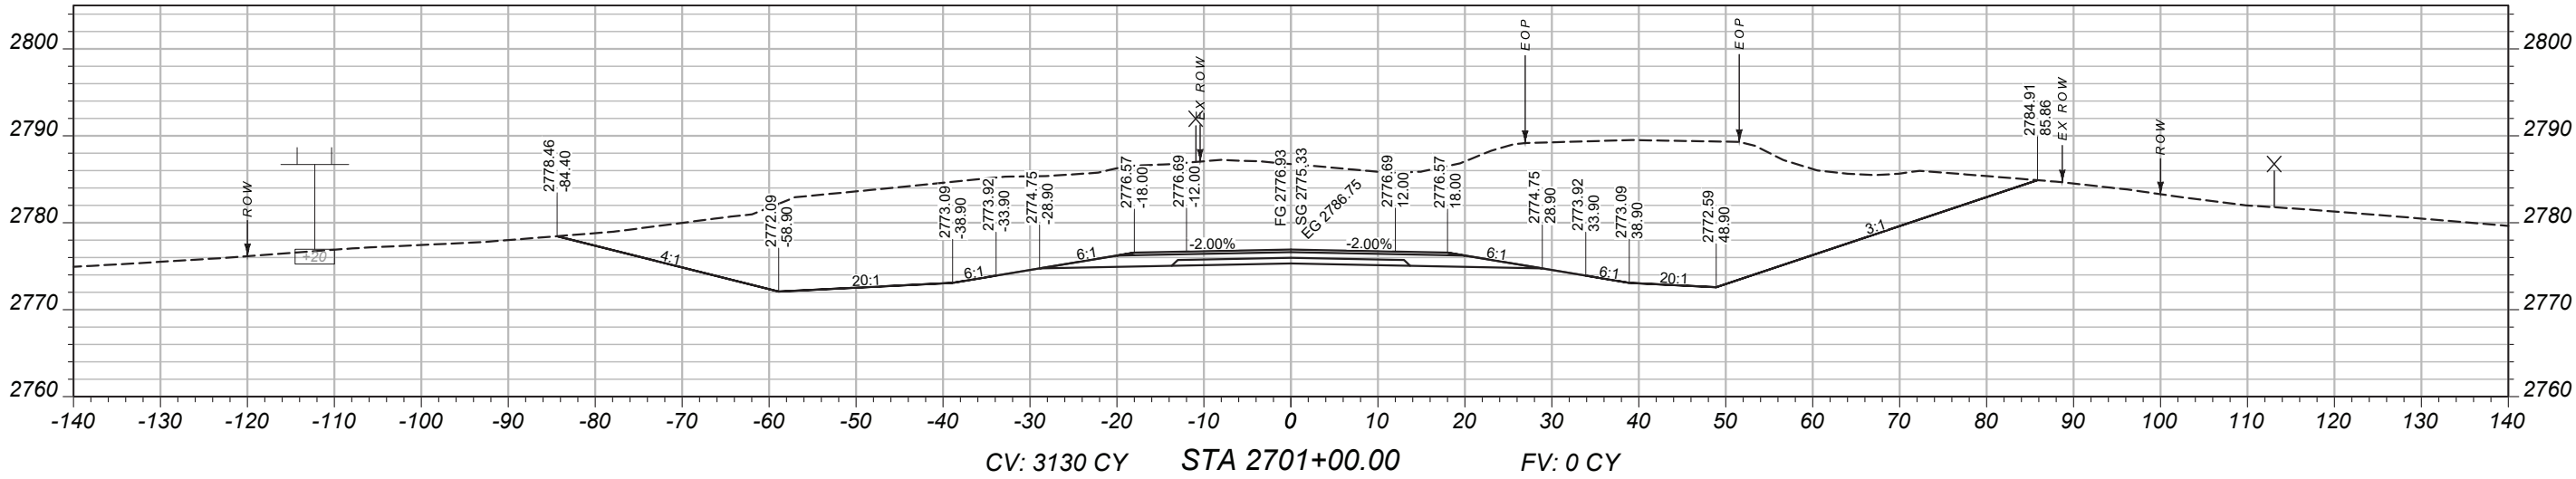

PROJECT NAME		BROCKWAY - WEST	
COUNTY		MCCONE	
PROJECT ID		SSS-NH 57-6(24)260	
UPN		9728000	
DESIGNED BY	03/2026	MONTANA Department of Transportation	
REVIEWED BY			
CHECKED BY	03/2026		
J. CERECK		CROSS SECTIONS	
9728000RDLA V002.DWG		2/2/2026 2:05 PM	

MAINLINE
CROSS-SECTIONS

PROJECT NAME

COUNTY

DESIGNED BY



CROSS SECTIONS

MCCONE

PROJECT ID

REVIEWED BY

2/2/2026 2:05 PM



SSS-NH 57-6(24)260

UPN

CHECKED BY

9728000RDLA V002.DWG

9728000

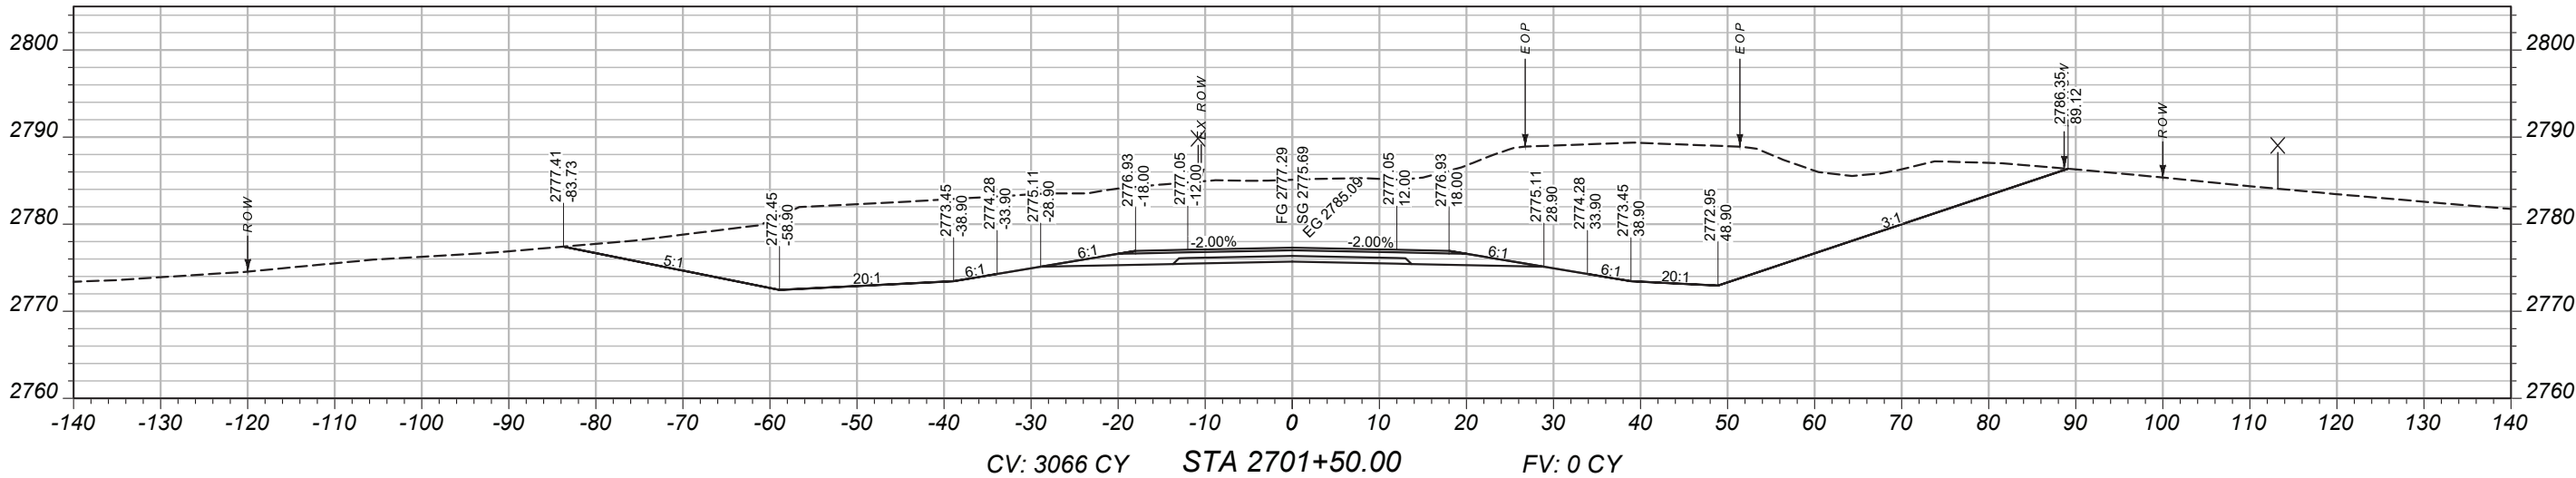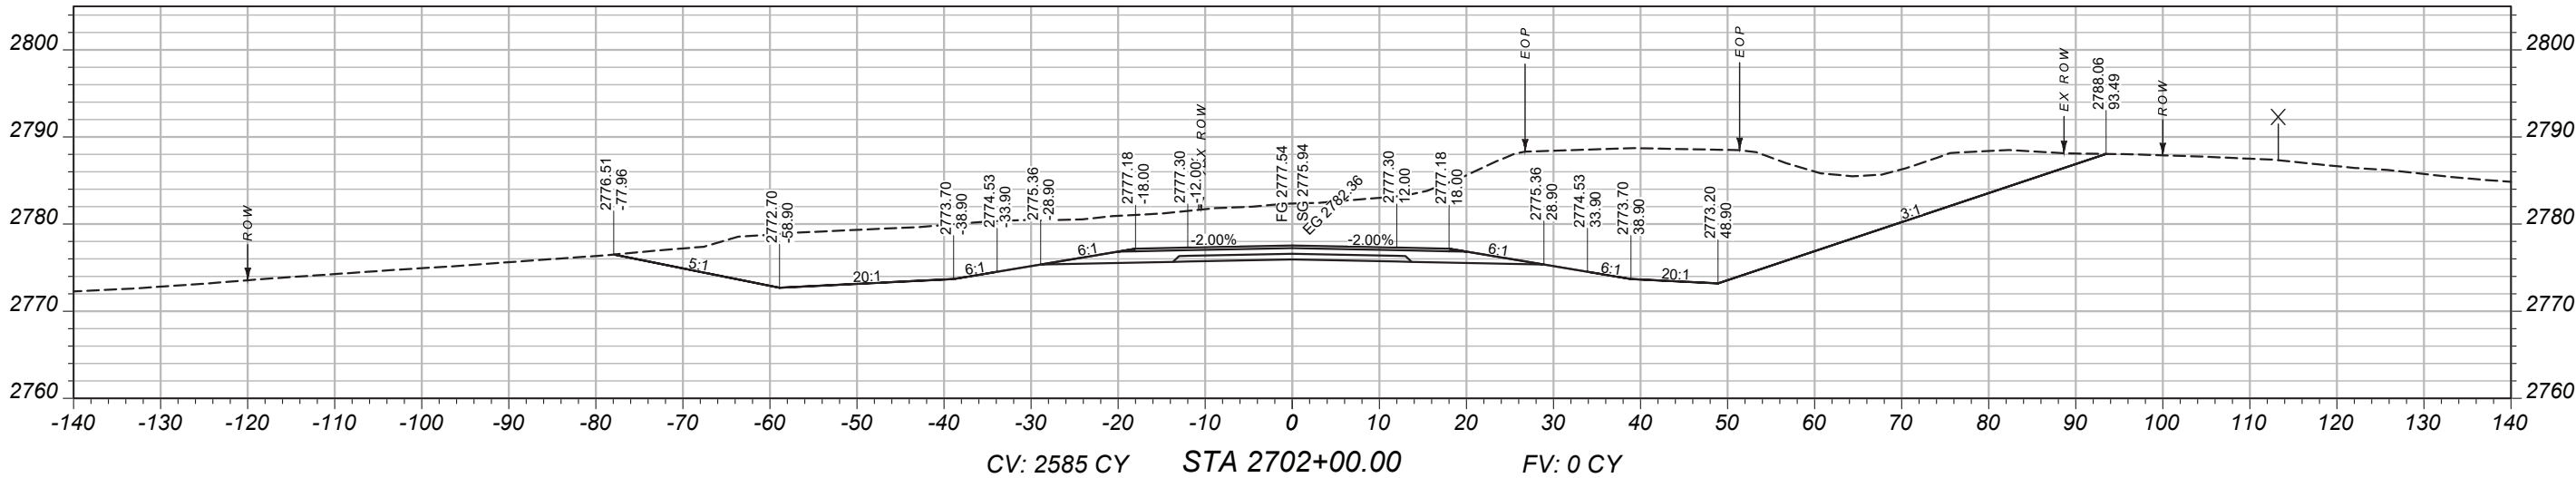

MAINLINE
CROSS-SECTIONS

PROJECT NAME
BROCKWAY - WEST

COUNTY
MCCONE

PROJECT ID
SSS-NH 57-6(24)260

UPN
9728000



DESIGNED BY B. FRANK	03/2026
REVIEWED BY	
CHECKED BY J. CERECK	03/2026

9728000RDLAY002.DWG



CROSS SECTIONS

2/2/2026 2:05 PM

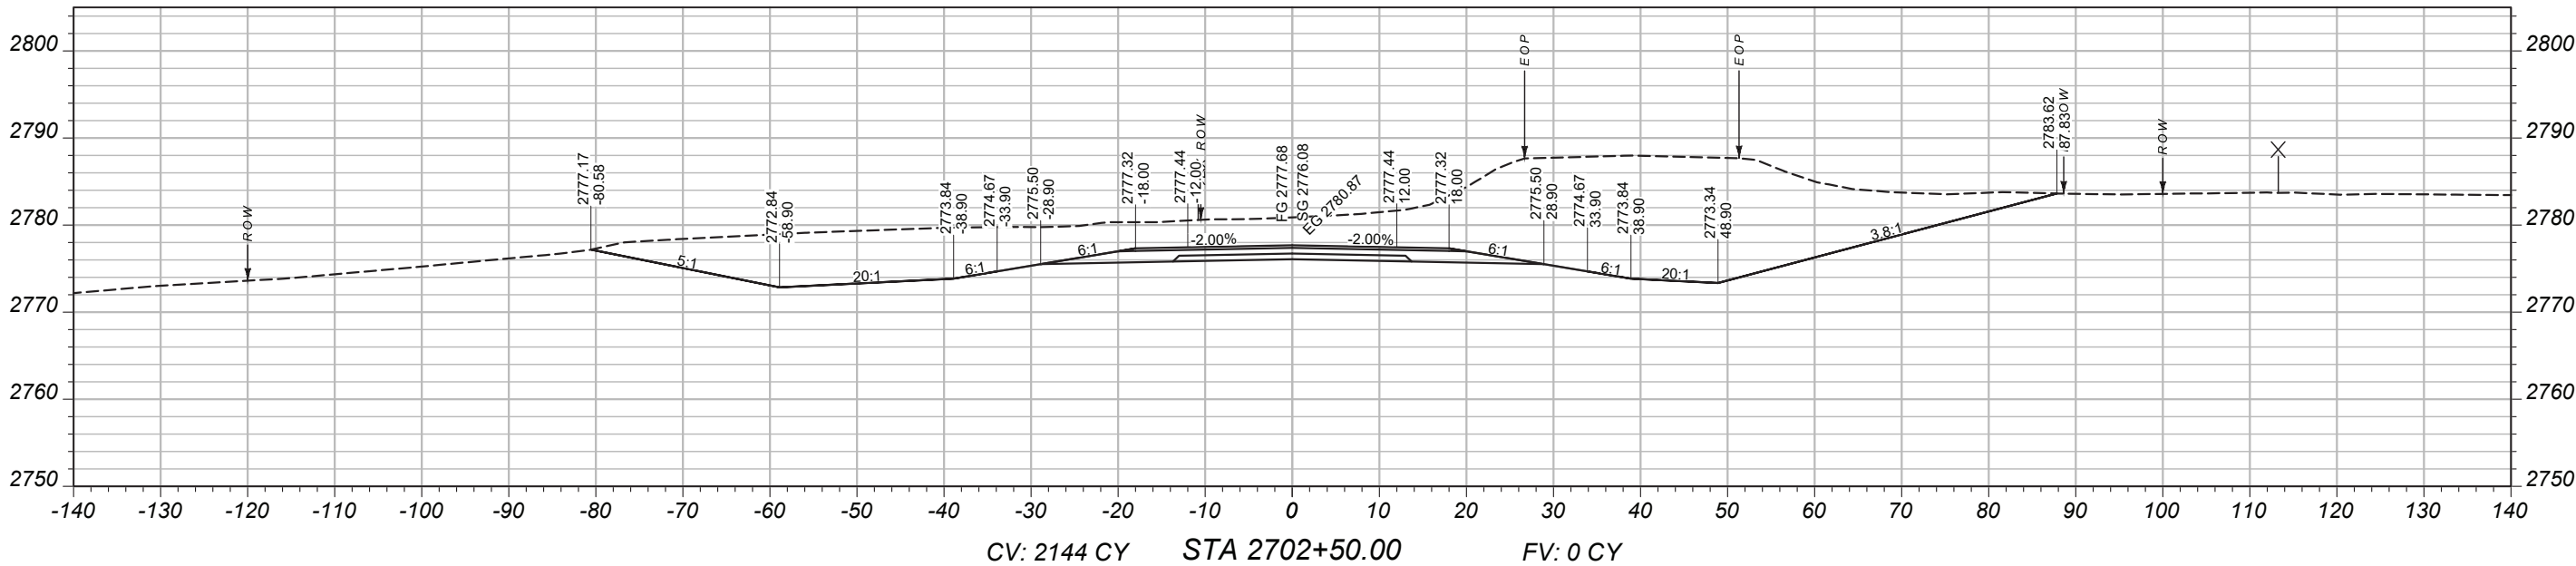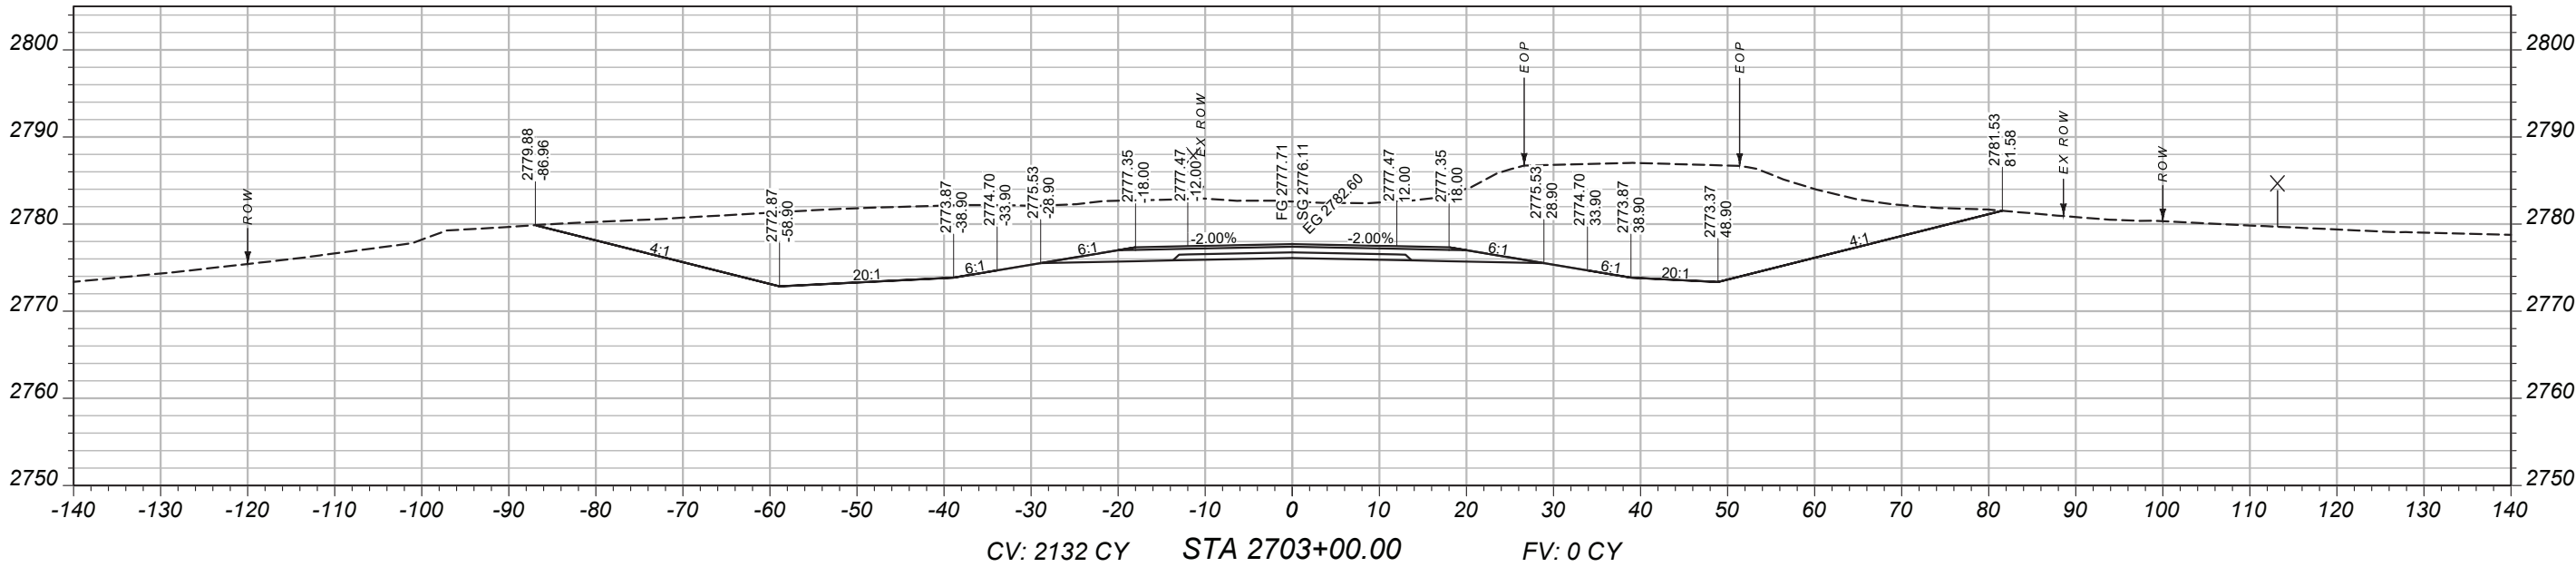

MAINLINE
CROSS-SECTIONS

PROJECT NAME
BROCKWAY - WEST

COUNTY
MCCONE

PROJECT ID
SSS-NH 57-6(24)260



UPN
9728000

DESIGNED BY B. FRANK	03/2026
REVIEWED BY	
CHECKED BY J. CERECK	03/2026
9728000RD-LA-V002.DWG	



CROSS SECTIONS

2/2/2026 2:05 PM

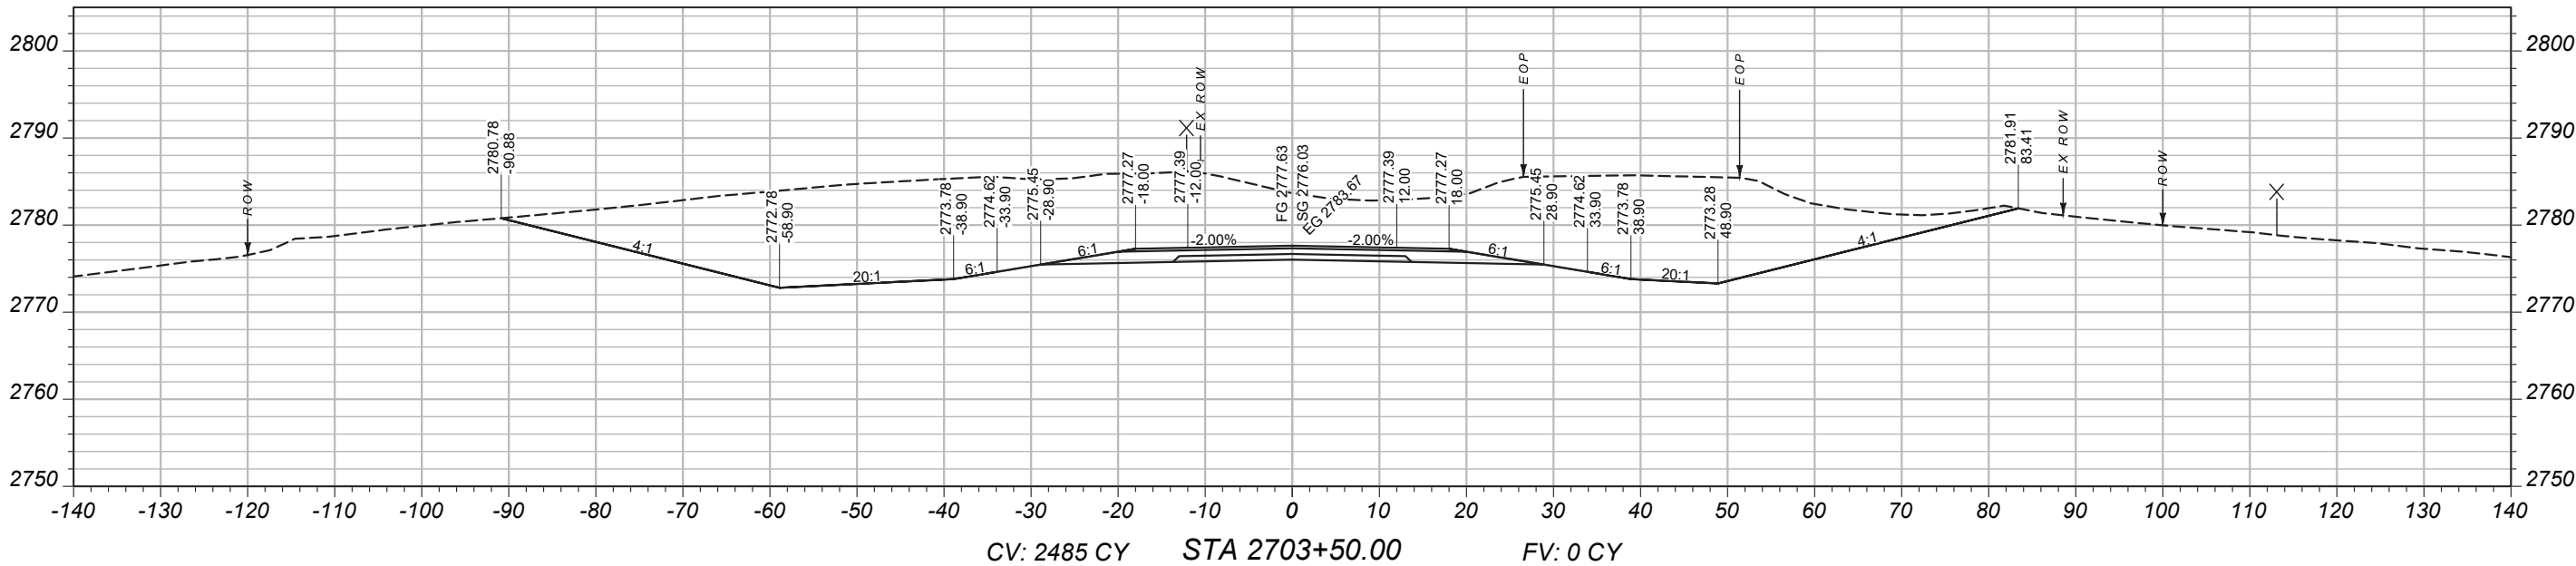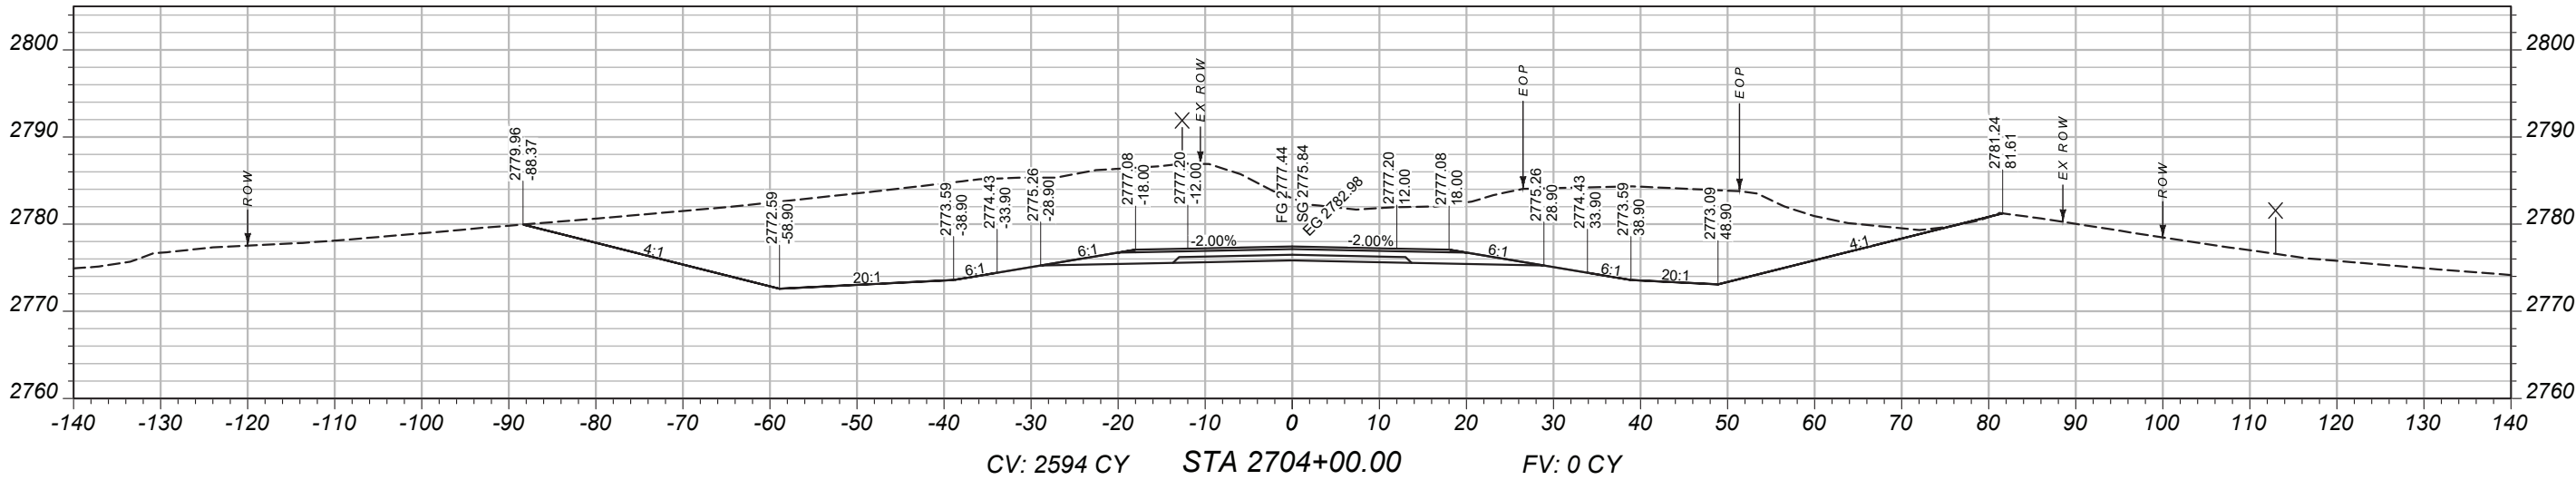

MAINLINE
CROSS-SECTIONS

PROJECT NAME
BROCKWAY - WEST

COUNTY
MCCONE

PROJECT ID
SSS-NH 57-6(24)260



UPN
9728000

DESIGNED BY	03/2026
REVIEWED BY	
CHECKED BY	03/2026
J. CERECK	9728000RDLAY002.DWG





CROSS SECTIONS

2/2/2026 2:05 PM

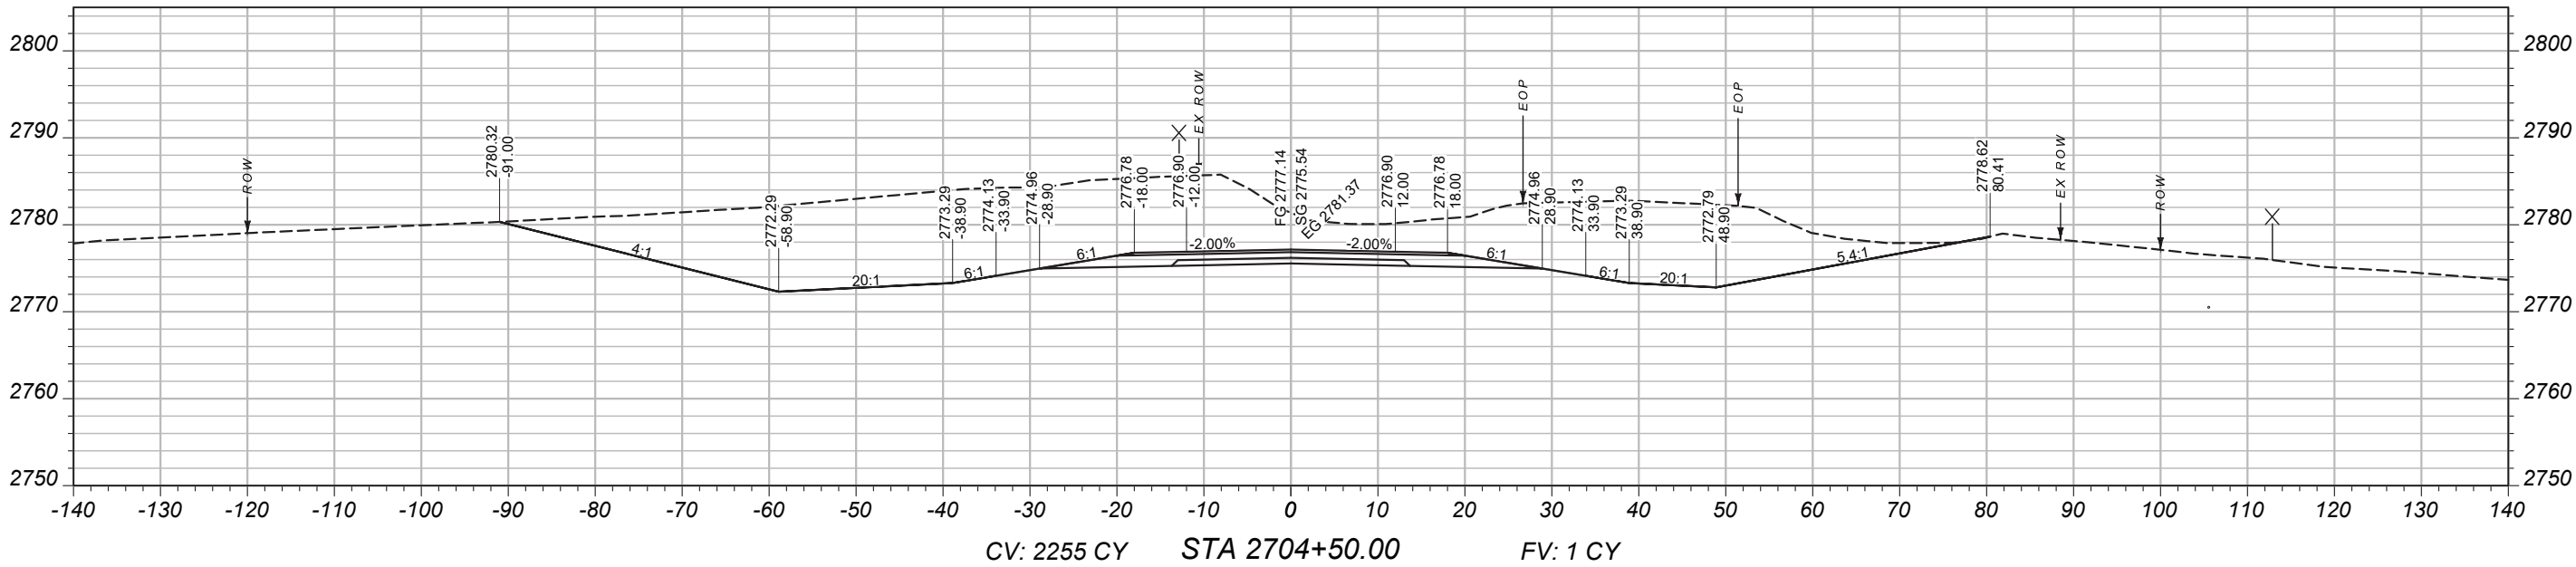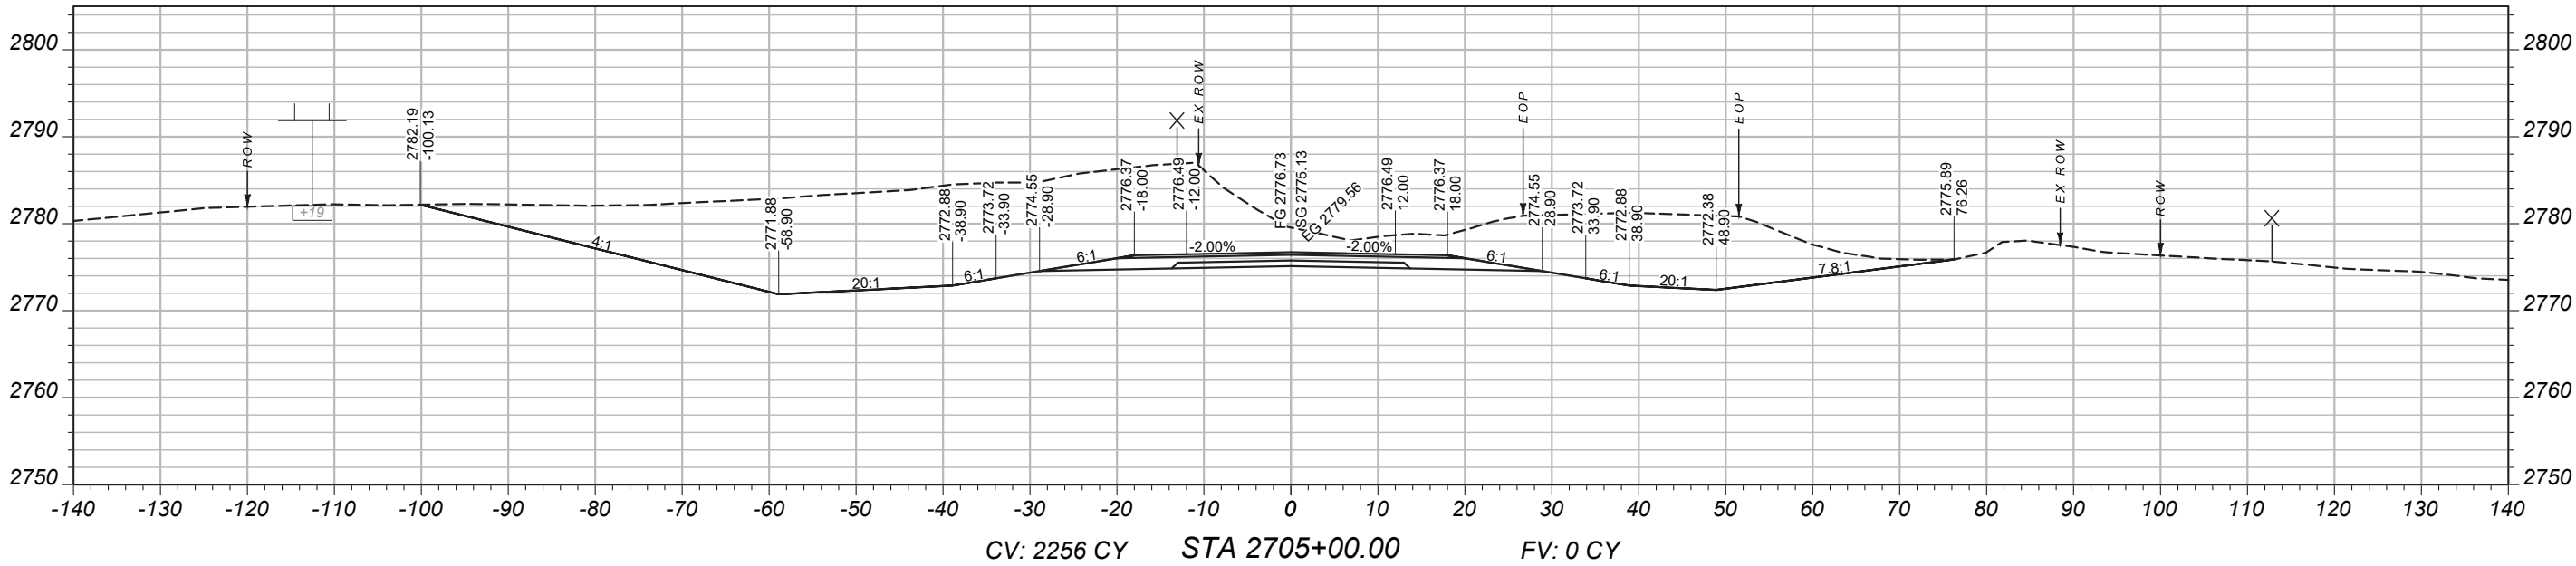

MAINLINE
CROSS-SECTIONS

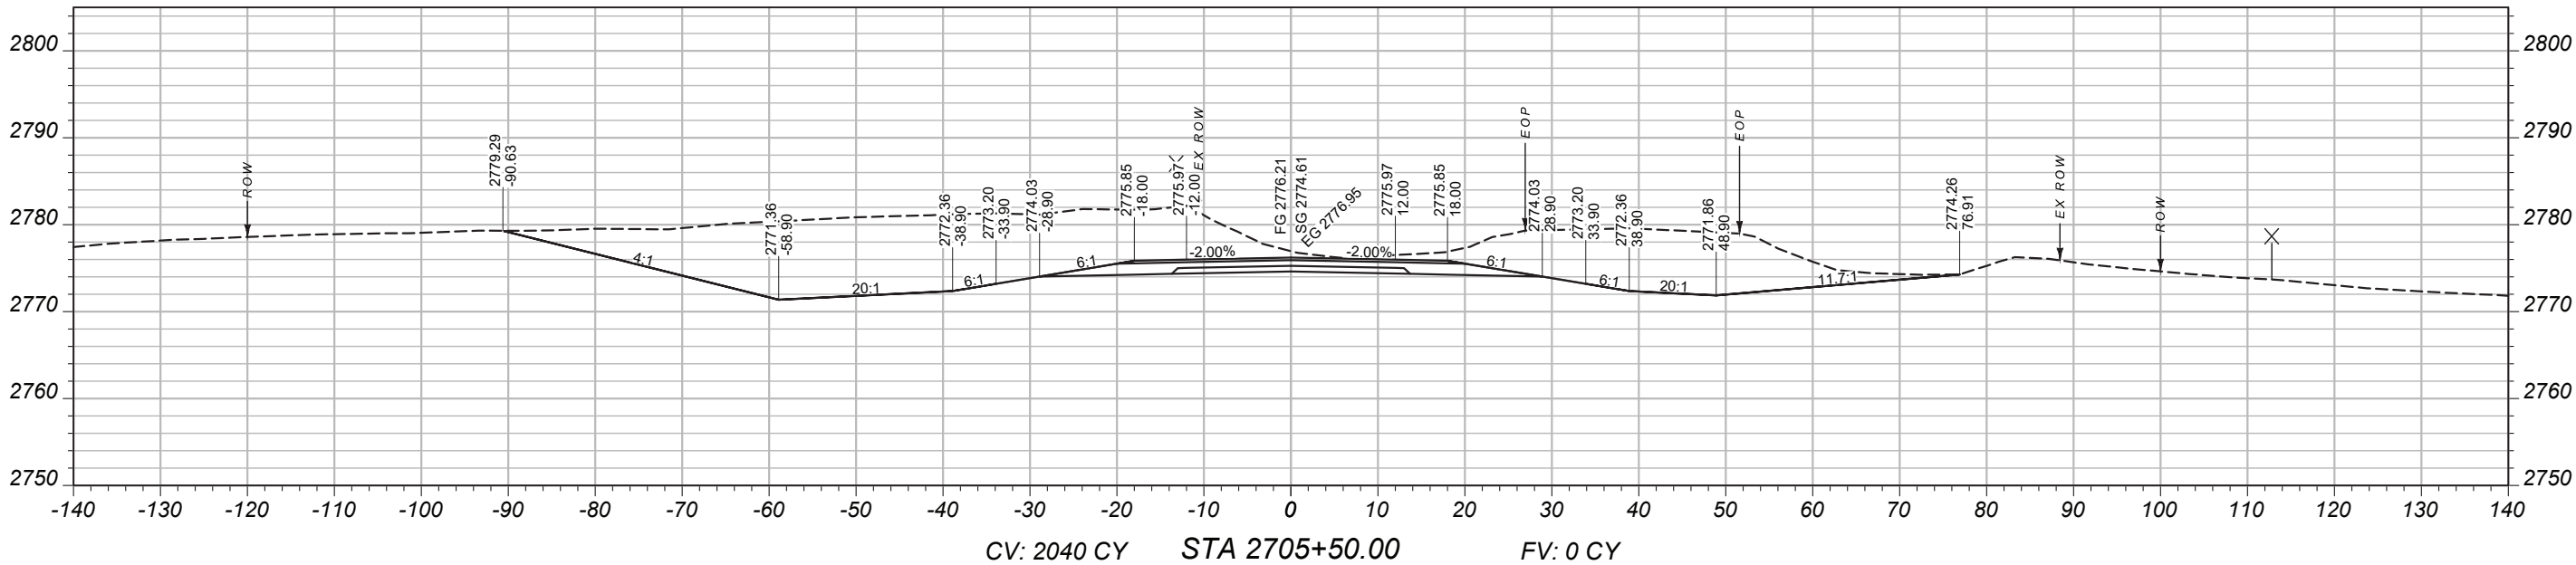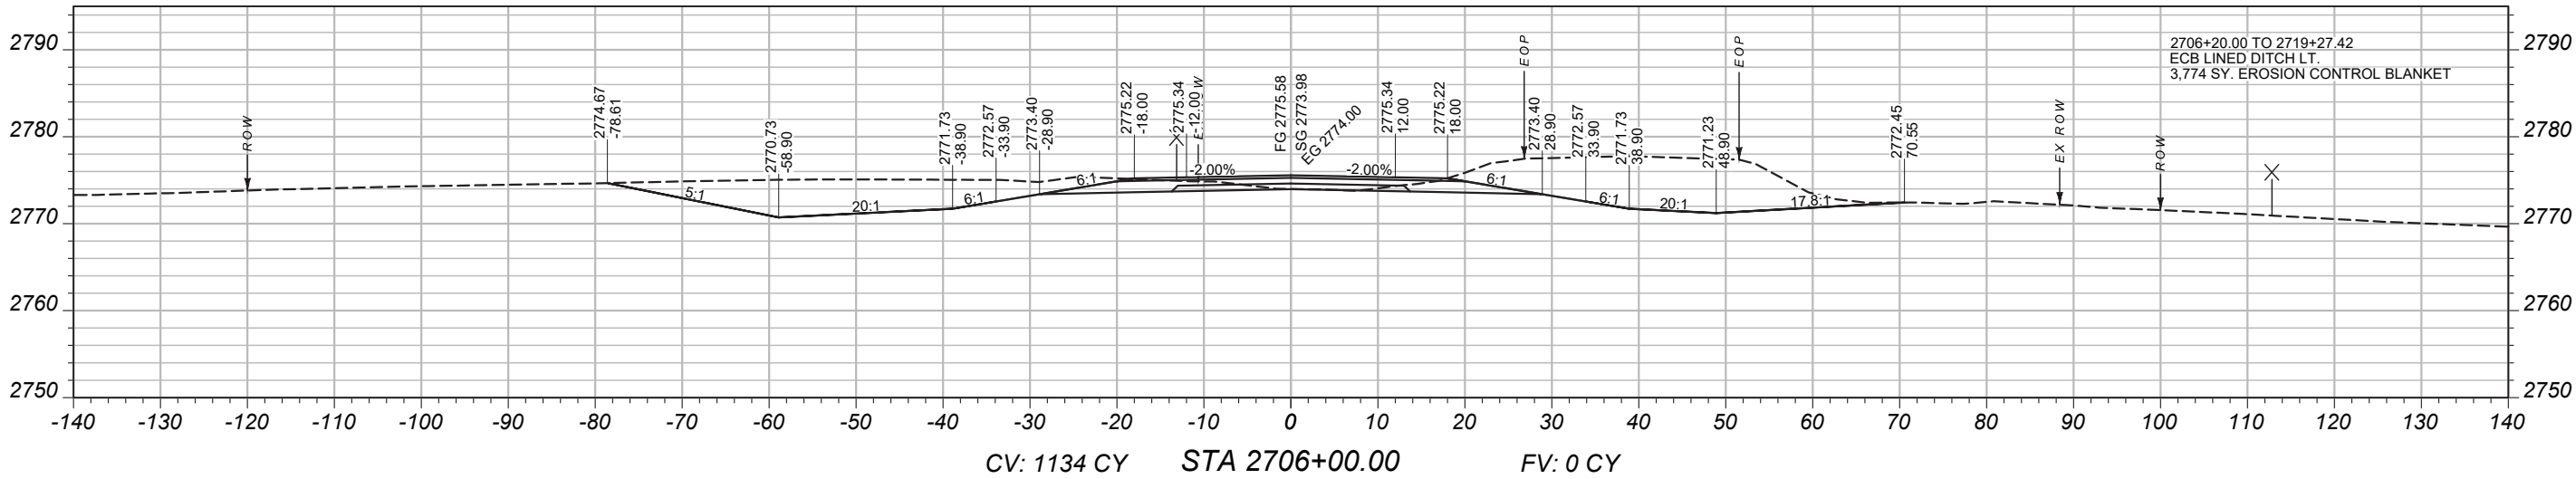

PROJECT NAME

BROCKWAY - WEST

COUNTY

MCCONE

PROJECT ID

SSS-NH 57-6(24)260

UPN

9728000

DESIGNED BY

B. FRANK 03/2026

REVIEWED BY

J. CEREC



CHECKED BY 03/2026

9728000RDLA V002.DWG



CROSS SECTIONS

MAINLINE CROSS-SECTIONS

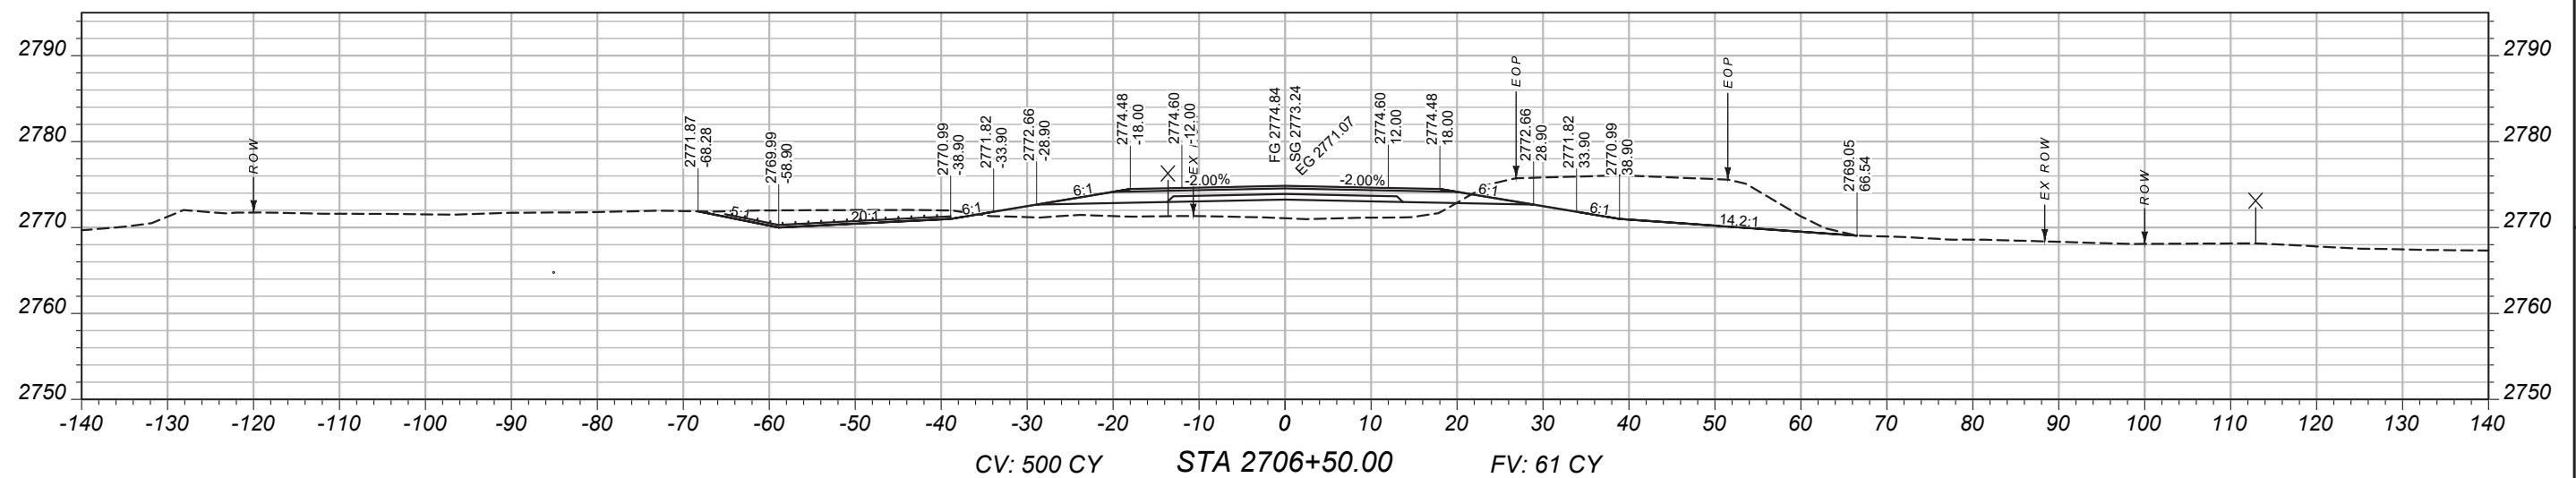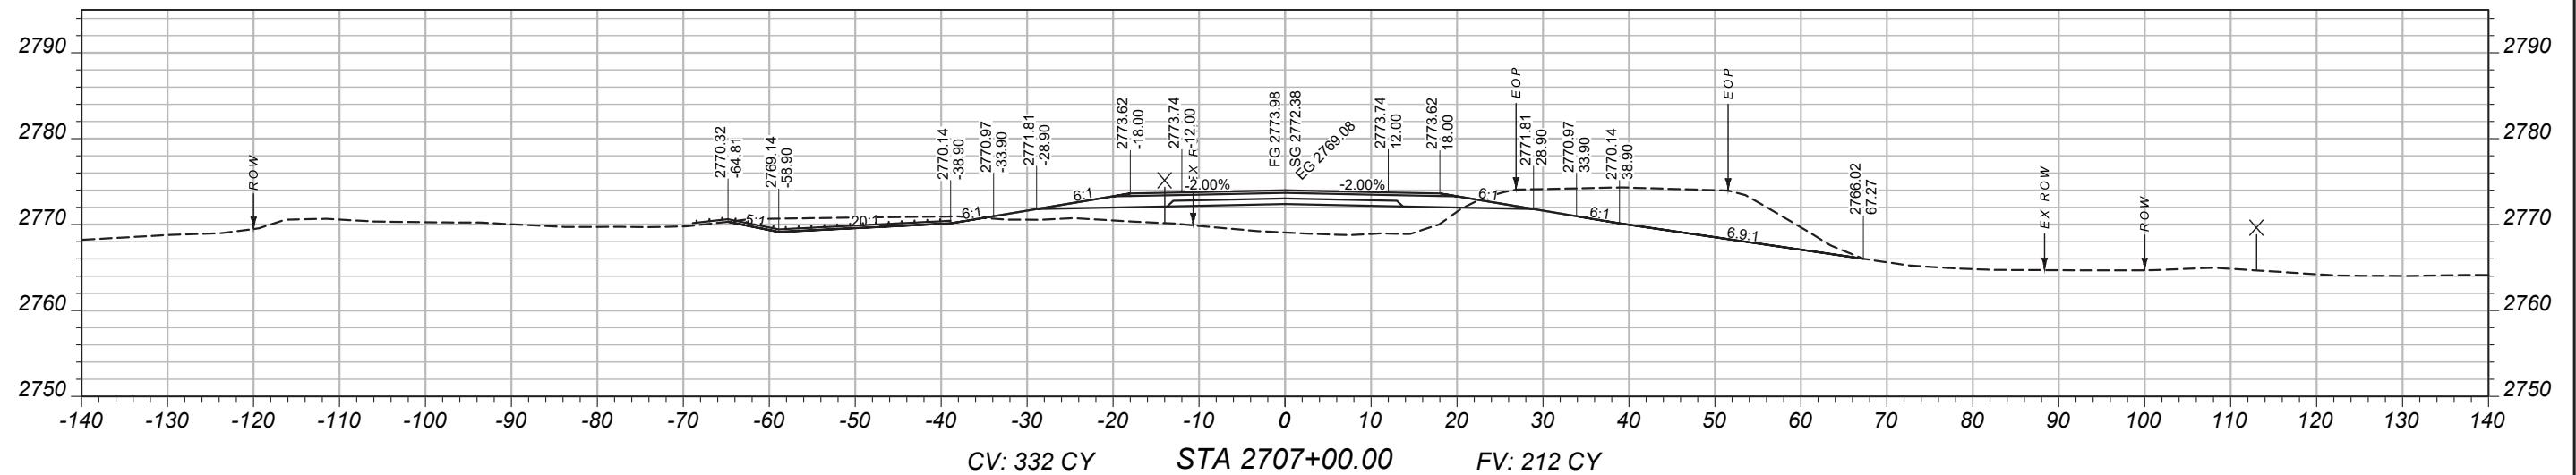

PROJECT / NAME

BROCKWAY - WEST

COUNTY

MCCONE

PROJECT ID

SSS-NH 57-6(24)260

UPN

9728000

DESIGNED BY	03/2026

B. FRANK	03/2026

REVIEWED BY

CHECKED BY _____



CHECKED BY	02/0026

9728000RDLAY002.DWG



CROSS SECTIONS

MAINLINE
CROSS-SECTIONS

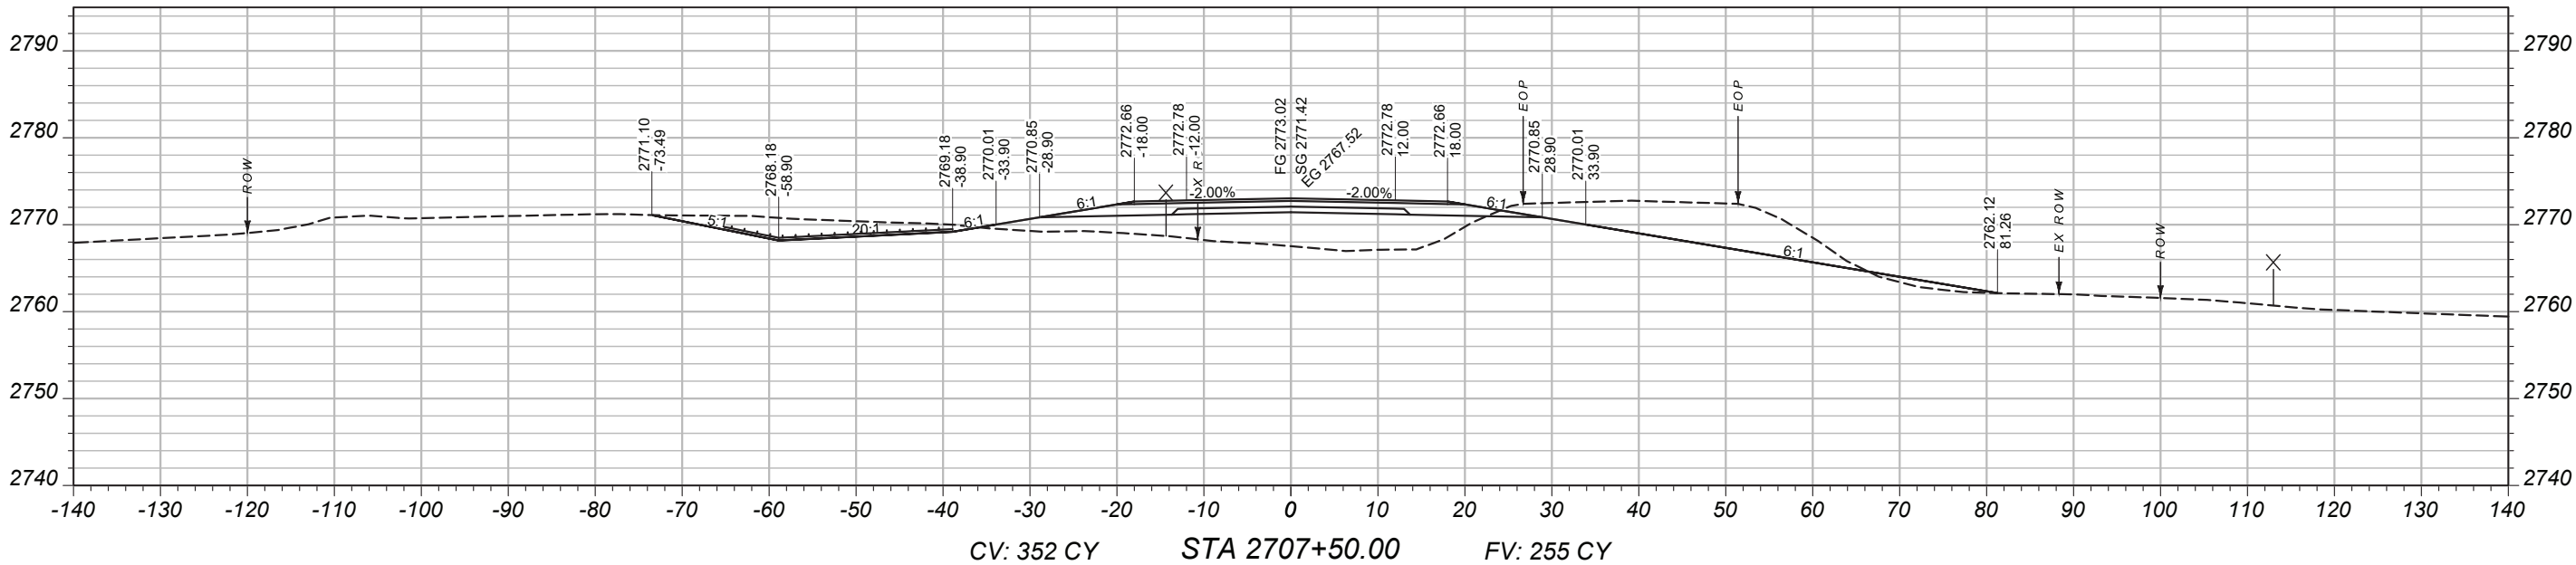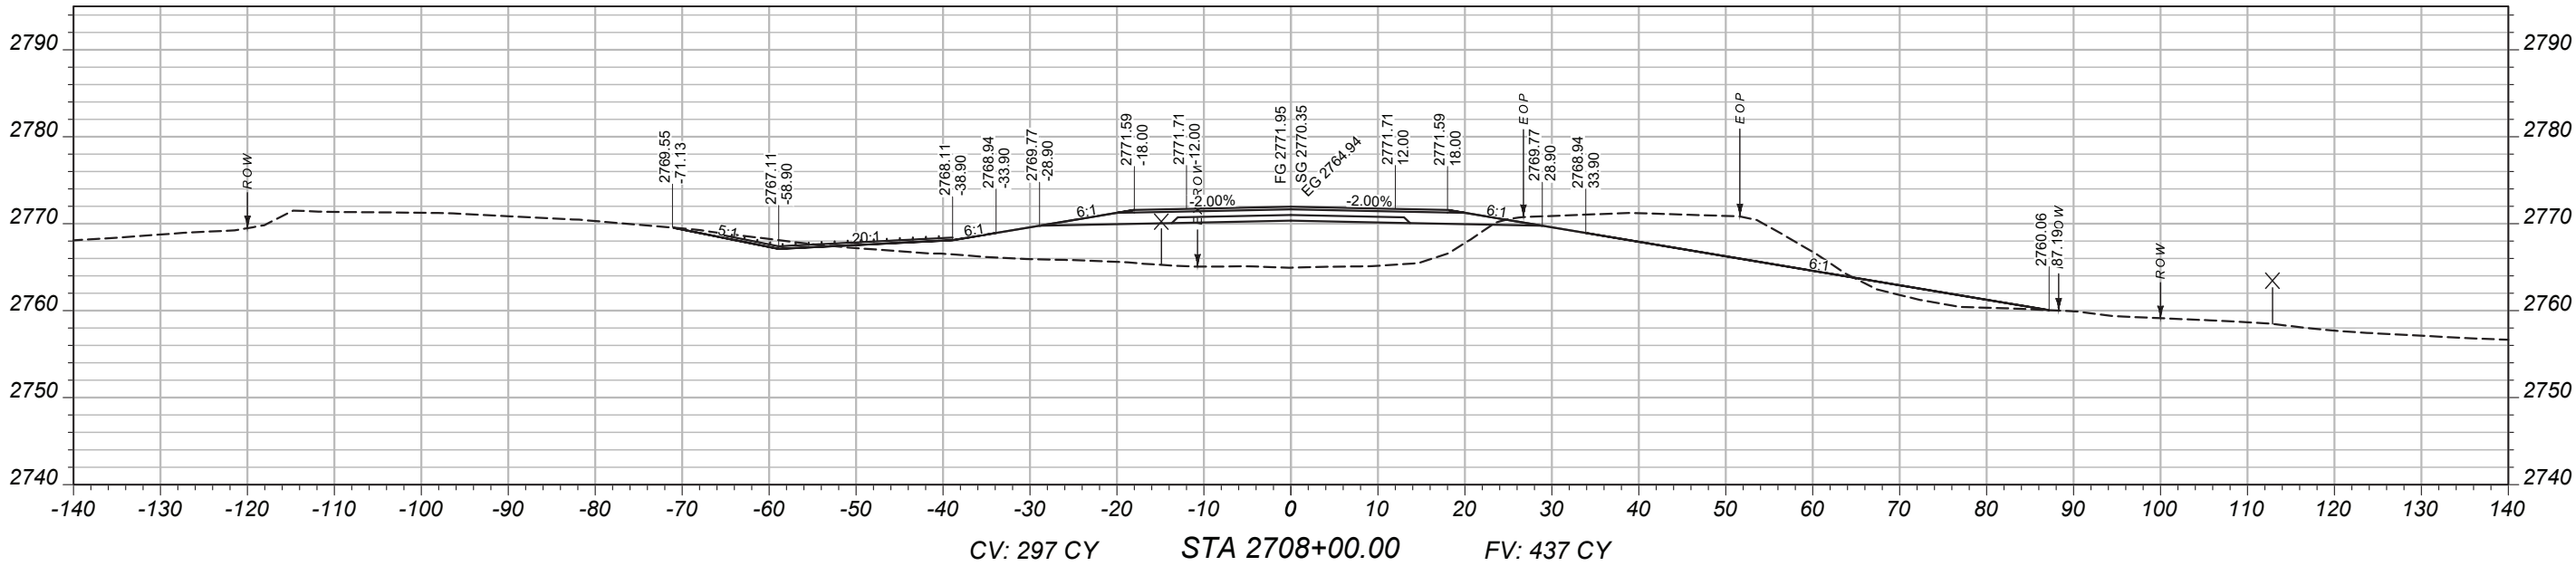

PROJECT NAME

BROCKWAY - WEST

COUNTY

MCCONE

PROJECT ID

SSS-NH 57-6(24)260

UPN

9728000

DESIGNED BY

B. FRANK 03/2026

REVIEWED BY

CHECKED BY

J. CEREC 03/2026



CROSS SECTIONS

2/2/2026 2:05 PM

MAINLINE
CROSS-SECTIONS

PROJECT NAME
BROCKWAY - WEST

COUNTY
MCCONE

PROJECT ID
SSS-NH 57-6(24)260



UPN
9728000

DESIGNED BY B. FRANK	03/2026
REVIEWED BY	
CHECKED BY J. CERECK	03/2026
9728000RDLAY002.DWG	



CROSS SECTIONS

2/2/2026 2:05 PM

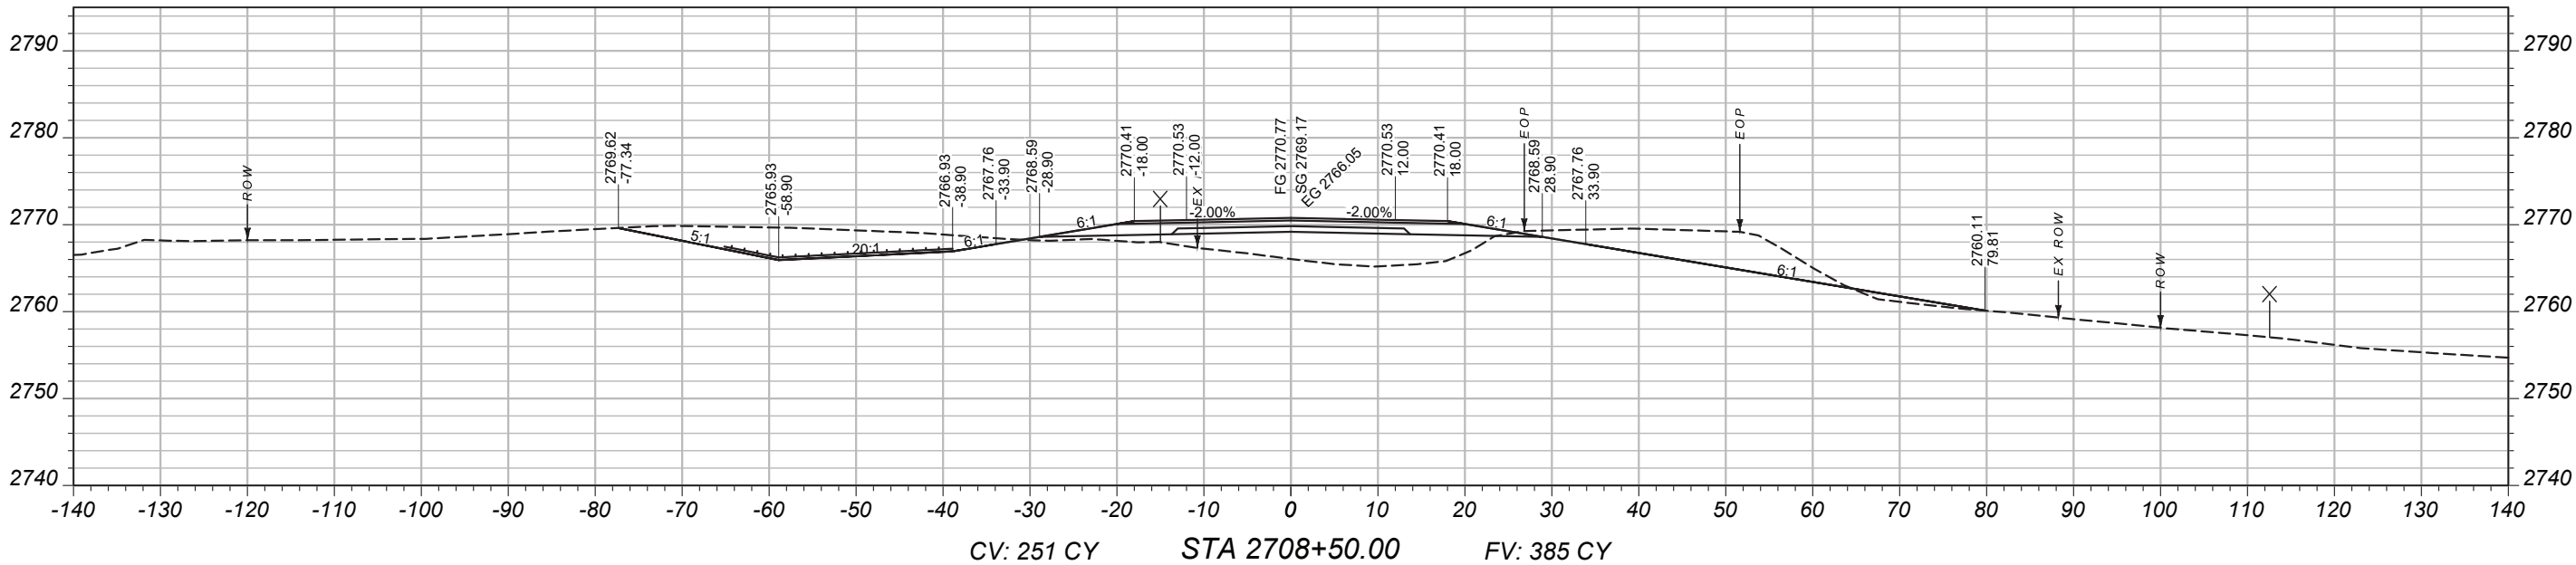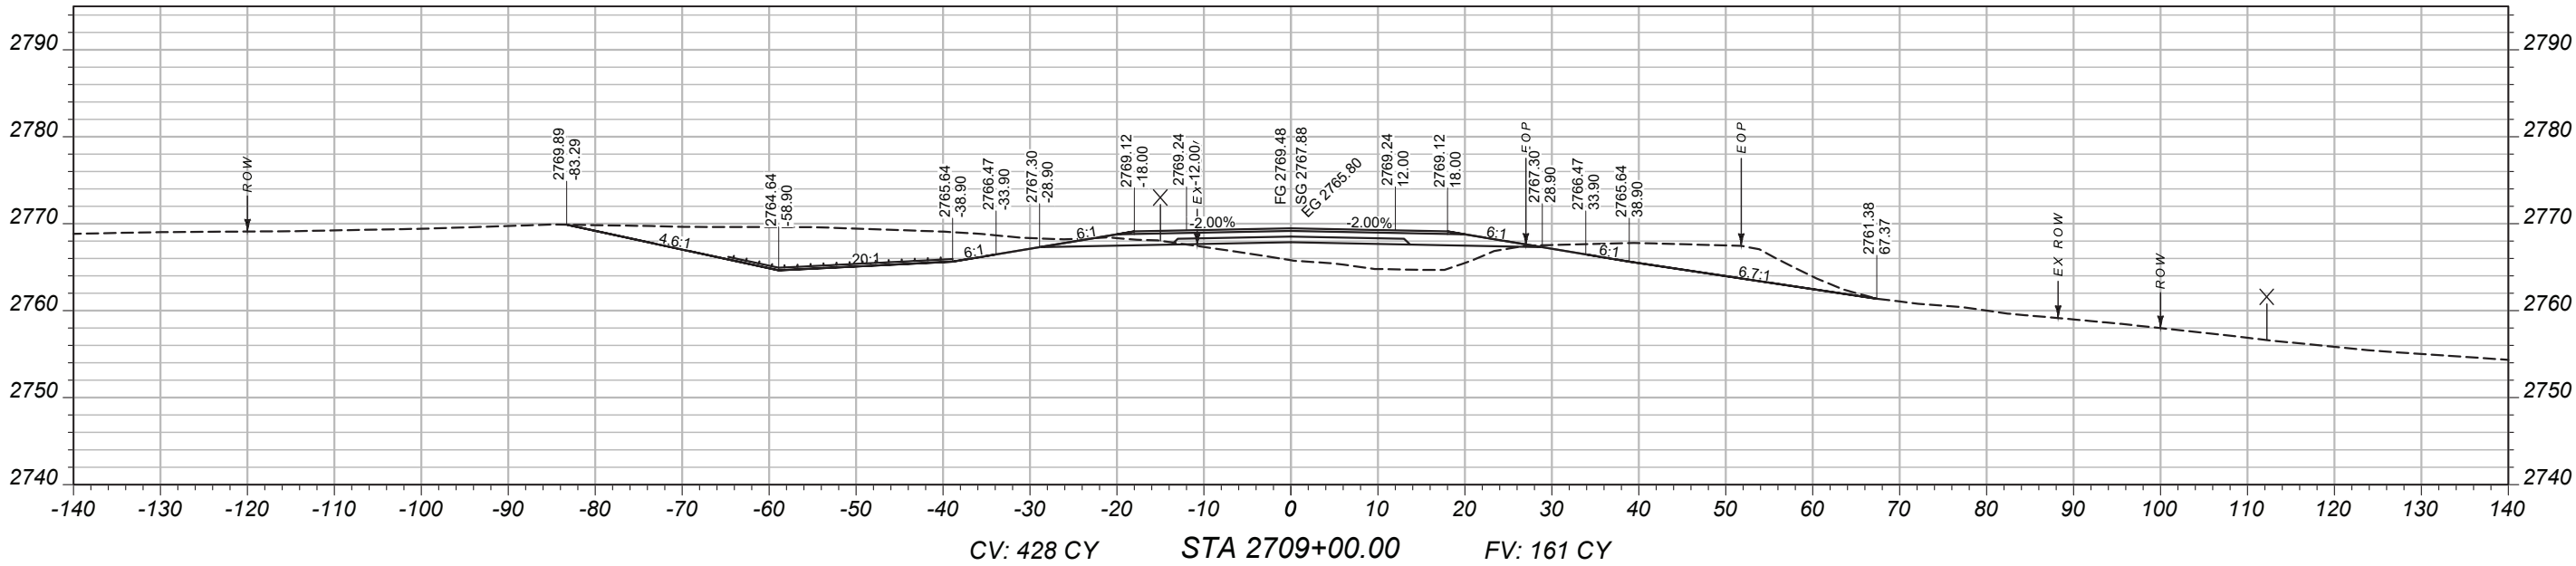

MAINLINE
CROSS-SECTIONS

BROCKWAY - WEST

MCCONE

SSS-NH 57-6(24)260

9728000

PROJECT NAME

COUNTY

PROJECT ID

UPN

DESIGNED BY

03/2026

REVIEWED BY

CHECKED BY



03/2026

9728000RDLA V002.DWG





CROSS SECTIONS

2/2/2026 2:05 PM

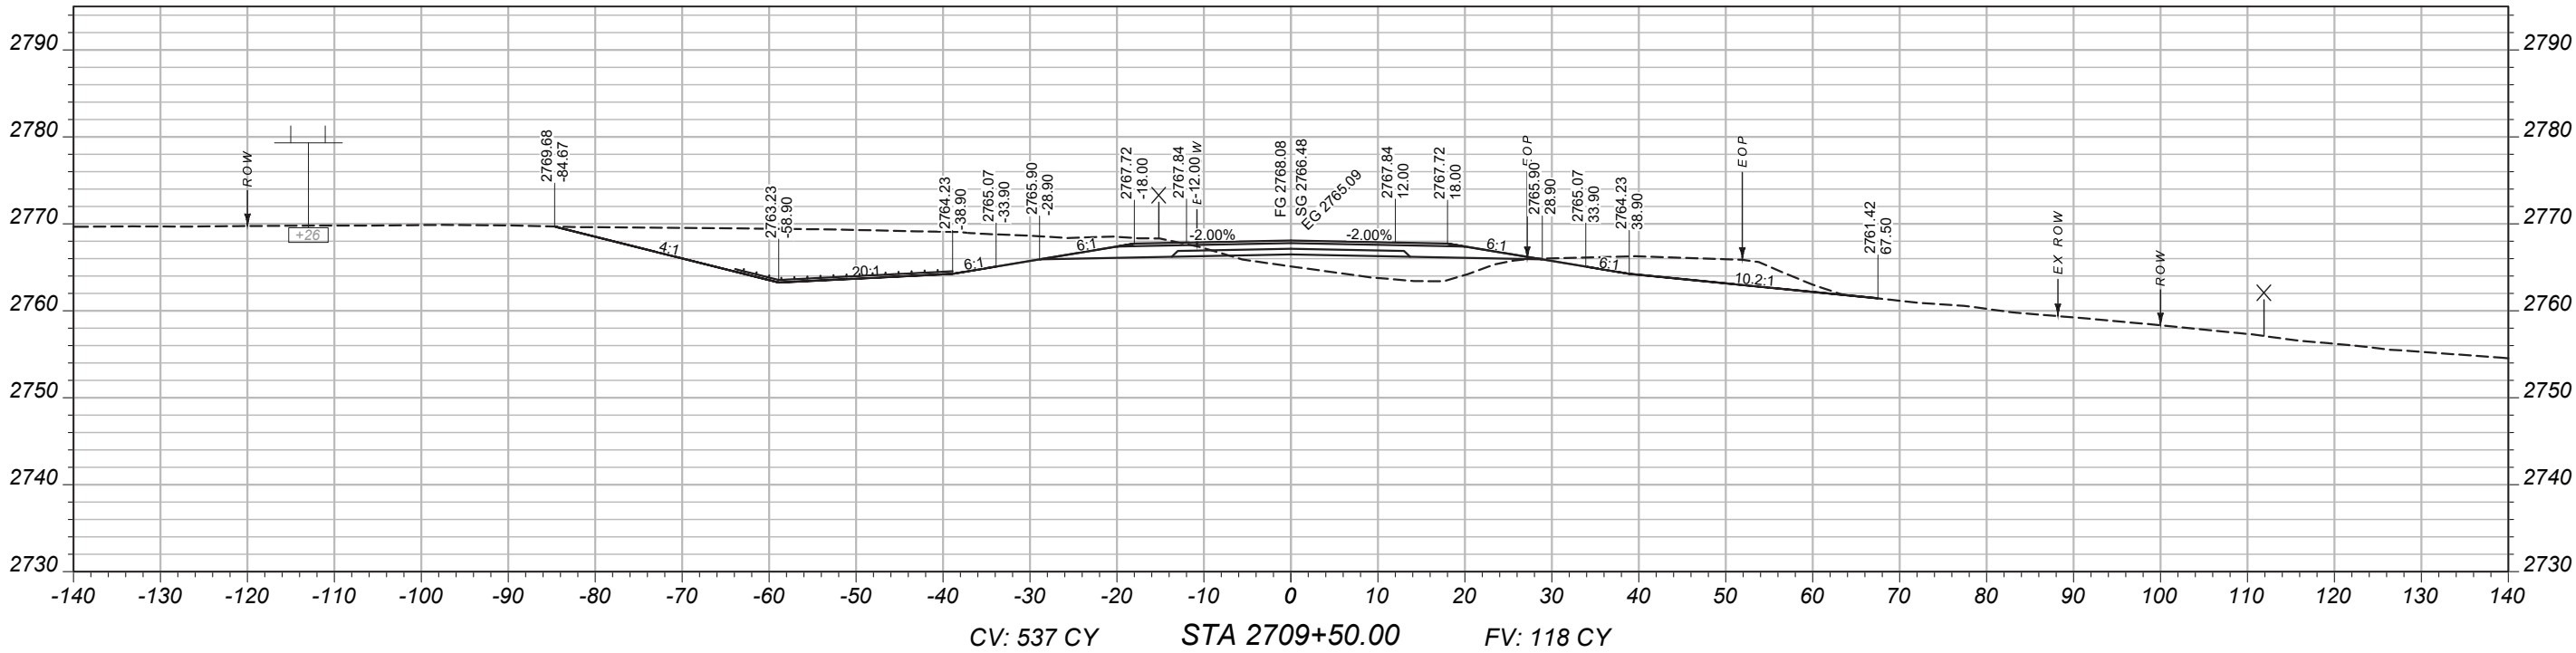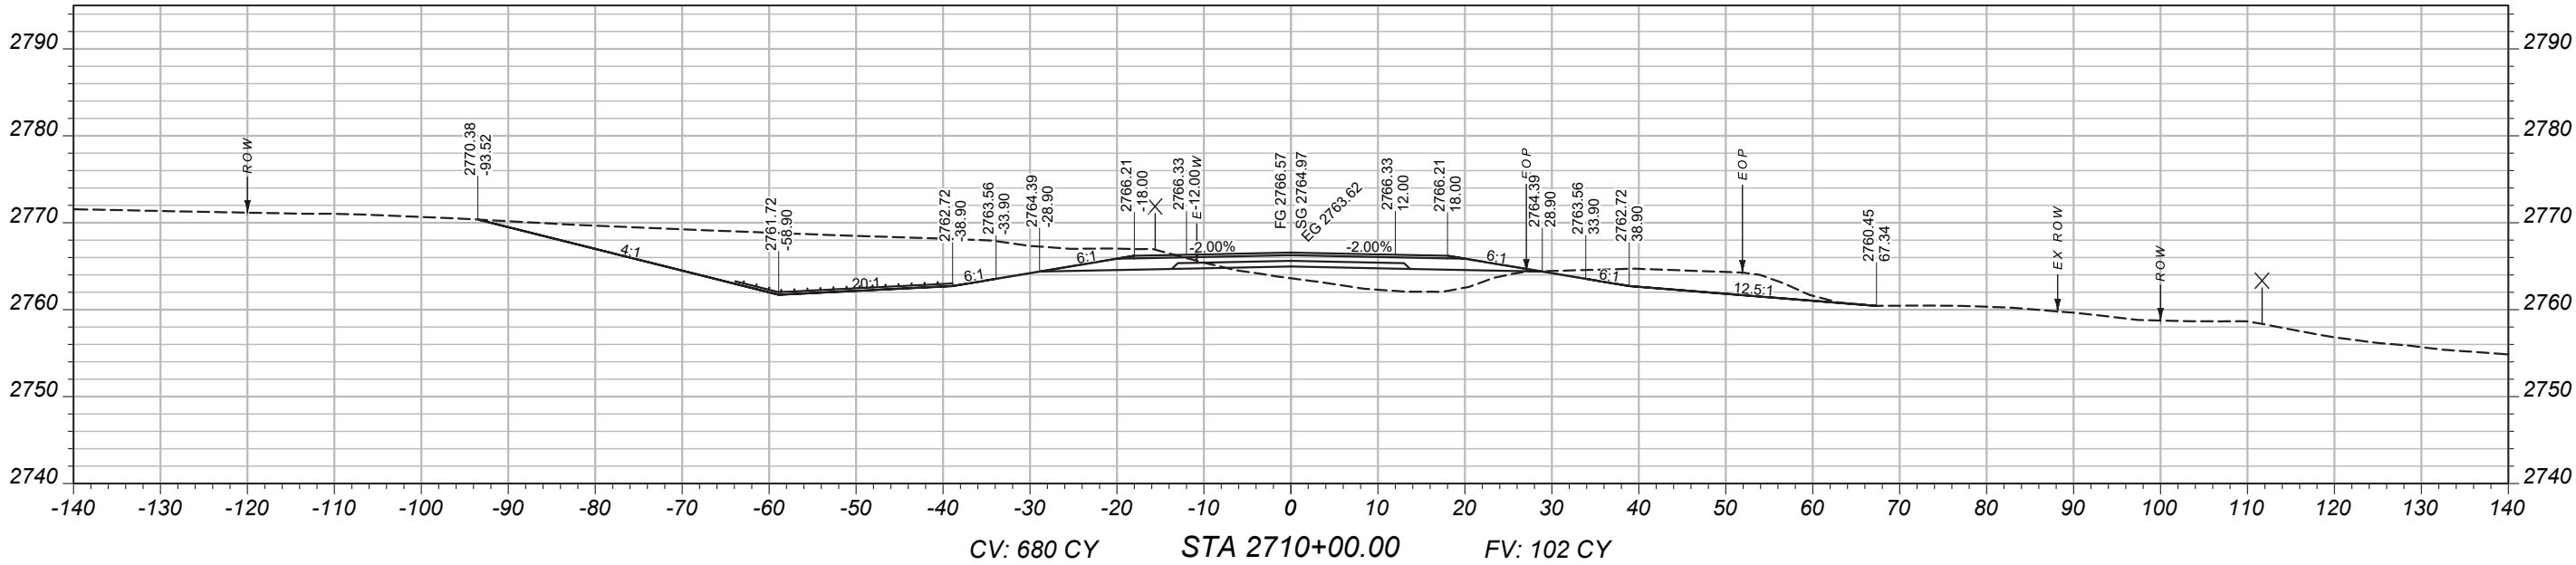

MAINLINE
CROSS-SECTIONS

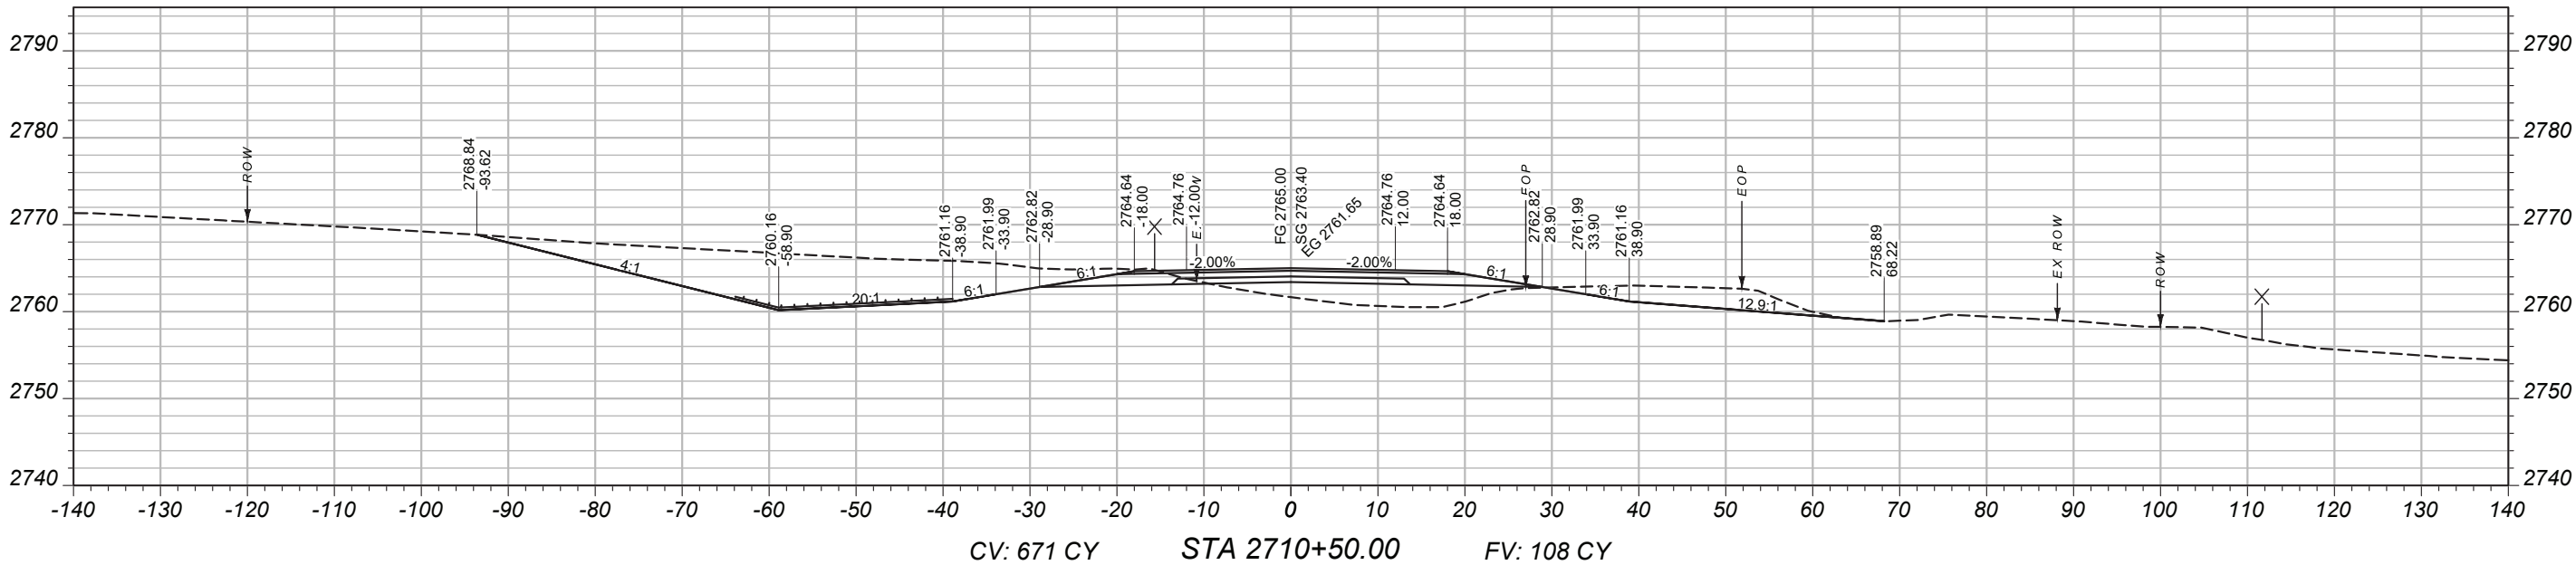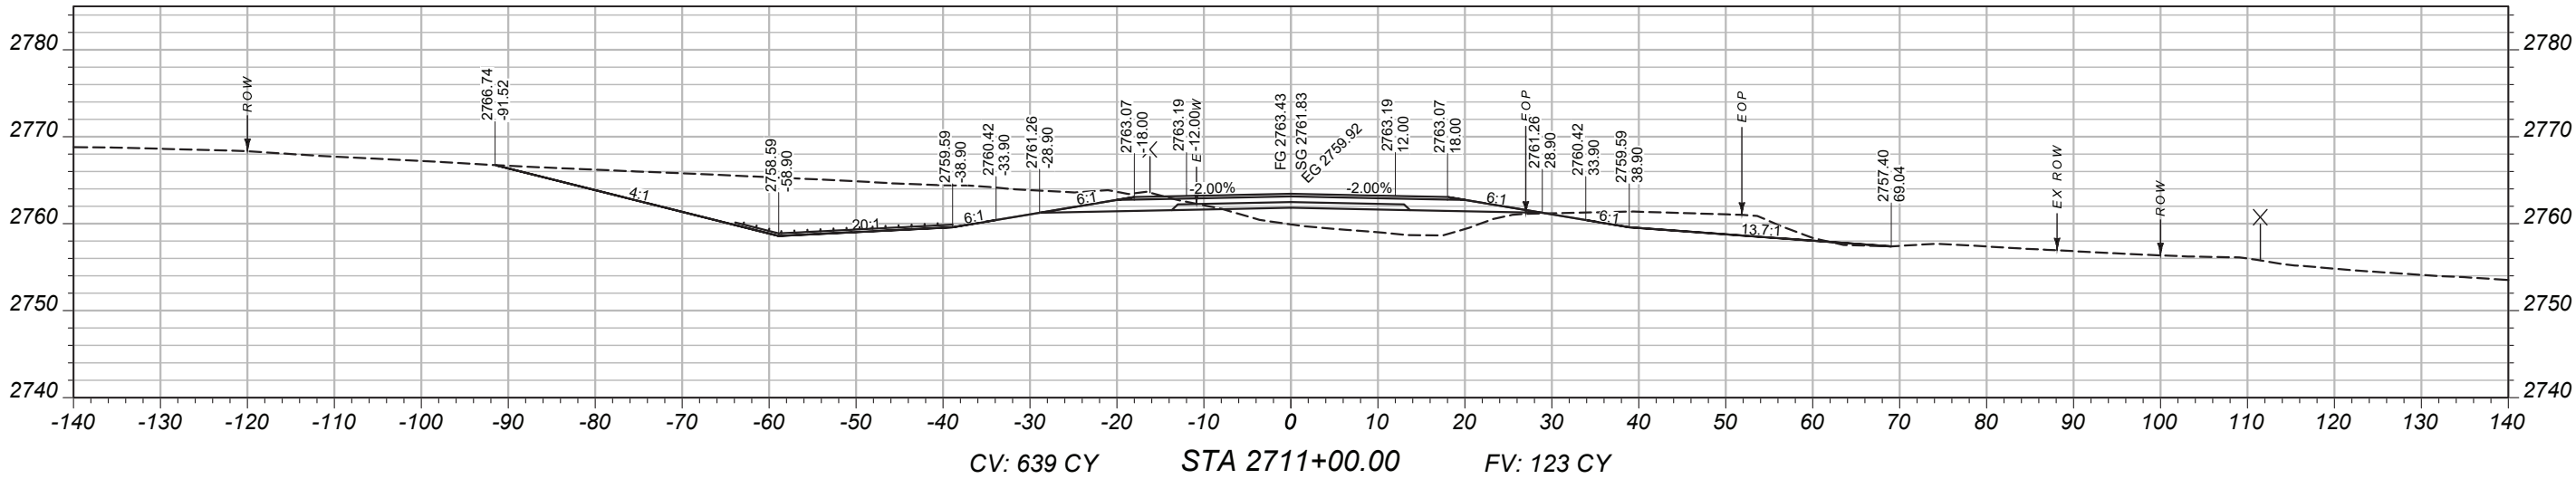

PROJECT NAME

BROCKWAY - WEST

COUNTY

MCCONE

PROJECT ID

SSS-NH 57-6(24)260

UPN

9728000

DESIGNED BY

B. FRANK 03/2026

REVIEWED BY

CHECKED BY




J. CERECK 03/2026

9728000RDLA V002.DWG






CROSS SECTIONS

MAINLINE
CROSS-SECTIONS

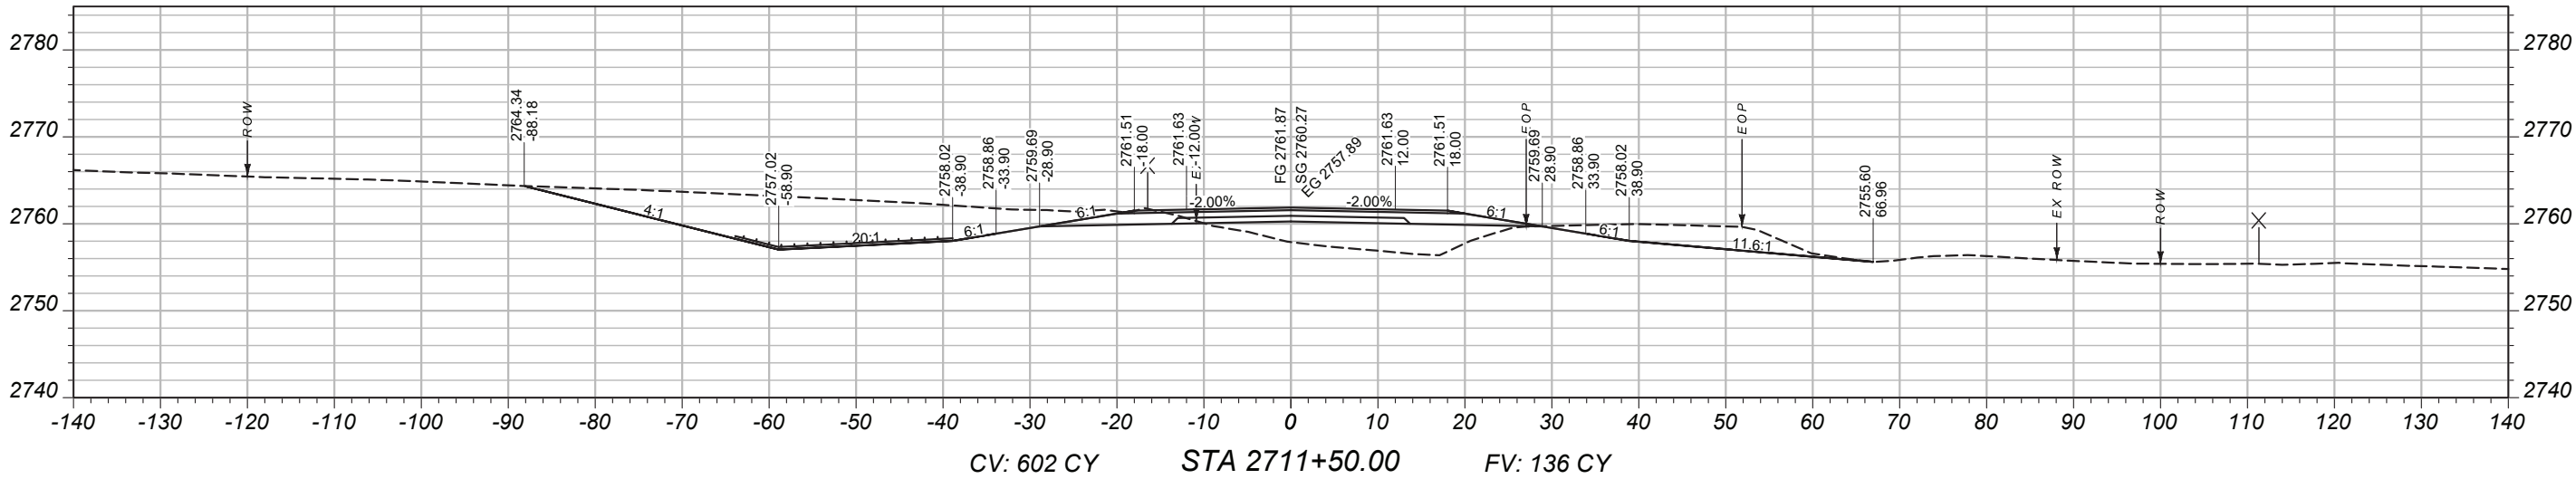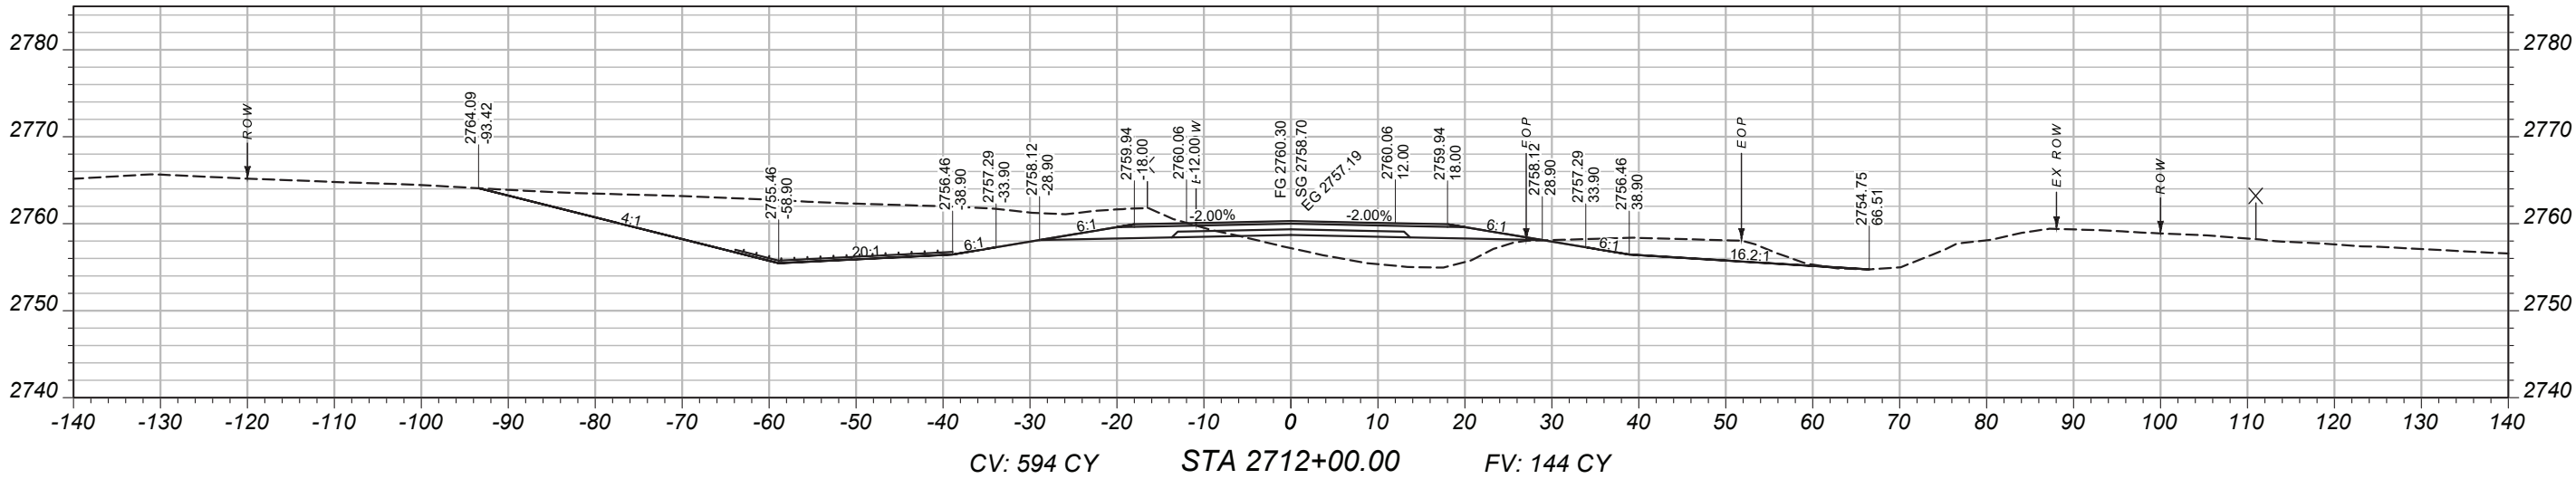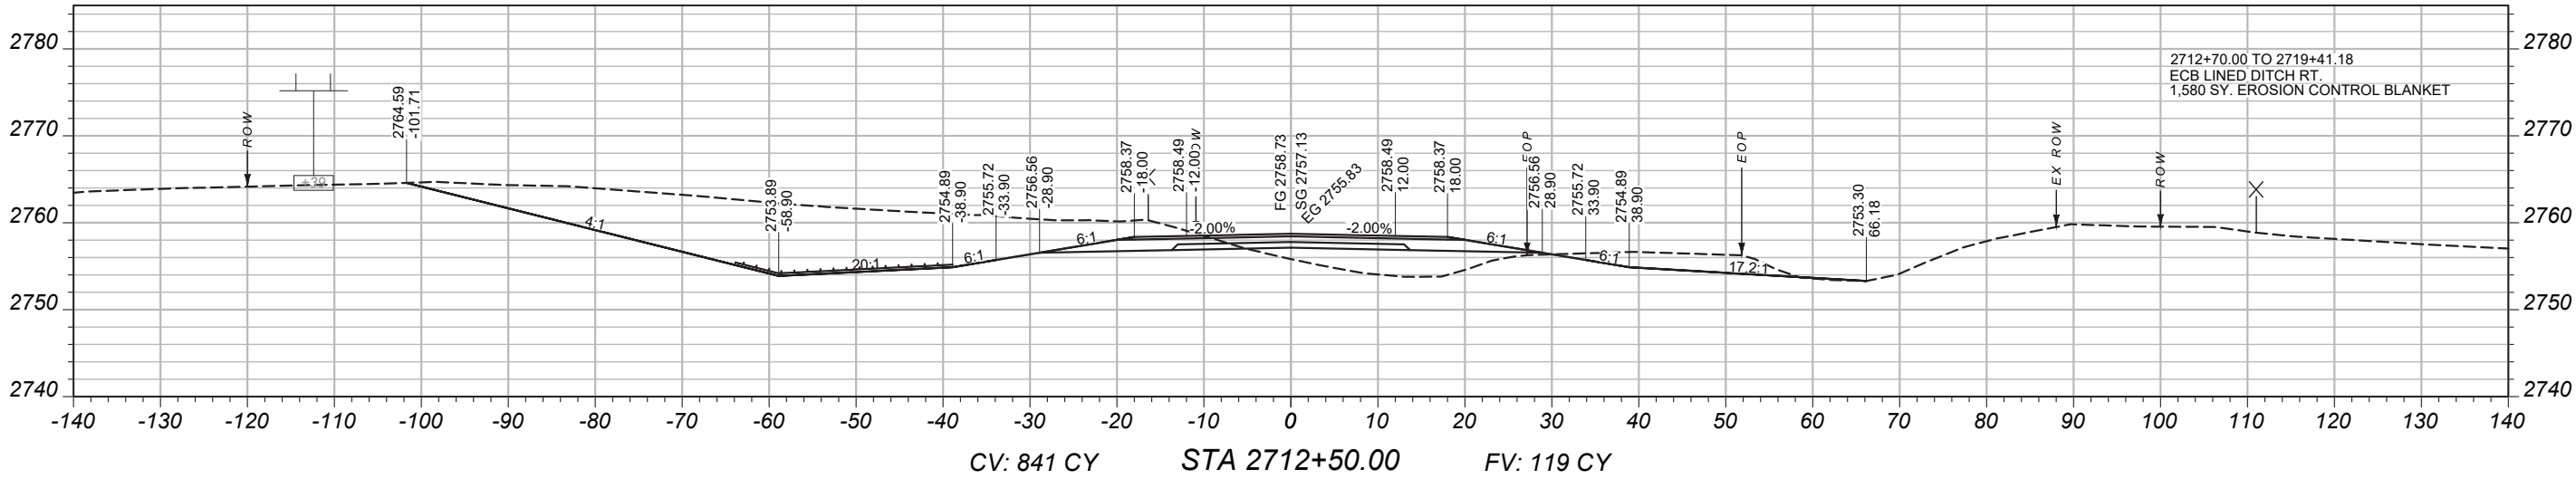

PROJECT NAME		BROCKWAY - WEST	
COUNTY		MCCONE	
PROJECT ID		SSS-NH 57-6(24)260	
UPN		9728000	
DESIGNED BY	03/2026	MONTANA Department of Transportation	
REVIEWED BY			
CHECKED BY	03/2026		
J. CERECK	9728000RDLA V002.DWG	CROSS SECTIONS	
		2/2/2026 2:05 PM	

MAINLINE
CROSS-SECTIONS

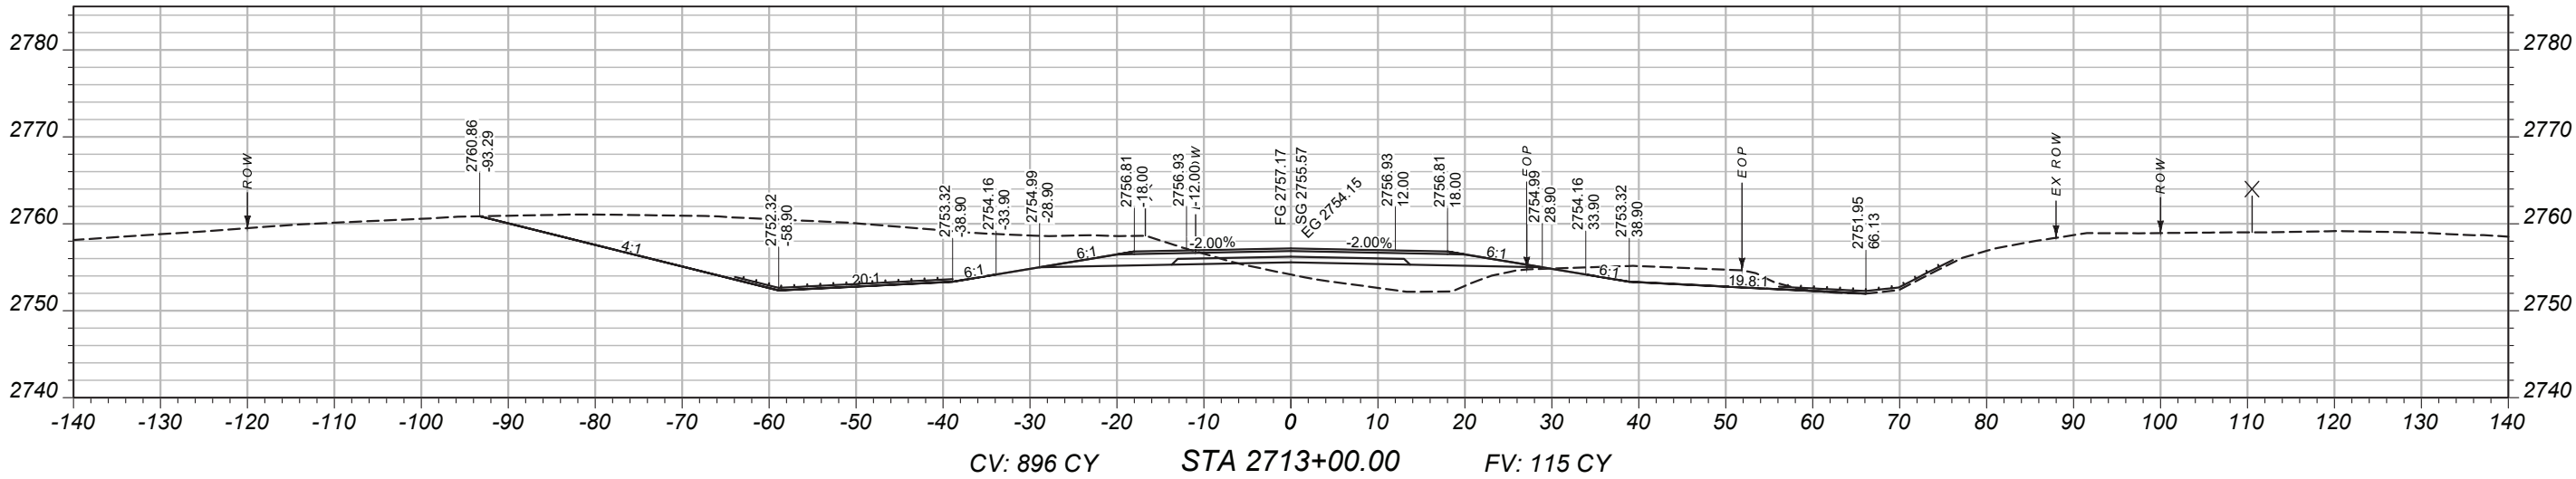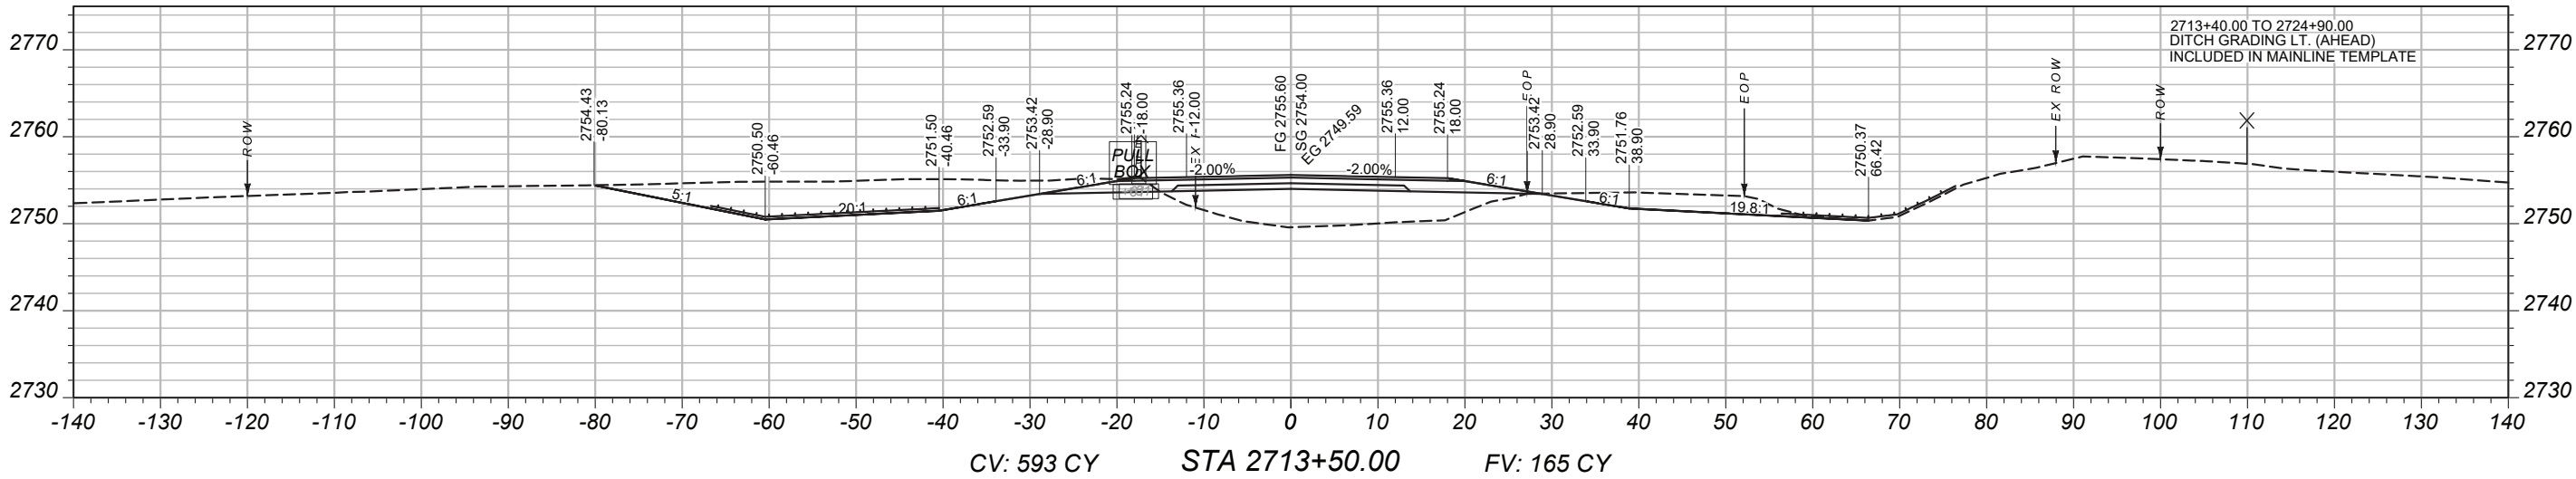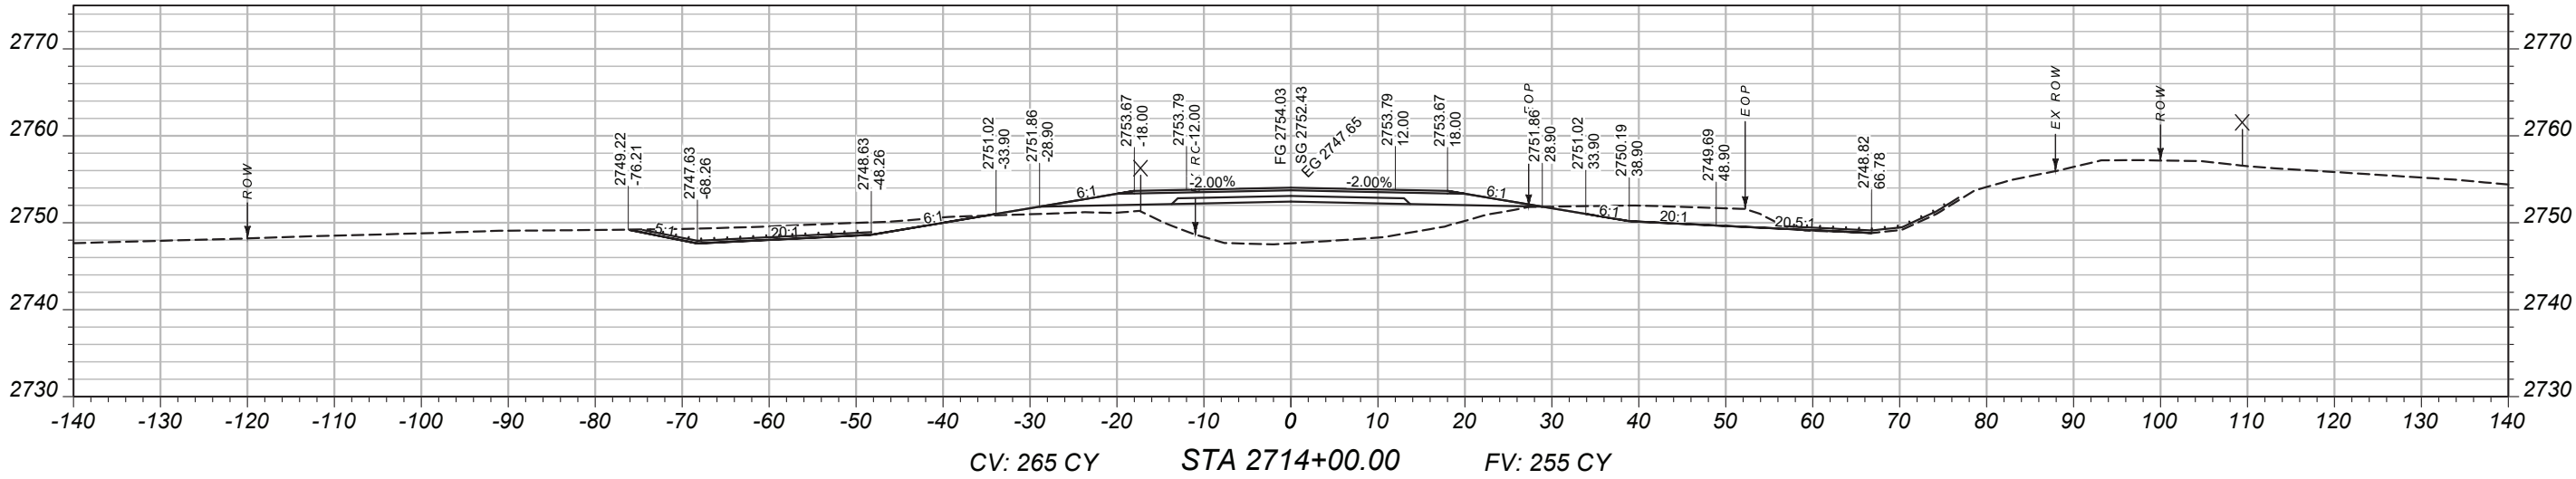

PROJECT NAME		BROCKWAY - WEST	
COUNTY		MCCONE	
PROJECT ID		SSS-NH 57-6(24)260	
UPN		9728000	
DESIGNED BY	03/2026	MONTANA Department of Transportation	
REVIEWED BY			
CHECKED BY	03/2026		
J. CERECK		CROSS SECTIONS	
9728000RDLA V002.DWG		2/2/2026 2:05 PM	

MAINLINE
CROSS-SECTIONS

PROJECT NAME
BROCKWAY - WEST

COUNTY
MCCONE

PROJECT ID
SSS-NH 57-6(24)260

UPN
9728000

DESIGNED BY
B. FRANK

REVIEWED BY
03/2026



CHECKED BY
J. CERECK

03/2026
9728000RDLA V002.DWG



CROSS SECTIONS

2/2/2026 2:05 PM

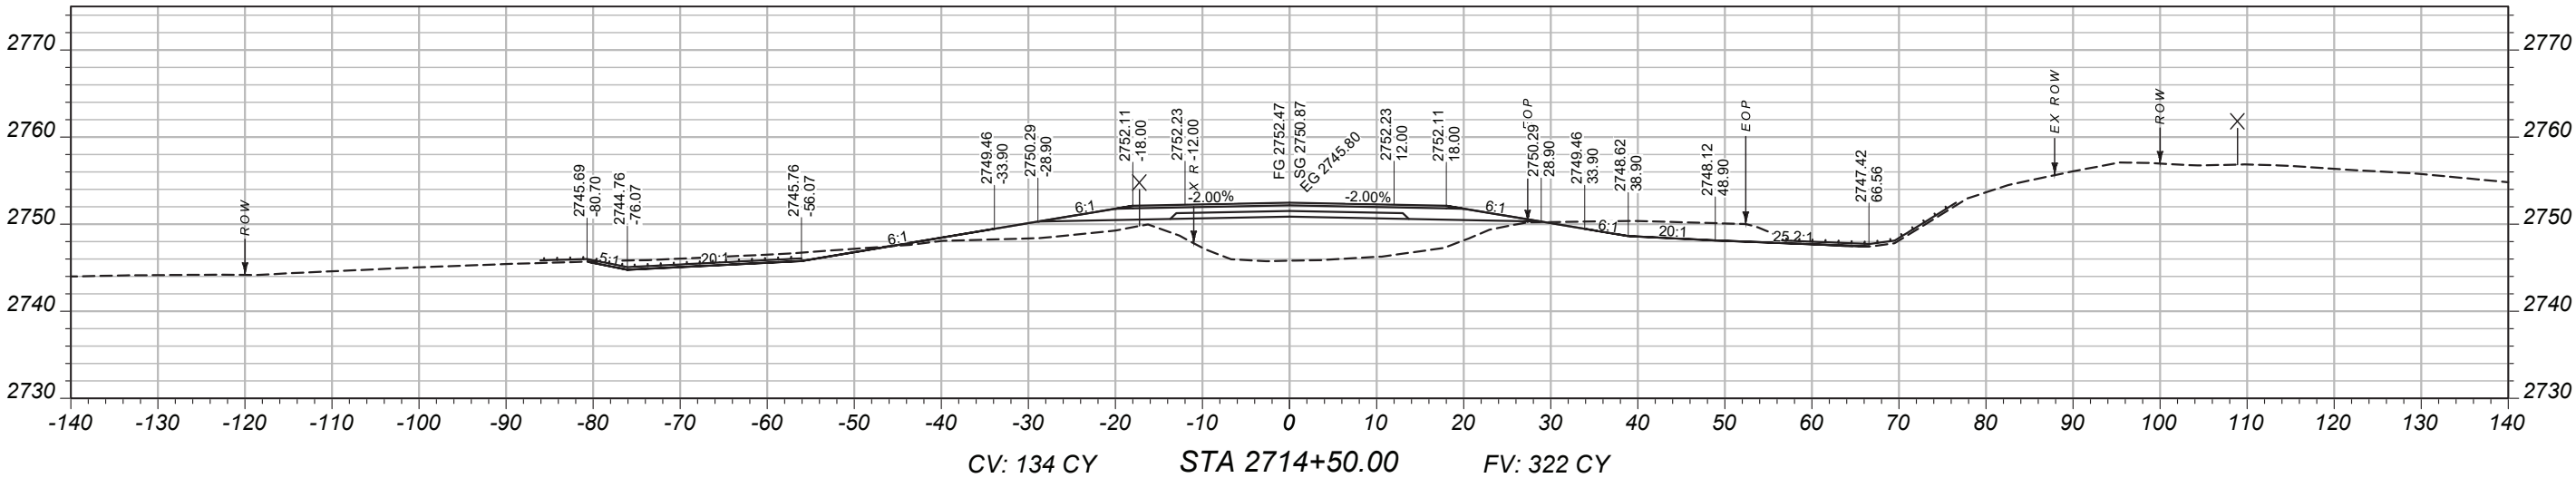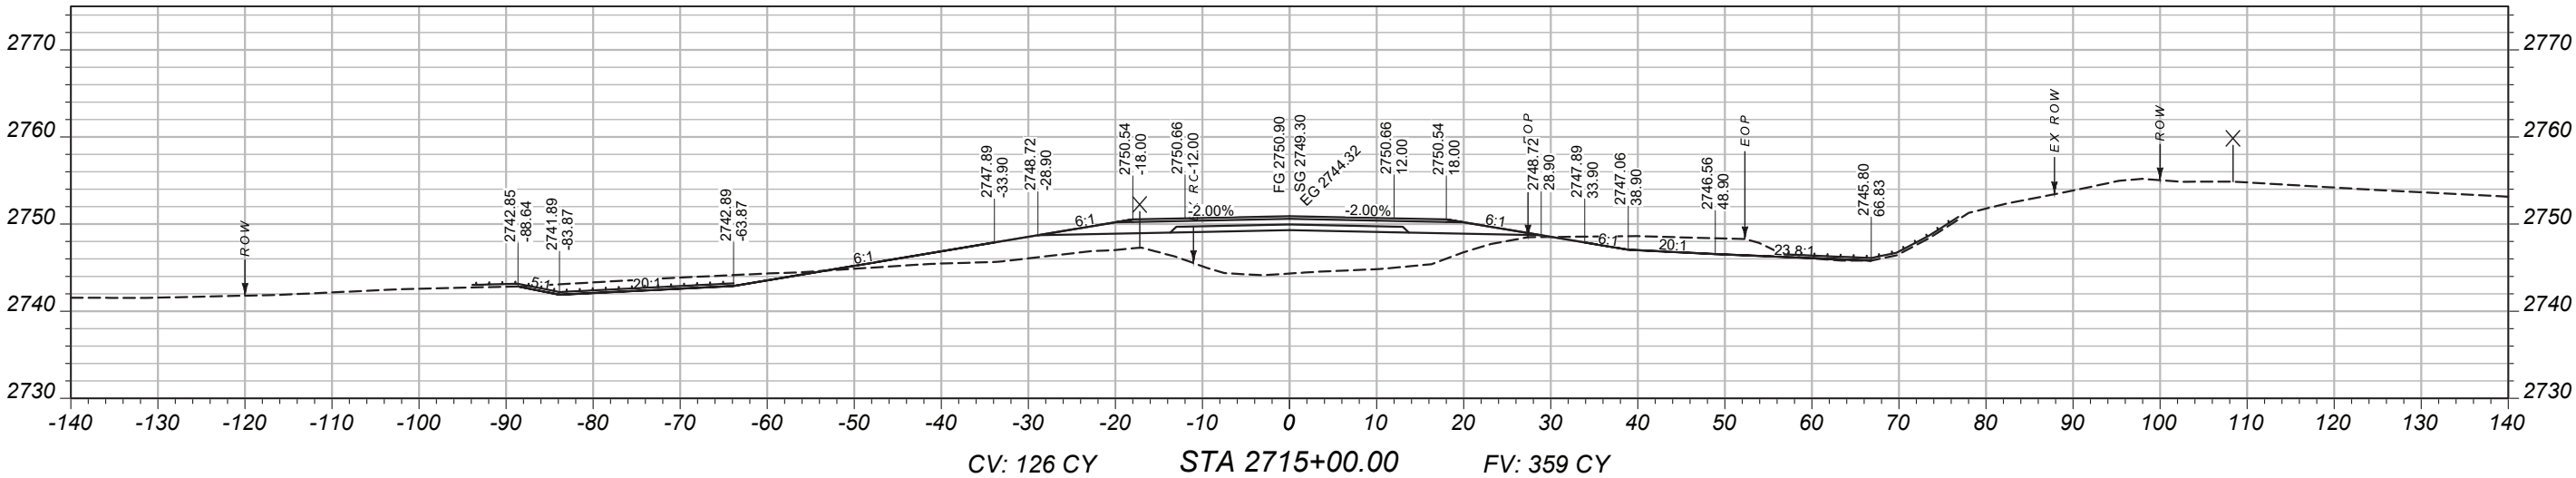

MAINLINE
CROSS-SECTIONS

PROJECT NAME
BROCKWAY - WEST

COUNTY
MCCONE

PROJECT ID
SSS-NH 57-6(24)260

UPN
9728000

DESIGNED BY
B. FRANK

03/2026

REVIEWED BY

CHECKED BY



03/2026

9728000RDLA V002.DWG





CROSS SECTIONS


2/2/2026 2:05 PM

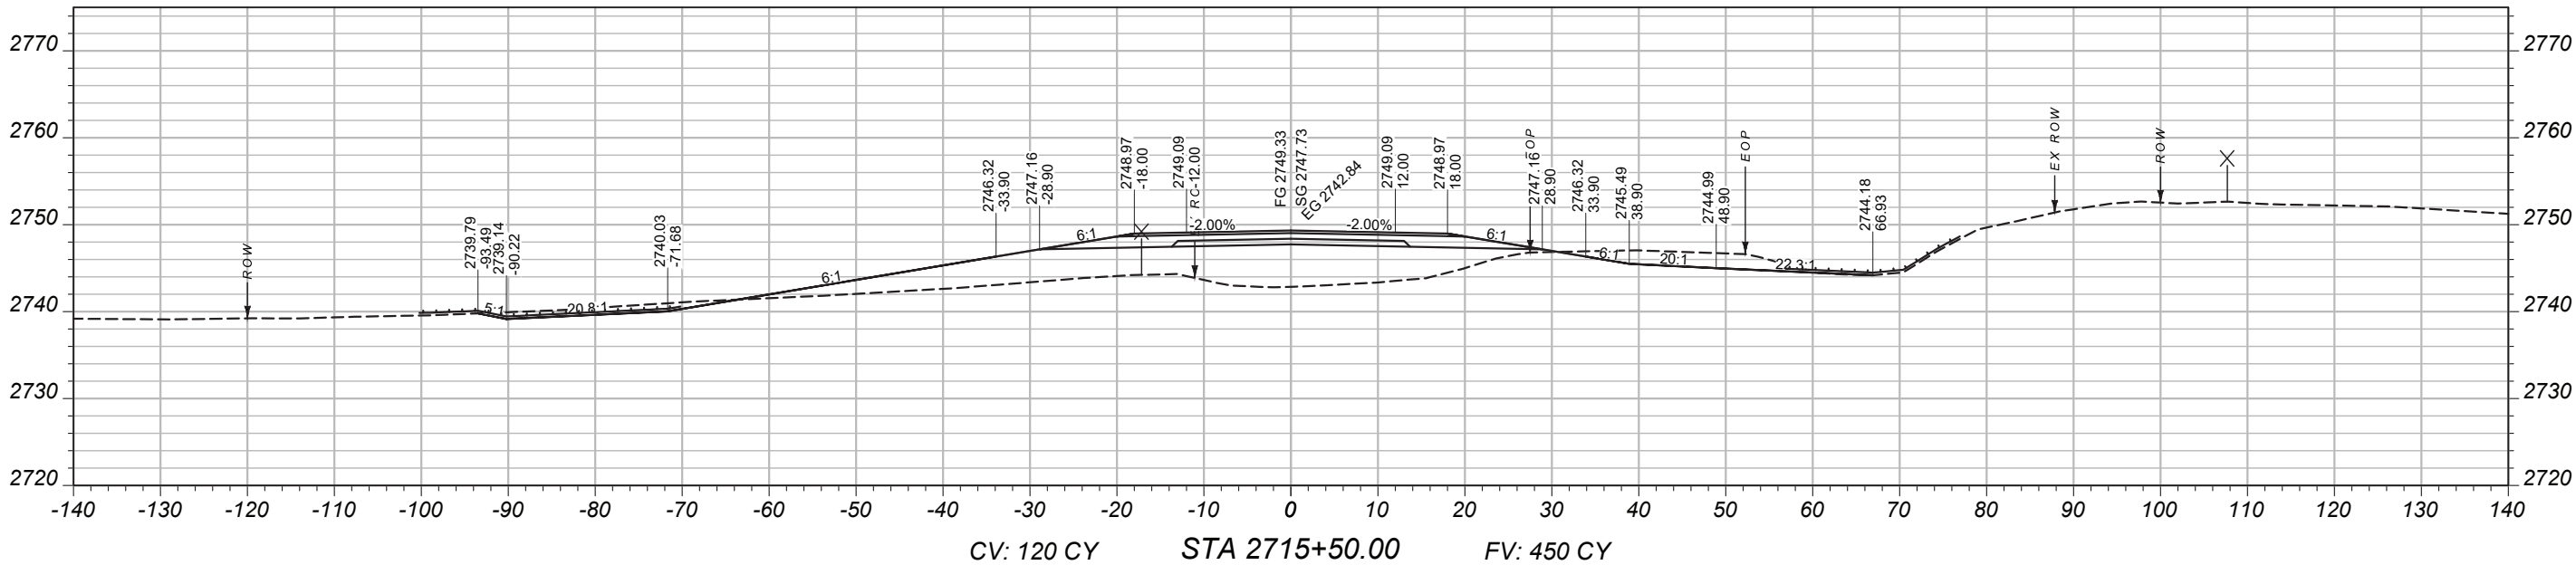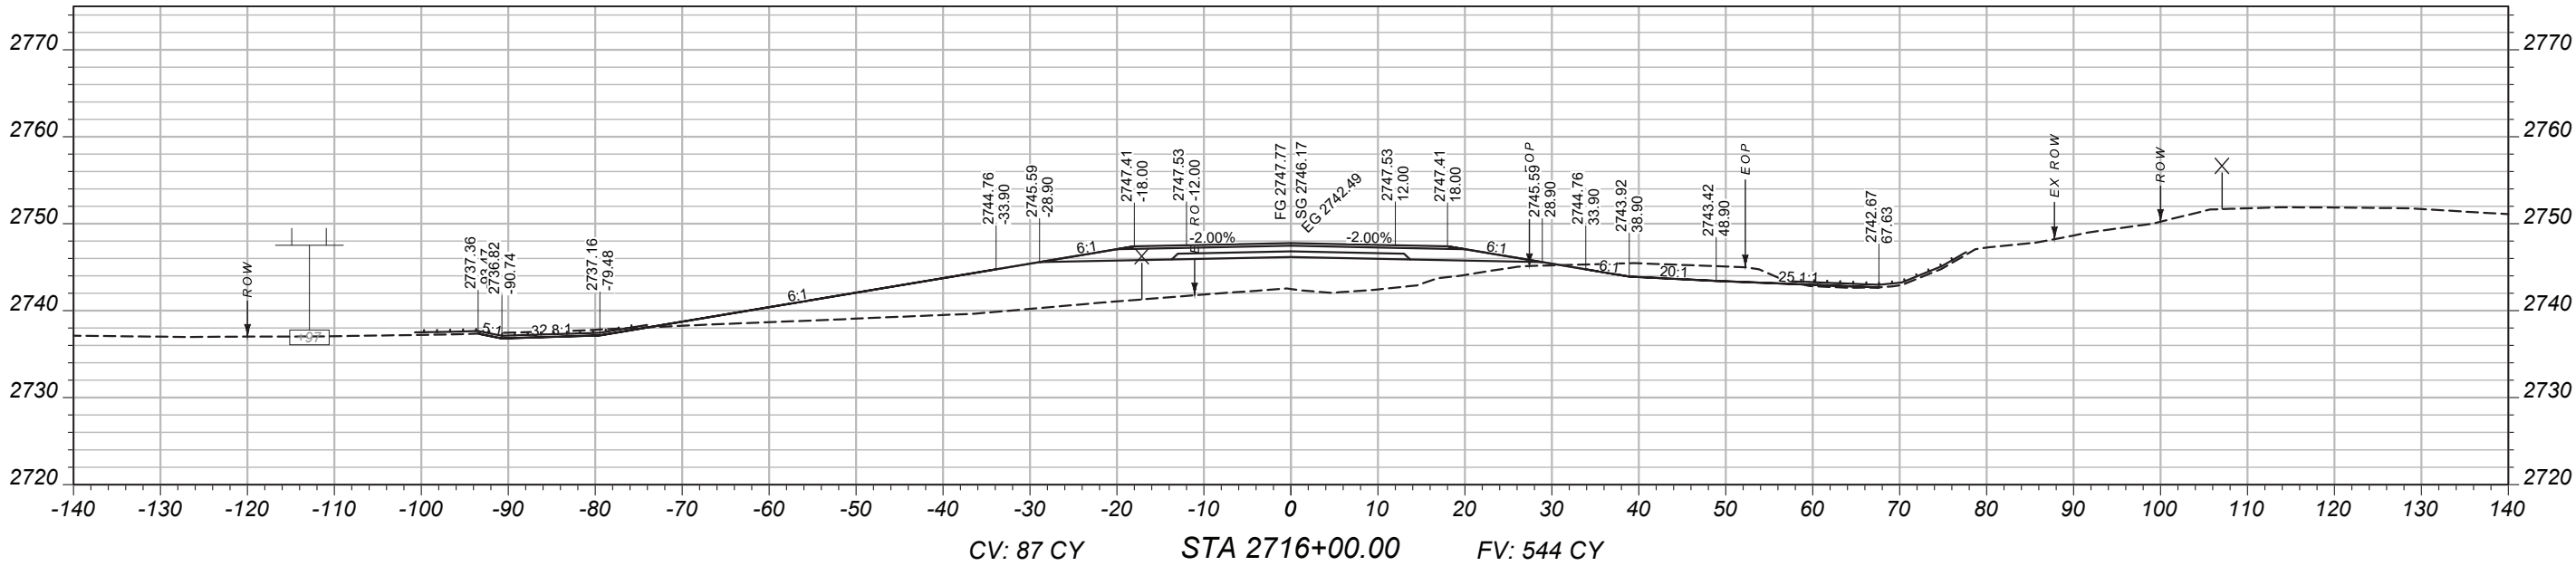

MAINLINE CROSS-SECTIONS

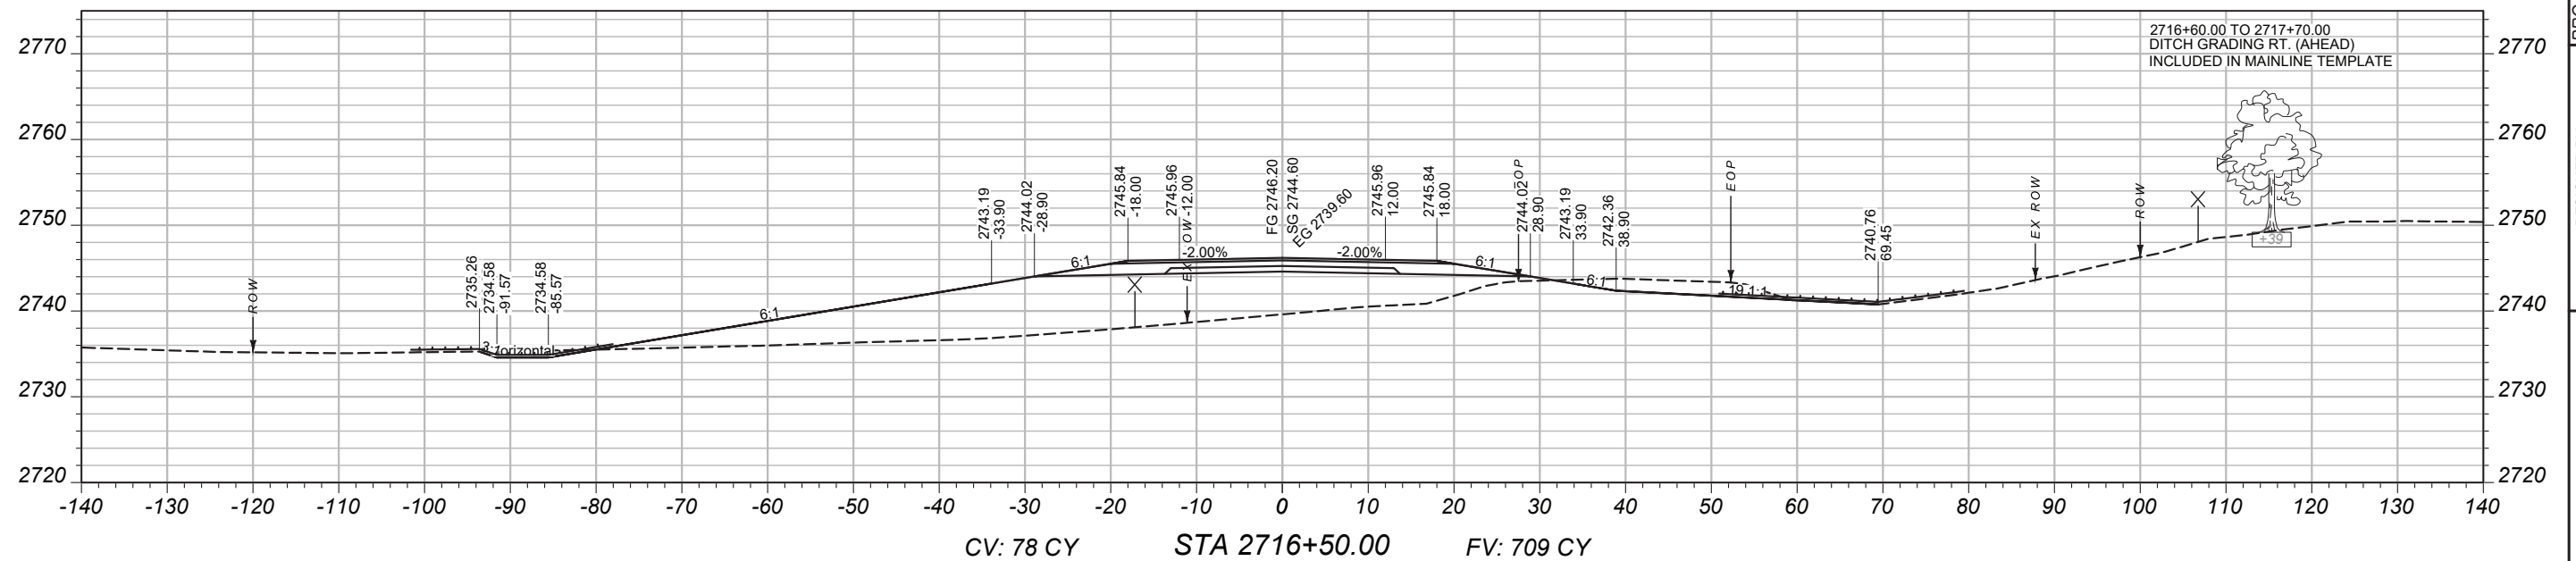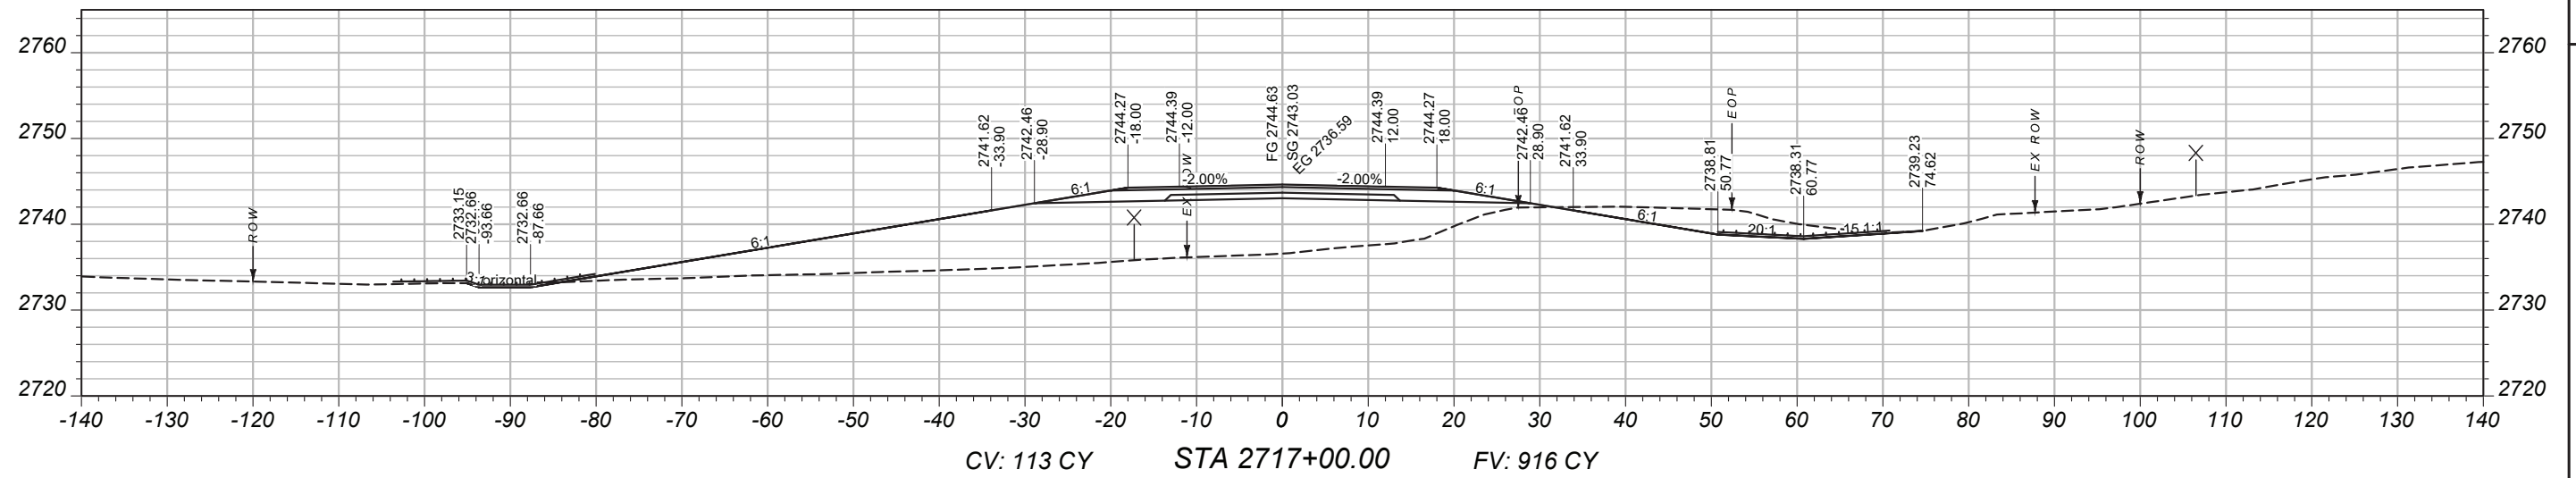

2716+60.00 TO 2717+70.00
DITCH GRADING RT. (AHEAD)
INCLUDED IN MAINLINE TEMPLATE

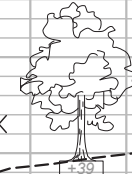

PROJECT / NAME

BROCKWAY - WEST

COUNTY

MCCONE

PROJECT ID

SSS-NH 57-6(24)260

UPN

9728000

DESIGNED BY

DESIGNED BY	
B. FRANK	03/2026

REVIEWED BY

CHECKED BY _____

J. CERECK	CHECKED BY	03/2026

03/2026	9728000RDLAY002.DWG





MONTANA
Department of Transportation

CROSS SECTIONS

2/2/2026 2:05 PM

MAINLINE
CROSS-SECTIONS

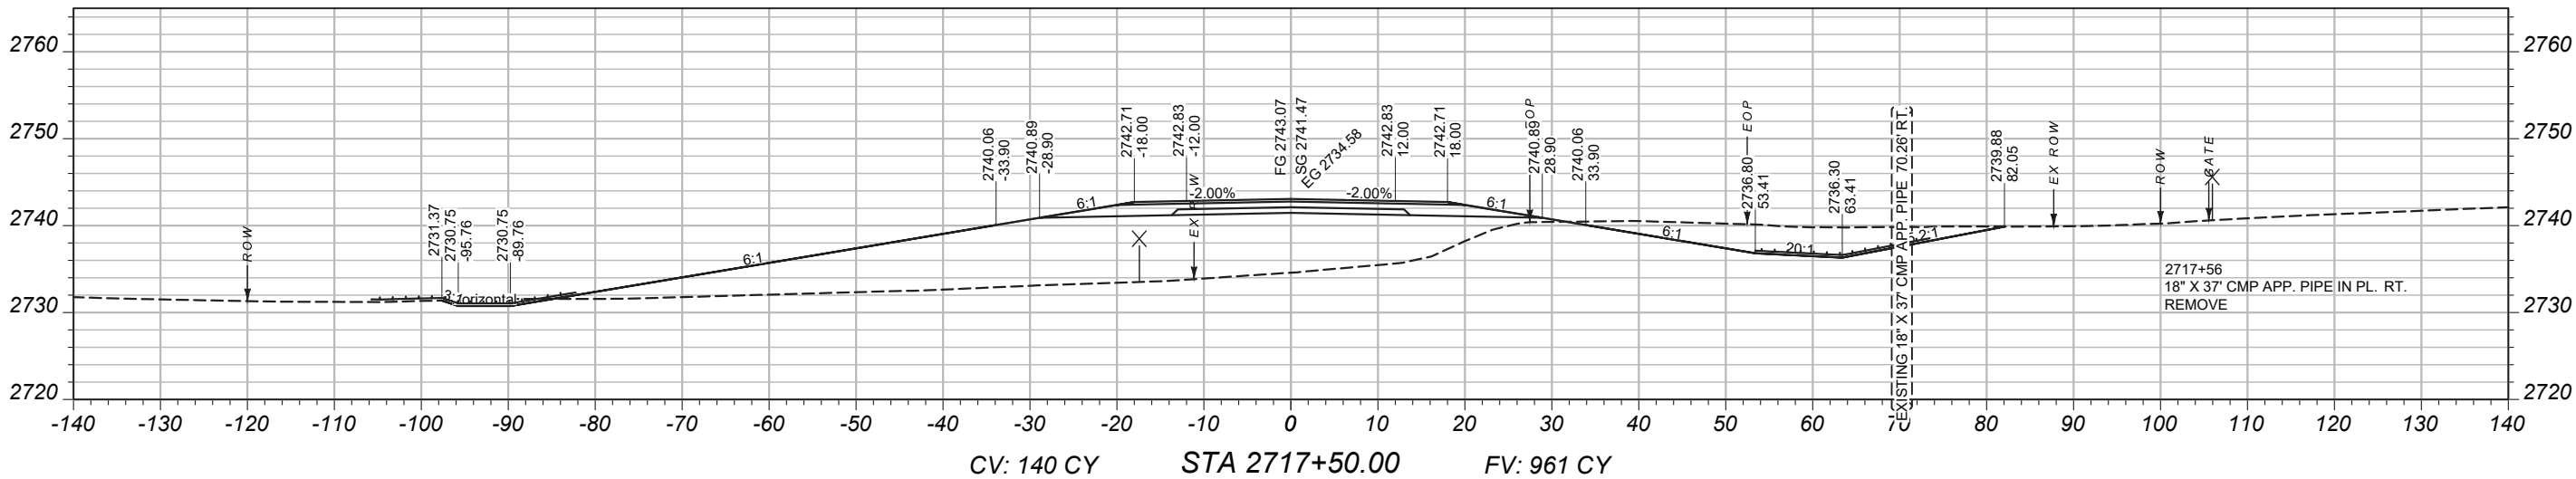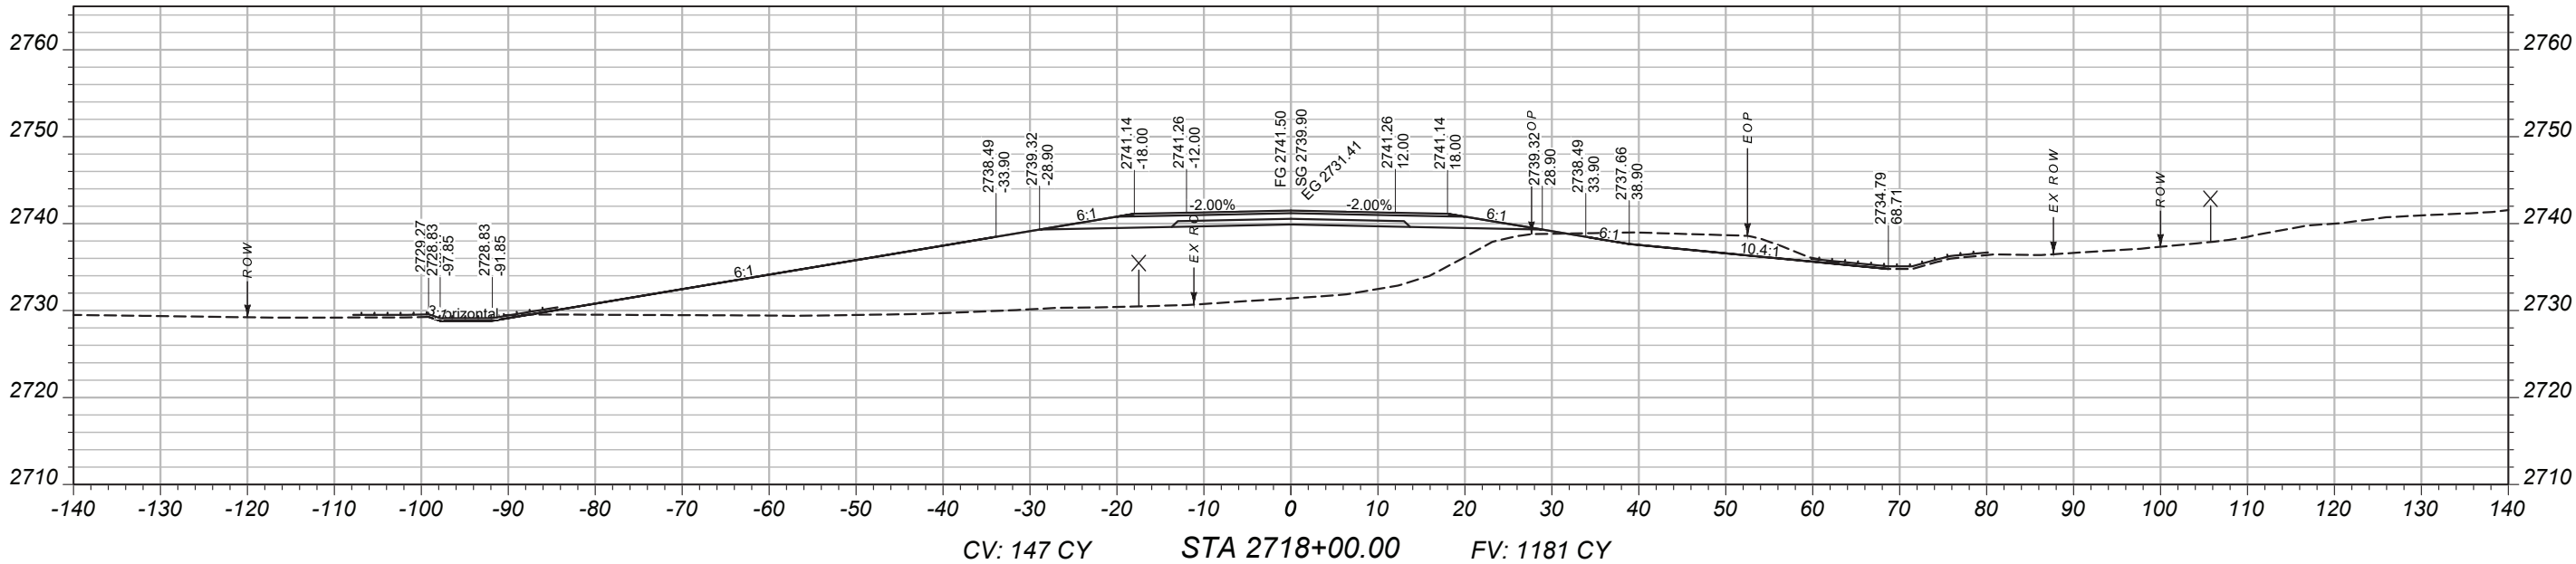

PROJECT NAME

BROCKWAY - WEST

COUNTY

MCCONE

PROJECT ID

SSS-NH 57-6(24)260

UPN

9728000

DESIGNED BY

B. FRANK 03/2026

REVIEWED BY

CHECKED BY



J. CEREC 03/2026

9728000RDLA V002.DWG



CROSS SECTIONS

MAINLINE
CROSS-SECTIONS

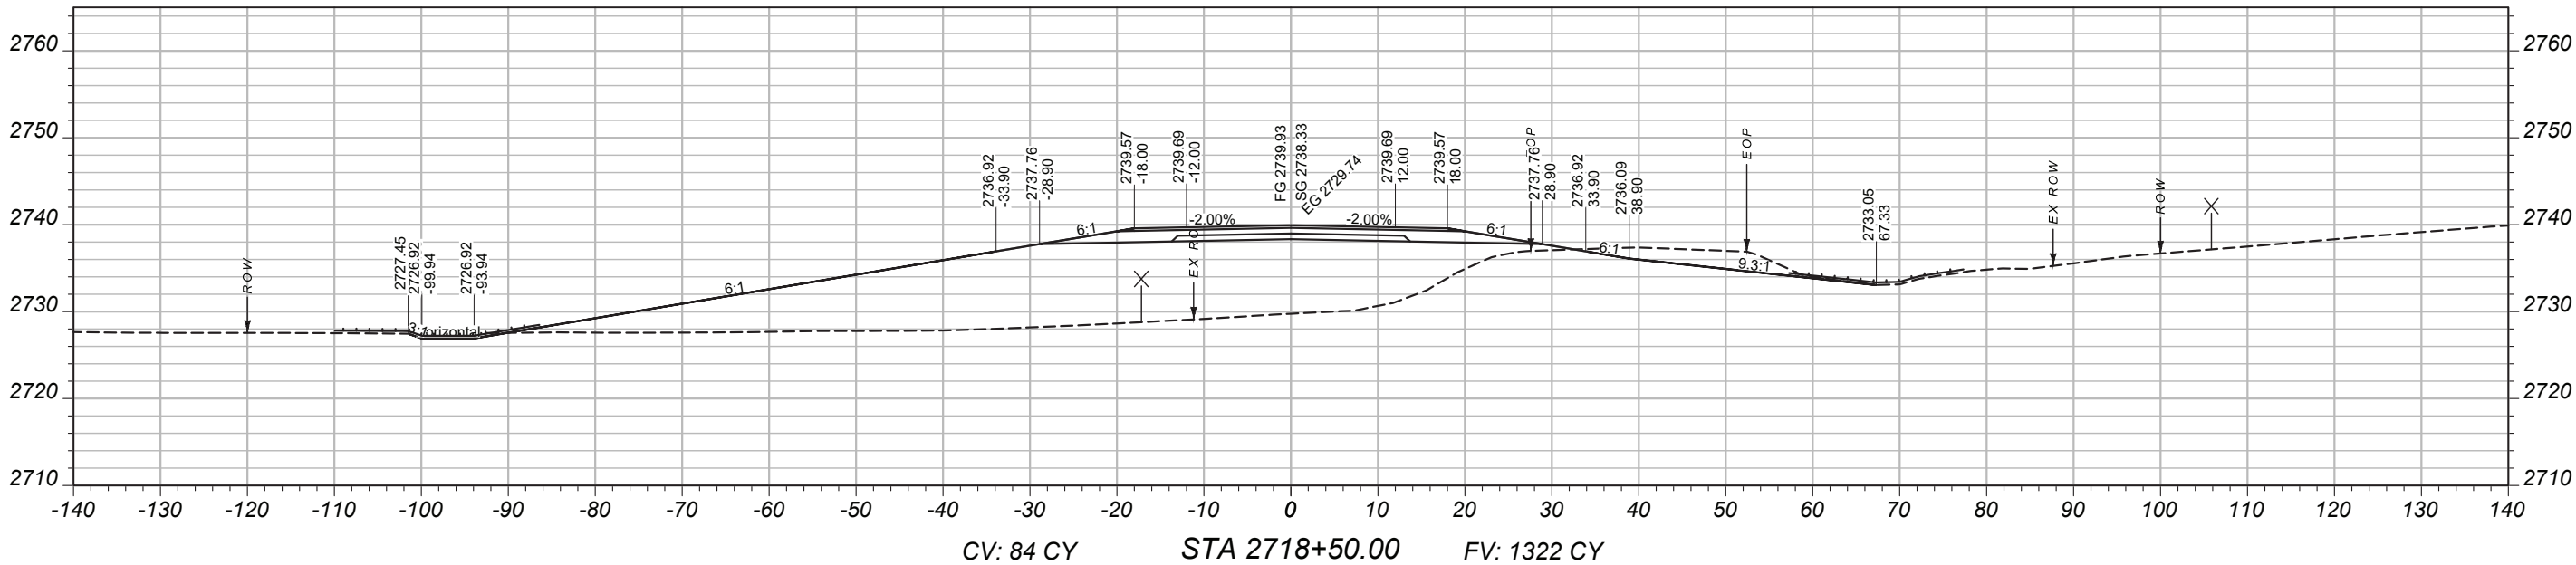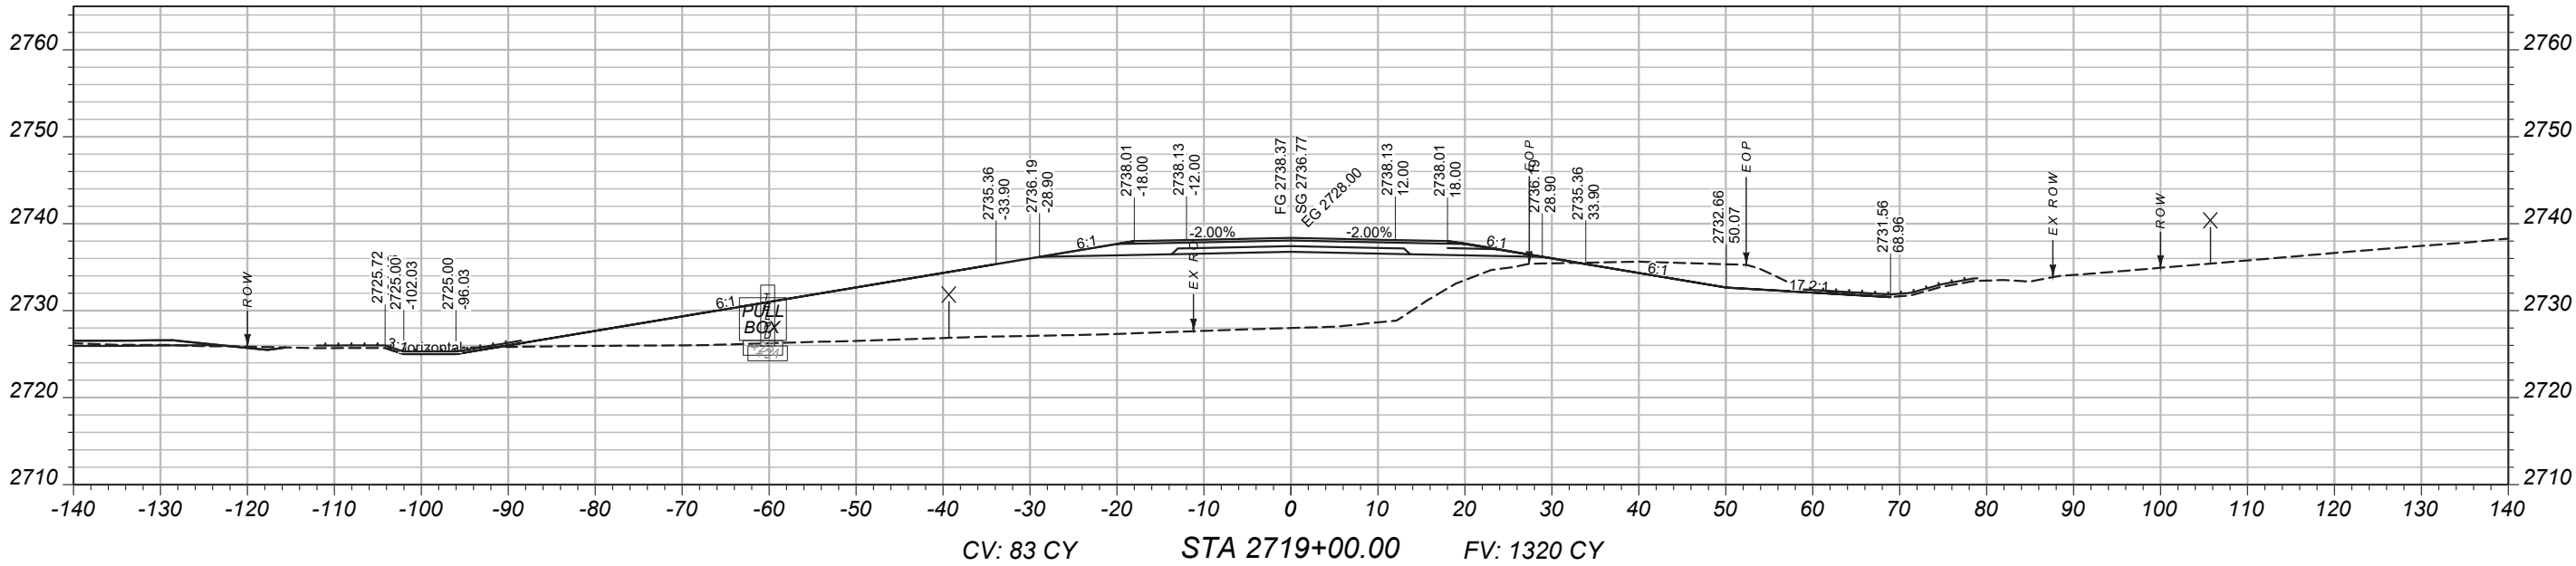



MONTANA
Department of Transportation

CROSS SECTIONS

DESIGNED BY
B. FRANK

REVIEWED BY

CHECKED BY
J. CERECK

03/2026

03/2026

9728000RDLA V002.DWG

2/2/2026 2:05 PM

PROJECT NAME
BROCKWAY - WEST

COUNTY
MCCONE

PROJECT ID
SSS-NH 57-6(24)260

UPN
9728000

MAINLINE
CROSS-SECTIONS

PROJECT NAME
BROCKWAY - WEST

COUNTY
MCCONE

PROJECT ID
SSS-NH 57-6(24)260

UPN
9728000

DESIGNED BY
B. FRANK

03/2026

REVIEWED BY

CHECKED BY

03/2026



J. CERECK

9728000RDLA V002.DWG



CROSS SECTIONS

2/2/2026 2:05 PM

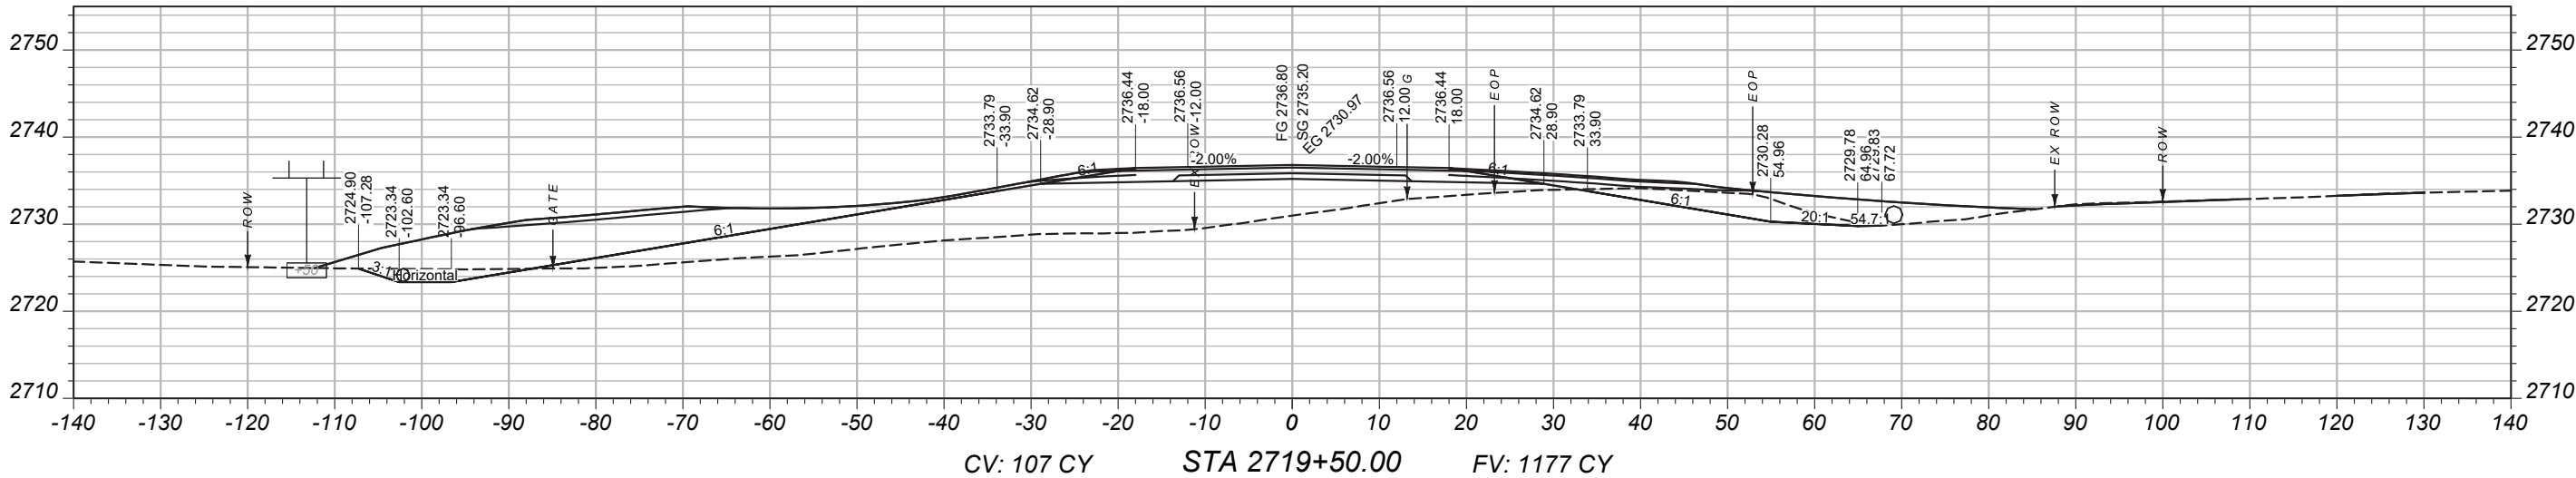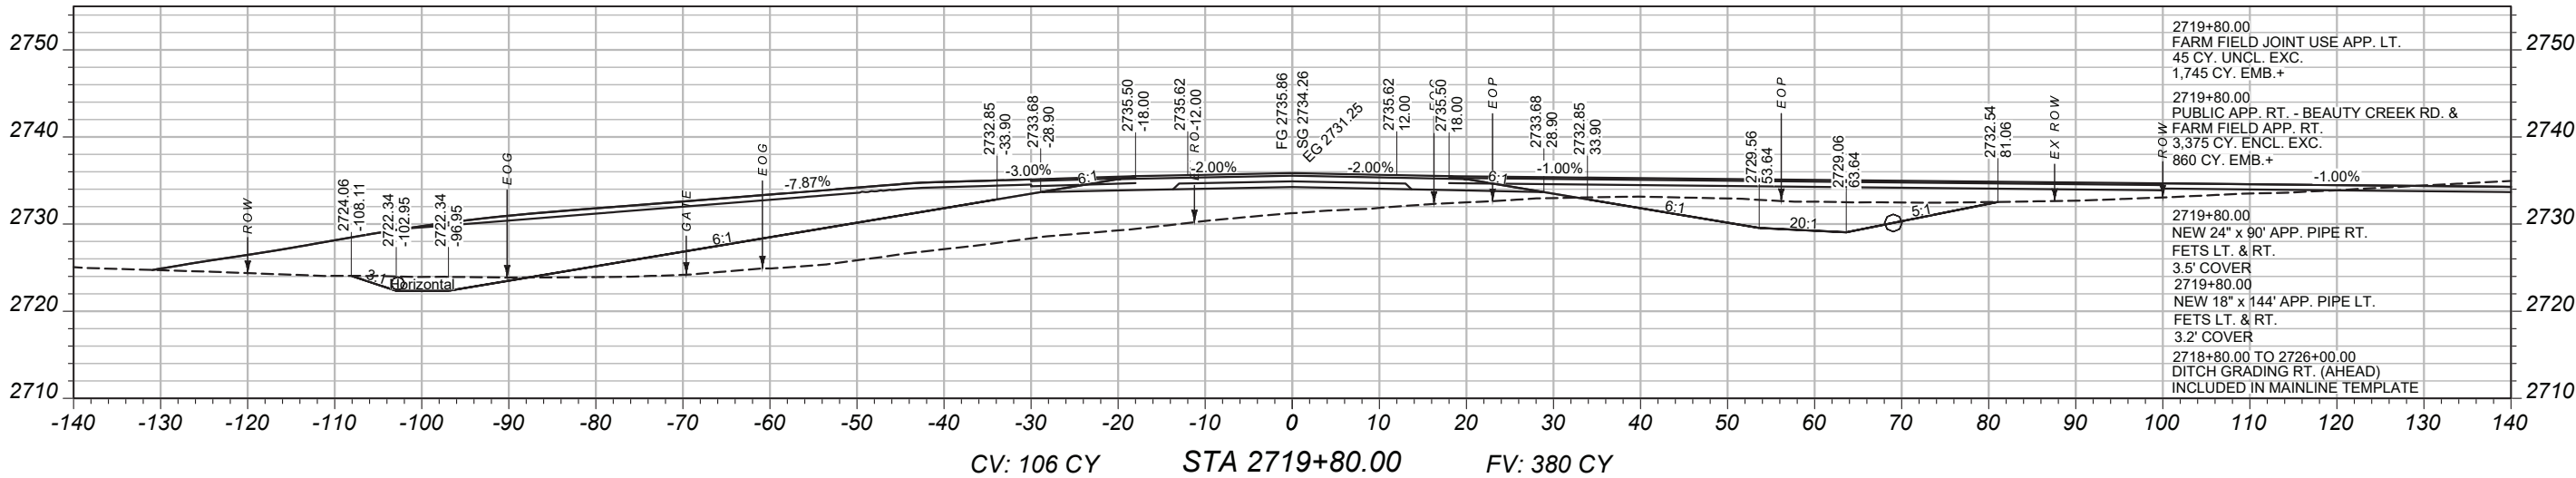

MAINLINE
CROSS-SECTIONS

PROJECT NAME
BROCKWAY - WEST

COUNTY
MCCONE

PROJECT ID
SSS-NH 57-6(24)260

UPN
9728000

DESIGNED BY
B. FRANK 03/2026

REVIEWED BY



CHECKED BY
J. CERECK 03/2026

9728000RDLA V002.DWG



CROSS SECTIONS

2/2/2026 2:05 PM

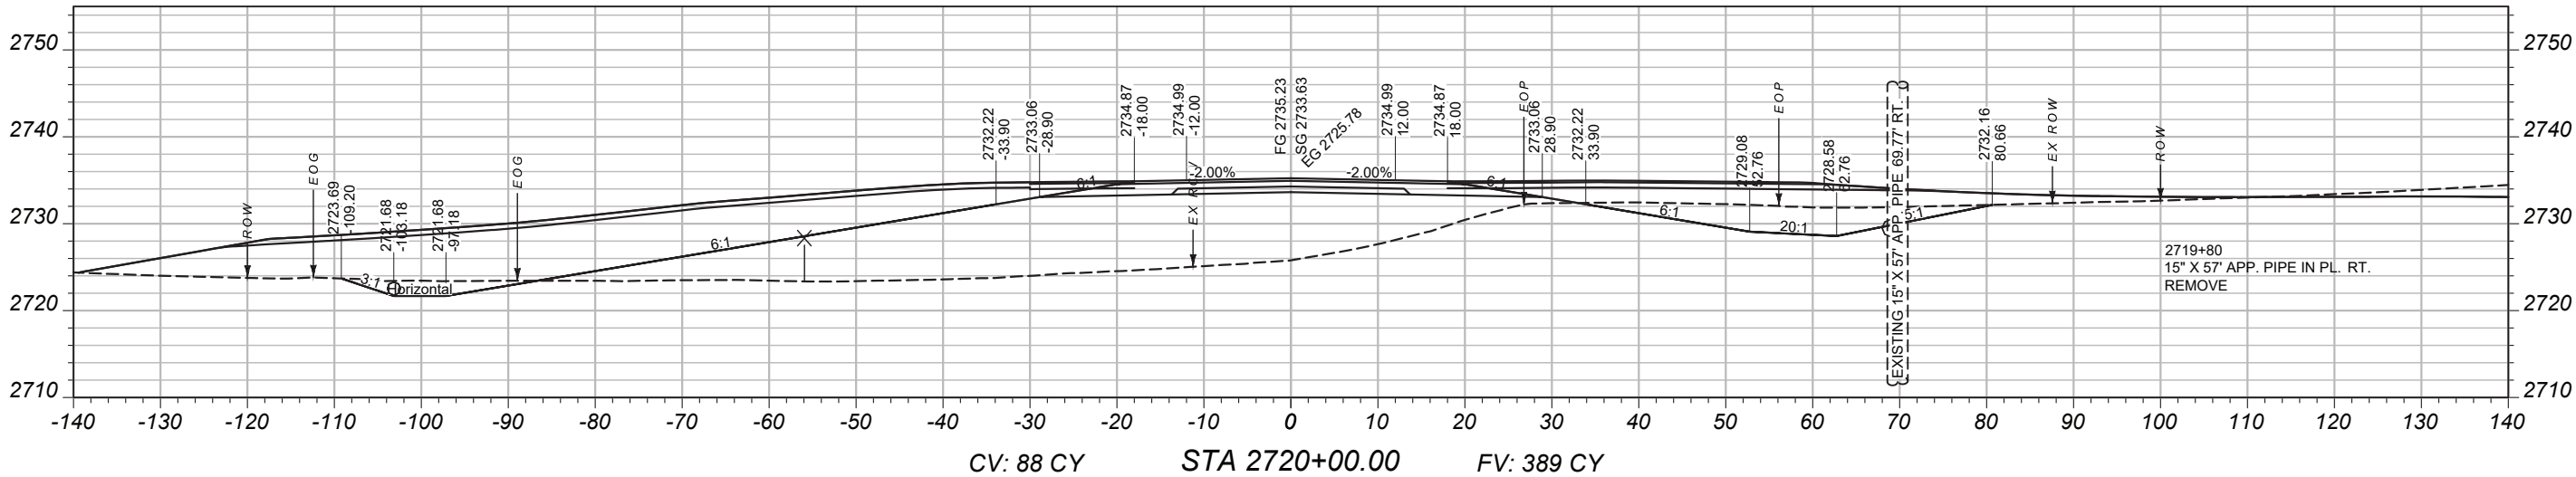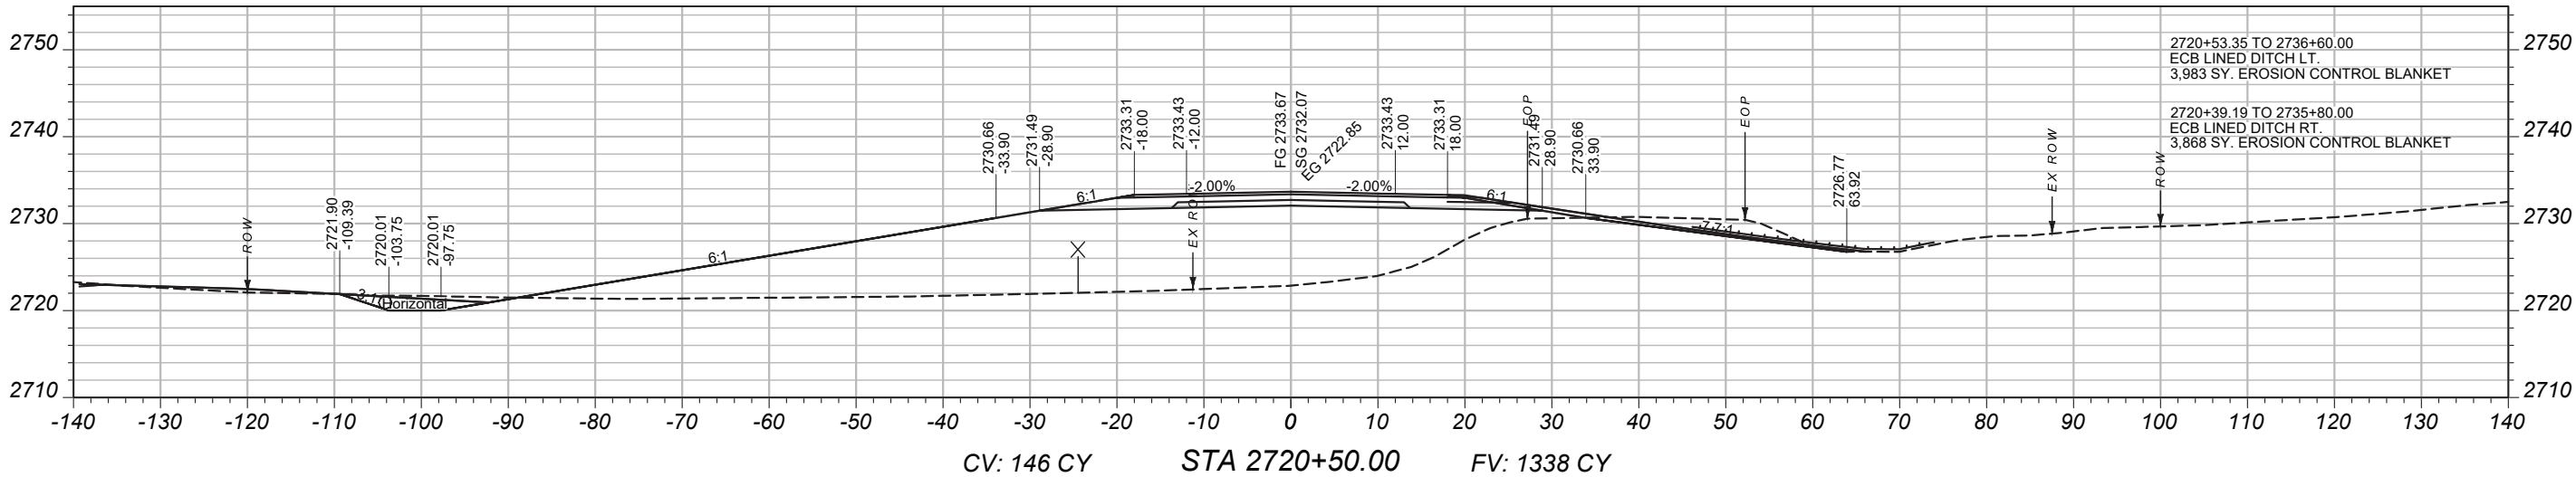

MAINLINE
CROSS-SECTIONS

PROJECT NAME
BROCKWAY - WEST

COUNTY
MCCONE

PROJECT ID
SSS-NH 57-6(24)260

UPN
9728000

DESIGNED BY
B. FRANK

03/2026

REVIEWED BY

CHECKED BY



03/2026

9728000RDLA V002.DWG






CROSS SECTIONS

2/2/2026 2:05 PM

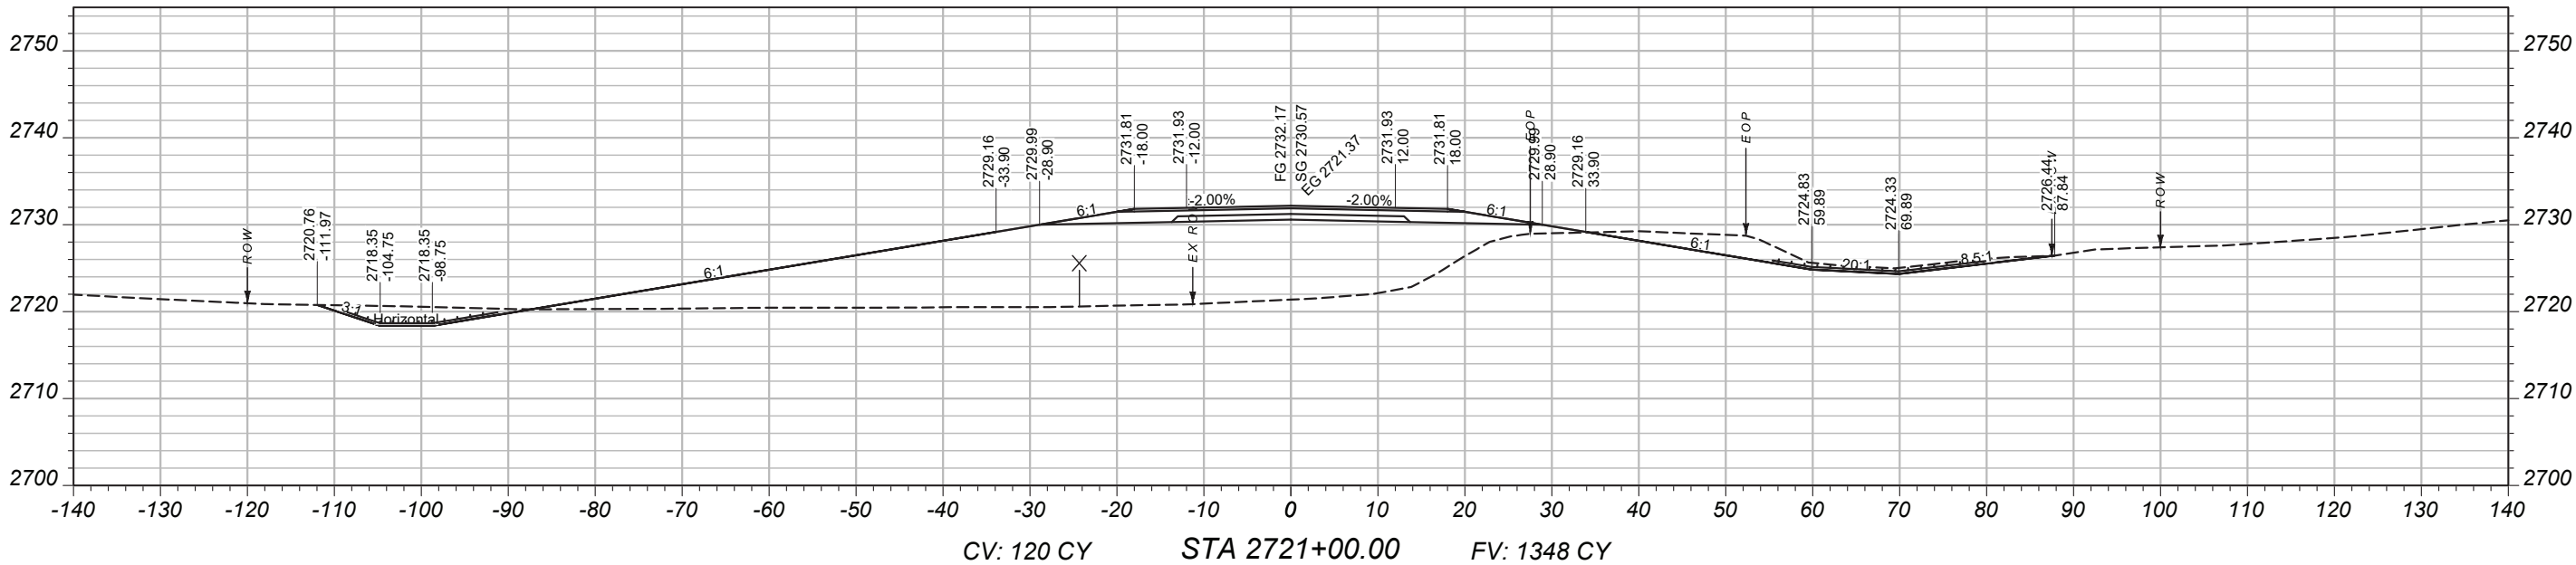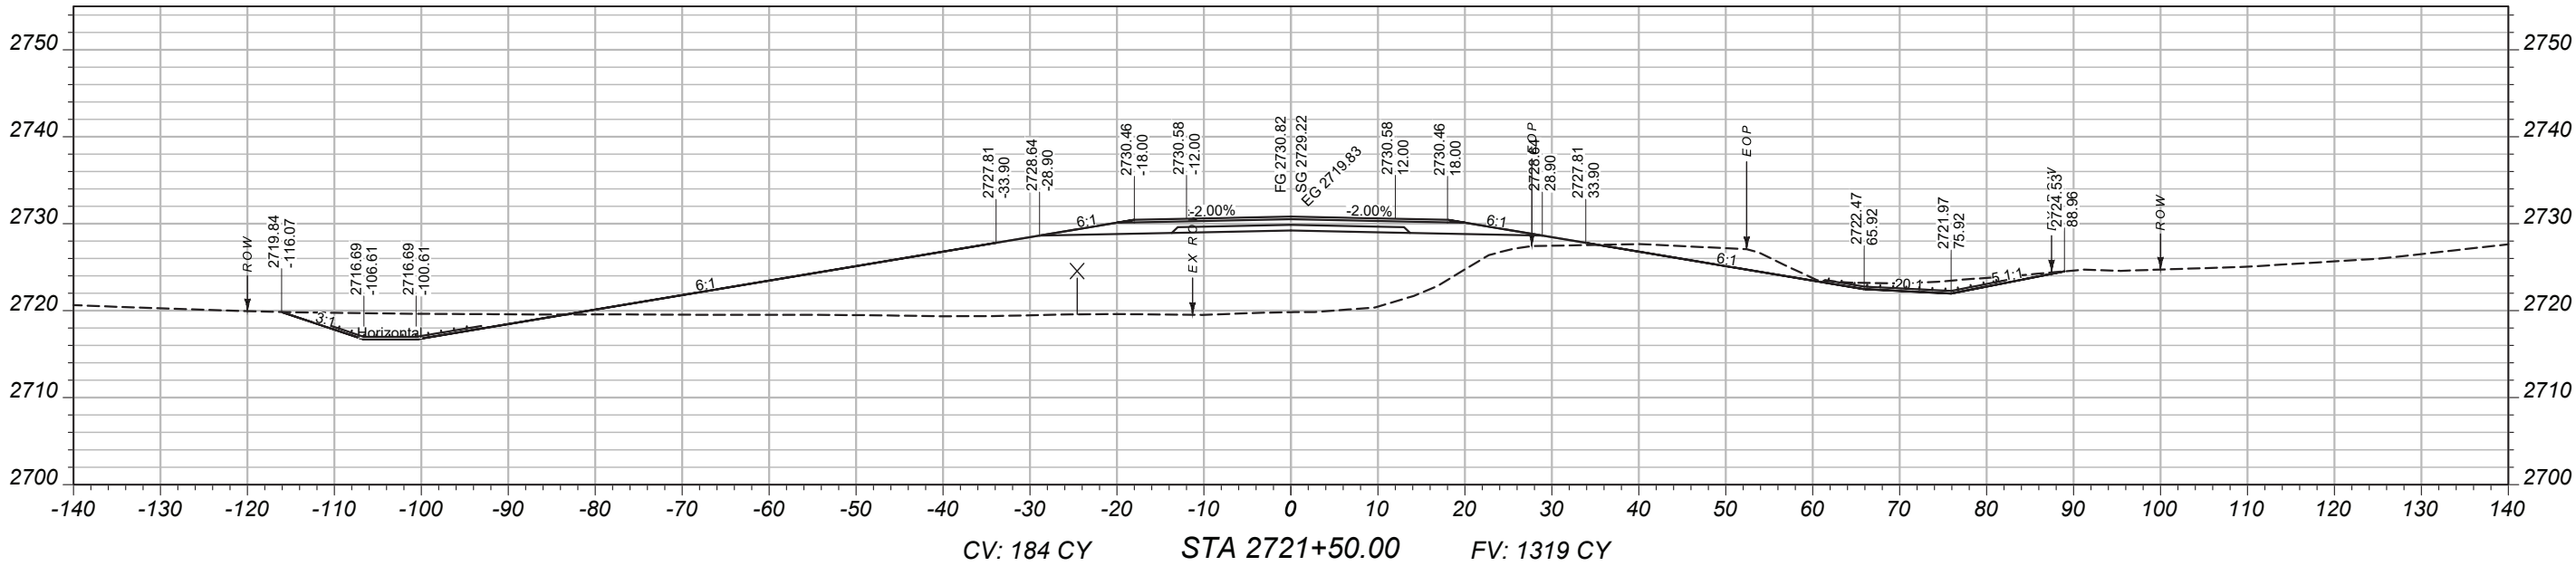

MAINLINE
CROSS-SECTIONS

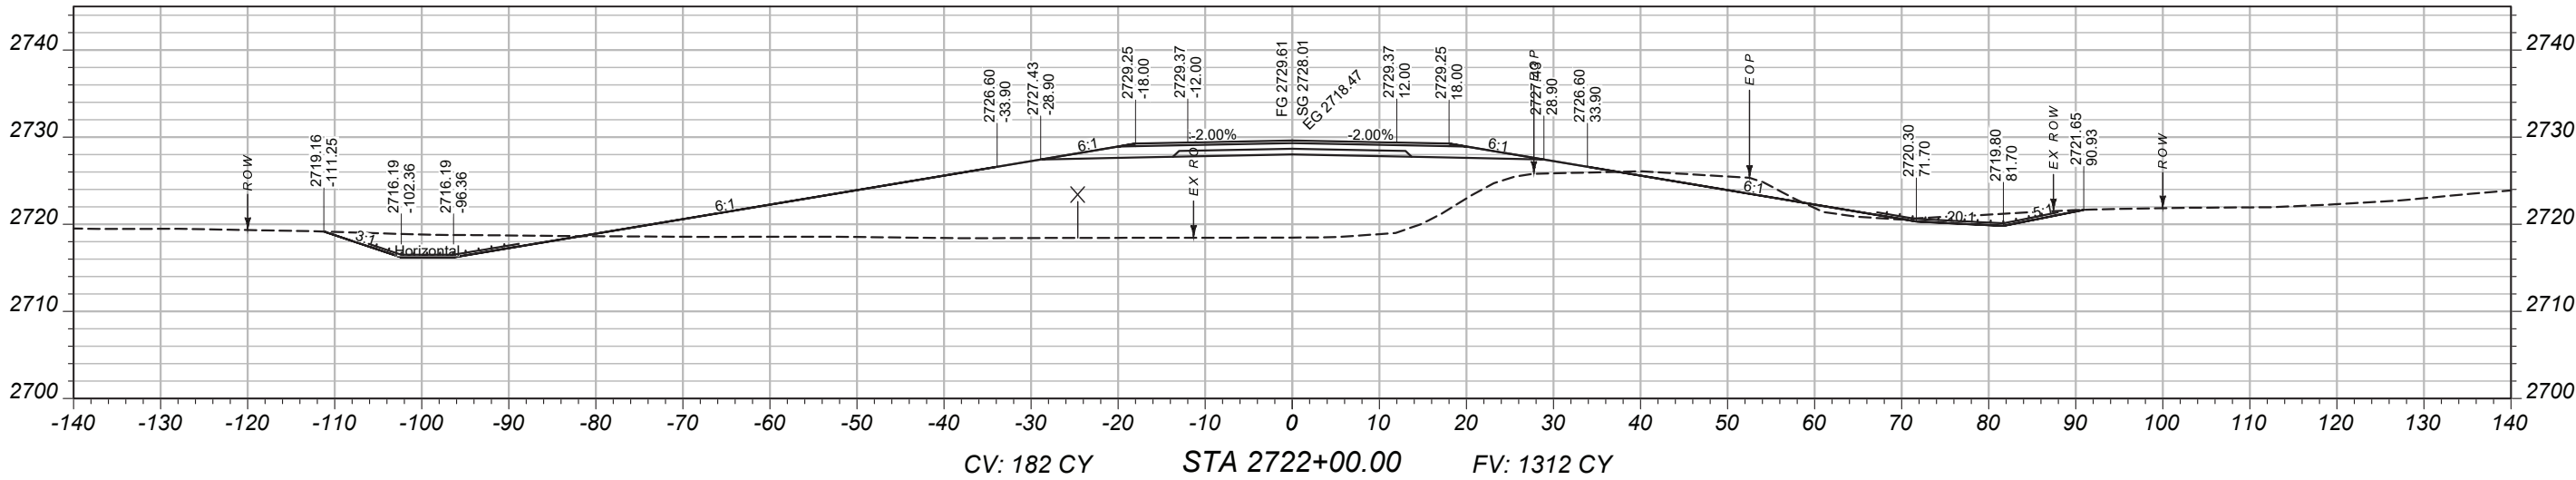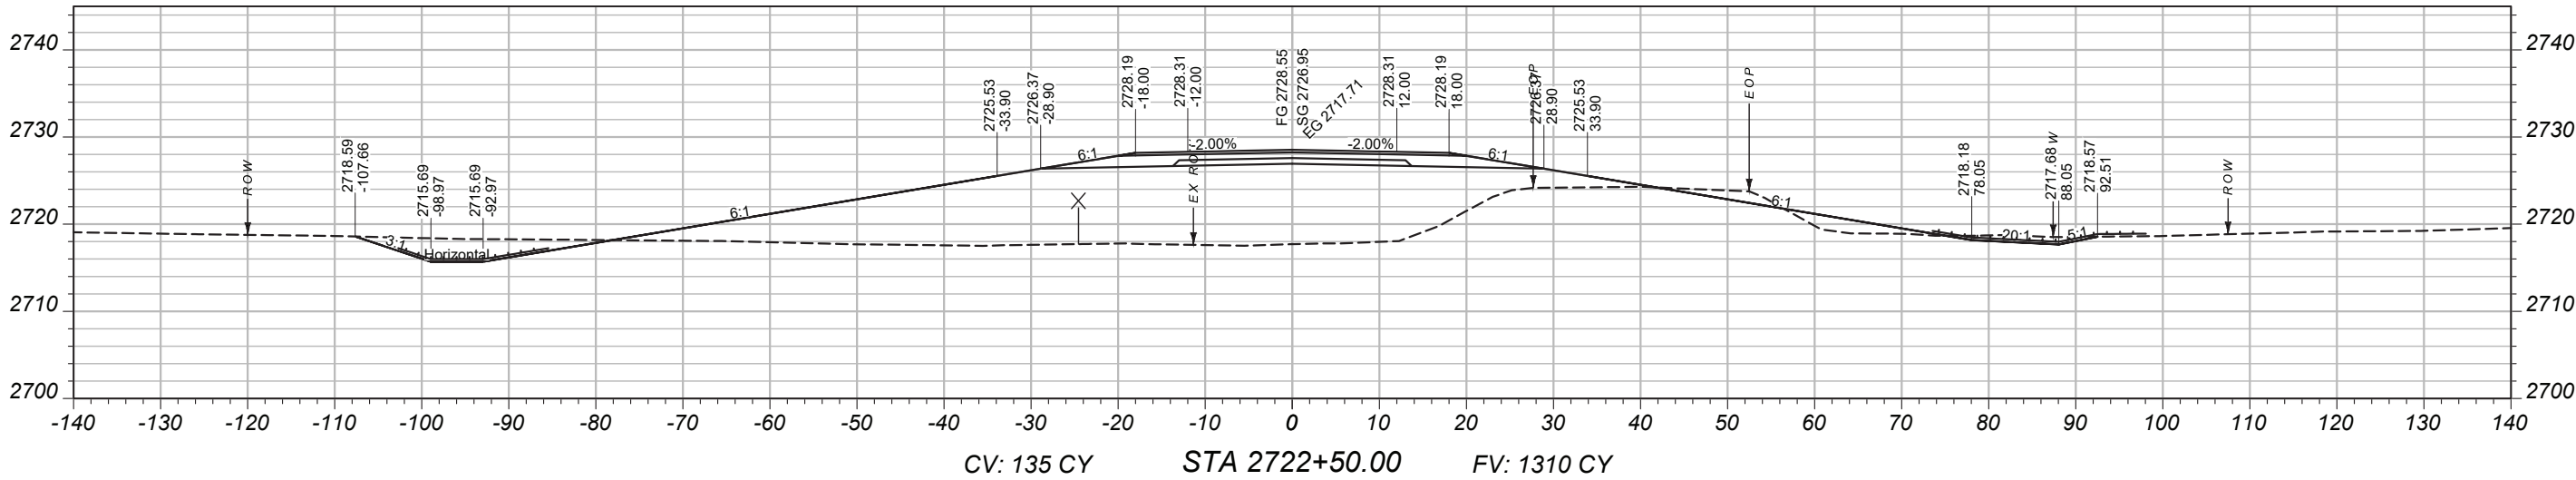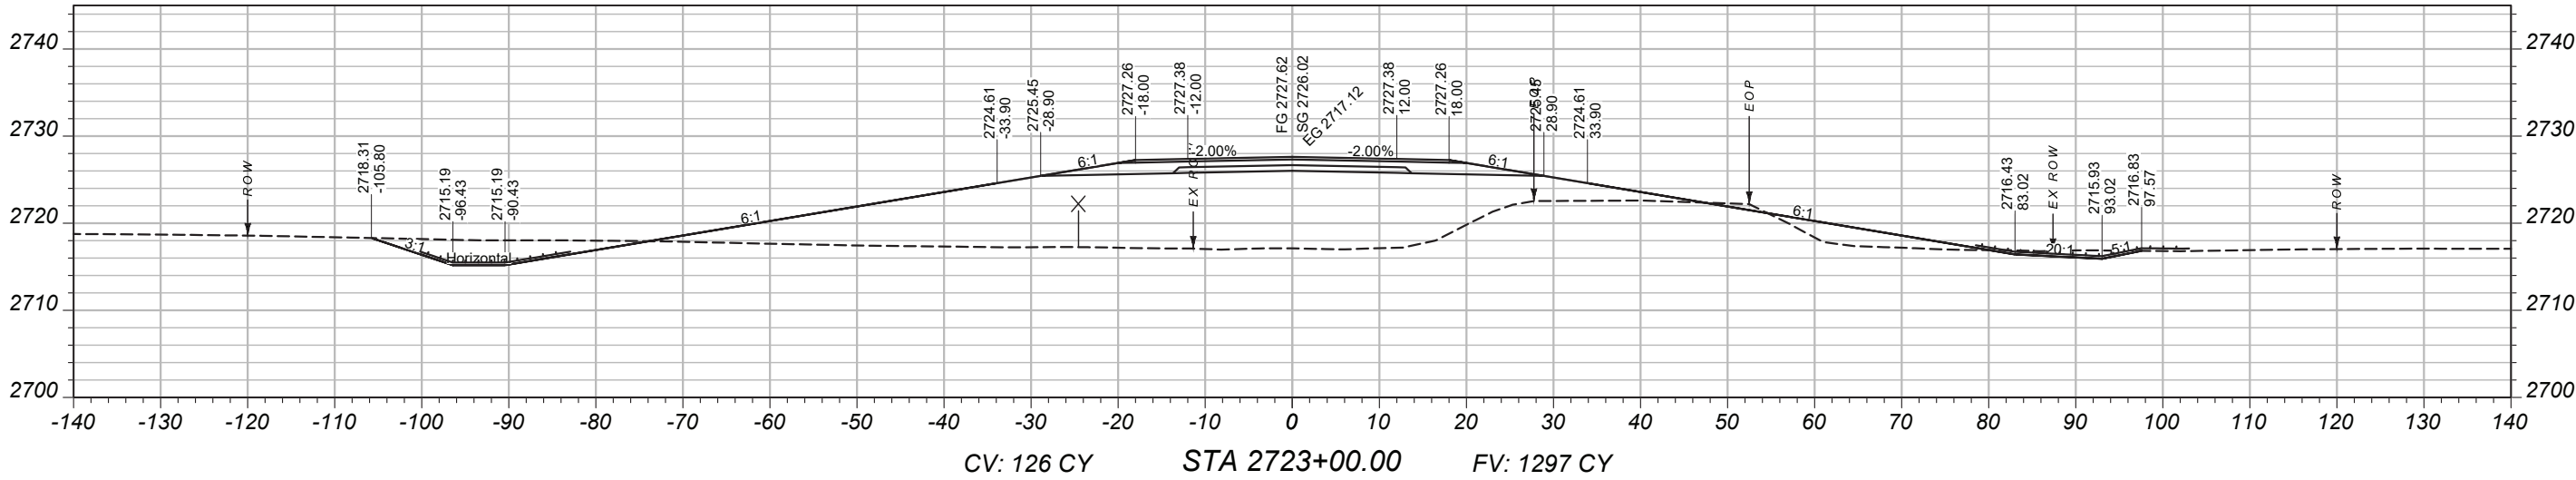

PROJECT NAME
BROCKWAY - WEST

COUNTY
MCCONE

PROJECT ID
SSS-NH 57-6(24)260

UPN
9728000

DESIGNED BY
B. FRANK

REVIEWED BY




CHECKED BY
J. CERECK

9728000RDLA V002.DWG



CROSS SECTIONS

MAINLINE
CROSS-SECTIONS

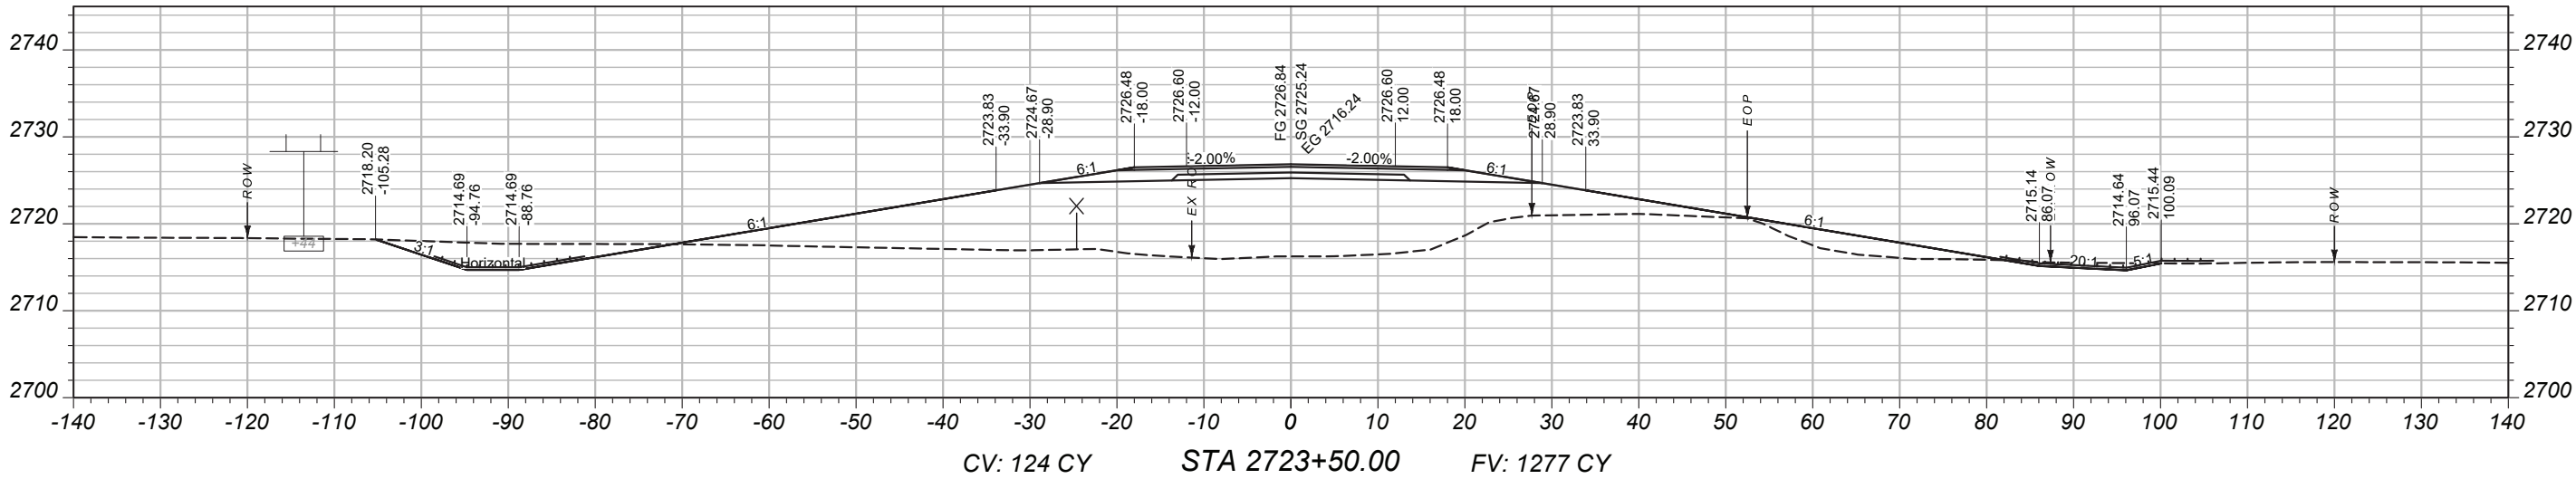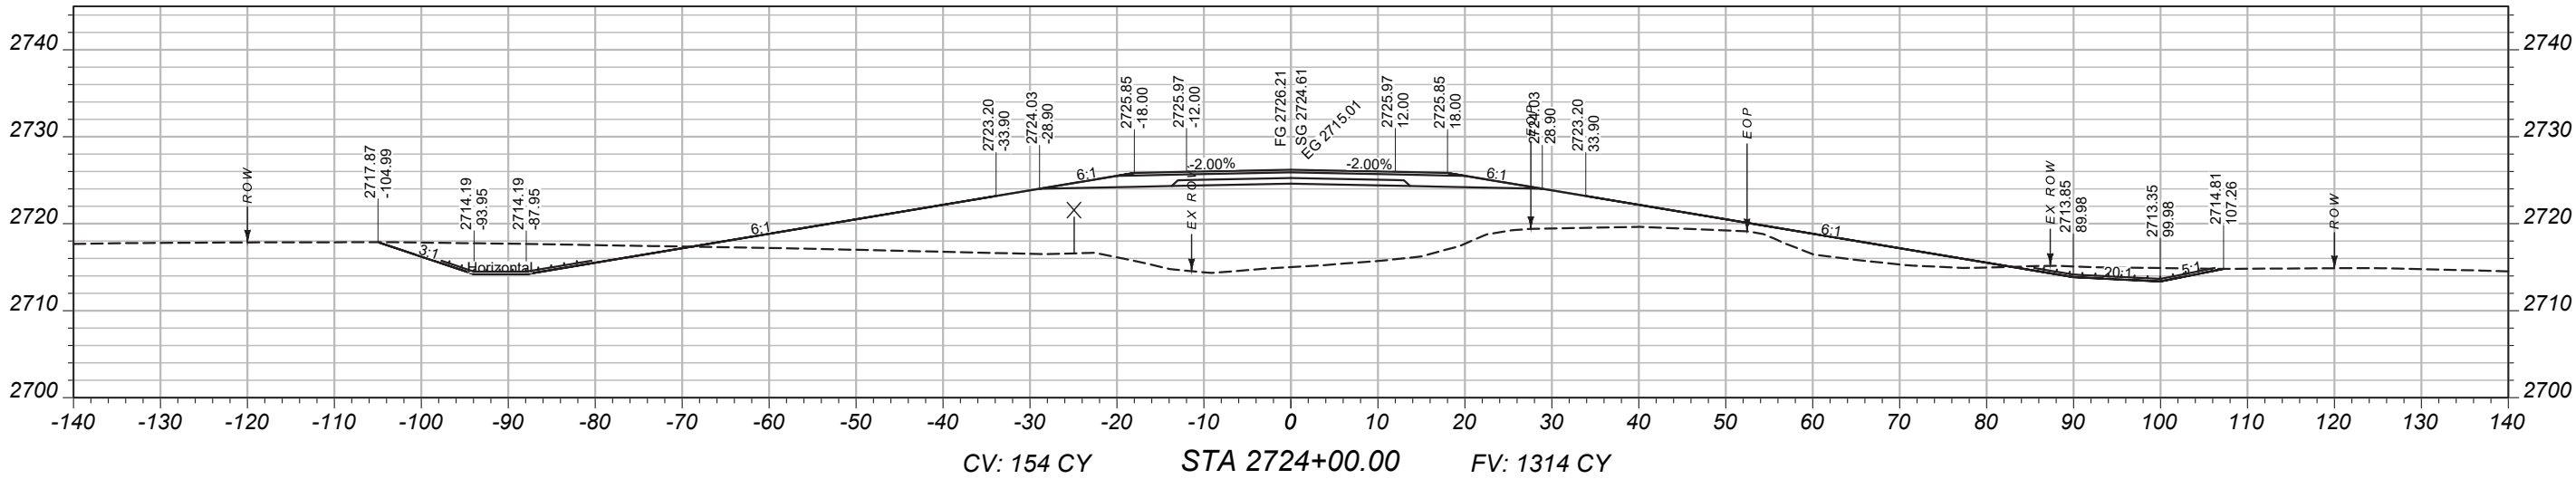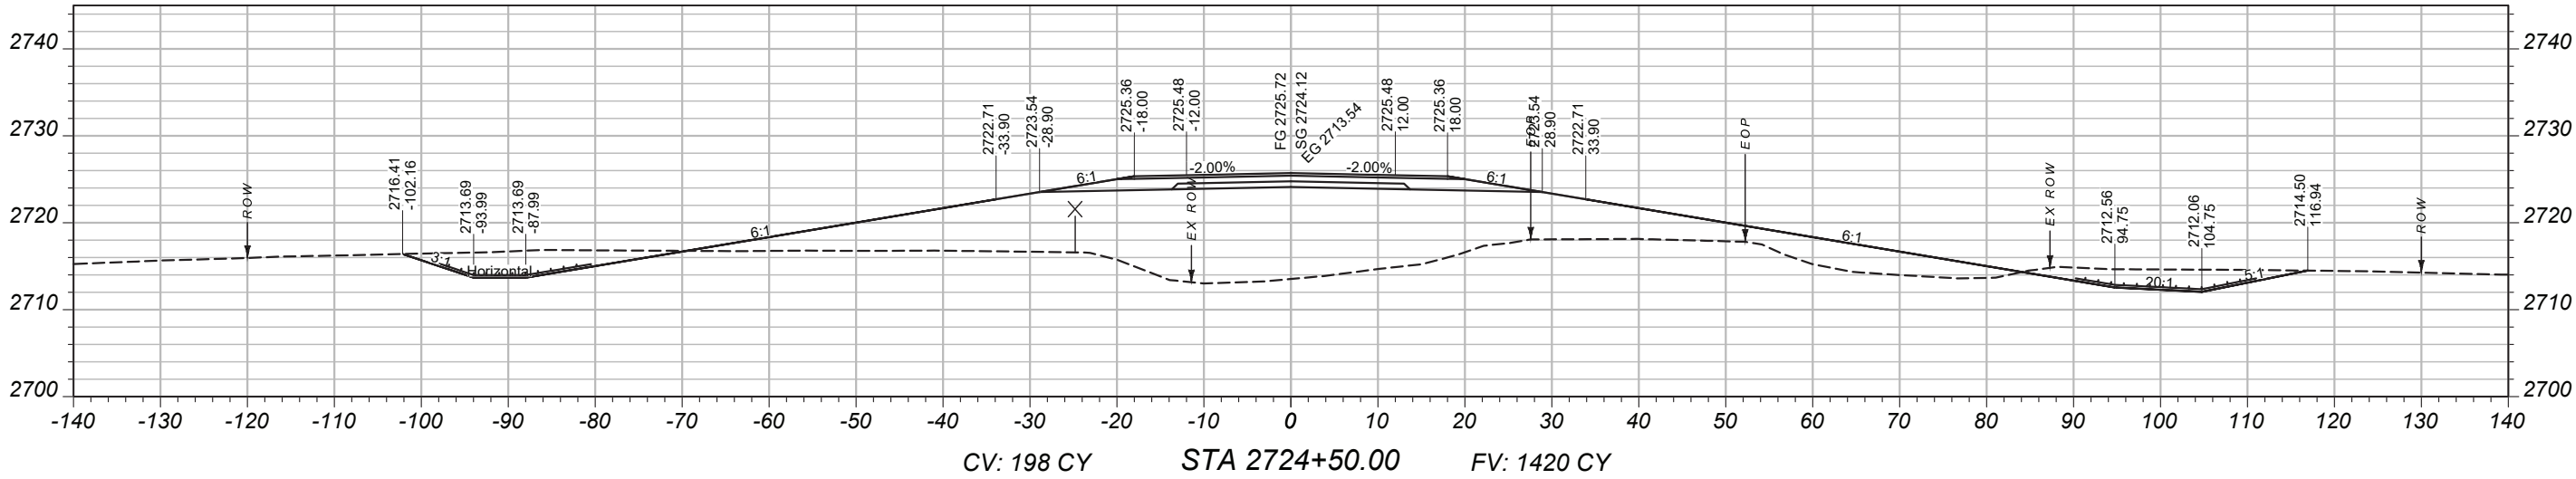

PROJECT NAME

BROCKWAY - WEST

COUNTY

MCCONE

PROJECT ID

SSS-NH 57-6(24)260

UPN

9728000

DESIGNED BY

B. FRANK 03/2026

REVIEWED BY

J. CERECK 03/2026



CHECKED BY

9728000RDLA V002.DWG



CROSS SECTIONS

MAINLINE
CROSS-SECTIONS

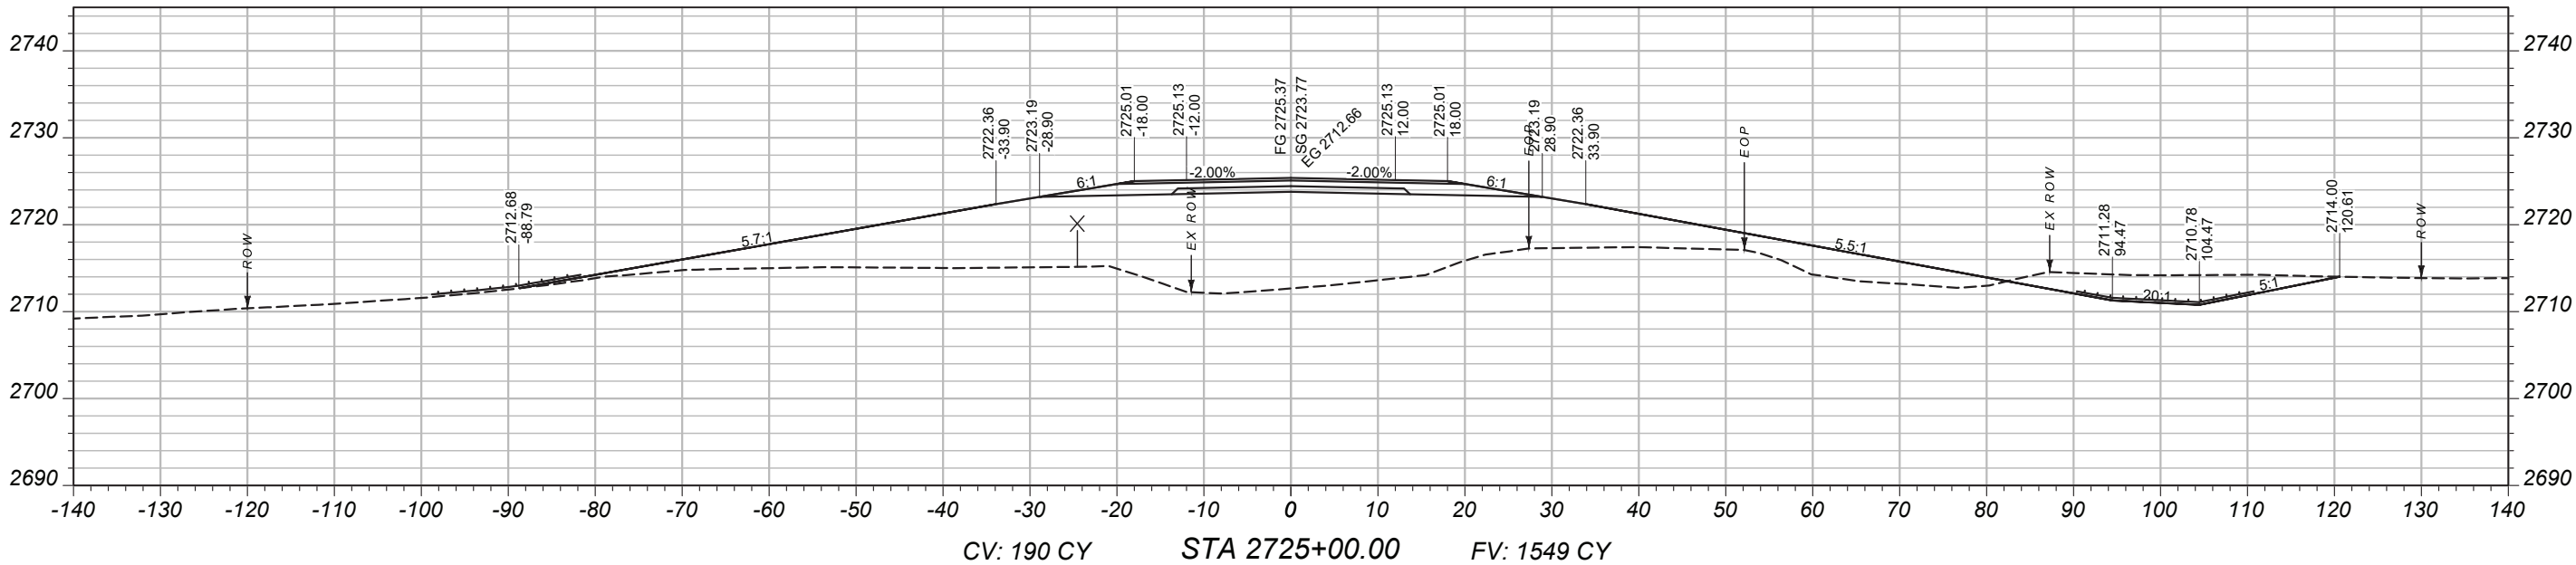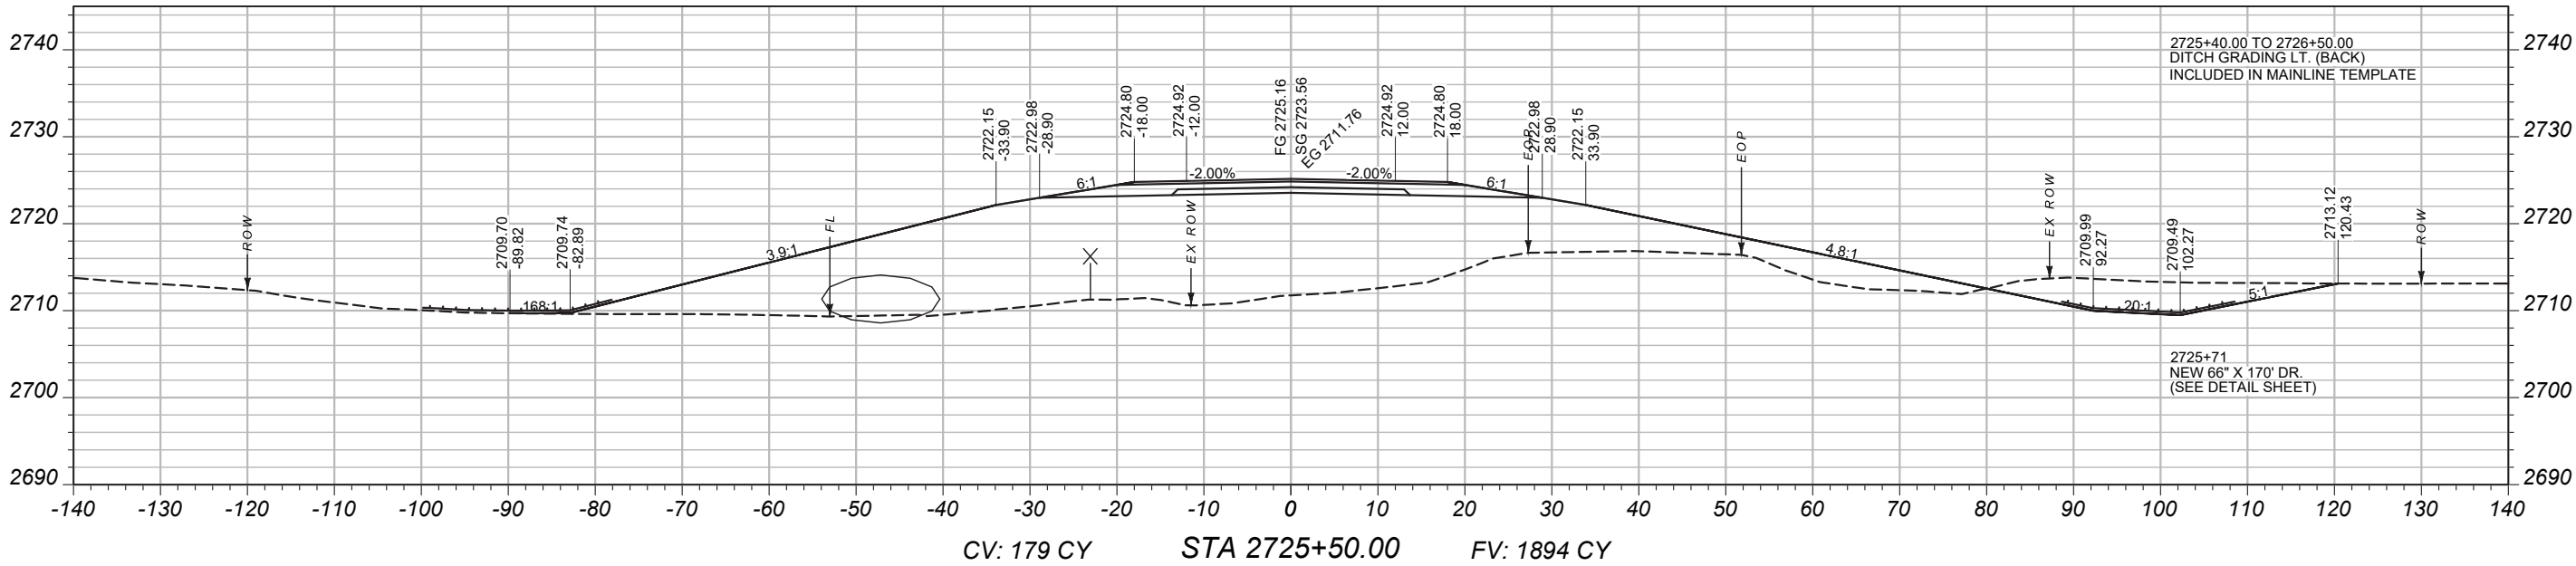

PROJECT NAME		BROCKWAY - WEST	
COUNTY		MCCONE	
PROJECT ID		SSS-NH 57-6(24)260	
UPN		9728000	
DESIGNED BY	03/2026	CROSS SECTIONS	
B. FRANK			
REVIEWED BY			
CHECKED BY	03/2026	CROSS SECTIONS	
J. CEREC			
9728000RDLA V002.DWG		2/2/2026 2:05 PM	

MAINLINE
CROSS-SECTIONS

PROJECT NAME
BROCKWAY - WEST

COUNTY
MCCONE

PROJECT ID
SSS-NH 57-6(24)260

UPN
9728000

DESIGNED BY
B. FRANK

03/2026

REVIEWED BY

CHECKED BY

J. CERECK



03/2026

9728000RD-LAY002.DWG





CROSS SECTIONS

2/2/2026 2:05 PM

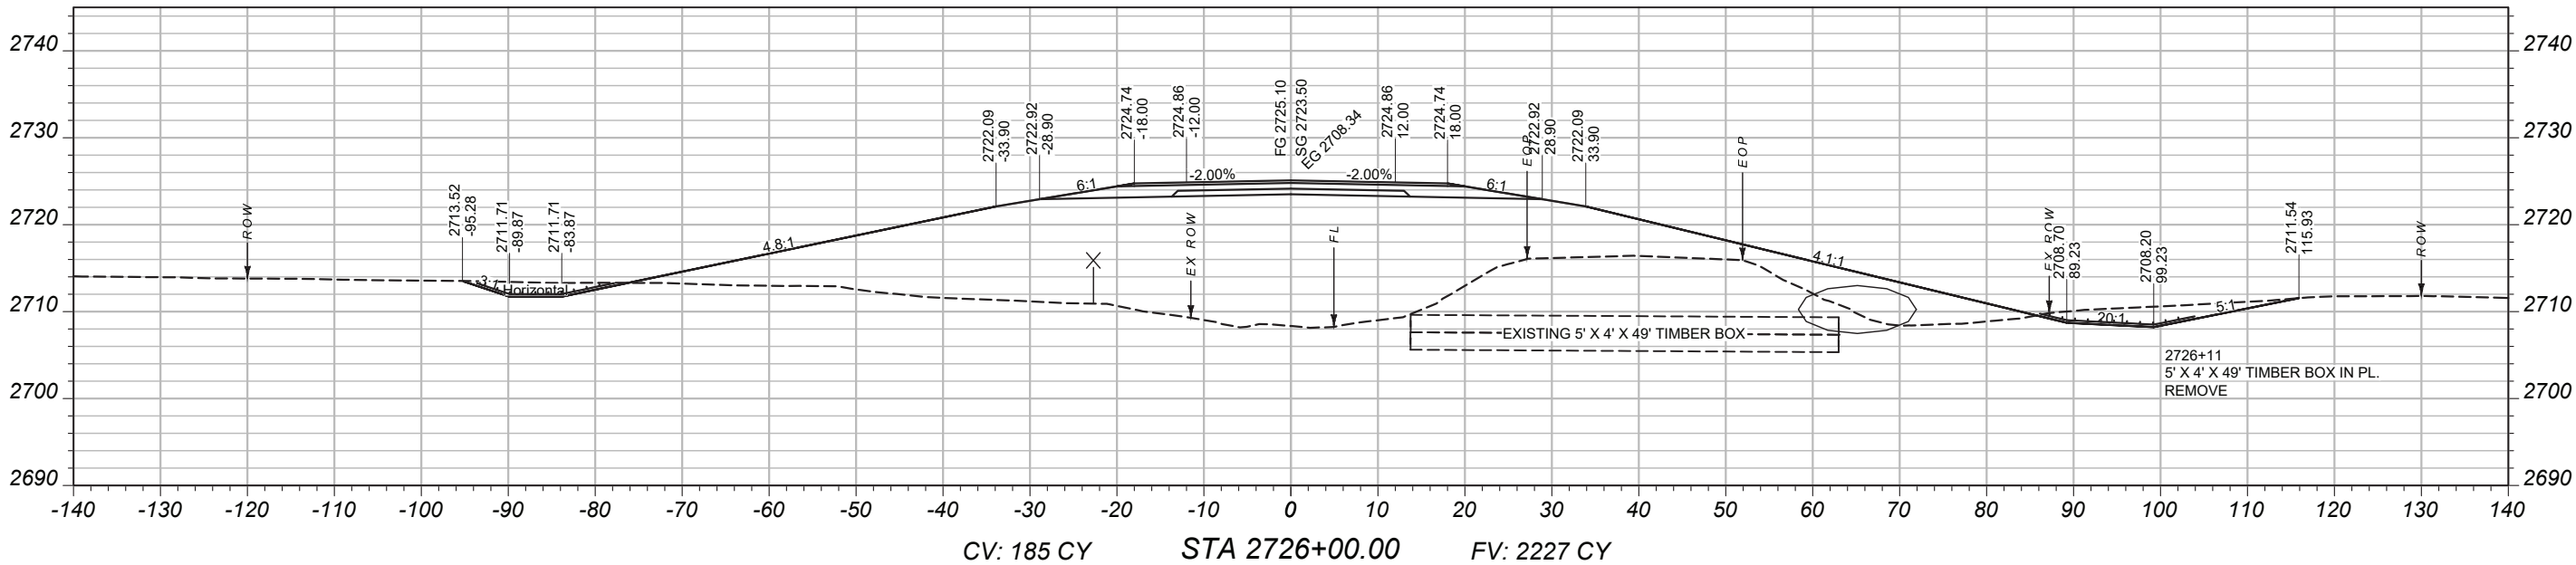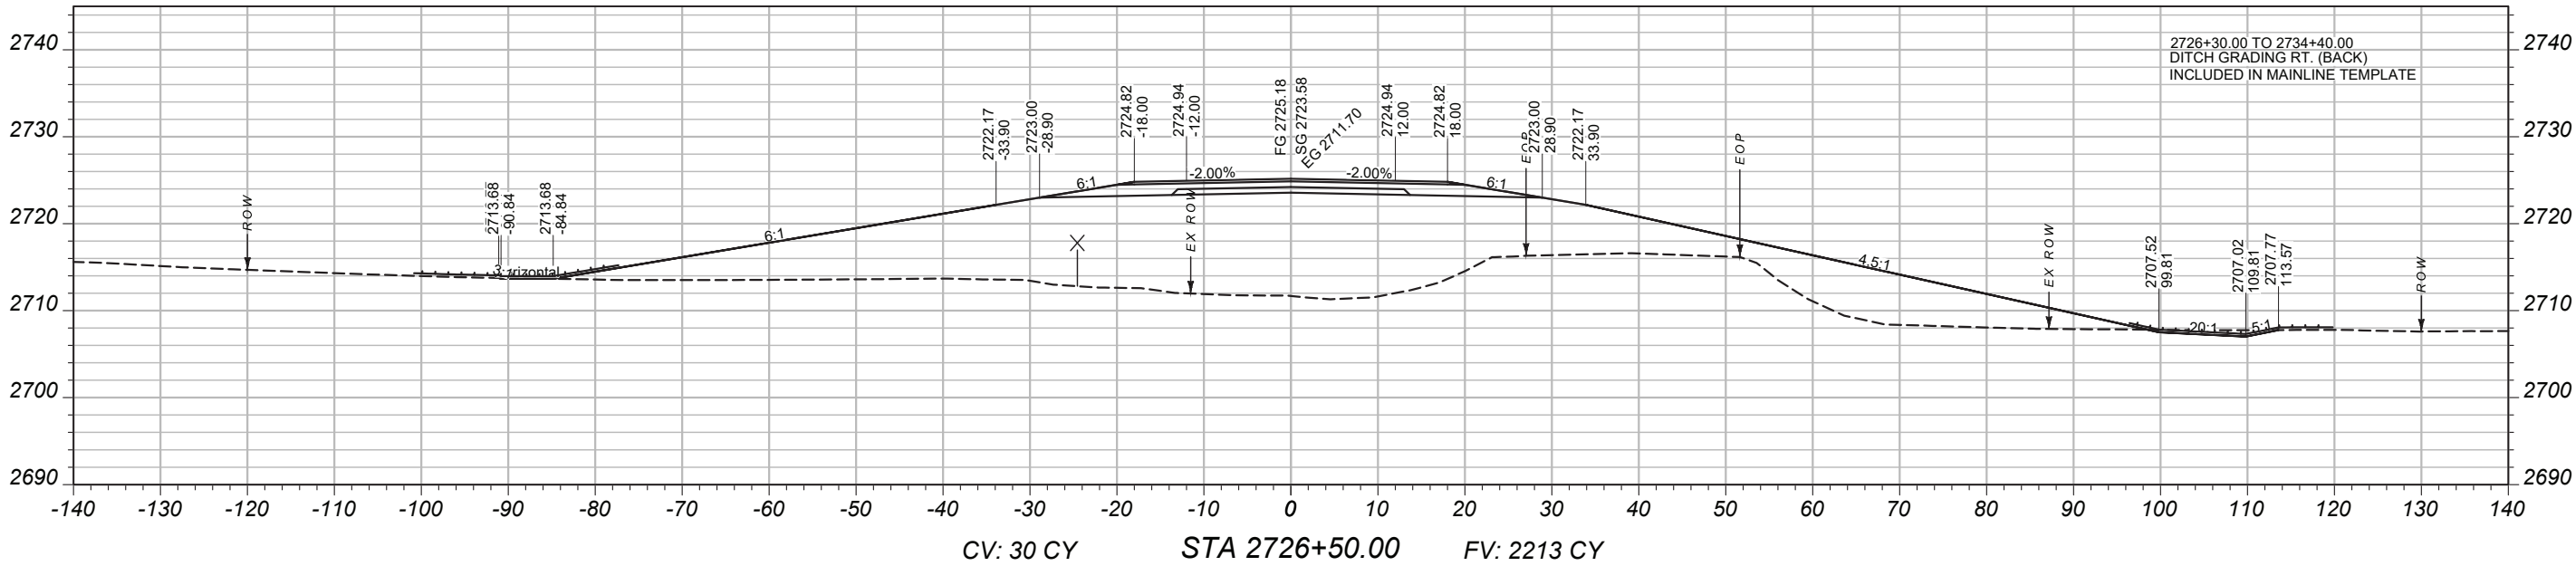

MAINLINE CROSS-SECTIONS

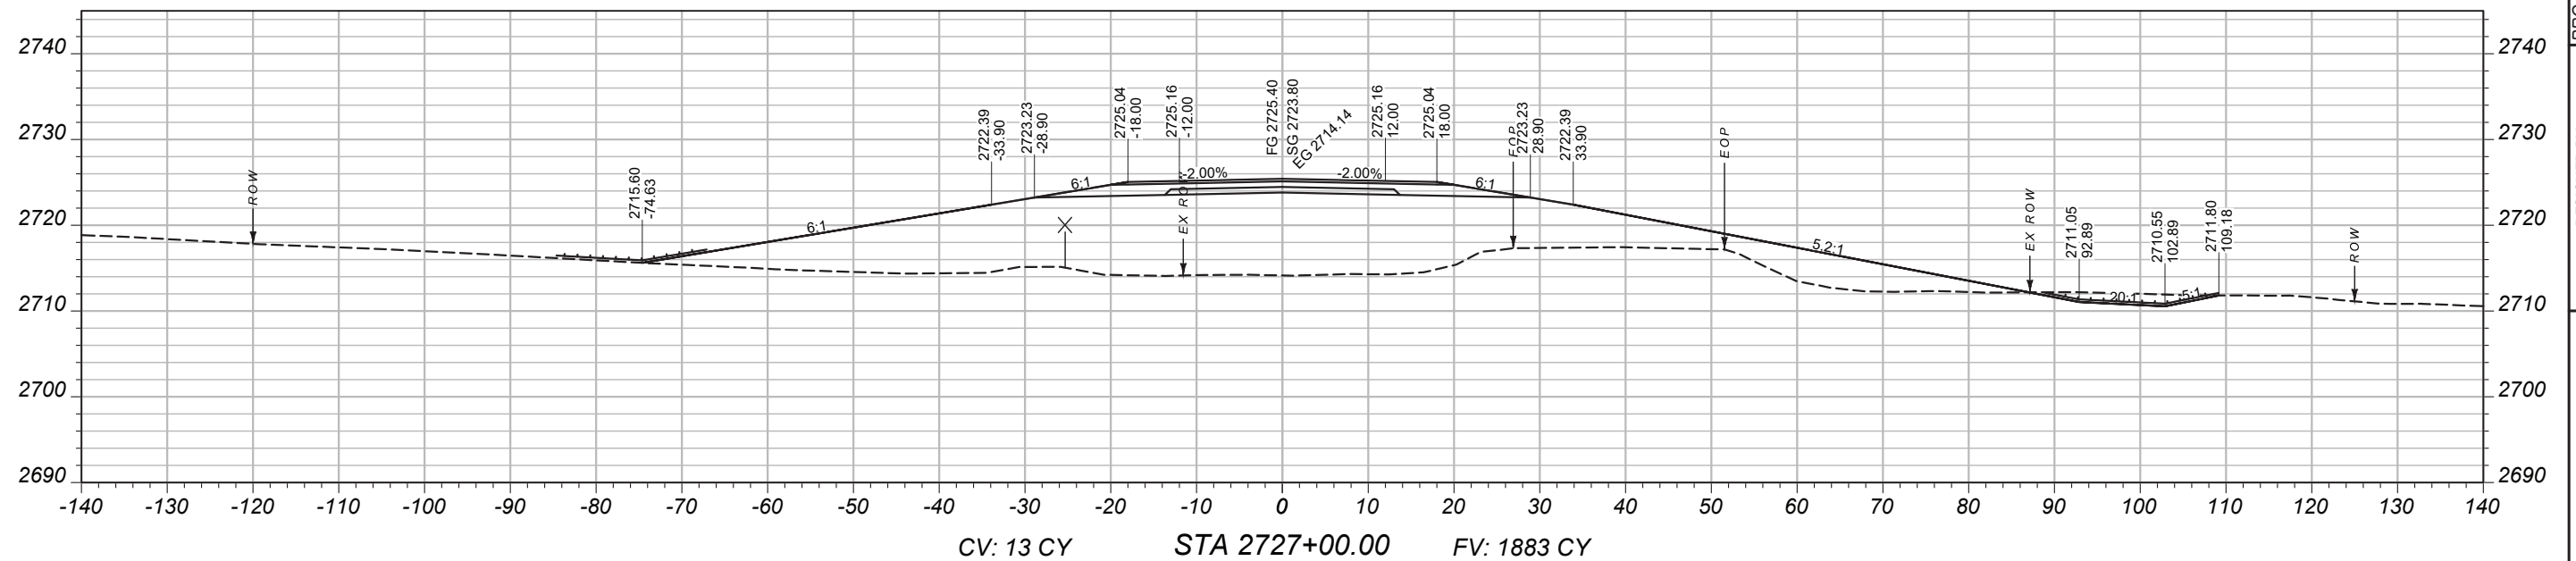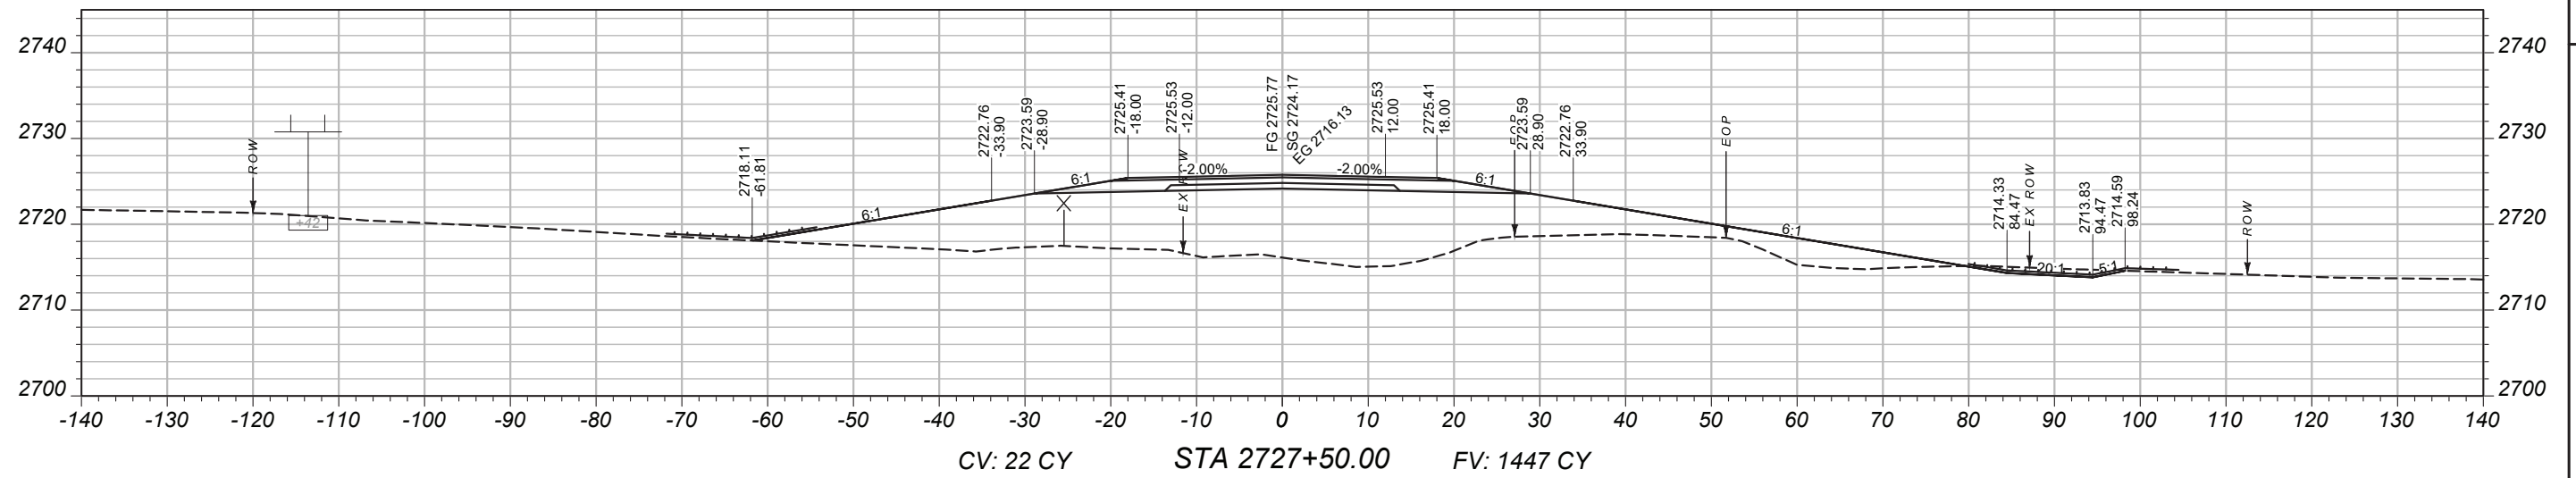

PROJECT / NAME

BROCKWAY - WEST

COUNTY

MCCONE

PROJECT ID

SSS-NH 57-6(24)260

UPN

9728000

DESIGNED BY	
B. FRANK	03/2026

B. FRANK	03/2026
REVIEWED BY	

REVIEWED BY

CHECKED BY	

9728000RDLAY002.DWG



MONTANA
Department of Transportation

CROSS SECTIONS

2/2/2026 2:05 PM

MAINLINE
CROSS-SECTIONS

PROJECT NAME
BROCKWAY - WEST

COUNTY
MCCONE

PROJECT ID
SSS-NH 57-6(24)260

UPN
9728000

DESIGNED BY
B. FRANK

03/2026

REVIEWED BY

CHECKED BY
J. CERECK



03/2026

9728000RDLA V002.DWG



CROSS SECTIONS

2/2/2026 2:05 PM

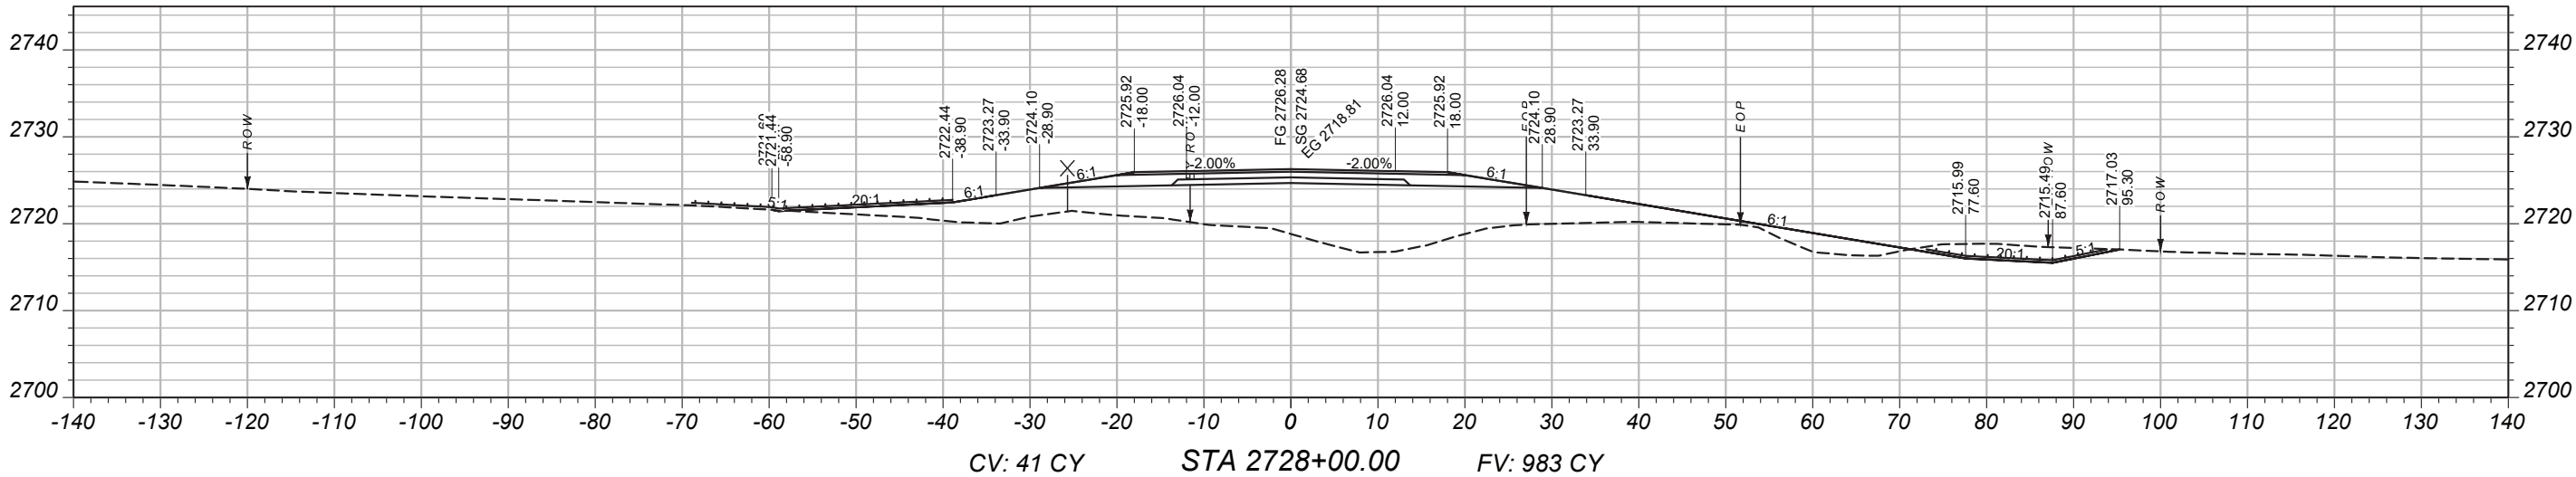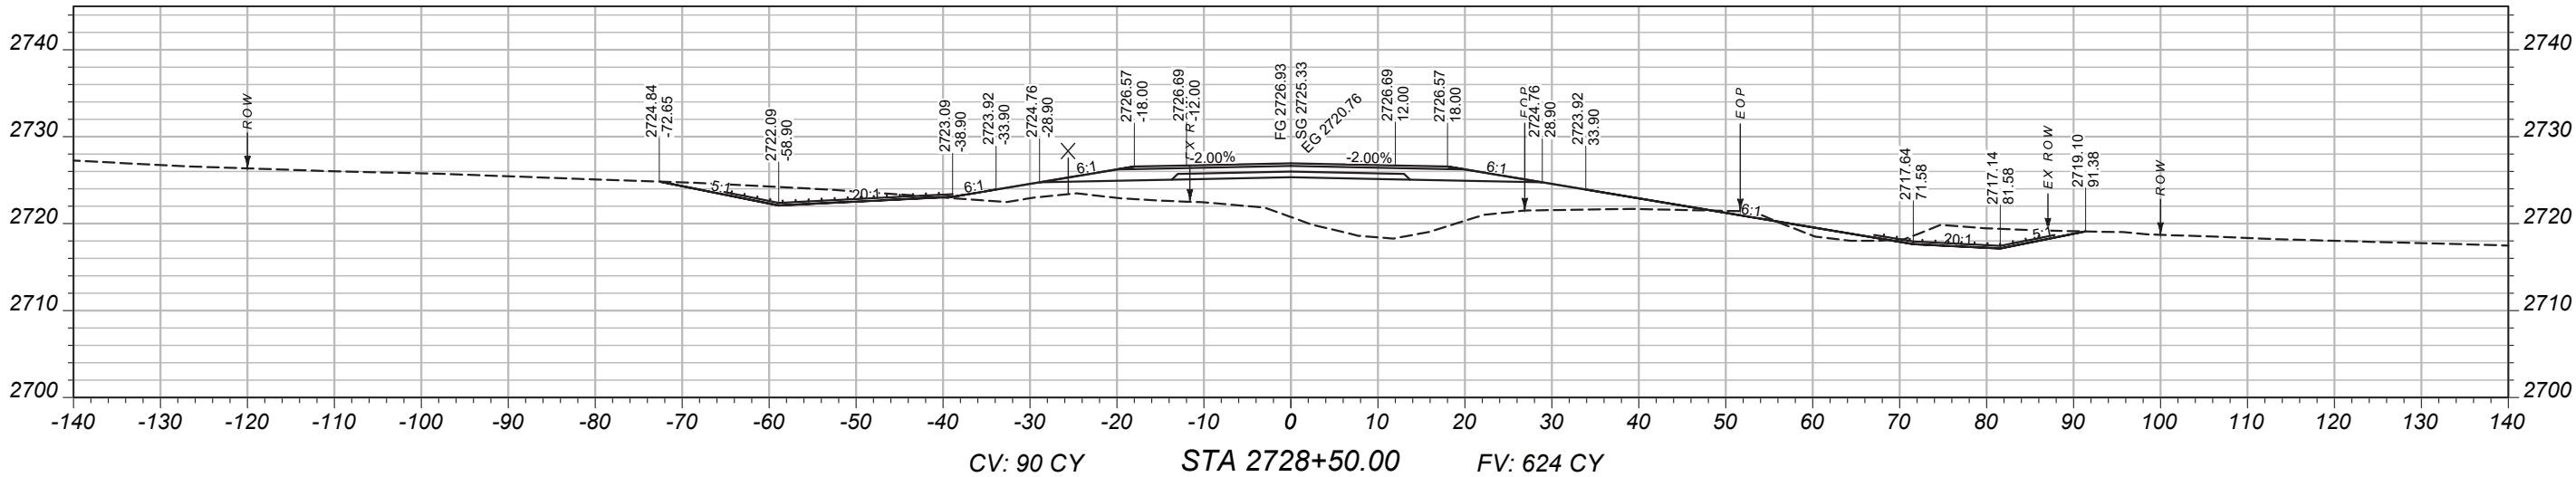

MAINLINE
CROSS-SECTIONS

PROJECT NAME
BROCKWAY - WEST

COUNTY
MCCONE

PROJECT ID
SSS-NH 57-6(24)260

UPN
9728000

DESIGNED BY
B. FRANK

03/2026

REVIEWED BY

CHECKED BY

03/2026



J. CERECK

9728000RDLAY002.DWG






CROSS SECTIONS

2/2/2026 2:05 PM

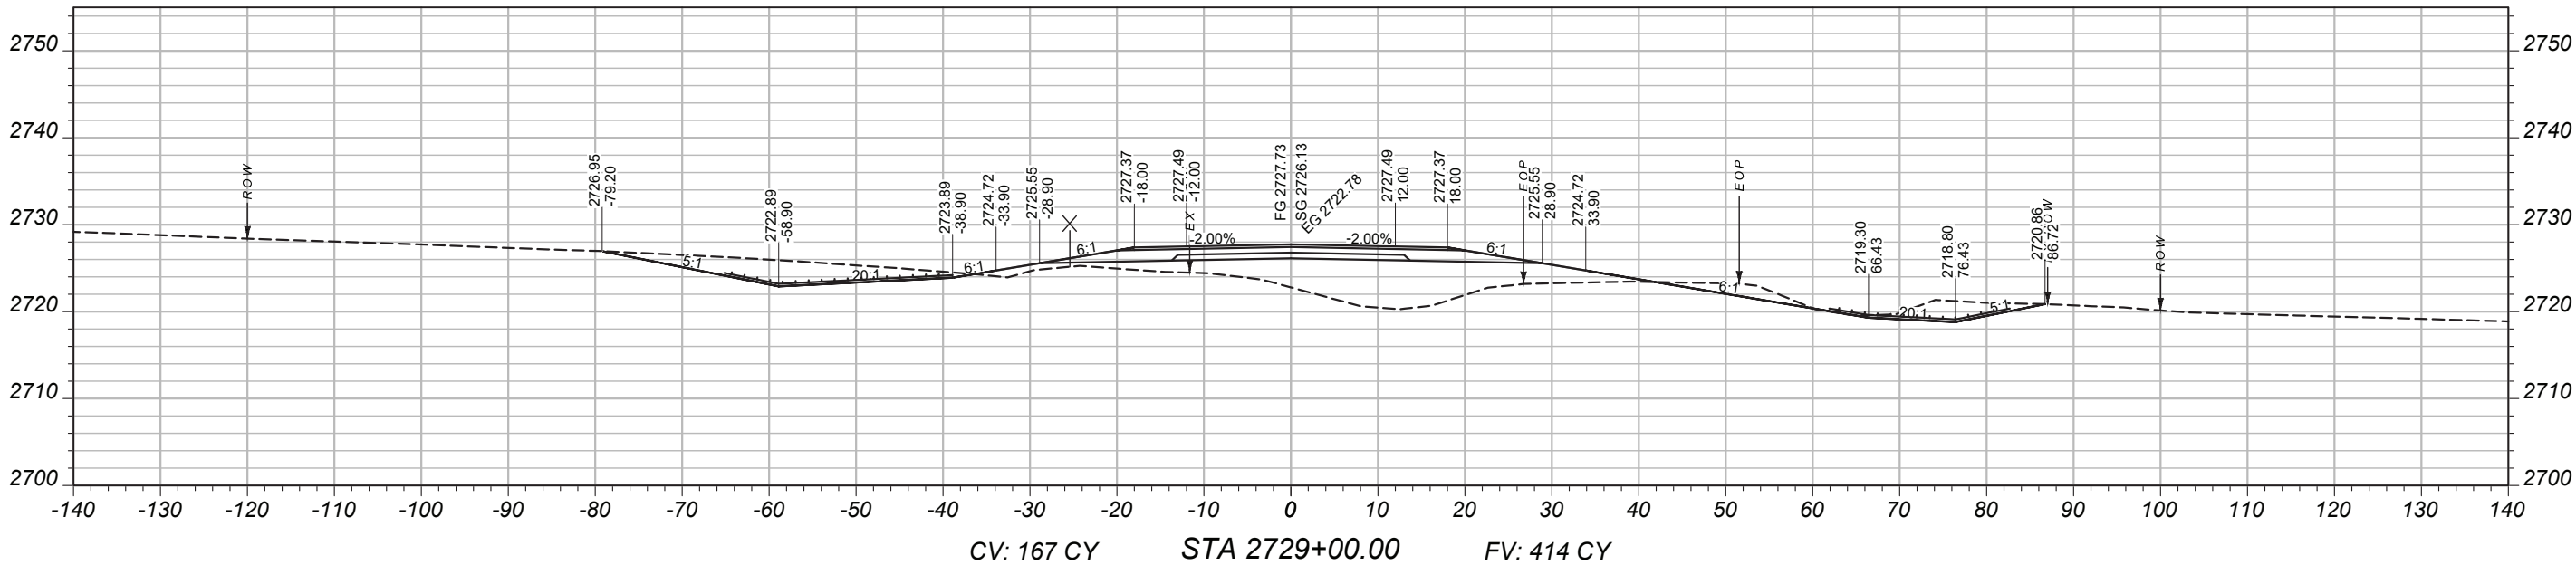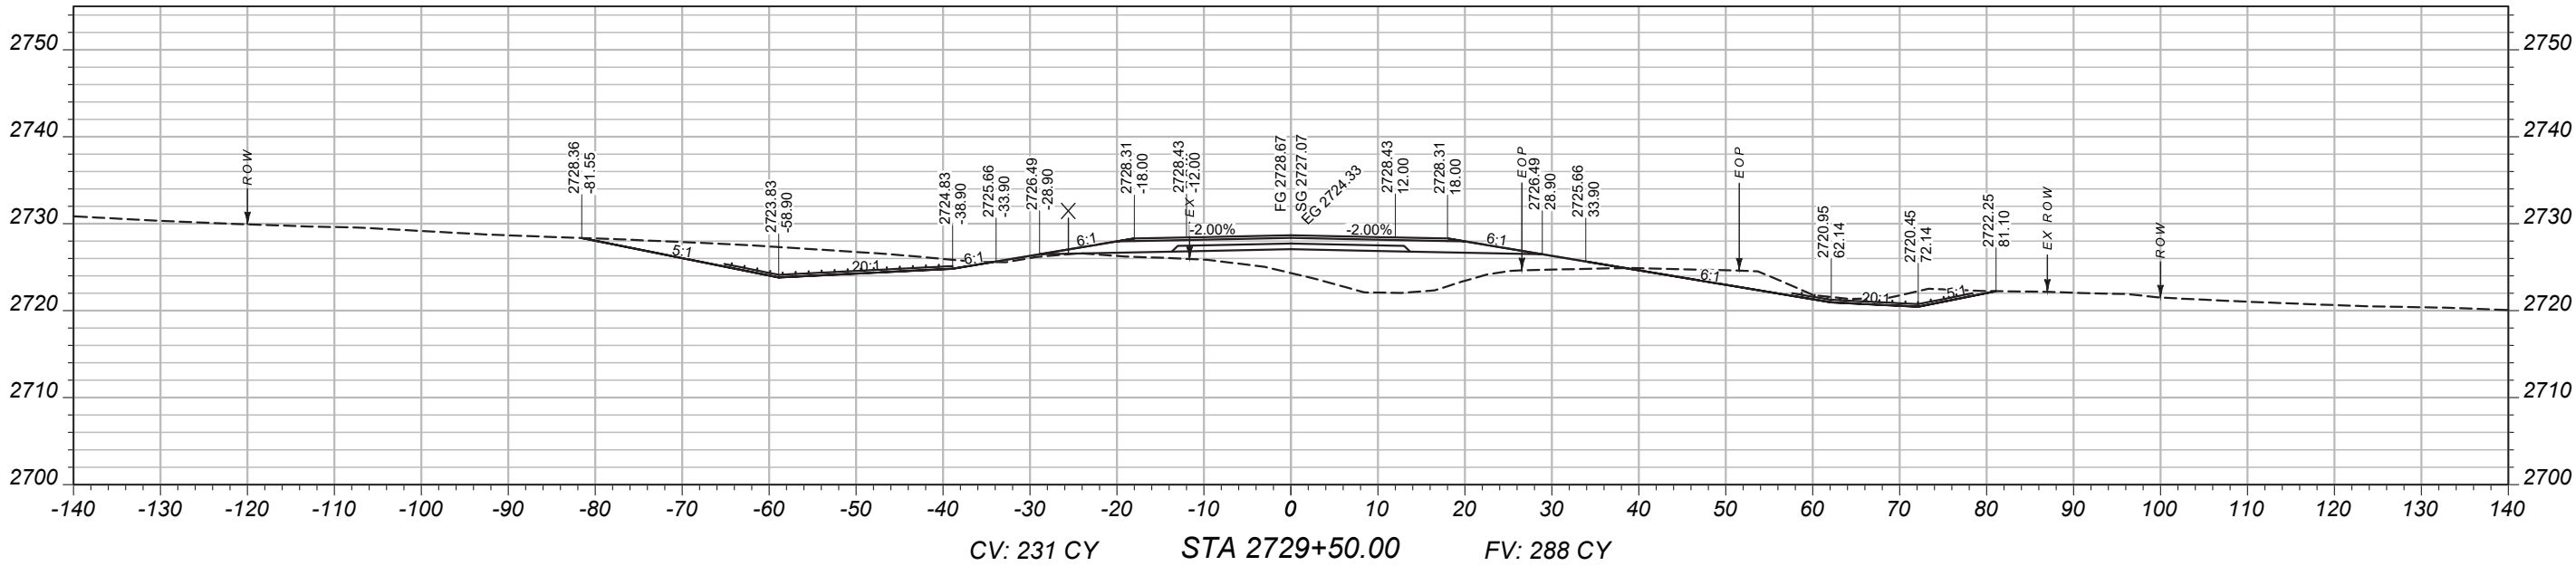

MAINLINE
CROSS-SECTIONS

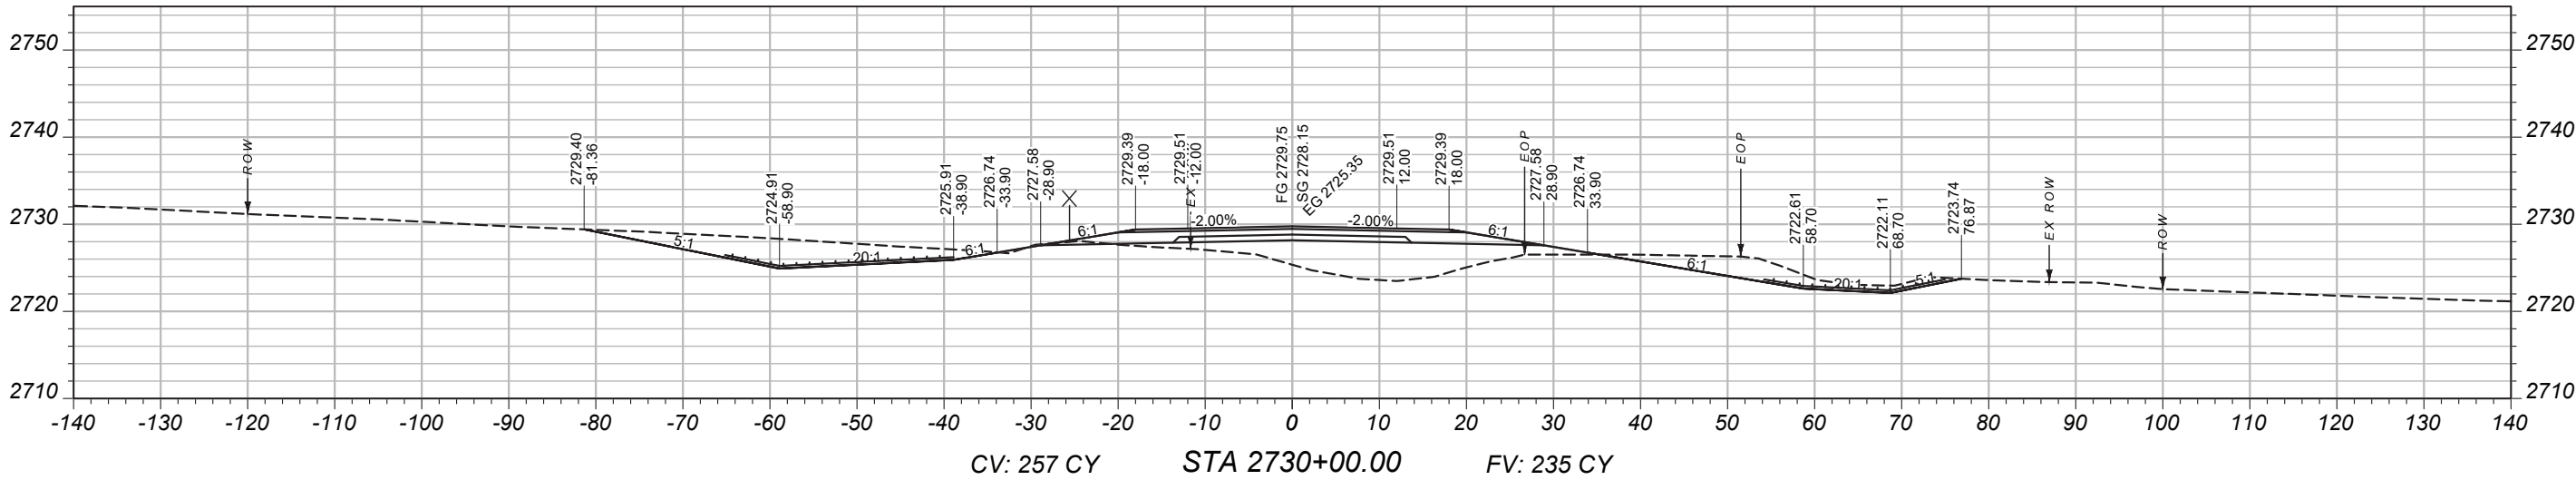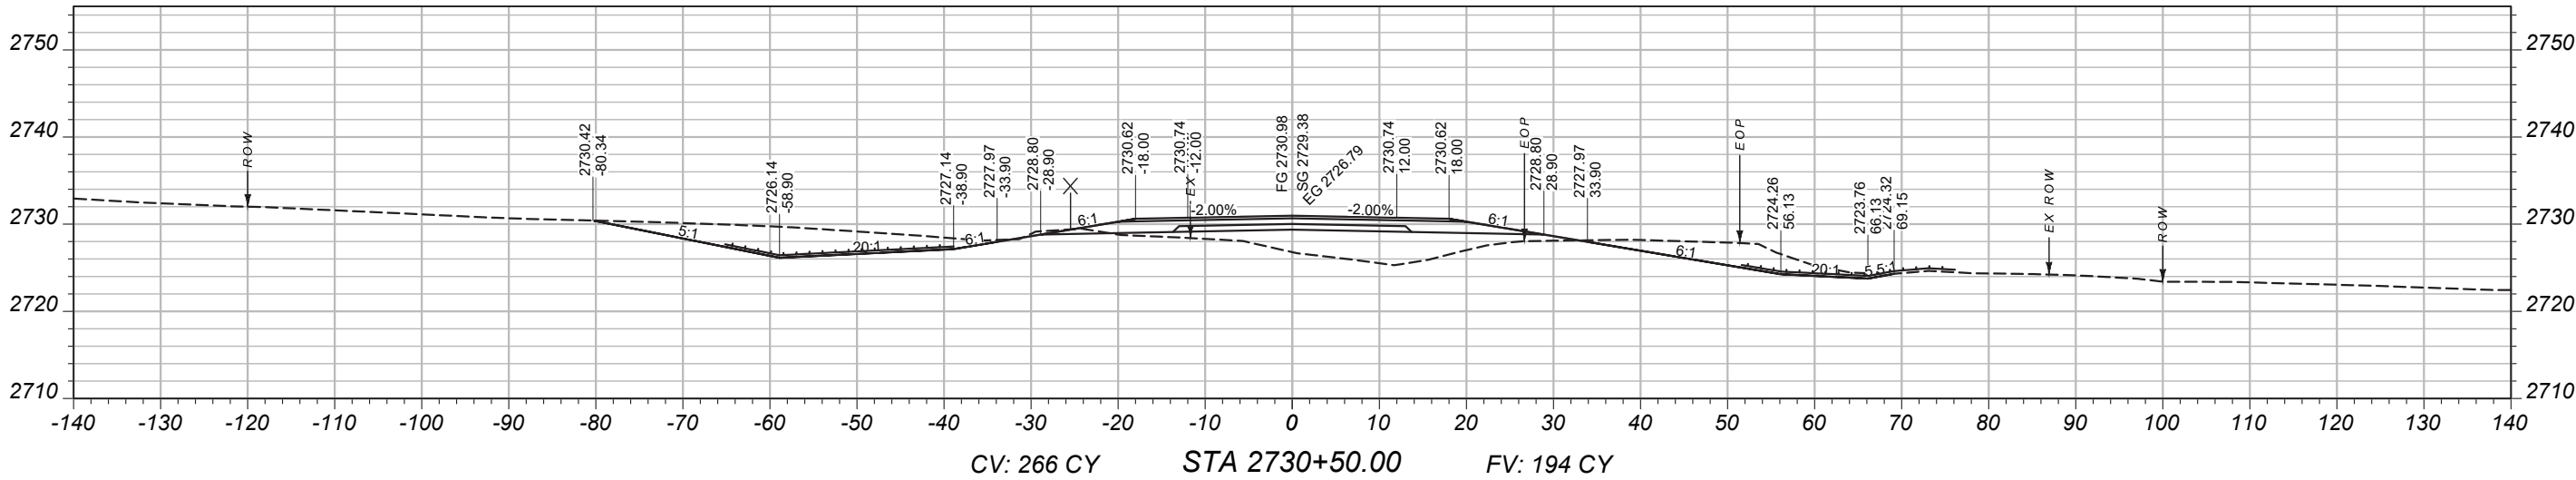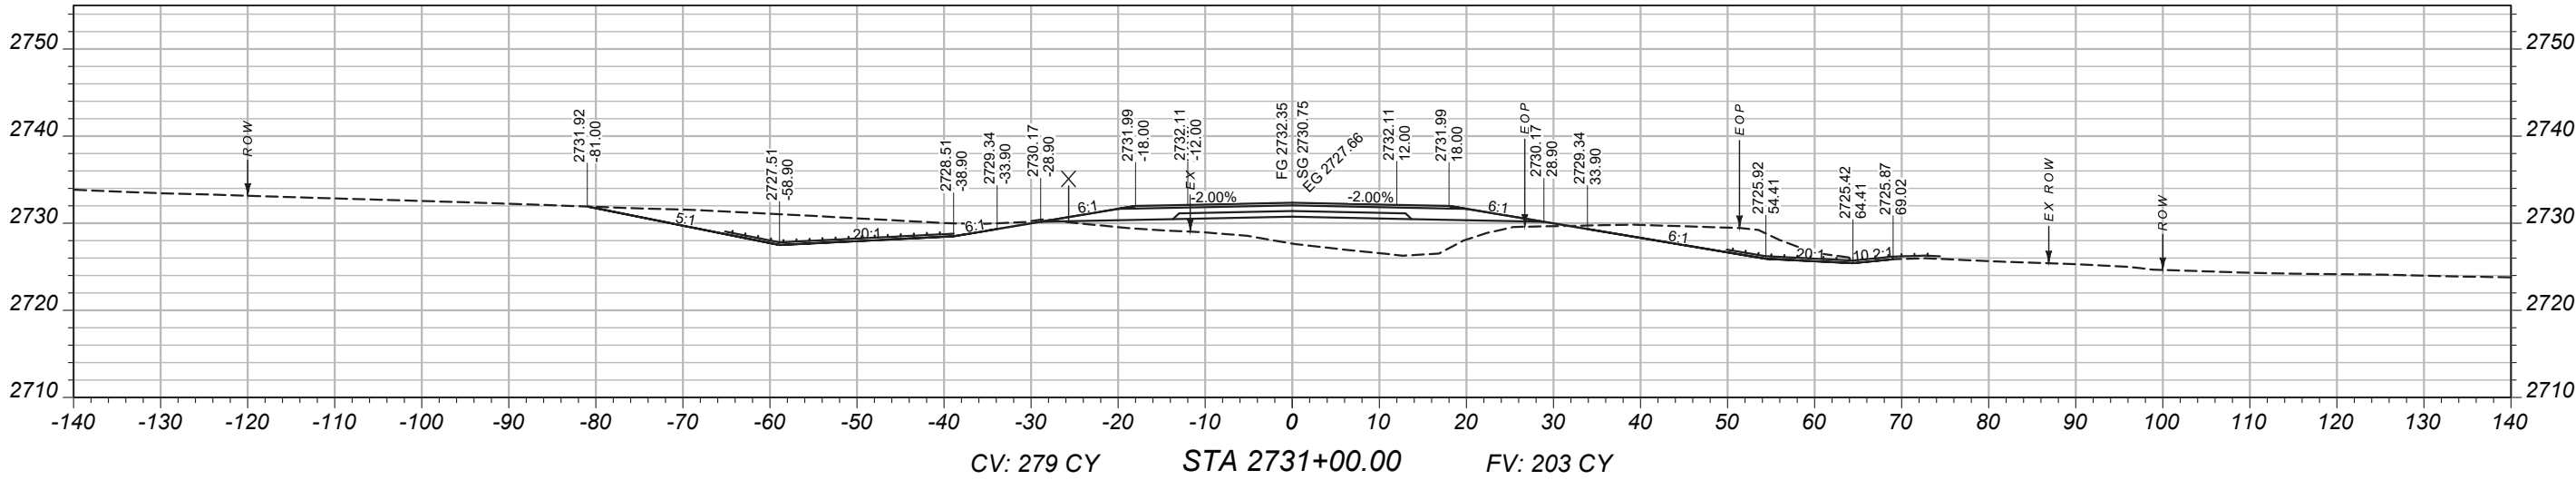

PROJECT NAME
BROCKWAY - WEST

COUNTY
MCCONE

PROJECT ID
SSS-NH 57-6(24)260

UPN
9728000

DESIGNED BY
B. FRANK

REVIEWED BY
J. CEREC

CHECKED BY
J. CEREC

DATE
03/2026



CROSS SECTIONS

MAINLINE
CROSS-SECTIONS

PROJECT NAME

COUNTY

DESIGNED BY



CROSS SECTIONS

MCCONE

PROJECT ID

REVIEWED BY

2/2/2026 2:05 PM



SSS-NH 57-6(24)260

UPN

CHECKED BY

9728000RDLA V002.DWG

9728000

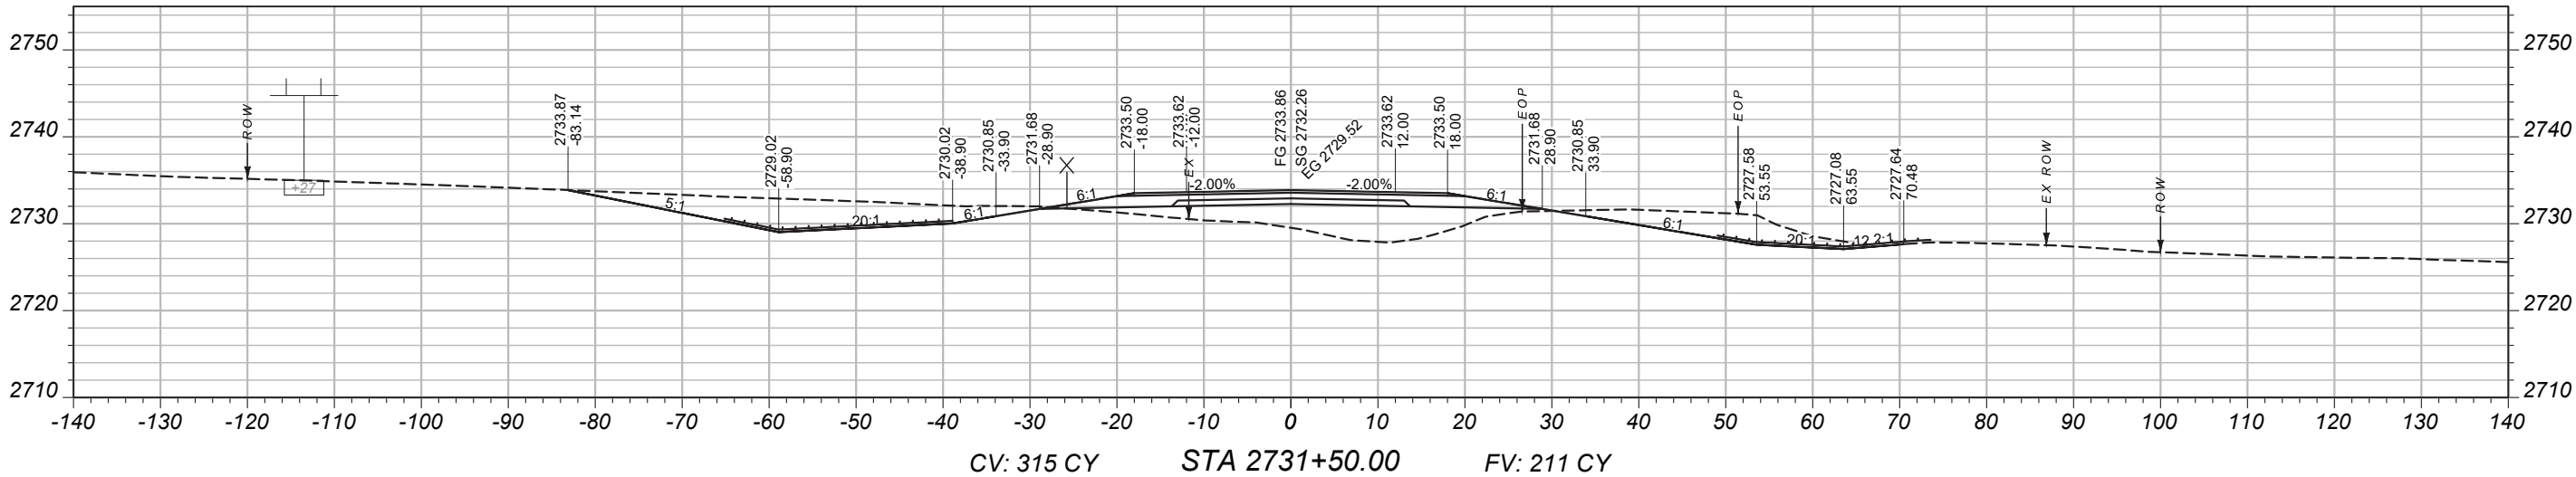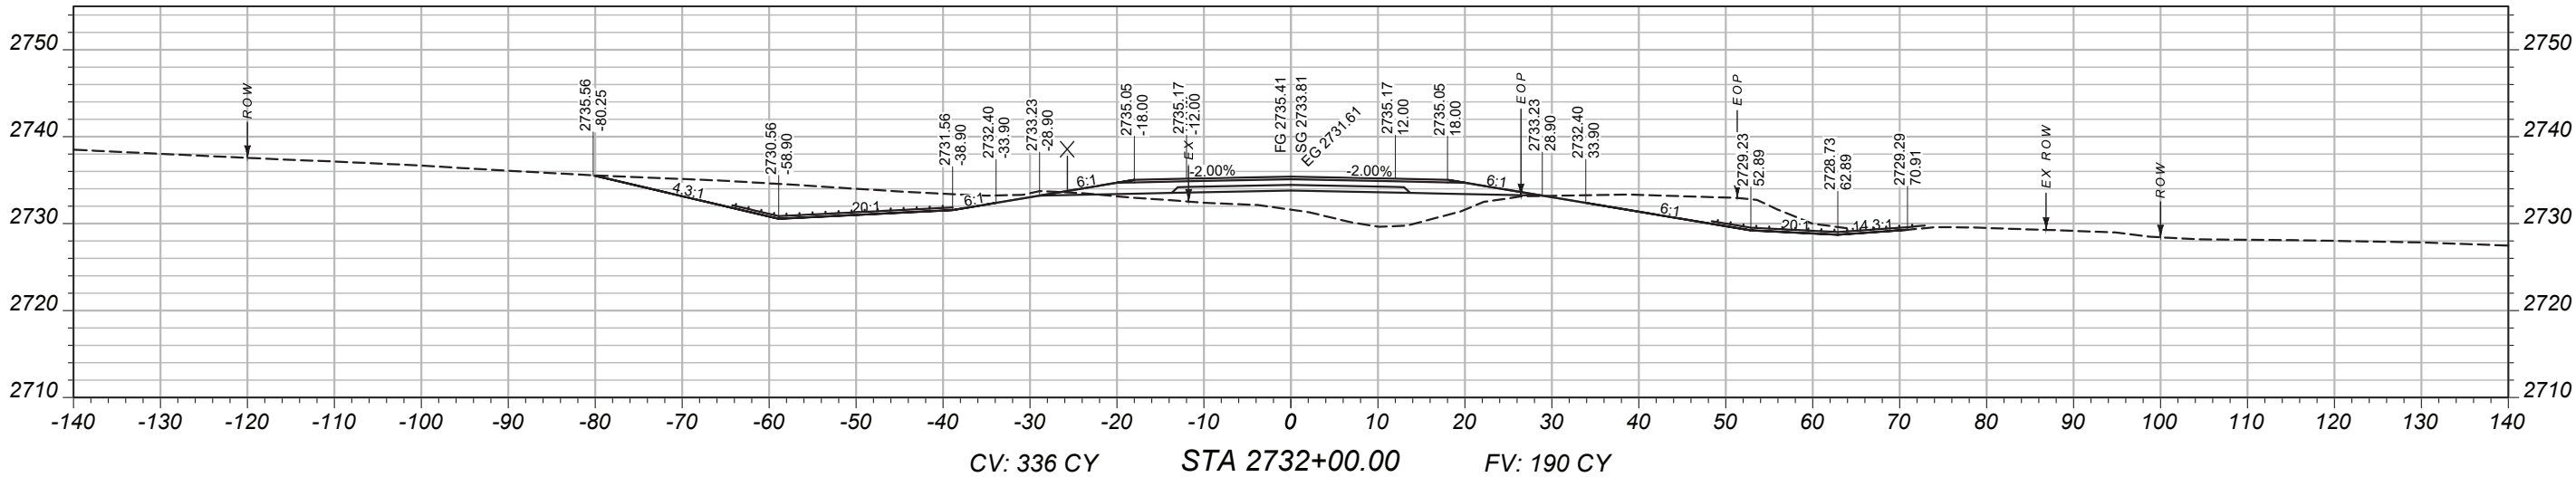

MAINLINE
CROSS-SECTIONS

PROJECT NAME
BROCKWAY - WEST

COUNTY
MCCONE

PROJECT ID
SSS-NH 57-6(24)260

UPN
9728000

DESIGNED BY
B. FRANK

03/2026

REVIEWED BY

CHECKED BY

03/2026



J. CERECK

9728000RDLA V002.DWG



CROSS SECTIONS

2/2/2026 2:05 PM

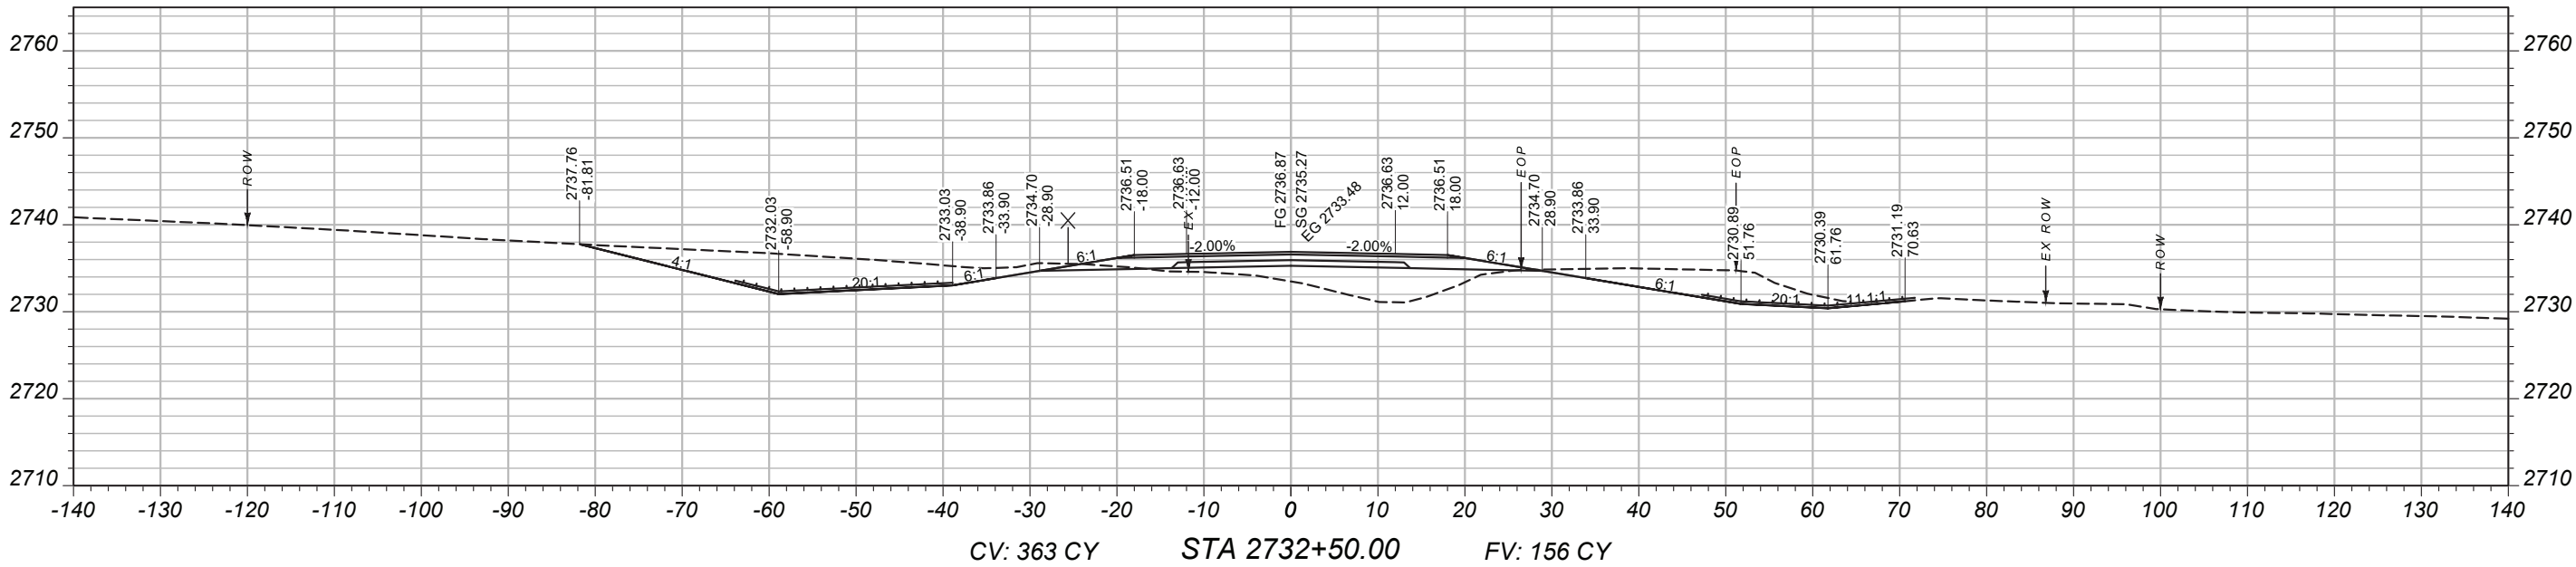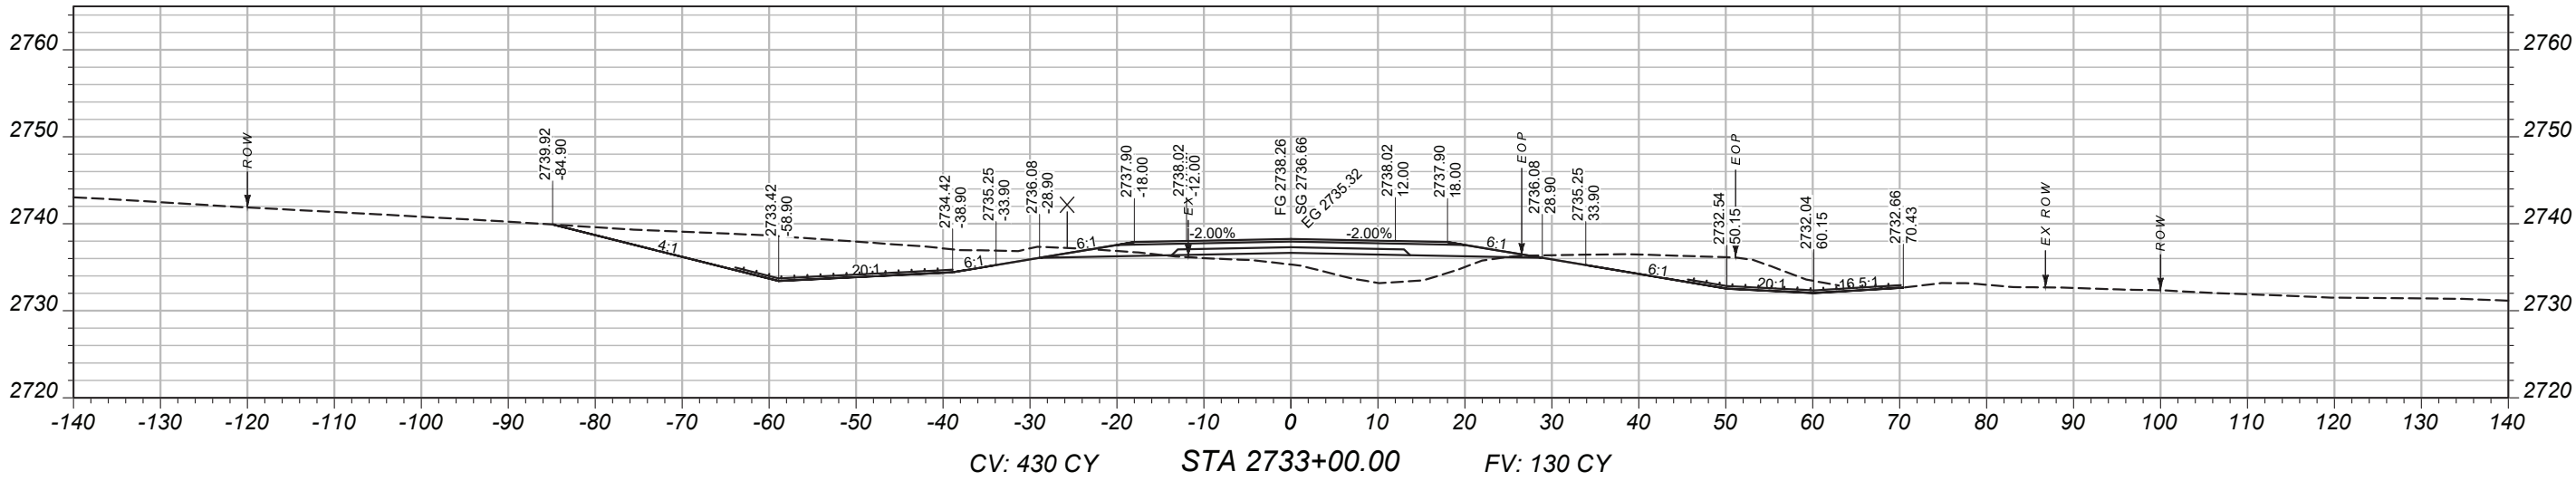

MAINLINE
CROSS-SECTIONS

PROJECT NAME
BROCKWAY - WEST

COUNTY
MCCONE

PROJECT ID
SSS-NH 57-6(24)260

UPN
9728000

DESIGNED BY
B. FRANK 03/2026



REVIEWED BY

CHECKED BY
J. CERECK 03/2026

9728000RDLA V002.DWG



CROSS SECTIONS

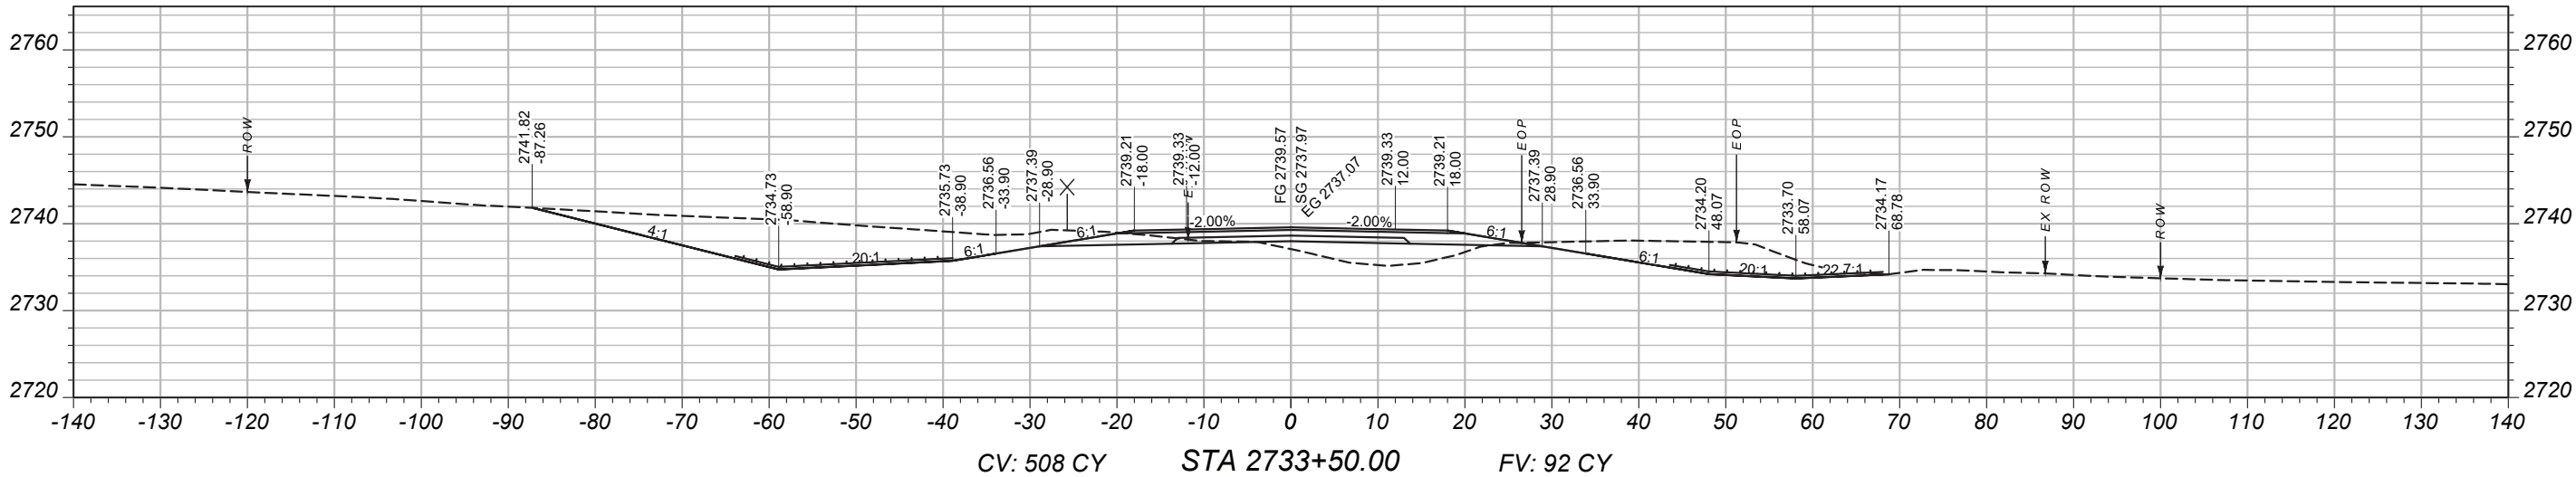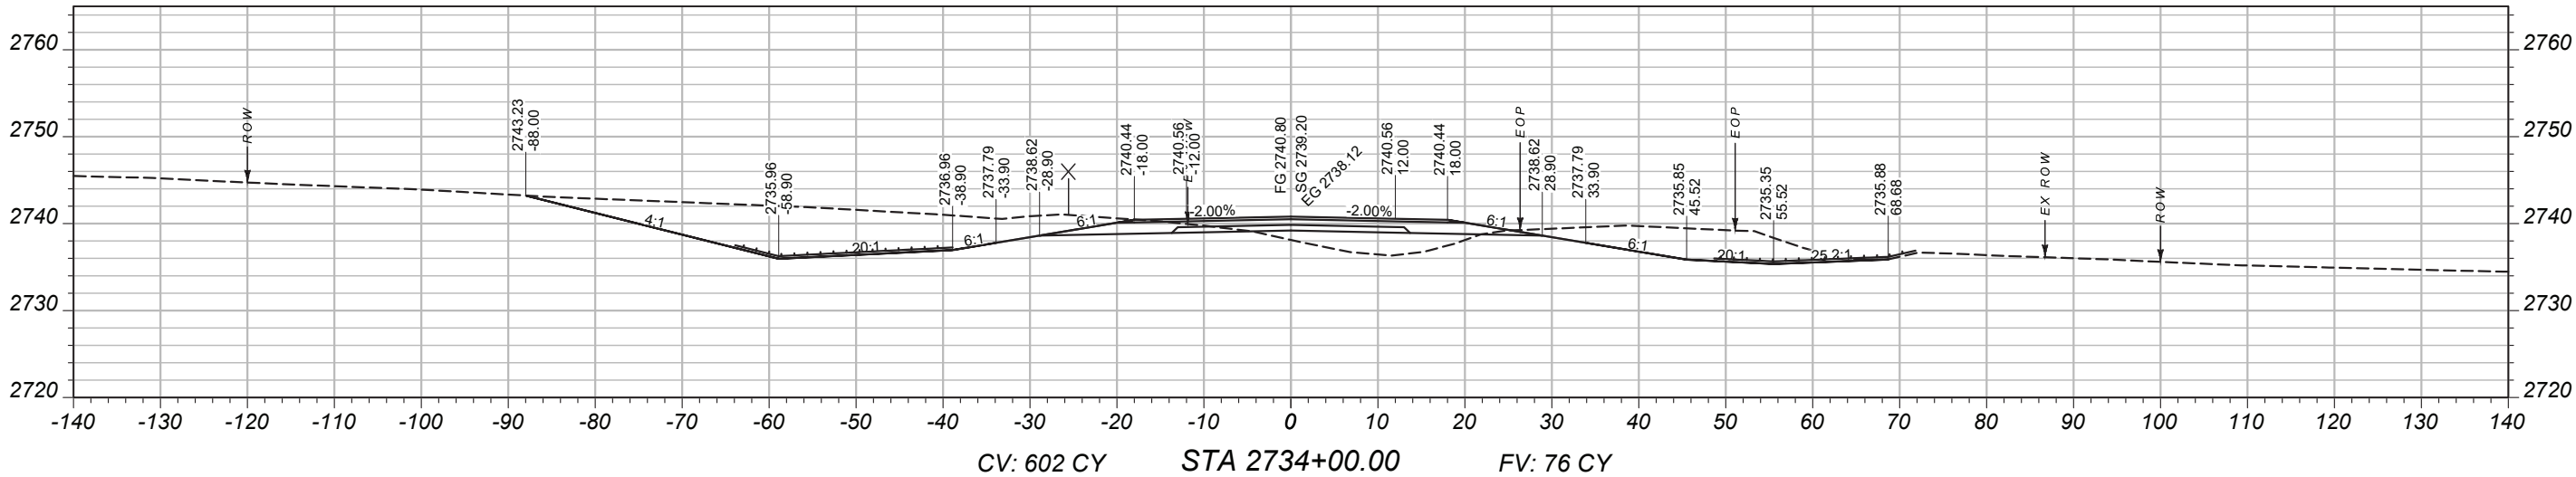

MAINLINE
CROSS-SECTIONS

PROJECT NAME
BROCKWAY - WEST

COUNTY
MCCONE

PROJECT ID
SSS-NH 57-6(24)260

UPN
9728000

DESIGNED BY
B. FRANK

03/2026

REVIEWED BY

CHECKED BY

J. CERECK



03/2026

9728000RDLA V002.DWG



CROSS SECTIONS

2/2/2026 2:05 PM

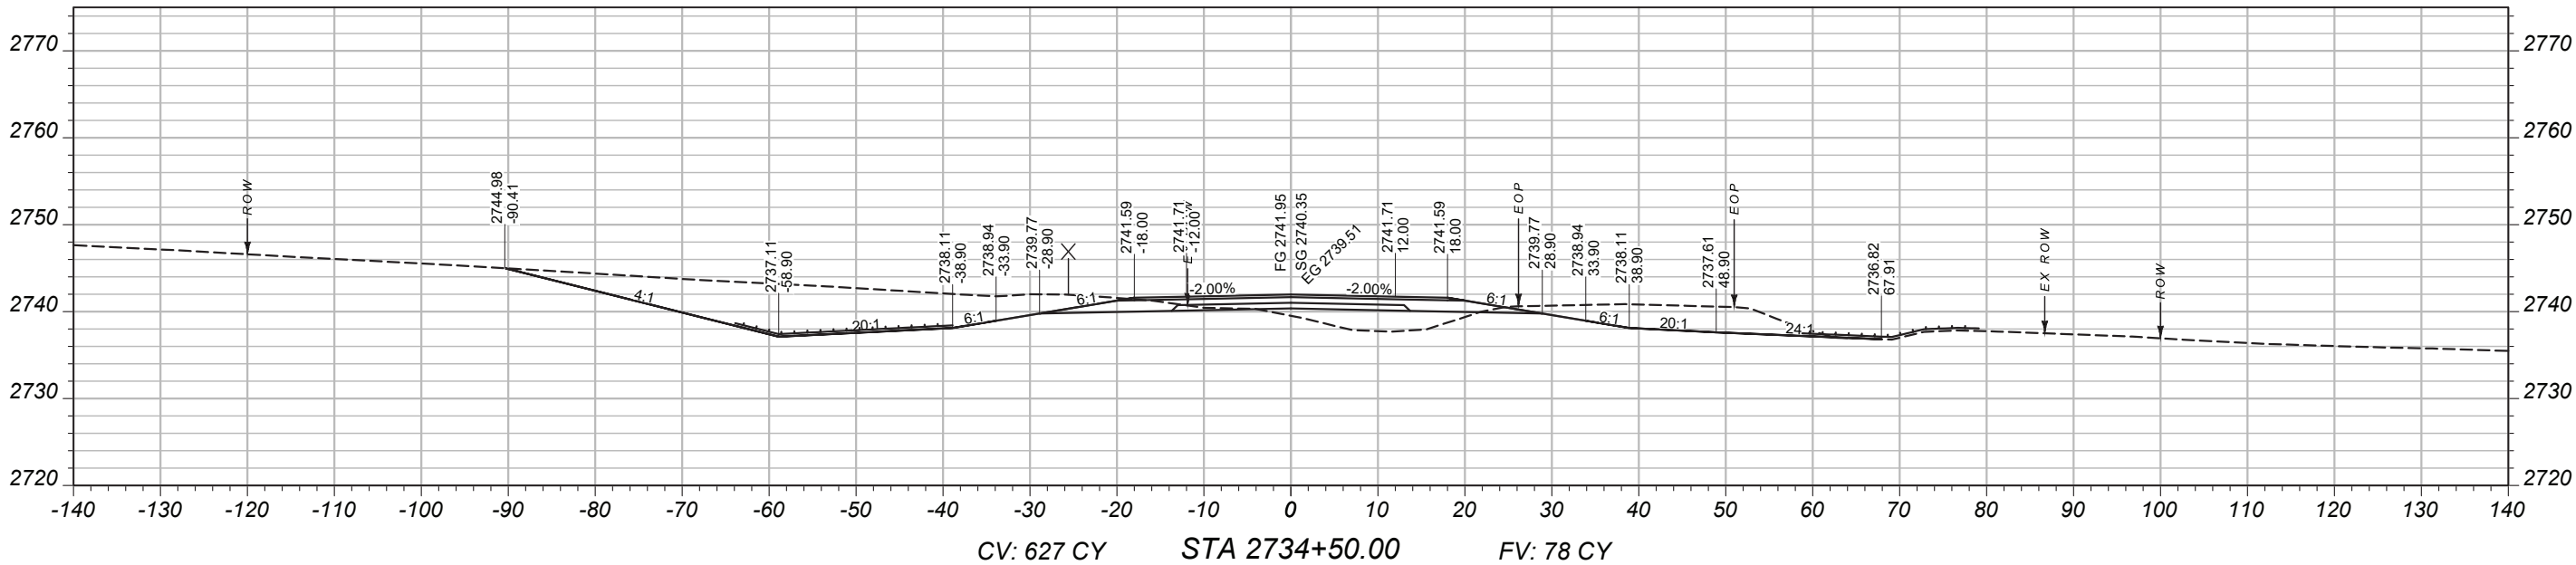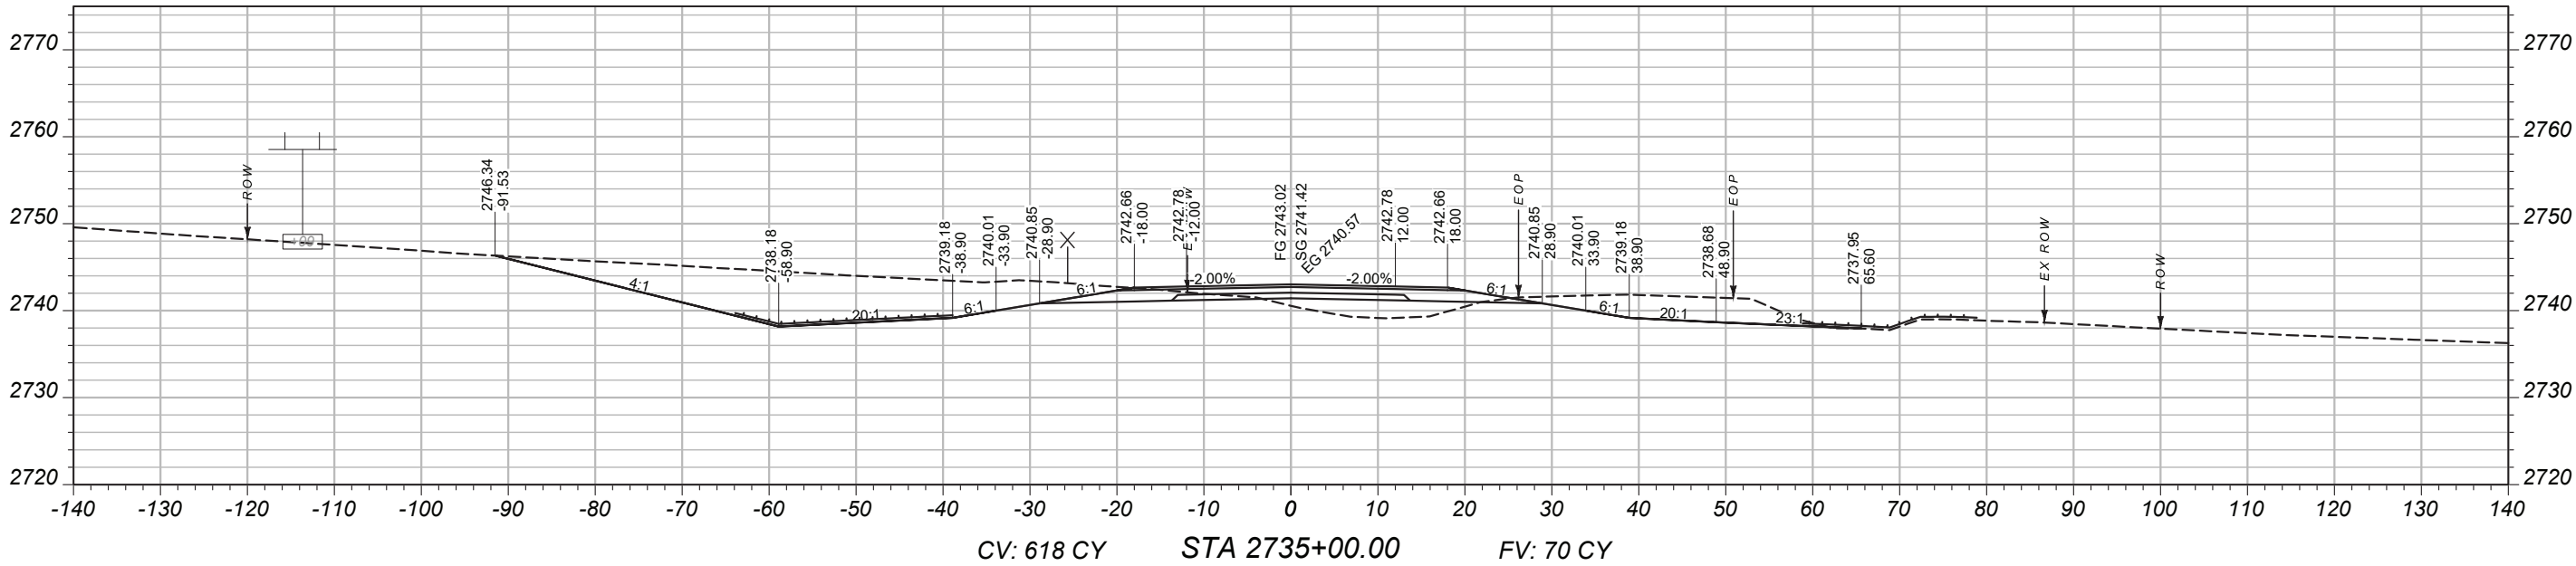

MAINLINE
CROSS-SECTIONS

PROJECT NAME
BROCKWAY - WEST

COUNTY
MCCONE

PROJECT ID
SSS-NH 57-6(24)260

UPN
9728000

DESIGNED BY
B. FRANK

03/2026

REVIEWED BY

CHECKED BY

03/2026



J. CERECK

9728000RDLAY002.DWG



CROSS SECTIONS

2/2/2026 2:05 PM

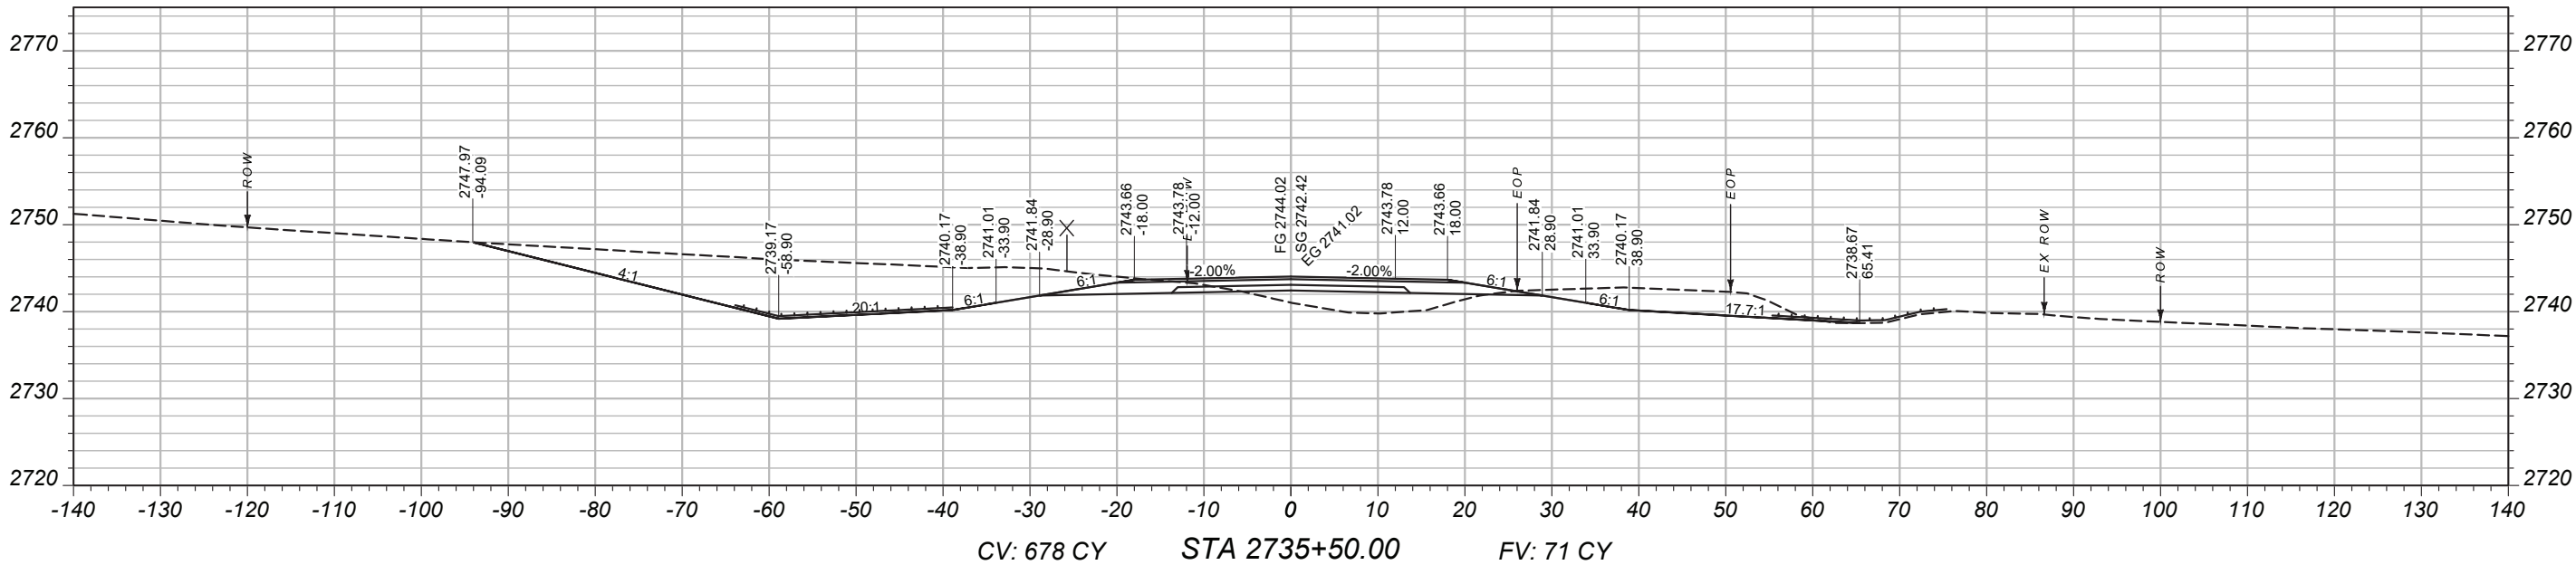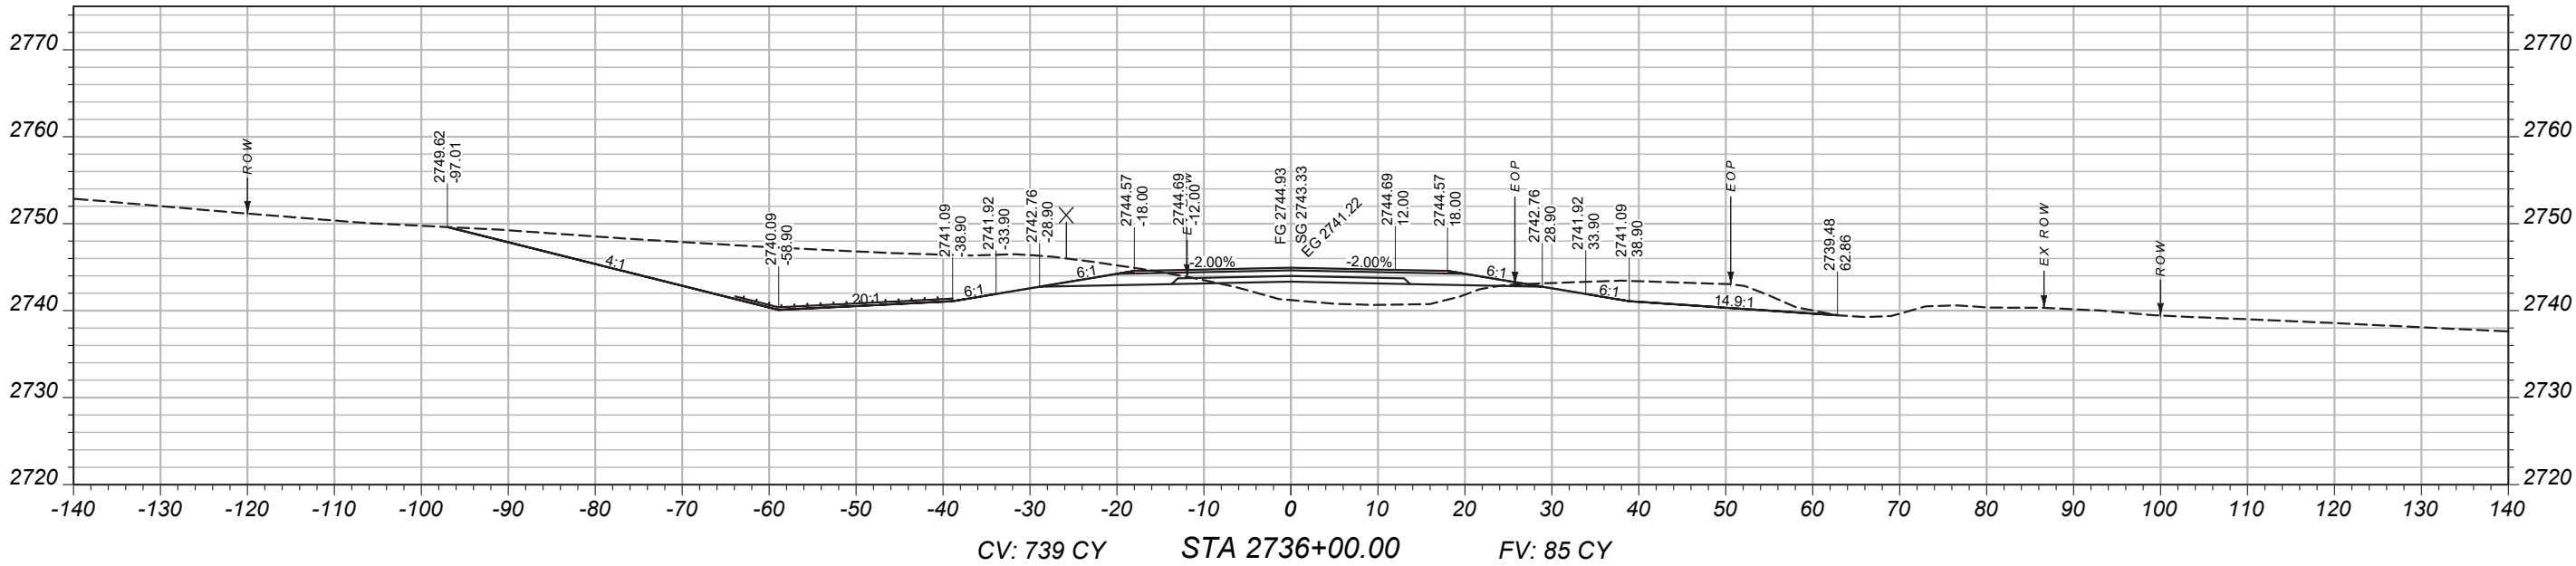

MAINLINE
CROSS-SECTIONS

PROJECT NAME
BROCKWAY - WEST

COUNTY
MCCONE

PROJECT ID
SSS-NH 57-6(24)260

UPN
9728000

DESIGNED BY
B. FRANK

03/2026

REVIEWED BY

CHECKED BY

03/2026



J. CERECK

9728000RDLAY002.DWG



CROSS SECTIONS

2/2/2026 2:05 PM

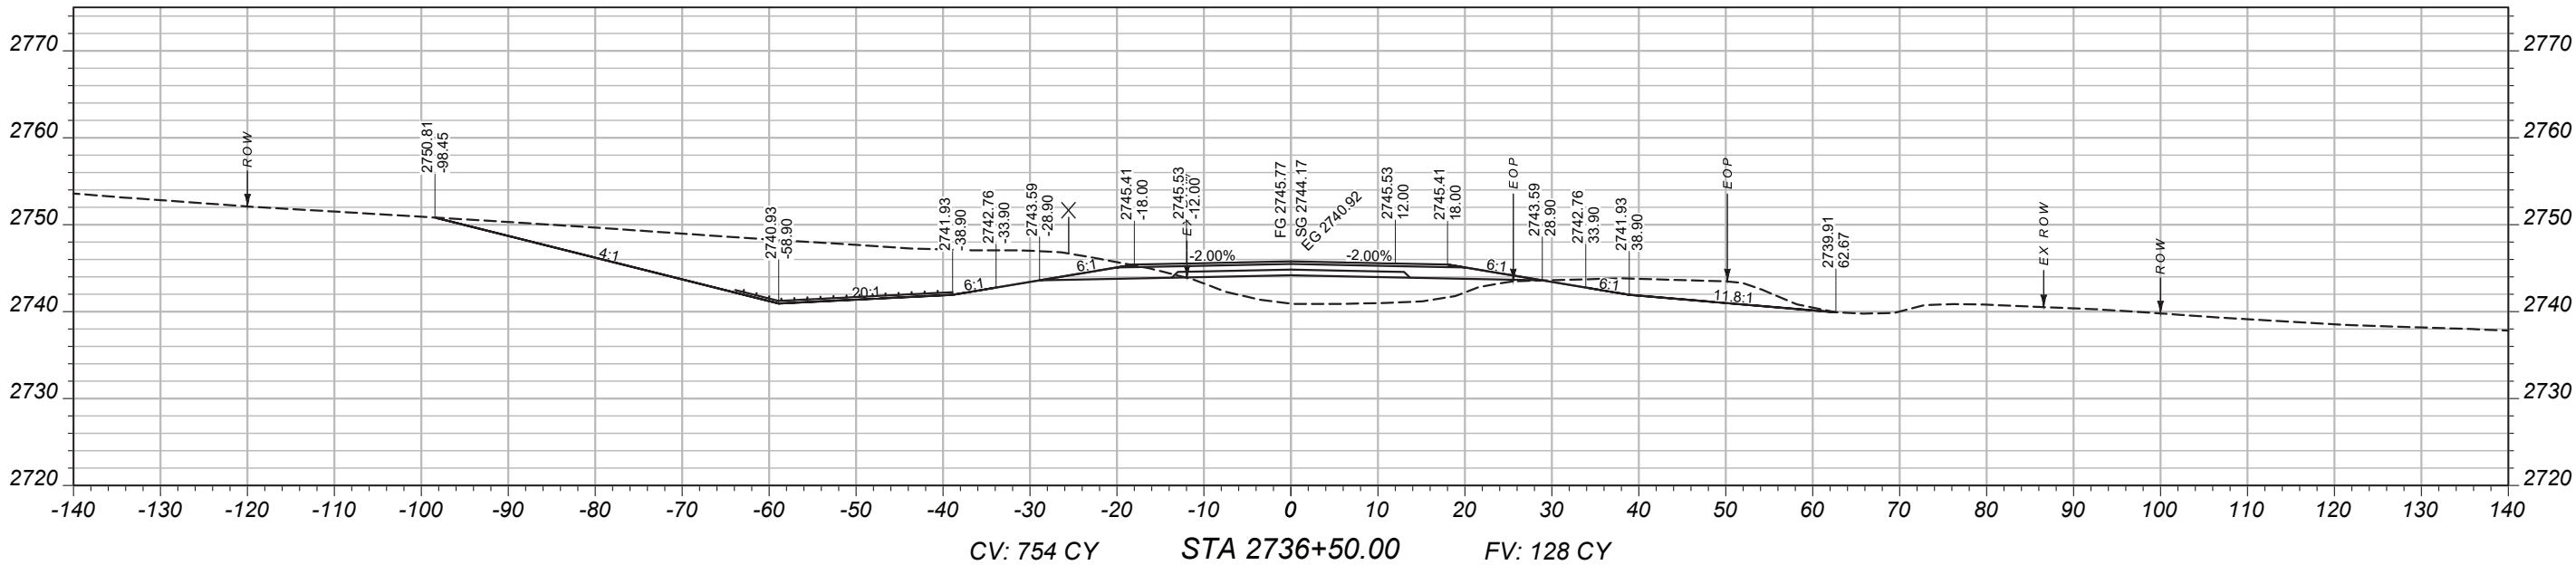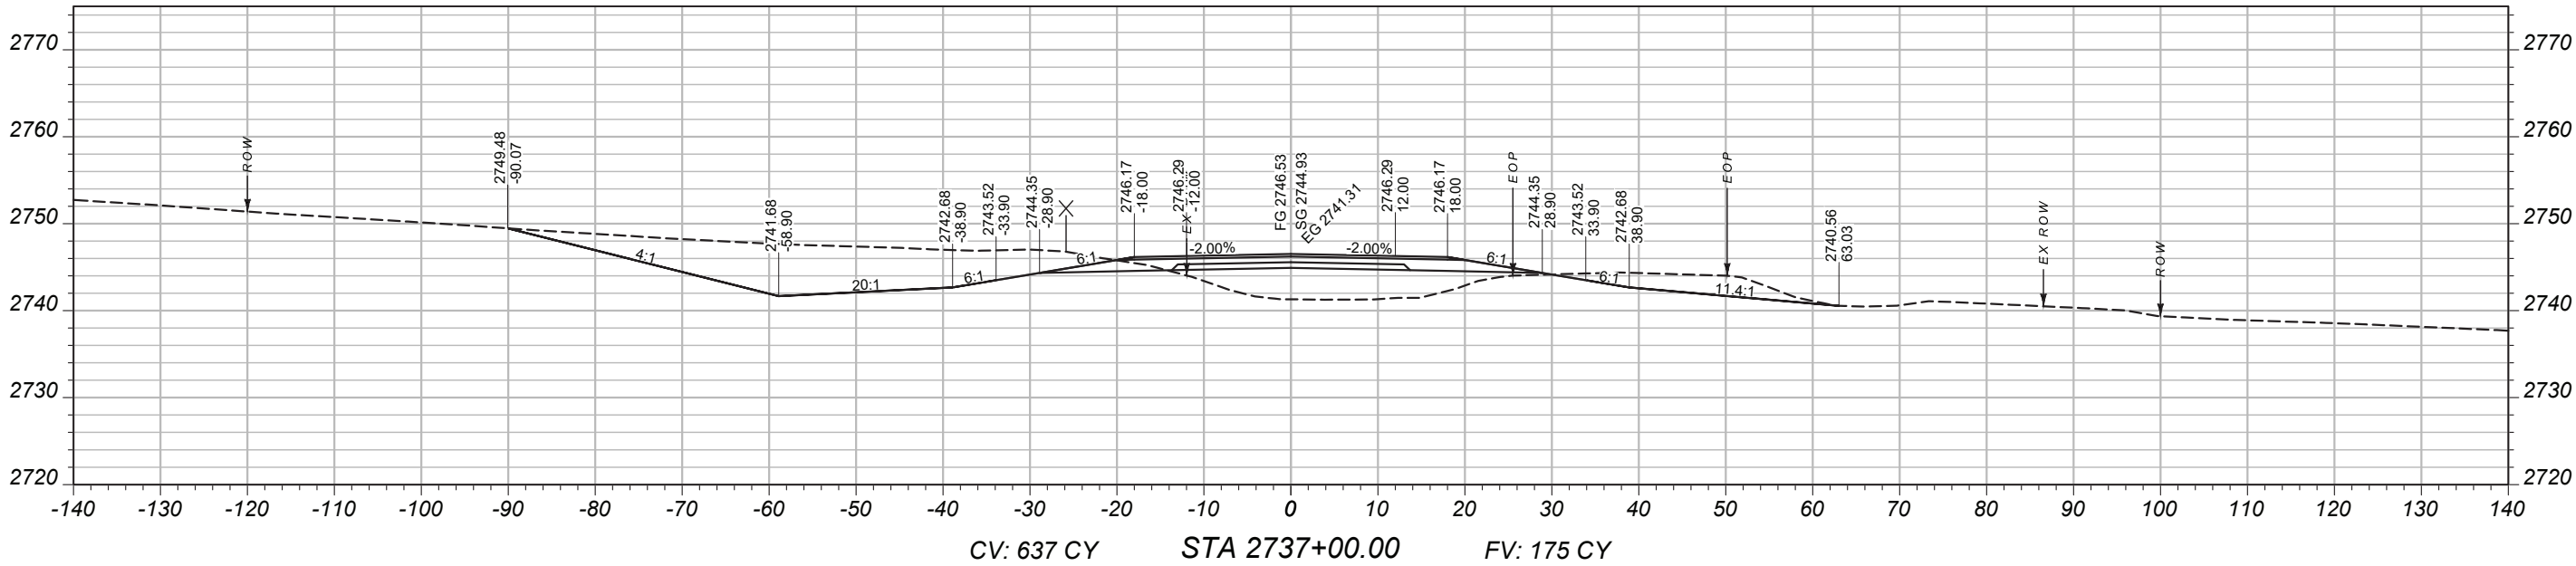

MAINLINE
CROSS-SECTIONS

PROJECT NAME
BROCKWAY - WEST

COUNTY
MCCONE

PROJECT ID
SSS-NH 57-6(24)260

UPN
9728000

DESIGNED BY
B. FRANK

03/2026

REVIEWED BY

CHECKED BY

03/2026



J. CERECK

9728000RDLAY002.DWG





CROSS SECTIONS

2/2/2026 2:05 PM

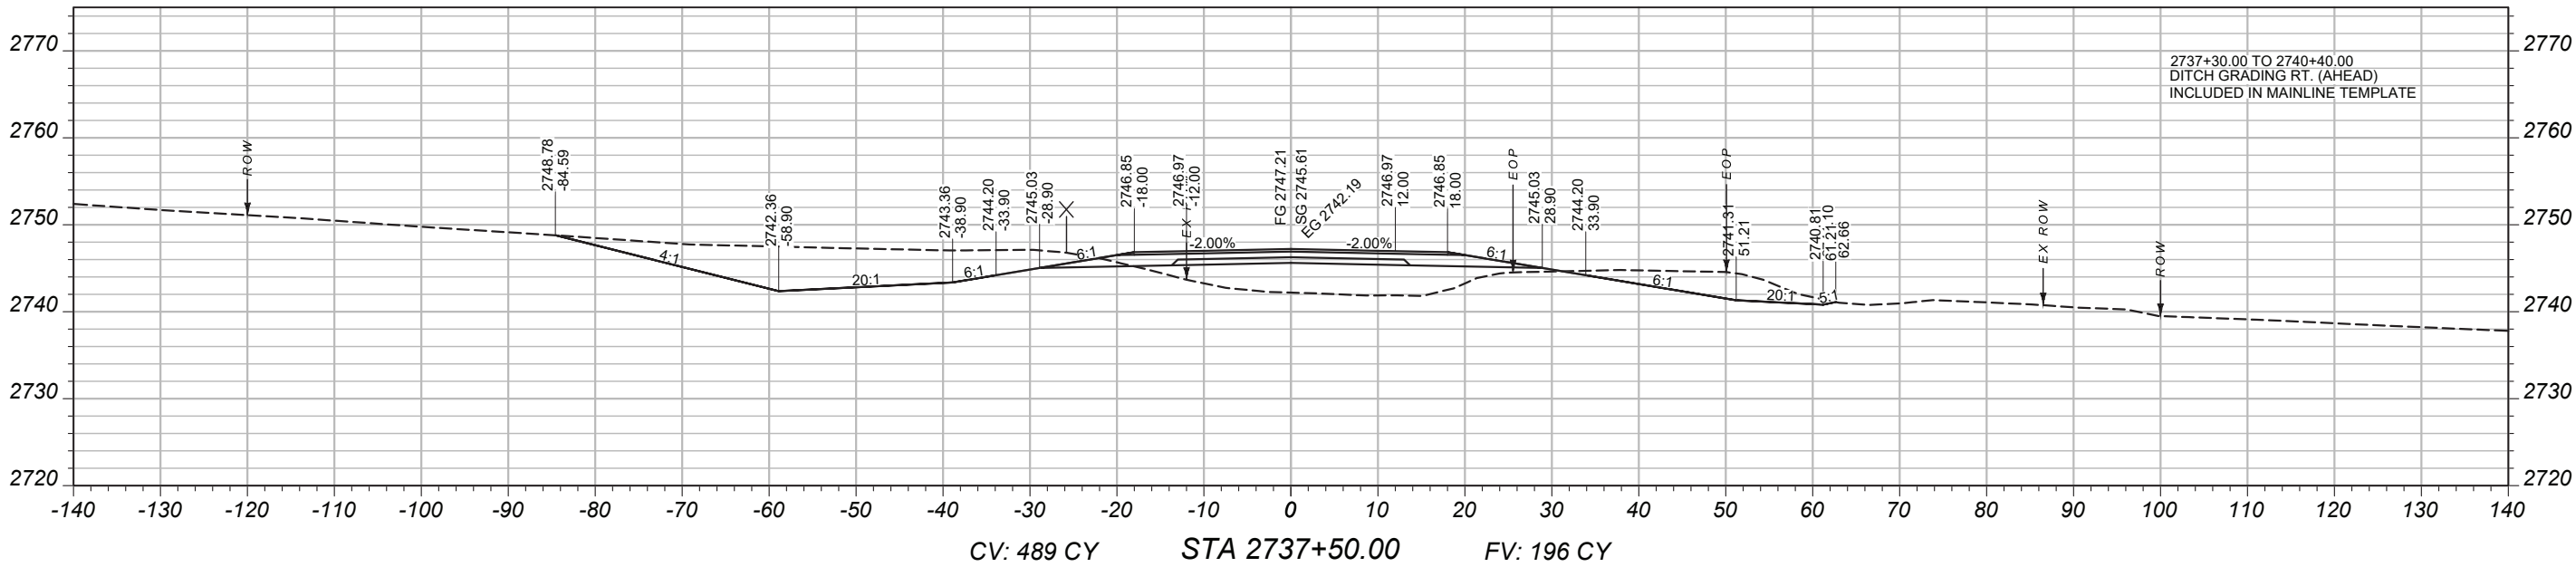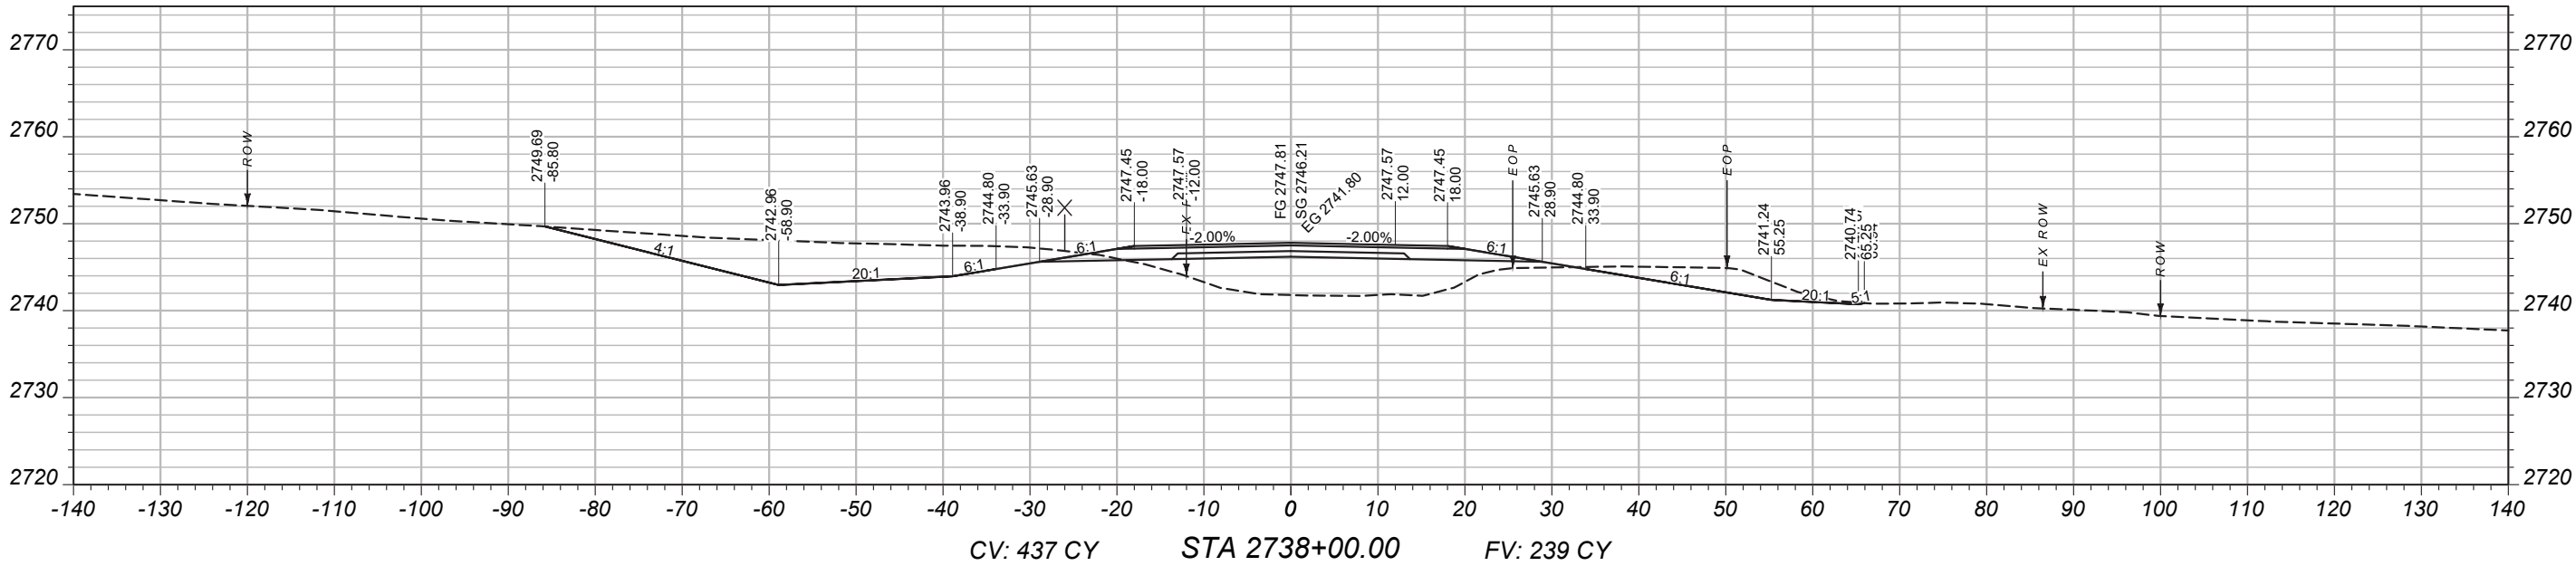

MAINLINE
CROSS-SECTIONS

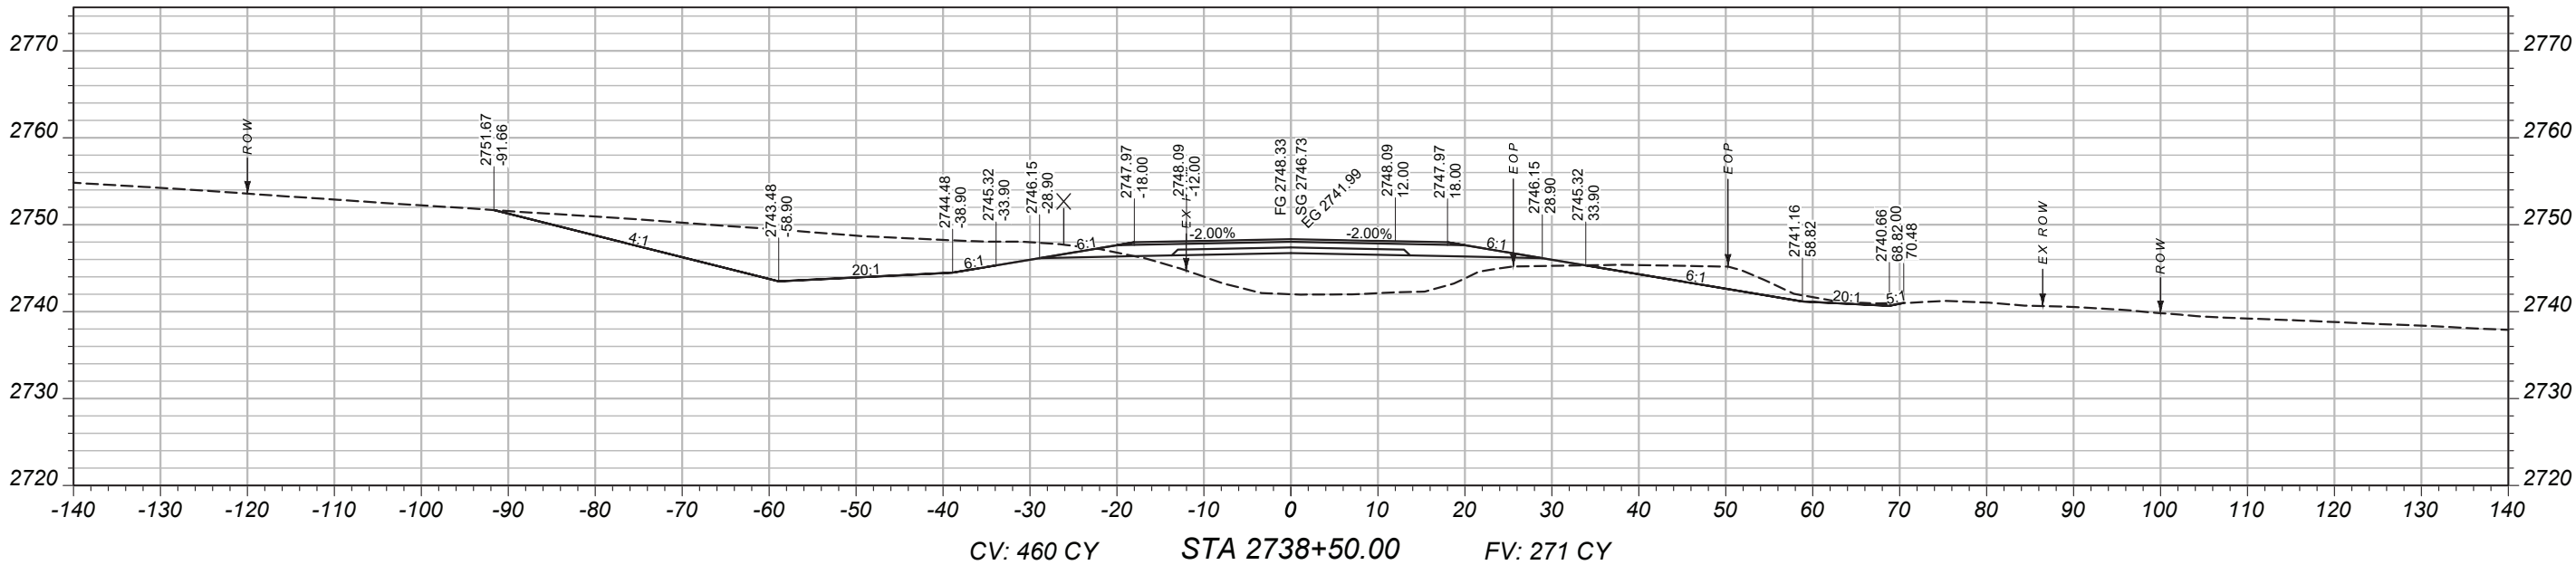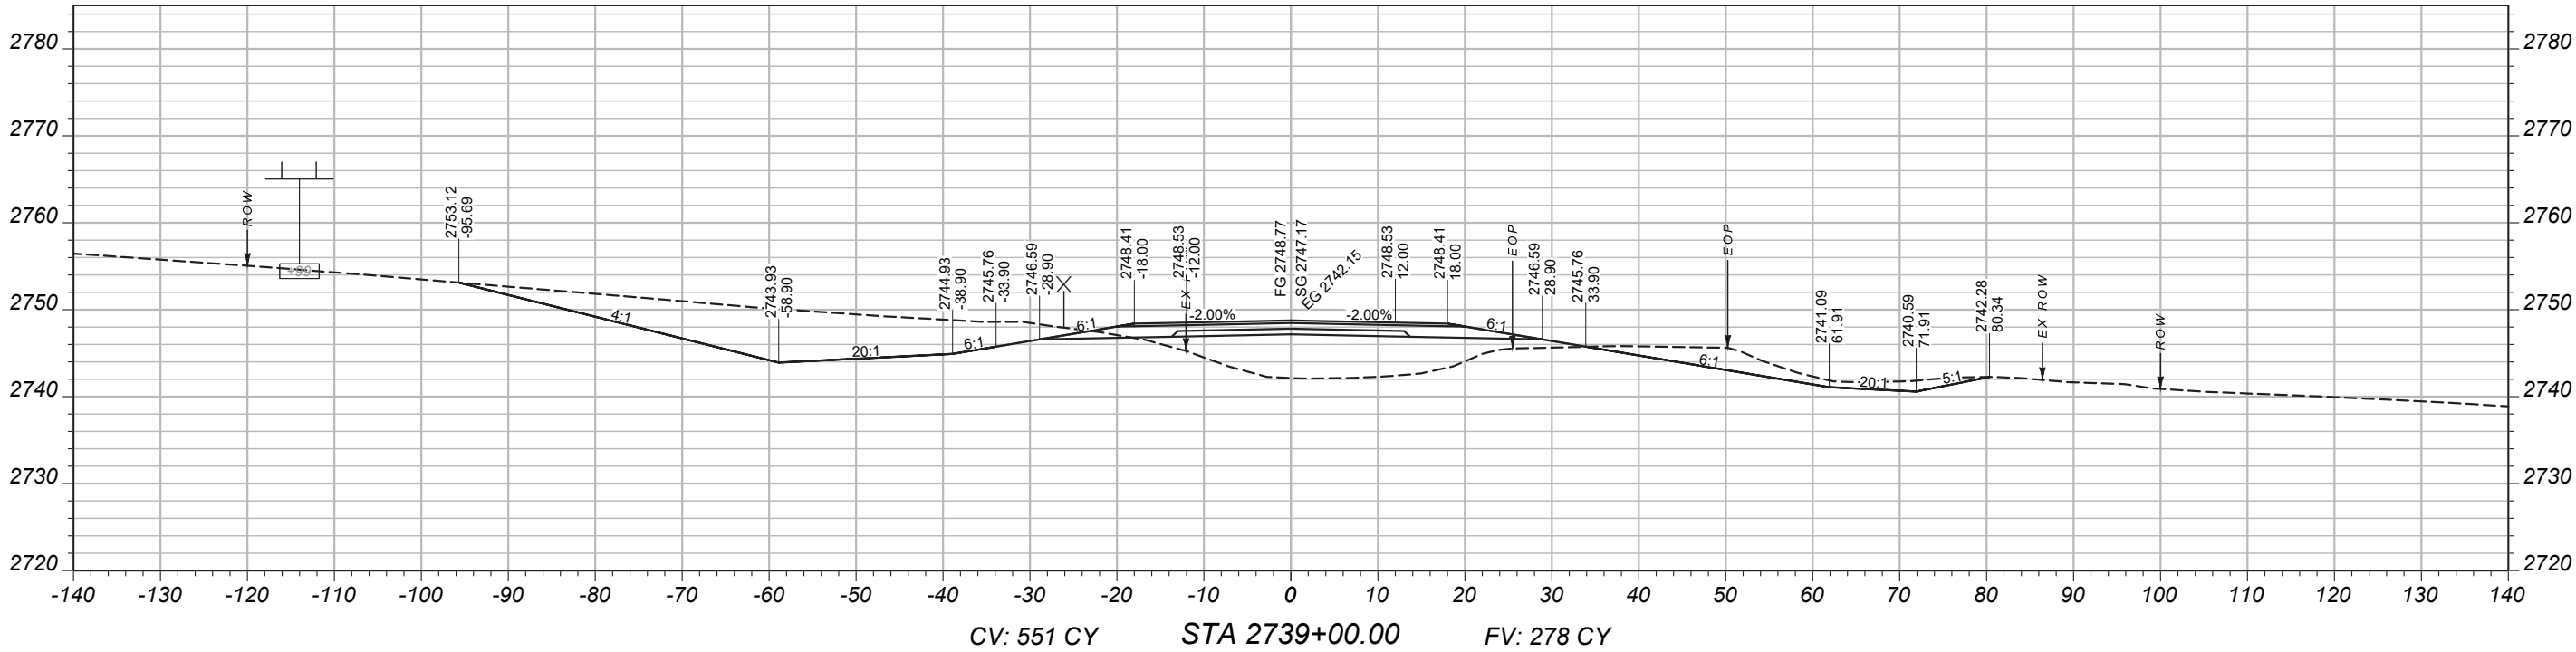

PROJECT NAME
BROCKWAY - WEST

COUNTY
MCCONE

PROJECT ID
SSS-NH 57-6(24)260

UPN
9728000

DESIGNED BY
B. FRANK

REVIEWED BY
03/2026

CHECKED BY
J. CERECK

03/2026
9728000RD-LAY002.DWG



CROSS SECTIONS

2/2/2026 2:05 PM

MAINLINE
CROSS-SECTIONS

BROCKWAY - WEST

MCCONE

SSS-NH 57-6(24)260

9728000

PROJECT NAME

COUNTY

PROJECT ID

UPN

DESIGNED BY

03/2026

REVIEWED BY

CHECKED BY



03/2026

9728000RDLAY002.DWG



CROSS SECTIONS

2/2/2026 2:05 PM

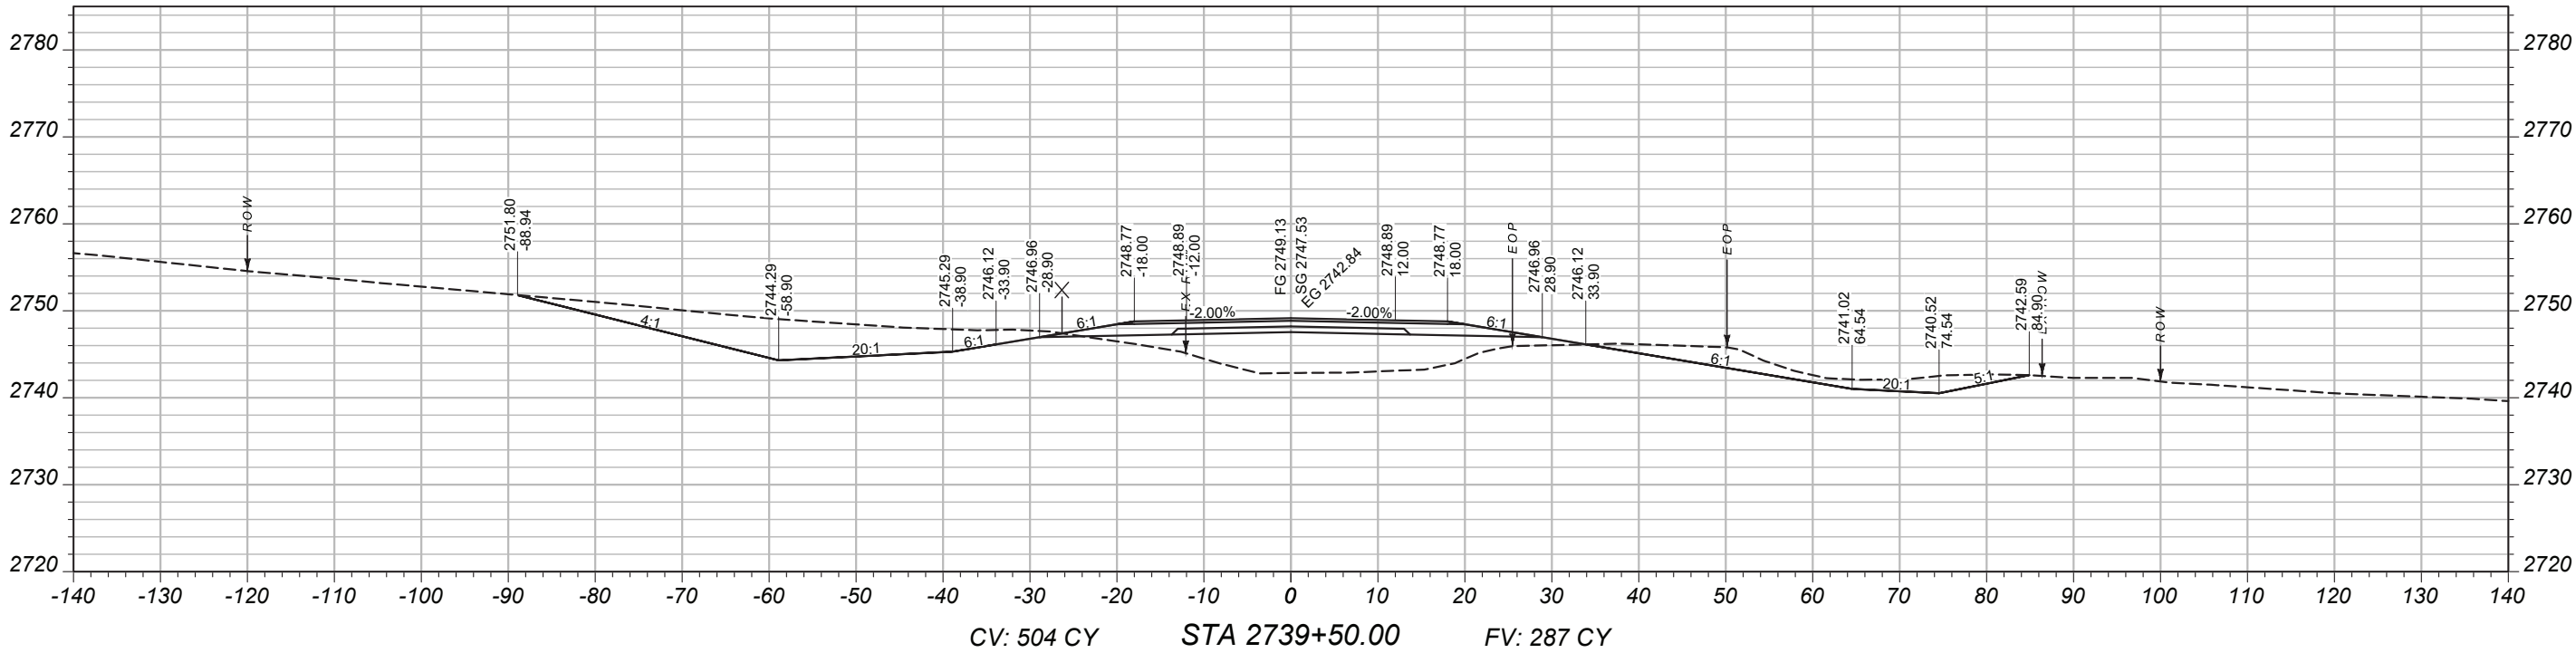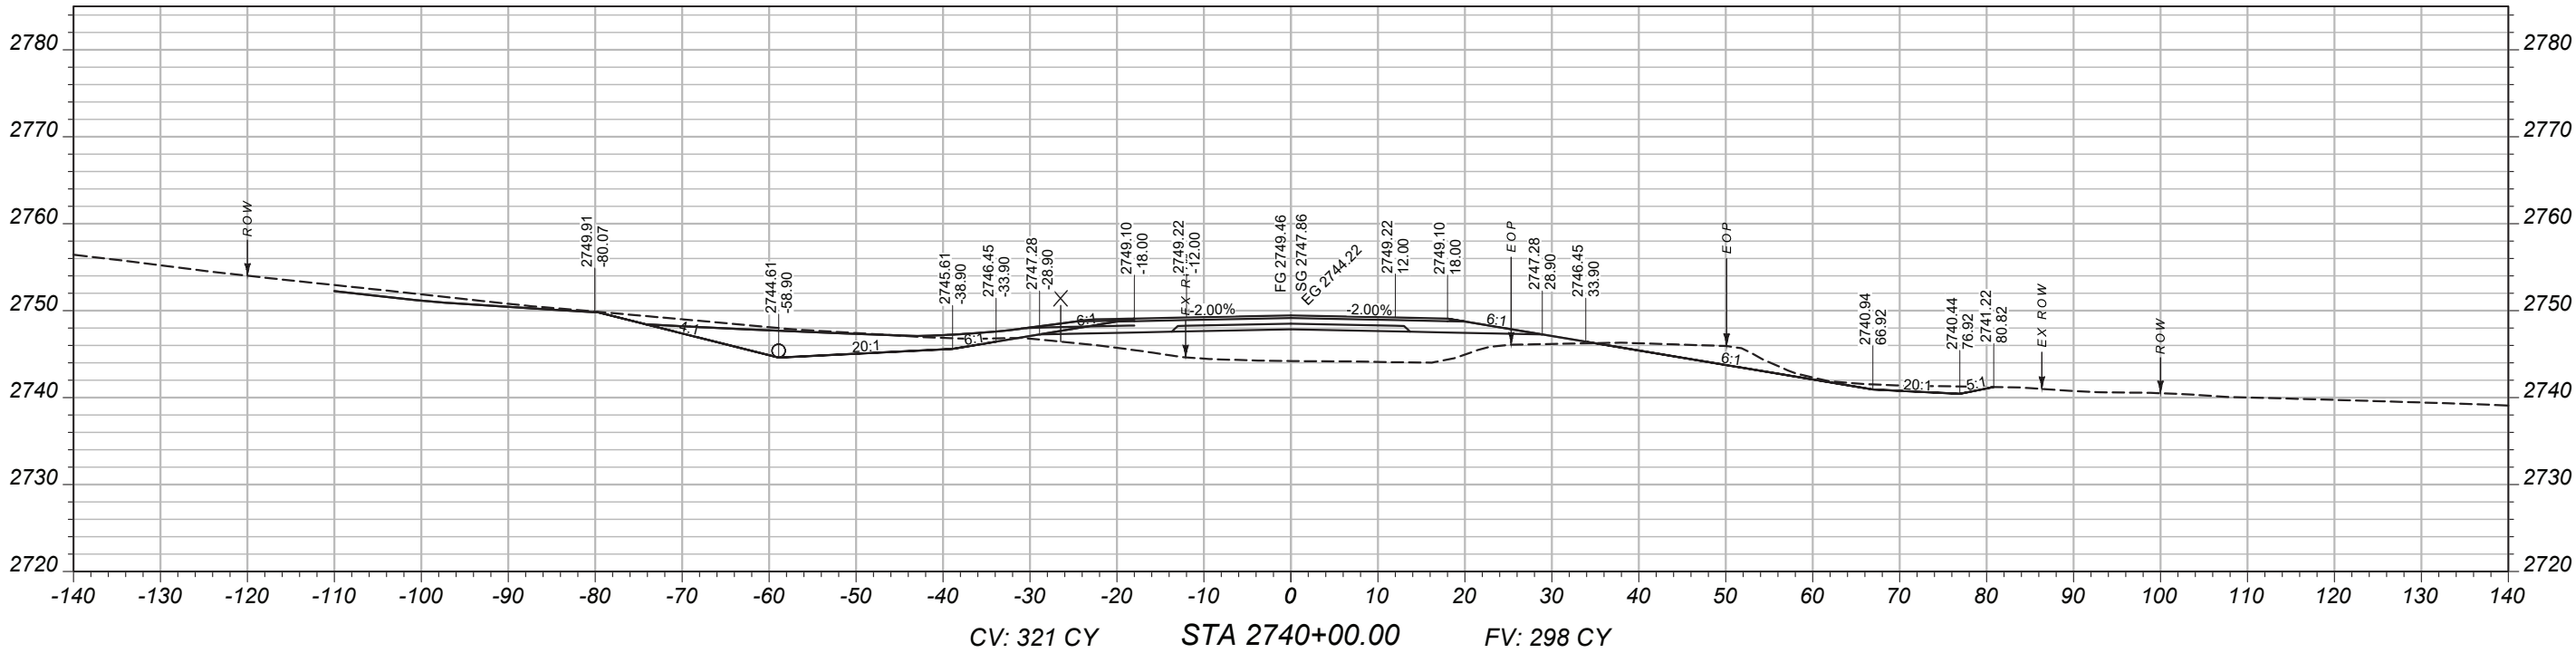

MAINLINE
CROSS-SECTIONS

BROCKWAY - WEST

MCCONE

SSS-NH 57-6(24)260

9728000

PROJECT NAME

COUNTY

PROJECT ID

UPN

DESIGNED BY

03/2026

REVIEWED BY

CHECKED BY



03/2026

9728000RDLAY002.DWG





CROSS SECTIONS

2/2/2026 2:05 PM

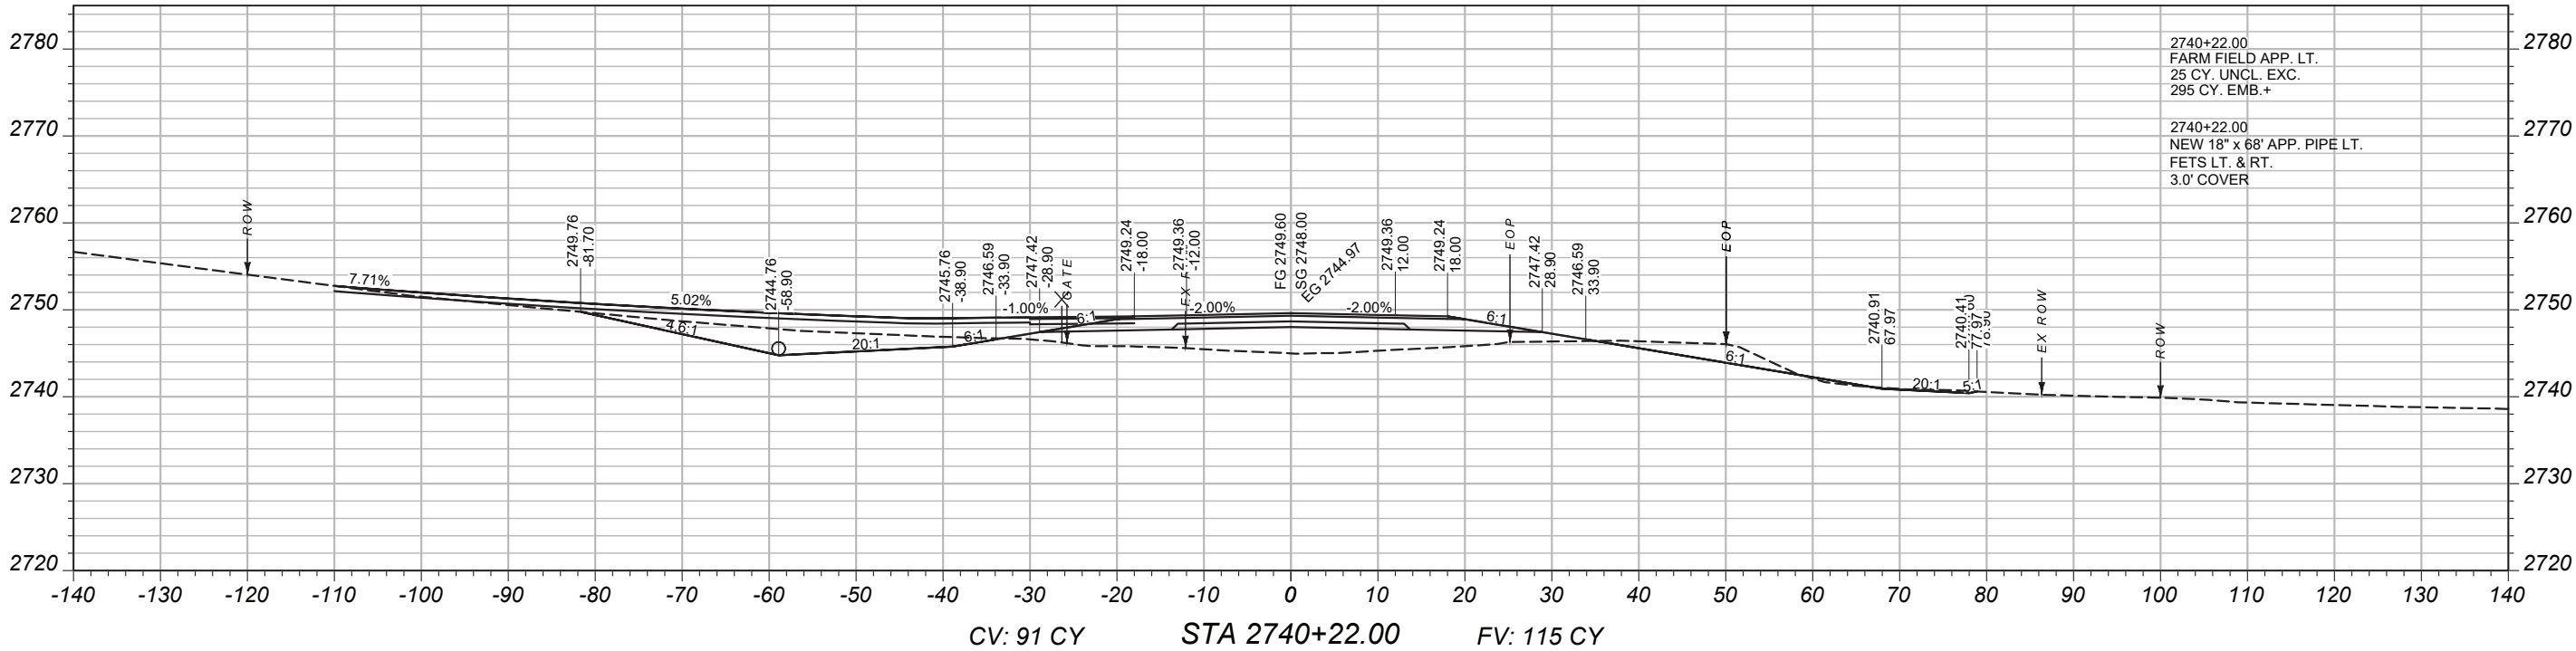
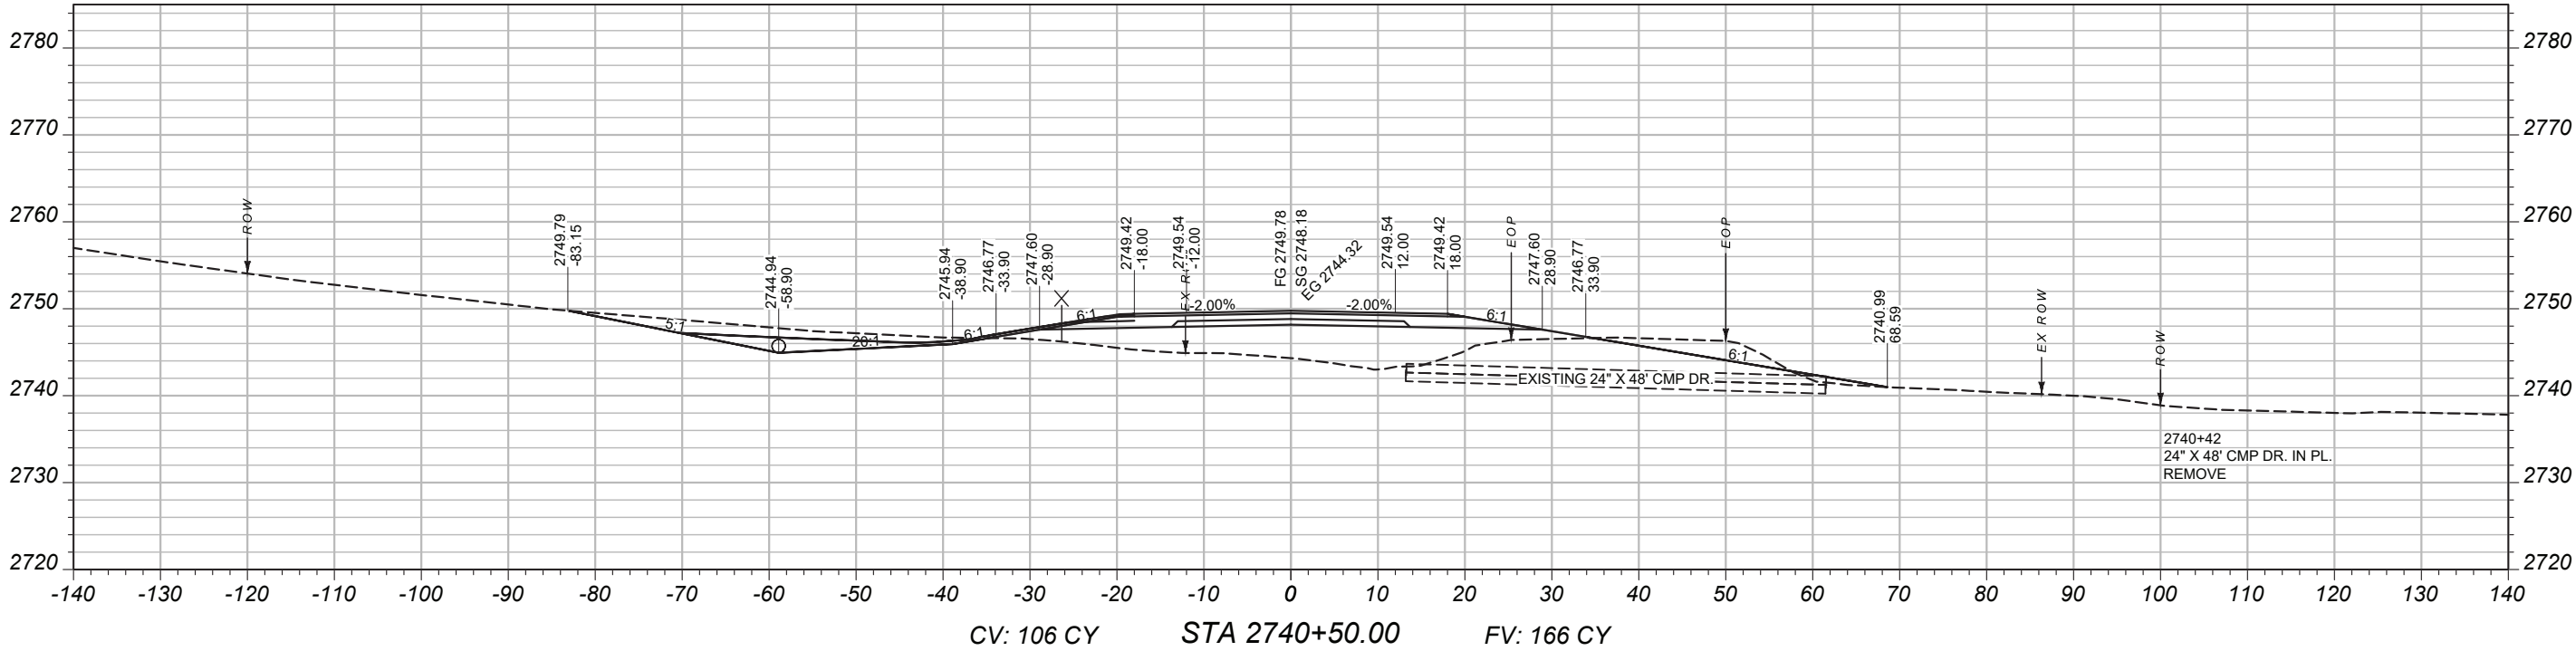


MAINLINE
CROSS-SECTIONS

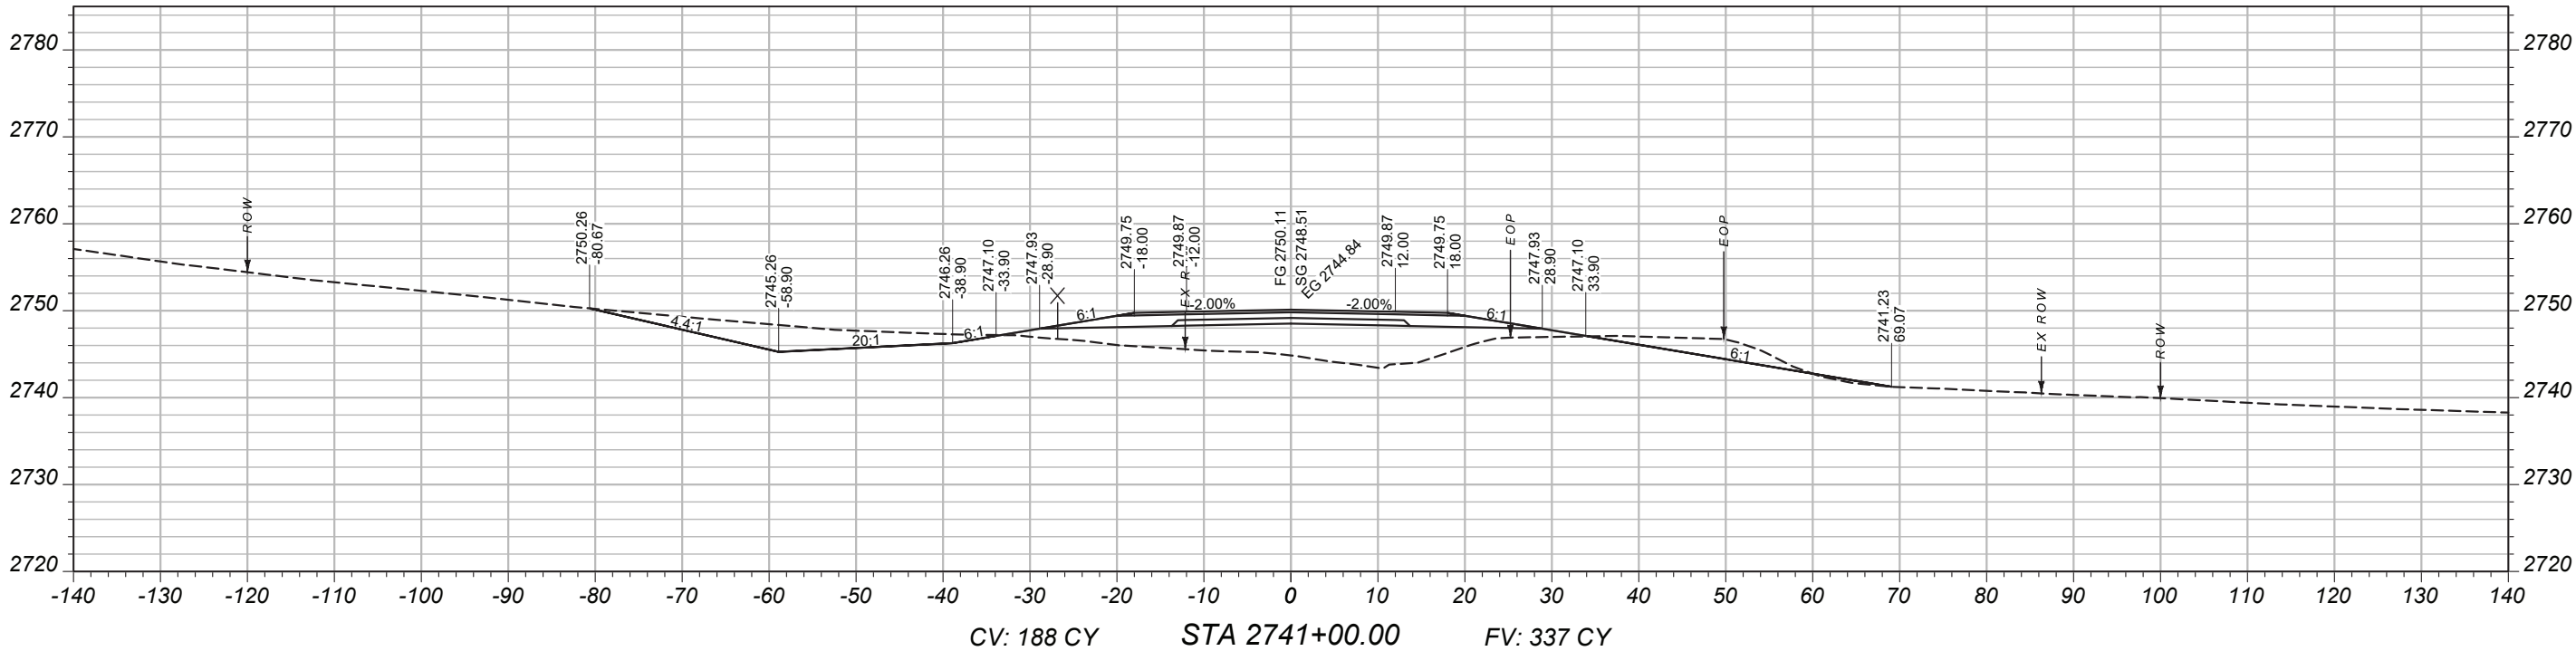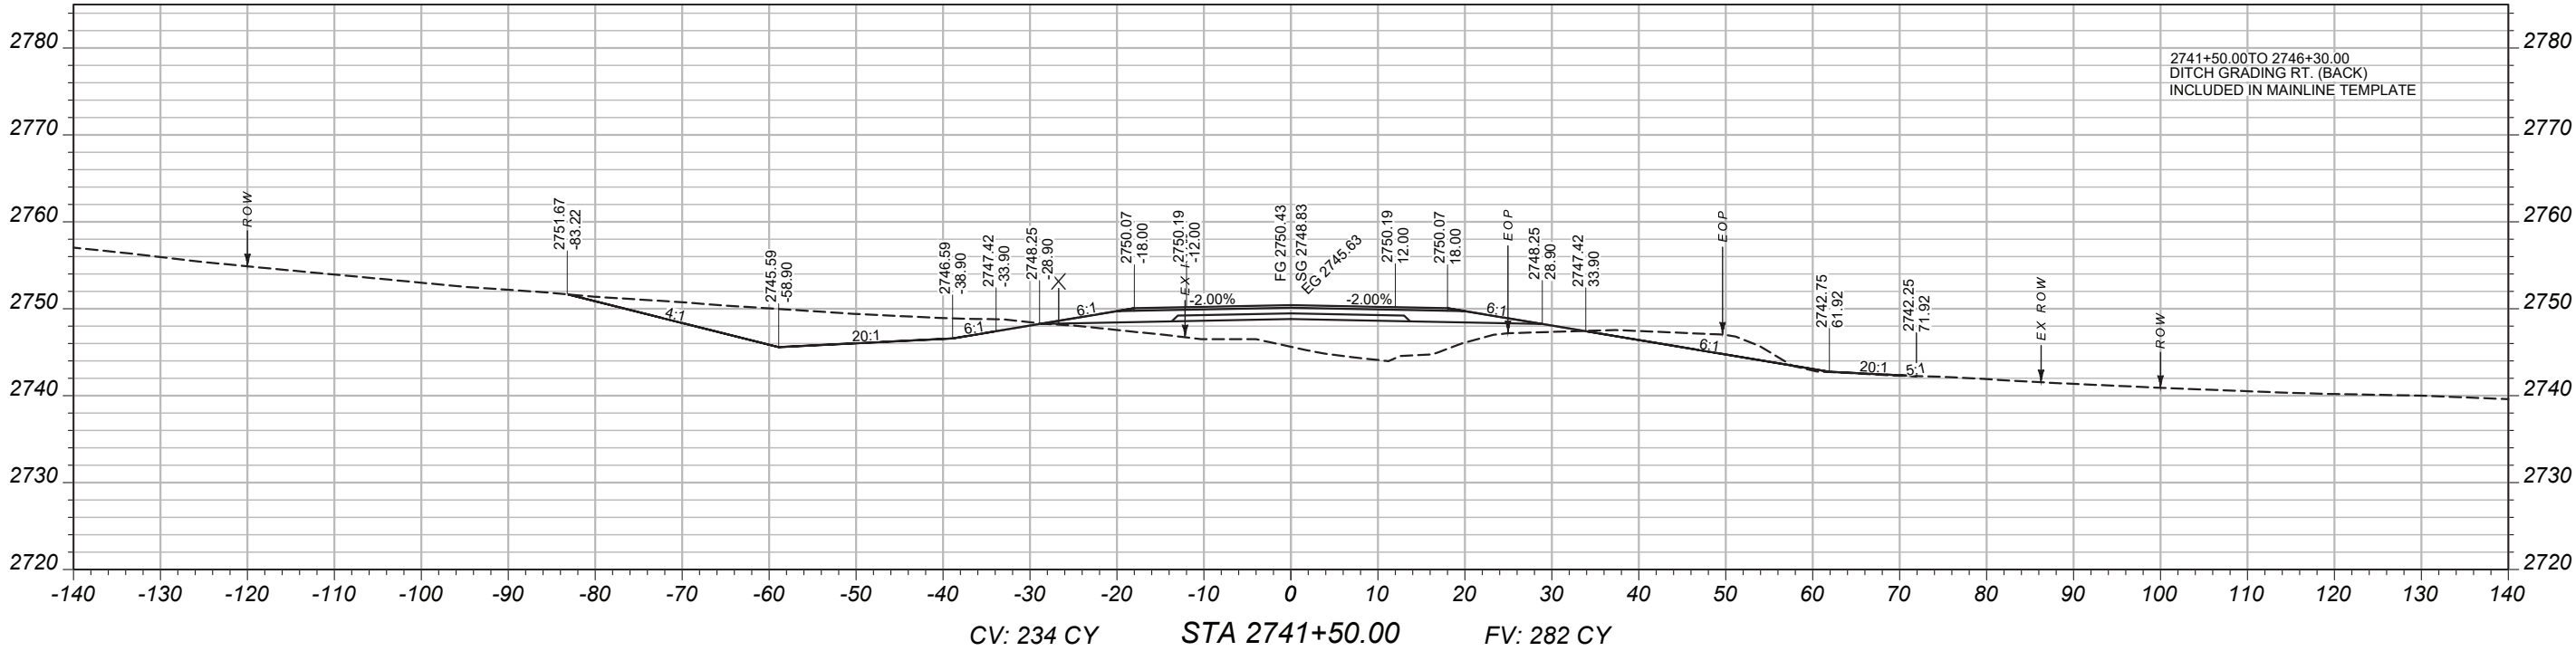

 MONTANA Department of Transportation	DESIGNED BY	PROJECT NAME	
	B. FRANK	BROCKWAY - WEST	
	REVIEWED BY	COUNTY	MCCONE
	CHECKED BY	PROJECT ID	SSS-NH 57-6(24)260
CROSS SECTIONS		UPN	9728000
2/2/2026 2:05 PM		9728000RD LAY002.DWG	

MAINLINE
CROSS-SECTIONS

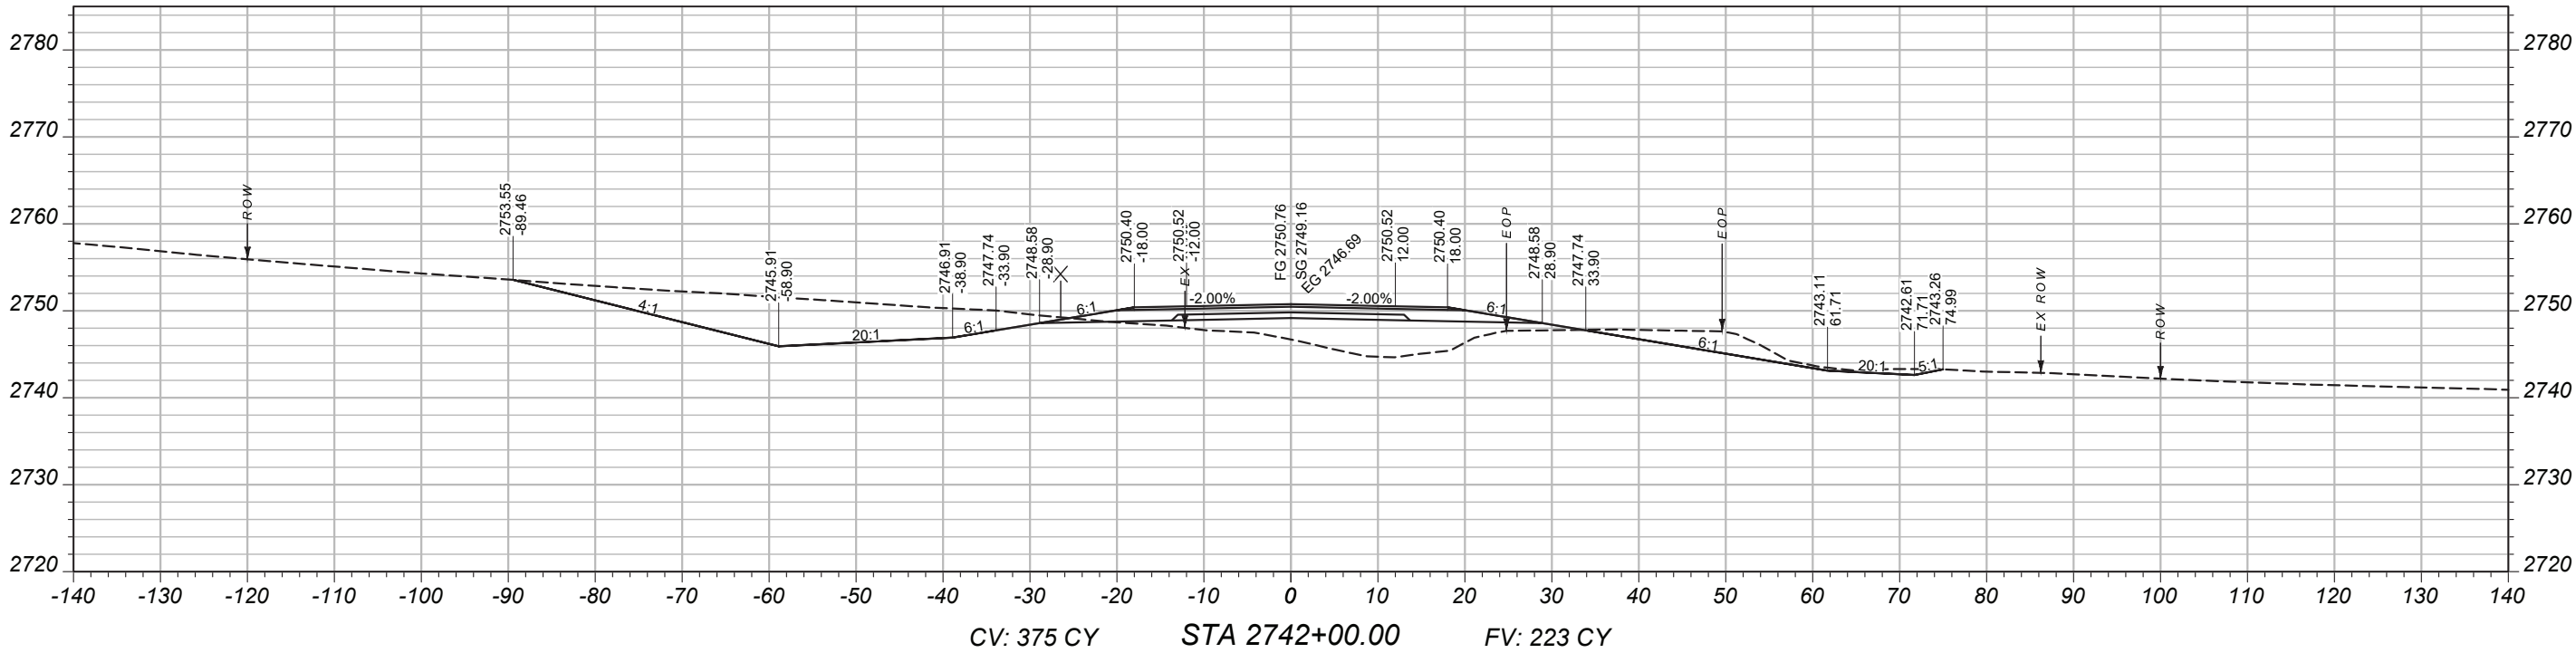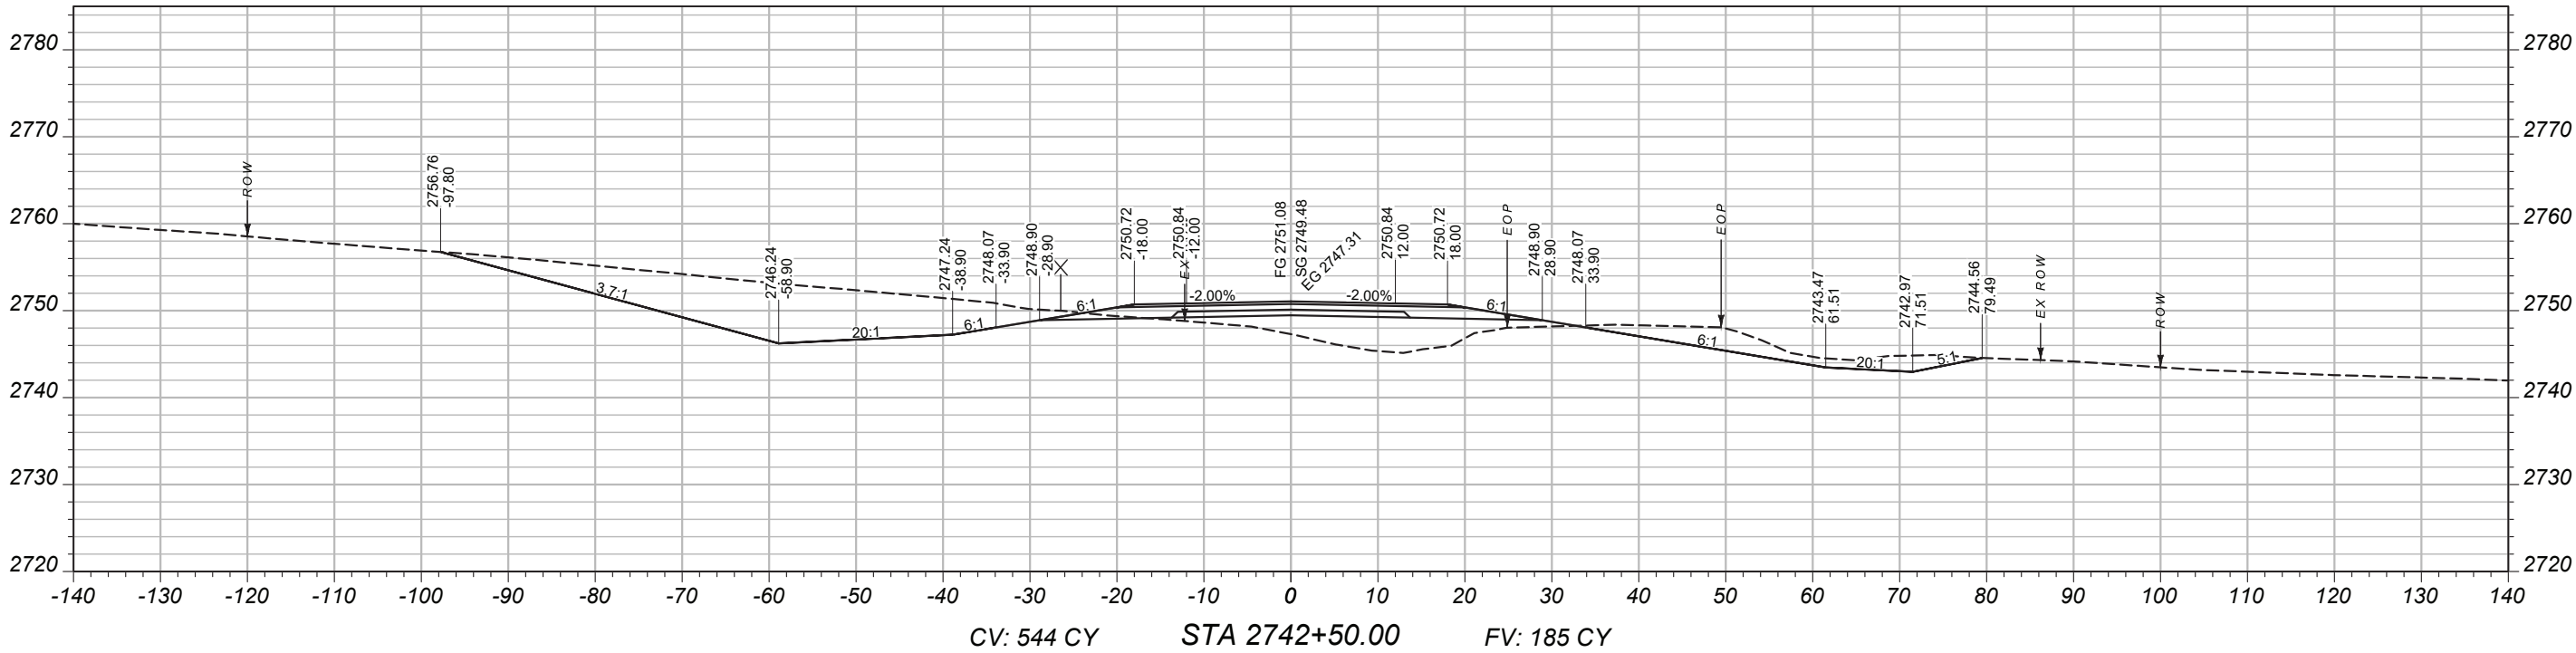

PROJECT NAME		BROCKWAY - WEST	
COUNTY		MCCONE	
PROJECT ID		SSS-NH 57-6(24)260	
UPN		9728000	
DESIGNED BY	03/2026	MONTANA Department of Transportation	
REVIEWED BY			
CHECKED BY	03/2026		
J. CEREC		CROSS SECTIONS	
9728000RD-LAY002.DWG		2/2/2026 2:05 PM	

MAINLINE
CROSS-SECTIONS

PROJECT NAME
BROCKWAY - WEST

COUNTY
MCCONE

PROJECT ID
SSS-NH 57-6(24)260

UPN
9728000

DESIGNED BY
B. FRANK

03/2026

REVIEWED BY

CHECKED BY



03/2026

9728000RDLAY002.DWG



CROSS SECTIONS

2/2/2026 2:05 PM

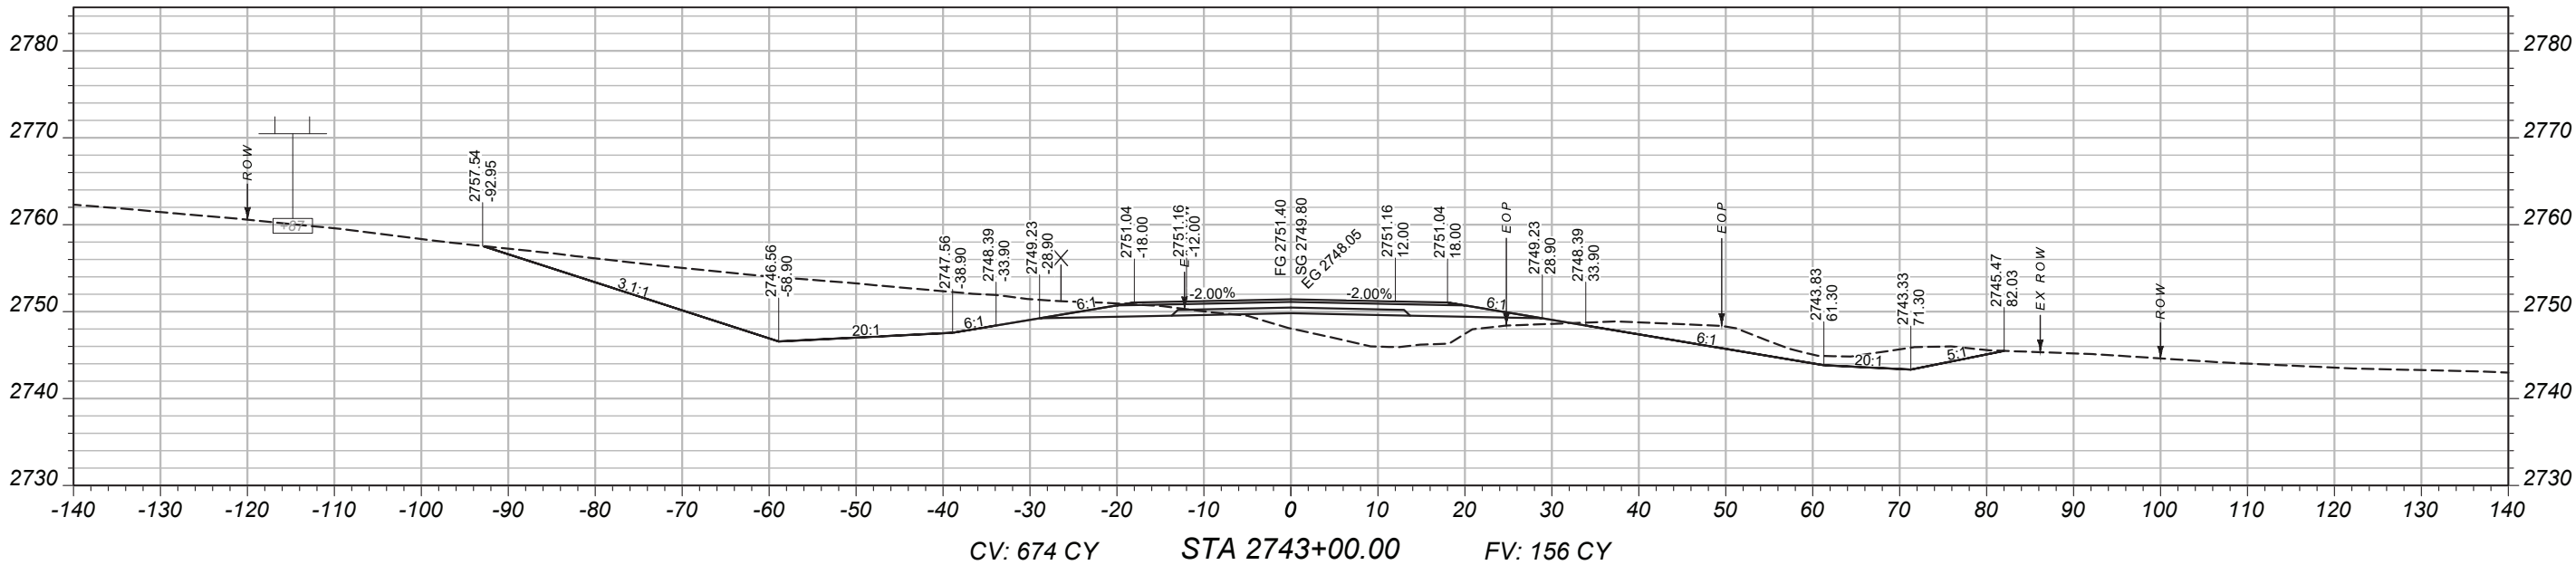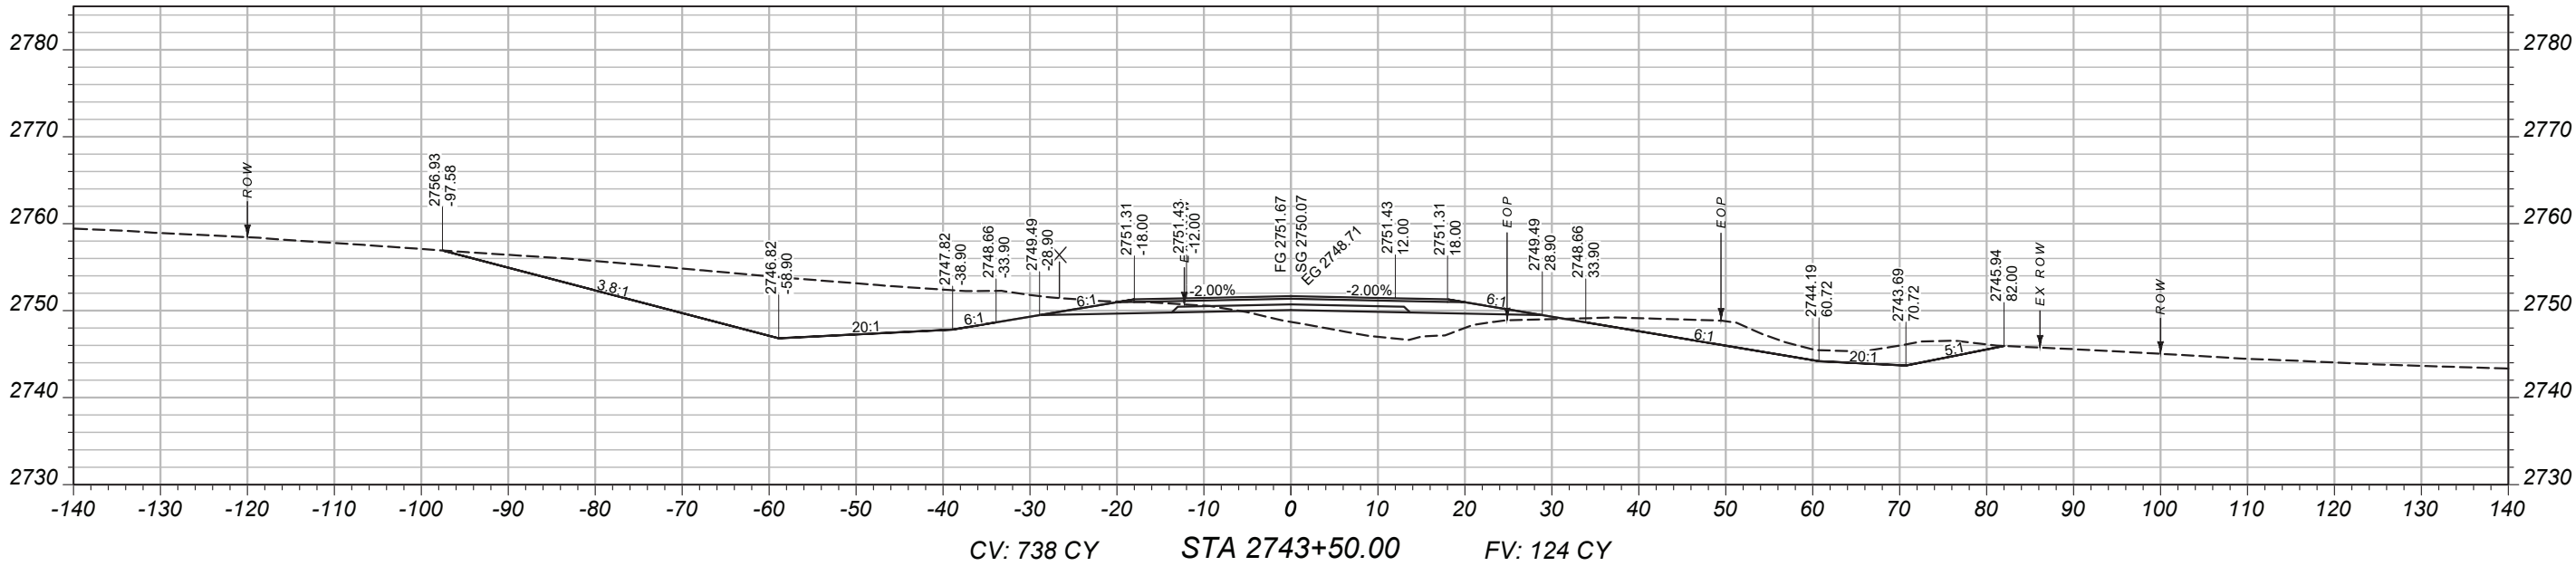

MAINLINE
CROSS-SECTIONS

PROJECT NAME
BROCKWAY - WEST

COUNTY
MCCONE




PROJECT ID
SSS-NH 57-6(24)260

UPN
9728000




DESIGNED BY B. FRANK	03/2026
REVIEWED BY	
CHECKED BY J. CERECK	03/2026
9728000RDLA V002.DWG	



CROSS SECTIONS

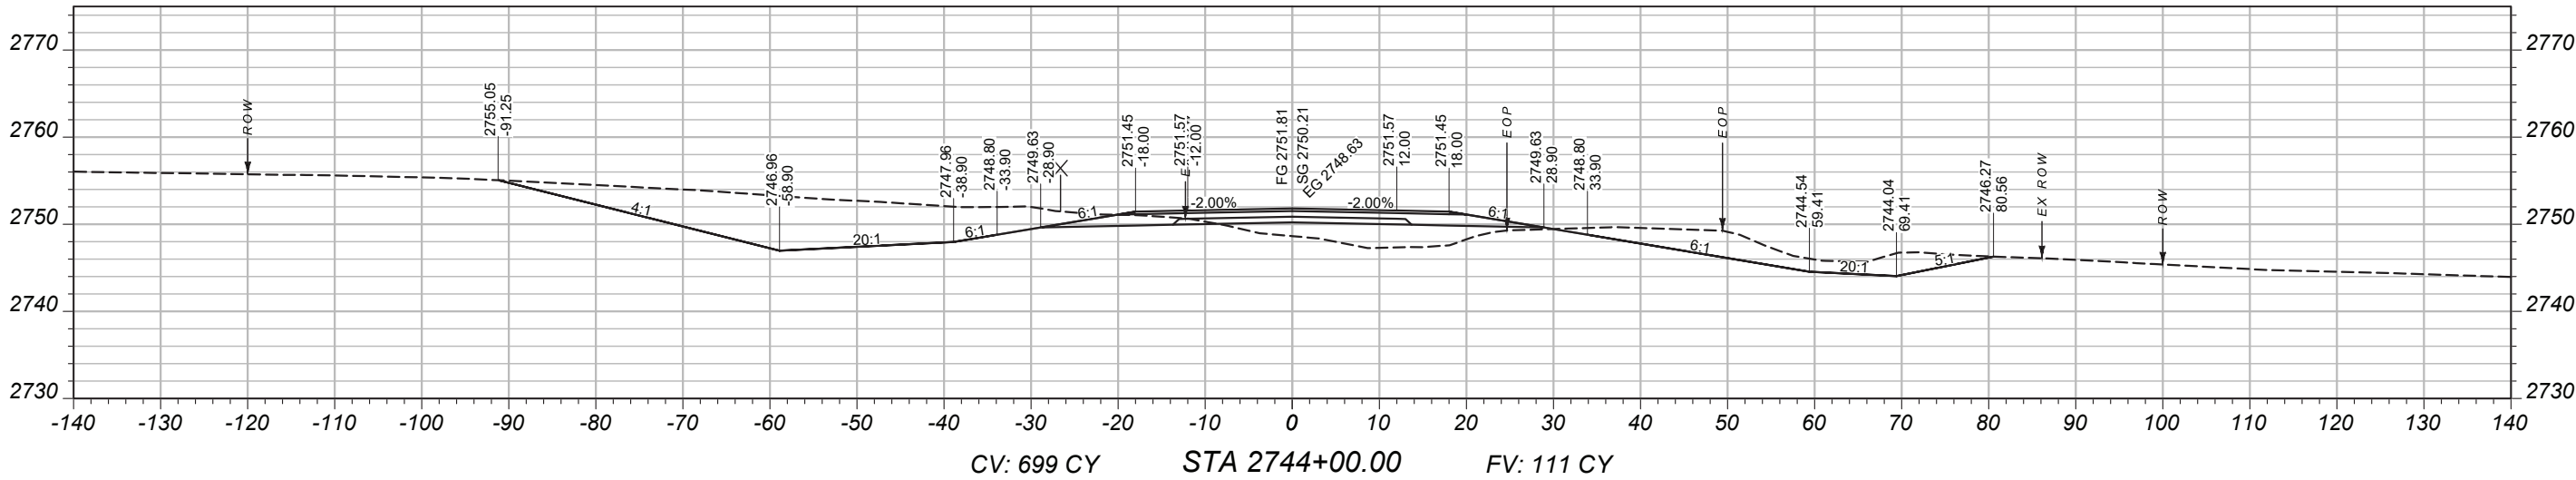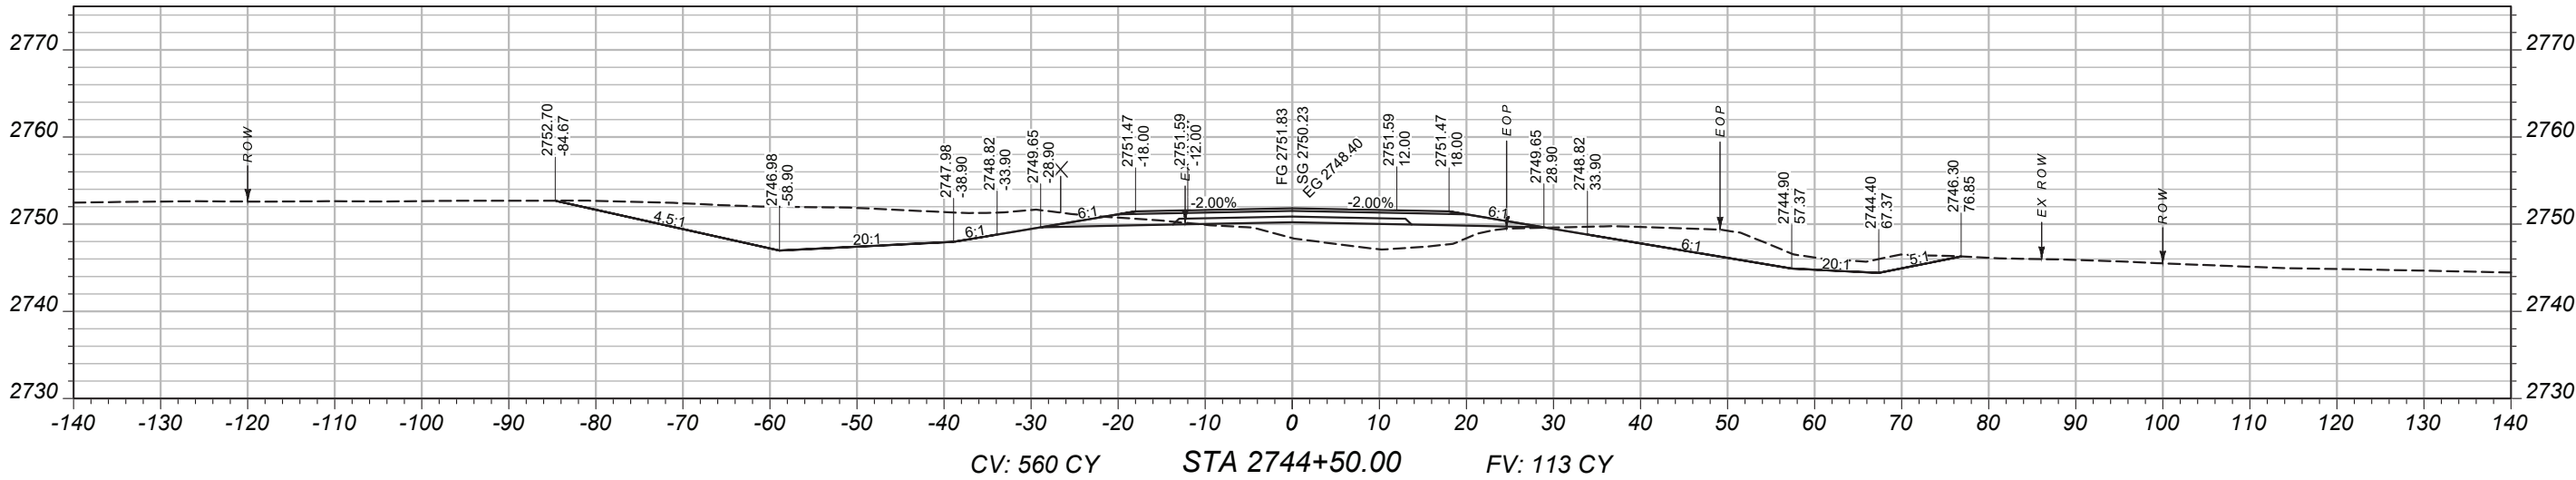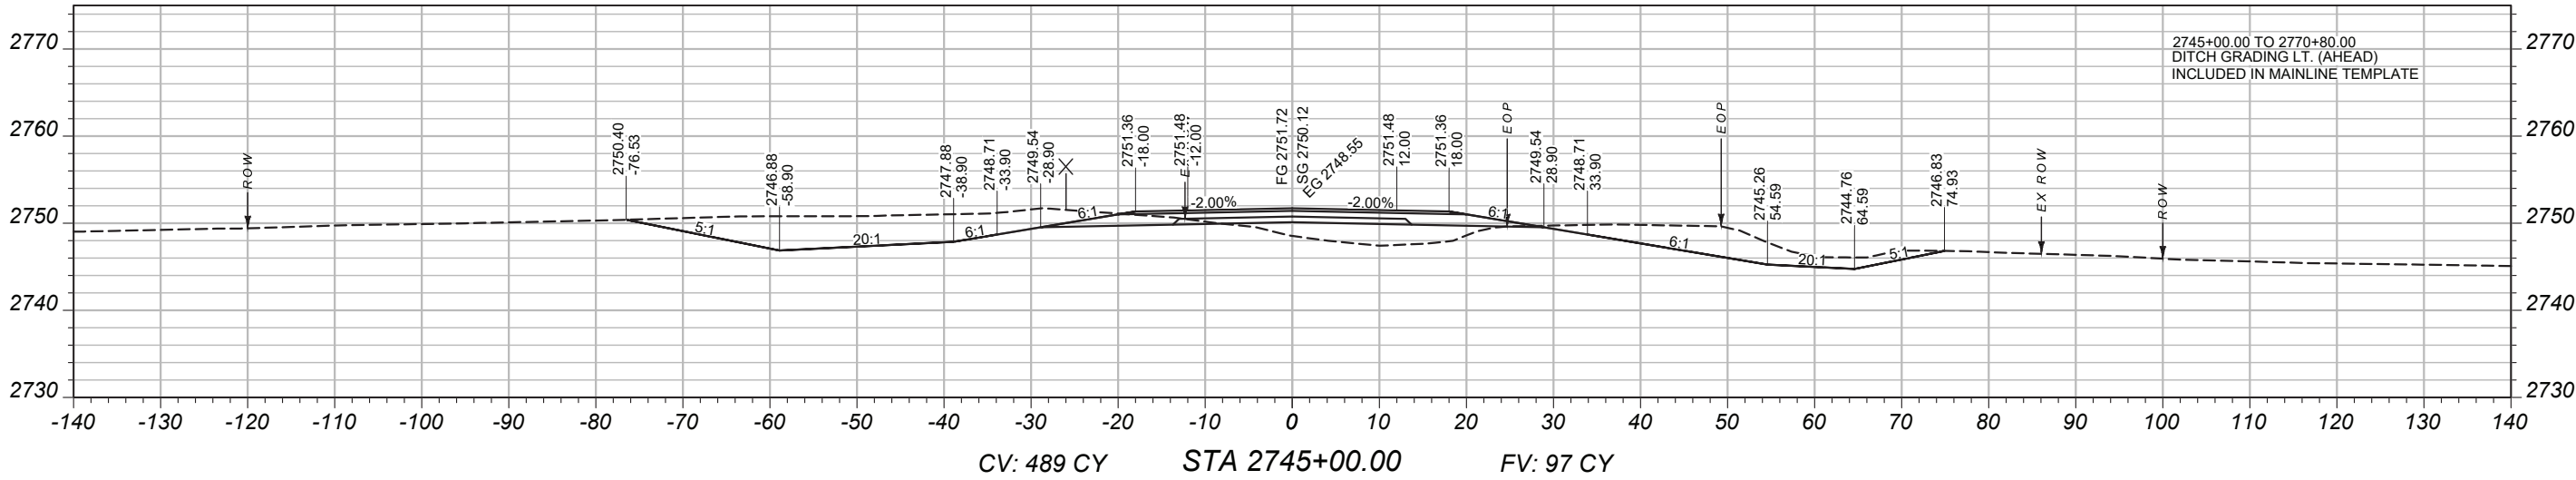

MAINLINE
CROSS-SECTIONS

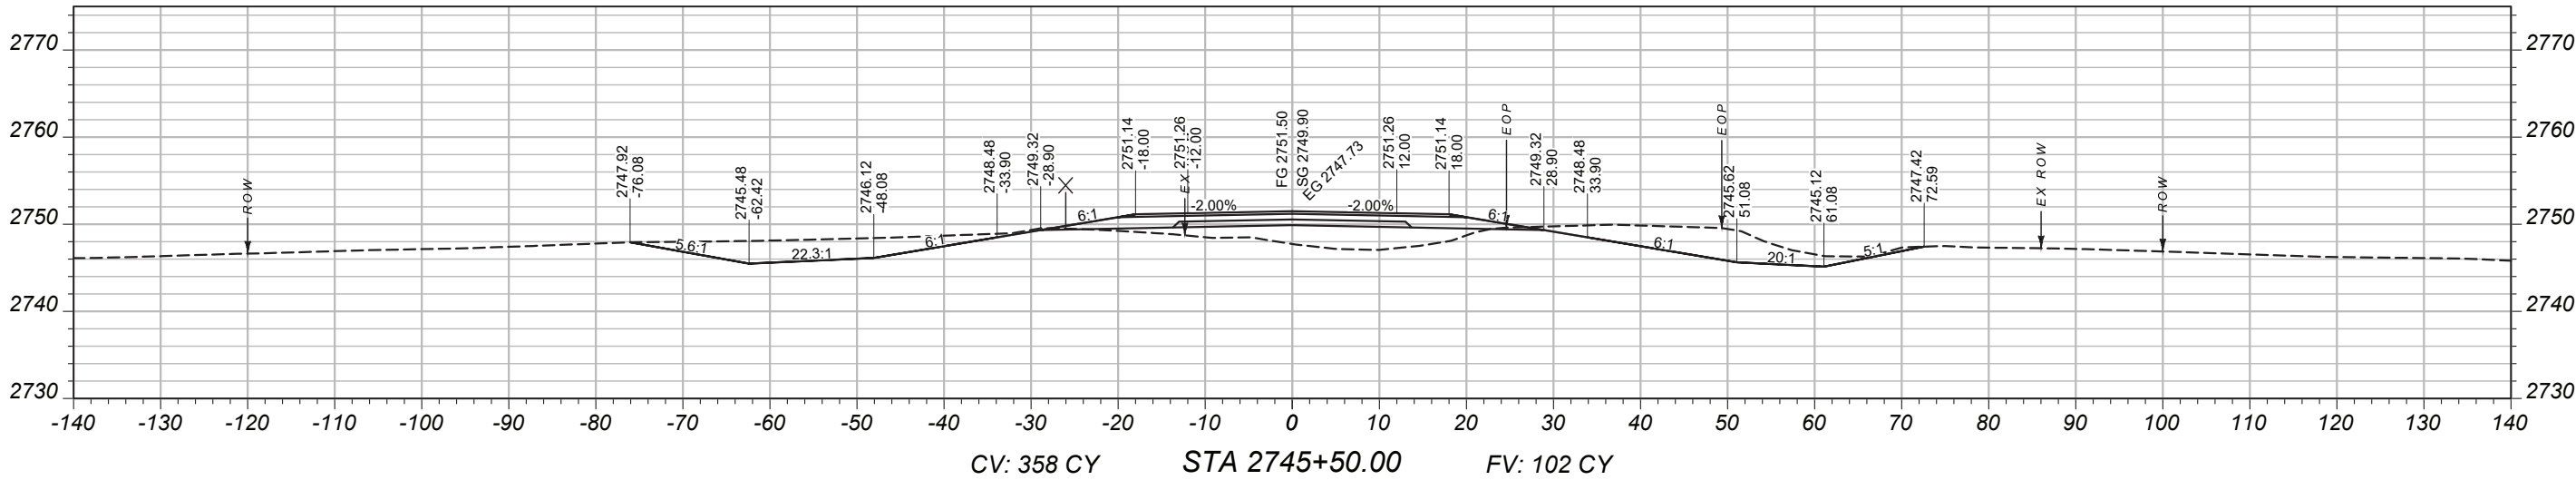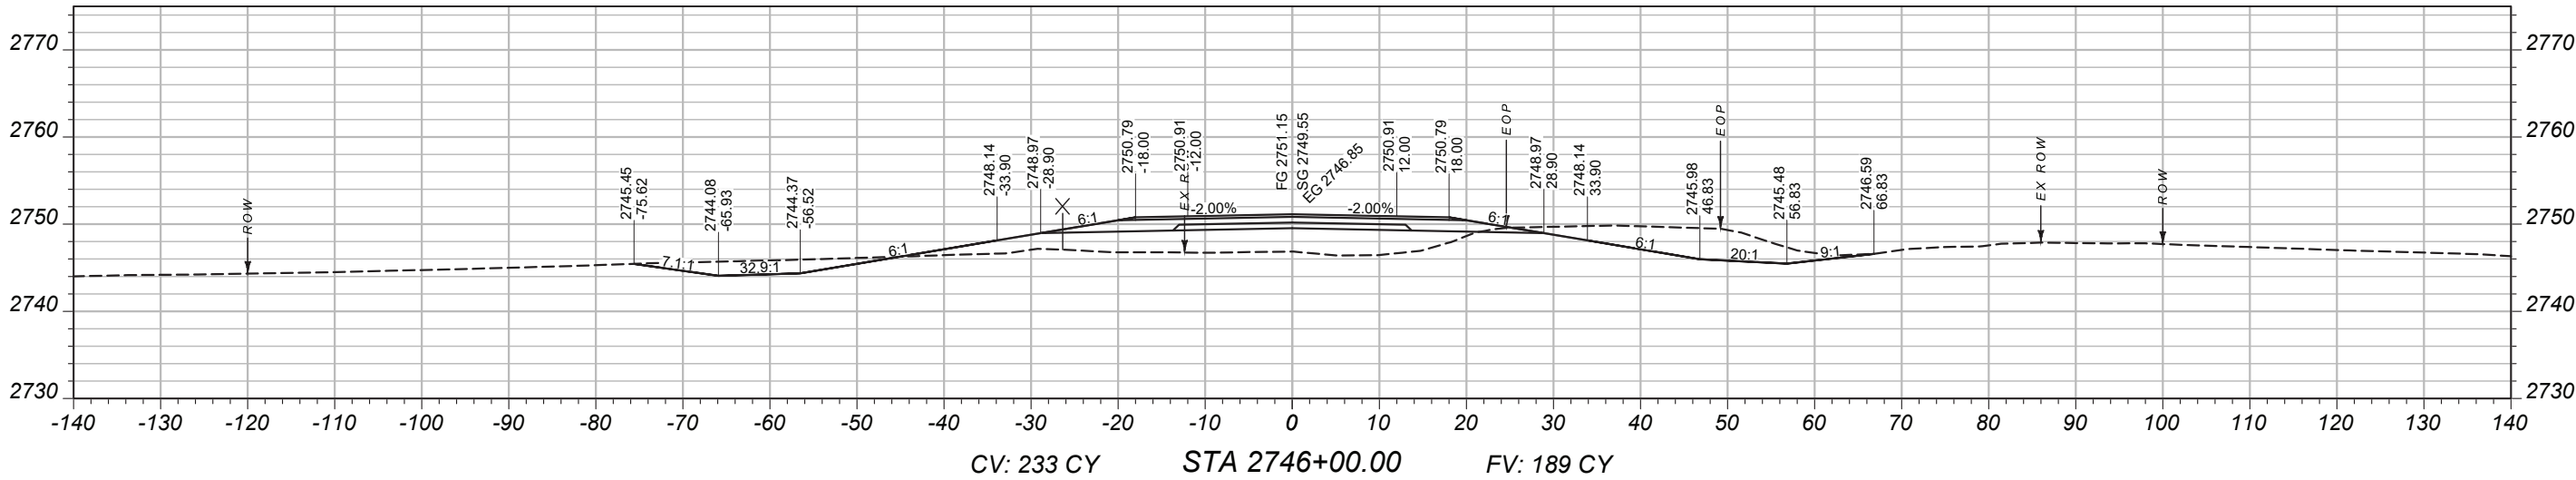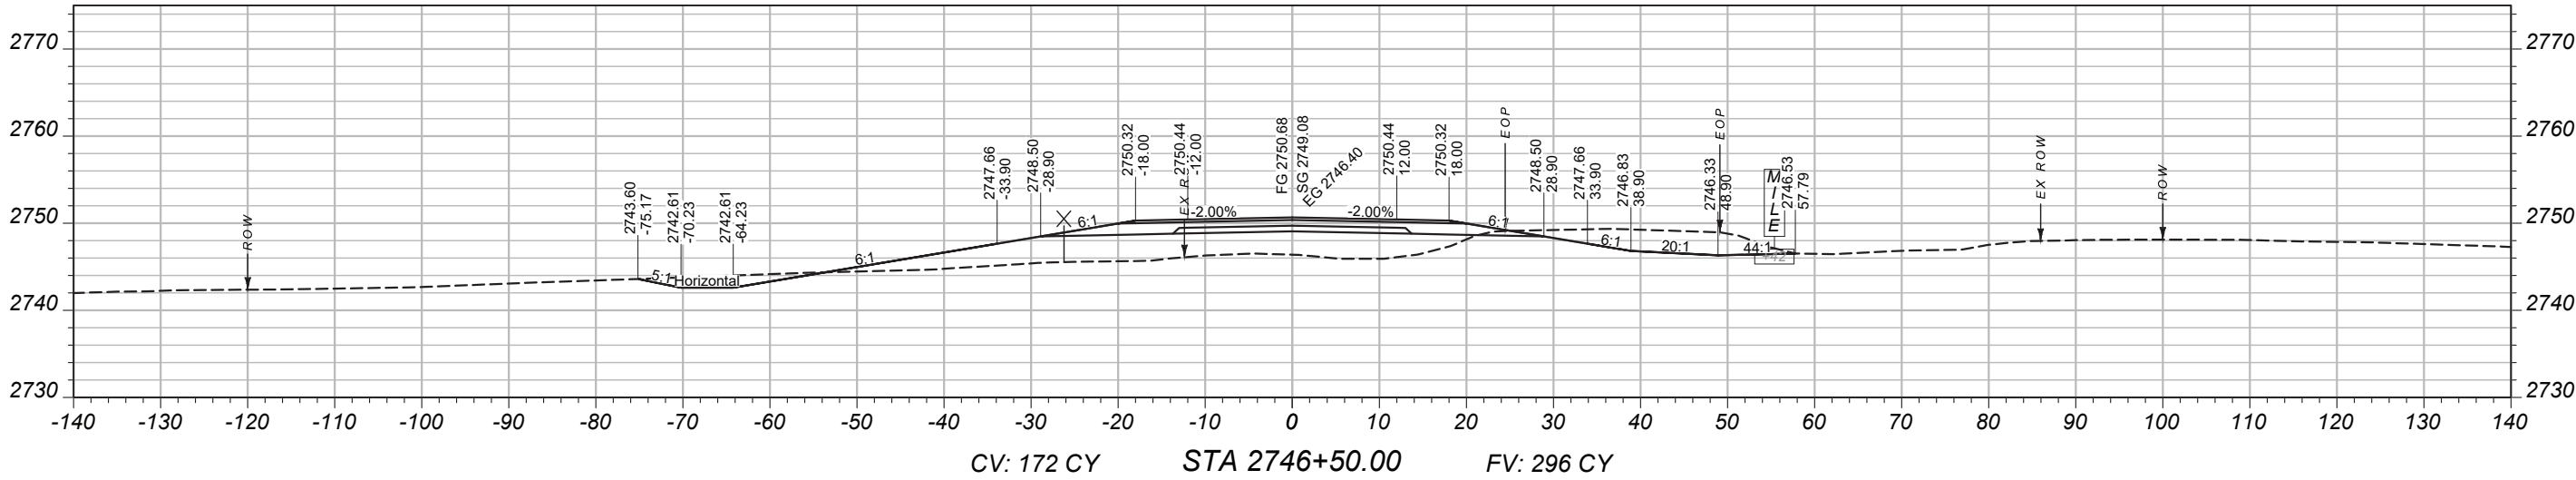

PROJECT NAME

BROCKWAY - WEST

COUNTY

MCCONE

PROJECT ID

SSS-NH 57-6(24)260

UPN

9728000

DESIGNED BY

B. FRANK 03/2026

REVIEWED BY

CHECKED BY

J. CEREC 03/2026

9728000RDLA V002.DWG

MONTANA
Department of Transportation

CROSS SECTIONS

MAINLINE
CROSS-SECTIONS

PROJECT NAME
BROCKWAY - WEST

COUNTY
MCCONE

PROJECT ID
SSS-NH 57-6(24)260

UPN
9728000

DESIGNED BY
B. FRANK

03/2026

REVIEWED BY

CHECKED BY



03/2026

9728000RDLAY002.DWG






CROSS SECTIONS

2/2/2026 2:05 PM

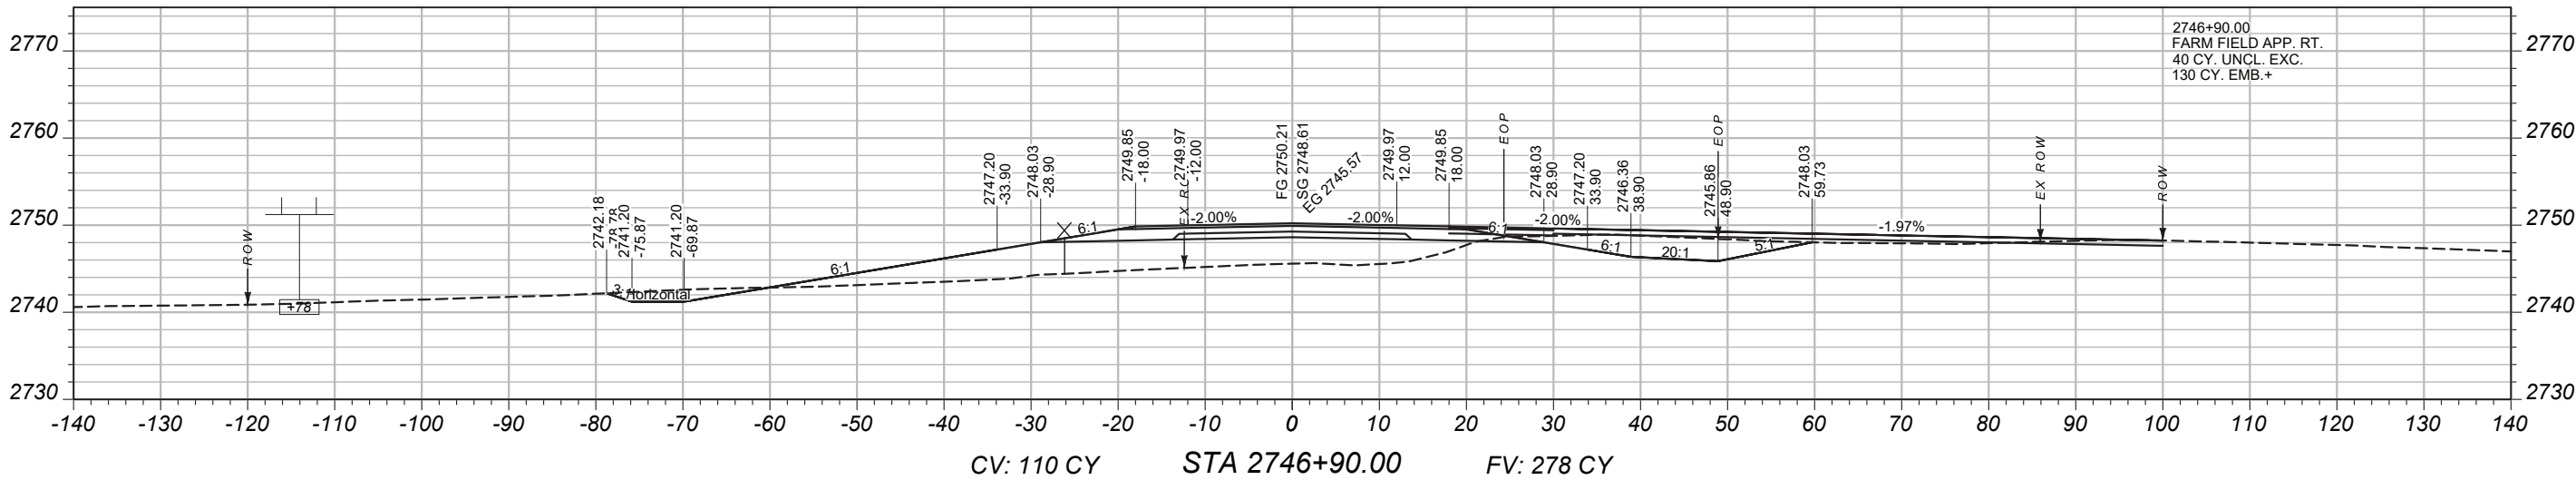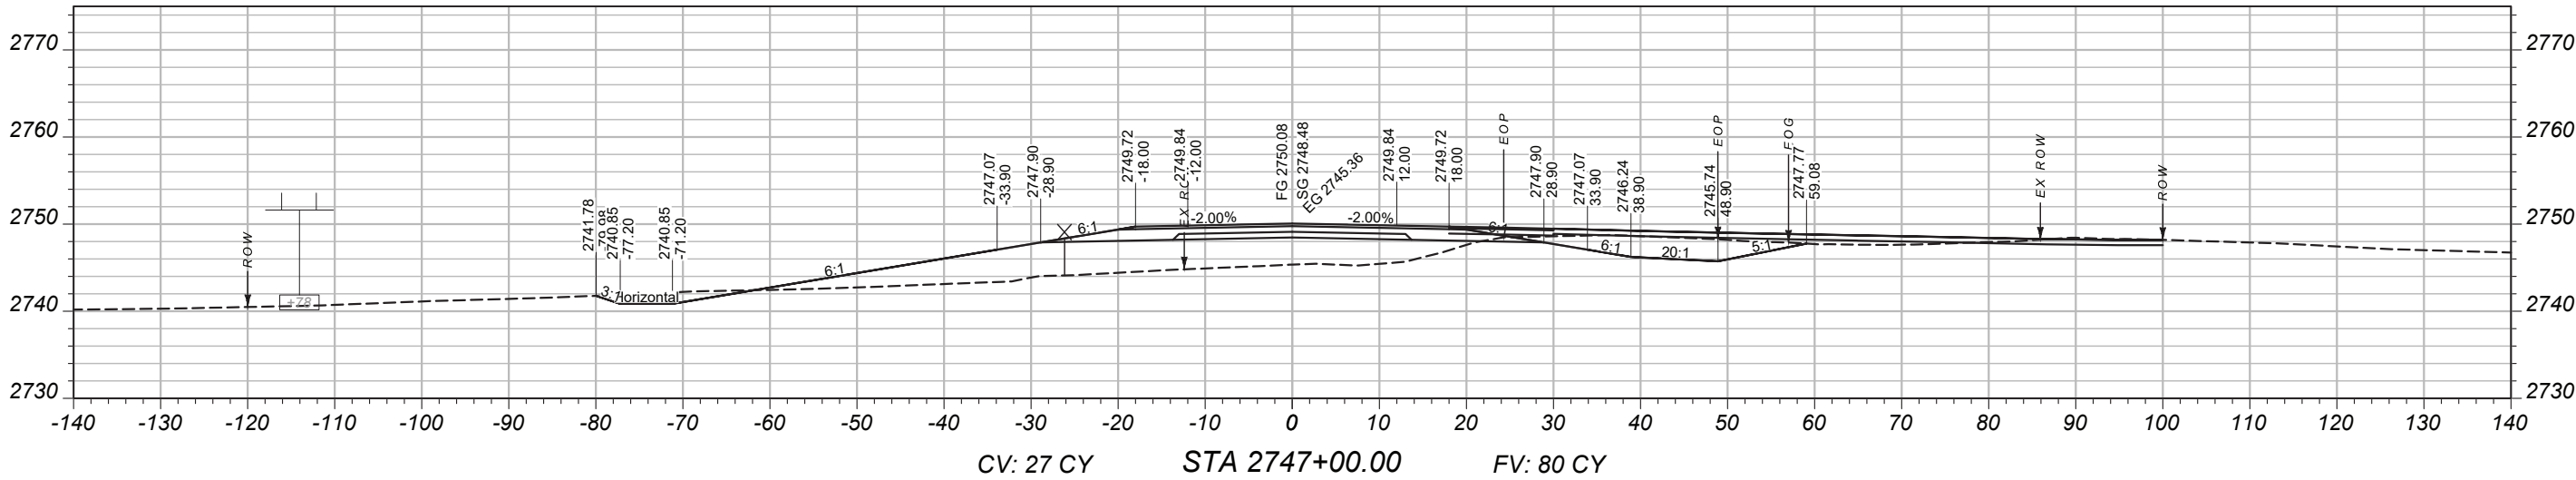

CROSS-SECTIONS

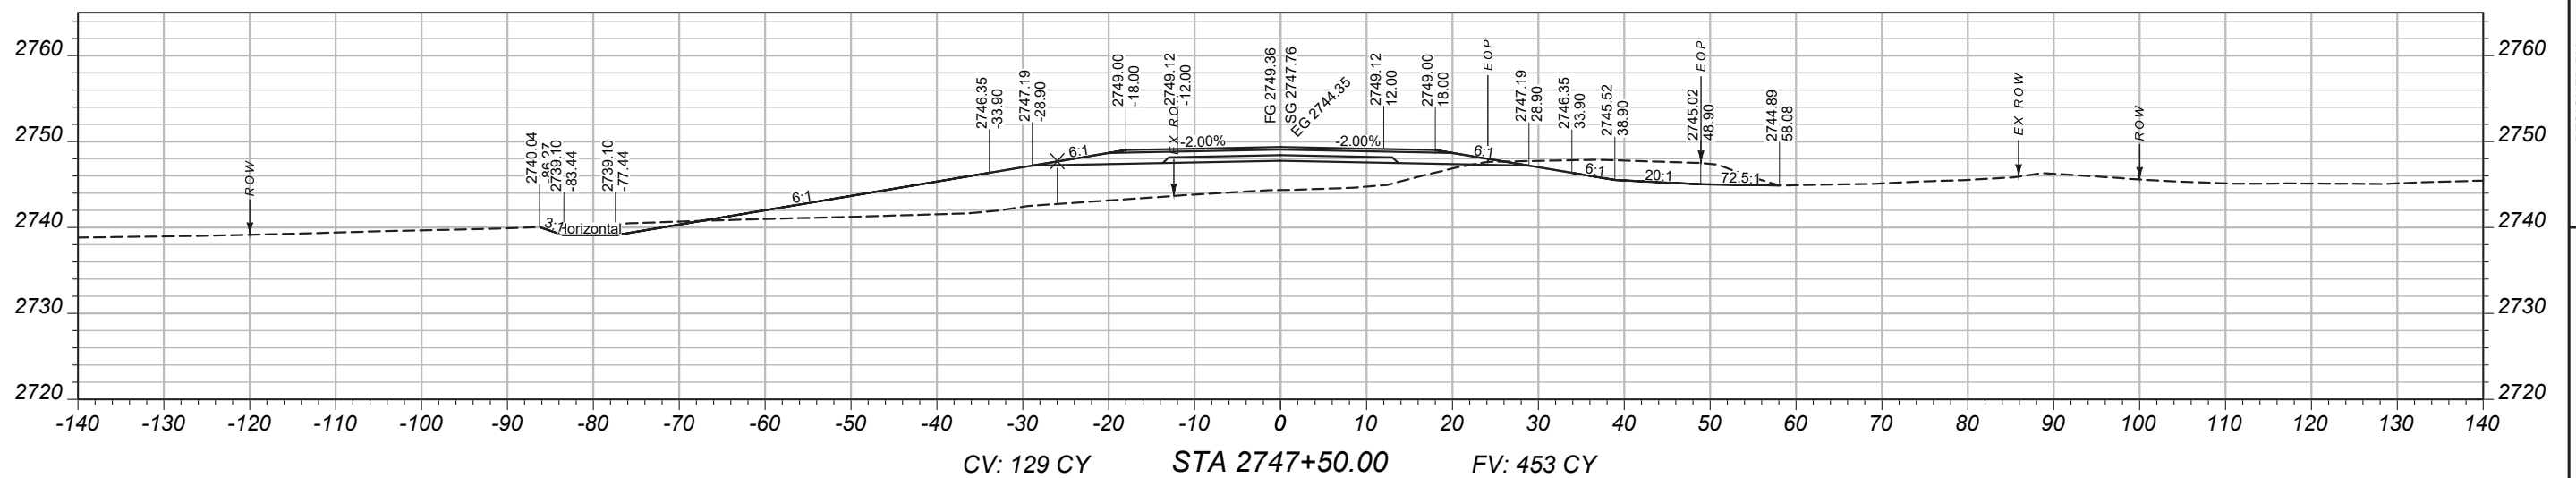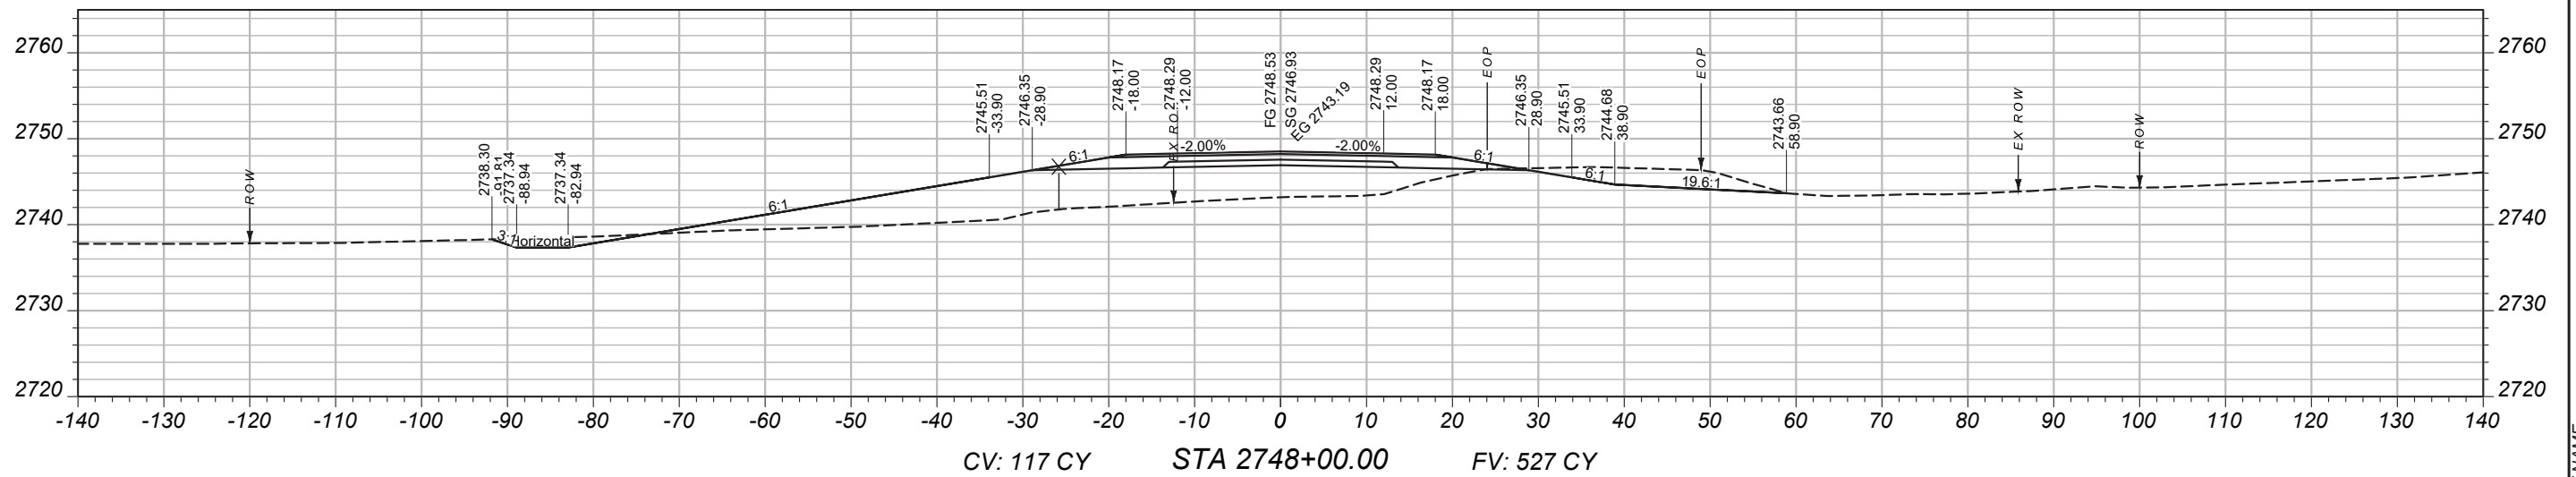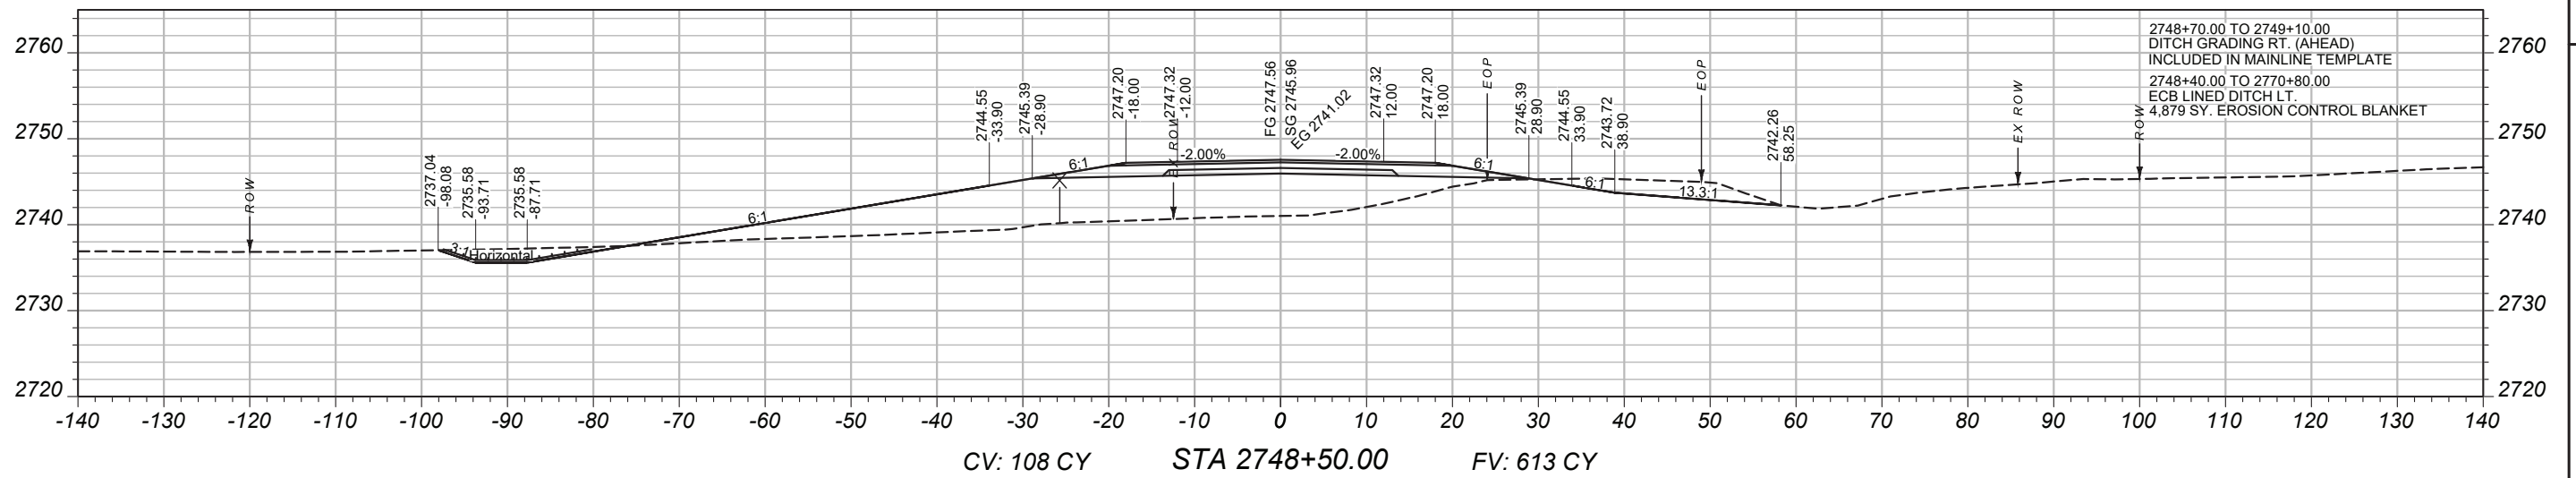

PROJECT / NAME

BROCKWAY - WEST

COUNTY

MCCONE

PROJECT ID

SSS-NH 57-6(24)260

UPN

9728000

DESIGNED BY

B. FRANK	03/2026

REVIEWED BY

CHECKED BY _____

J. CERECK	03/2026




9728000RDLAY002.DWG



CROSS SECTIONS

2/2/2026 2:05 PM

MAINLINE
CROSS-SECTIONS

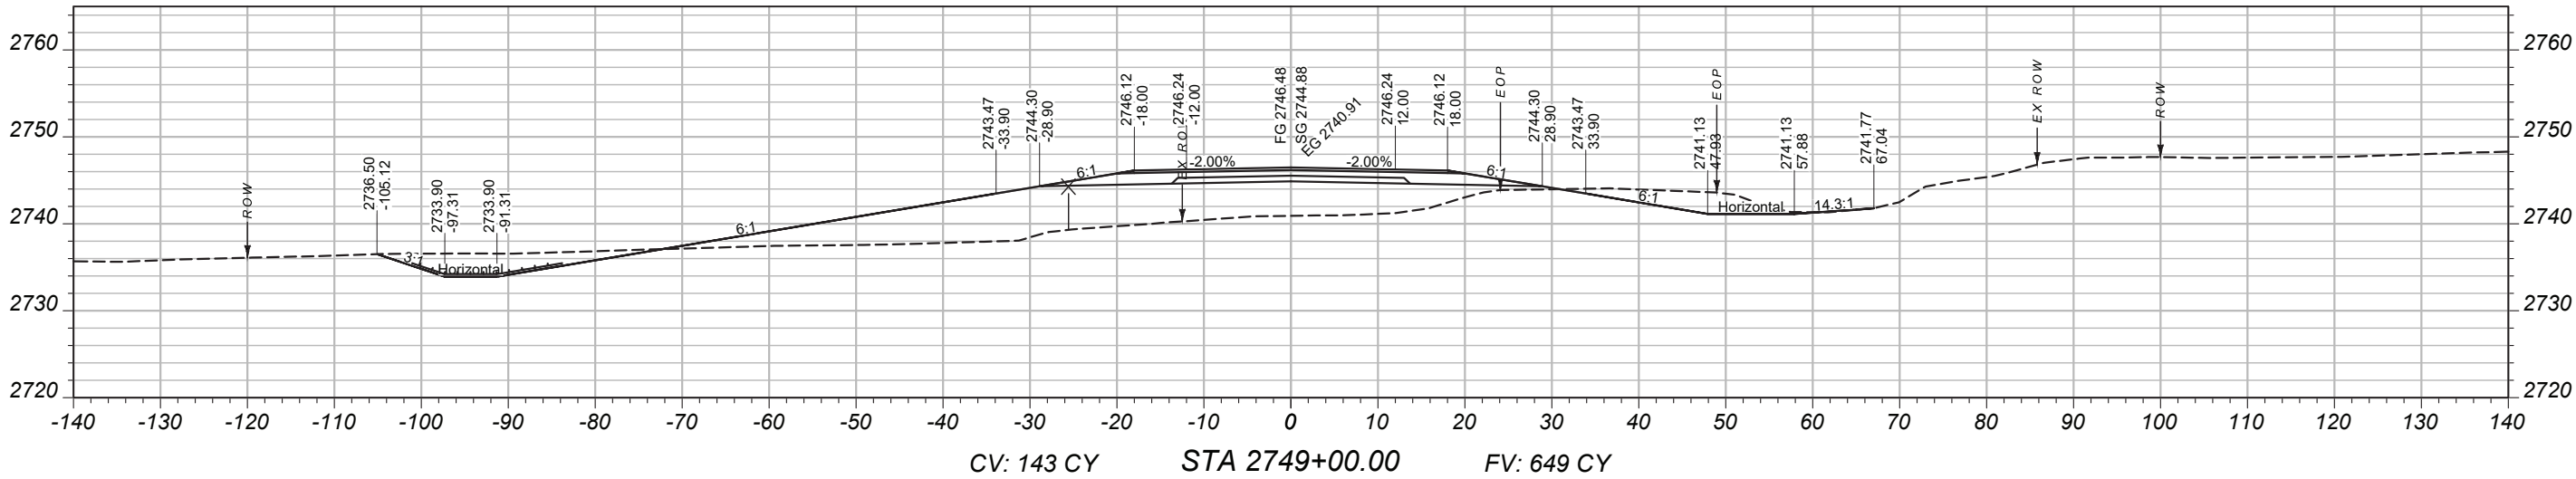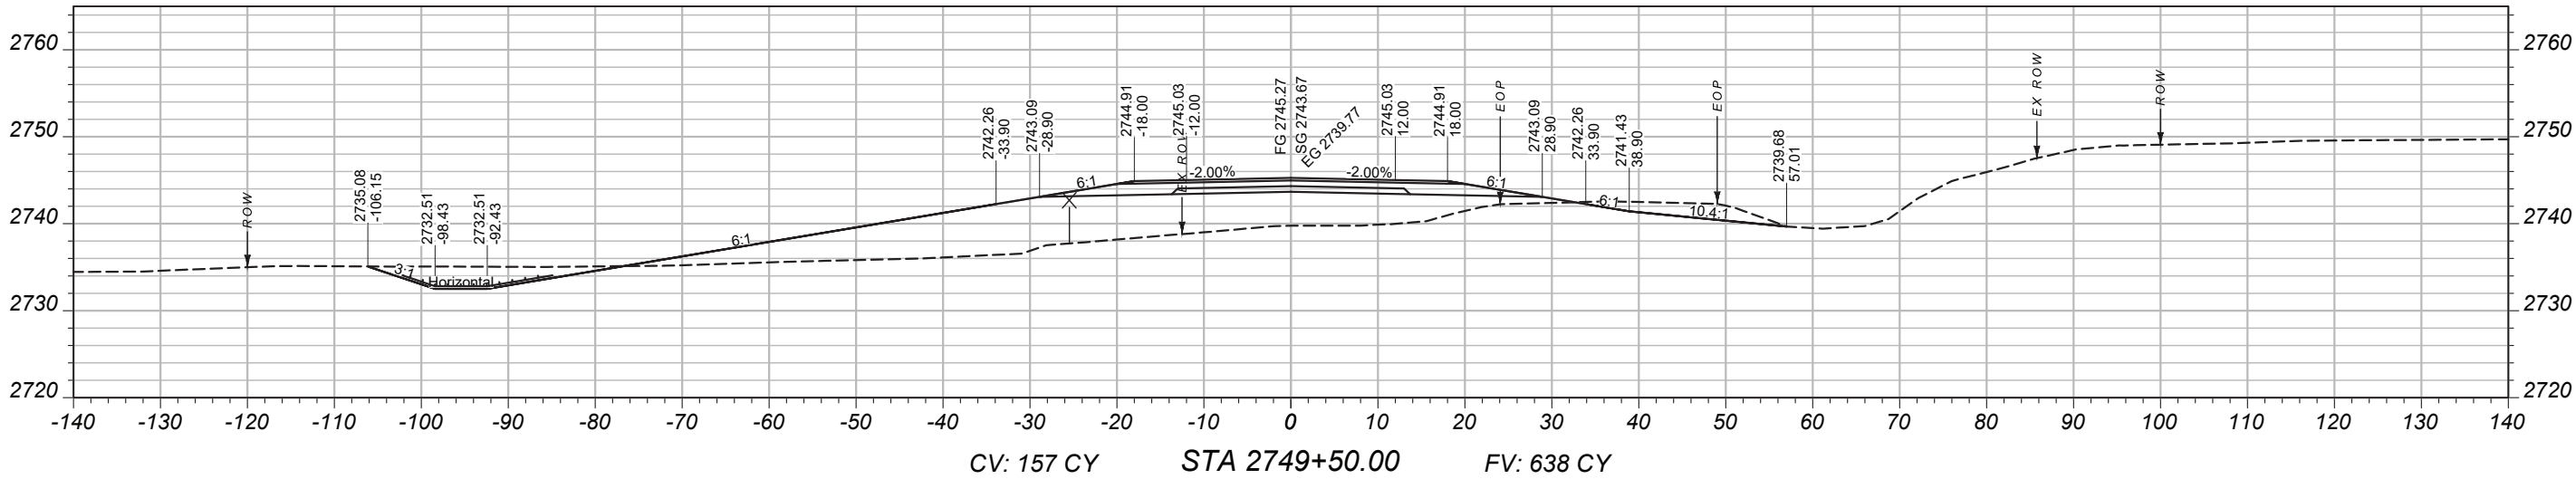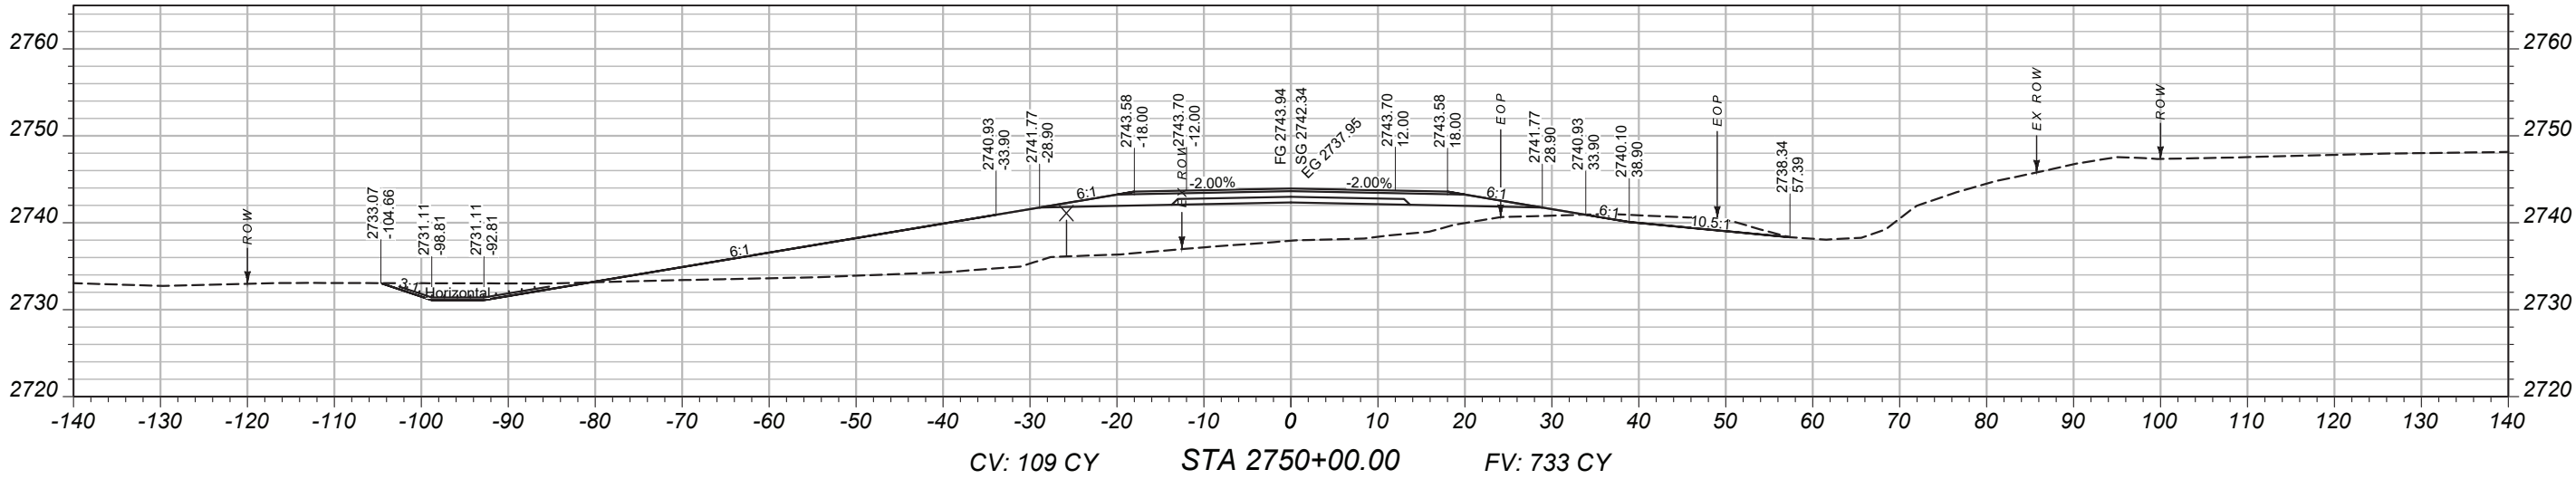

PROJECT NAME

BROCKWAY - WEST

COUNTY

MCCONE

PROJECT ID

SSS-NH 57-6(24)260

UPN

9728000

DESIGNED BY

B. FRANK 03/2026

REVIEWED BY

CHECKED BY

J. CEREC 03/2026

9728000RDLA V002.DWG



CROSS SECTIONS

MAINLINE
CROSS-SECTIONS

PROJECT NAME
BROCKWAY - WEST

COUNTY
MCCONE

PROJECT ID
SSS-NH 57-6(24)260

UPN
9728000

DESIGNED BY
B. FRANK

03/2026

REVIEWED BY

CHECKED BY



03/2026

9728000RDLA V002.DWG





CROSS SECTIONS

2/2/2026 2:05 PM

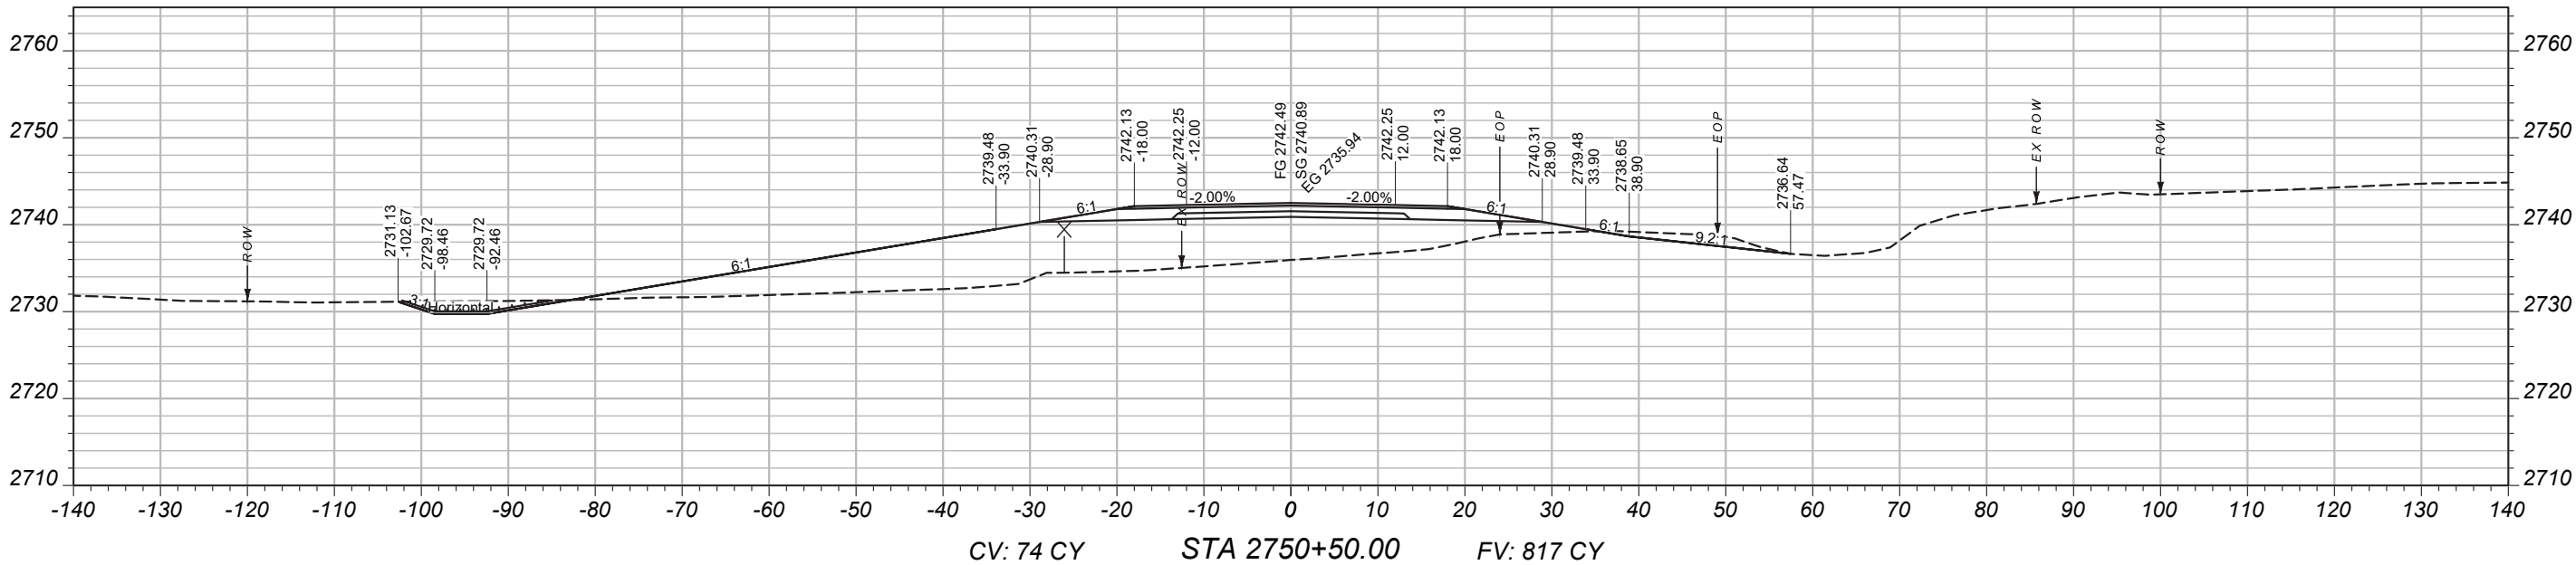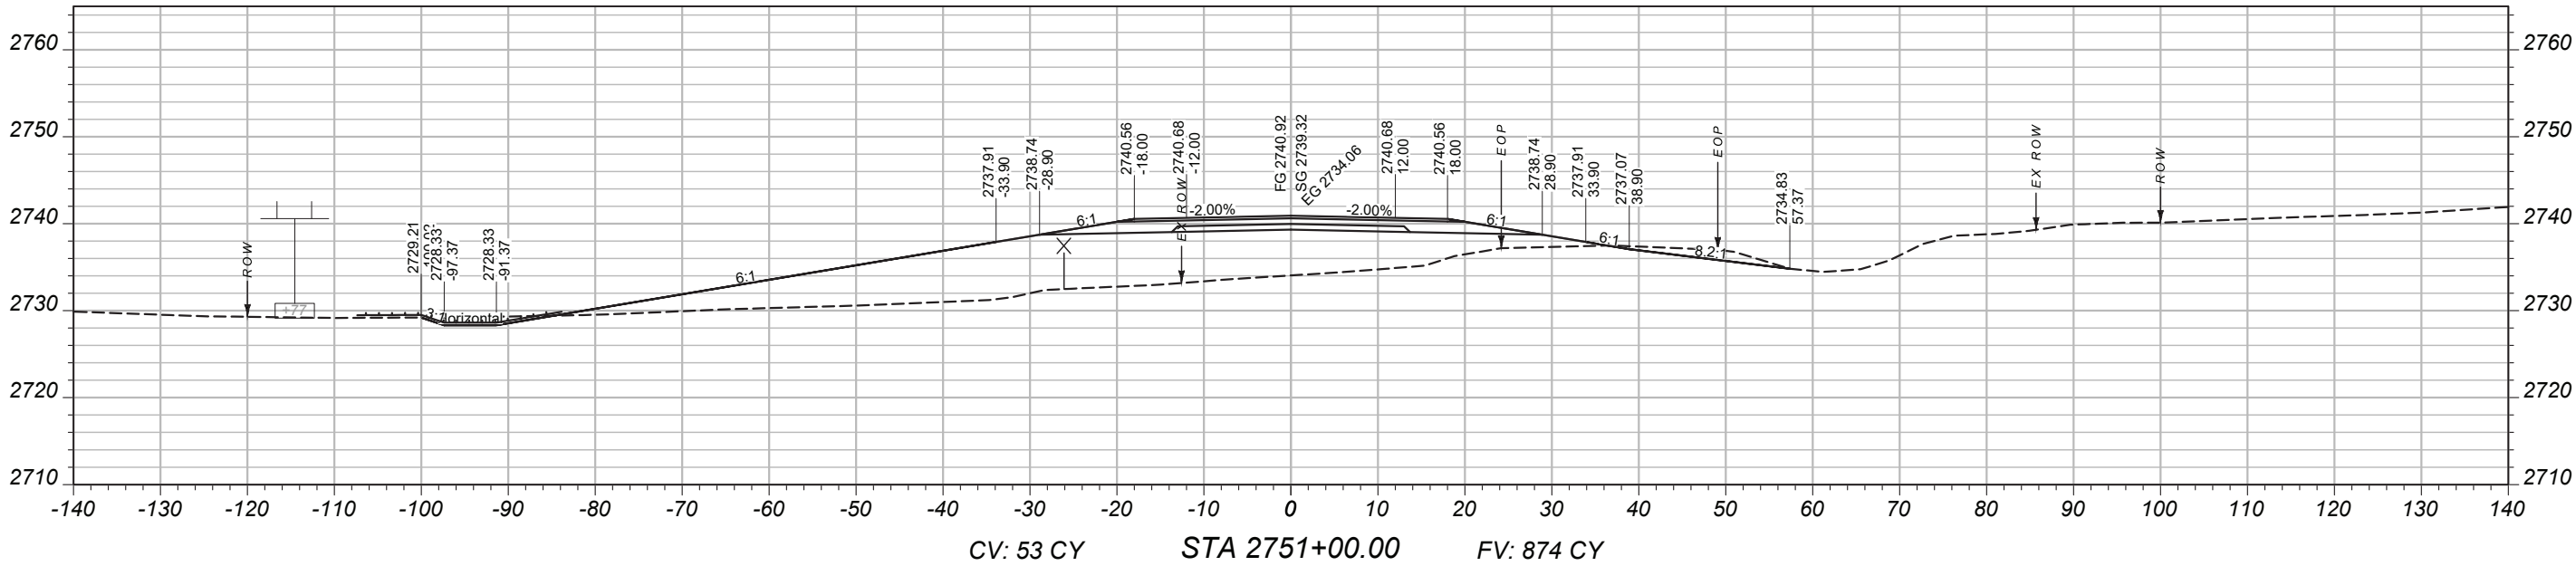

MAINLINE
CROSS-SECTIONS

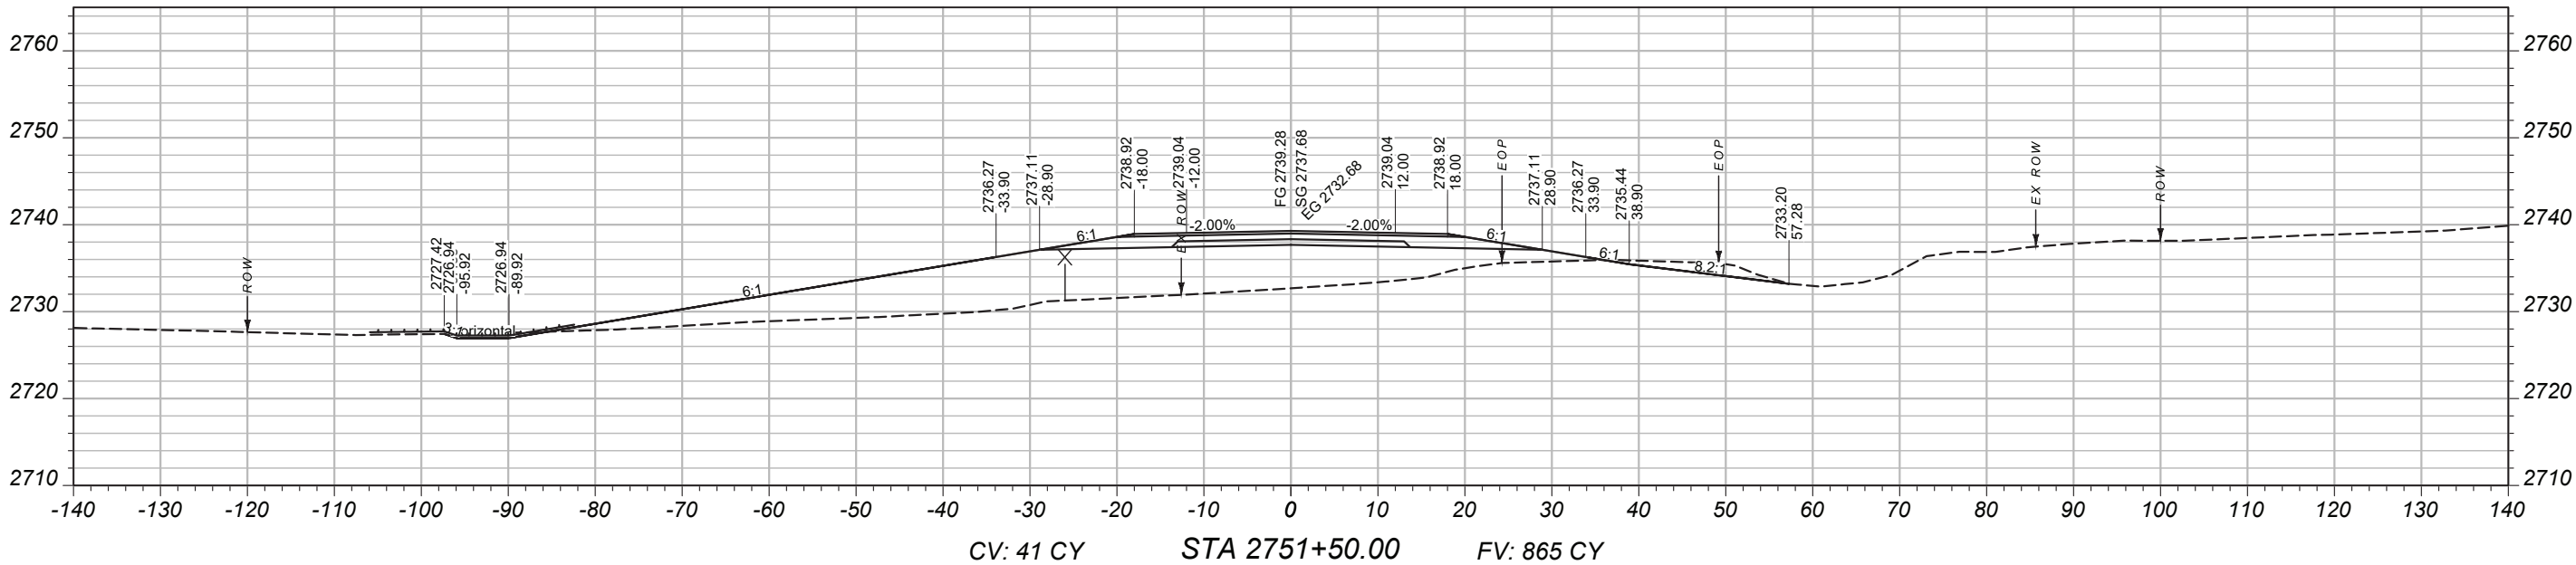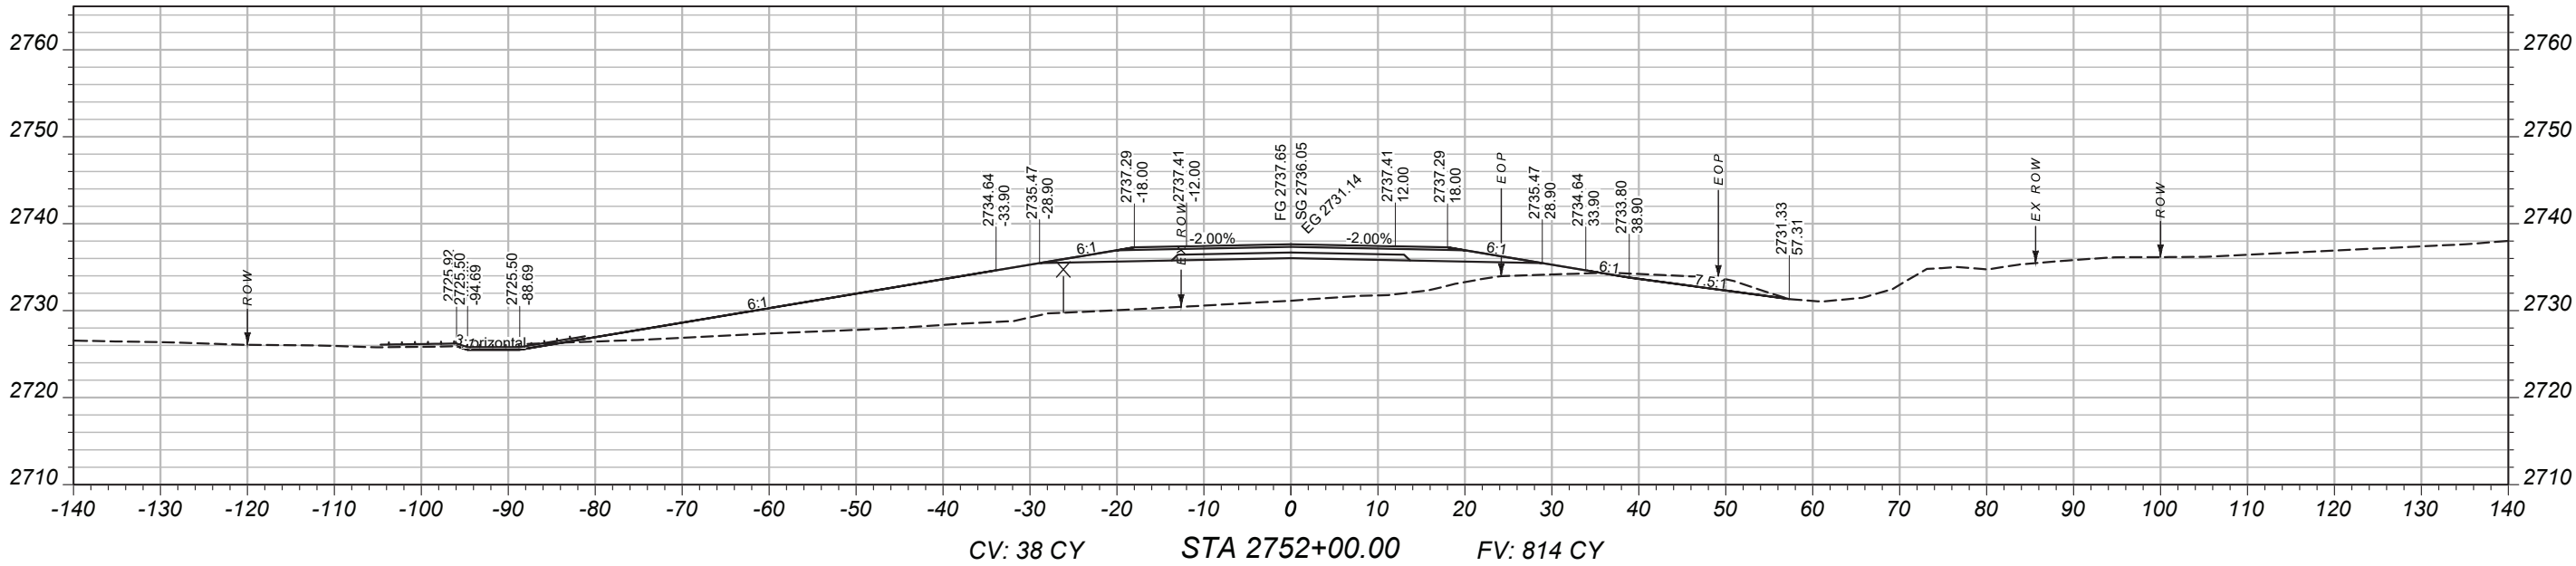

PROJECT NAME

BROCKWAY - WEST

COUNTY

MCCONE

PROJECT ID

SSS-NH 57-6(24)260

UPN

9728000

DESIGNED BY

B. FRANK 03/2026

REVIEWED BY

CHECKED BY




J. CEREC 03/2026

9728000RDLAY002.DWG



CROSS SECTIONS

MAINLINE
CROSS-SECTIONS

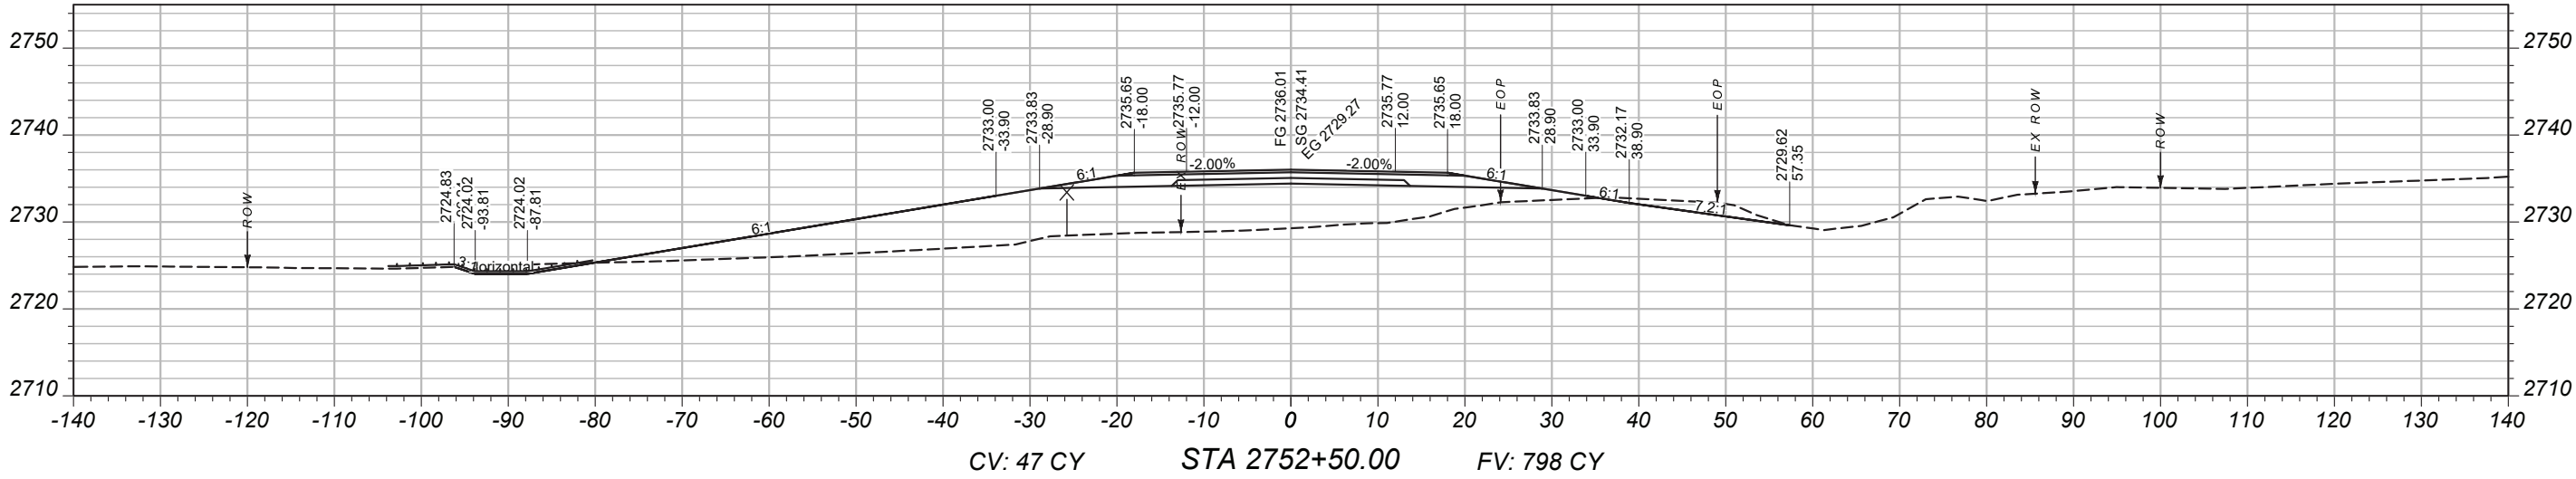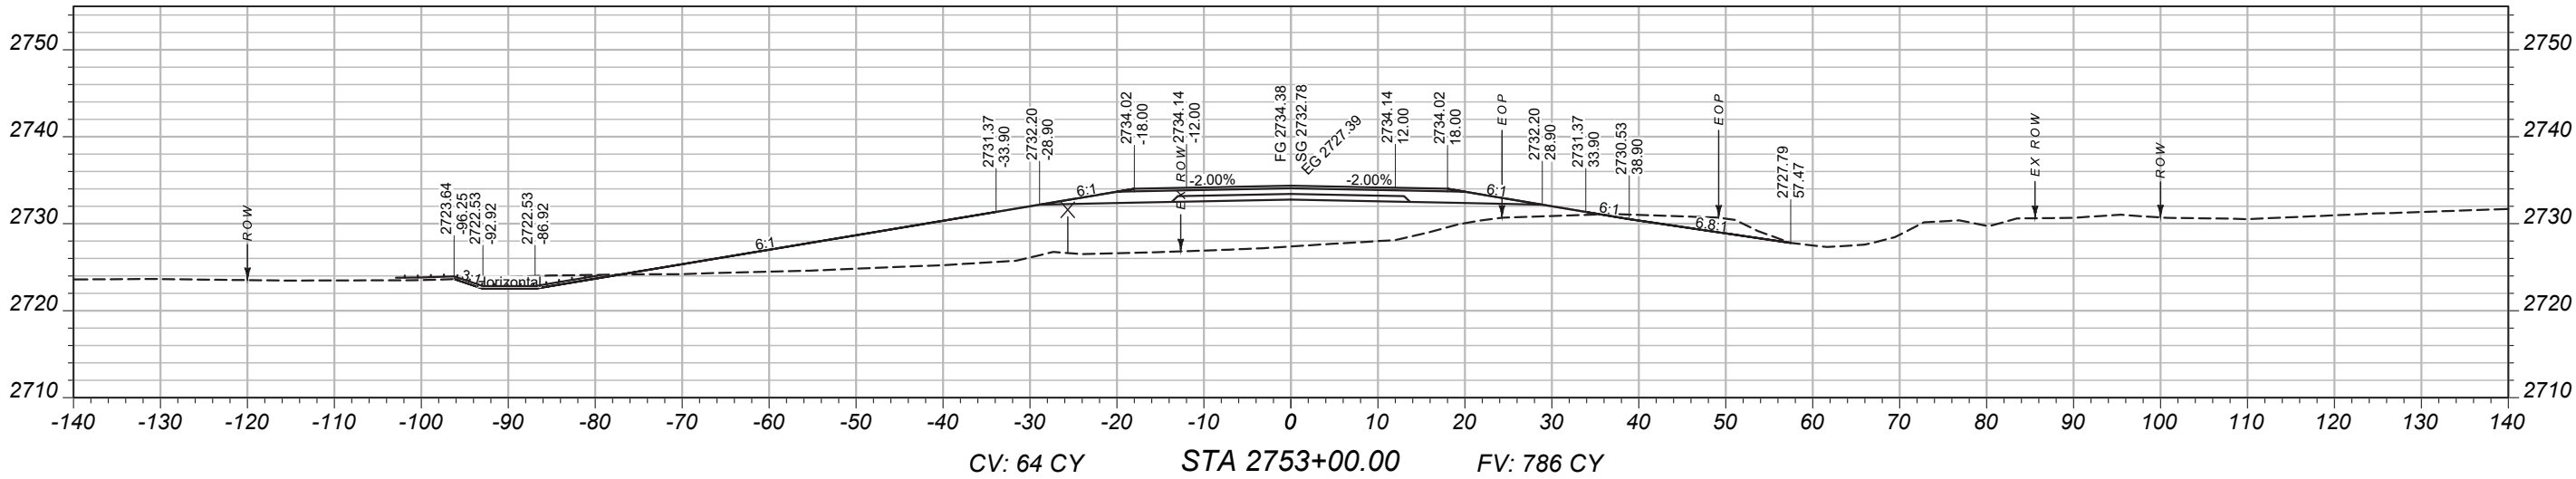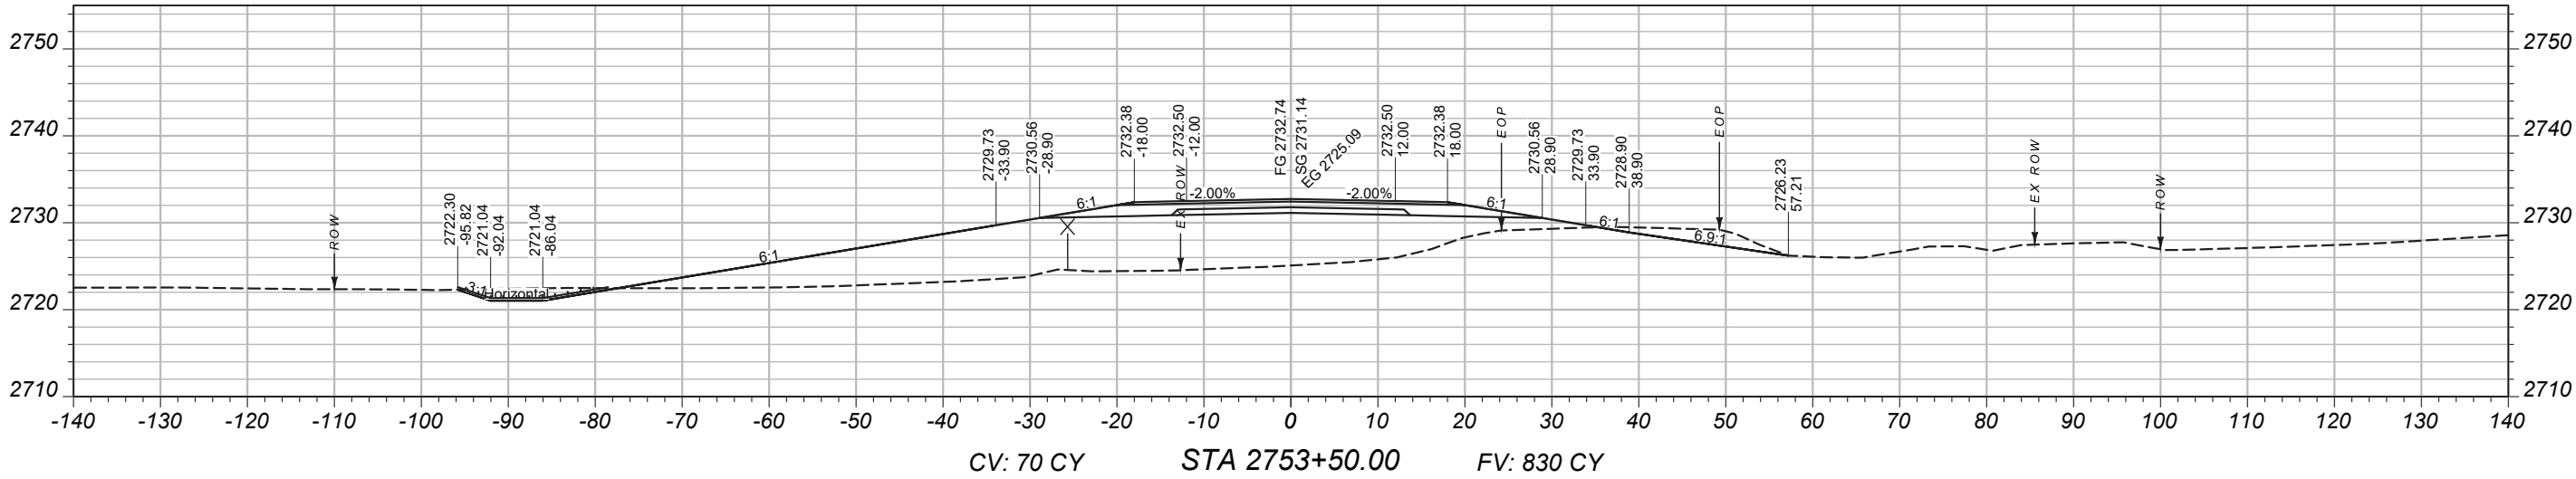

PROJECT NAME

BROCKWAY - WEST

COUNTY

MCCONE

PROJECT ID

SSS-NH 57-6(24)260

UPN

9728000

DESIGNED BY

B. FRANK 03/2026

REVIEWED BY

CHECKED BY



J. CERECK 03/2026

9728000RDLA V002.DWG






CROSS SECTIONS

MAINLINE
CROSS-SECTIONS

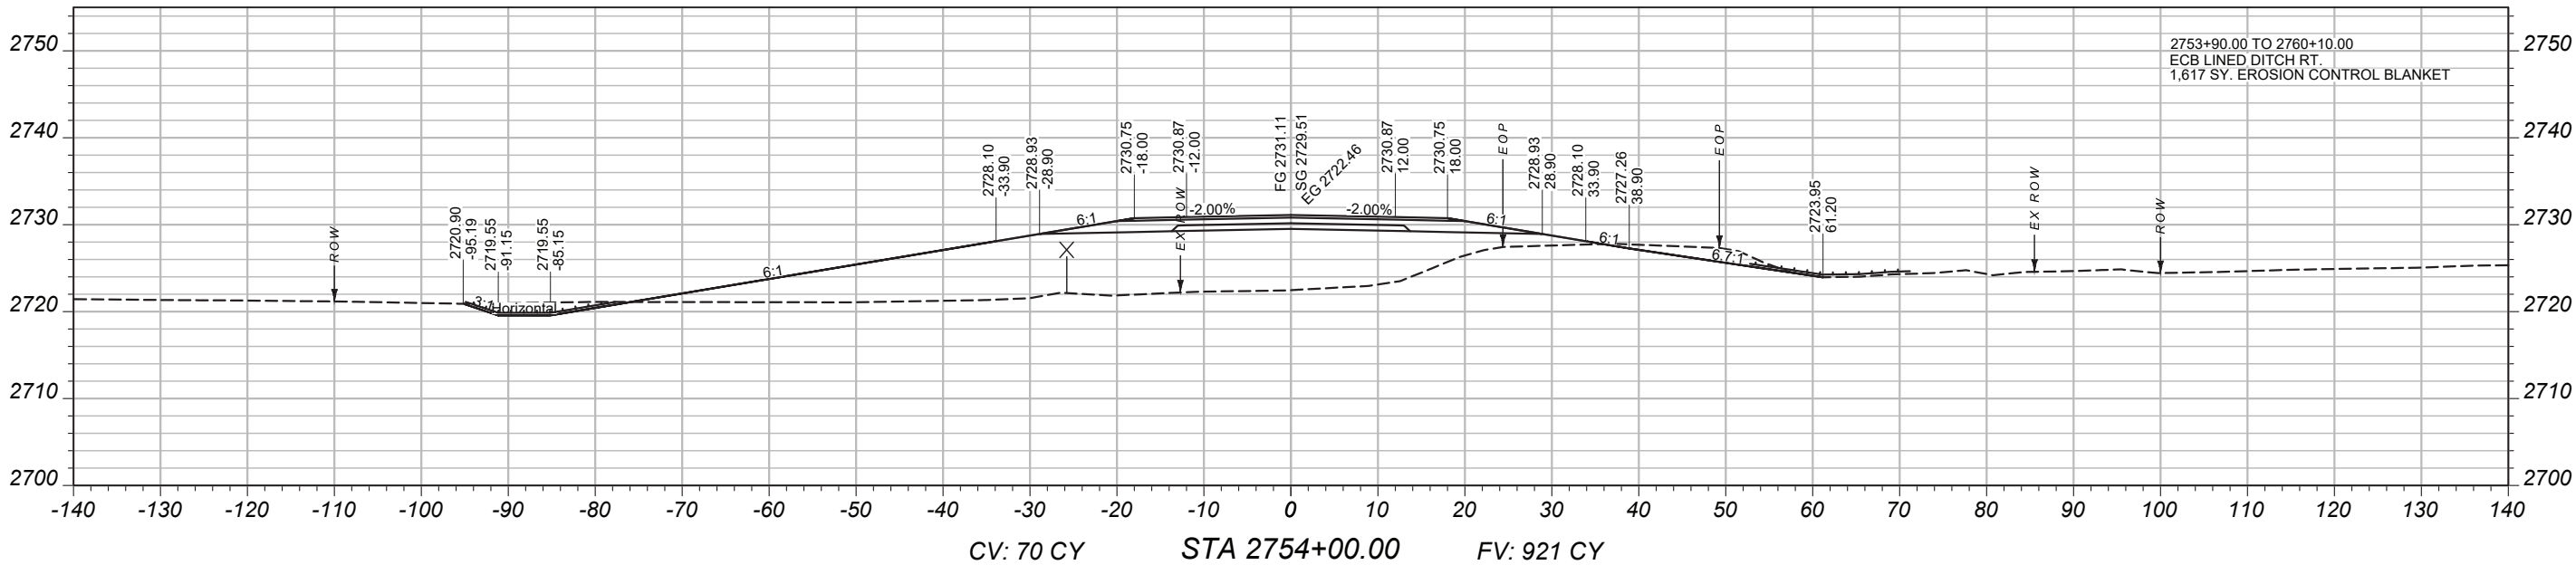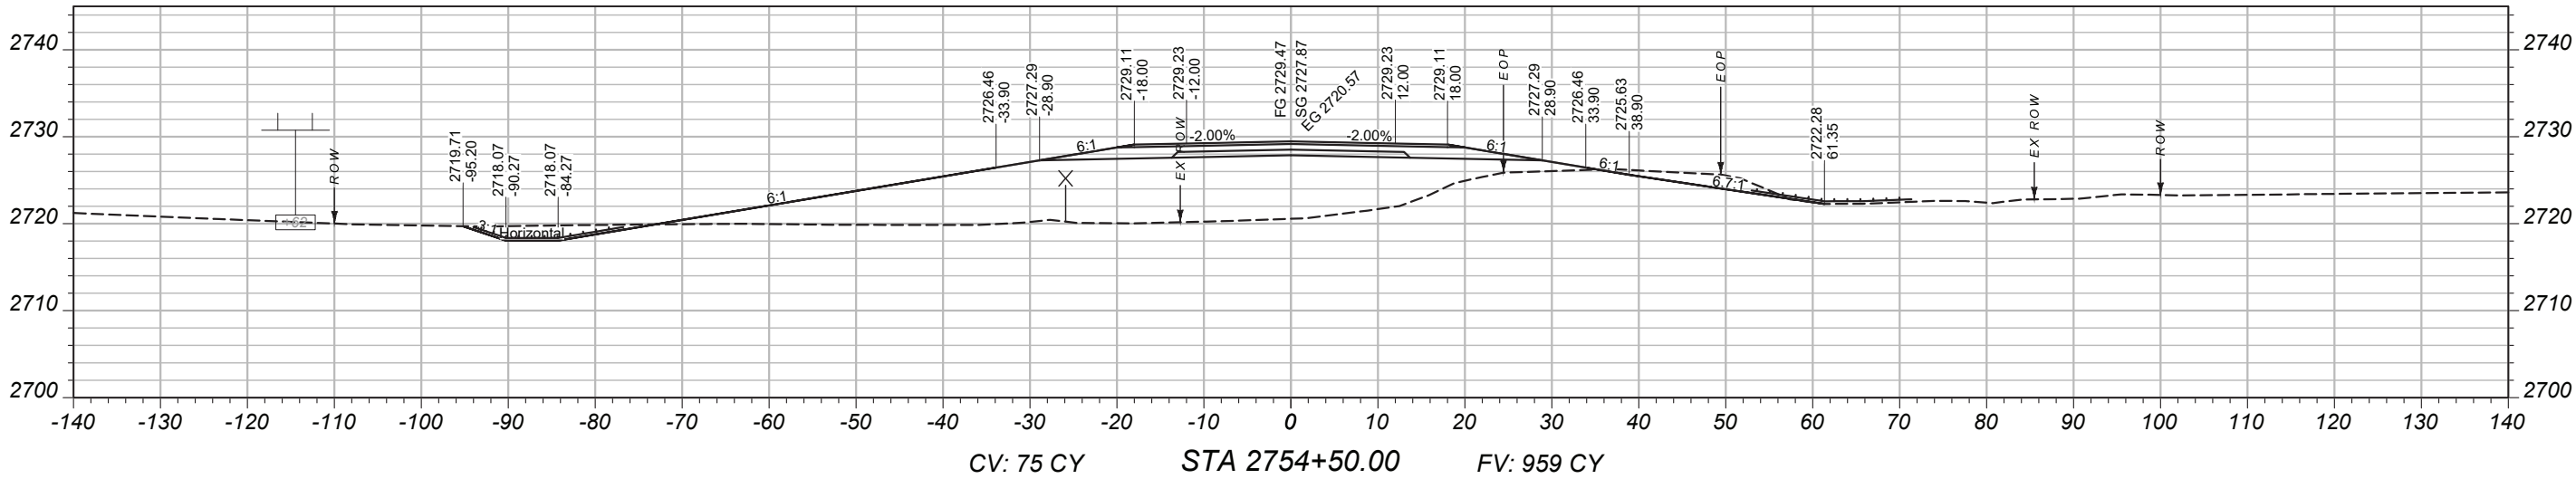

PROJECT NAME		BROCKWAY - WEST	
COUNTY		MCCONE	
PROJECT ID		SSS-NH 57-6(24)260	
UPN		9728000	
DESIGNED BY	03/2026	CROSS SECTIONS	
B. FRANK			
REVIEWED BY			
CHECKED BY	03/2026	CROSS SECTIONS	
J. CERECK			
9728000RDLA V002.DWG		2/2/2026 2:05 PM	

MAINLINE
CROSS-SECTIONS

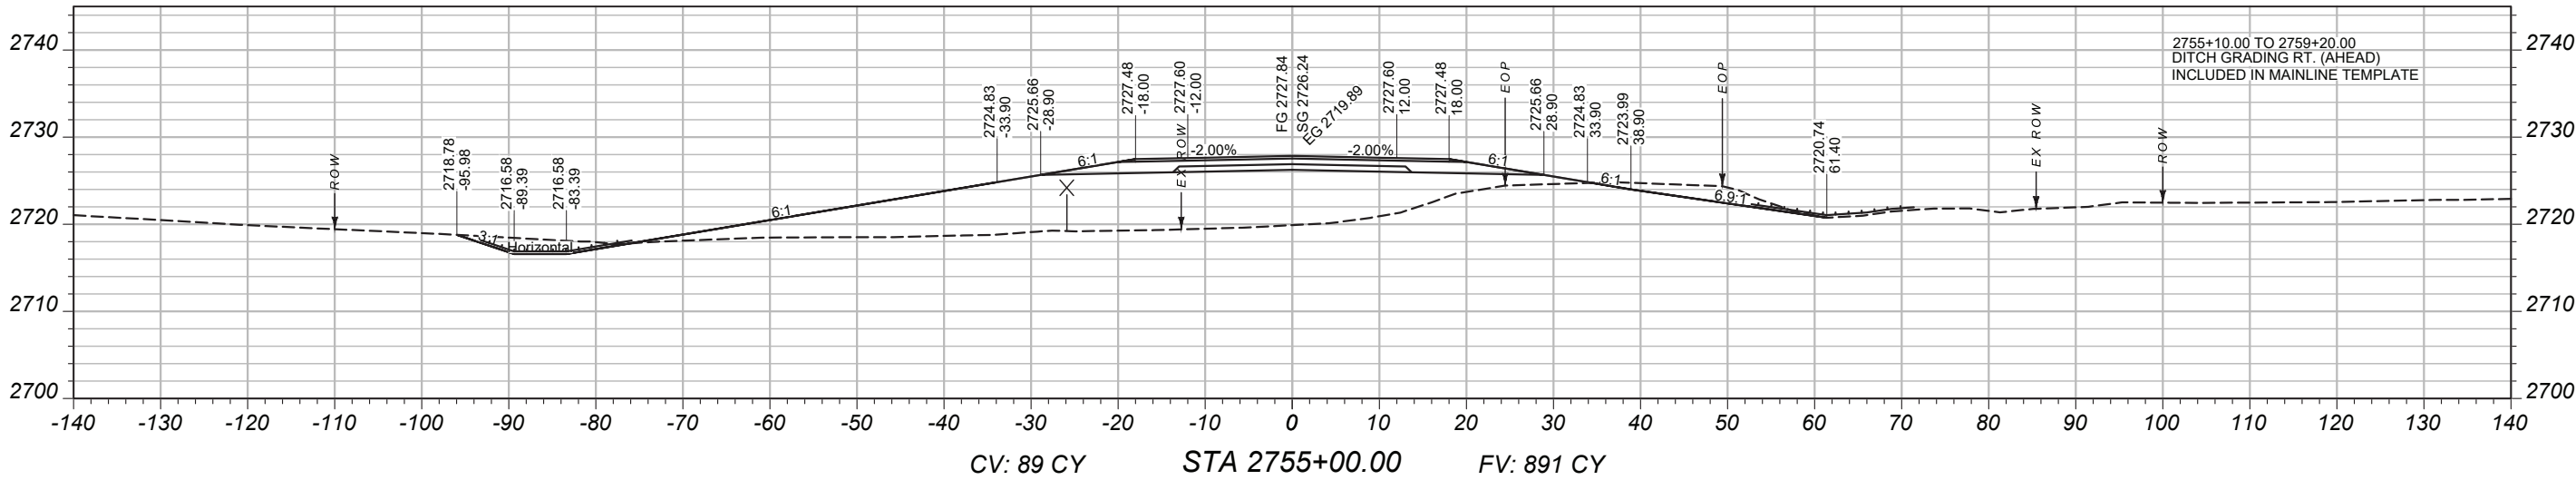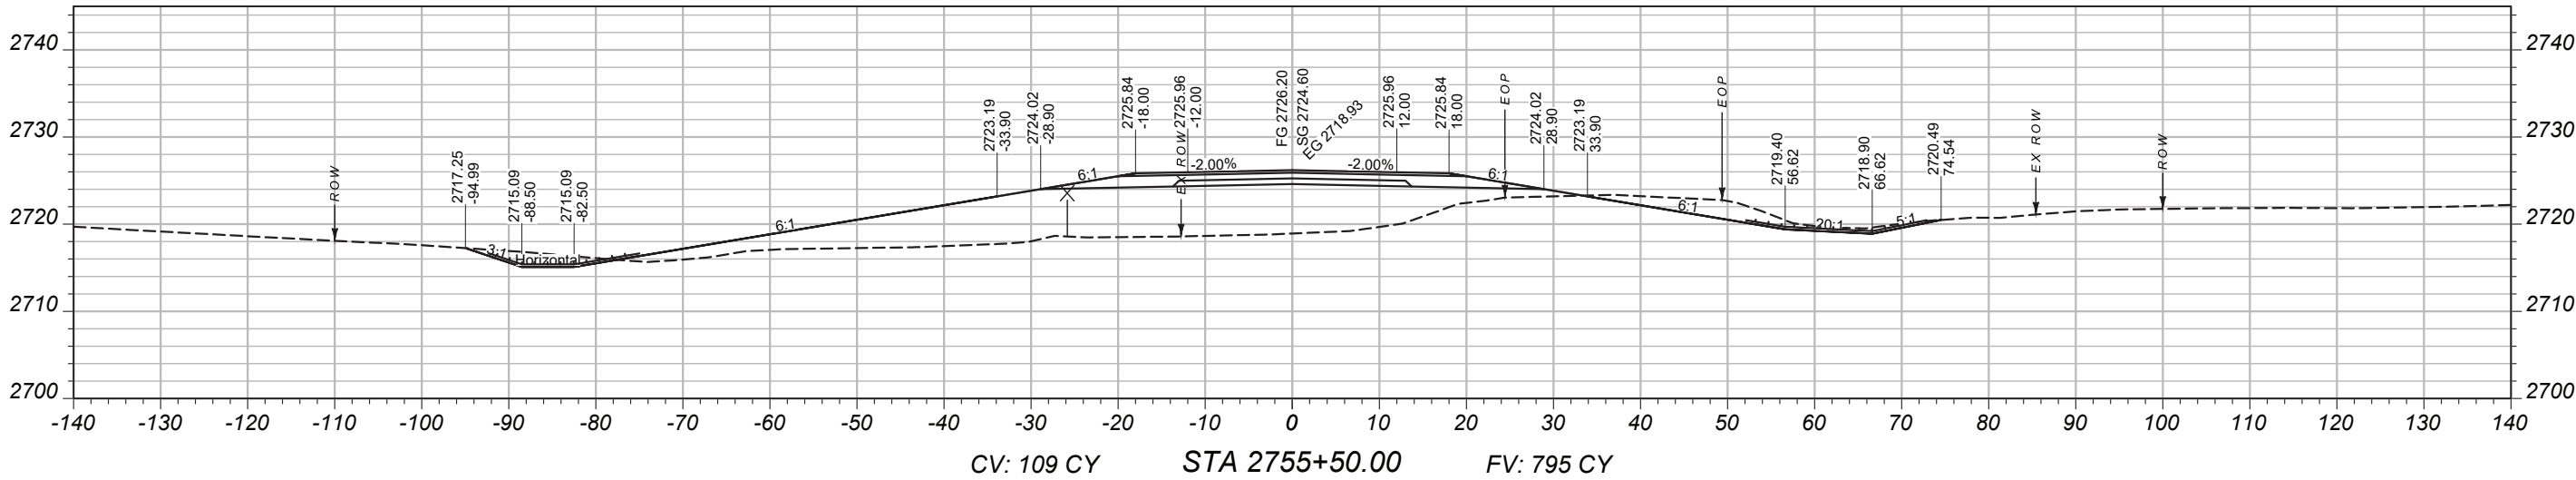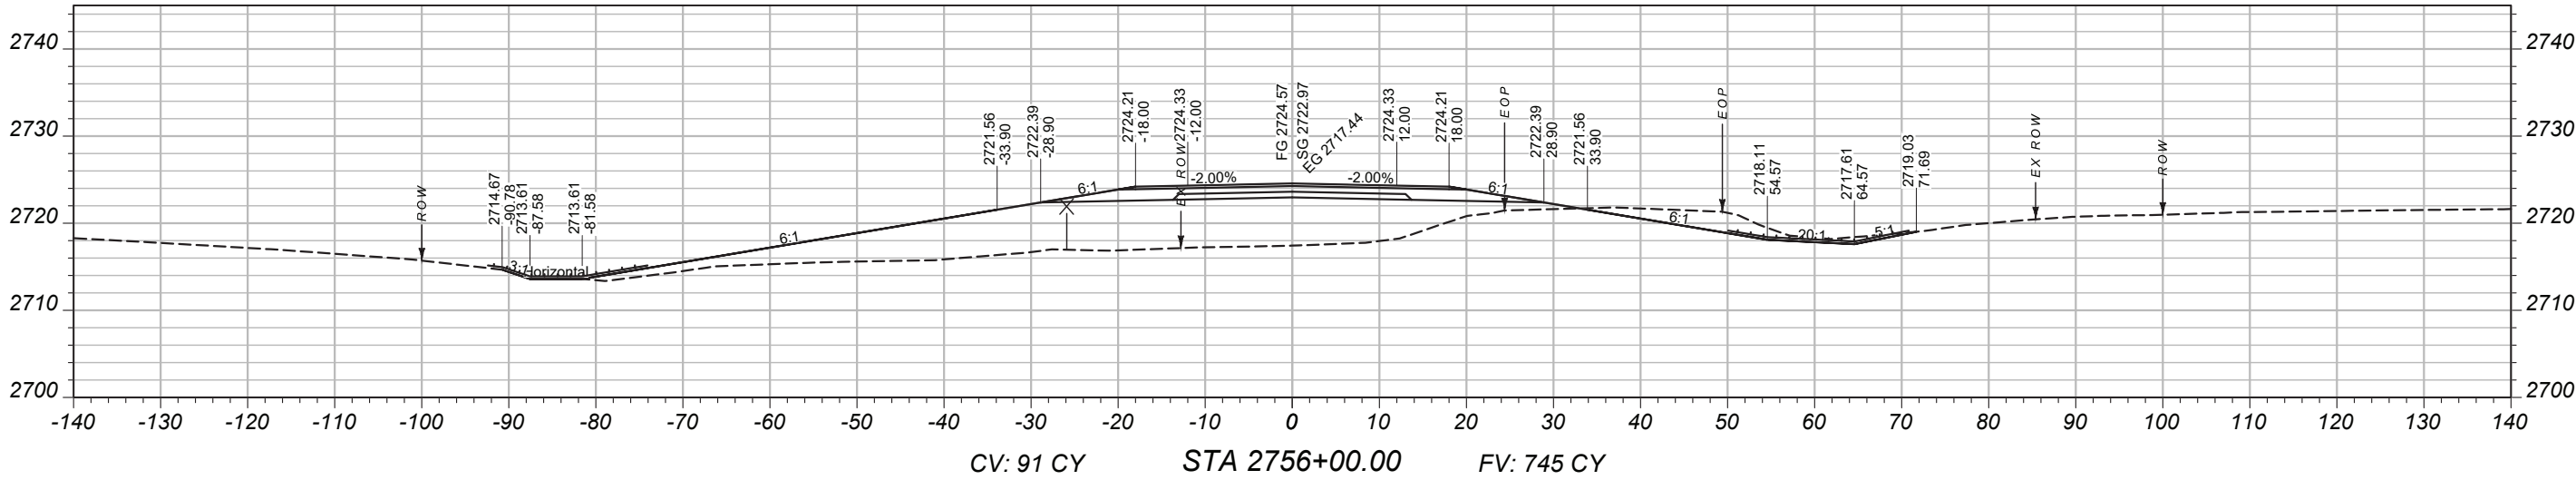



MONTANA
Department of Transportation

CROSS SECTIONS

DESIGNED BY
B. FRANK
03/2026

REVIEWED BY

CHECKED BY
J. CERECK
03/2026

PROJECT NAME
BROCKWAY - WEST

COUNTY
MCCONE




PROJECT ID
SSS-NH 57-6(24)260

UPN
9728000

9728000RDLA V002.DWG




2/2/2026 2:05 PM

MAINLINE
CROSS-SECTIONS

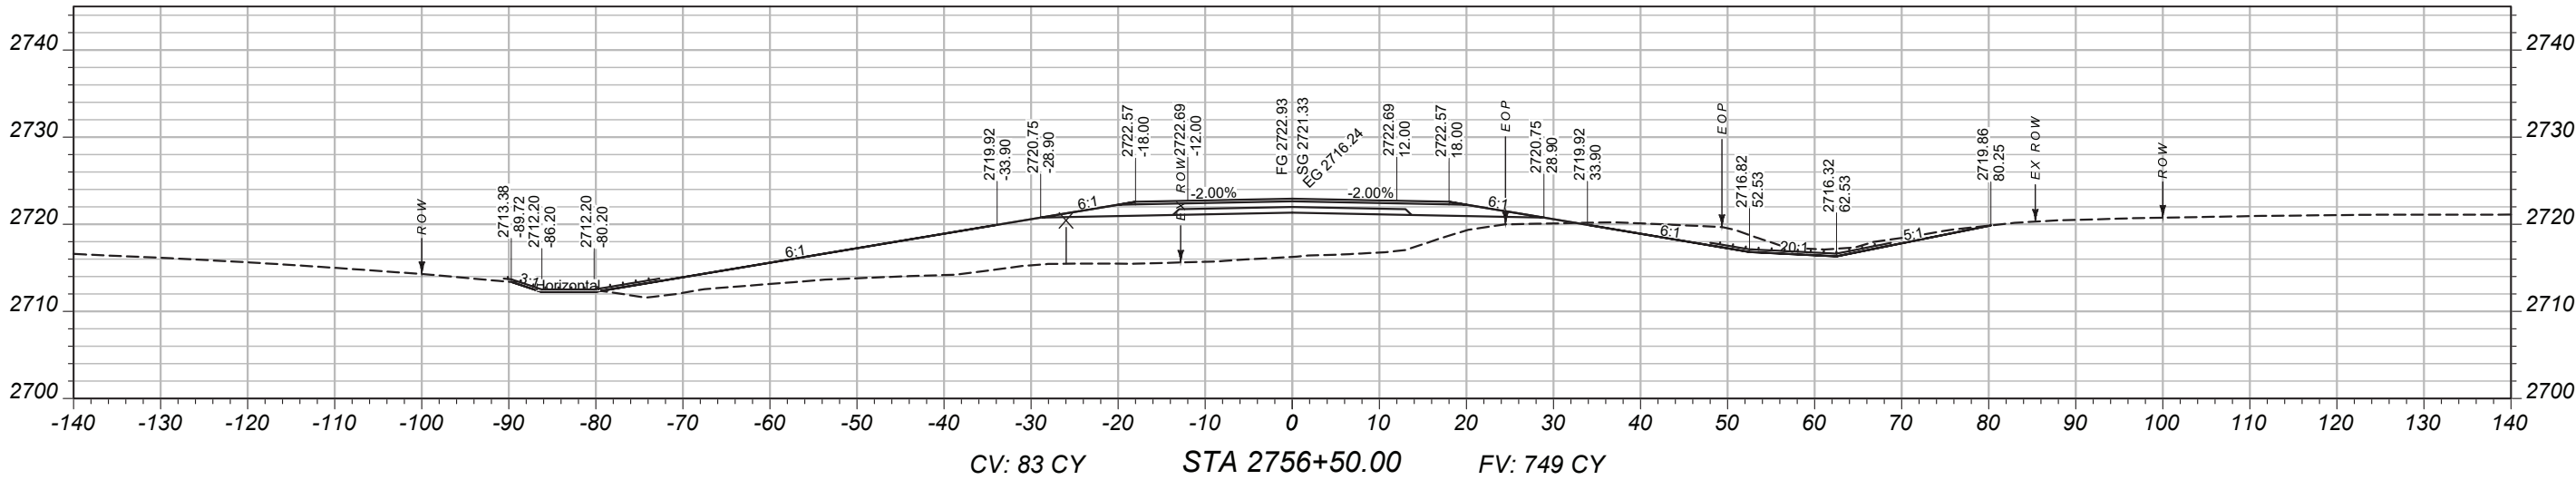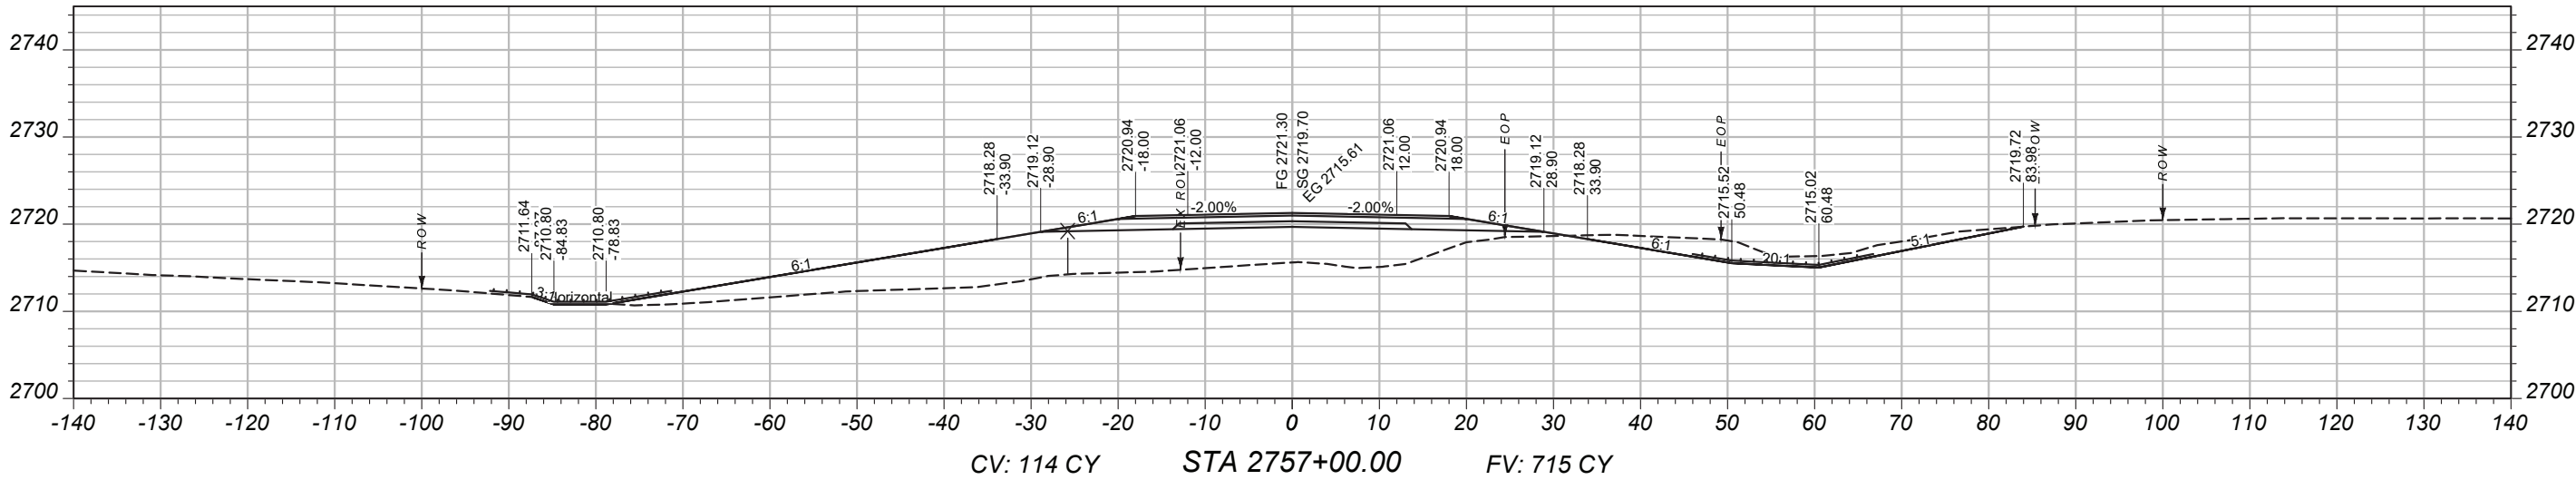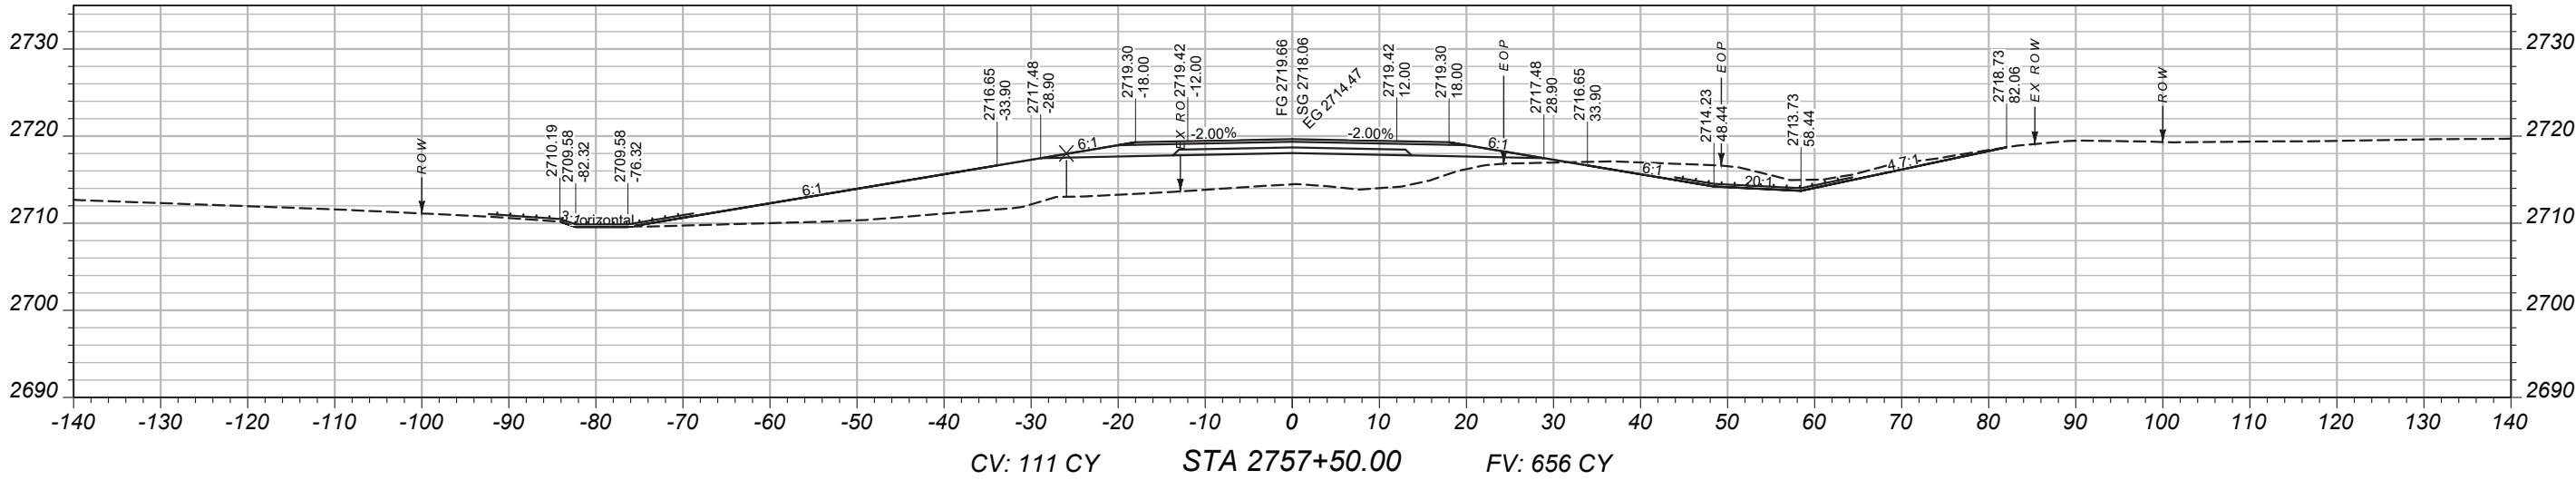

PROJECT NAME		BROCKWAY - WEST	
COUNTY		MCCONE	
PROJECT ID		SSS-NH 57-6(24)260	
UPN		9728000	
DESIGNED BY	03/2026	MONTANA Department of Transportation	
REVIEWED BY			
CHECKED BY	03/2026		
J. CEREC		CROSS SECTIONS	
9728000RDLA V002.DWG		2/2/2026 2:05 PM	

CROSS-SECTIONS

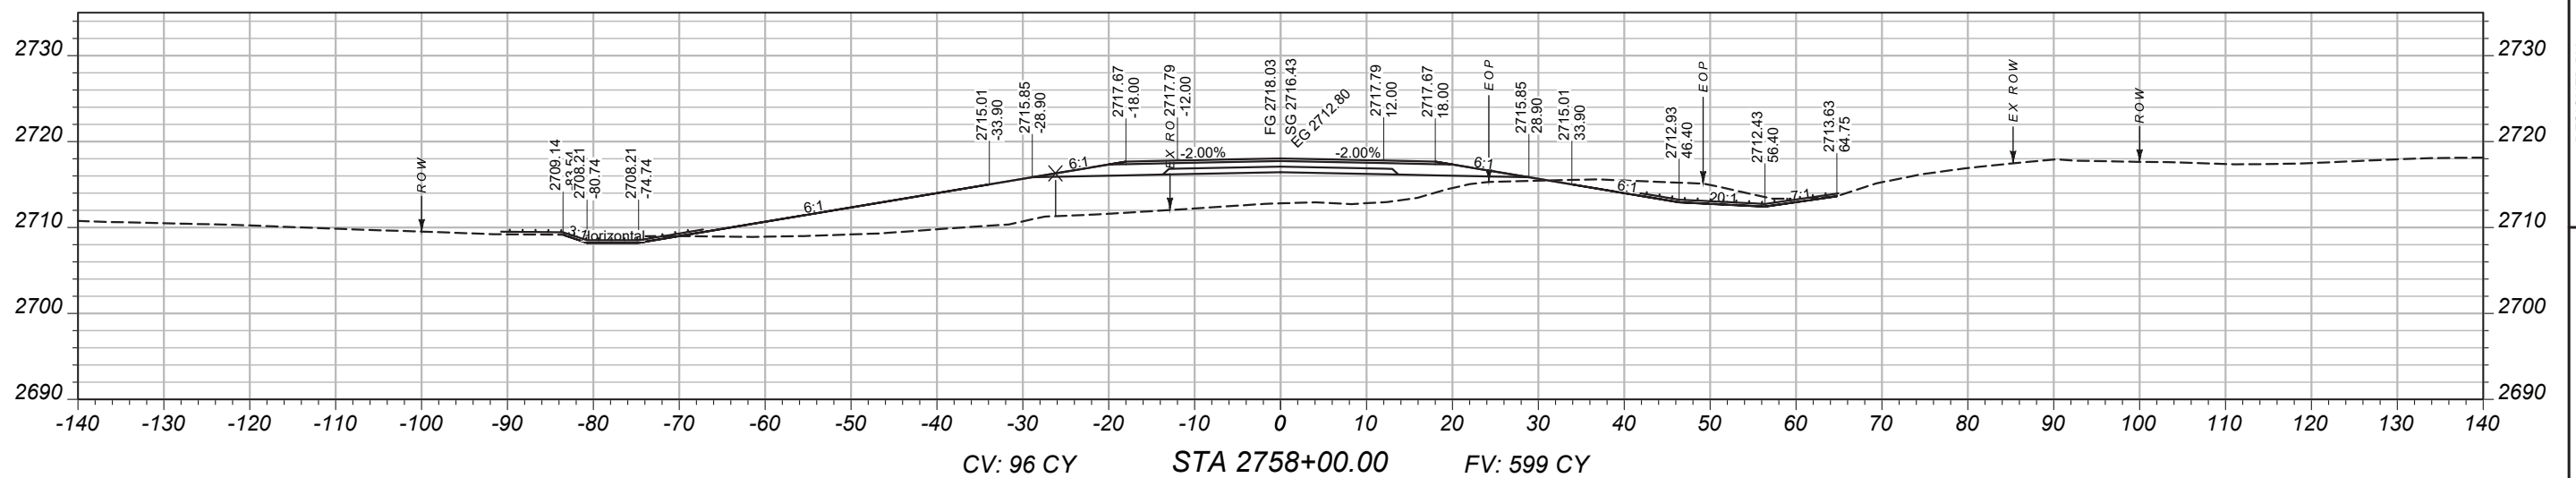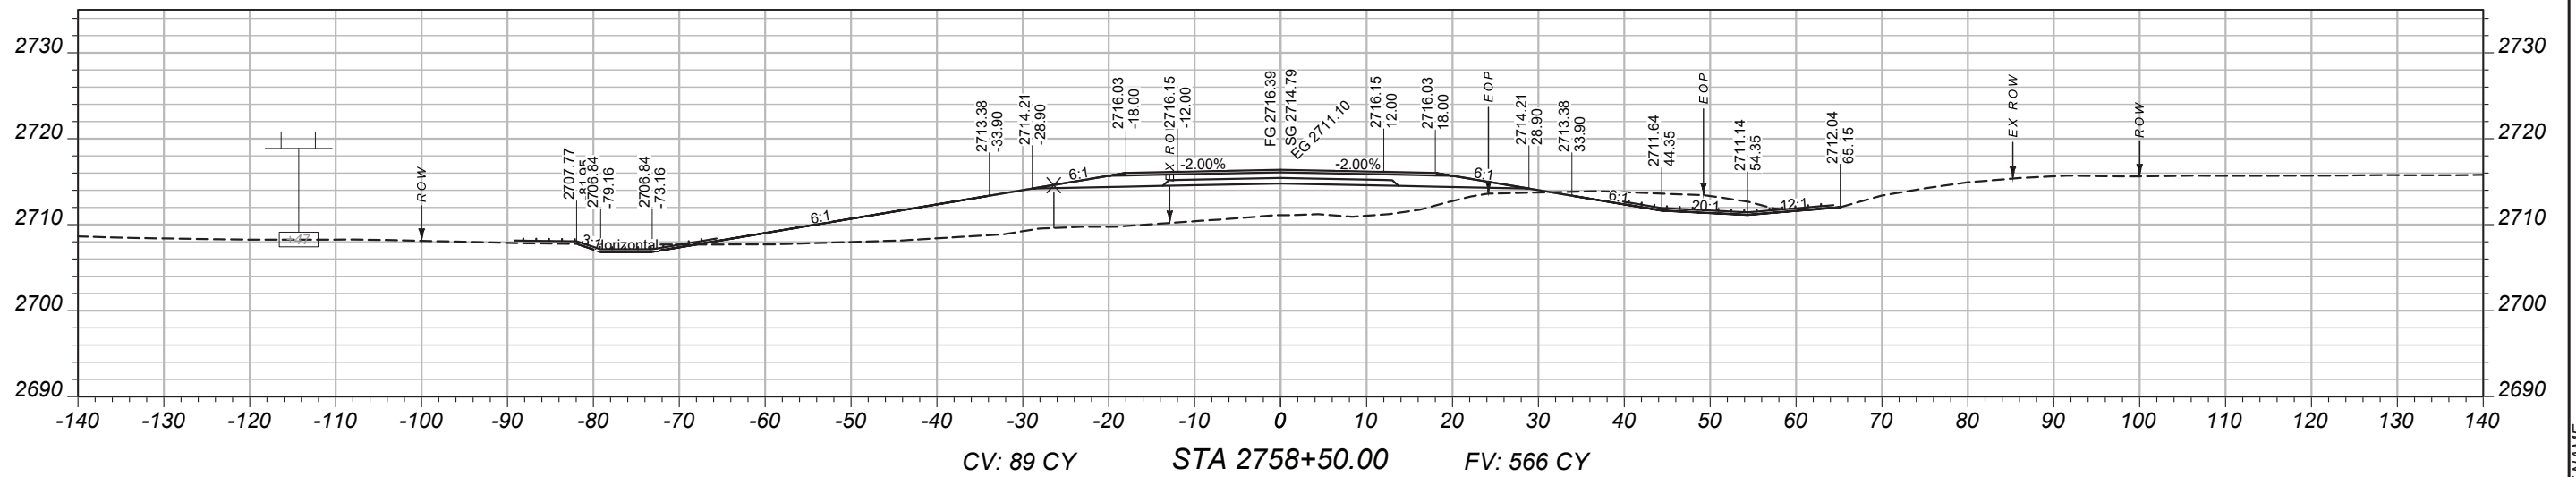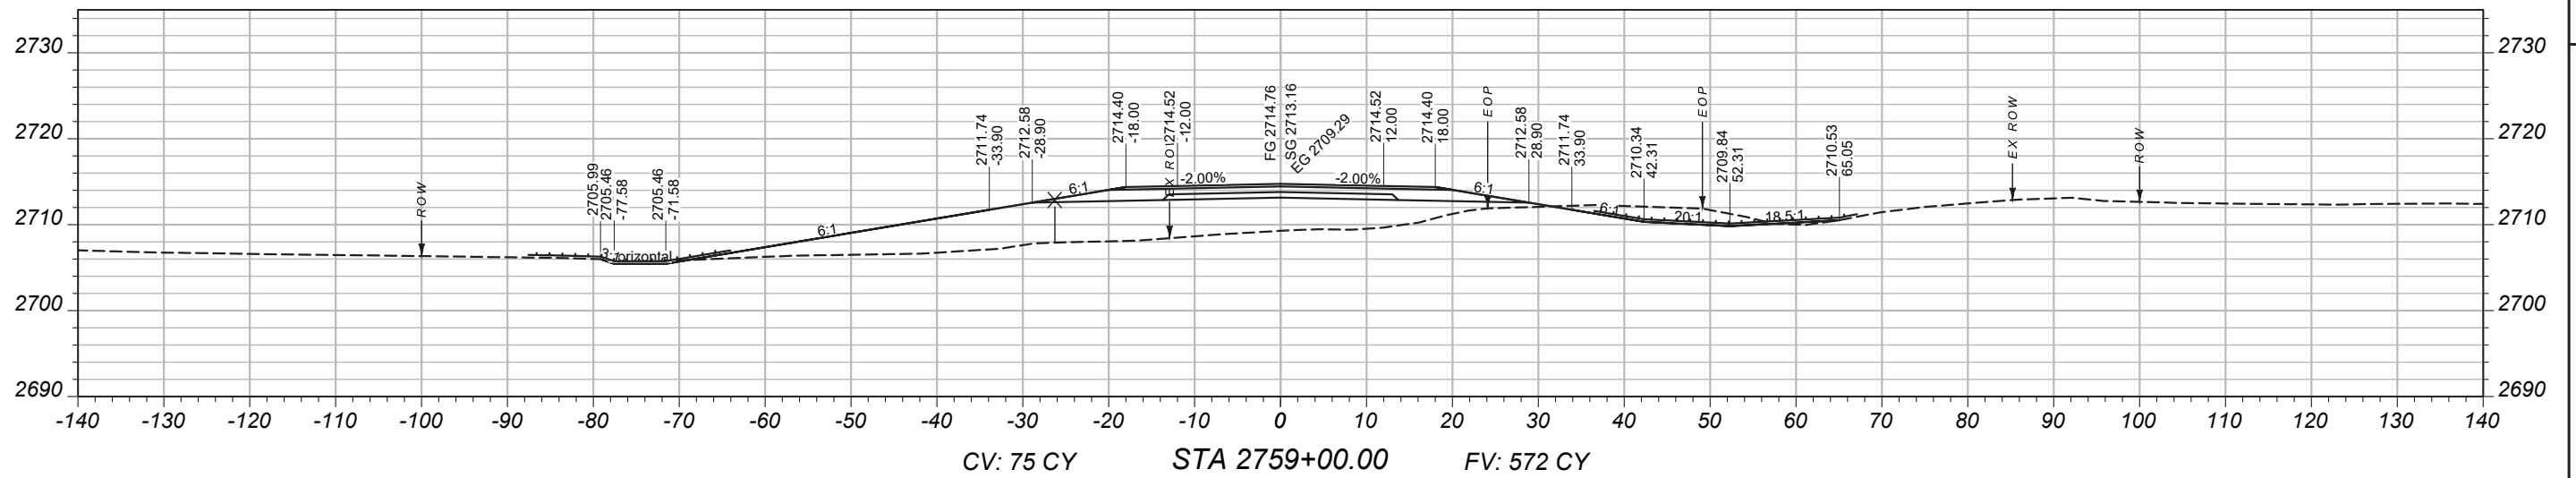

PROJECT / NAME

BROCKWAY - WEST

COUNTY

MCCONE

PROJECT ID

SSS-NH 57-6(24)260

UPN

9728000

DESIGNED BY	
B ERANK	03/2026

B. FRANK	03/2026

REVIEWED BY

CHECKED BY

J. CERECK	03/2026

9728000RDLAY002.DWG



CROSS SECTIONS

2/2/2026 2:05 PM

MAINLINE
CROSS-SECTIONS

PROJECT NAME
BROCKWAY - WEST

COUNTY
MCCONE



PROJECT ID
SSS-NH 57-6(24)260

UPN
9728000

DESIGNED BY B. FRANK	03/2026
REVIEWED BY	
CHECKED BY J. CERECK	03/2026
9728000RDLA V002.DWG	



CROSS SECTIONS

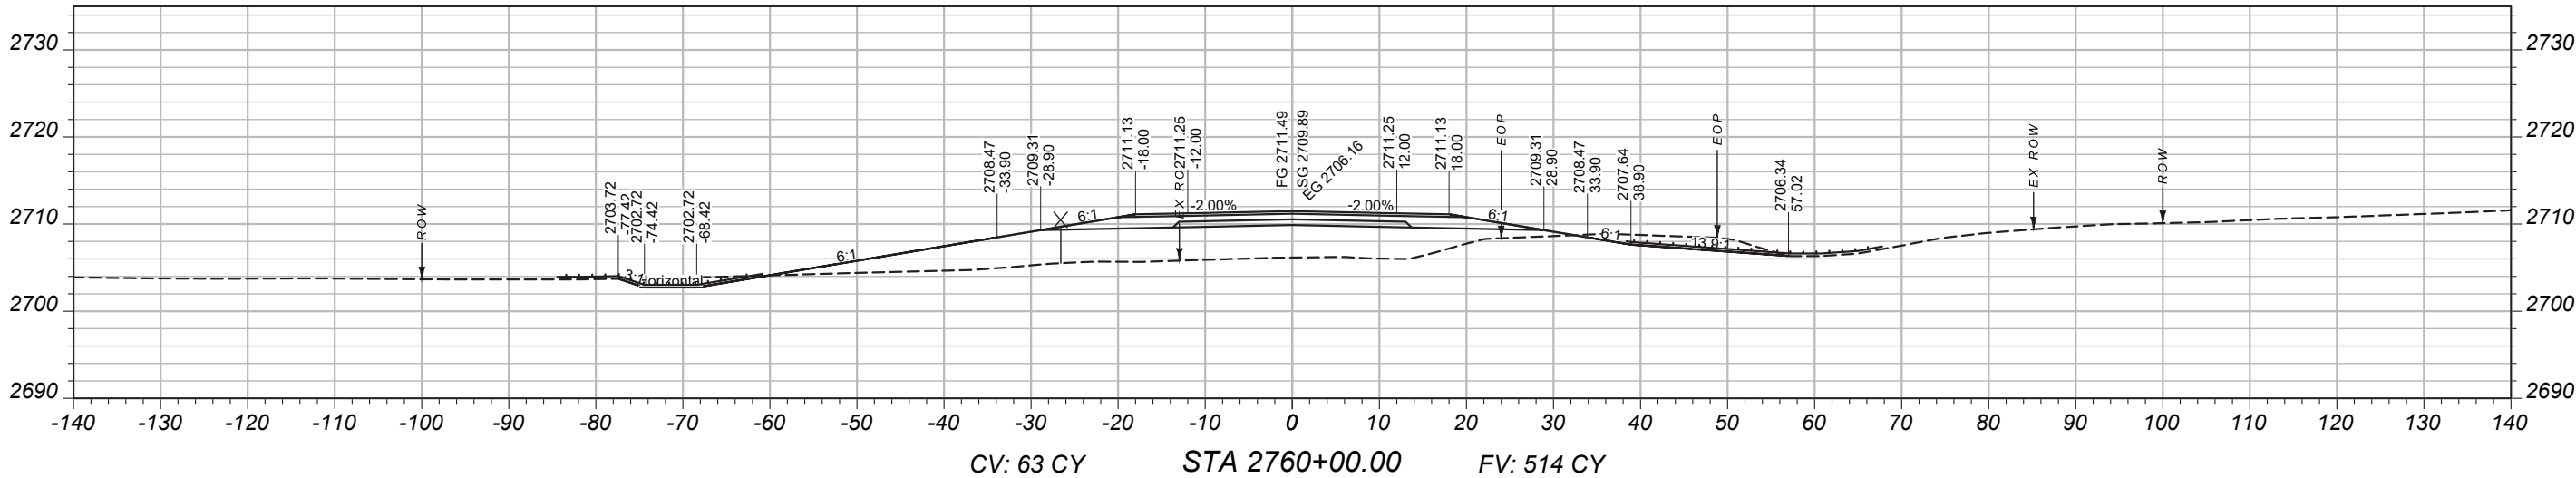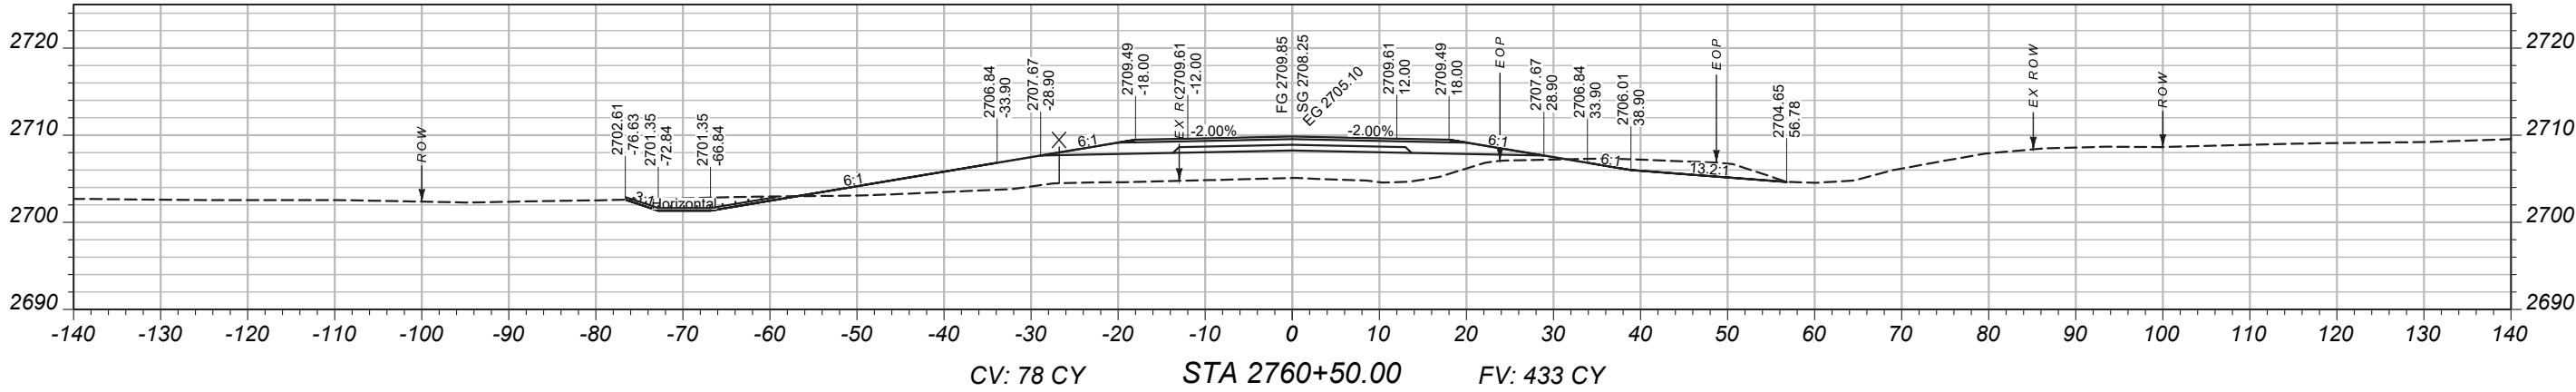

MAINLINE
CROSS-SECTIONS

PROJECT NAME
BROCKWAY - WEST

COUNTY
MCCONE

PROJECT ID
SSS-NH 57-6(24)260

UPN
9728000

DESIGNED BY
B. FRANK

03/2026

REVIEWED BY

CHECKED BY

03/2026




J. CERECK

9728000RDLA V002.DWG






CROSS SECTIONS

2/2/2026 2:05 PM

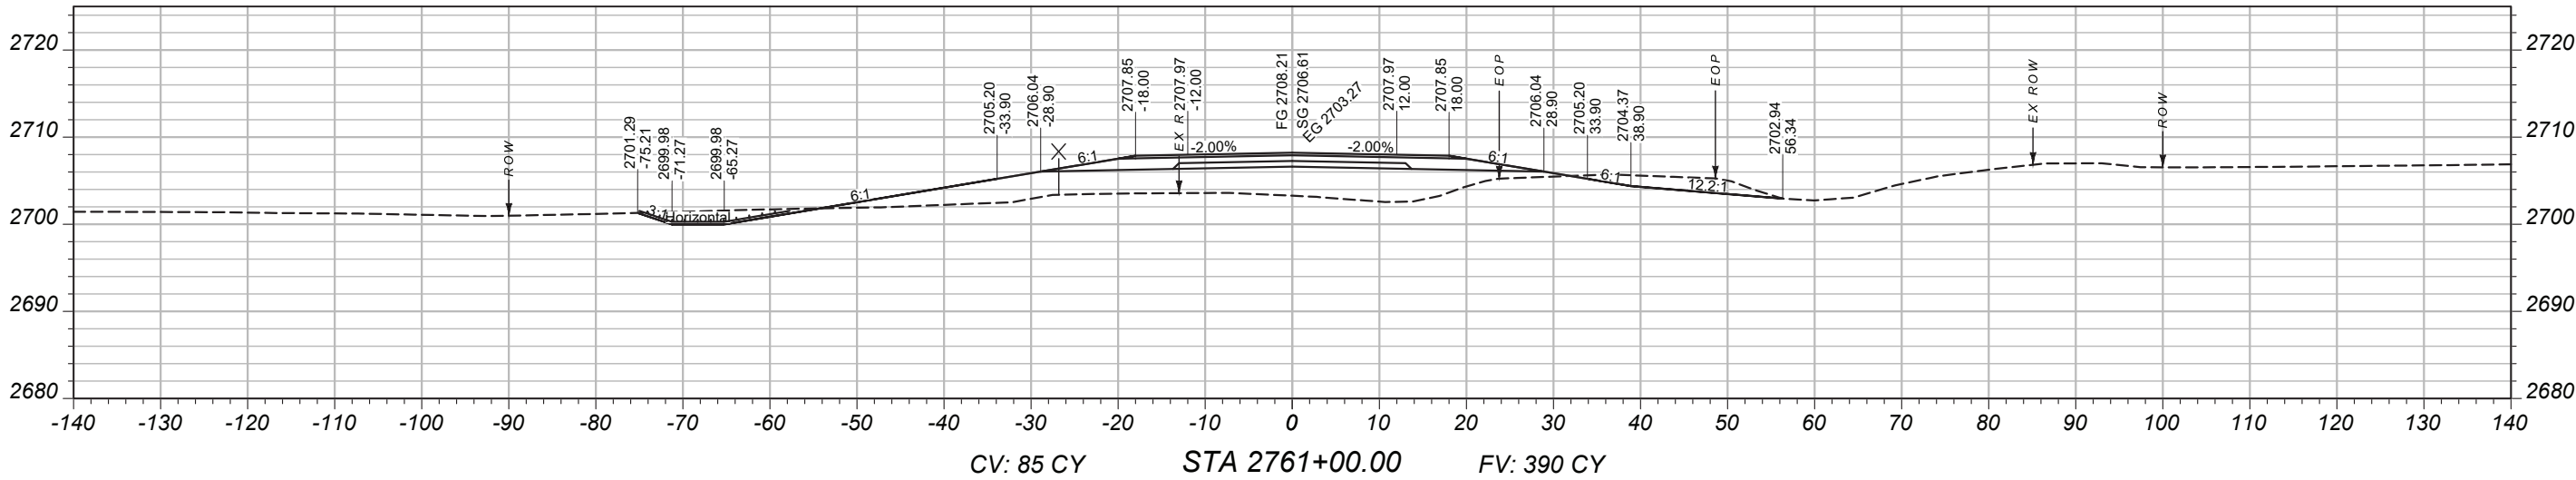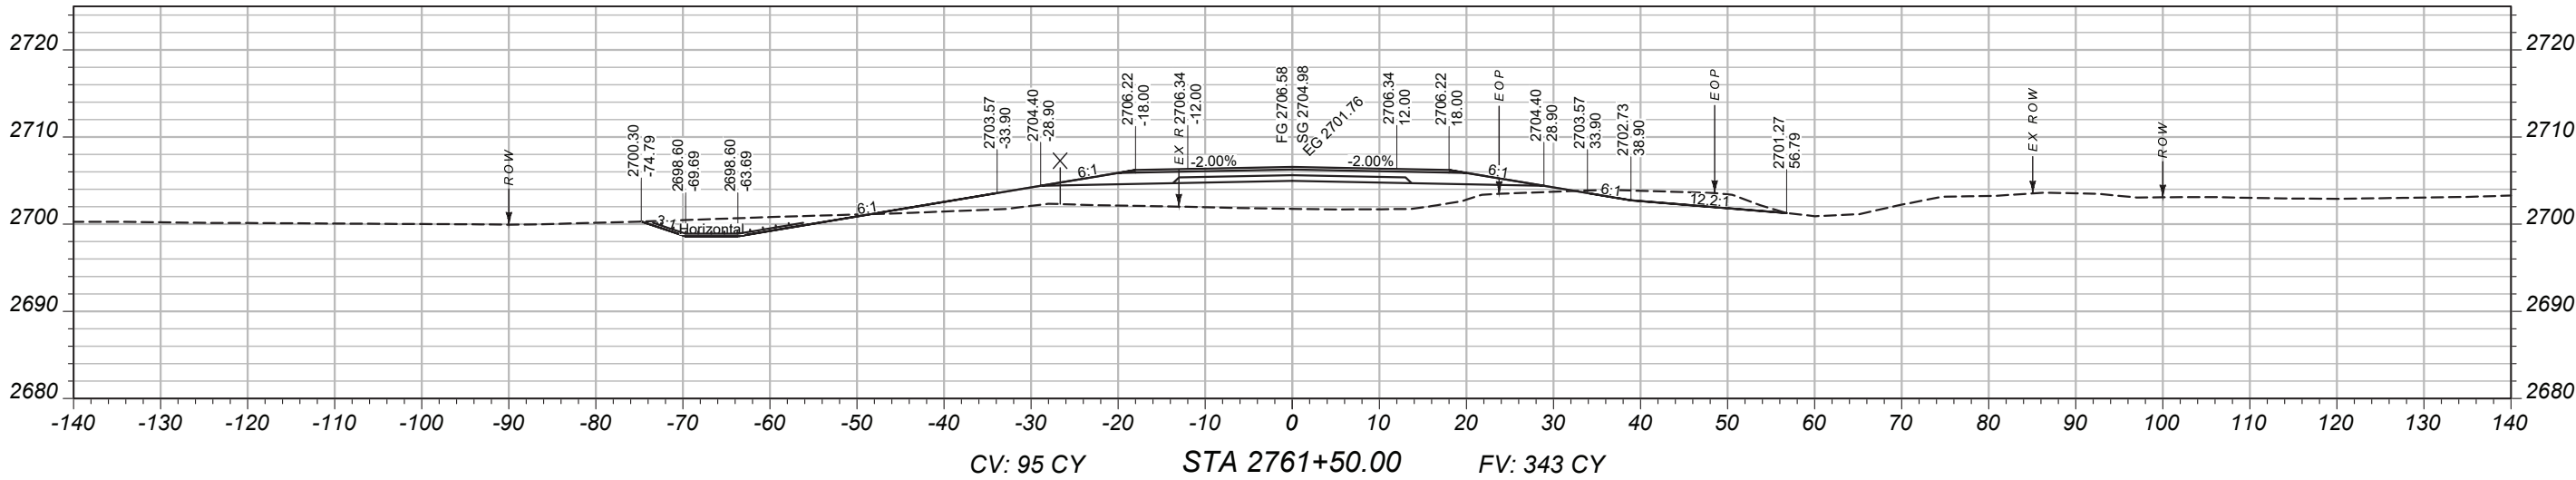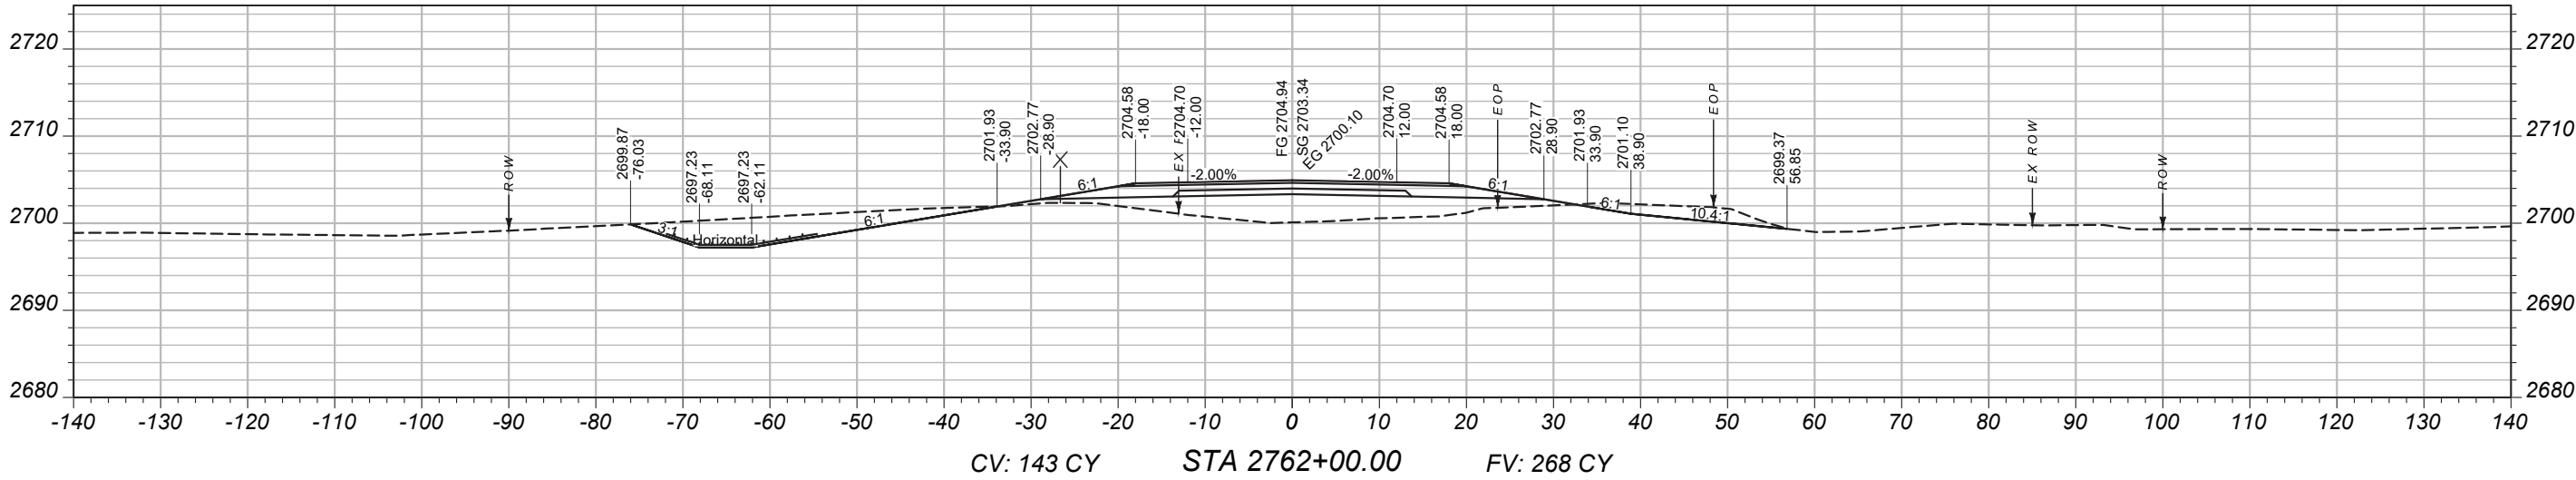

MAINLINE
CROSS-SECTIONS

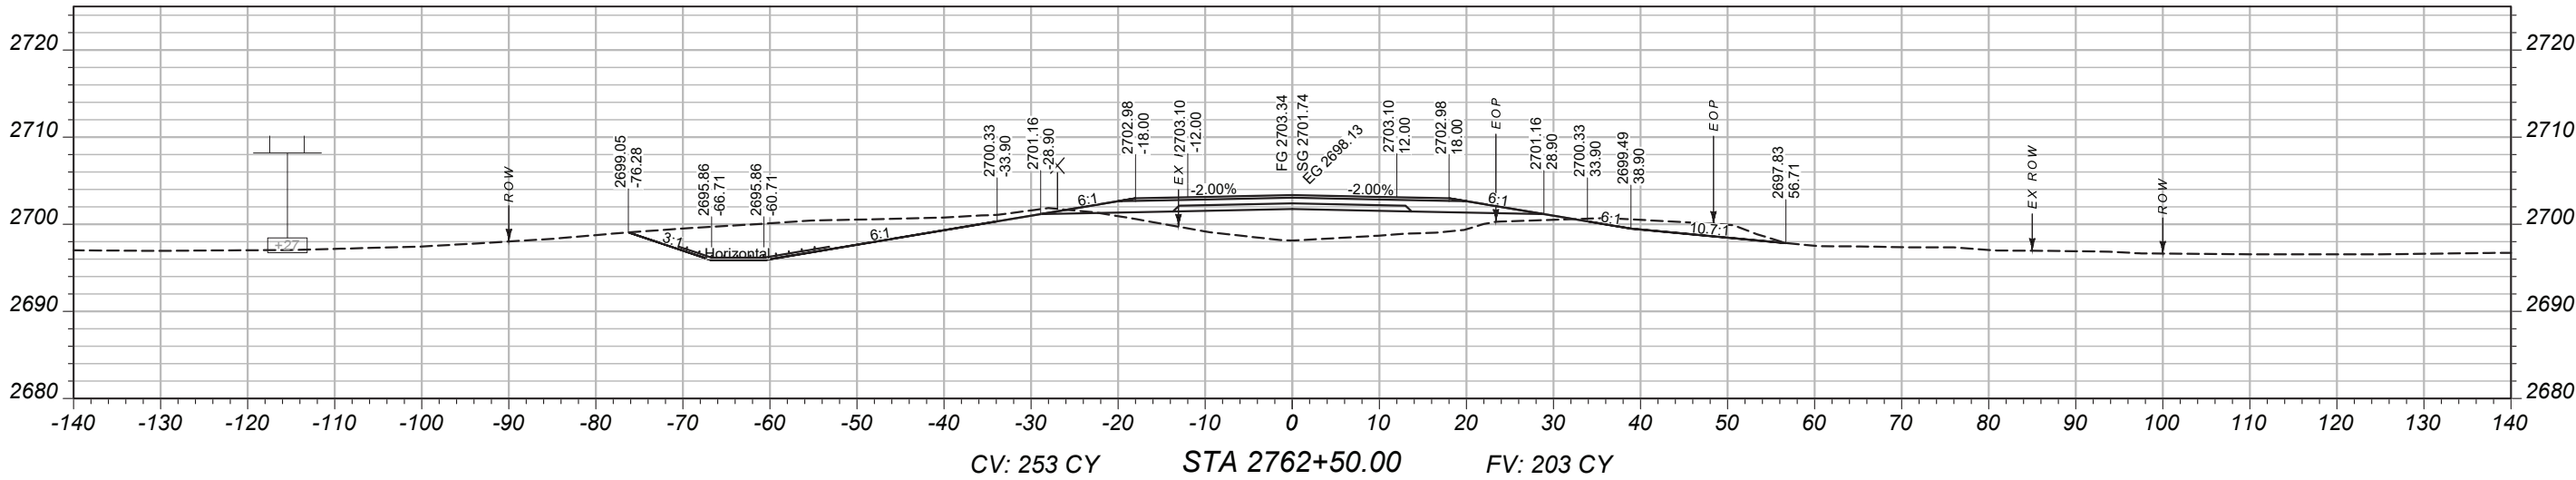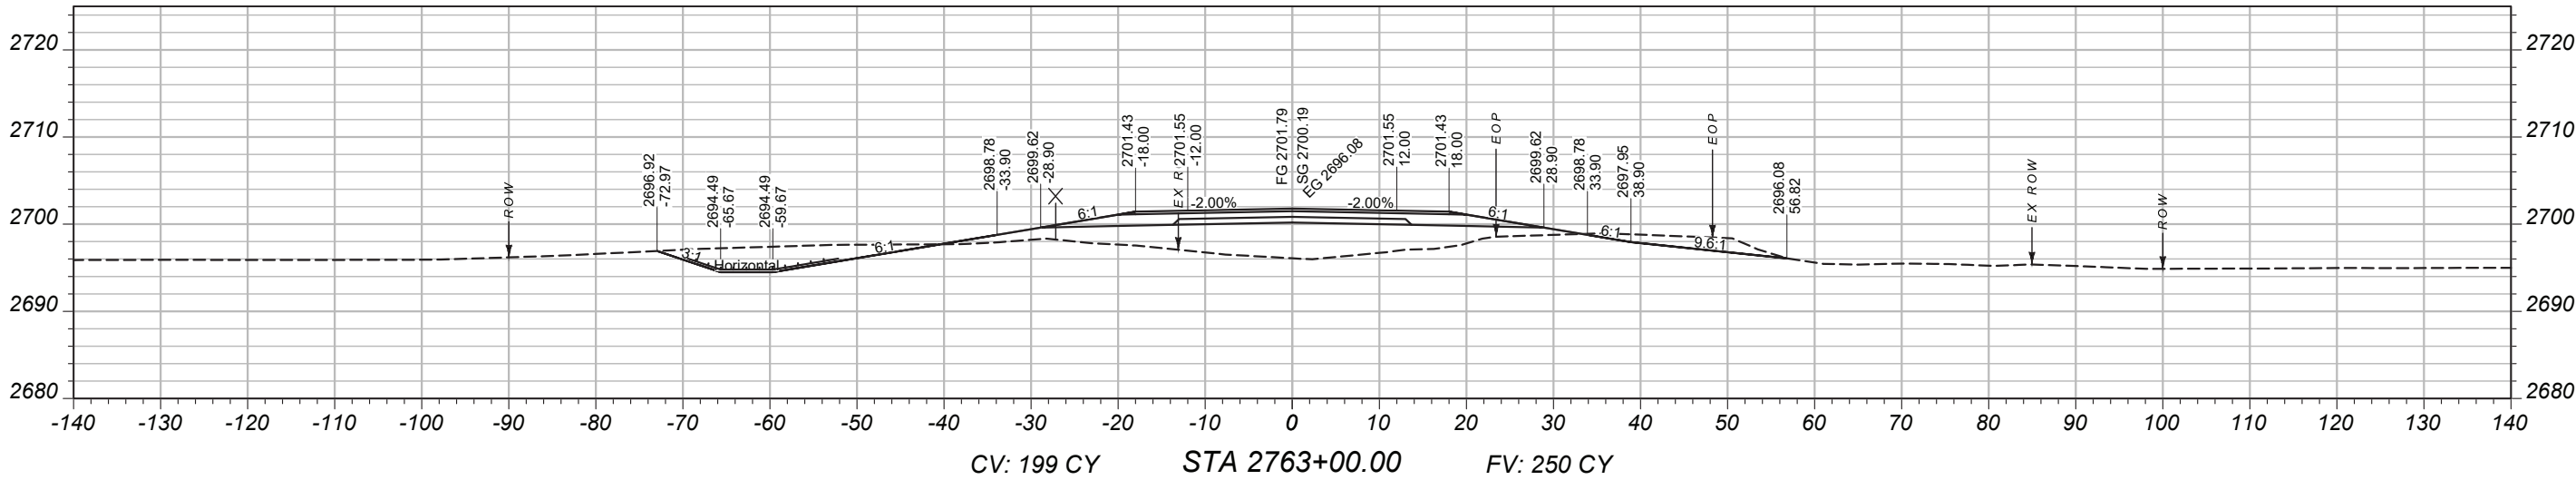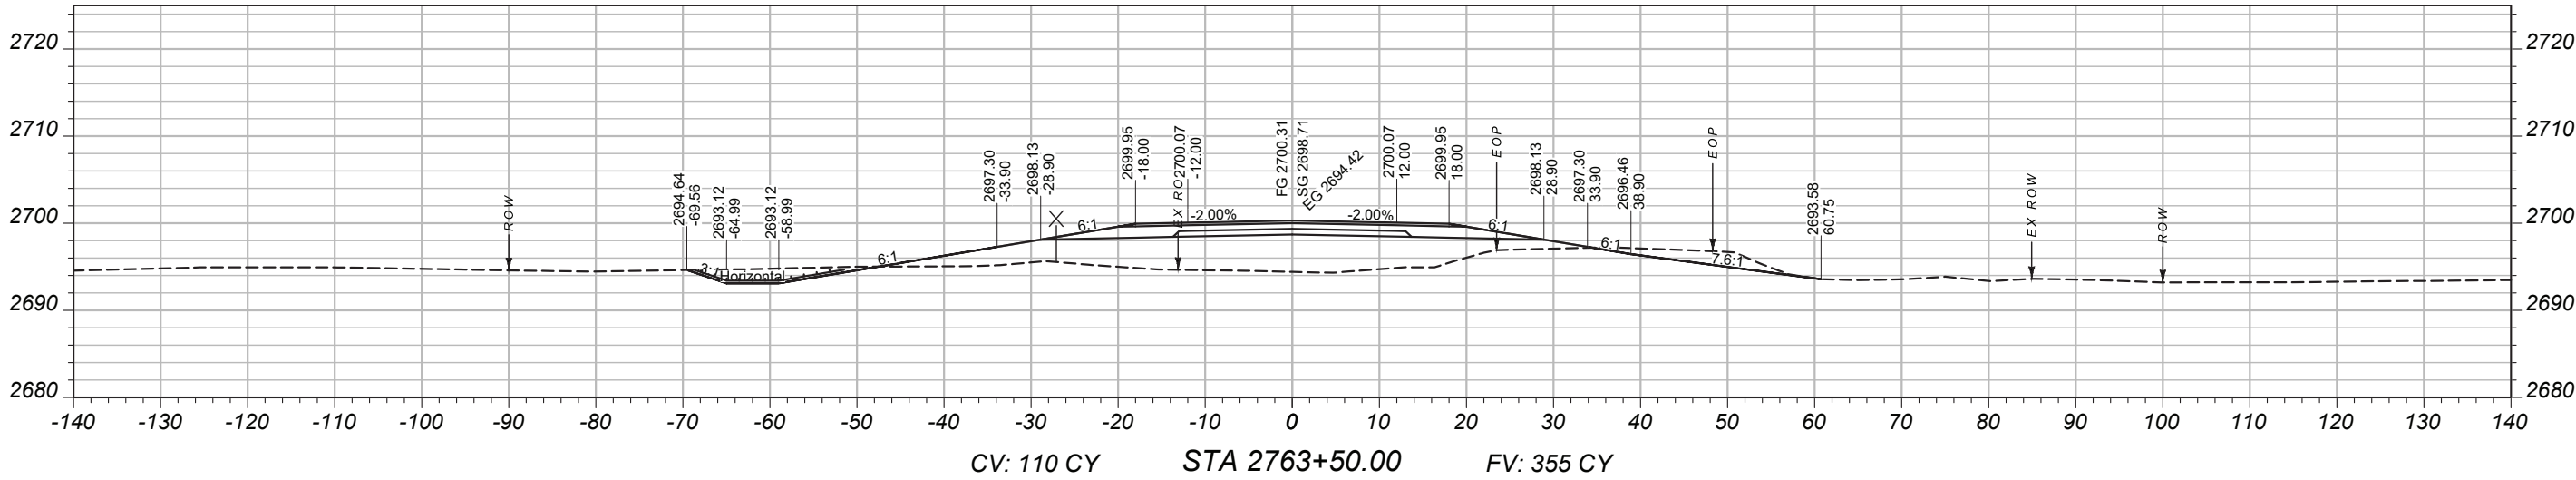

PROJECT NAME

BROCKWAY - WEST

COUNTY

MCCONE

PROJECT ID

SSS-NH 57-6(24)260

UPN

9728000

DESIGNED BY

B. FRANK 03/2026

REVIEWED BY

CHECKED BY




J. CERECK 03/2026

9728000RDLA0002.DWG



CROSS SECTIONS

MAINLINE
CROSS-SECTIONS

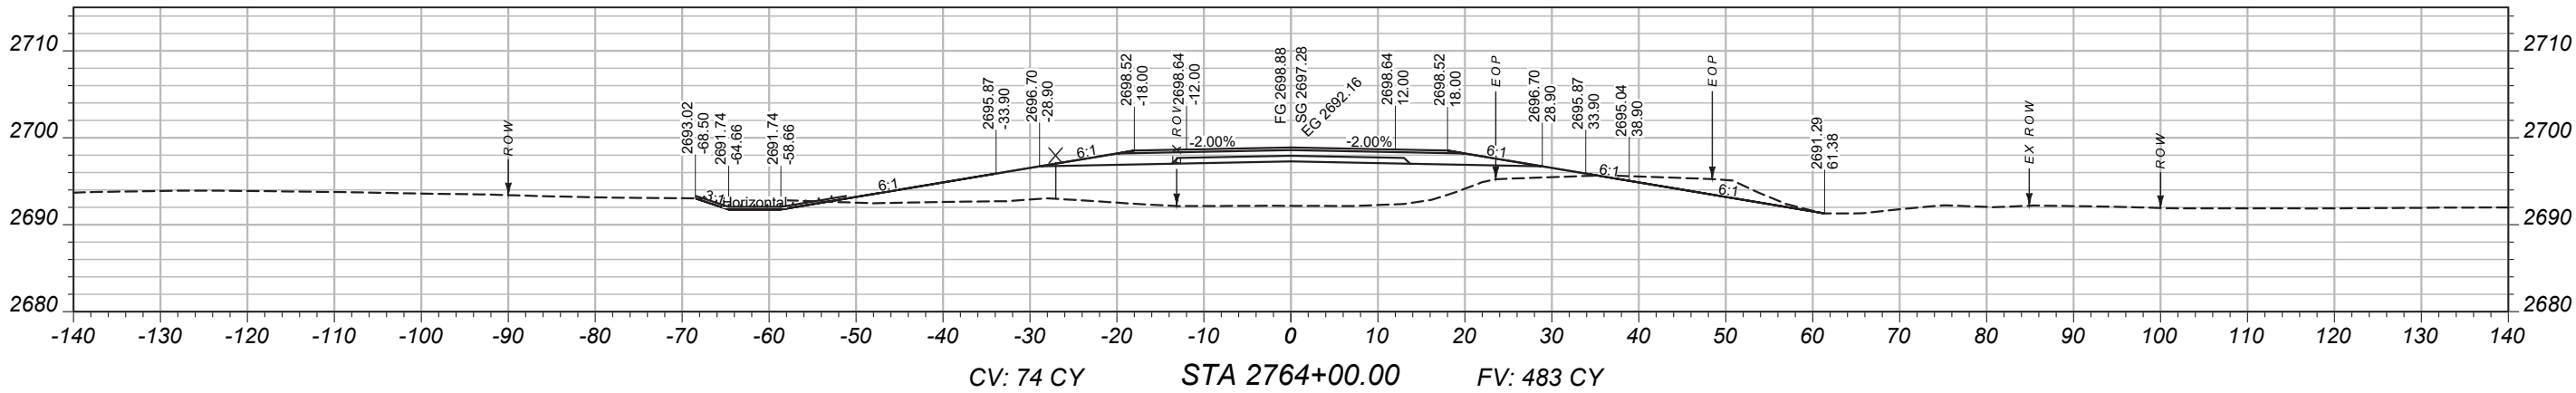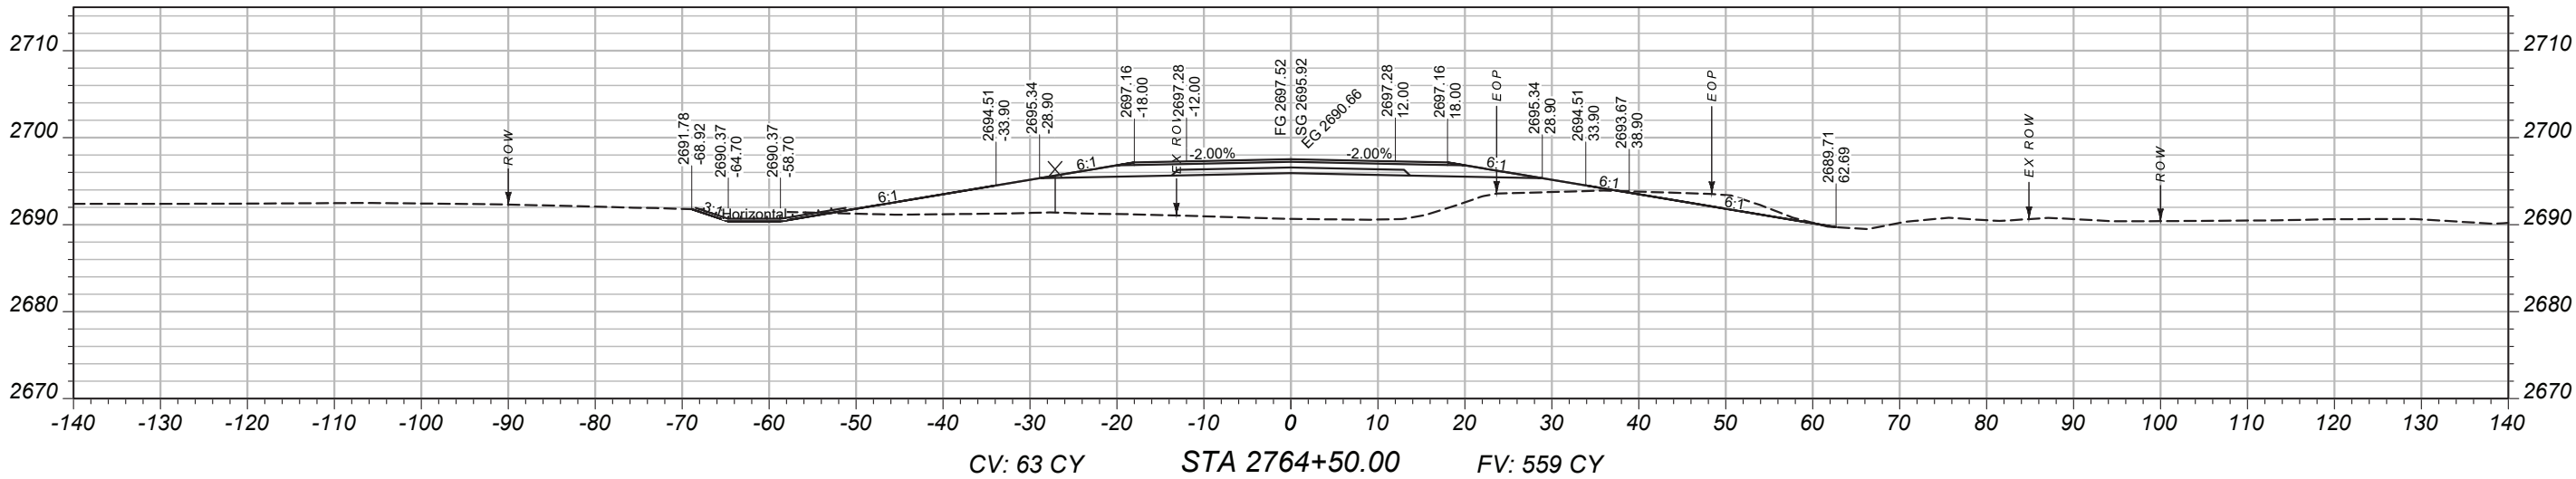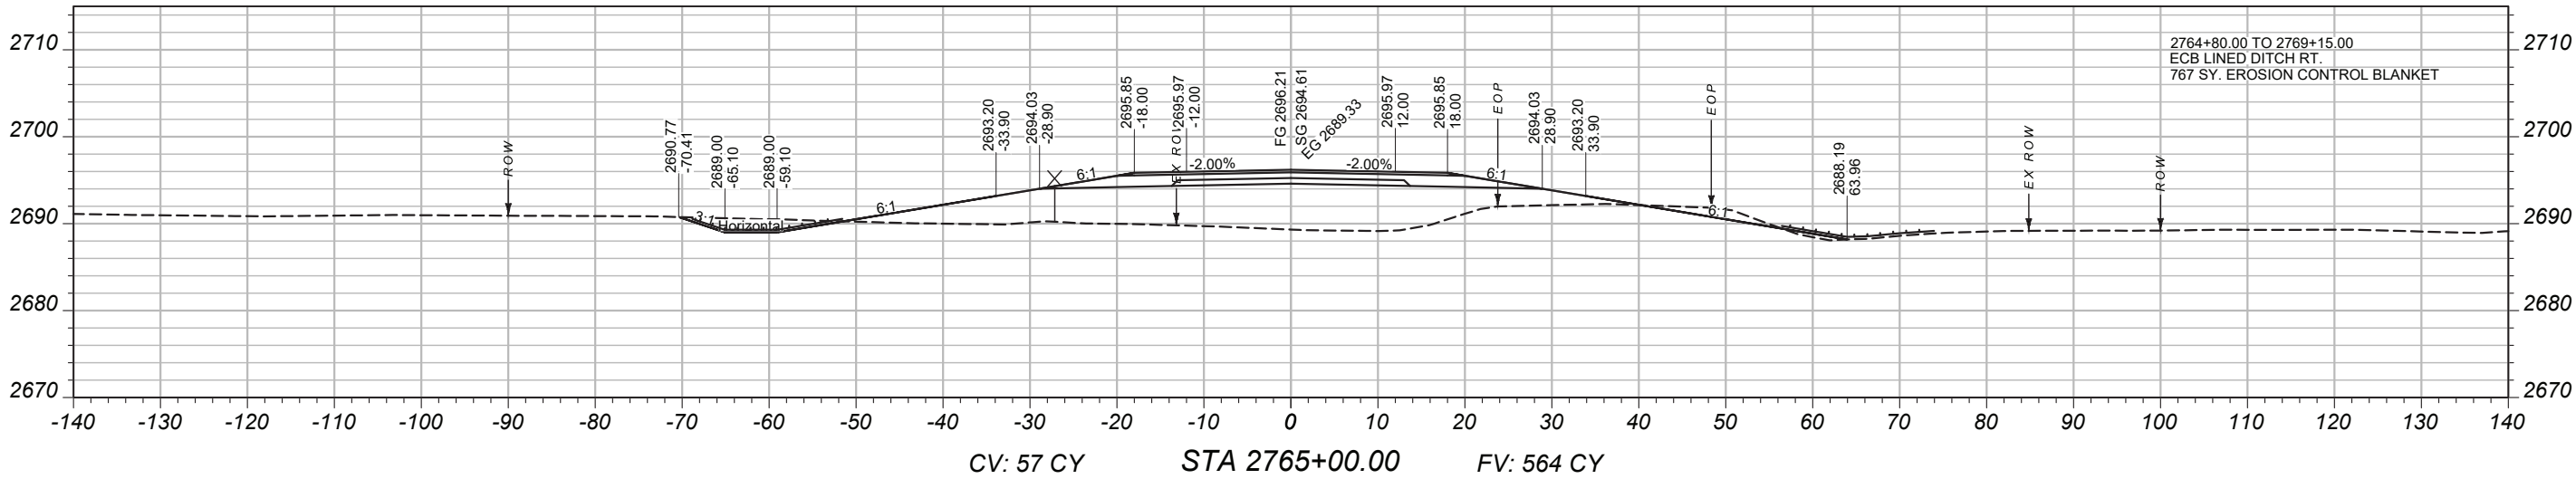



MONTANA
Department of Transportation

CROSS SECTIONS

DESIGNED BY
B. FRANK

REVIEWED BY

CHECKED BY
J. CERECK

03/2026

03/2026

9728000RDLAY002.DWG




PROJECT NAME
BROCKWAY - WEST

COUNTY
MCCONE

PROJECT ID
SSS-NH 57-6(24)260

UPN
9728000

MAINLINE
CROSS-SECTIONS

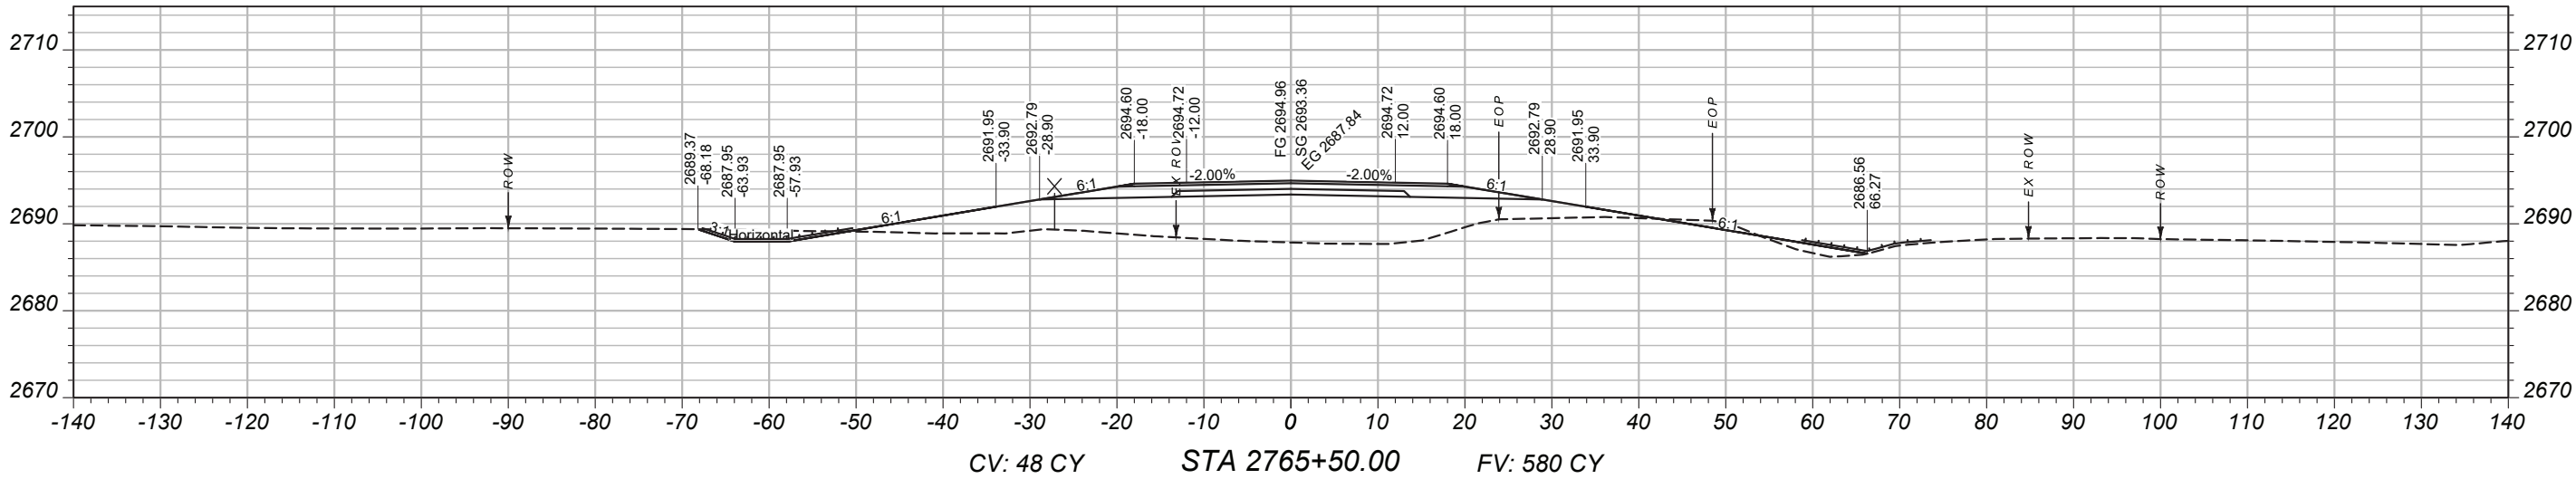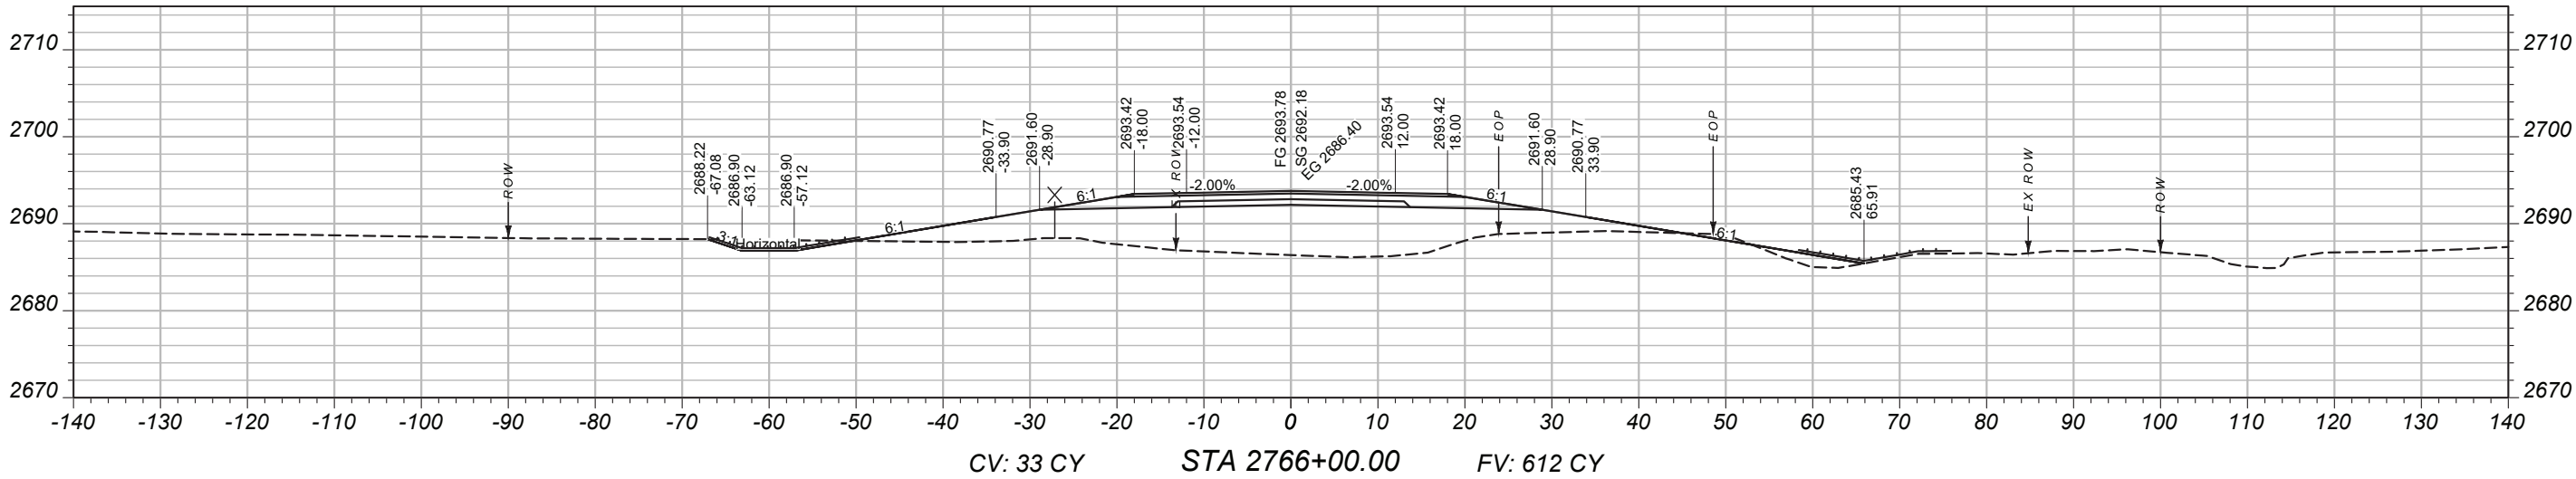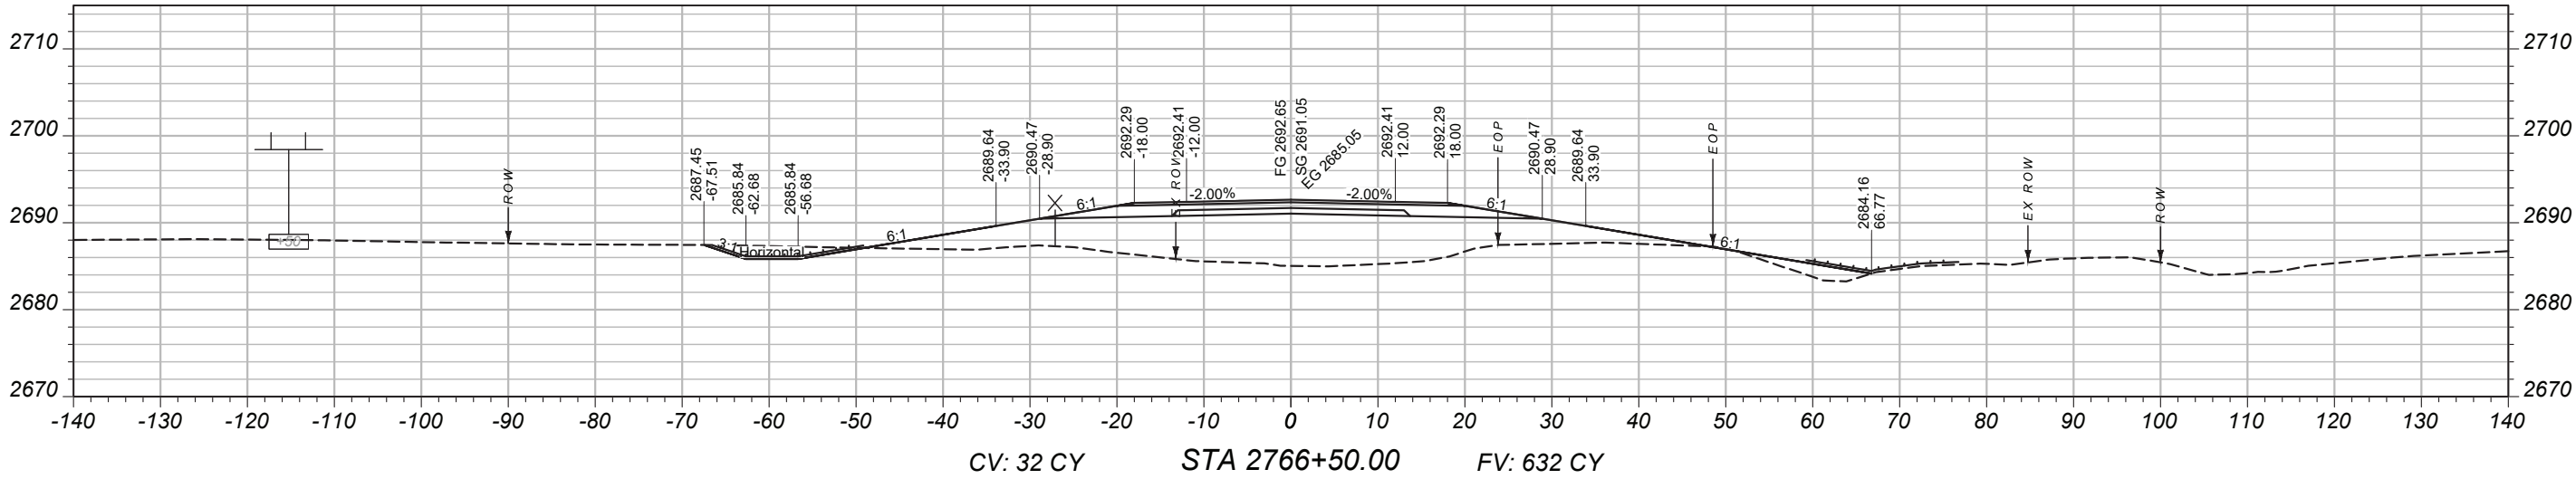

PROJECT NAME

BROCKWAY - WEST

COUNTY

MCCONE

PROJECT ID

SSS-NH 57-6(24)260

UPN

9728000

DESIGNED BY

B. FRANK

REVIEWED BY

CHECKED BY

J. CERECK

03/2026




9728000RDLA V002.DWG



CROSS SECTIONS

2/2/2026 2:05 PM

MAINLINE CROSS-SECTIONS

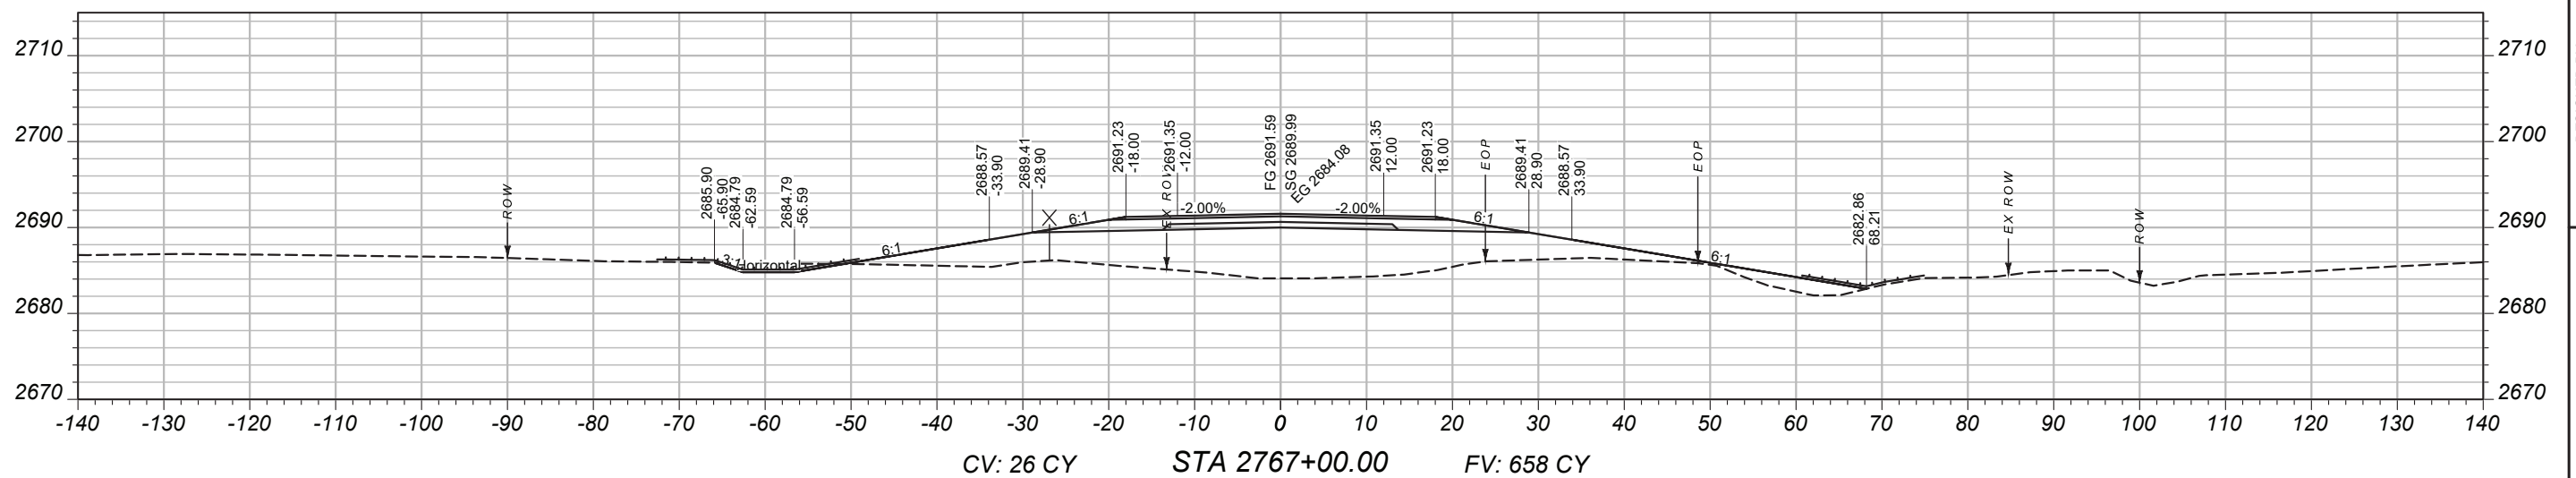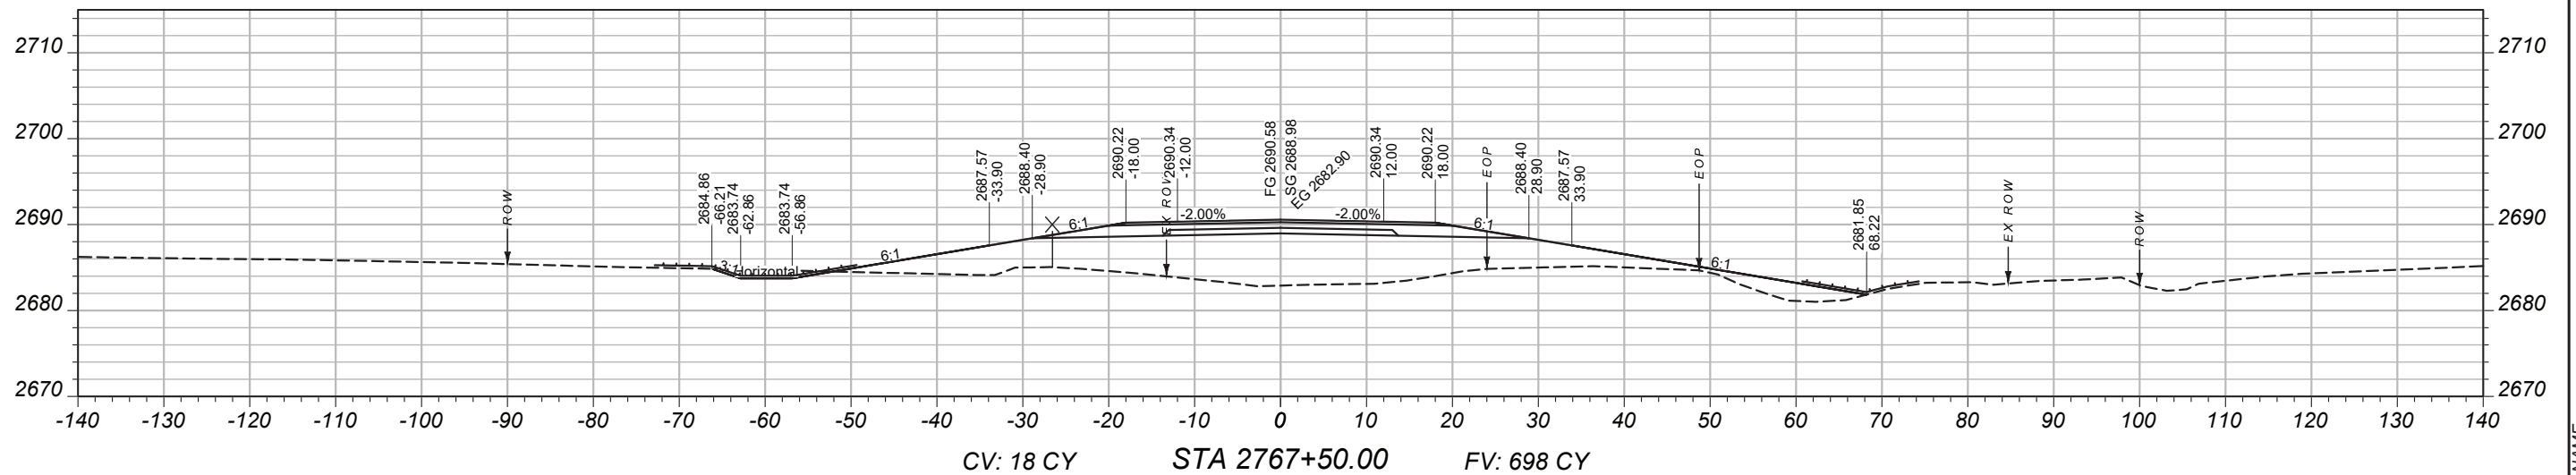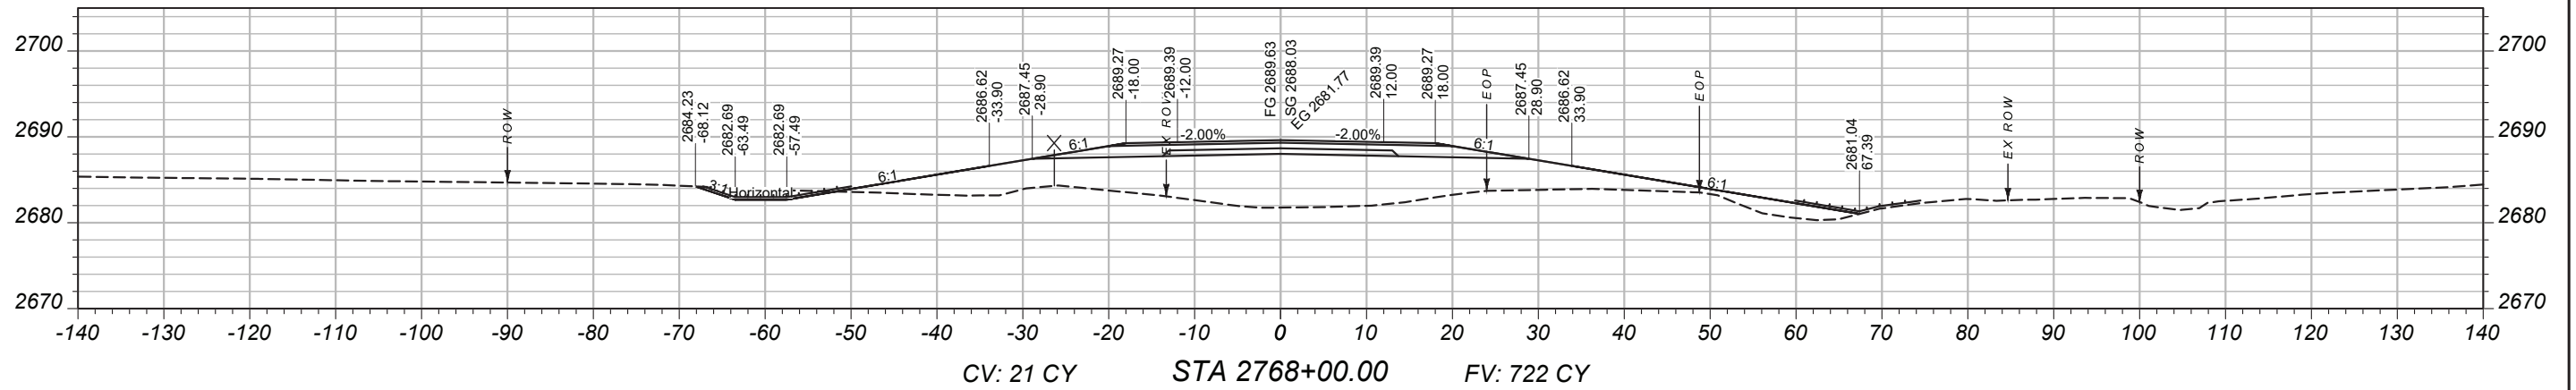

PROJECT / NAME

ВРОСЛЫВА І - МЕСІ

555

MCCONE

PROJECT ID

SSS-NH 57-6(24)260

0/19

9728000

DESIGNED BY

B. FRANK	03/2026
REVIEWED BY	

REVIEWED BY

CHECKED BY




9728000RDLAY002.DWG

9728000RDLAY002.DWG






0-05 DM

CROSS SECTIONS

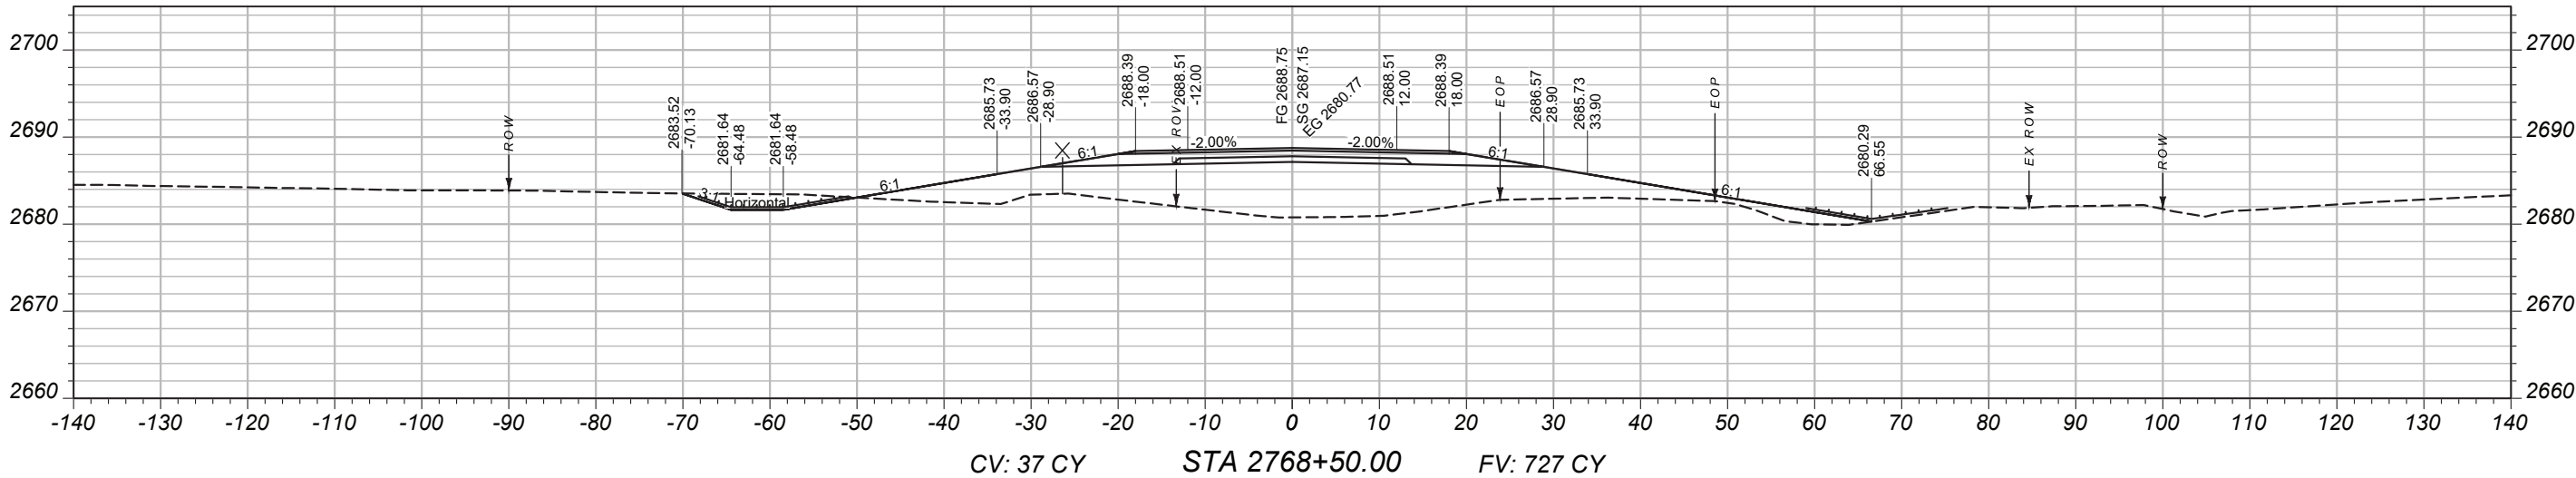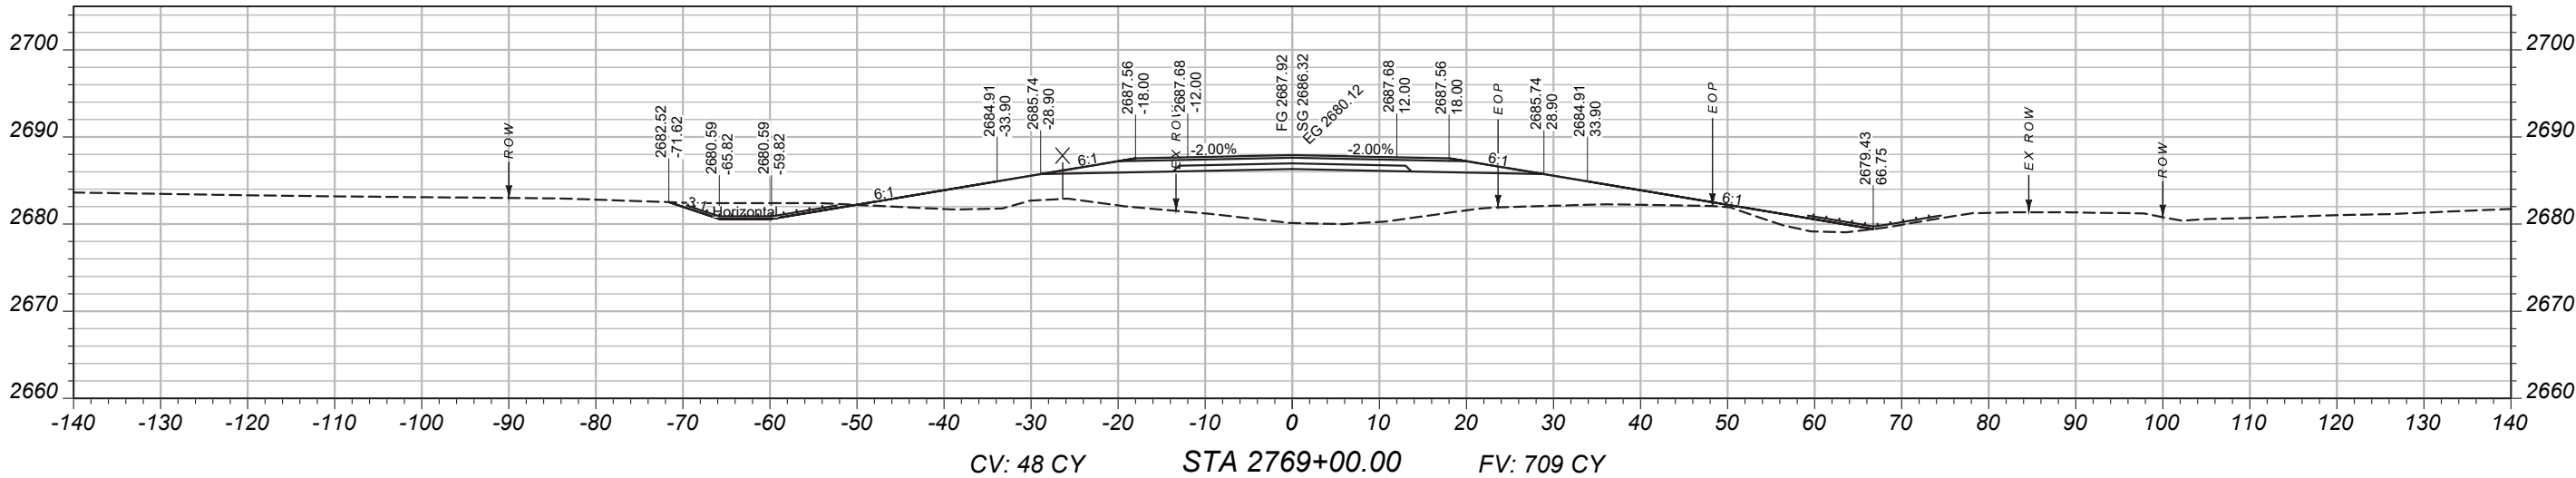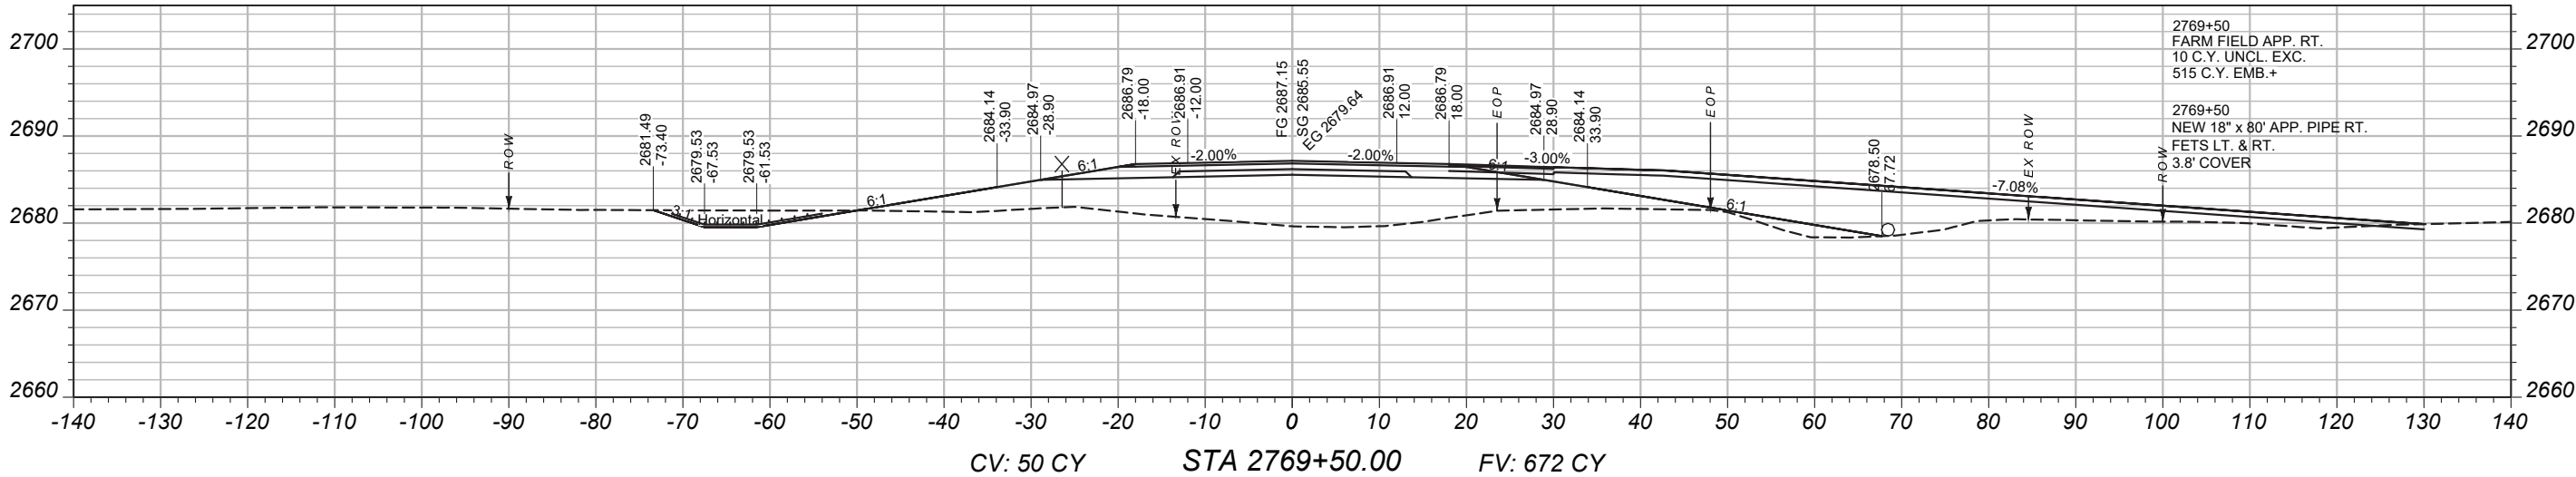

MAINLINE
CROSS-SECTIONS

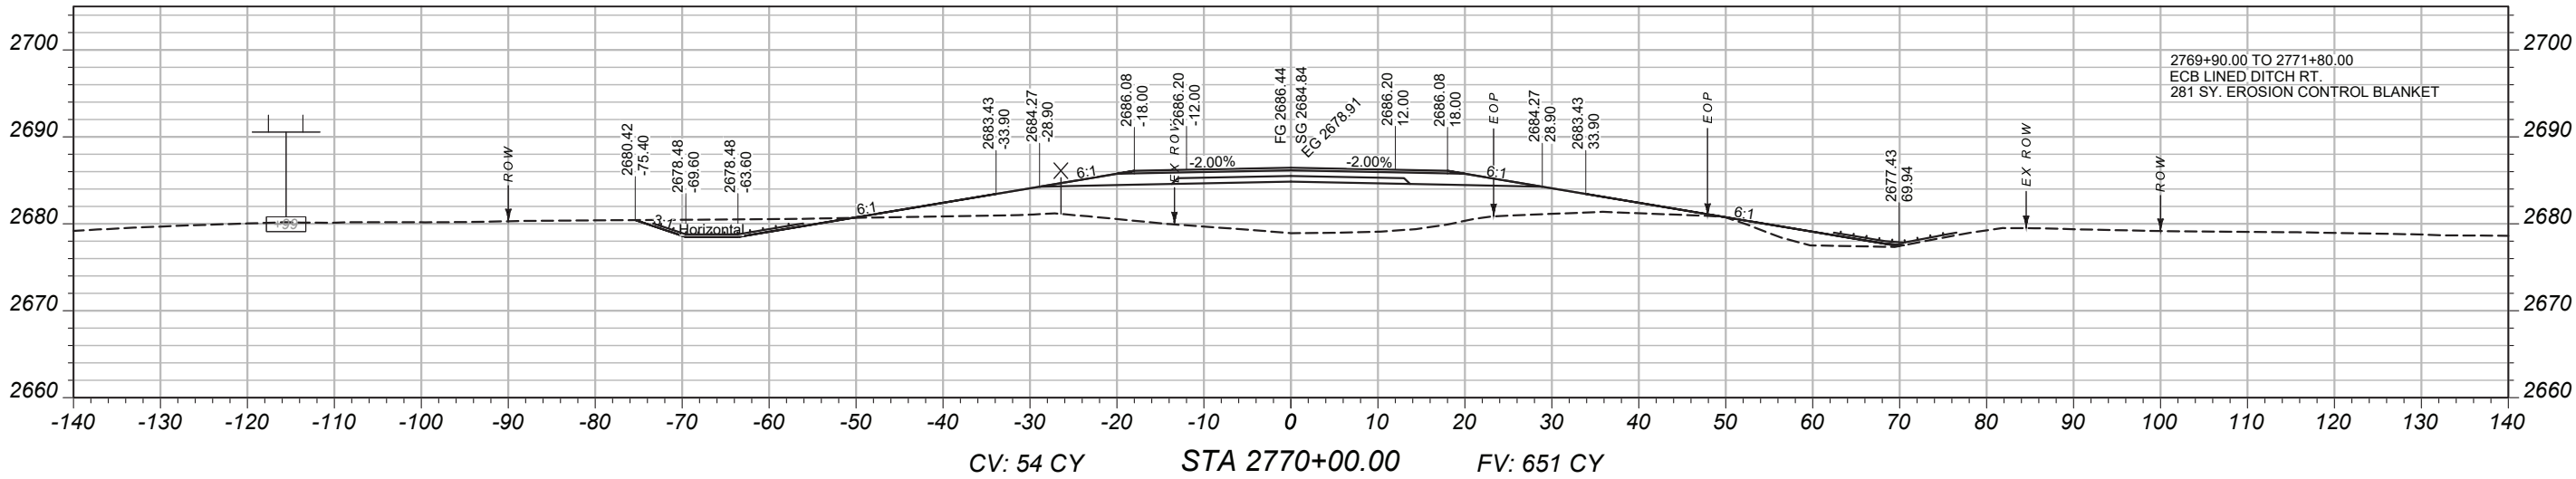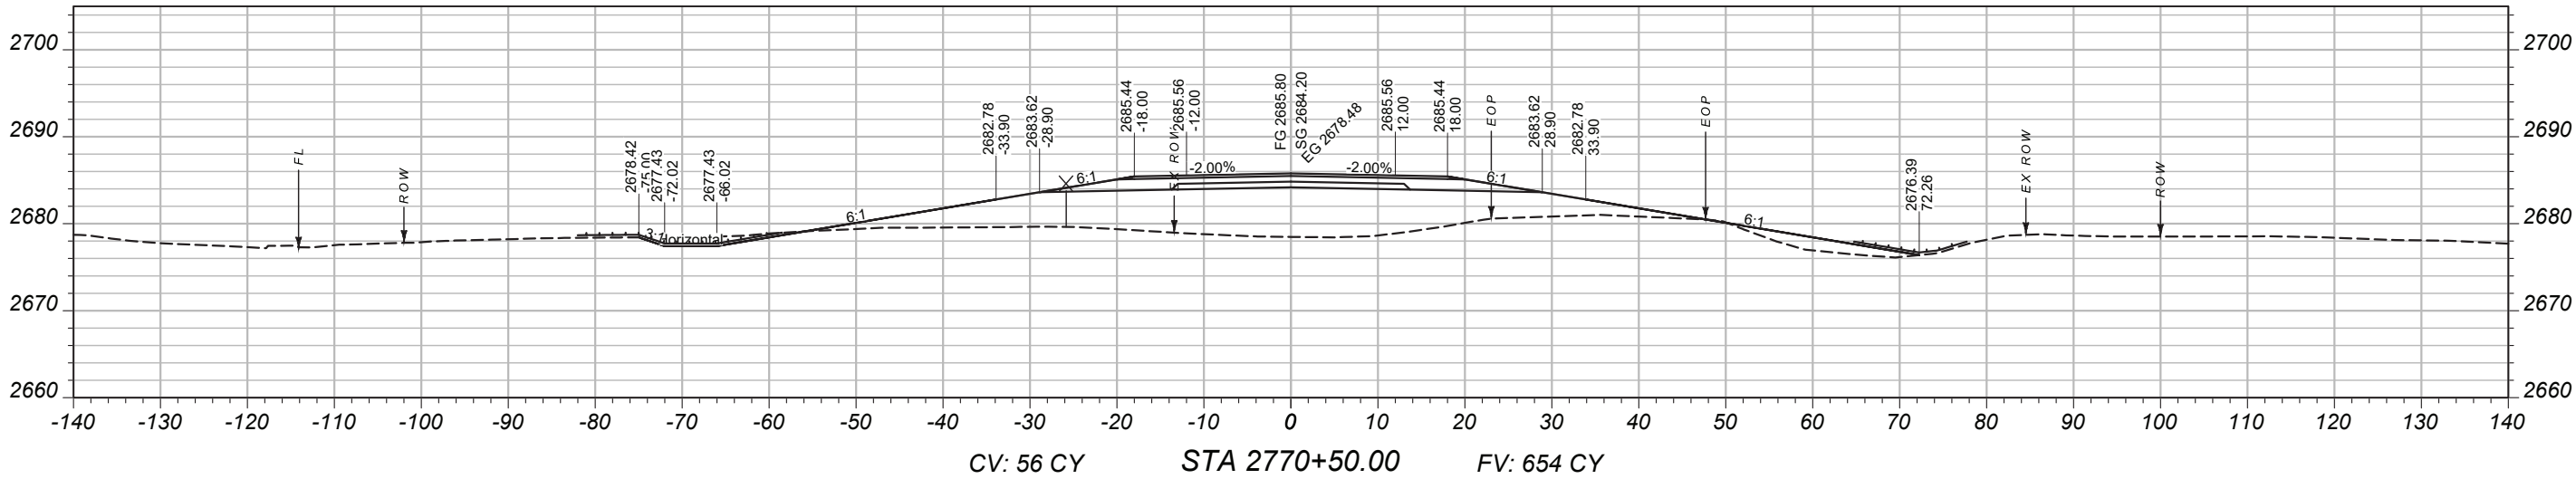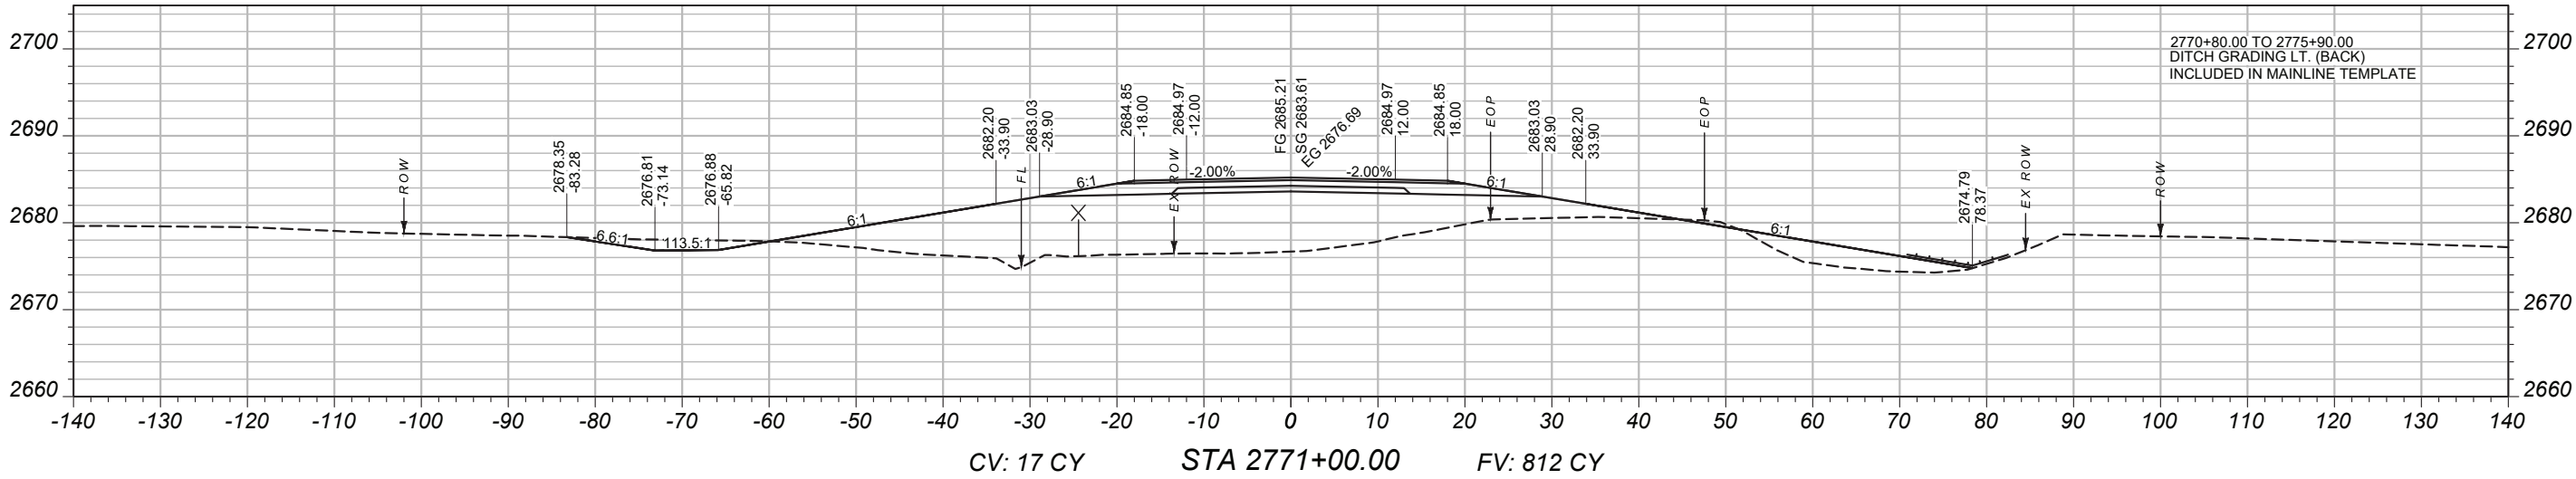

PROJECT NAME

BROCKWAY - WEST

COUNTY

MCCONE

PROJECT ID

SSS-NH 57-6(24)260

UPN

9728000

DESIGNED BY

B. FRANK 03/2026

REVIEWED BY

CHECKED BY




J. CERECK 03/2026

9728000RDLA V002.DWG



CROSS SECTIONS

MAINLINE
CROSS-SECTIONS

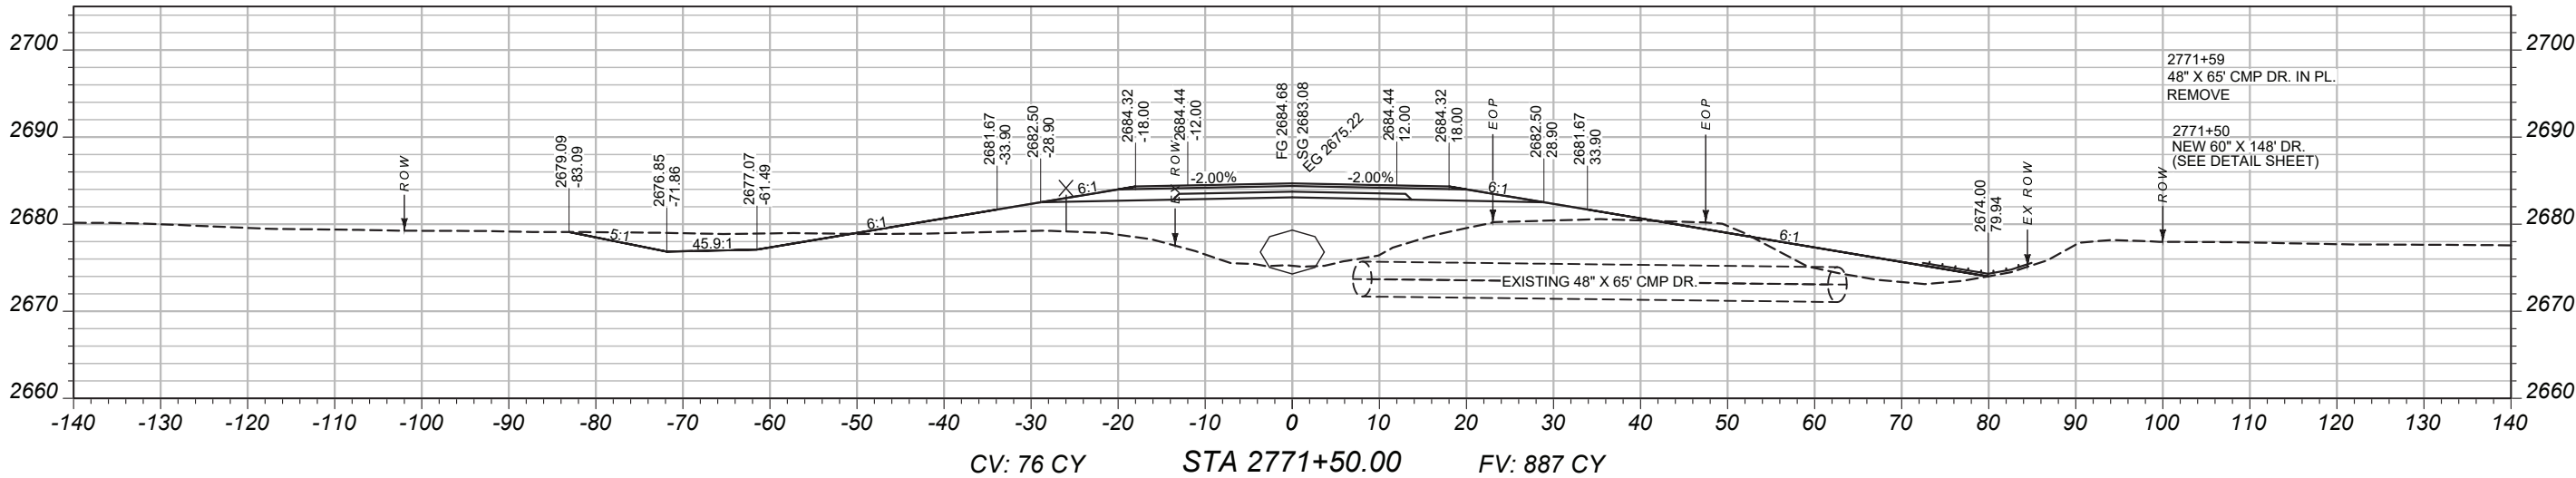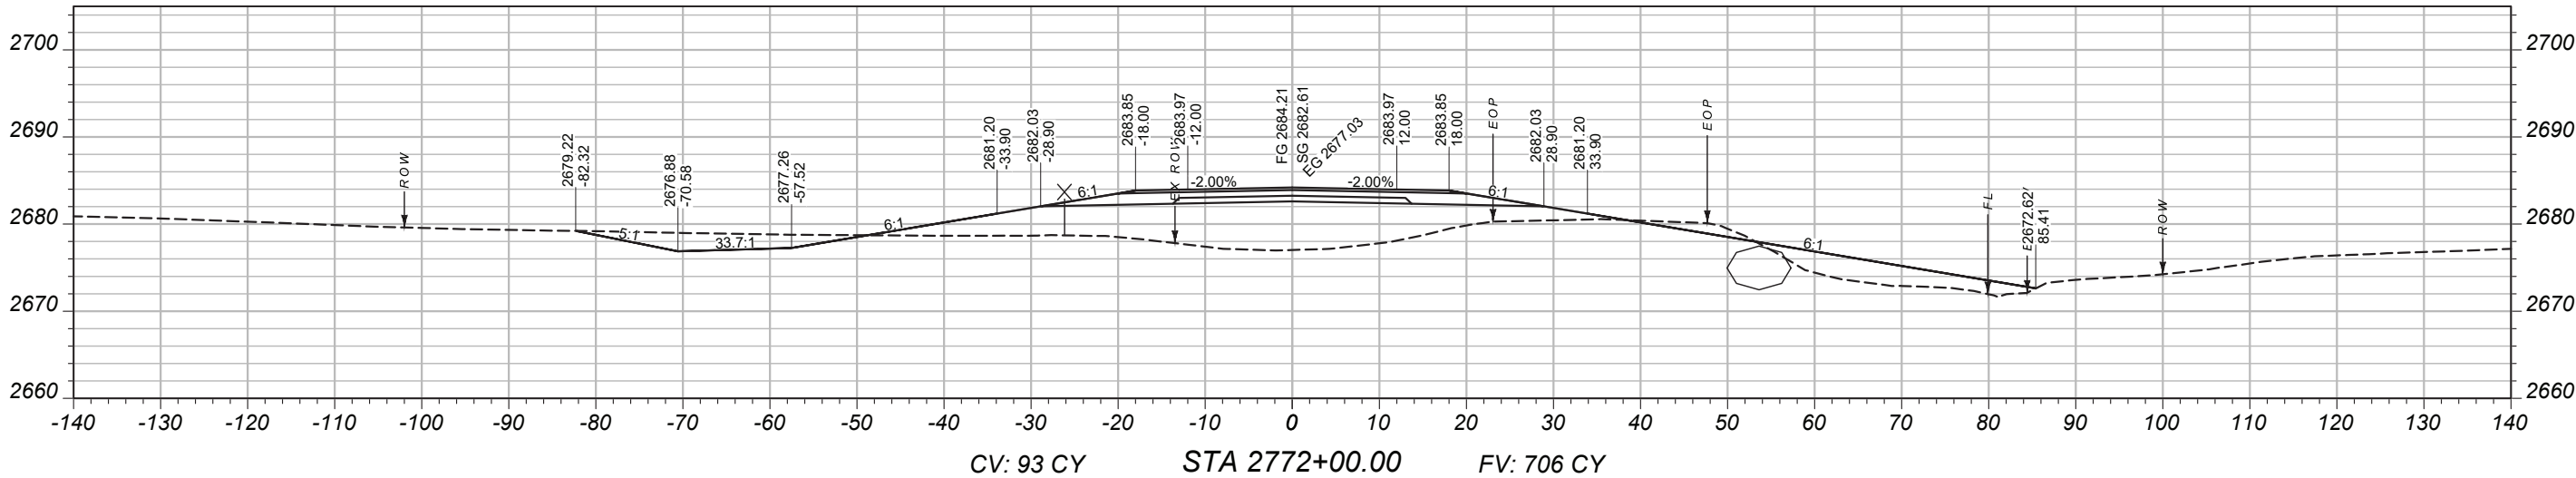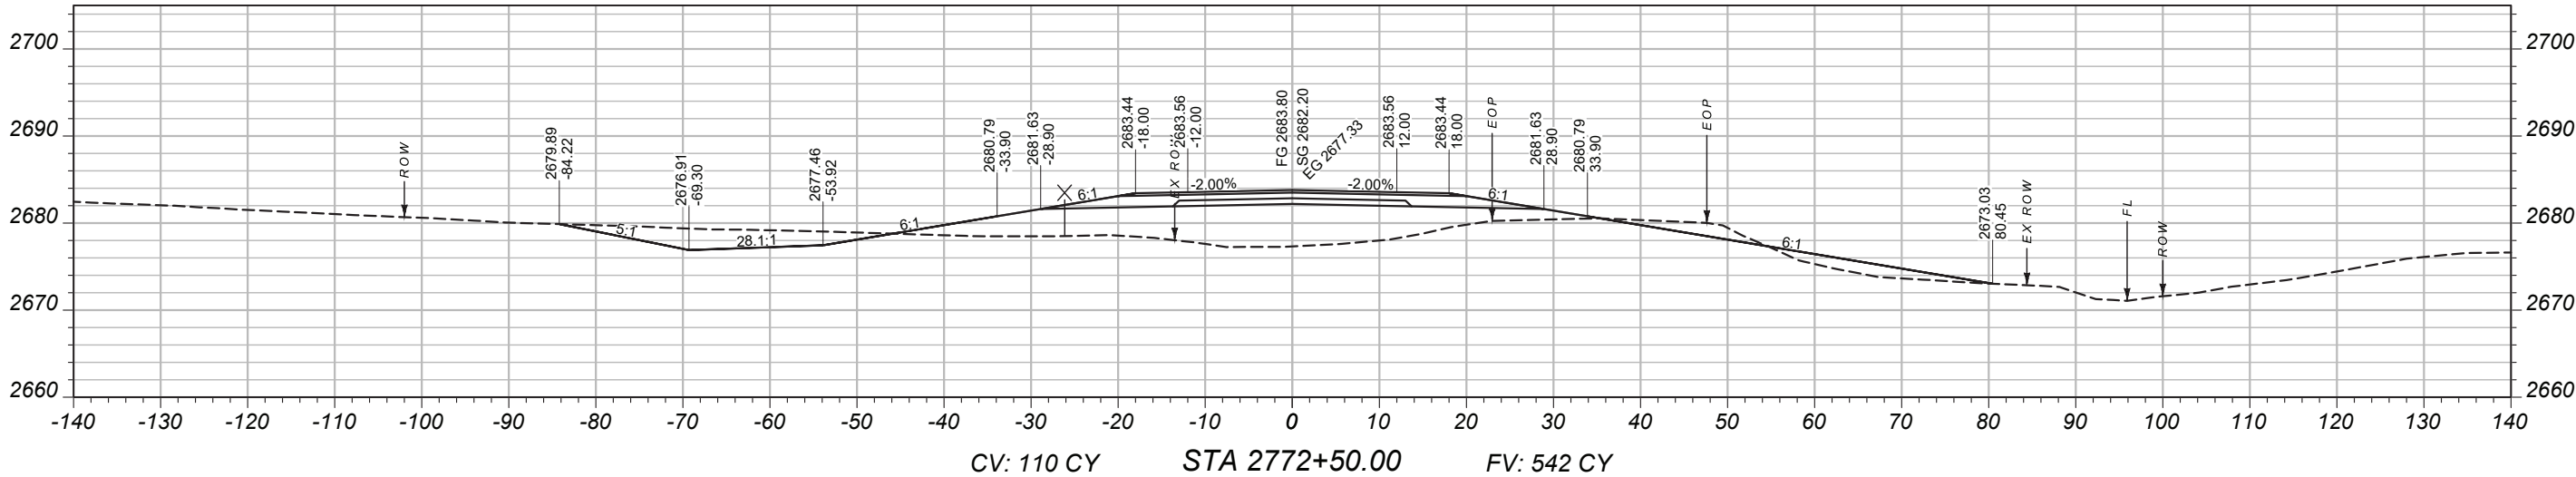

PROJECT NAME

BROCKWAY - WEST

COUNTY

MCCONE

PROJECT ID

SSS-NH 57-6(24)260

UPN

9728000

DESIGNED BY

B. FRANK 03/2026

REVIEWED BY

CHECKED BY

J. CEREC 03/2026

9728000RDLA V002.DWG



CROSS SECTIONS

MAINLINE
CROSS-SECTIONS

PROJECT NAME
BROCKWAY - WEST

COUNTY
MCCONE

PROJECT ID
SSS-NH 57-6(24)260

UPN
9728000

DESIGNED BY
B. FRANK

9/14/2023

REVIEWED BY

CHECKED BY
J. CERECK



03/2026

9728000RDLA V003.DWG



CROSS SECTIONS

11/29/2025 8:23 AM

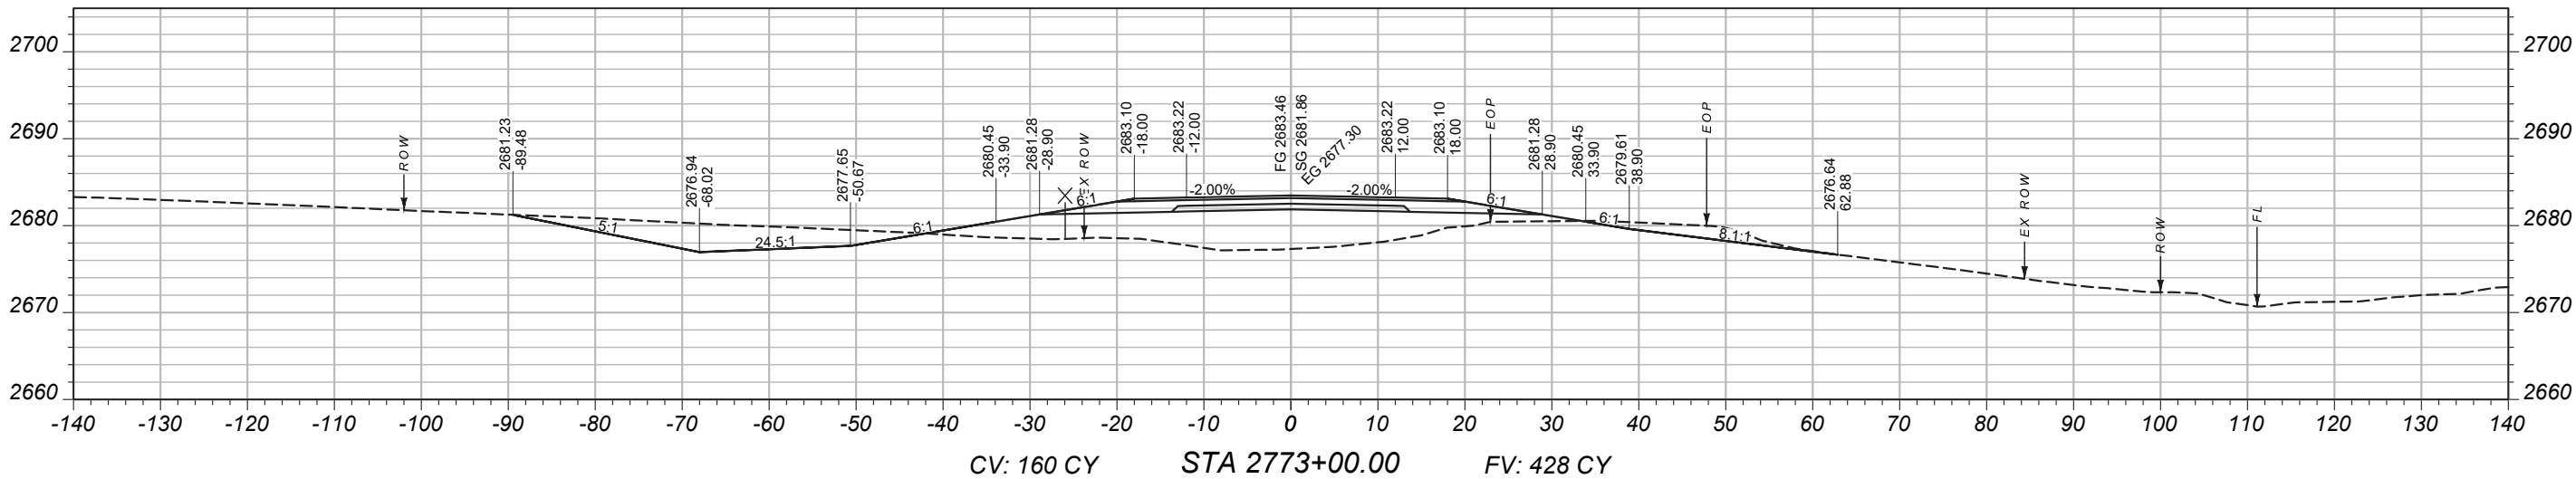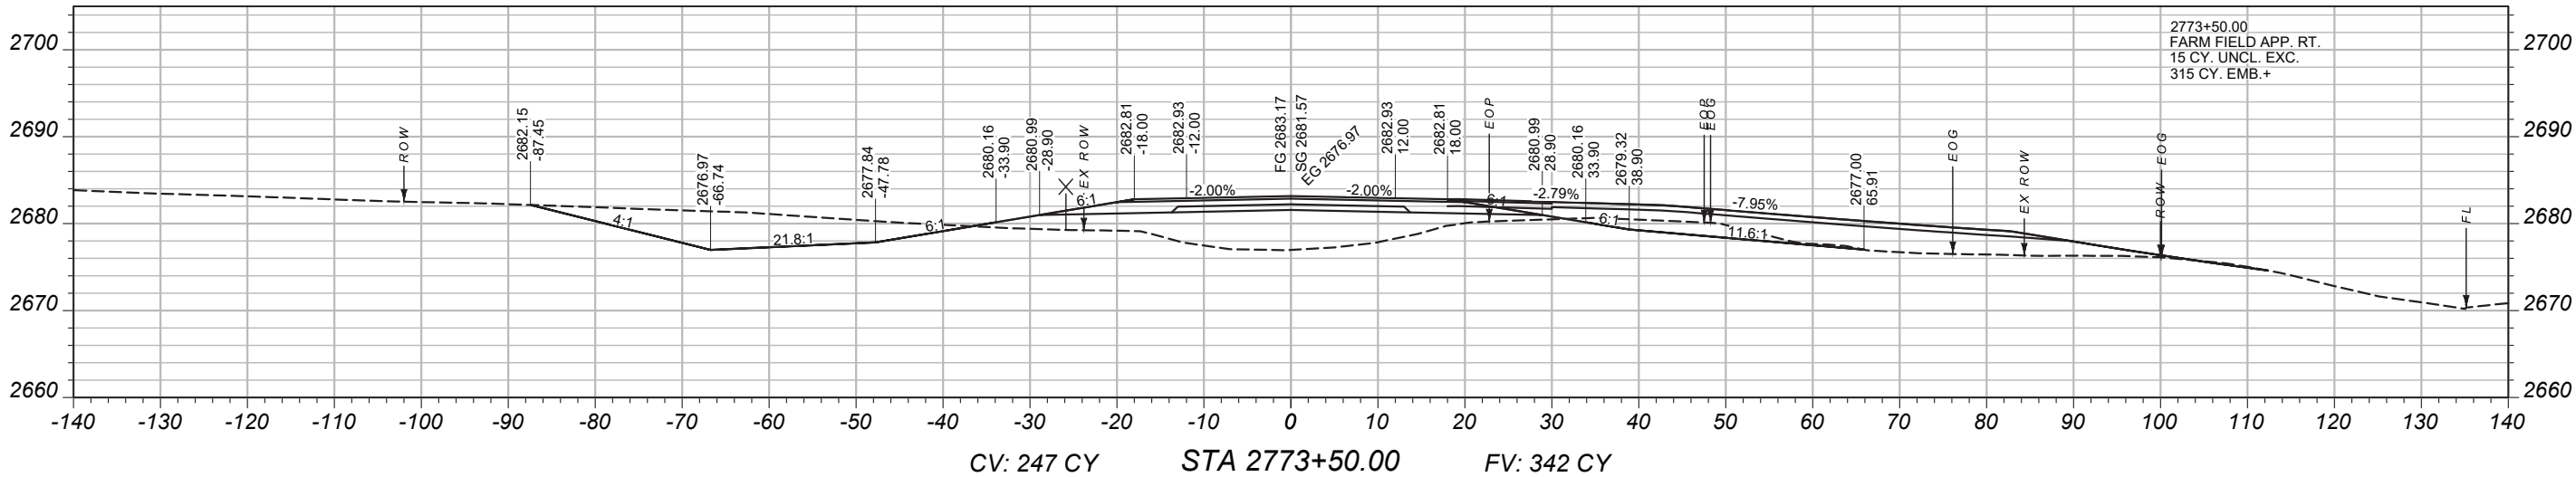

MAINLINE
CROSS-SECTIONS

PROJECT NAME
BROCKWAY - WEST

COUNTY
MCCONE

PROJECT ID
SSS-NH 57-6(24)260

UPN
9728000

DESIGNED BY
B. FRANK

REVIEWED BY
9/14/2023



CHECKED BY
J. CERECK

9728000RDLA V003.DWG



CROSS SECTIONS

11/29/2025 8:23 AM

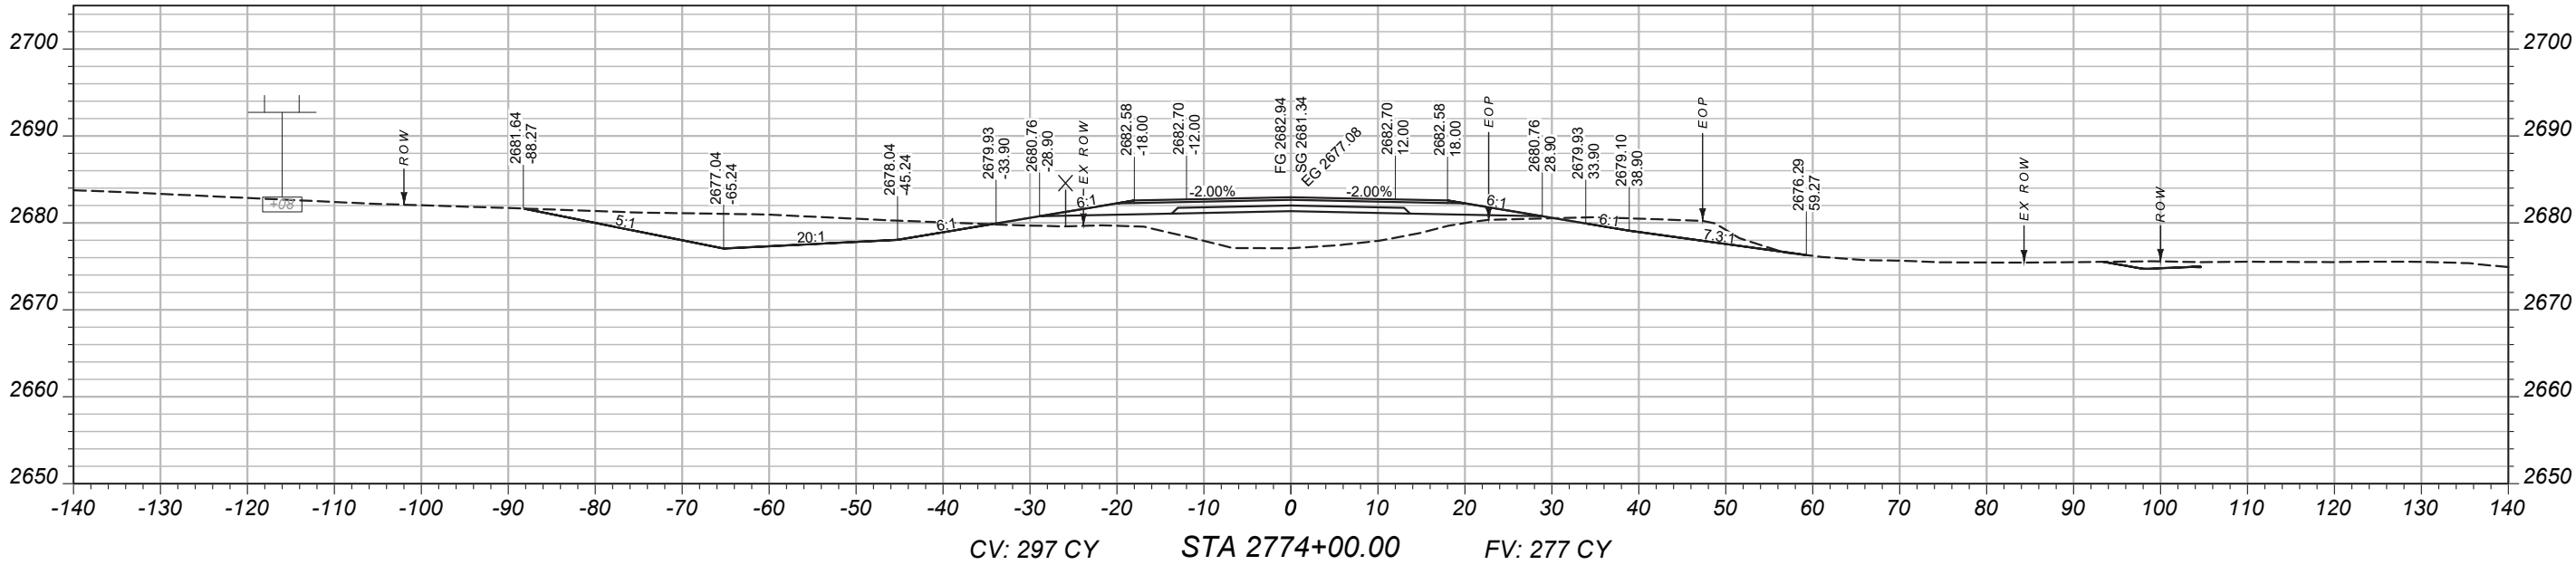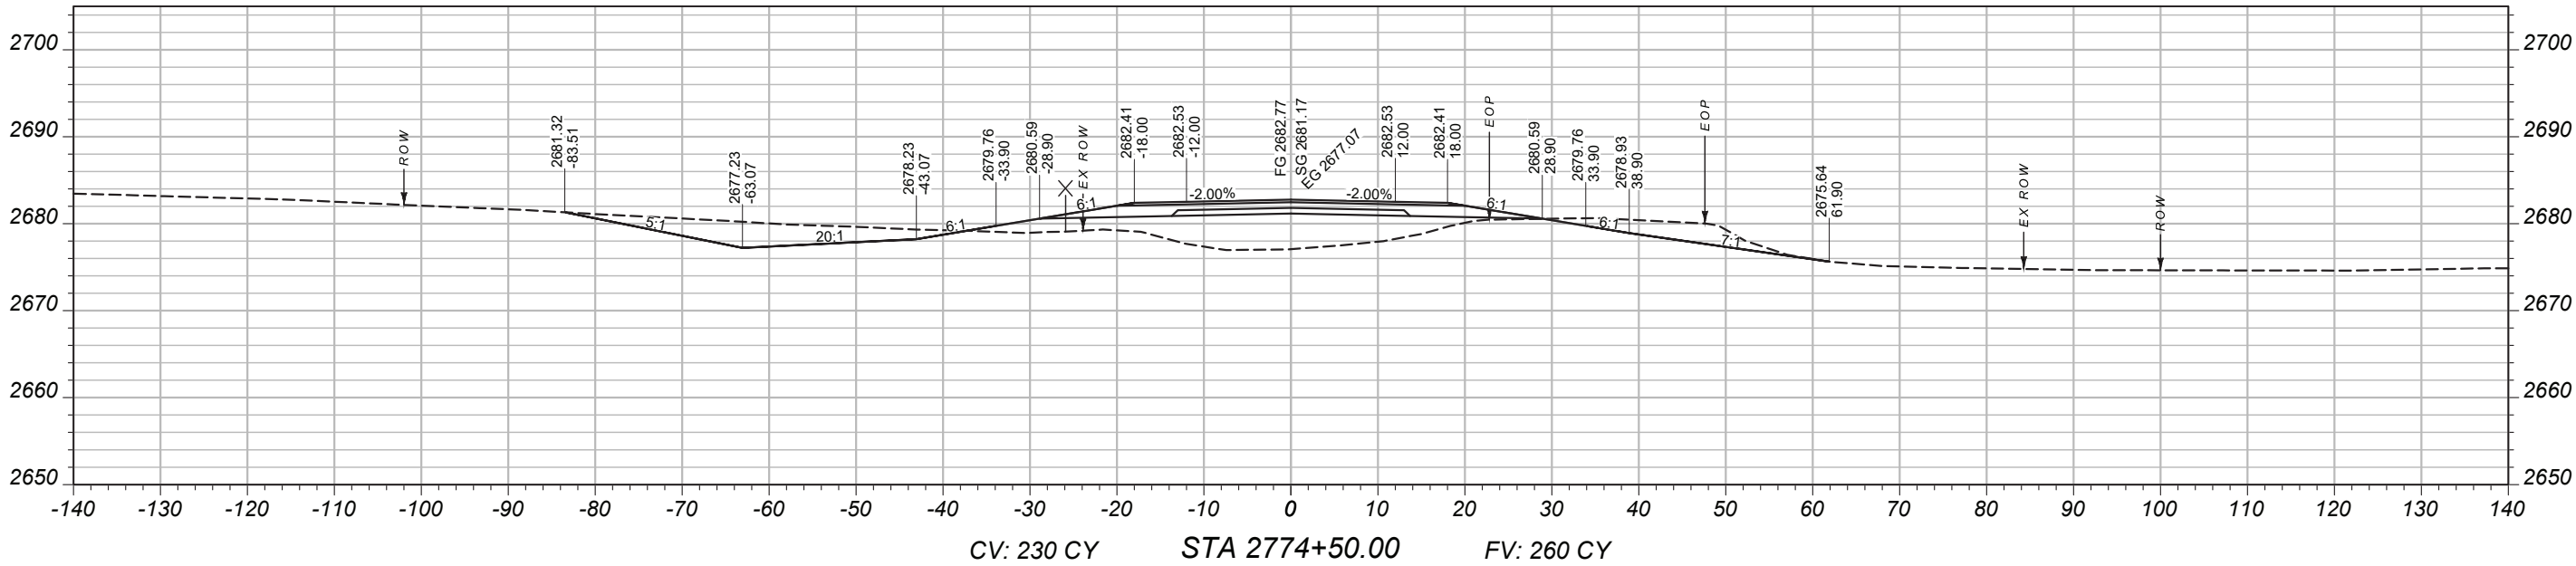

MAINLINE
CROSS-SECTIONS

PROJECT NAME

BROCKWAY - WEST

COUNTY

MCCONE

PROJECT ID

SSS-NH 57-6(24)260

UPN

9728000

DESIGNED BY

B. FRANK

REVIEWED BY

CHECKED BY

J. CERECK




03/2026

9728000RDLA V003.DWG



CROSS SECTIONS

11/29/2025 8:23 AM

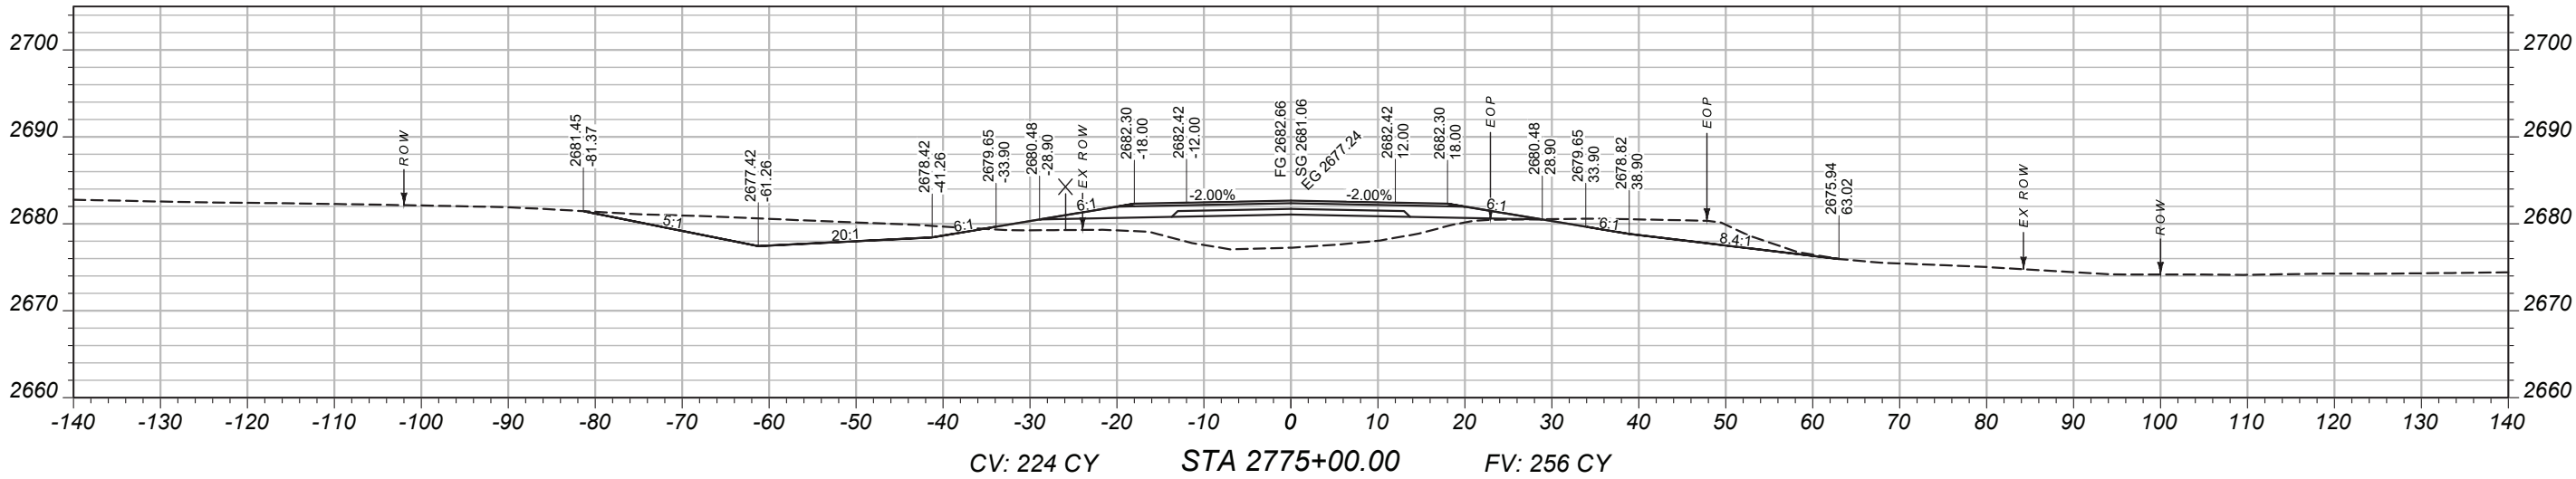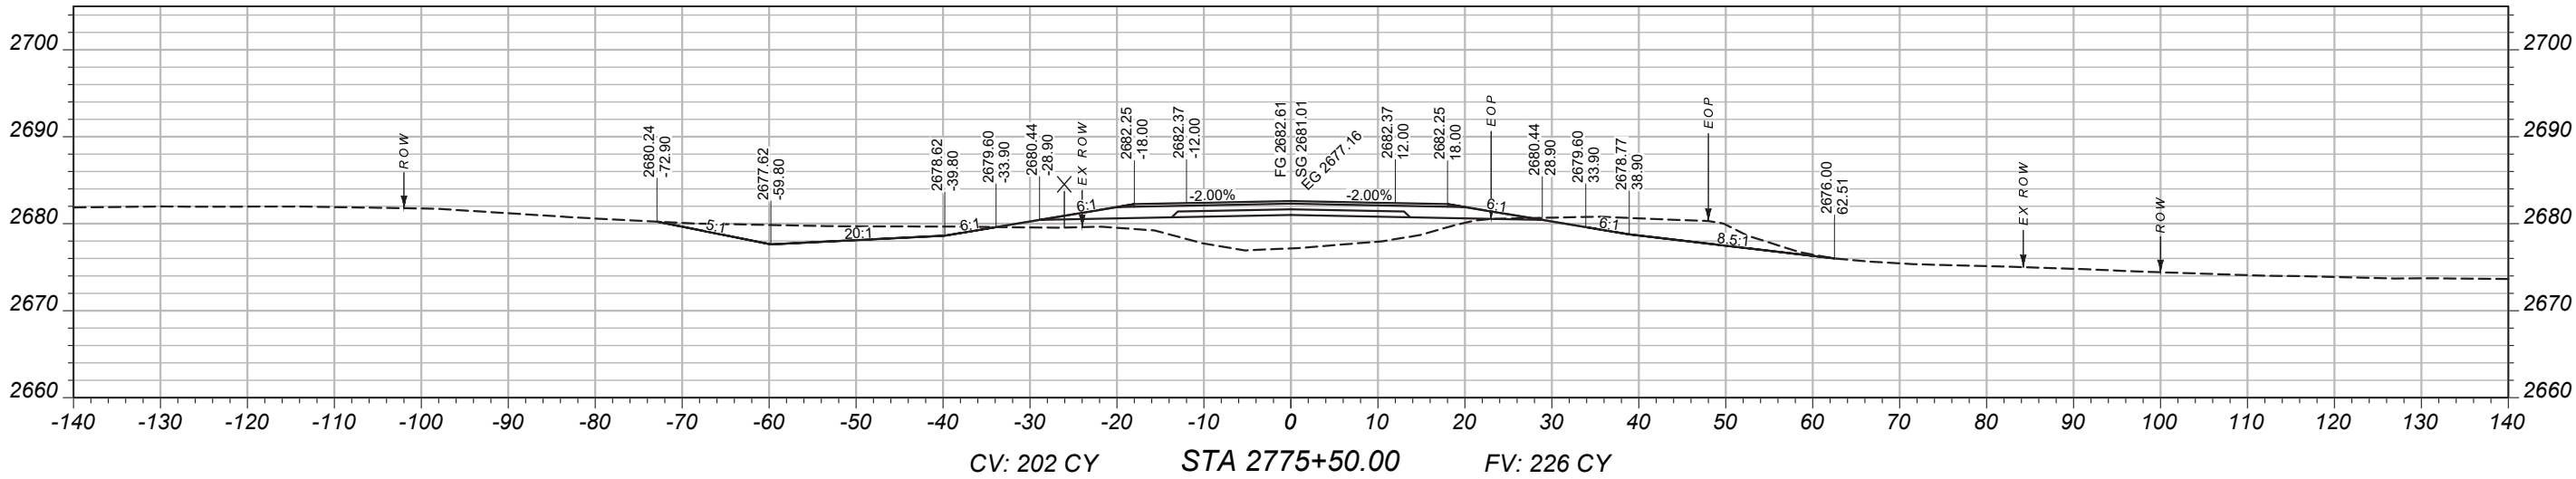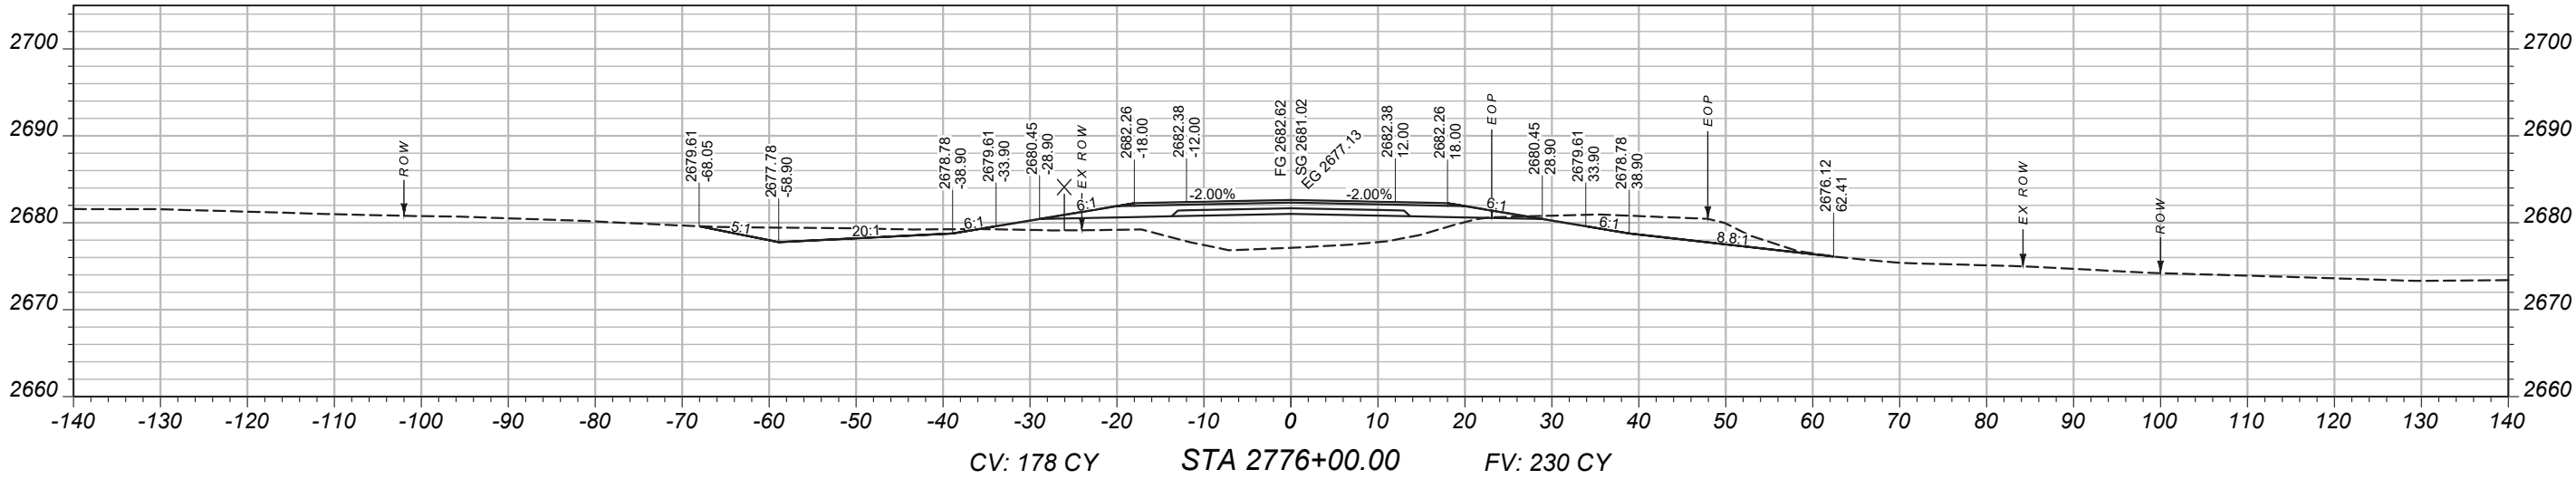

MAINLINE
CROSS-SECTIONS

PROJECT NAME
BROCKWAY - WEST

COUNTY
MCCONE

PROJECT ID
SSS-NH 57-6(24)260

UPN
9728000

DESIGNED BY
B. FRANK

9/14/2023

REVIEWED BY

CHECKED BY

J. CERECK




03/2026

9728000RDLA V003.DWG



CROSS SECTIONS

11/29/2025 8:23 AM

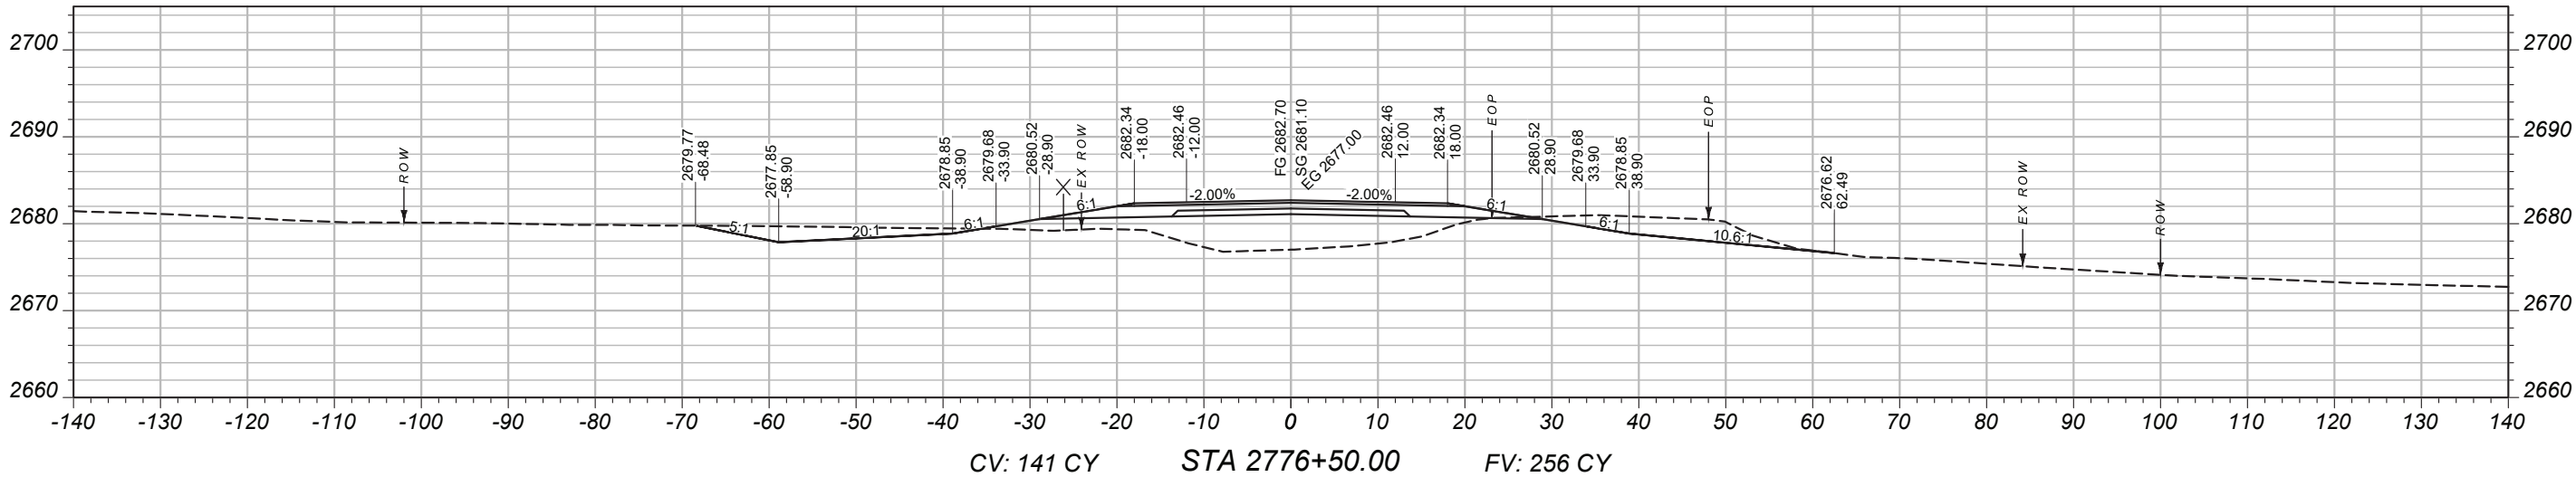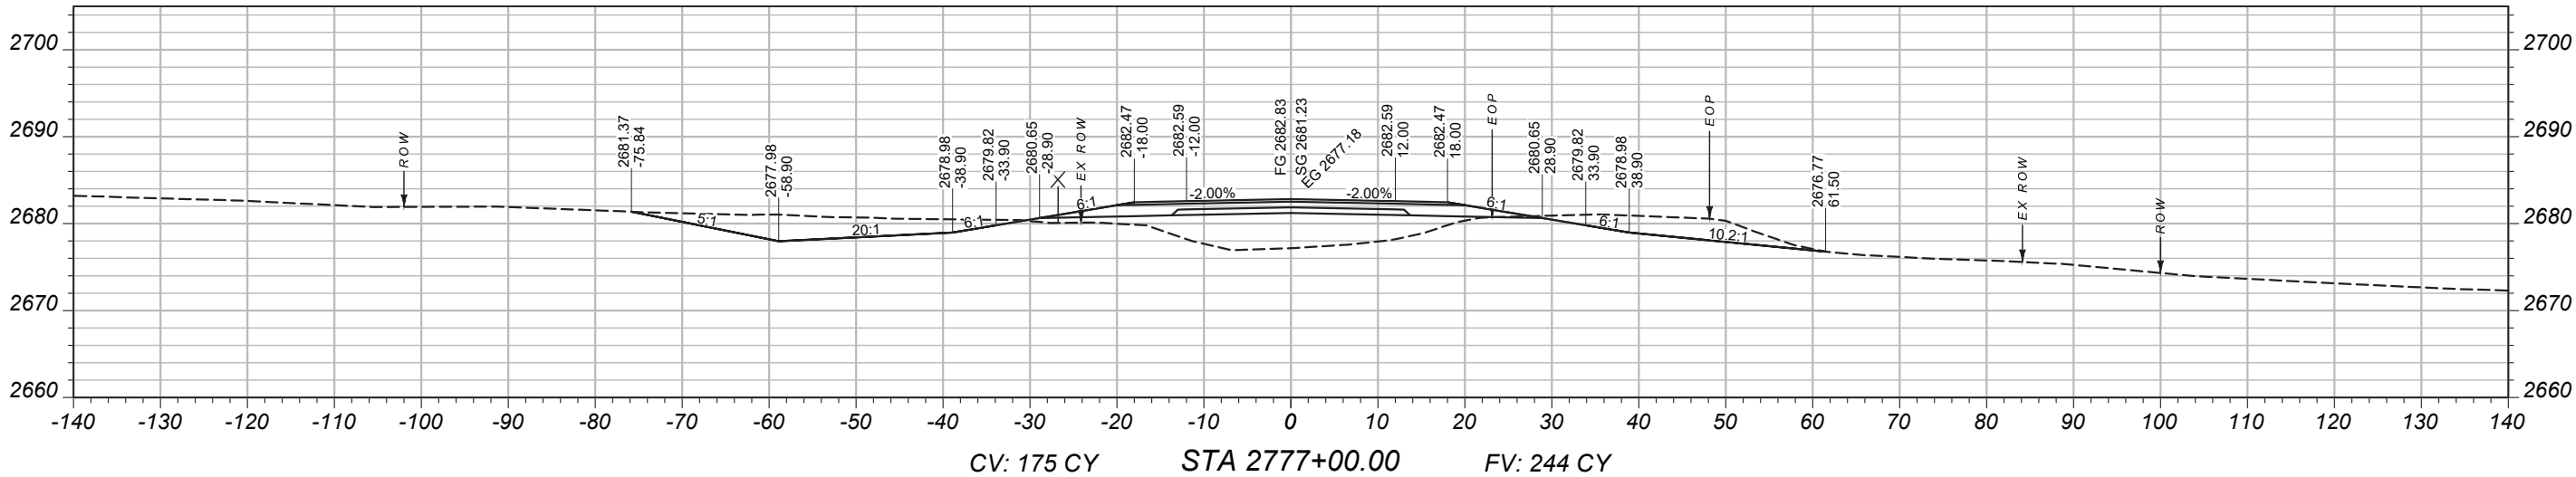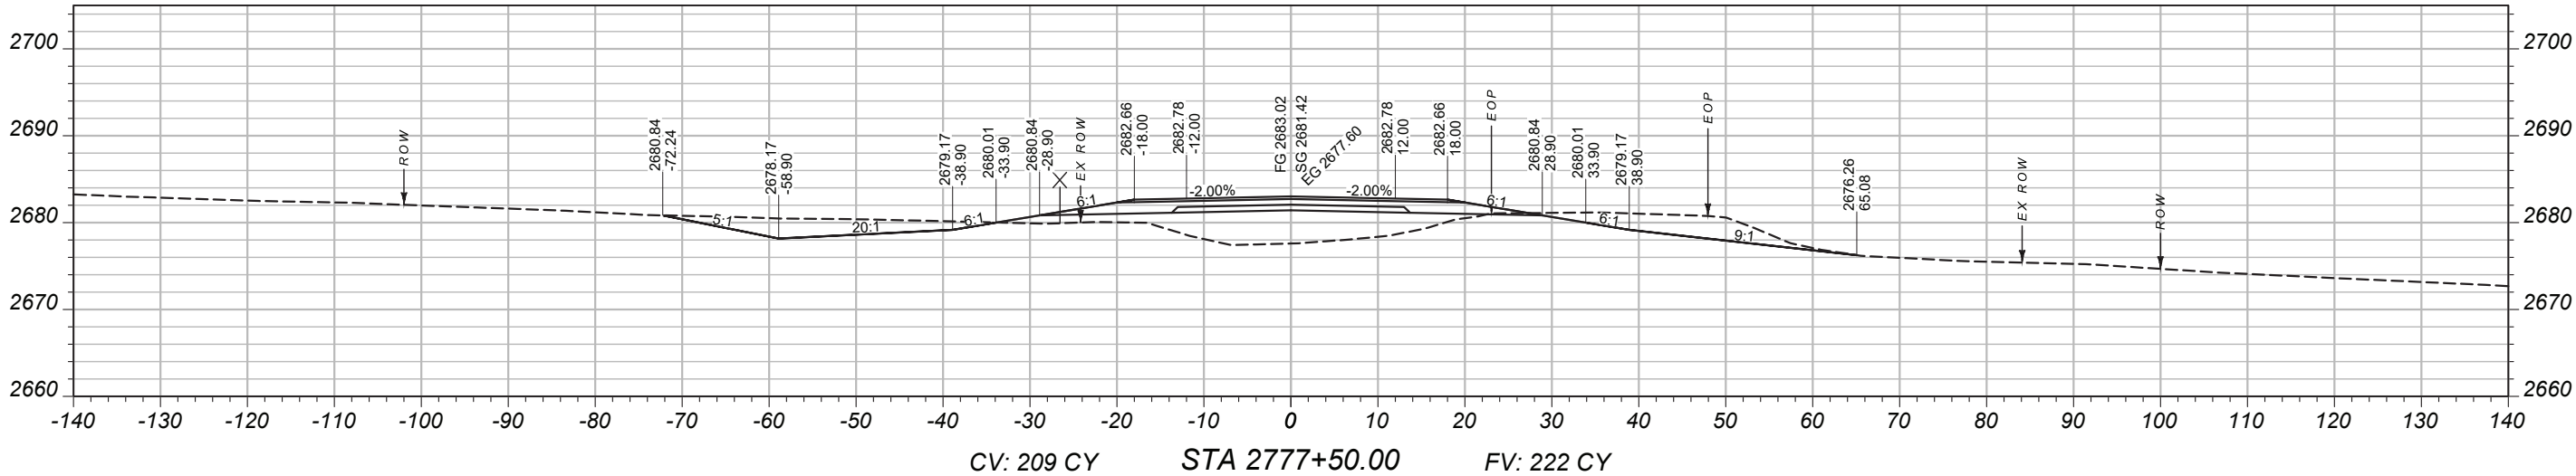

MAINLINE
CROSS-SECTIONS

PROJECT NAME
BROCKWAY - WEST

COUNTY
MCCONE

PROJECT ID
SSS-NH 57-6(24)260

UPN
9728000

DESIGNED BY
B. FRANK

9/14/2023

REVIEWED BY

CHECKED BY

J. CERECK




03/2026

9728000RDLA V003.DWG



CROSS SECTIONS

11/29/2025 8:23 AM

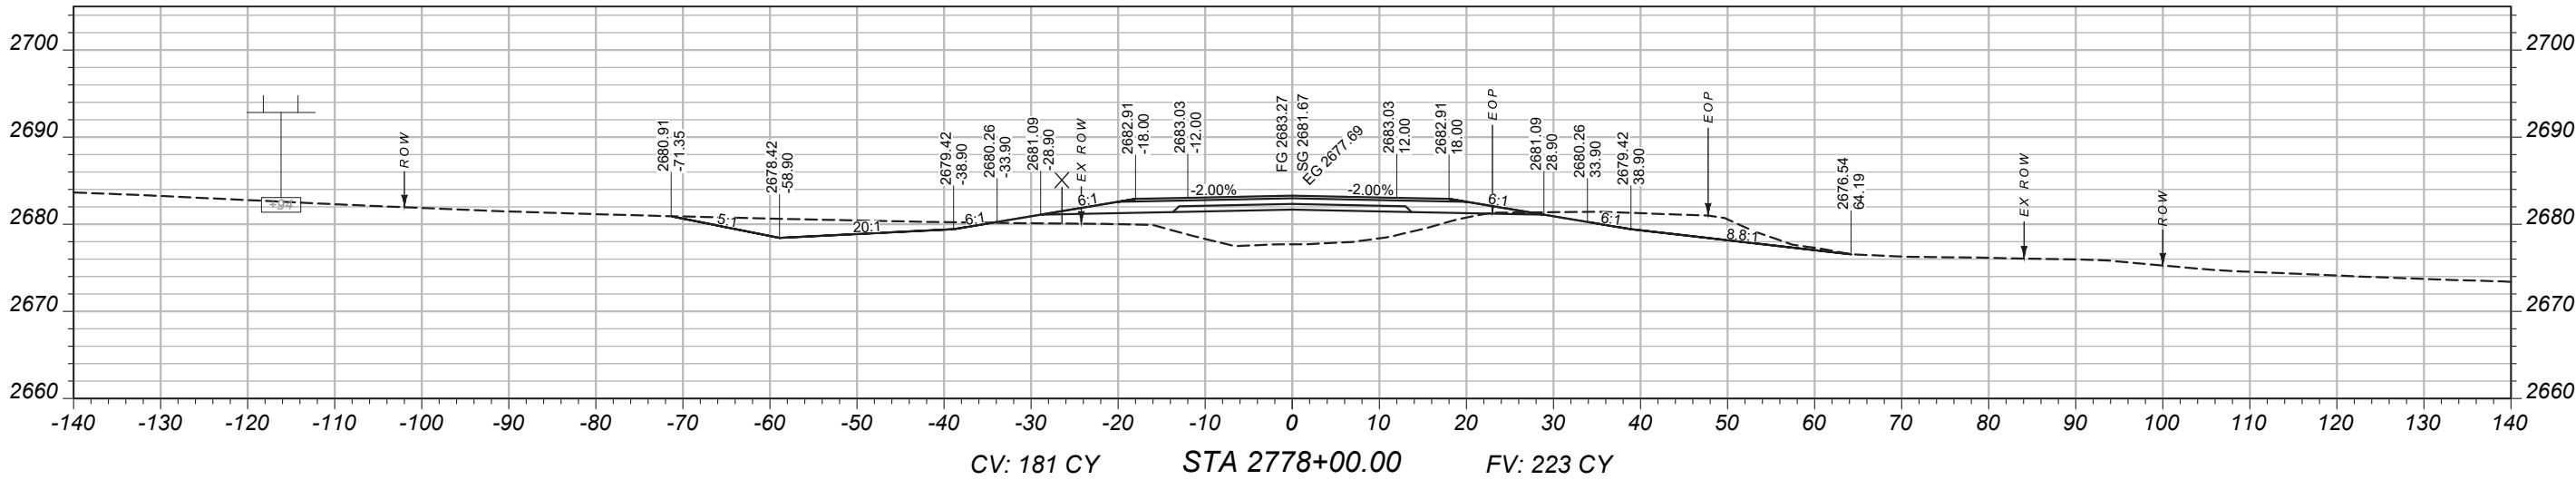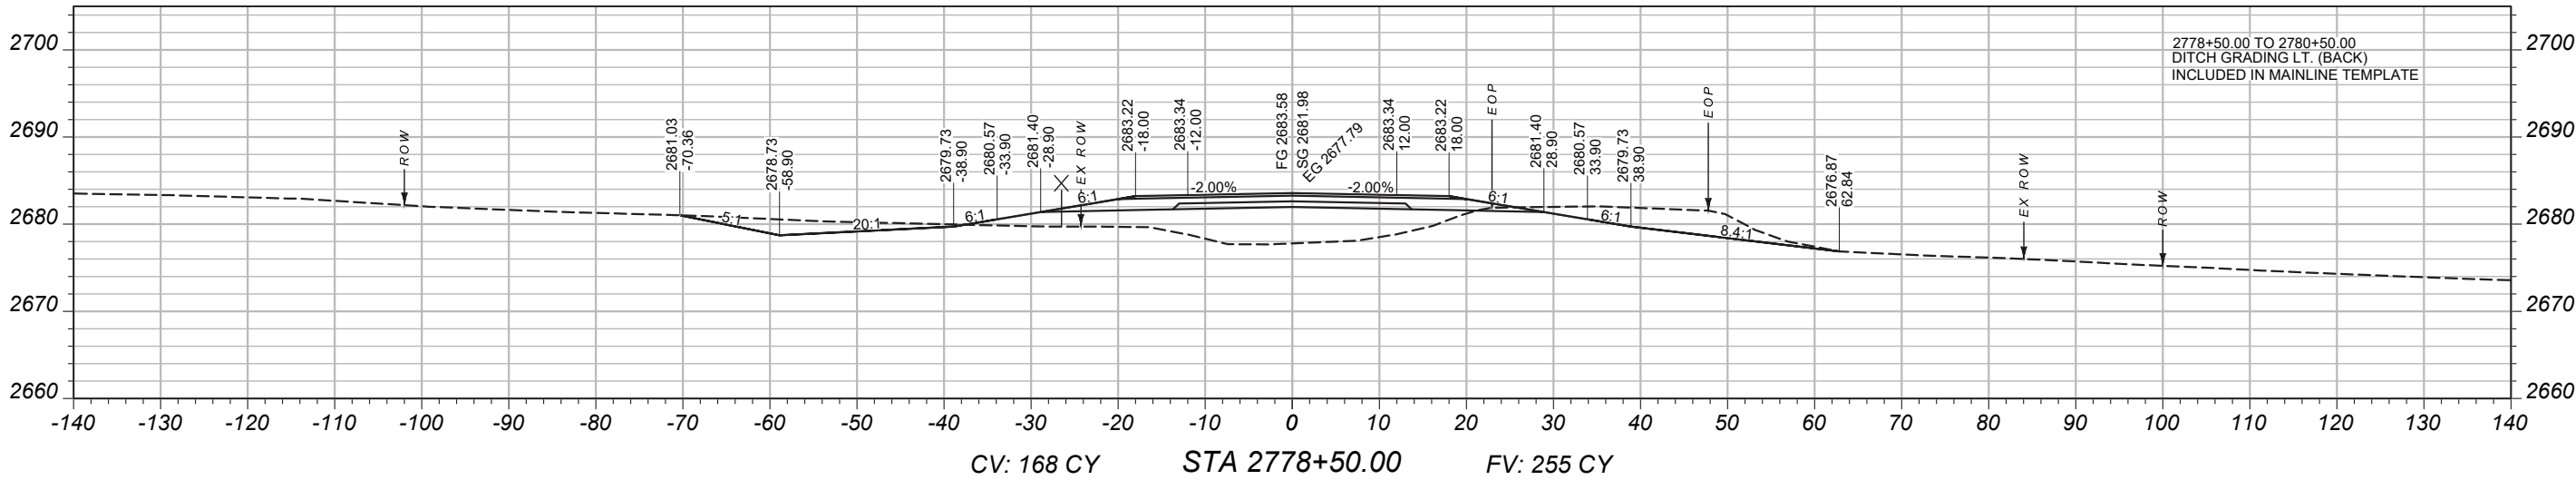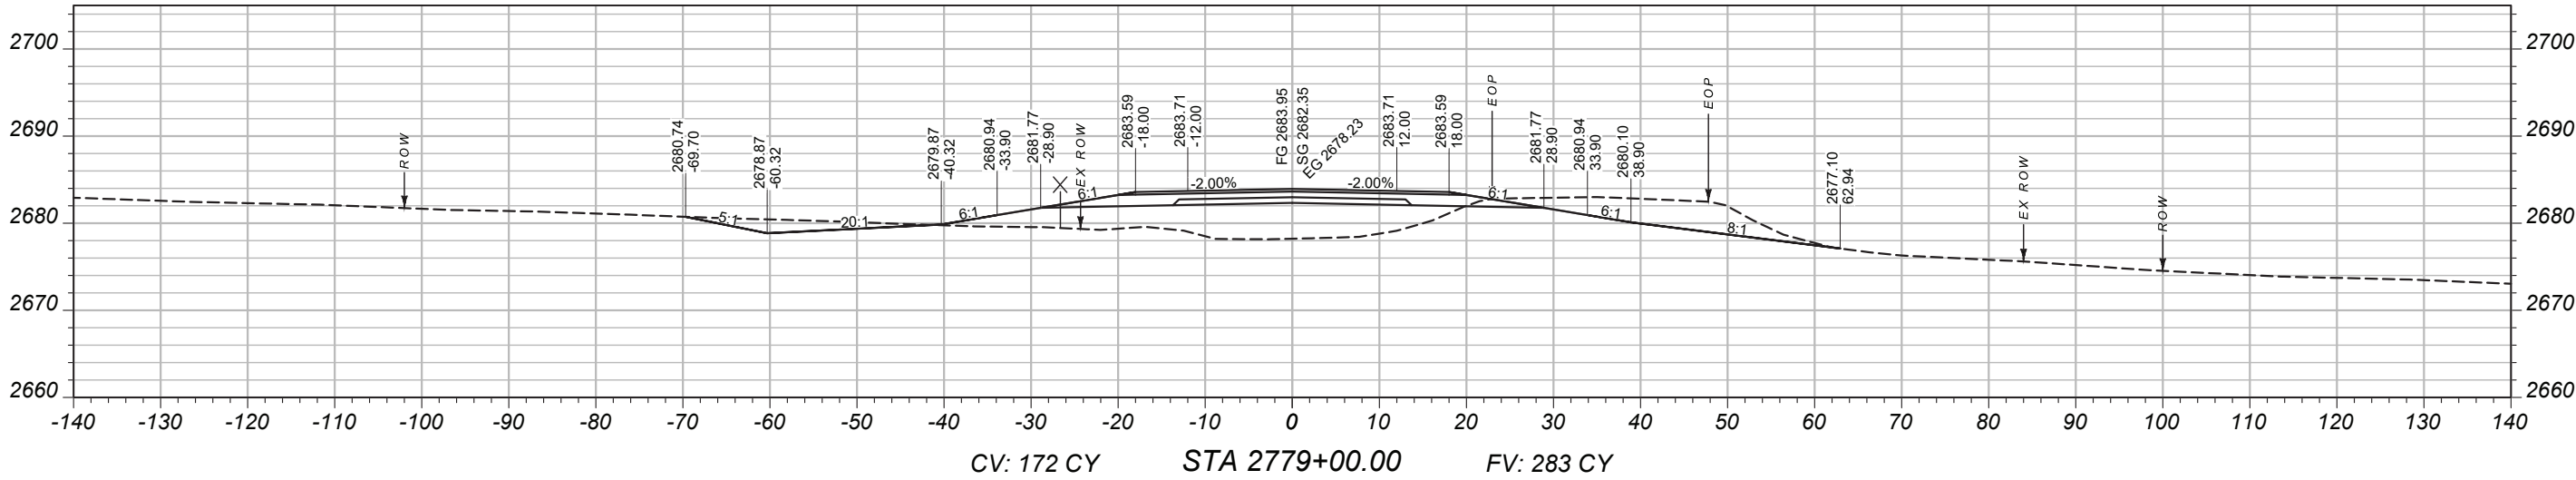

MAINLINE
CROSS-SECTIONS

PROJECT NAME
BROCKWAY - WEST

COUNTY
MCCONE

PROJECT ID
SSS-NH 57-6(24)260

UPN
9728000

DESIGNED BY
B. FRANK

REVIEWED BY




CHECKED BY
J. CERECK

9728000RDLA V003.DWG






CROSS SECTIONS

11/29/2025 8:23 AM

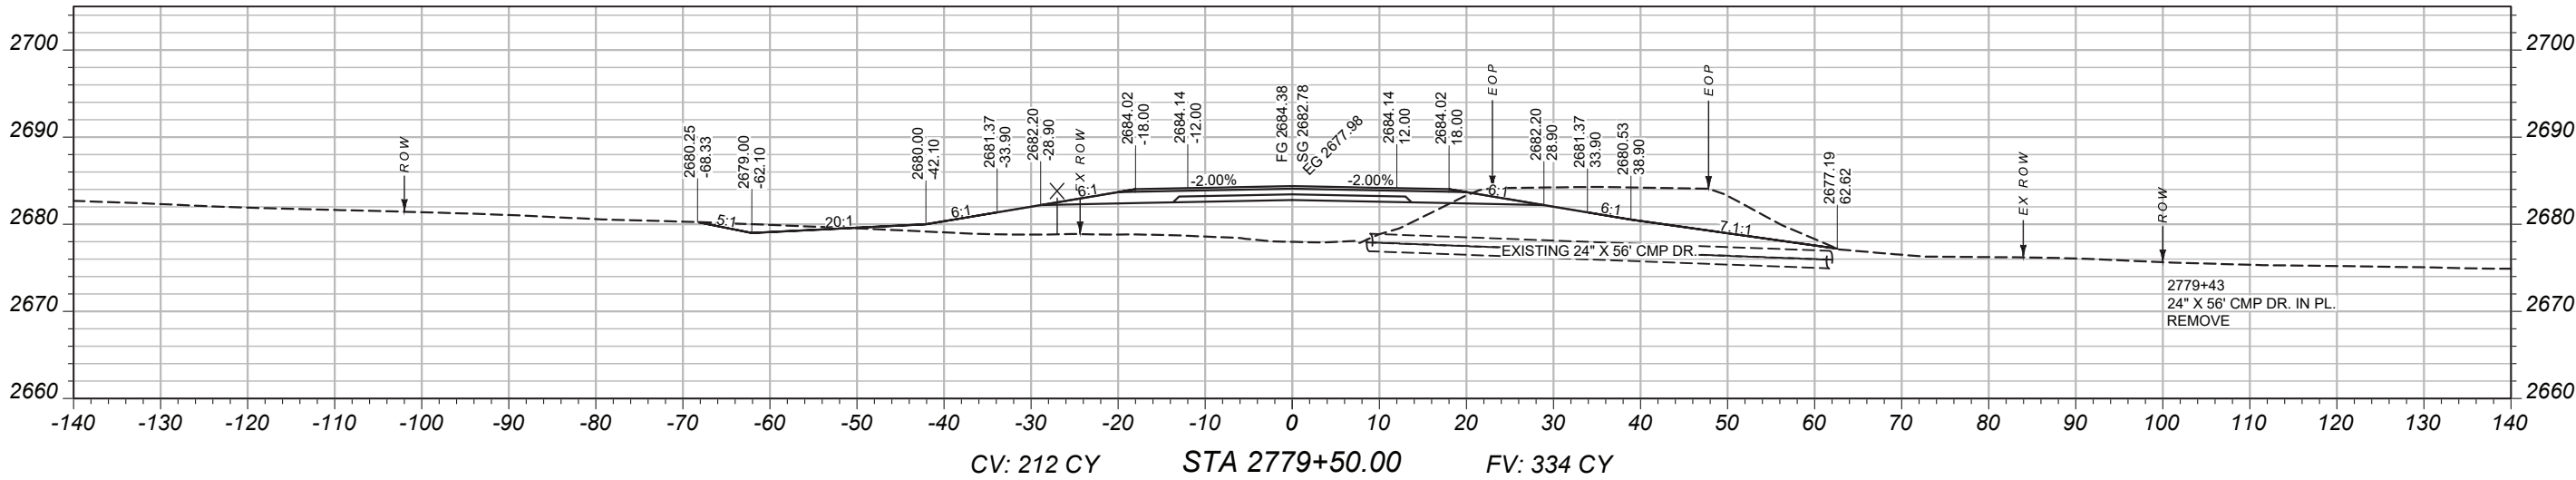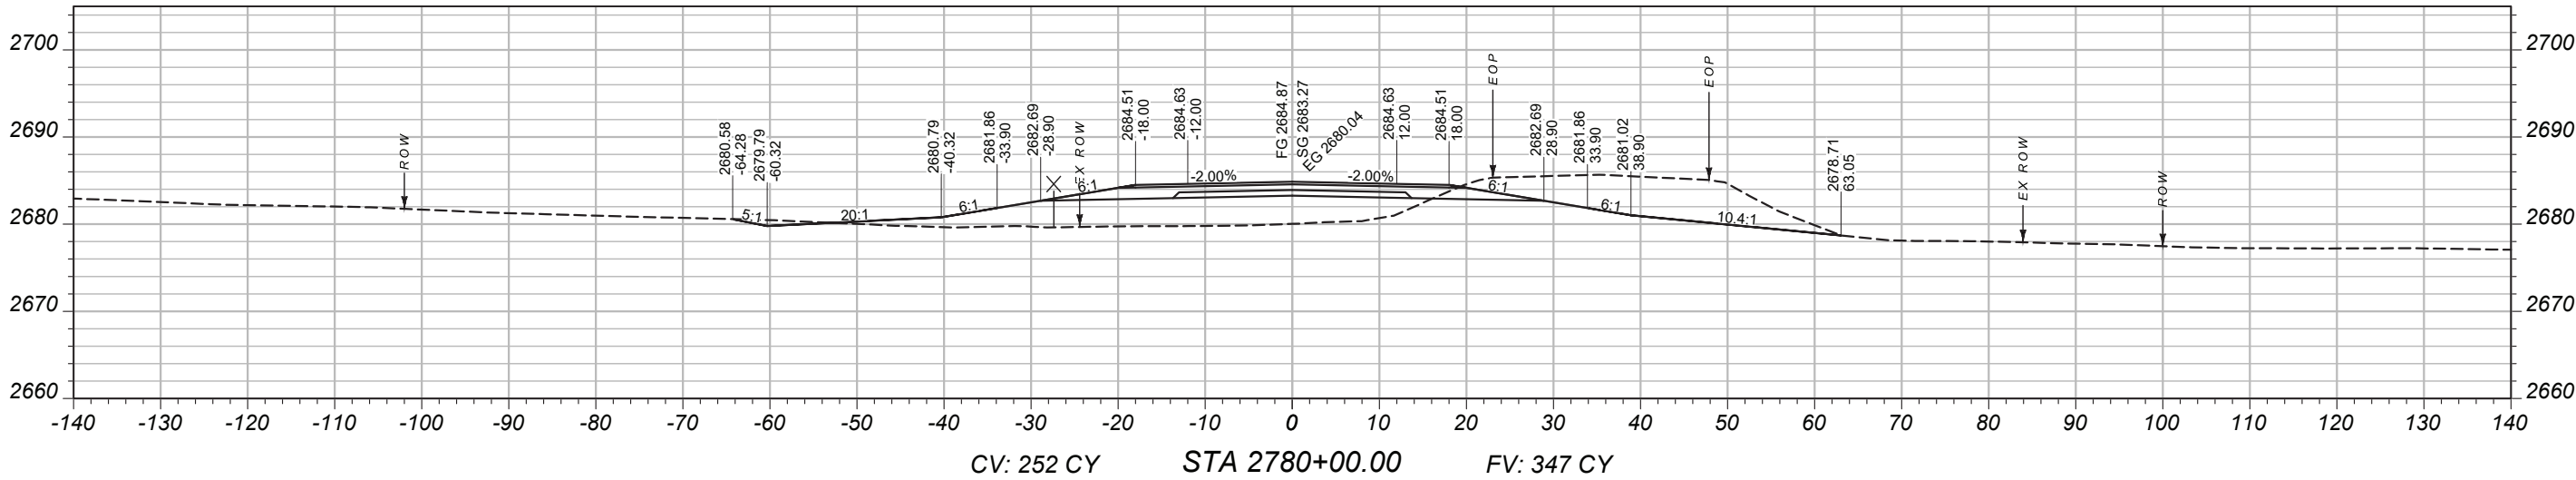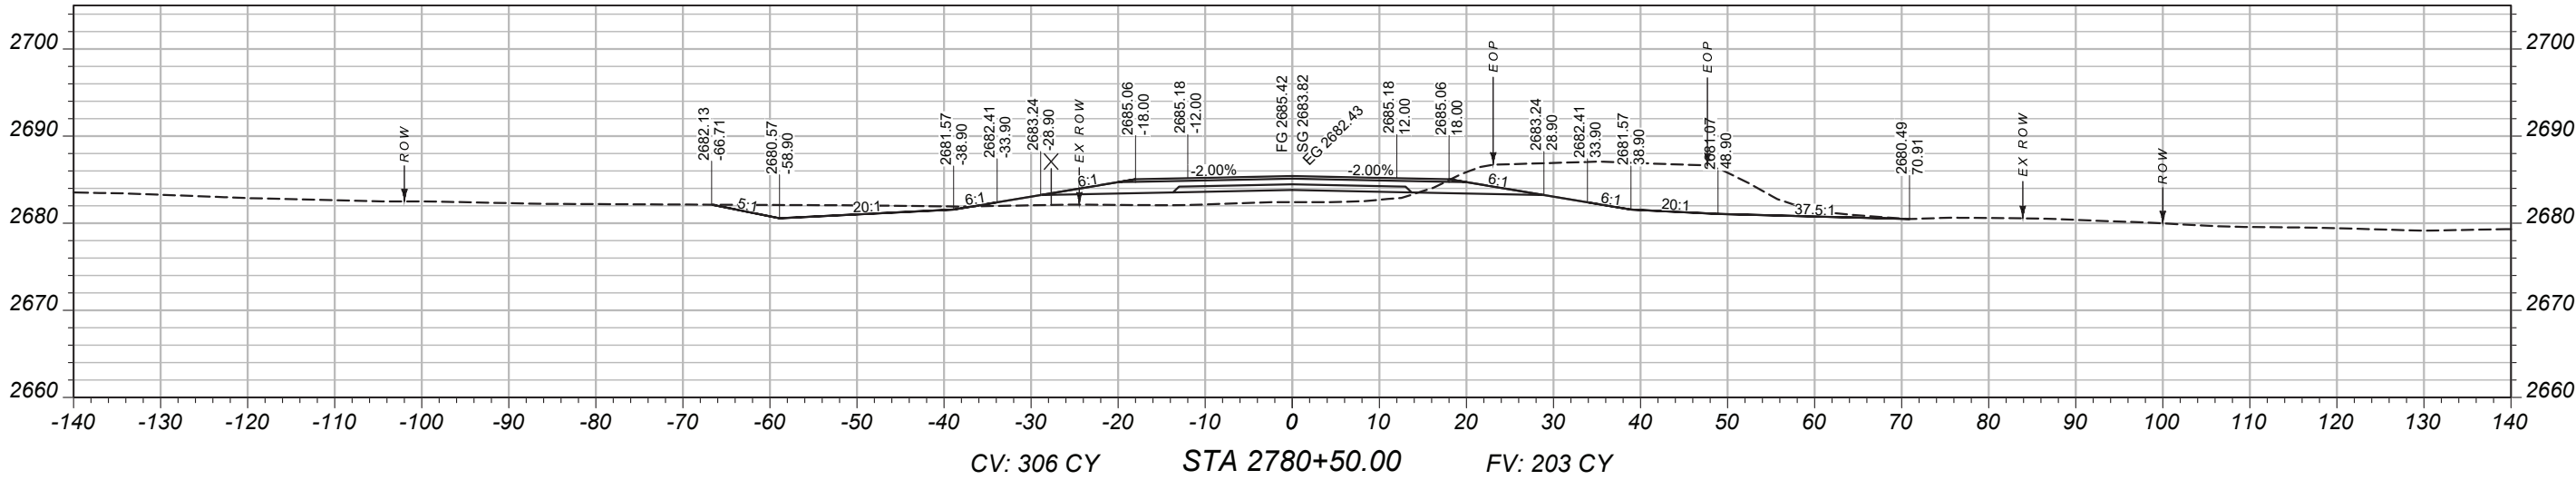

CROSS-SECTIONS

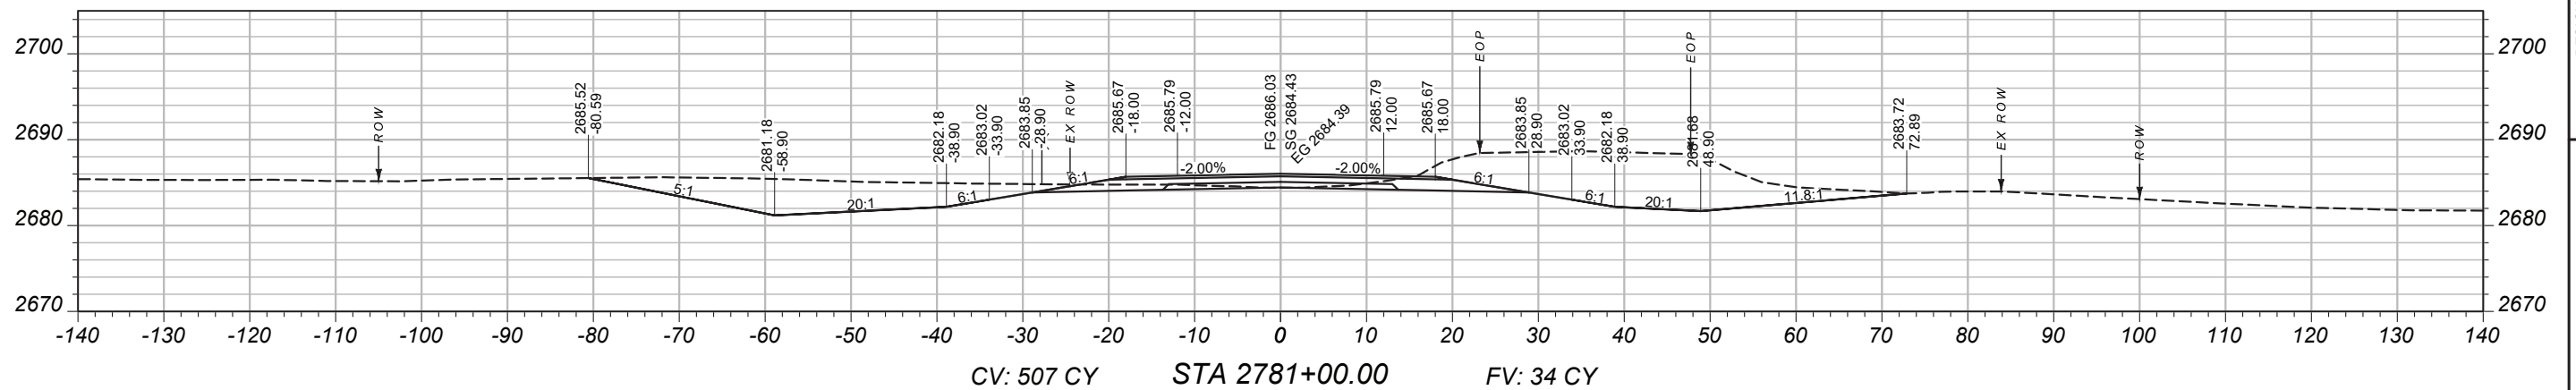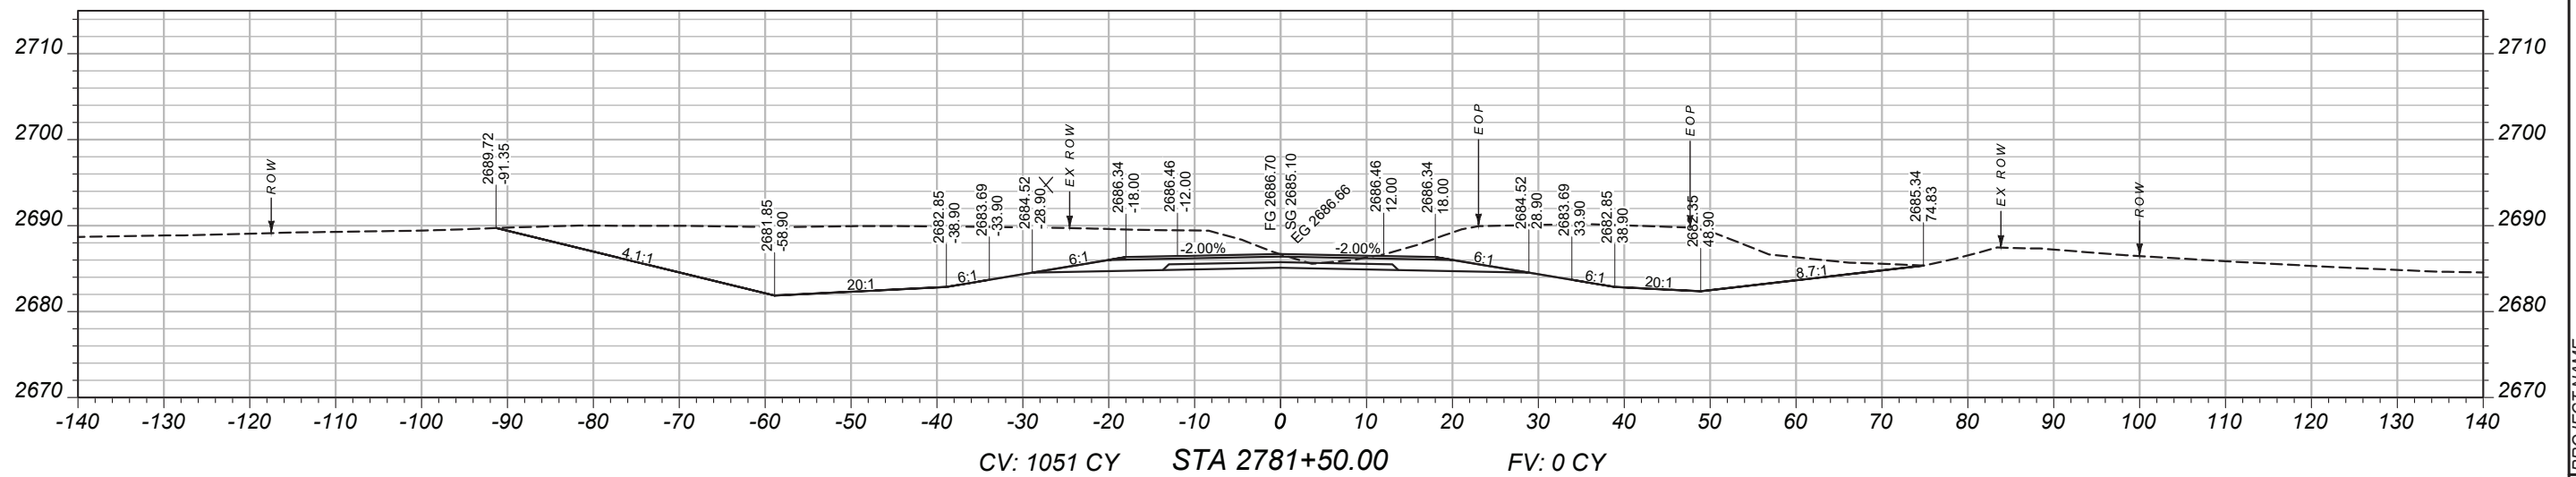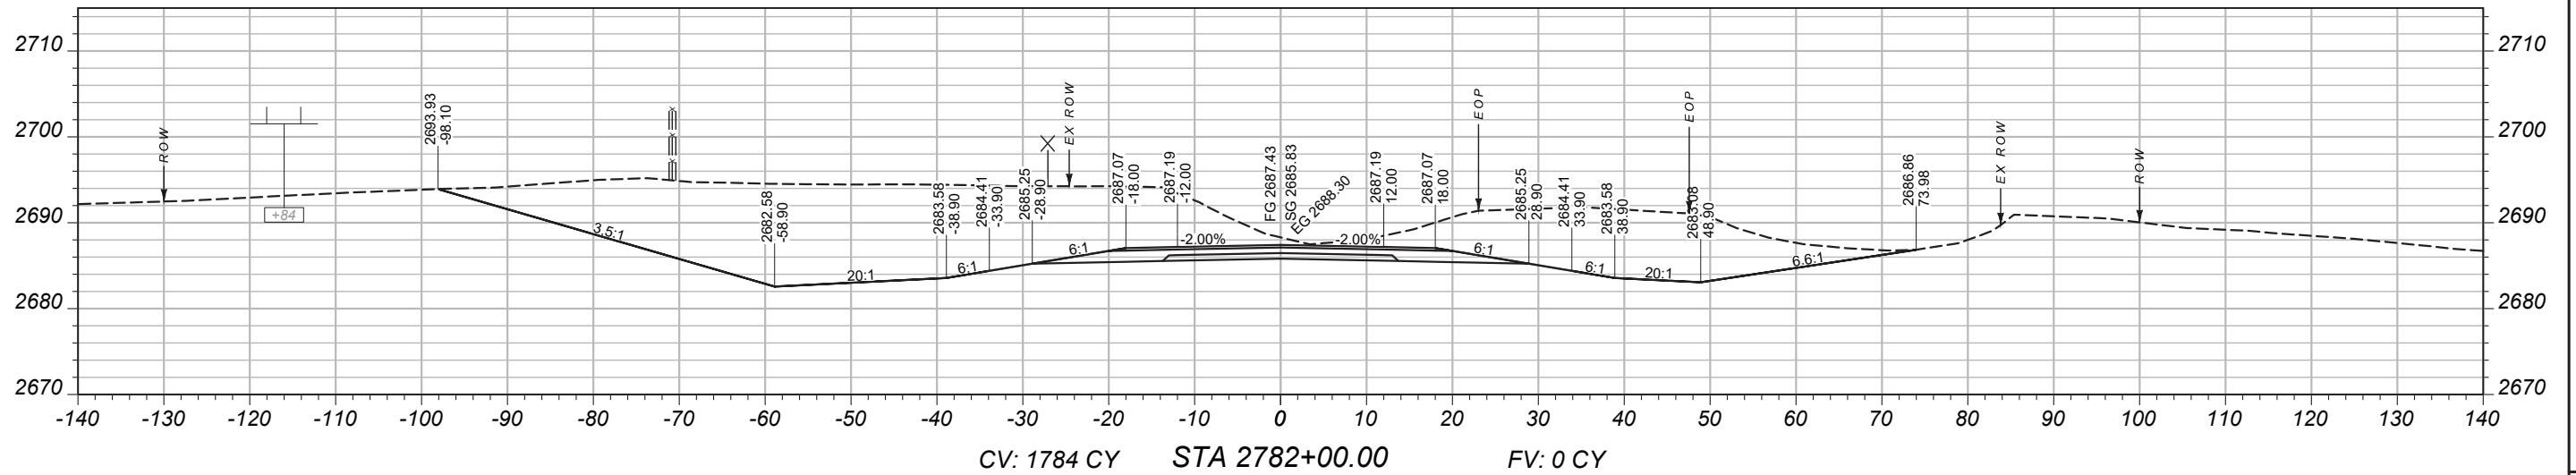

PROJECT / NAME

ИЗДАНИЕ - ПЯТЫЙ

555

MCCONE

PROJECT ID

SSS-NH 57-6(24)260

01/14

9728000

DESIGNED BY	
B. FRANK	9/14/2023

B. FRANK	9/14/2023
REVIEWED BY	

REVIEWED BY

CHECKED BY

9728000RDLAY003.DWG

9728000RDLA Y003.DWG



CROSS SECTIONS

11/29/2025 8:23 AM

MAINLINE
CROSS-SECTIONS

PROJECT NAME

BROCKWAY - WEST

COUNTY

MCCONE



PROJECT ID

SSS-NH 57-6(24)260

UPN

9728000

 MONTANA Department of Transportation	DESIGNED BY	9/14/2023	CROSS SECTIONS
	B. FRANK		
	REVIEWED BY		
	CHECKED BY		
	J. CERECK	03/2026	
11/29/2025 8:23 AM		9728000RDLA V003.DWG	

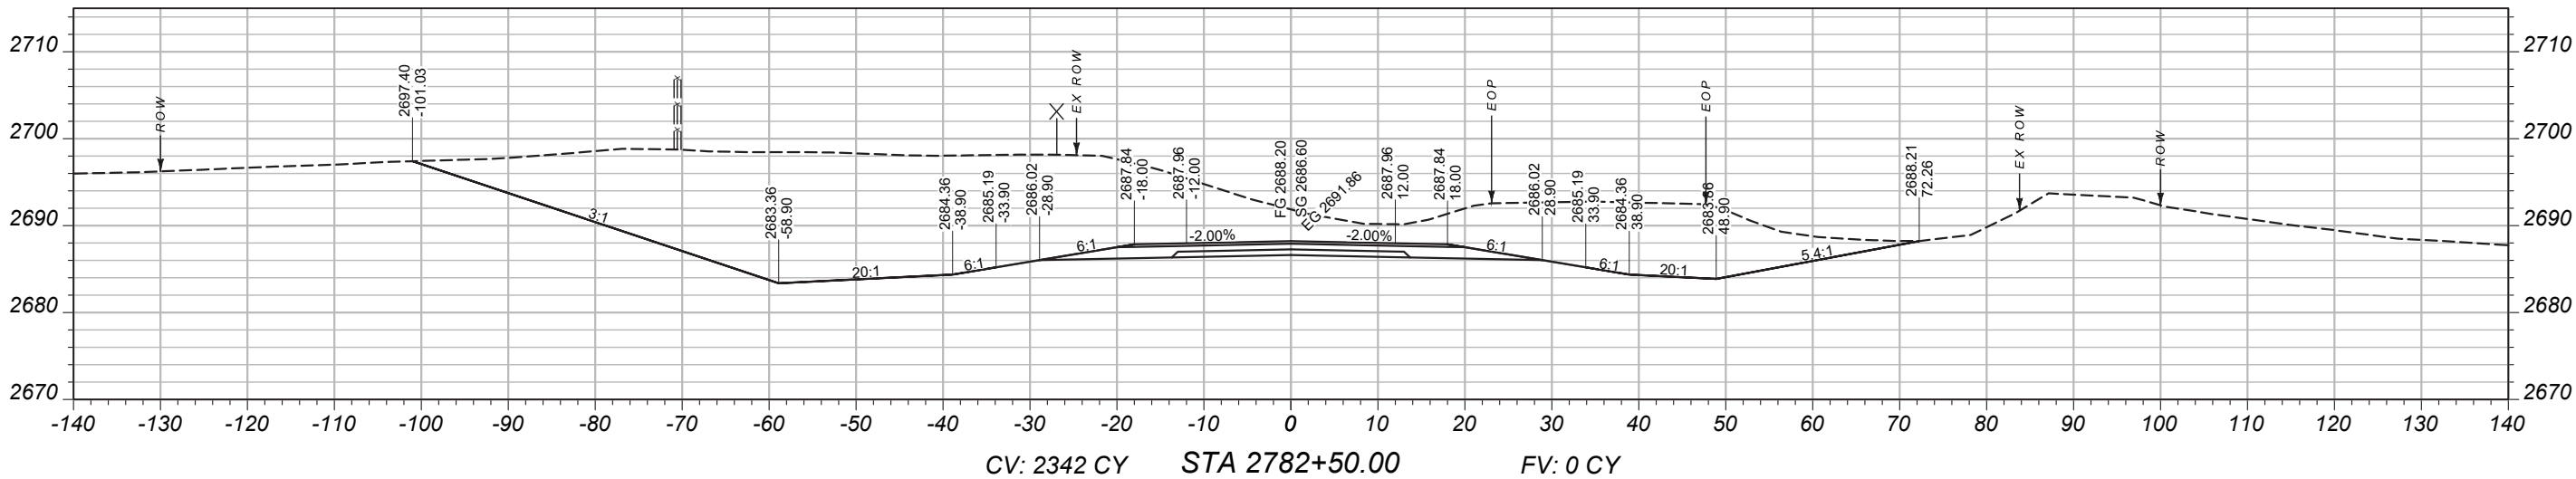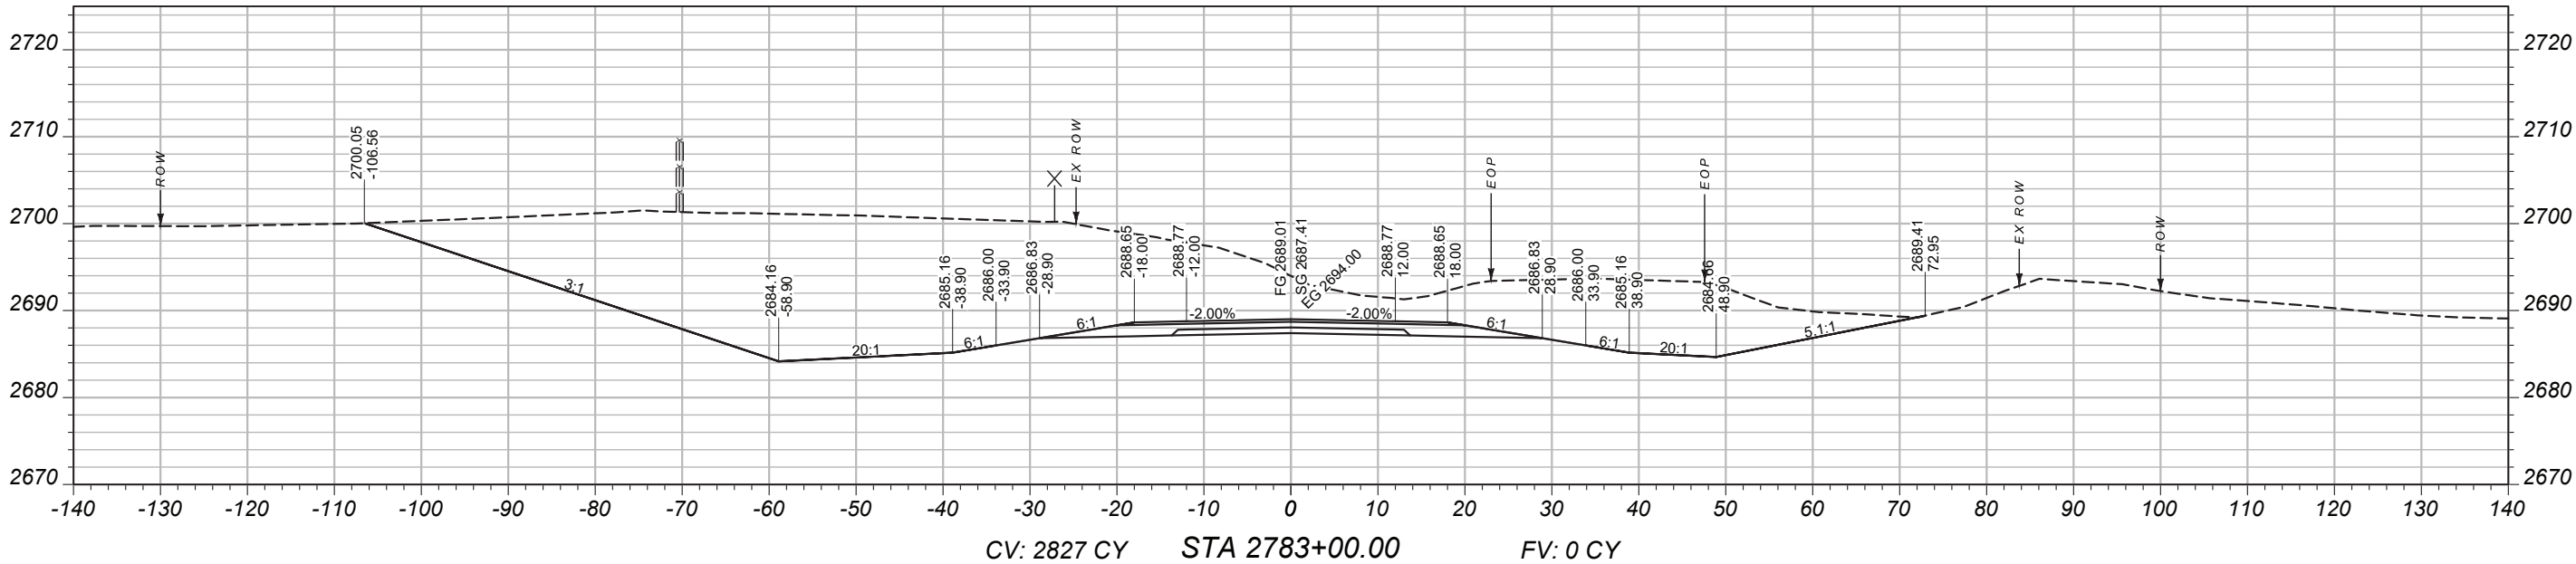

MAINLINE
CROSS-SECTIONS

PROJECT NAME
BROCKWAY - WEST

COUNTY
MCCONE

PROJECT ID
SSS-NH 57-6(24)260

UPN
9728000

DESIGNED BY
B. FRANK

REVIEWED BY
9/14/2023



CHECKED BY
J. CERECK

9728000RDLA V003.DWG





CROSS SECTIONS

11/29/2025 8:23 AM

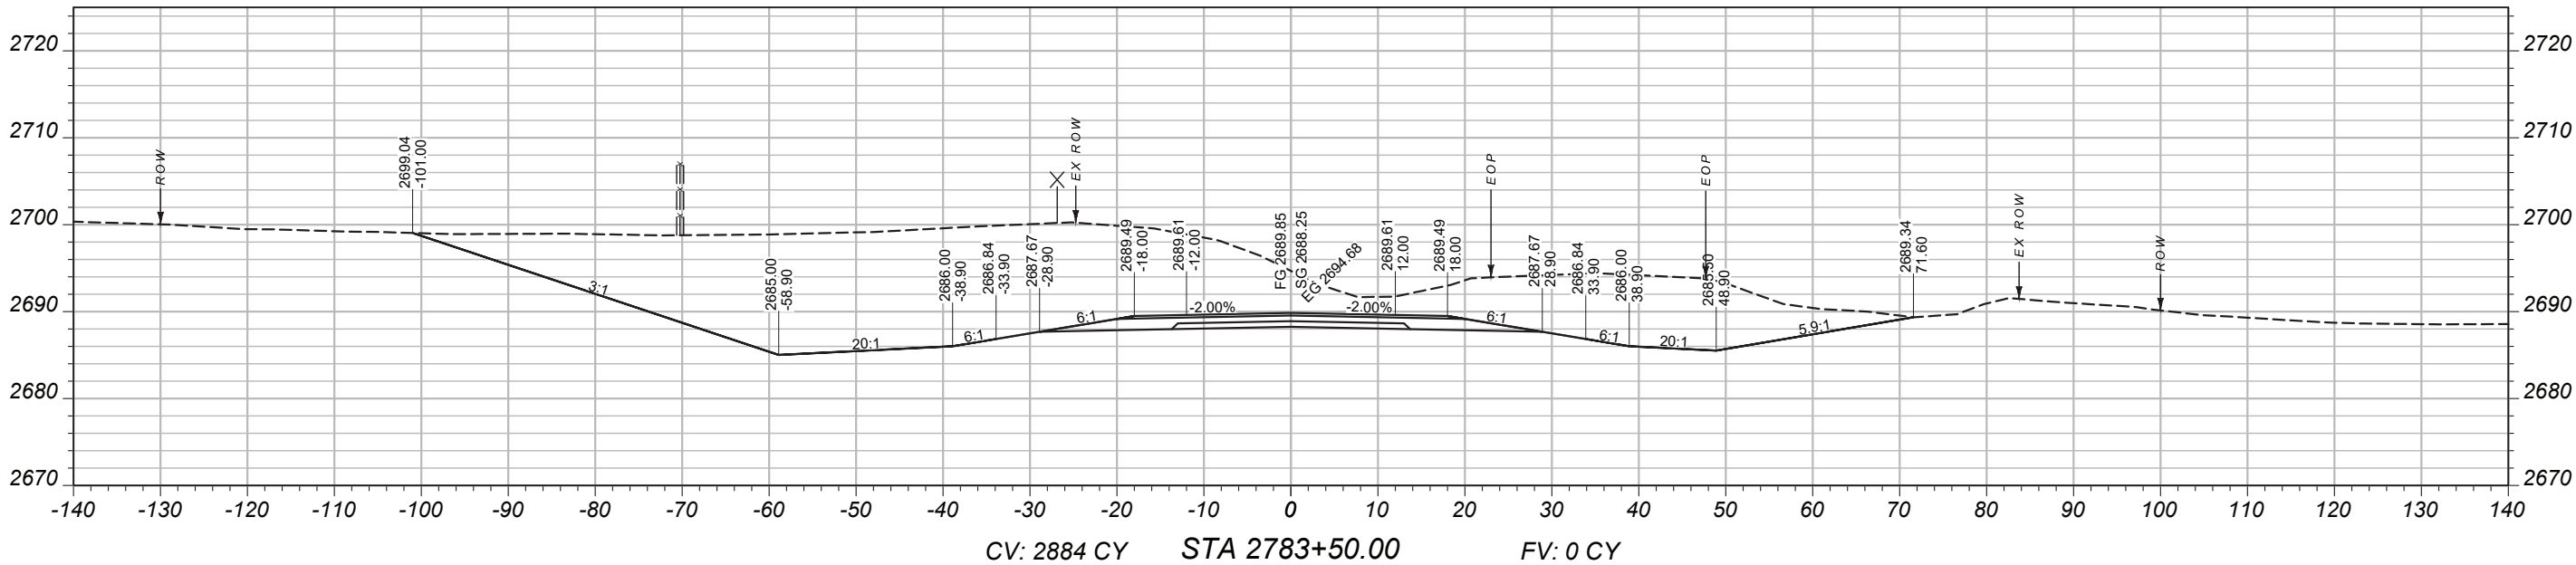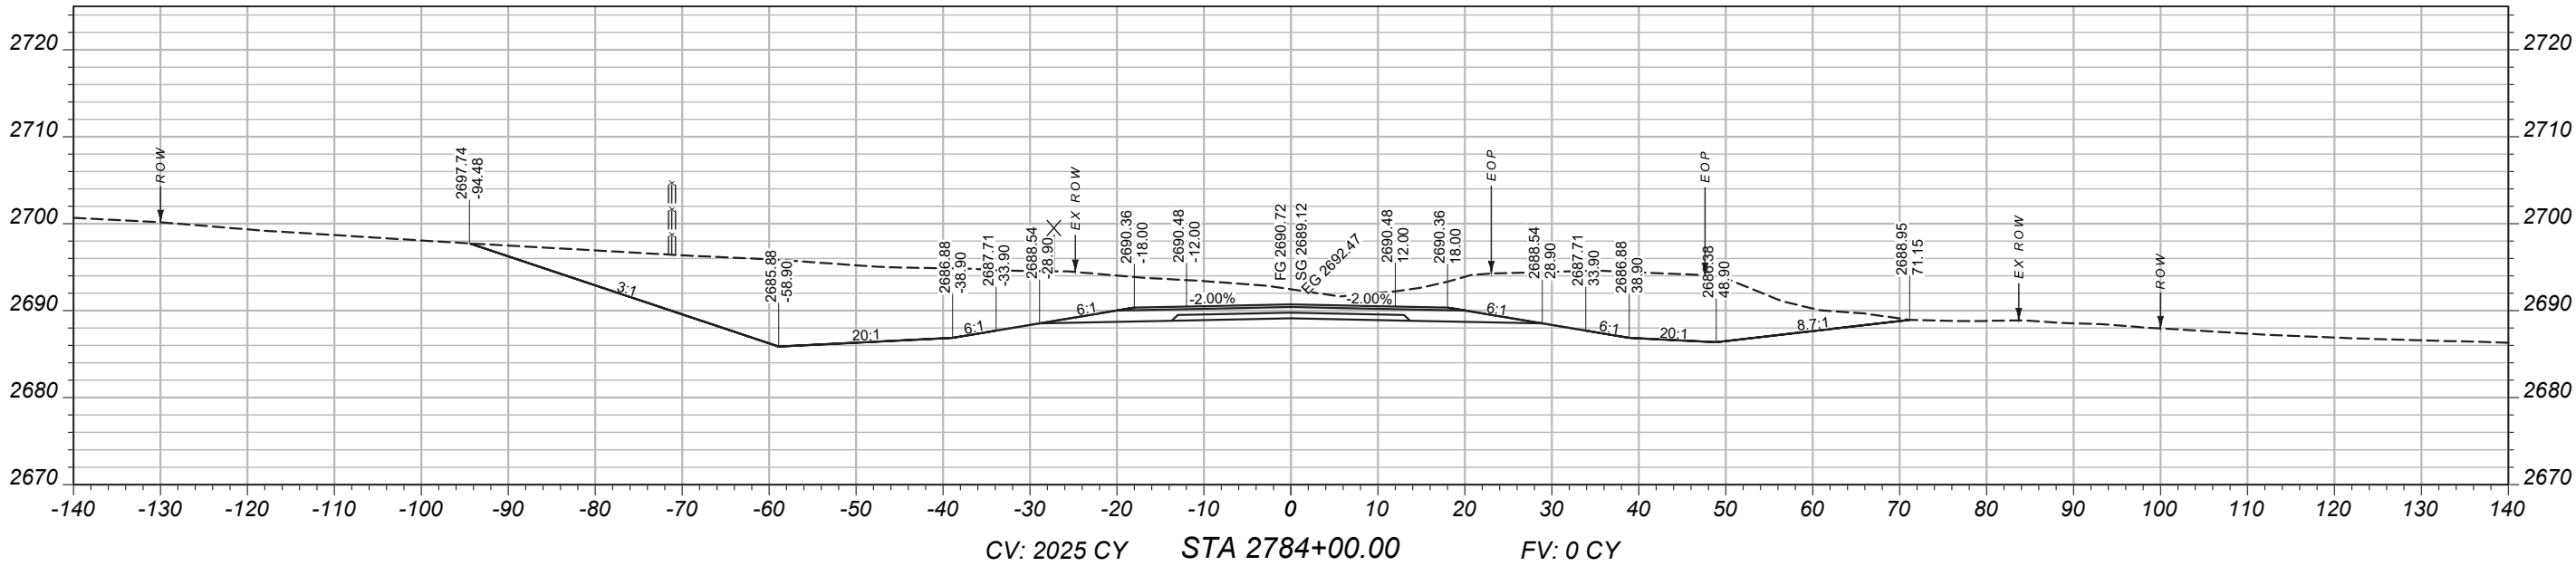

MAINLINE
CROSS-SECTIONS

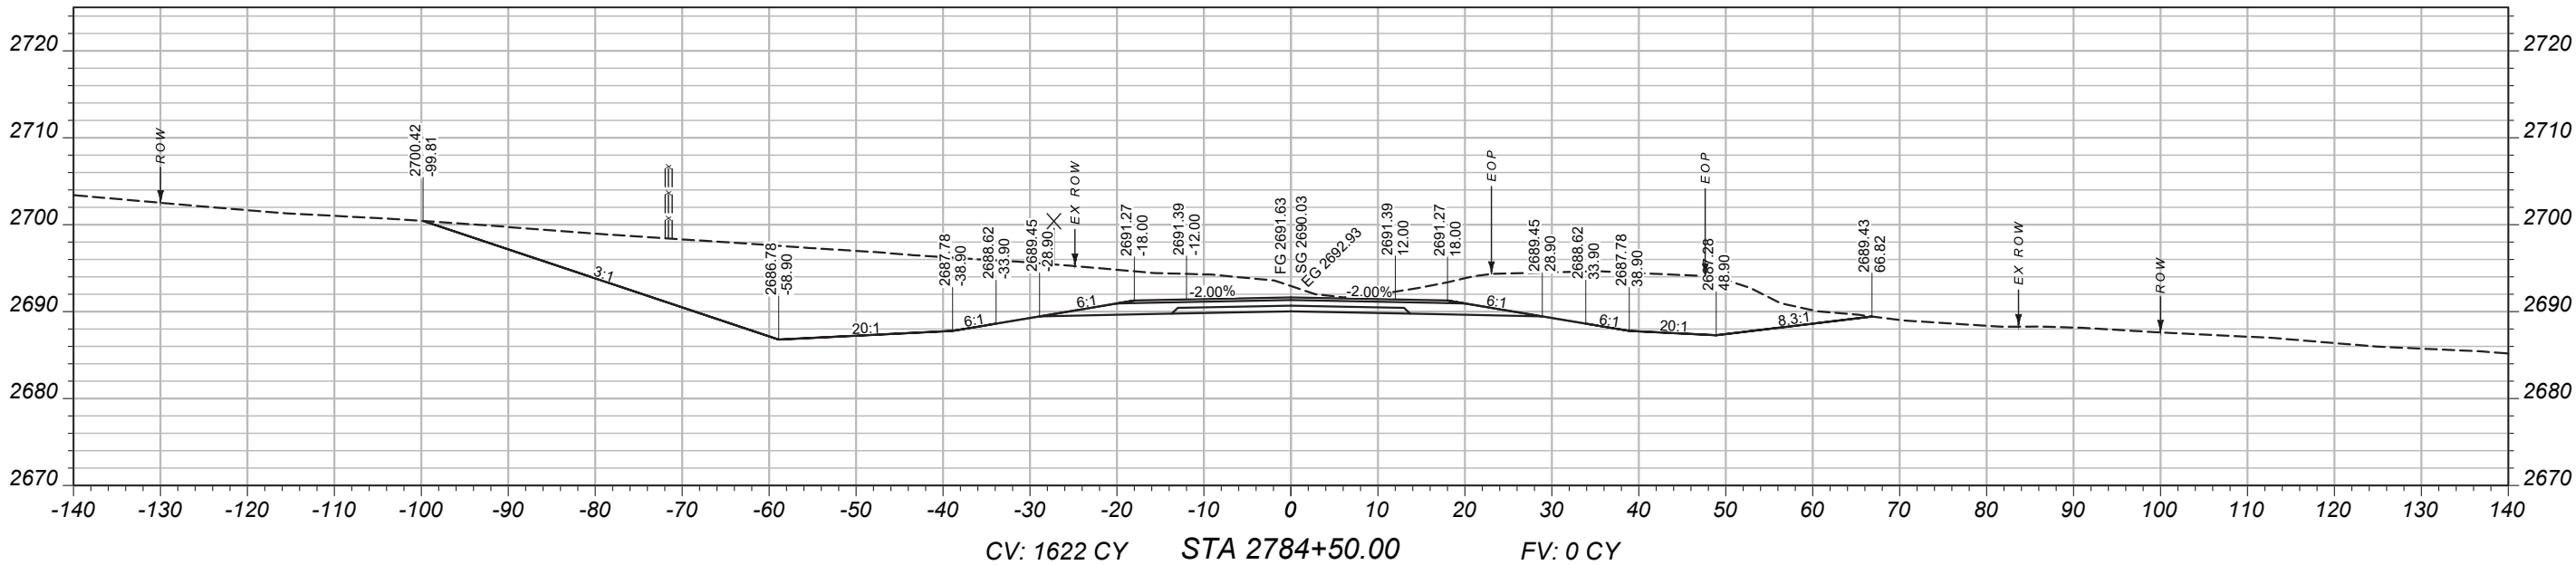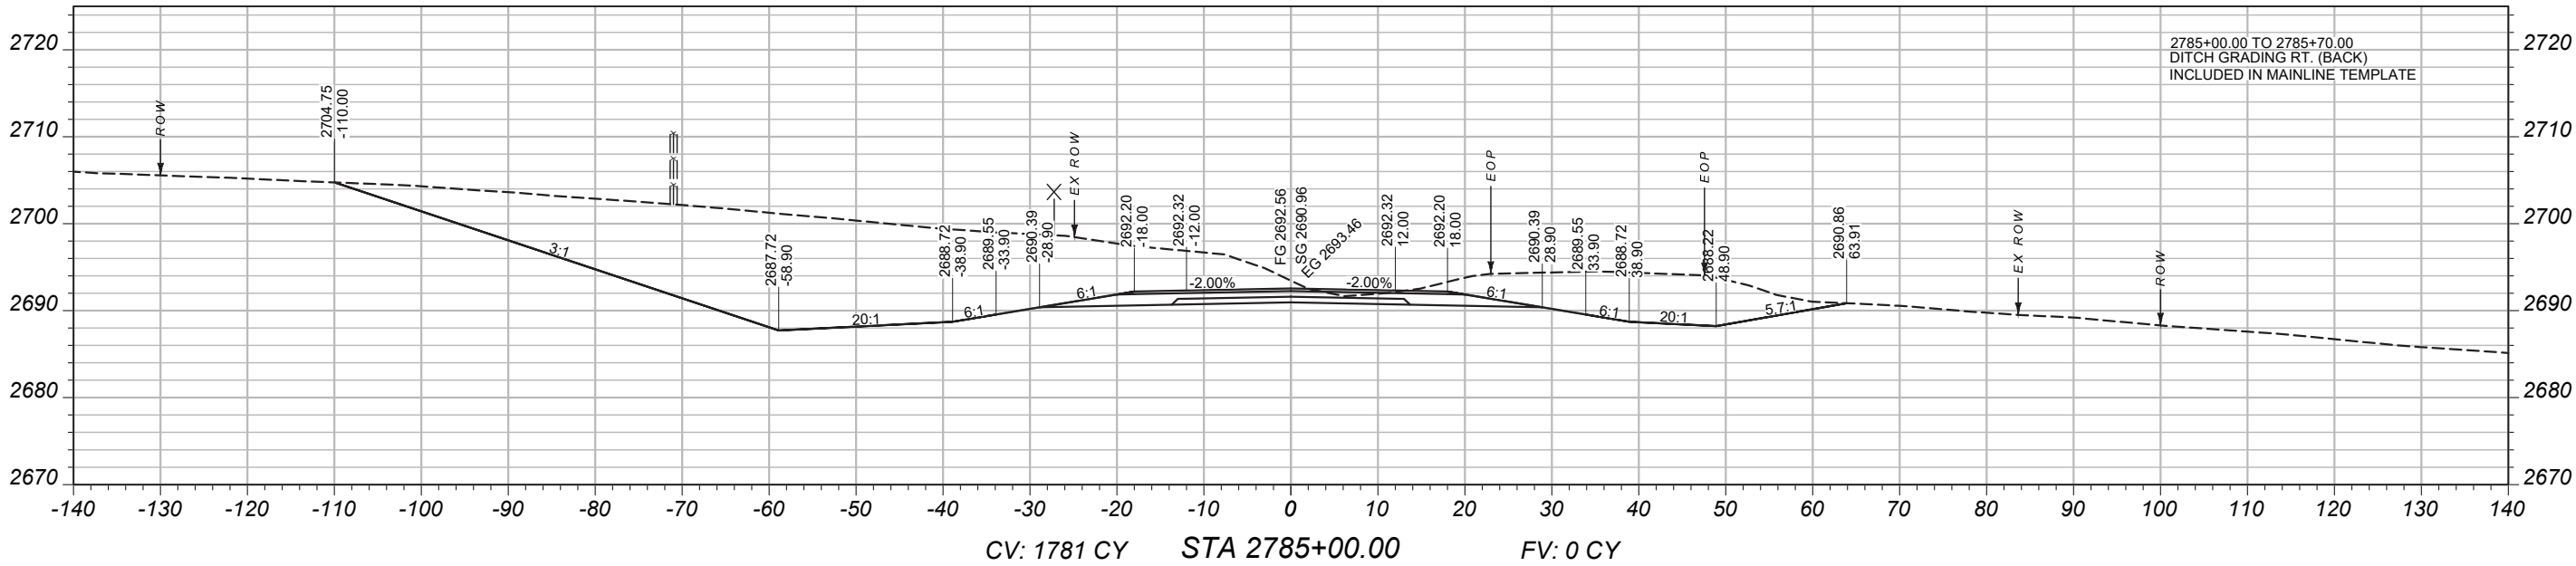

PROJECT NAME		BROCKWAY - WEST	
COUNTY		MCCONE	
PROJECT ID		SSS-NH 57-6(24)260	
UPN		9728000	
DESIGNED BY	9/14/2023	REVIEWED BY	
B. FRANK			
CHECKED BY	03/2026		
J. CERECK			
		9728000RDLA V003.DWG	
MONTANA Department of Transportation		CROSS SECTIONS	
		11/29/2025 8:23 AM	

MAINLINE
CROSS-SECTIONS

PROJECT NAME
BROCKWAY - WEST

COUNTY
MCCONE

PROJECT ID
SSS-NH 57-6(24)260

UPN
9728000

DESIGNED BY
B. FRANK

REVIEWED BY
9/14/2023



CHECKED BY
J. CERECK

9728000RDLA V003.DWG



CROSS SECTIONS

11/29/2025 8:23 AM

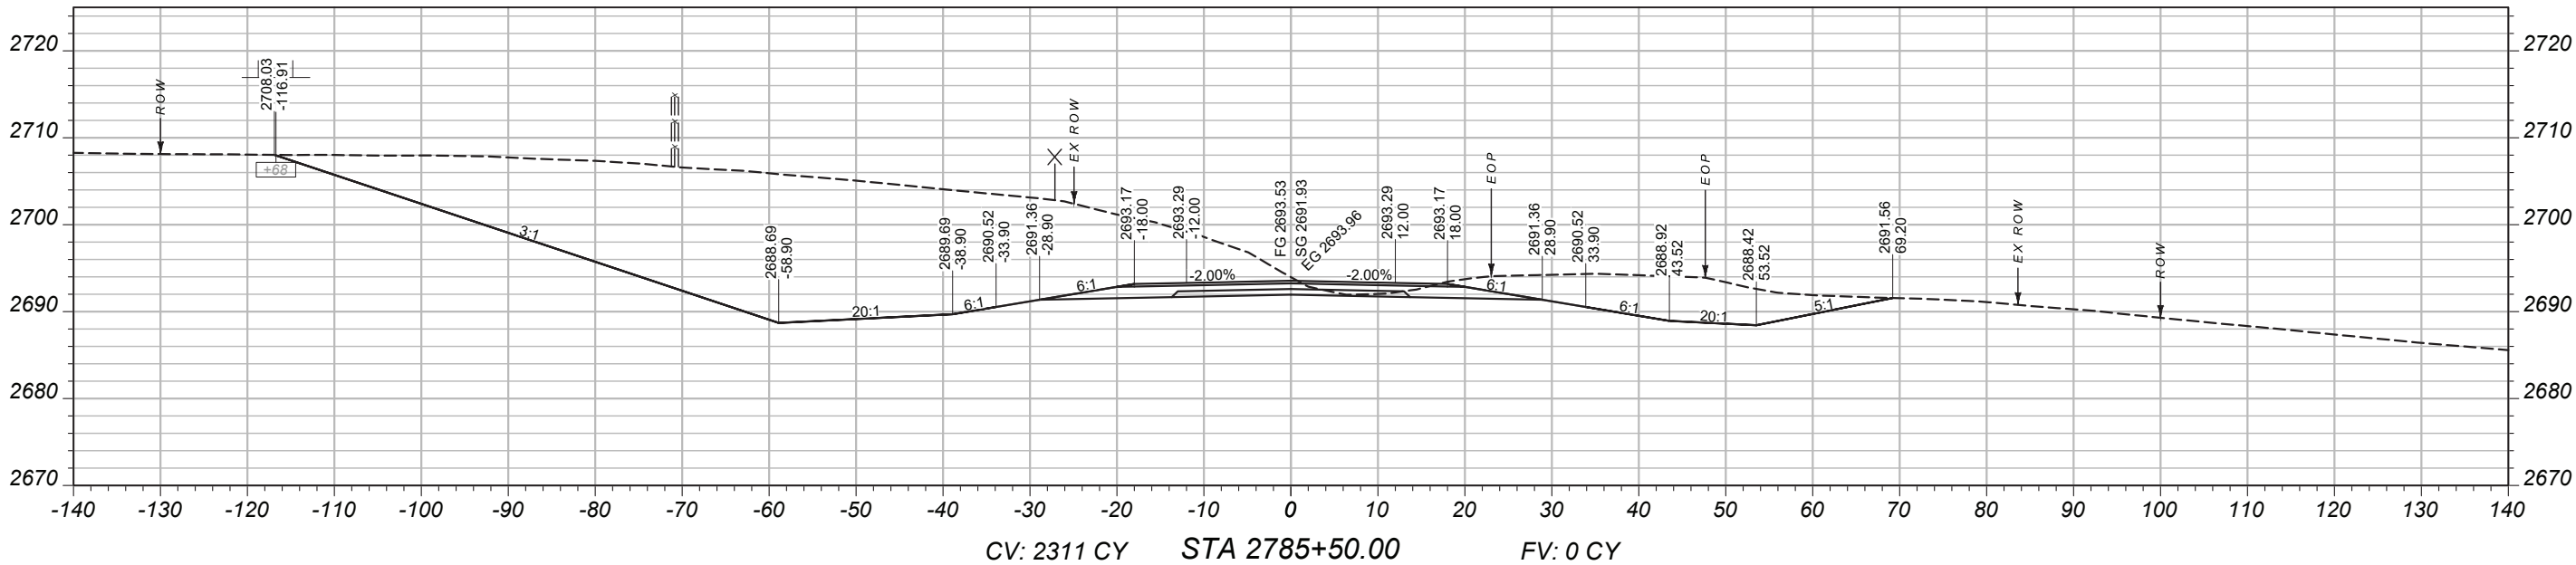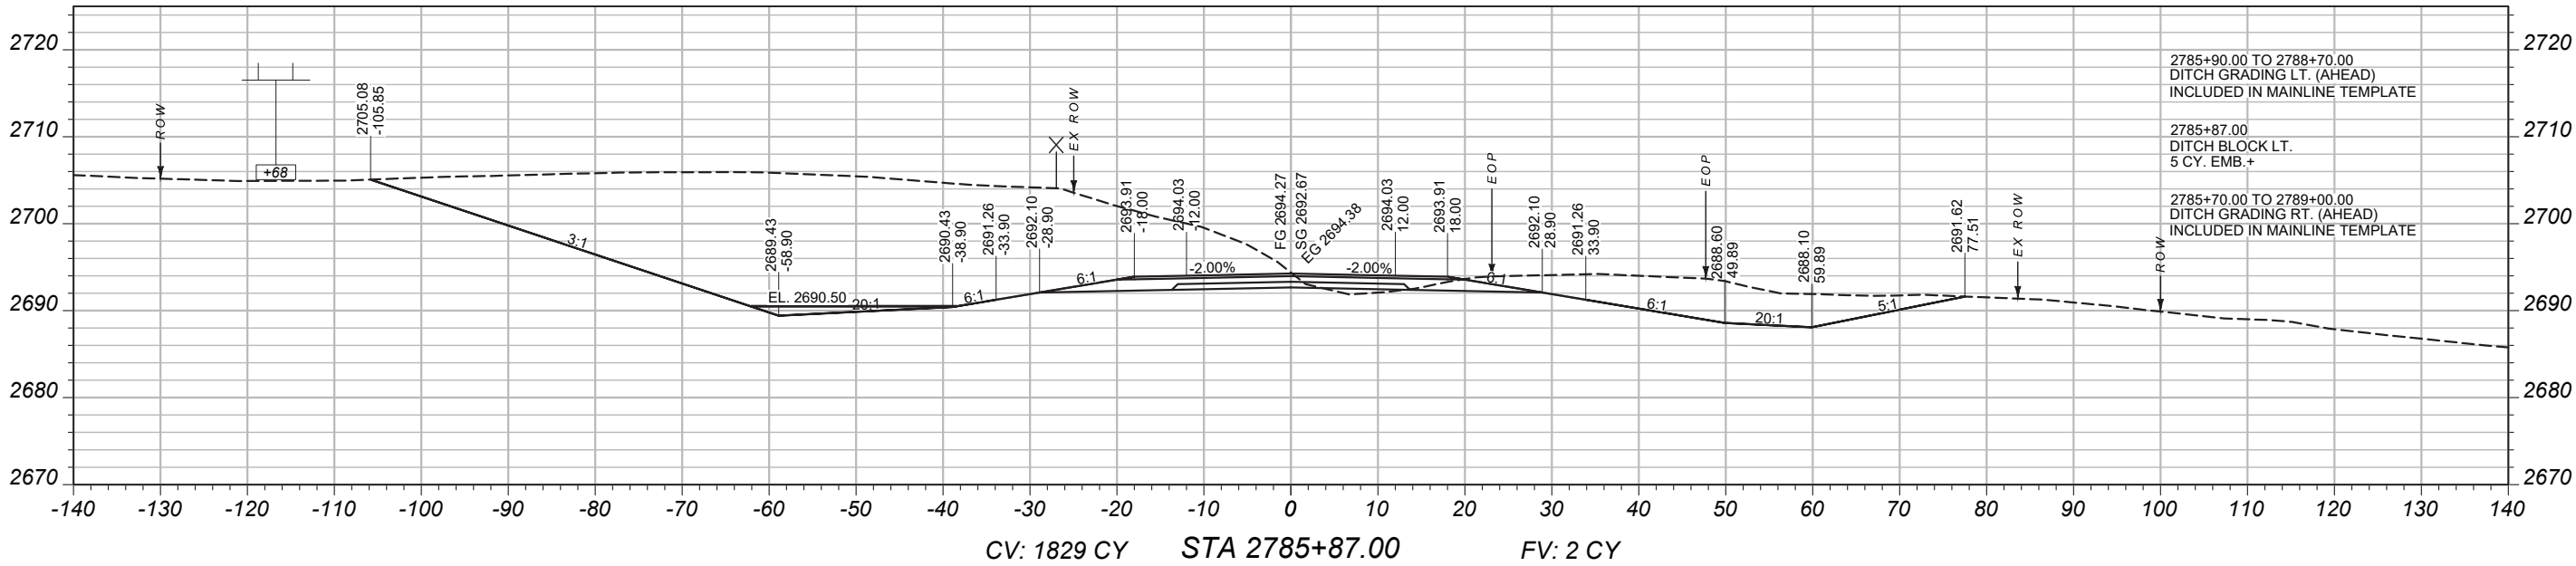

MAINLINE
CROSS-SECTIONS

PROJECT NAME
BROCKWAY - WEST

COUNTY
MCCONE

PROJECT ID
SSS-NH 57-6(24)260

UPN
9728000

DESIGNED BY
B. FRANK

9/14/2023

REVIEWED BY

CHECKED BY

J. CERECK



03/2026

9728000RDLA V003.DWG



CROSS SECTIONS

11/29/2025 8:23 AM

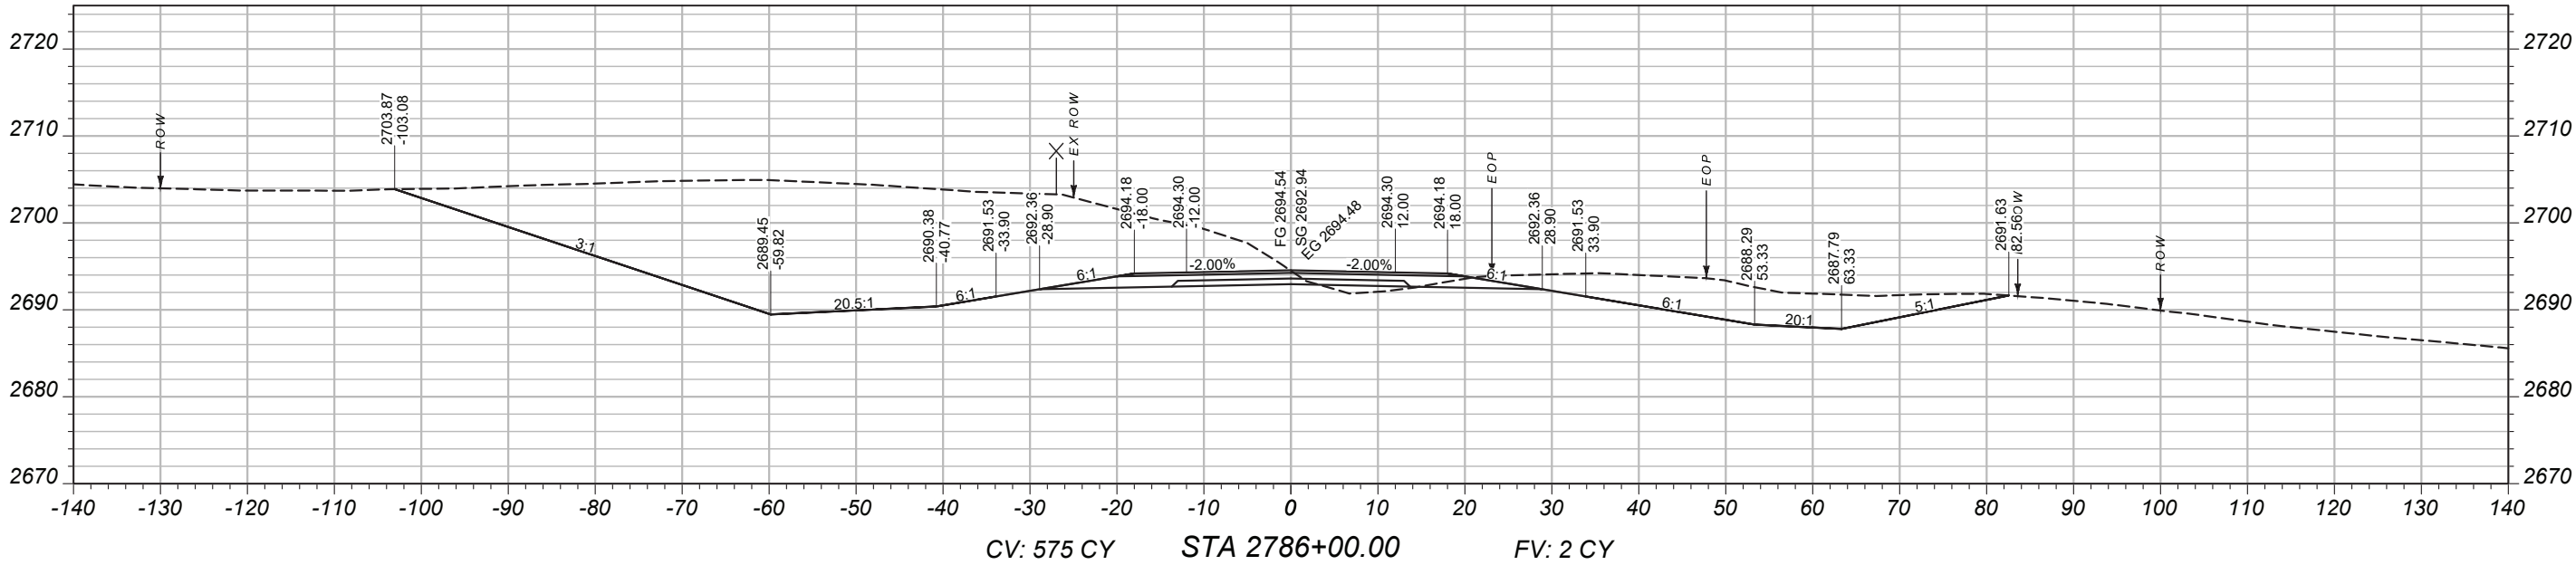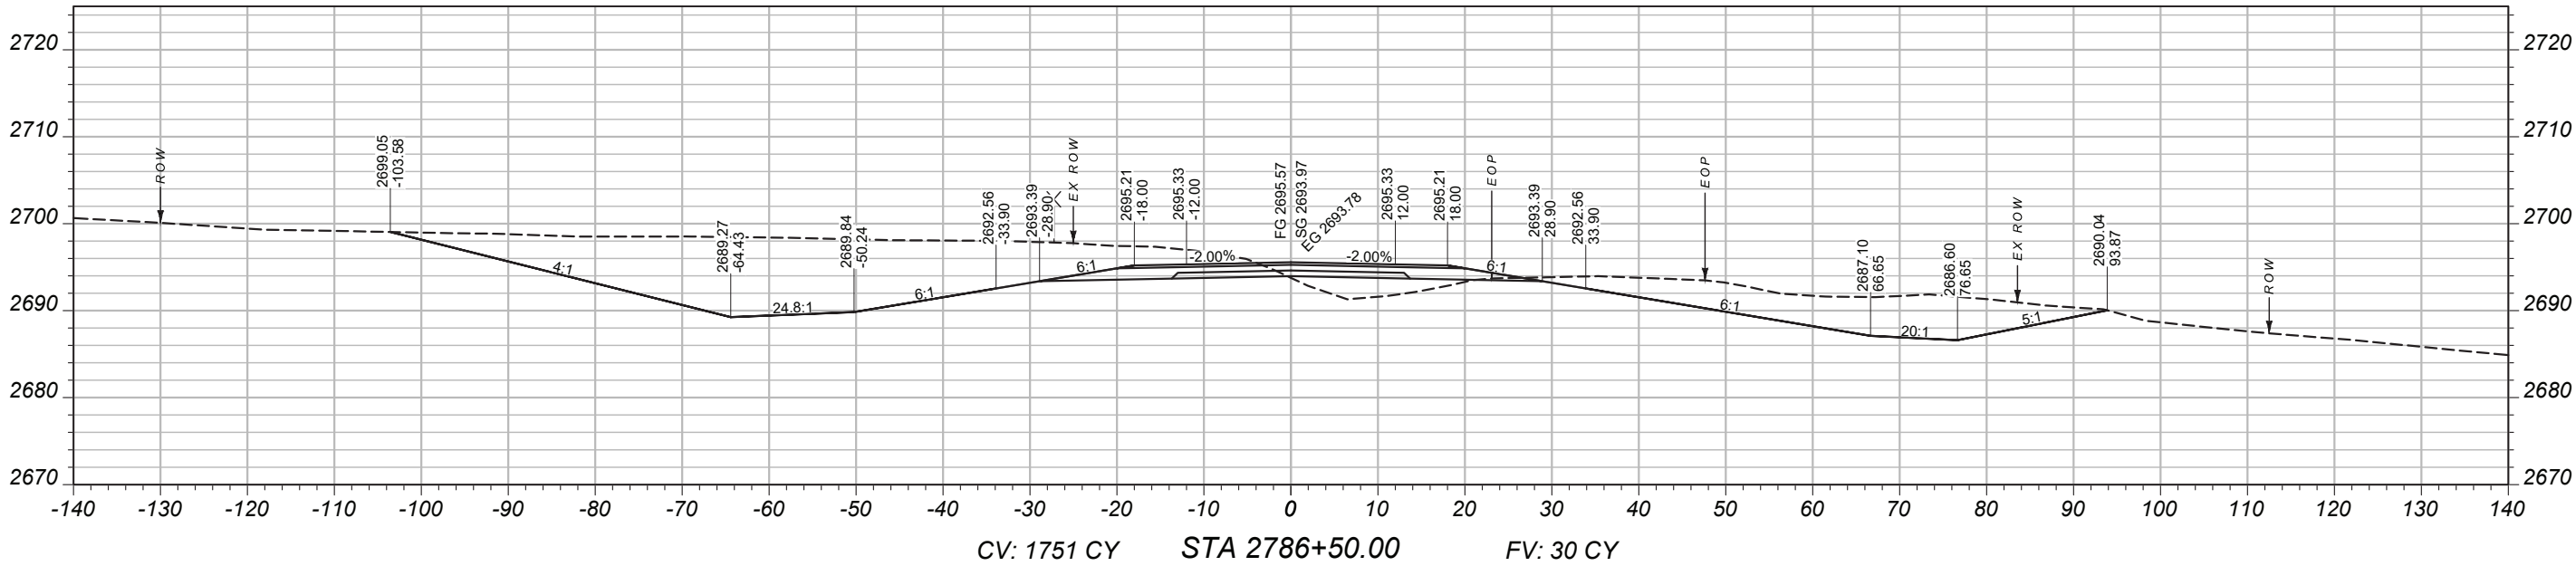

MAINLINE
CROSS-SECTIONS

PROJECT NAME
BROCKWAY - WEST

COUNTY
MCCONE

PROJECT ID
SSS-NH 57-6(24)260

UPN
9728000

DESIGNED BY
B. FRANK

9/14/2023

REVIEWED BY

CHECKED BY

J. CERECK




03/2026

9728000RDLA V003.DWG





CROSS SECTIONS

11/29/2025 8:23 AM

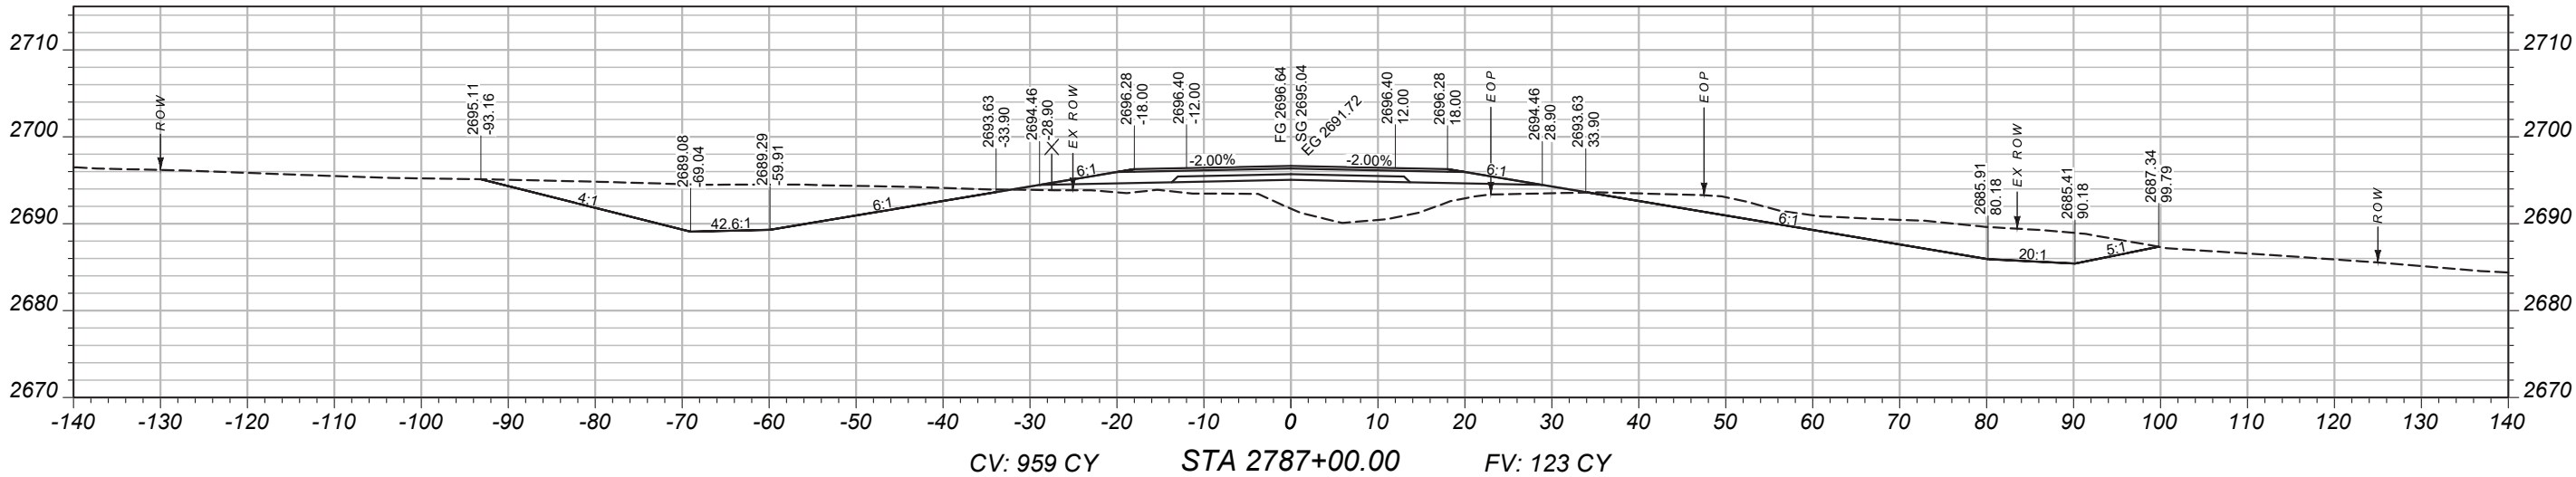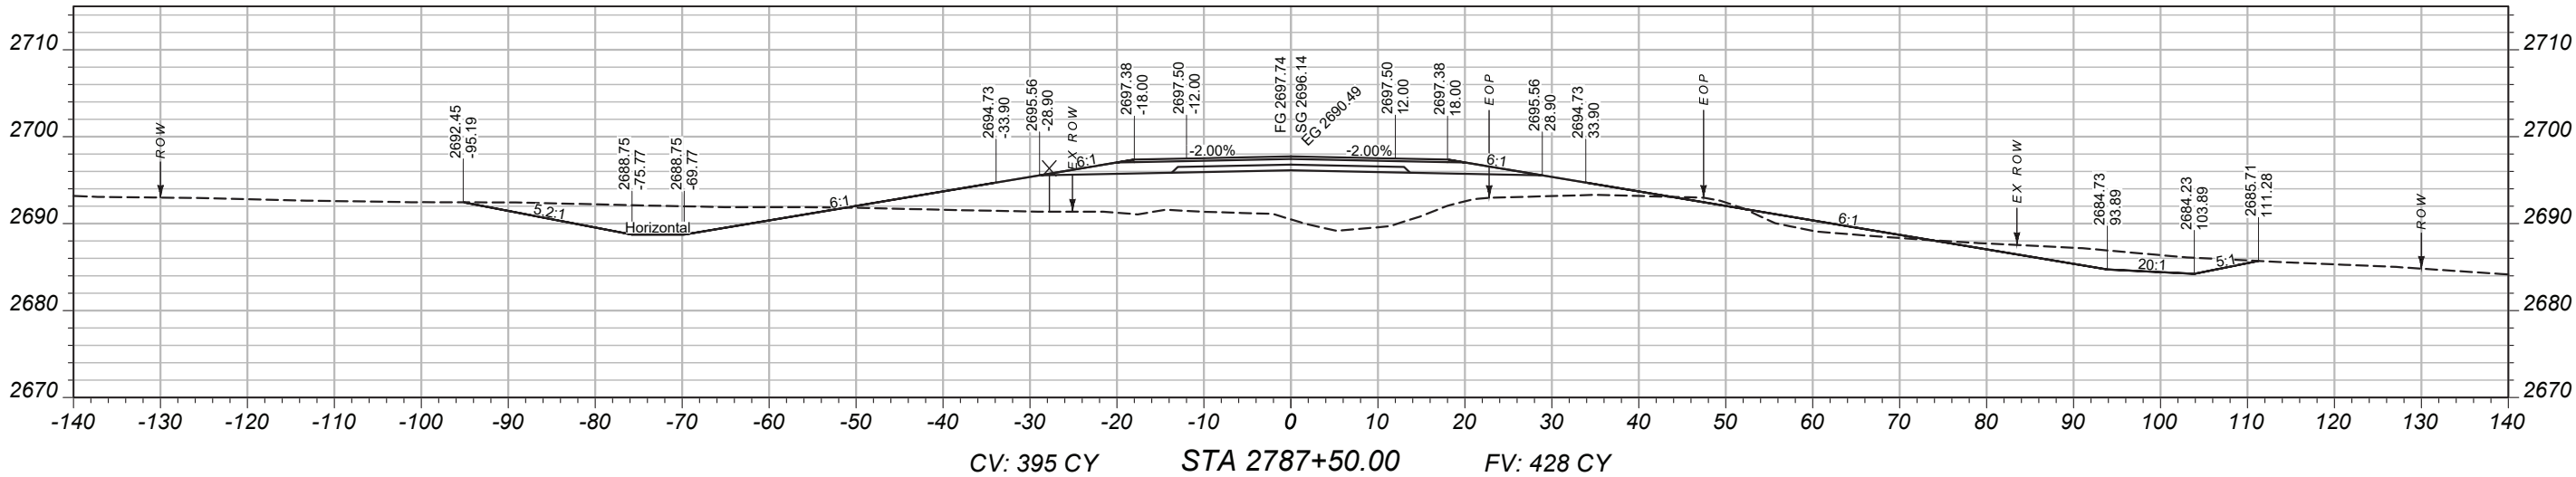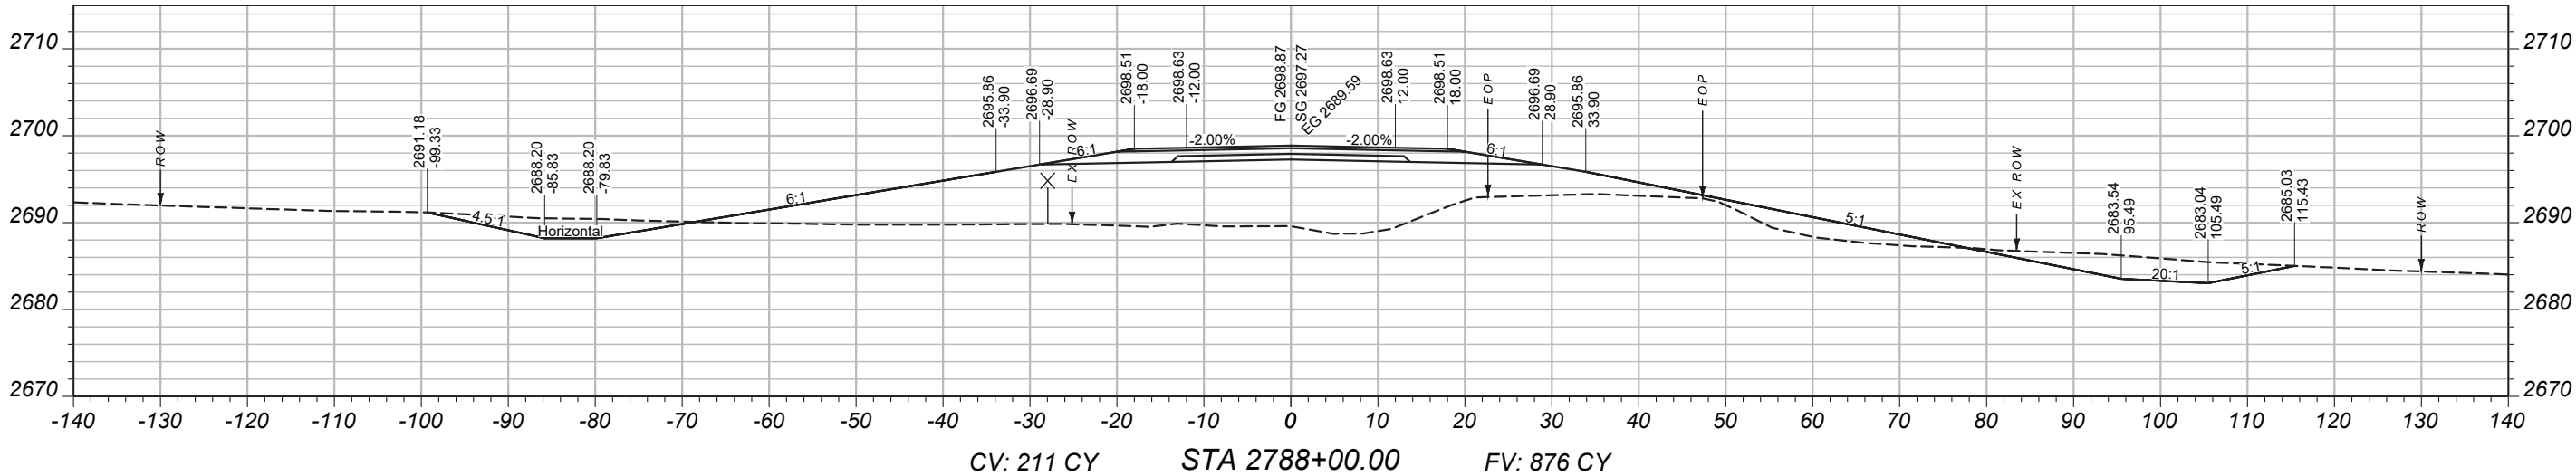

MAINLINE
CROSS-SECTIONS

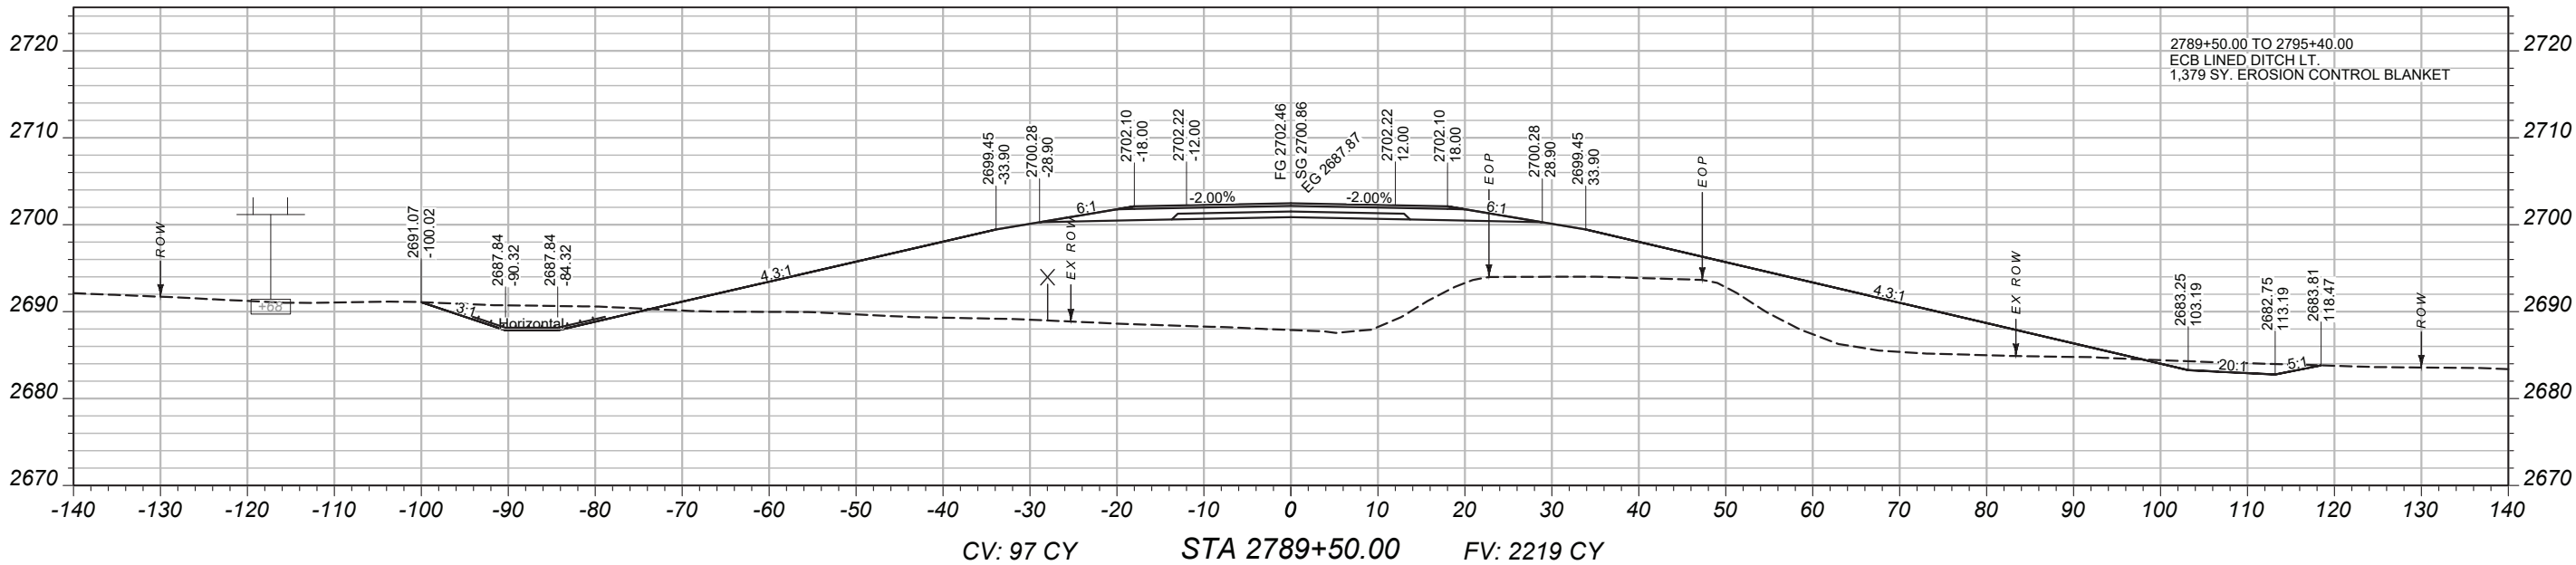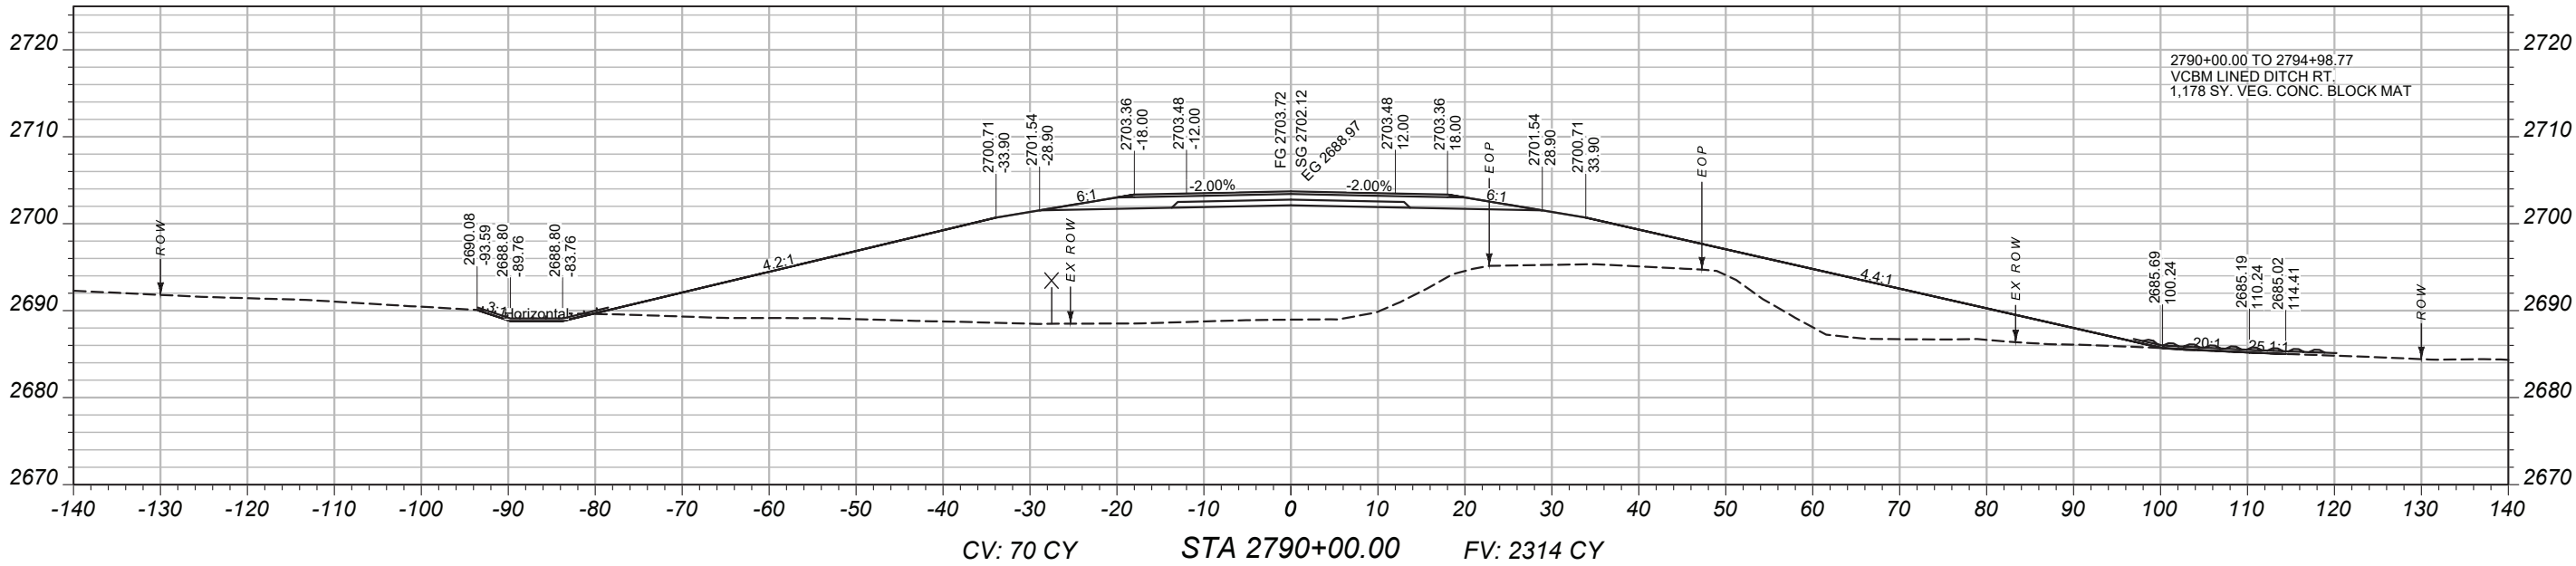

PROJECT NAME

BROCKWAY - WEST

COUNTY

MCCONE

PROJECT ID

SSS-NH 57-6(24)260

UPN

9728000

DESIGNED BY

B. FRANK

REVIEWED BY

CHECKED BY

J. CEREC

MONTANA
Department of Transportation

CROSS SECTIONS

11/29/2025 8:23 AM

MAINLINE
CROSS-SECTIONS

PROJECT NAME
BROCKWAY - WEST

COUNTY
MCCONE

PROJECT ID
SSS-NH 57-6(24)260

UPN
9728000

DESIGNED BY
B. FRANK

9/14/2023

REVIEWED BY

CHECKED BY
J. CERECK



03/2026

9728000RDLA V003.DWG






CROSS SECTIONS

11/29/2025 8:23 AM

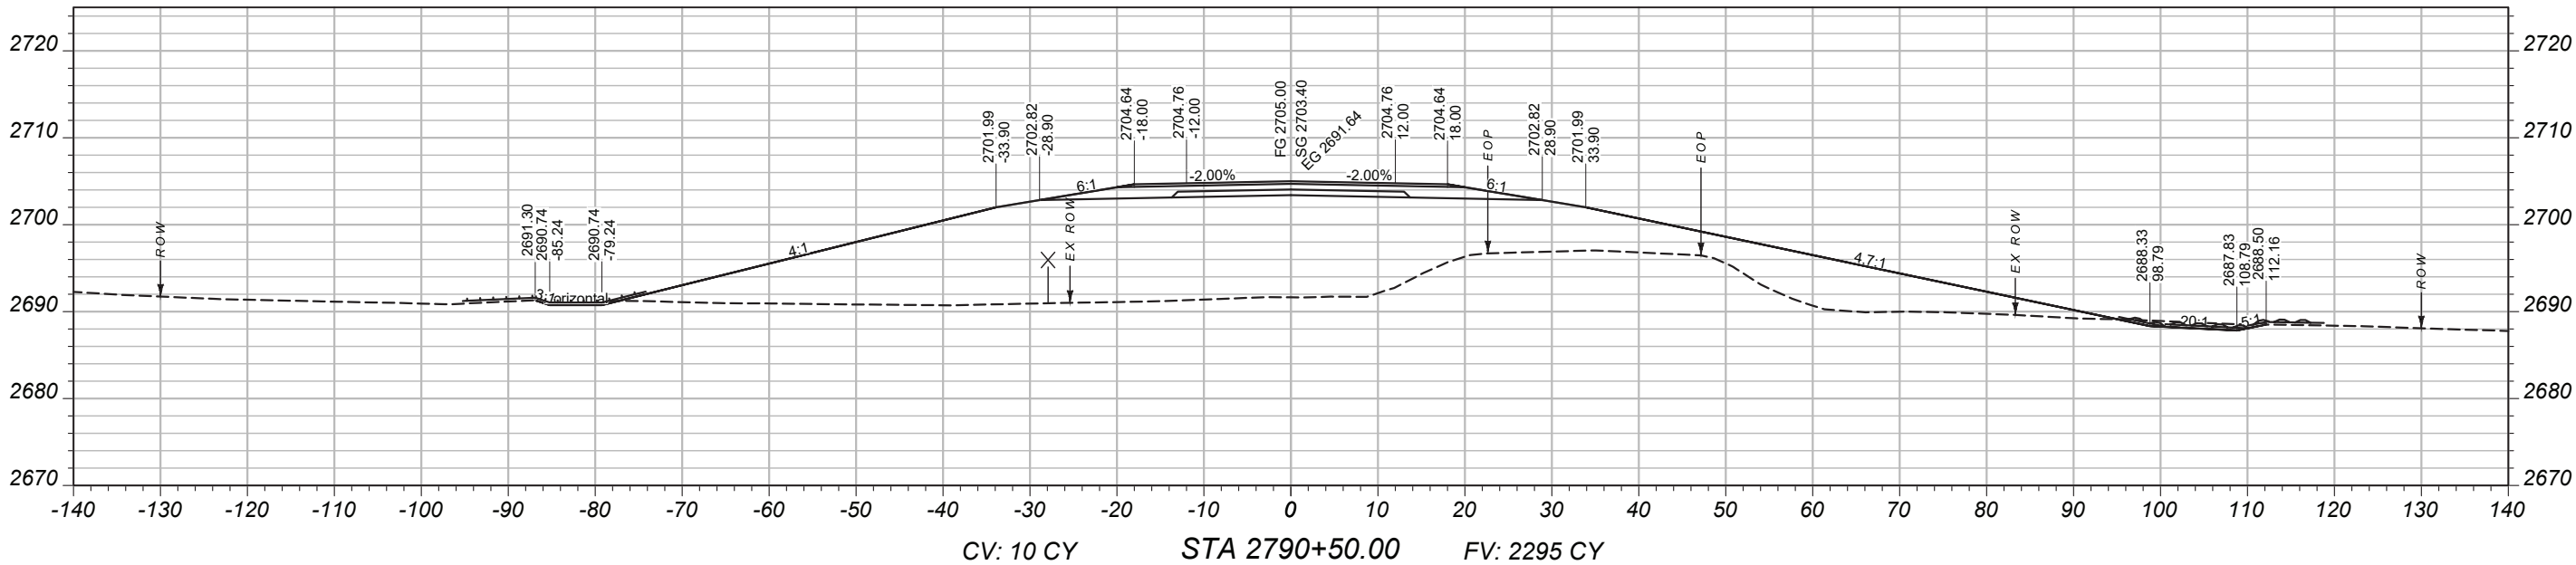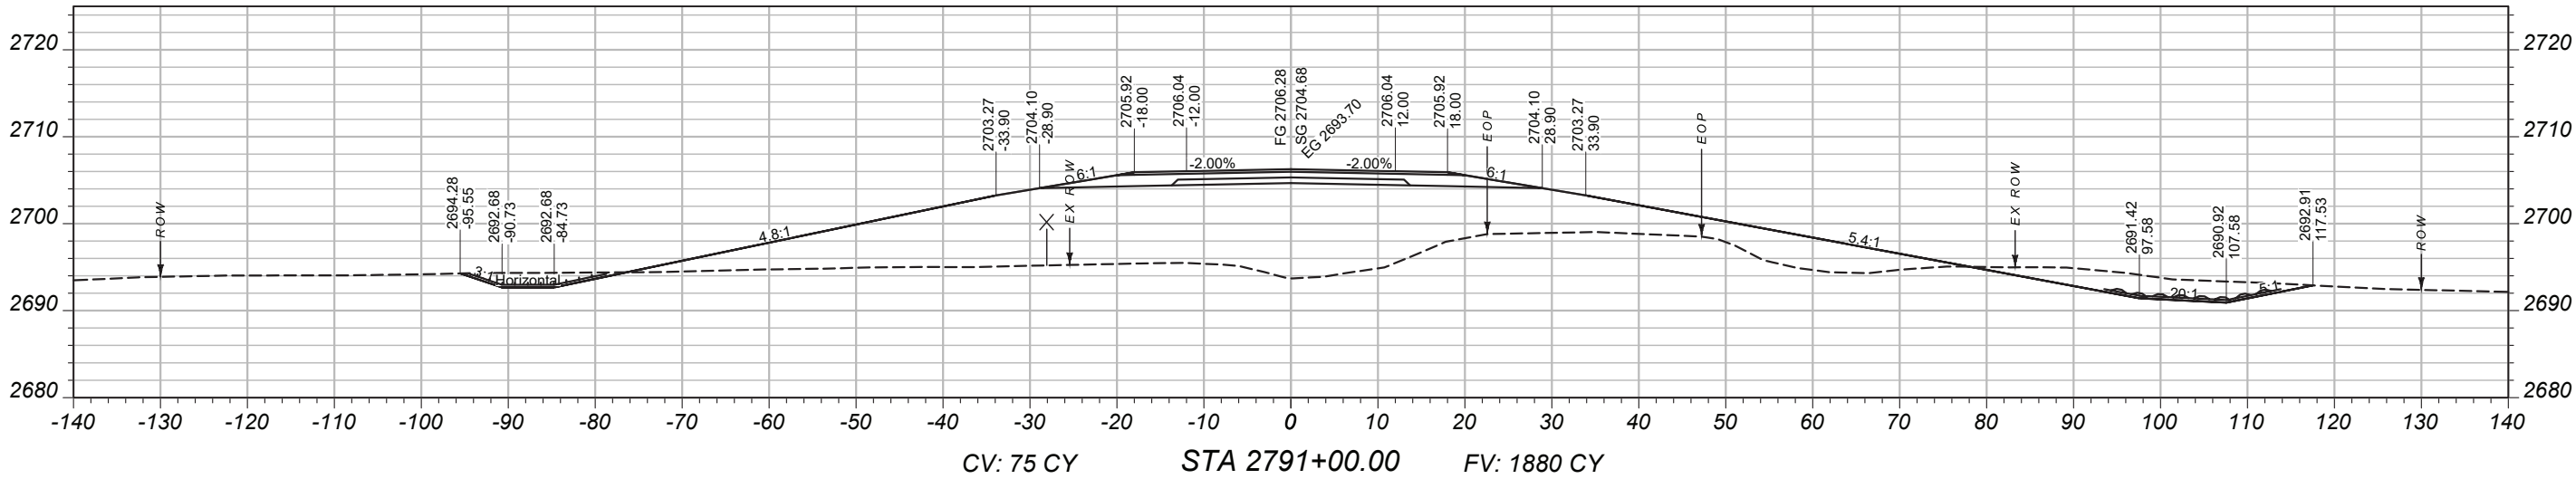

MAINLINE
CROSS-SECTIONS

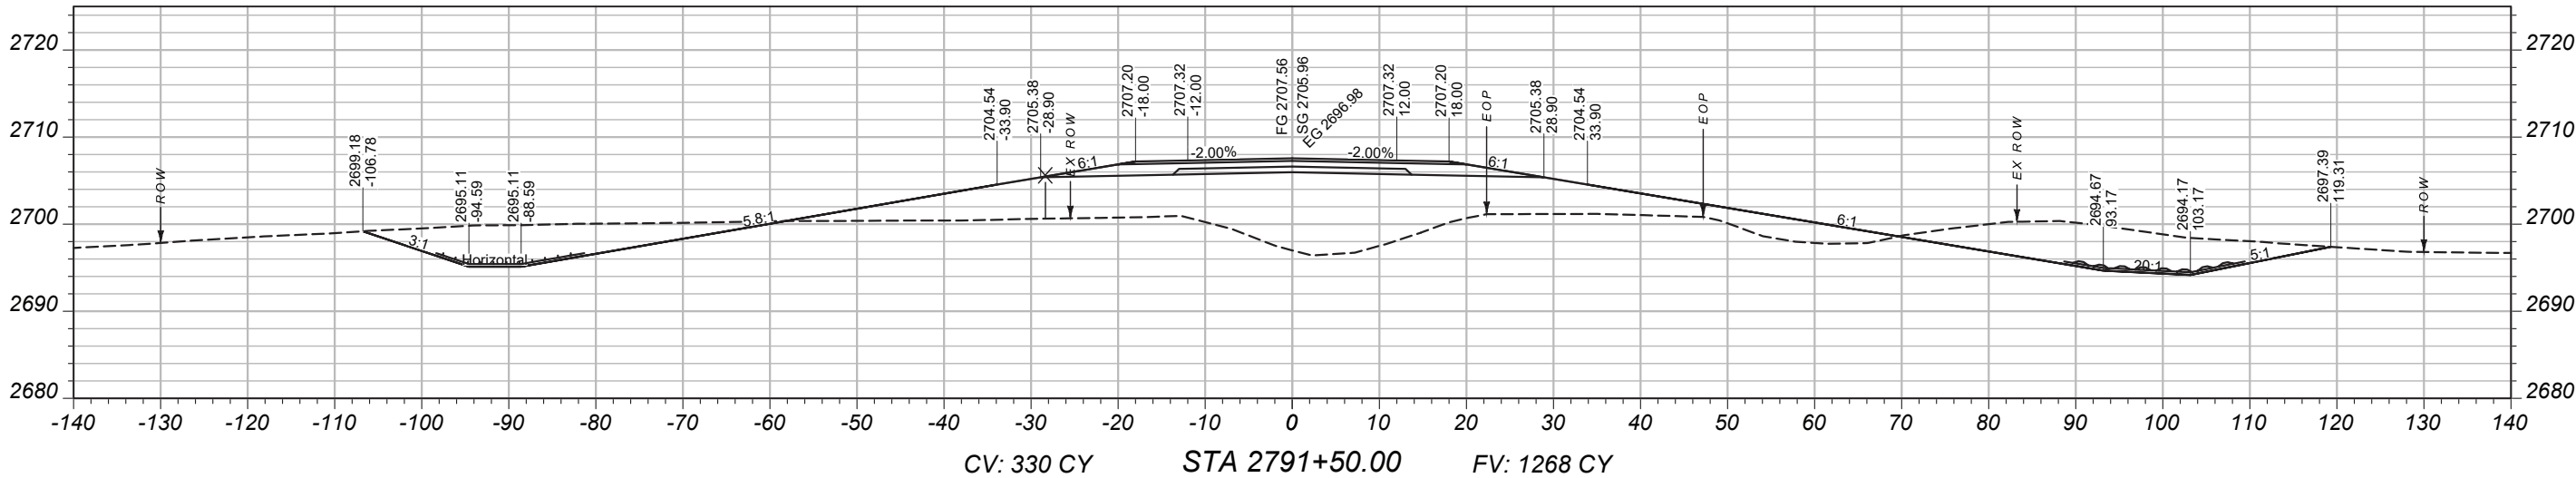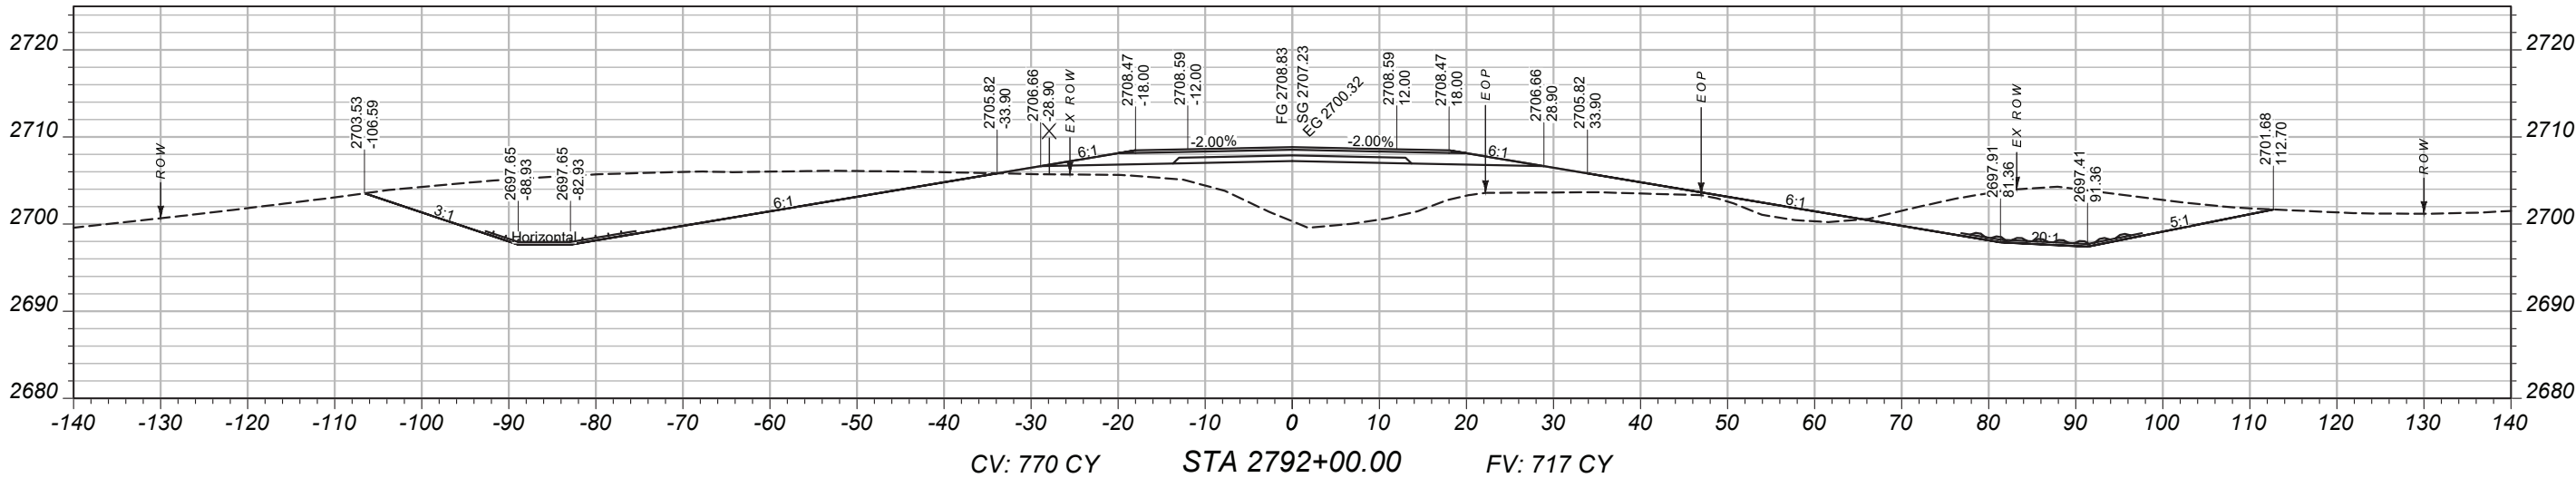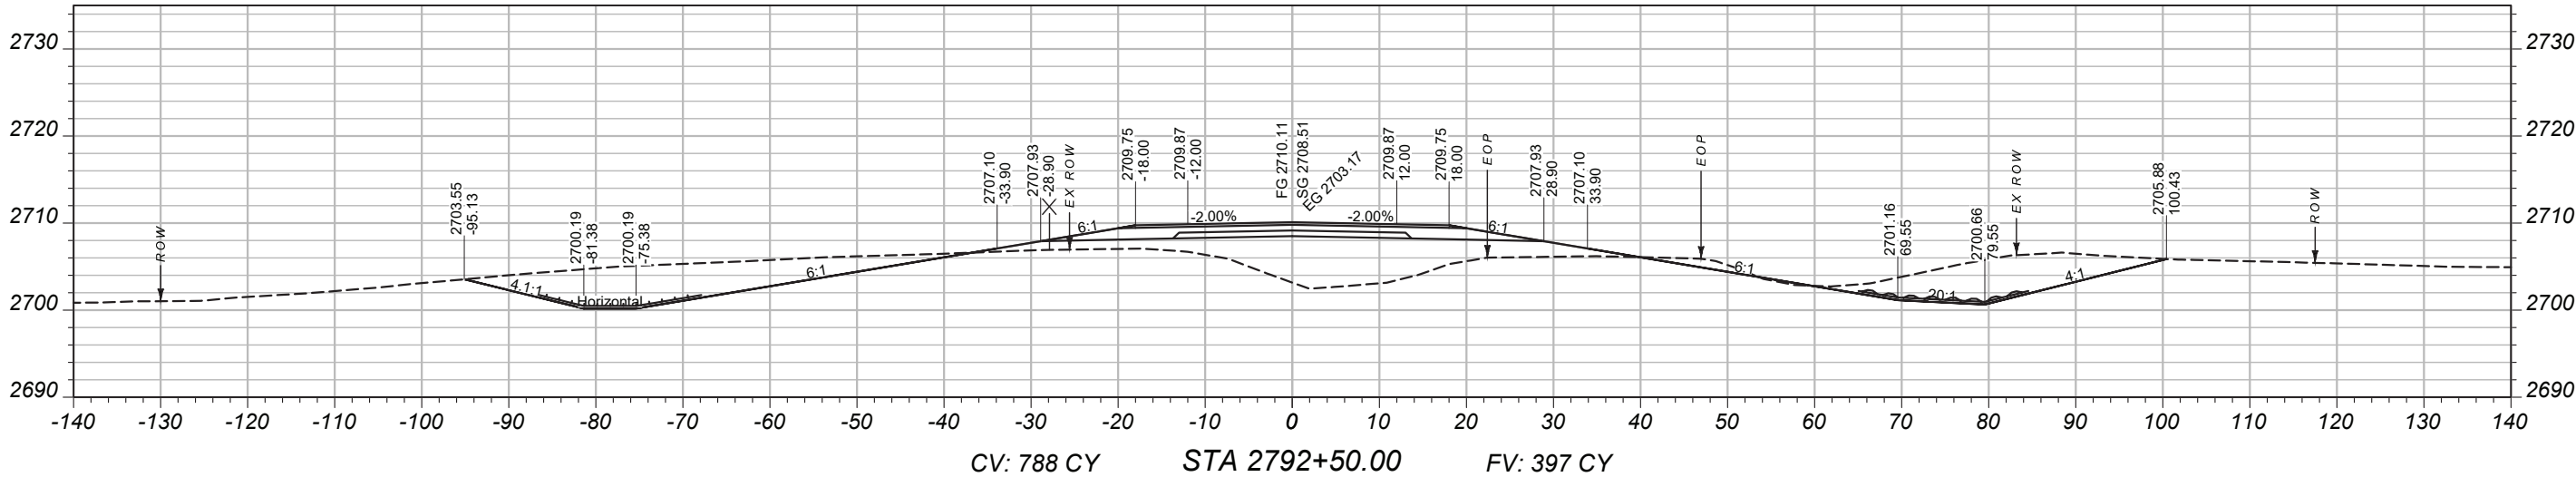

PROJECT NAME

BROCKWAY - WEST

COUNTY

MCCONE

PROJECT ID

SSS-NH 57-6(24)260

UPN

9728000

DESIGNED BY

9/14/2023

REVIEWED BY

CHECKED BY




03/2026

9728000RDLA V003.DWG



CROSS SECTIONS

MAINLINE
CROSS-SECTIONS

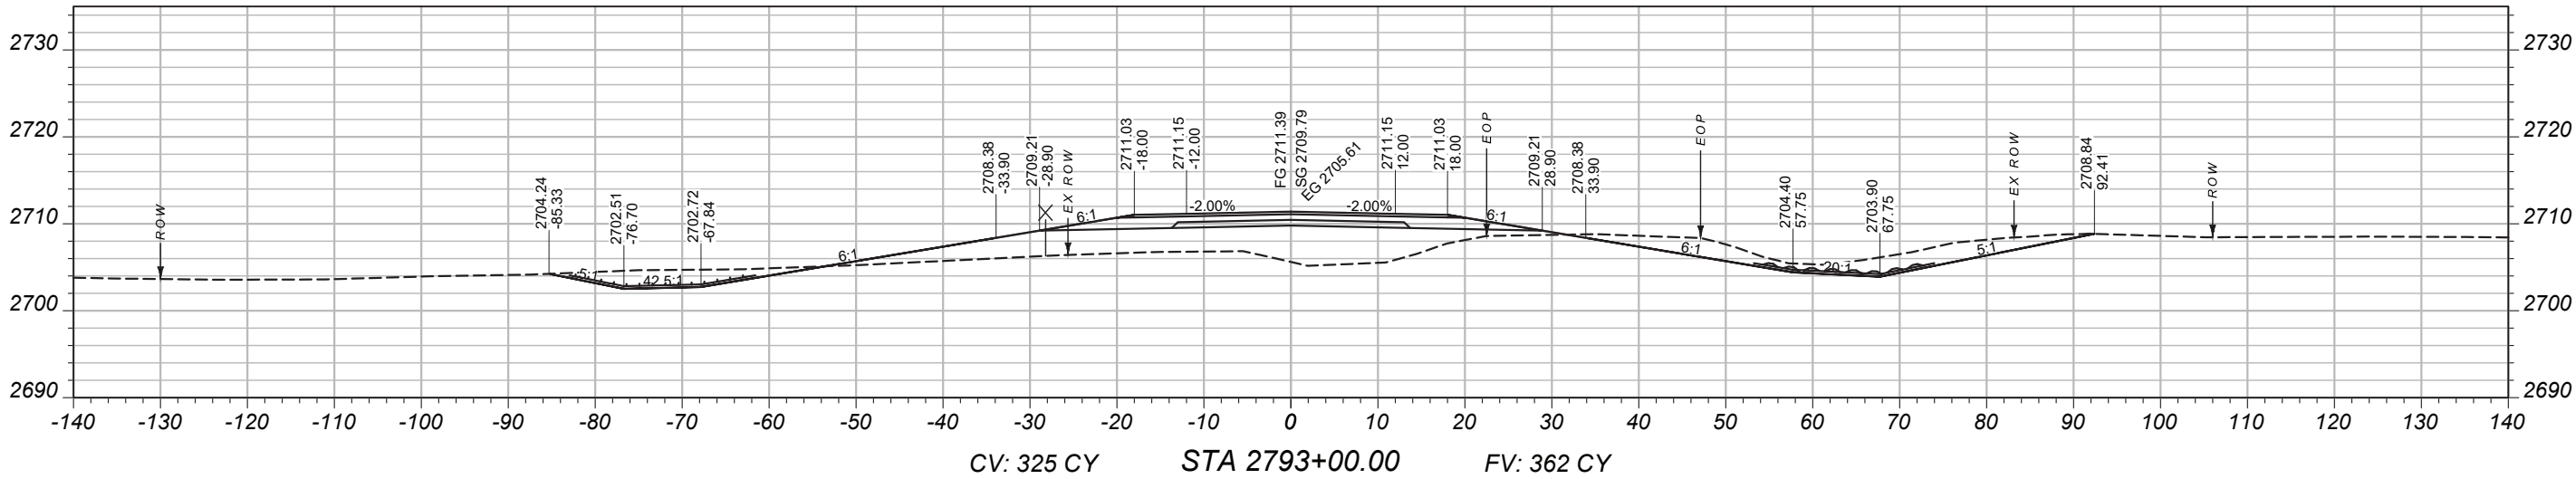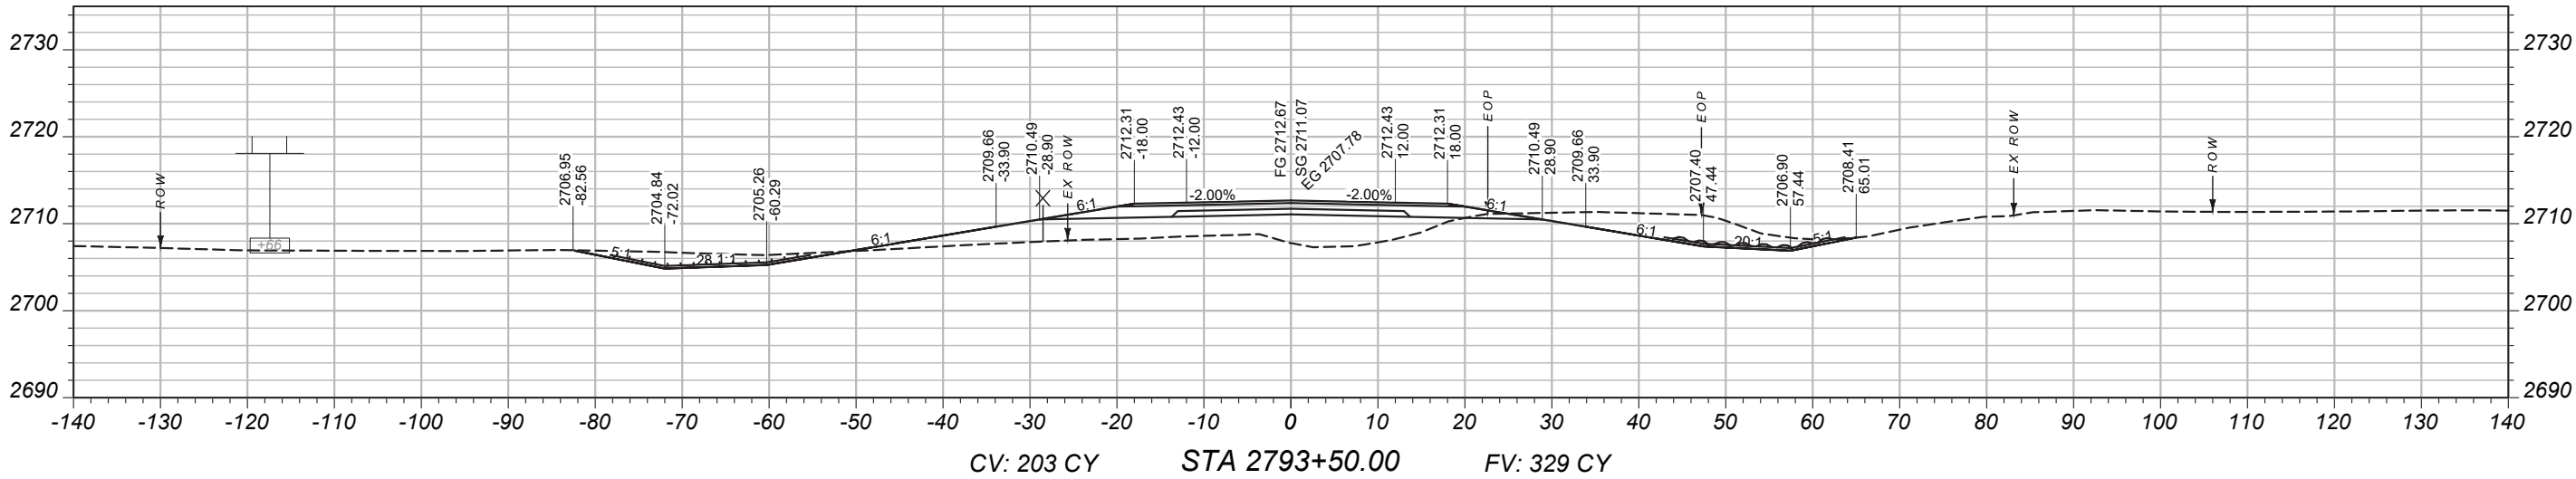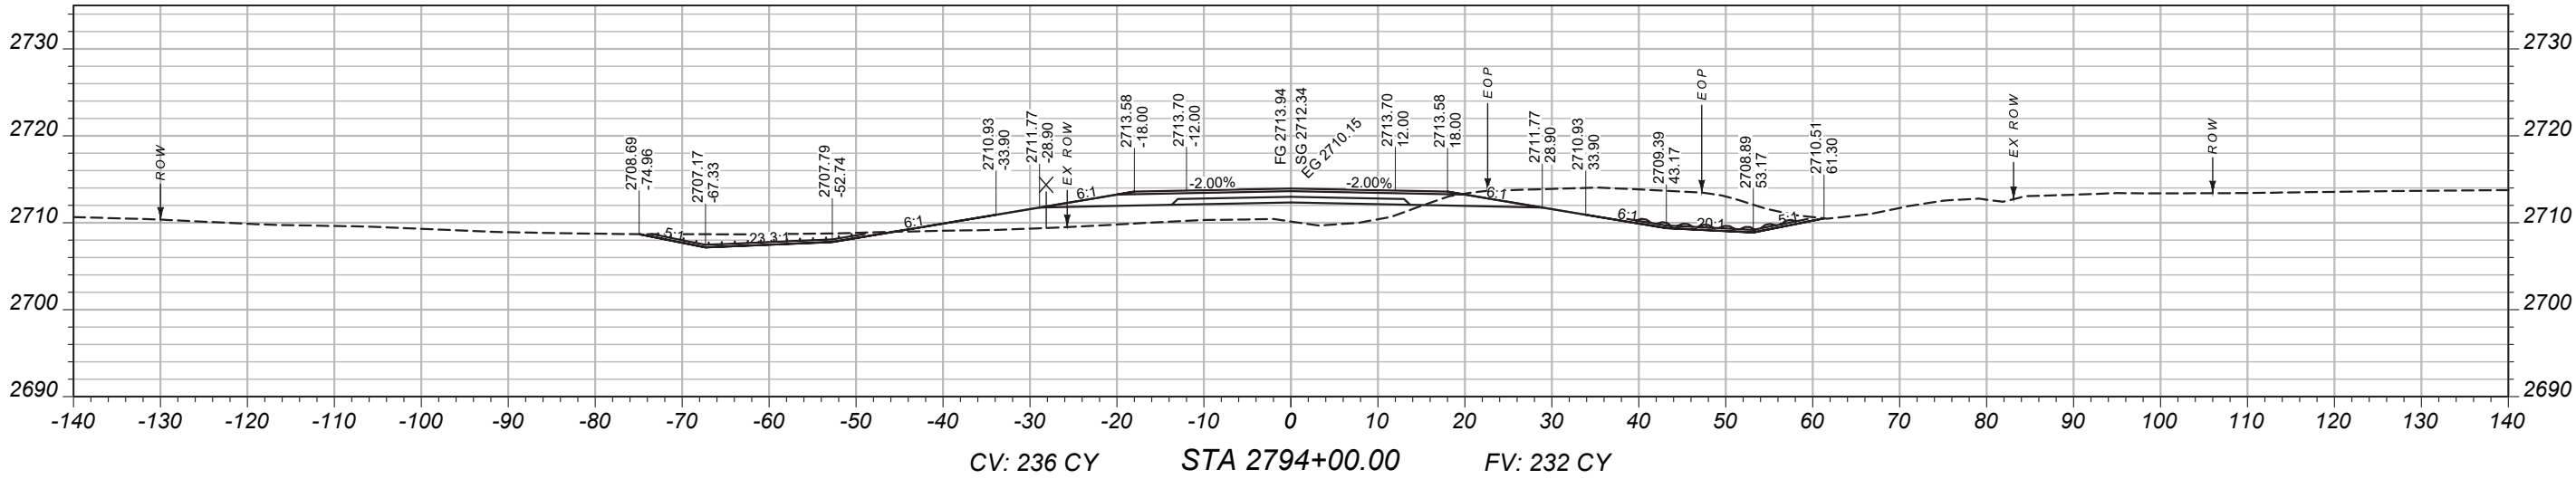

PROJECT NAME

BROCKWAY - WEST

COUNTY

MCCONE

PROJECT ID

SSS-NH 57-6(24)260

UPN

9728000

DESIGNED BY

B. FRANK 9/14/2023

REVIEWED BY

CHECKED BY

J. CEREC 03/2026




9728000RDLA V003.DWG



CROSS SECTIONS

11/29/2025 8:23 AM

MAINLINE
CROSS-SECTIONS

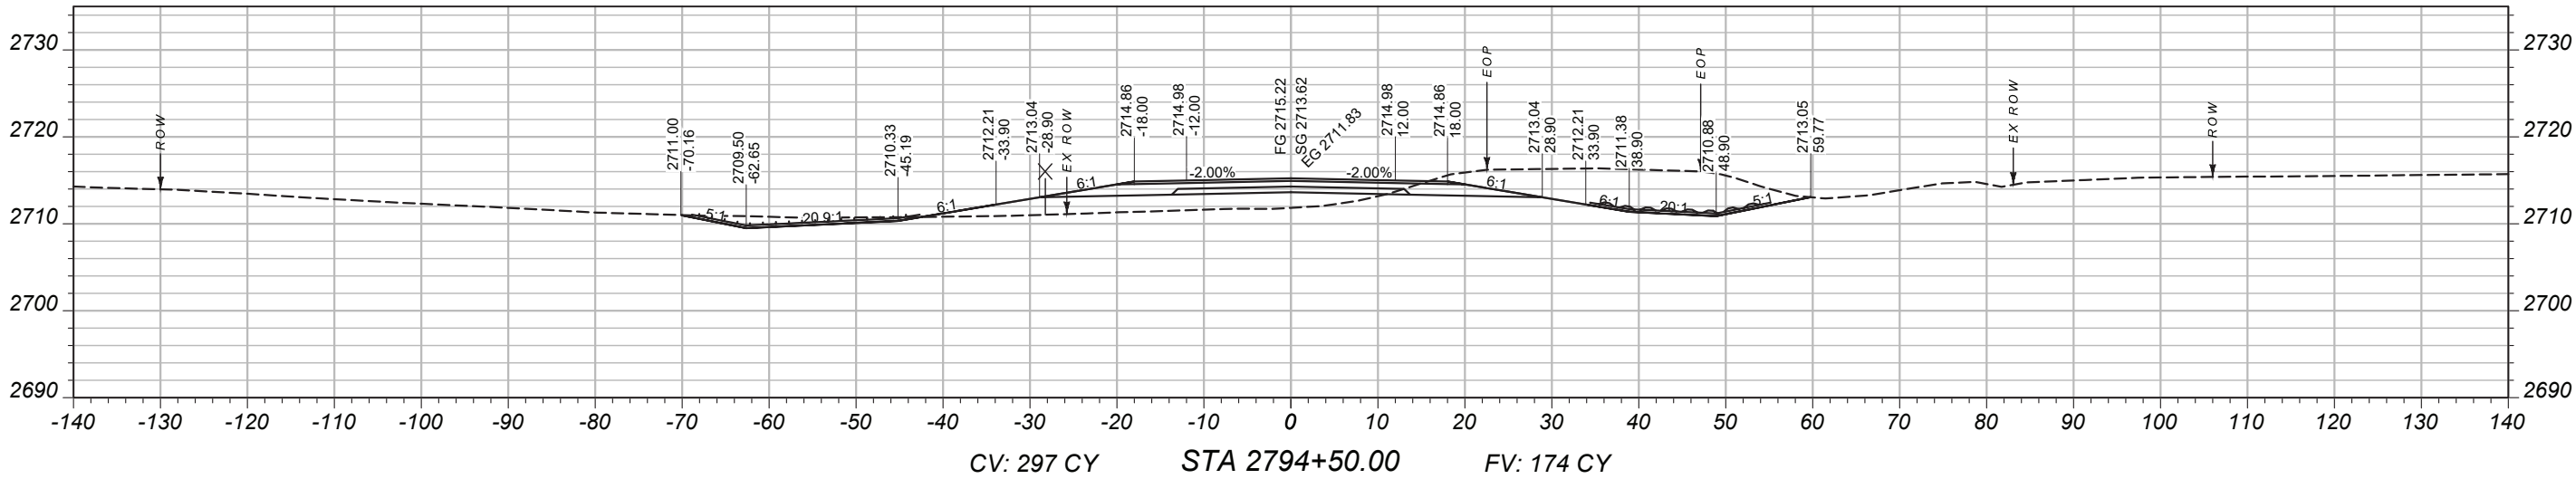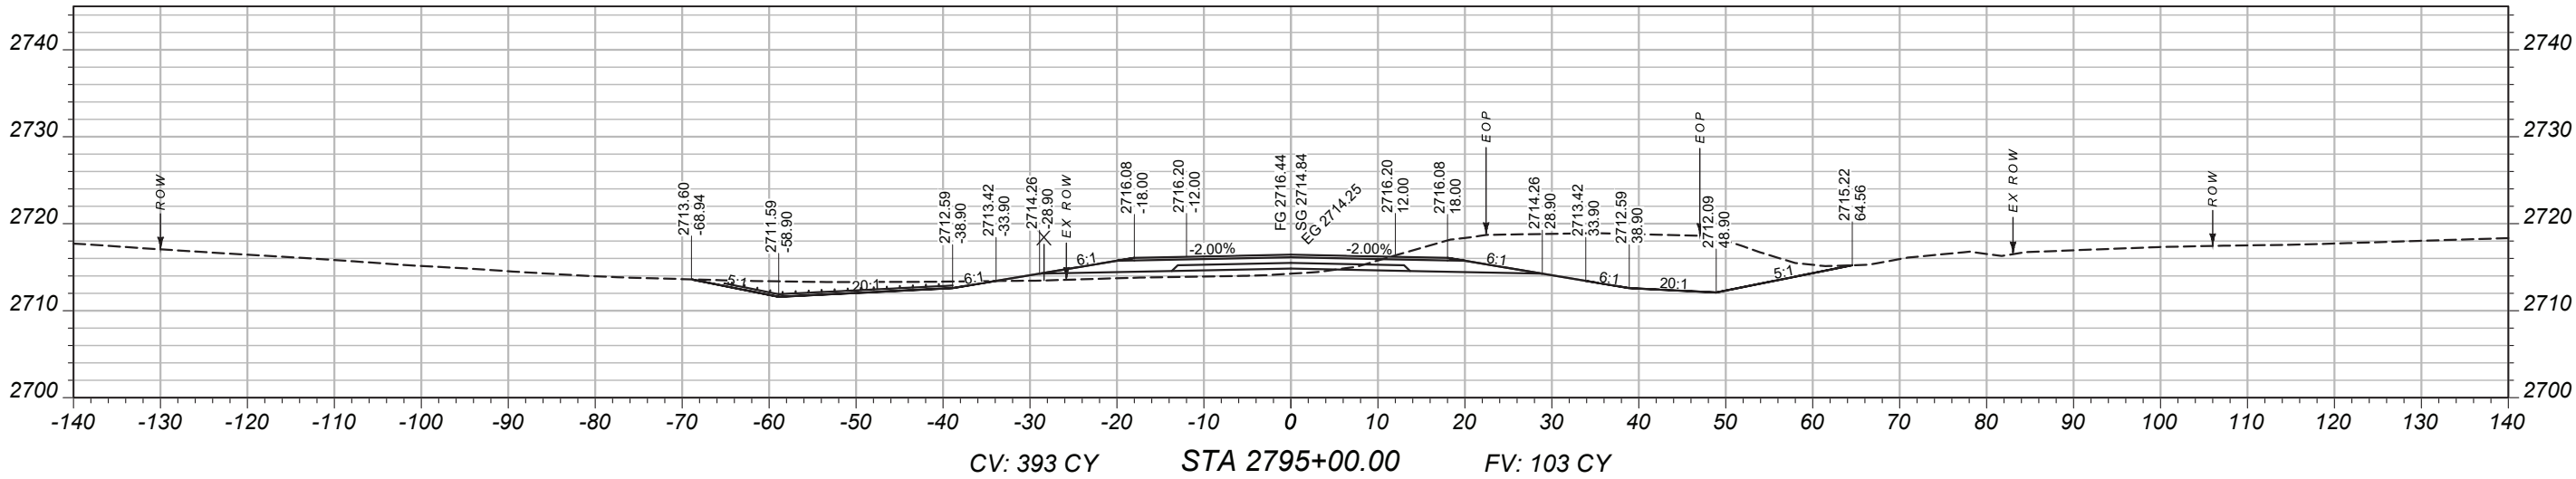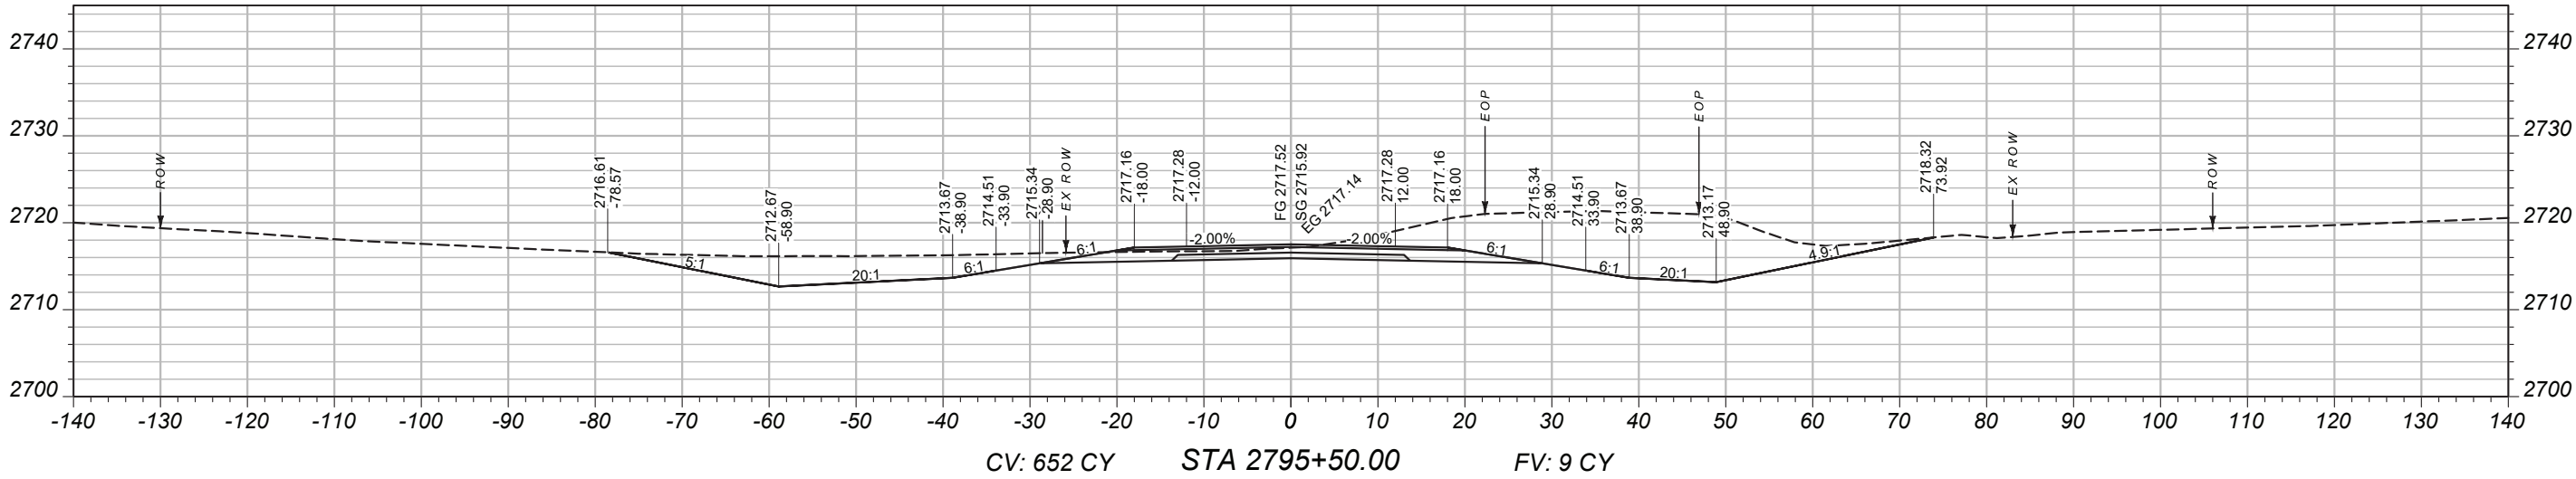

PROJECT NAME

BROCKWAY - WEST

COUNTY

MCCONE

PROJECT ID

SSS-NH 57-6(24)260

UPN

9728000

DESIGNED BY

B. FRANK

REVIEWED BY

CHECKED BY

J. CERECK

03/2026




9728000RDLA V003.DWG



CROSS SECTIONS

11/29/2025 8:23 AM

MAINLINE
CROSS-SECTIONS

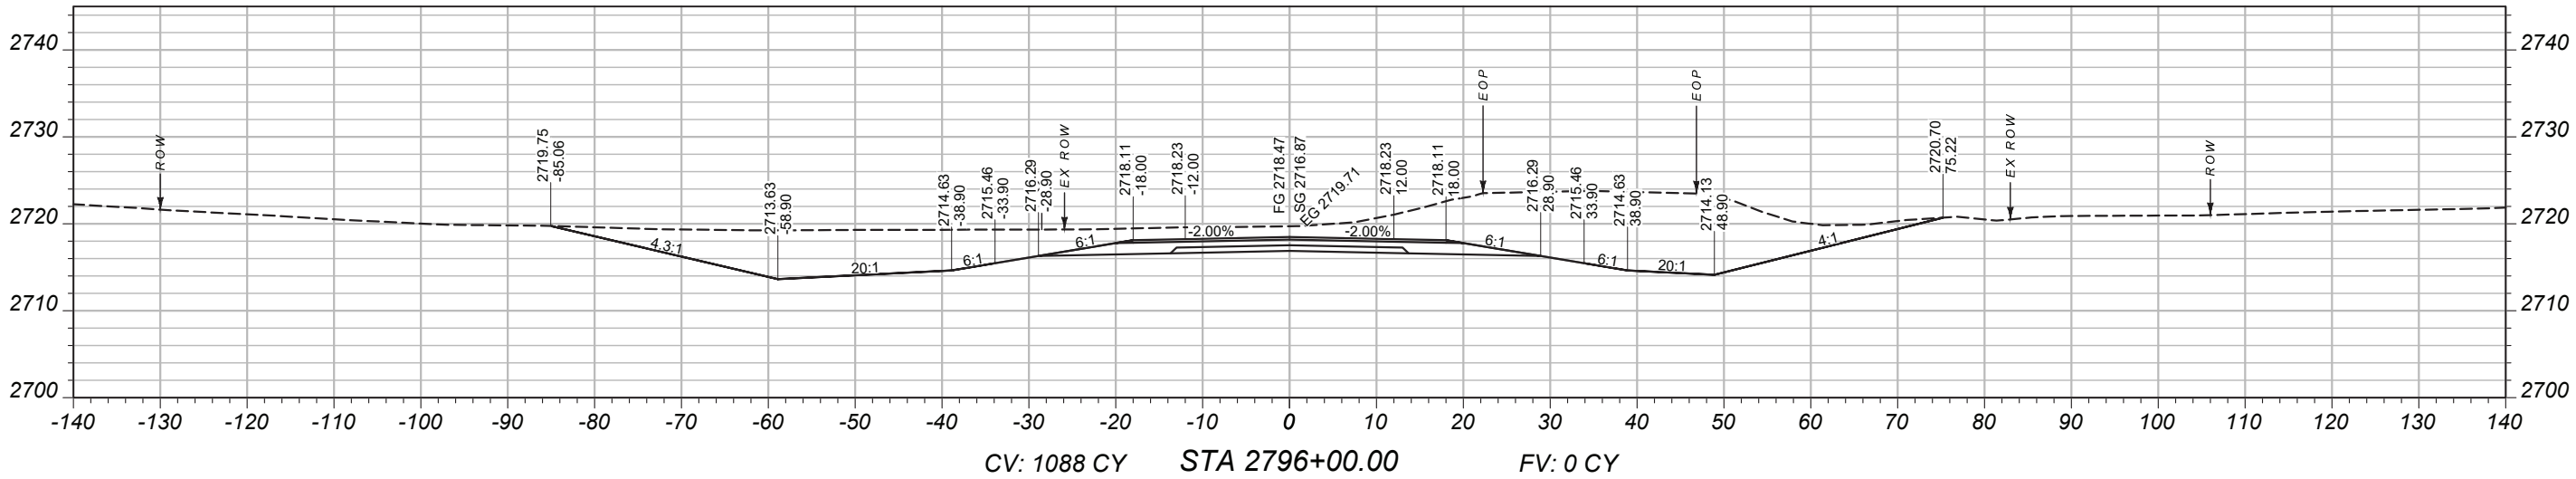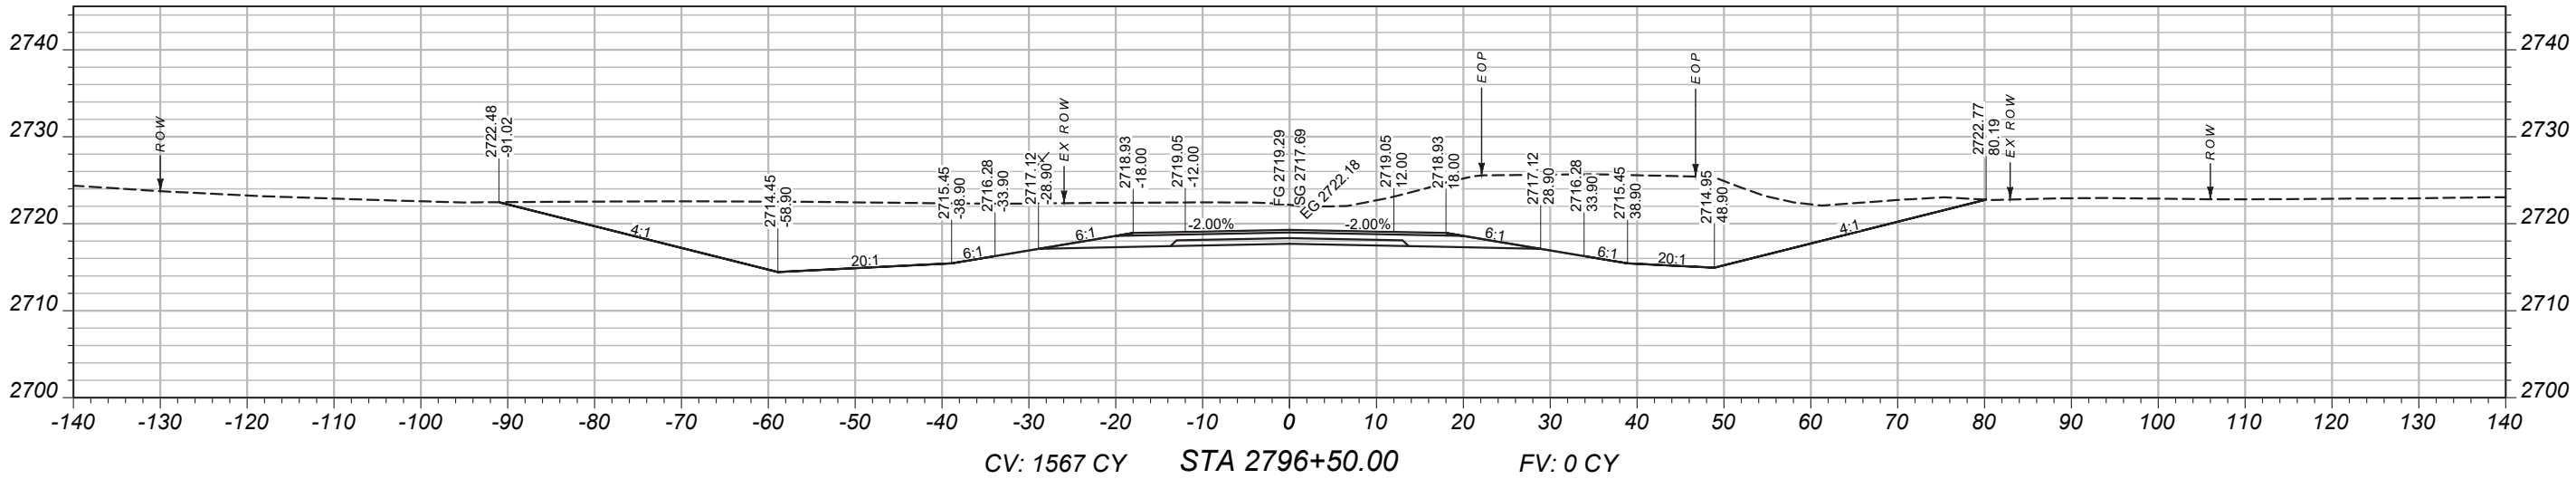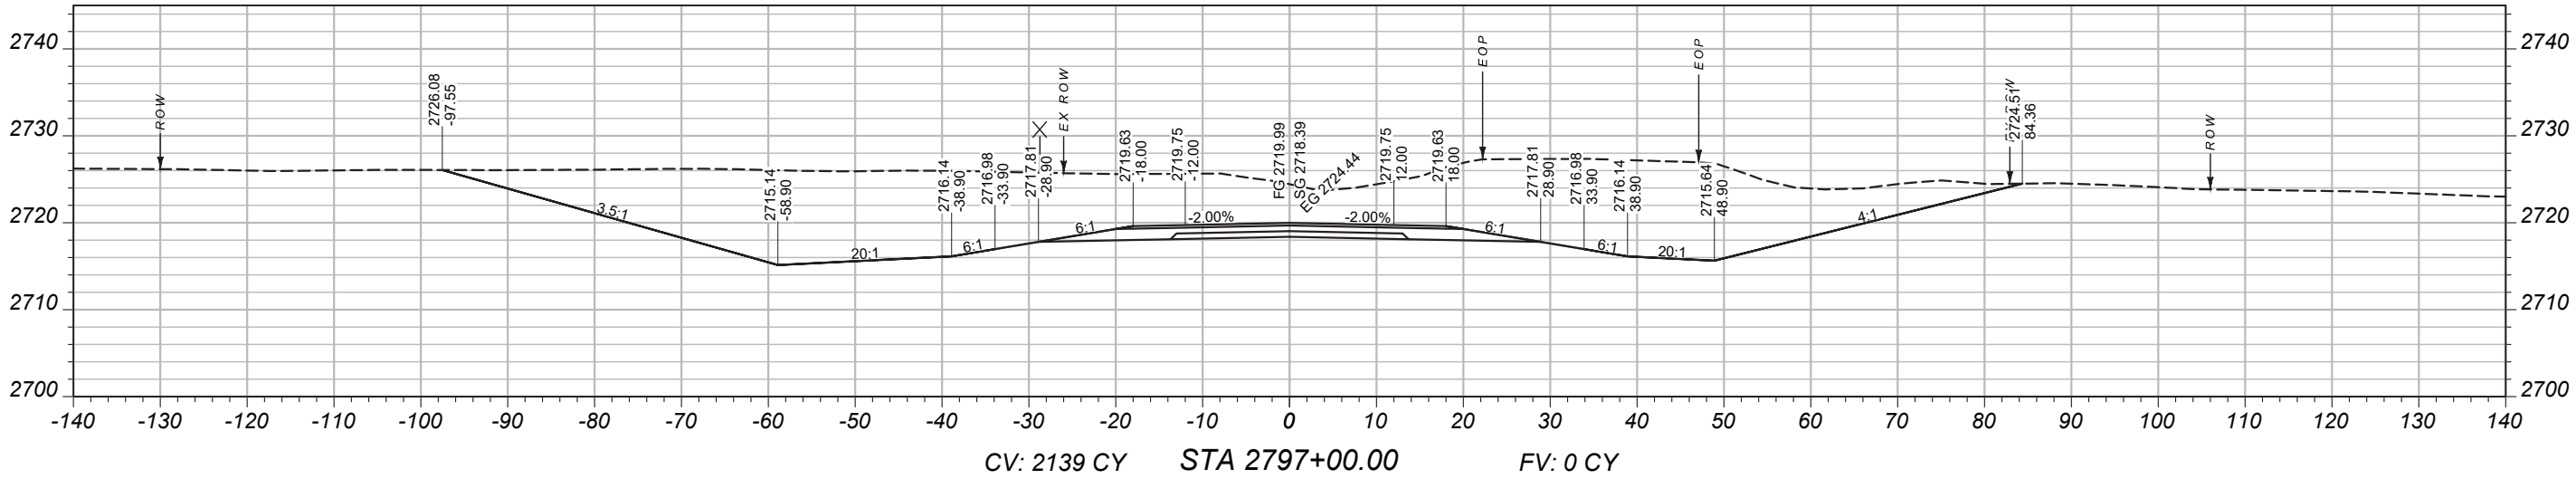

PROJECT NAME
BROCKWAY - WEST

COUNTY

MCCONE

PROJECT ID

SSS-NH 57-6(24)260

UPN

9728000

DESIGNED BY
B. FRANK

REVIEWED BY

CHECKED BY

J. CEREC

03/2026
9728000RDLA V003.DWG



CROSS SECTIONS

11/29/2025 8:23 AM

MAINLINE
CROSS-SECTIONS

PROJECT NAME
BROCKWAY - WEST

COUNTY
MCCONE

PROJECT ID
SSS-NH 57-6(24)260

UPN
9728000

DESIGNED BY
B. FRANK

9/14/2023

REVIEWED BY

CHECKED BY

03/2026



J. CERECK

9728000RDLA V003.DWG



CROSS SECTIONS

11/29/2025 8:23 AM

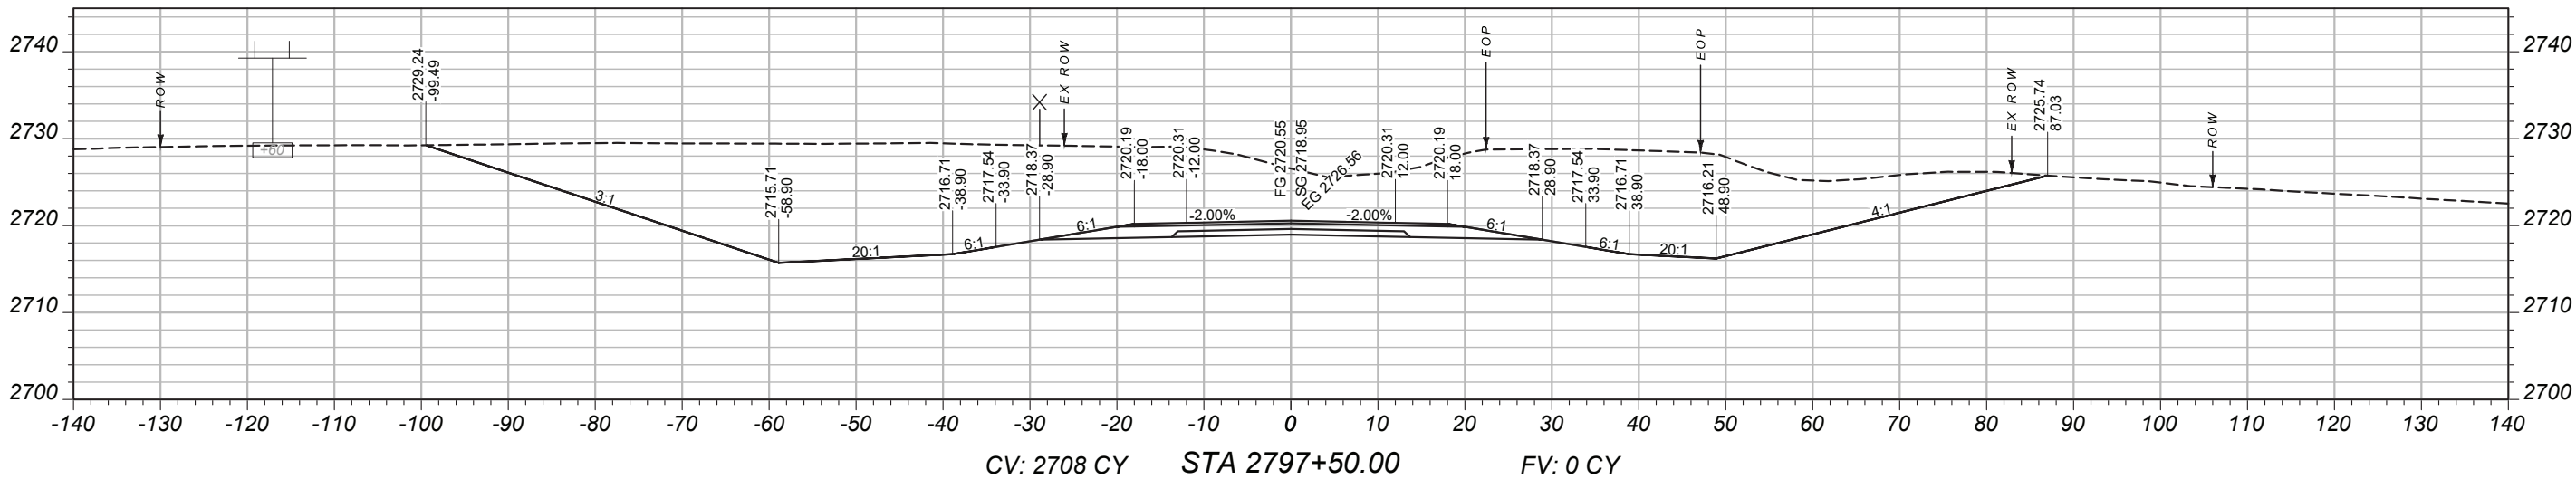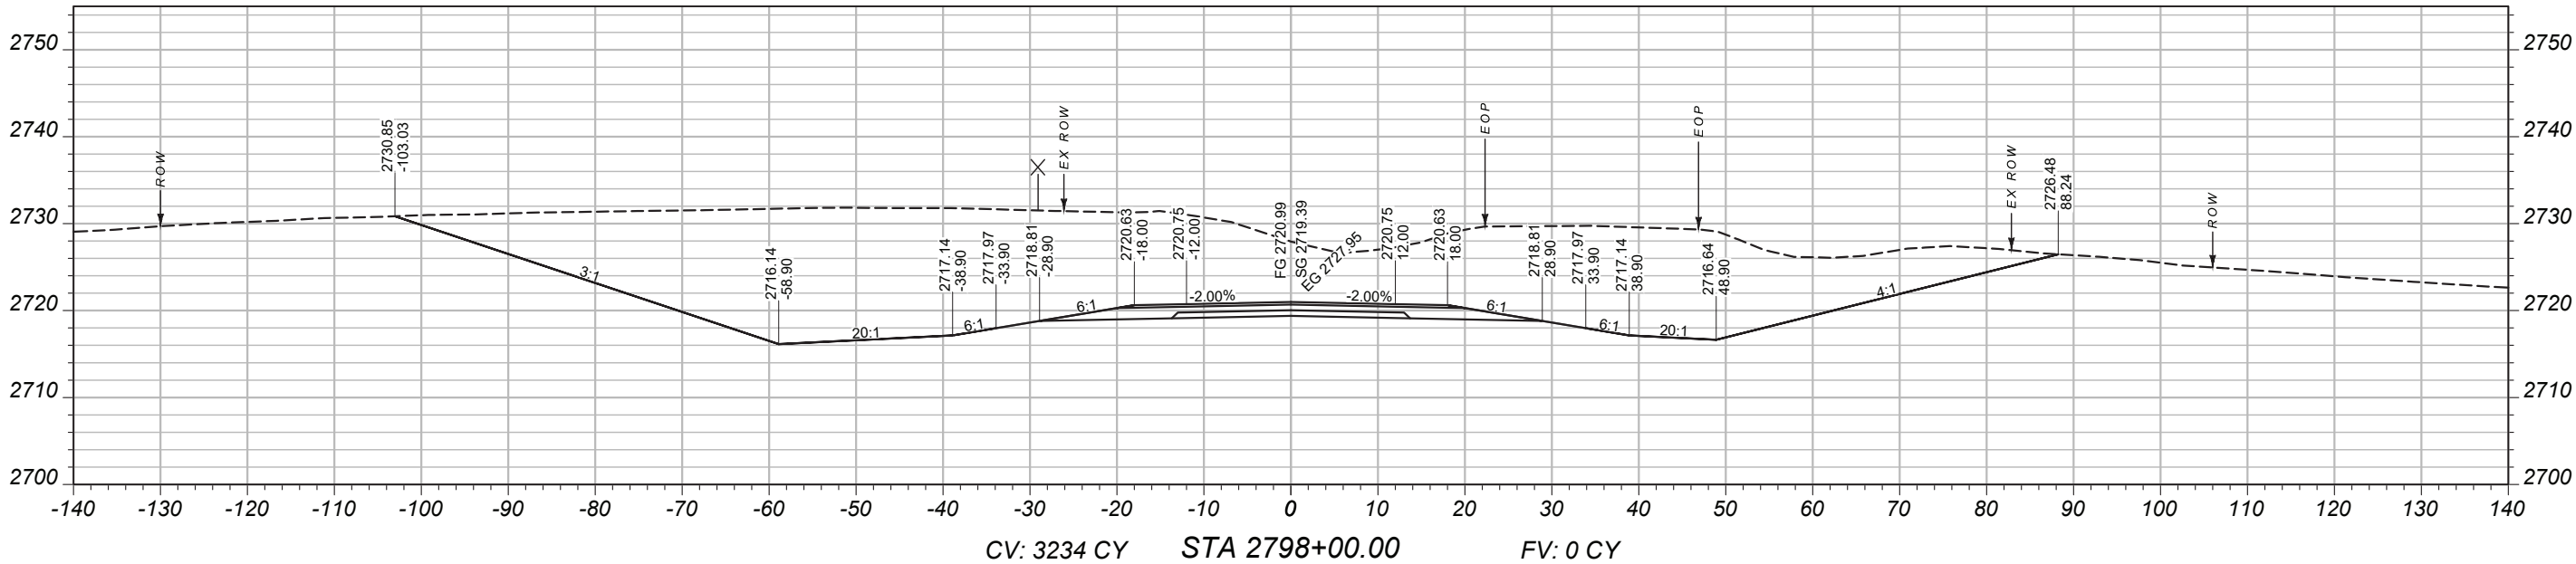

MAINLINE
CROSS-SECTIONS

PROJECT NAME
BROCKWAY - WEST

COUNTY
MCCONE

PROJECT ID
SSS-NH 57-6(24)260

UPN
9728000

DESIGNED BY
B. FRANK

9/14/2023

REVIEWED BY

CHECKED BY

03/2026



J. CERECK

9728000RDLA V003.DWG



CROSS SECTIONS

11/29/2025 8:23 AM

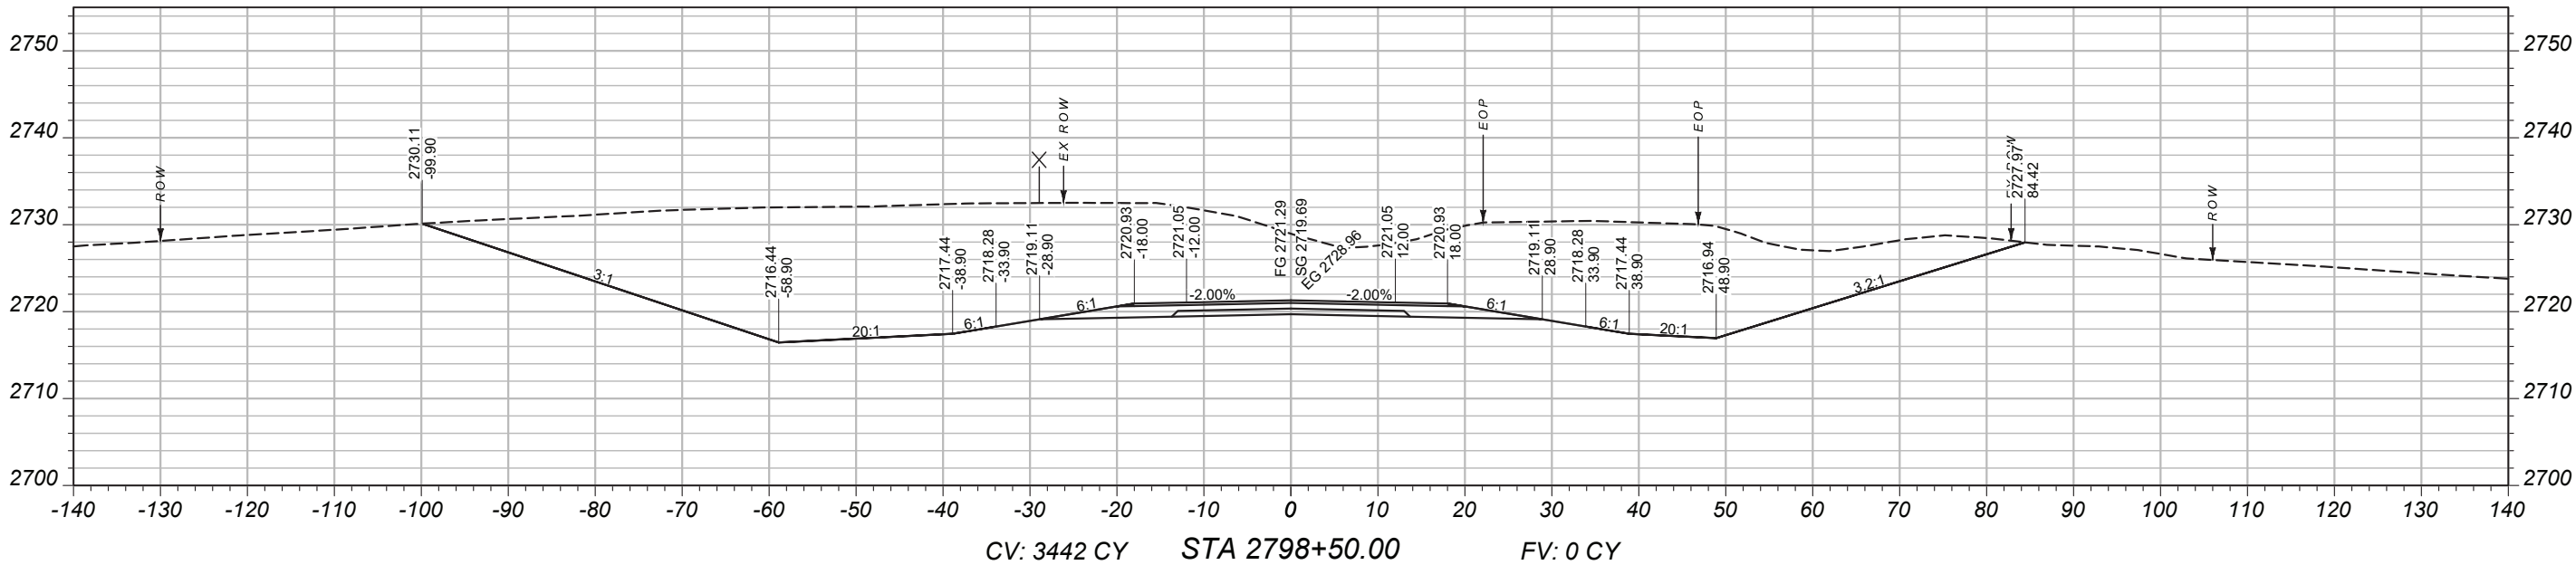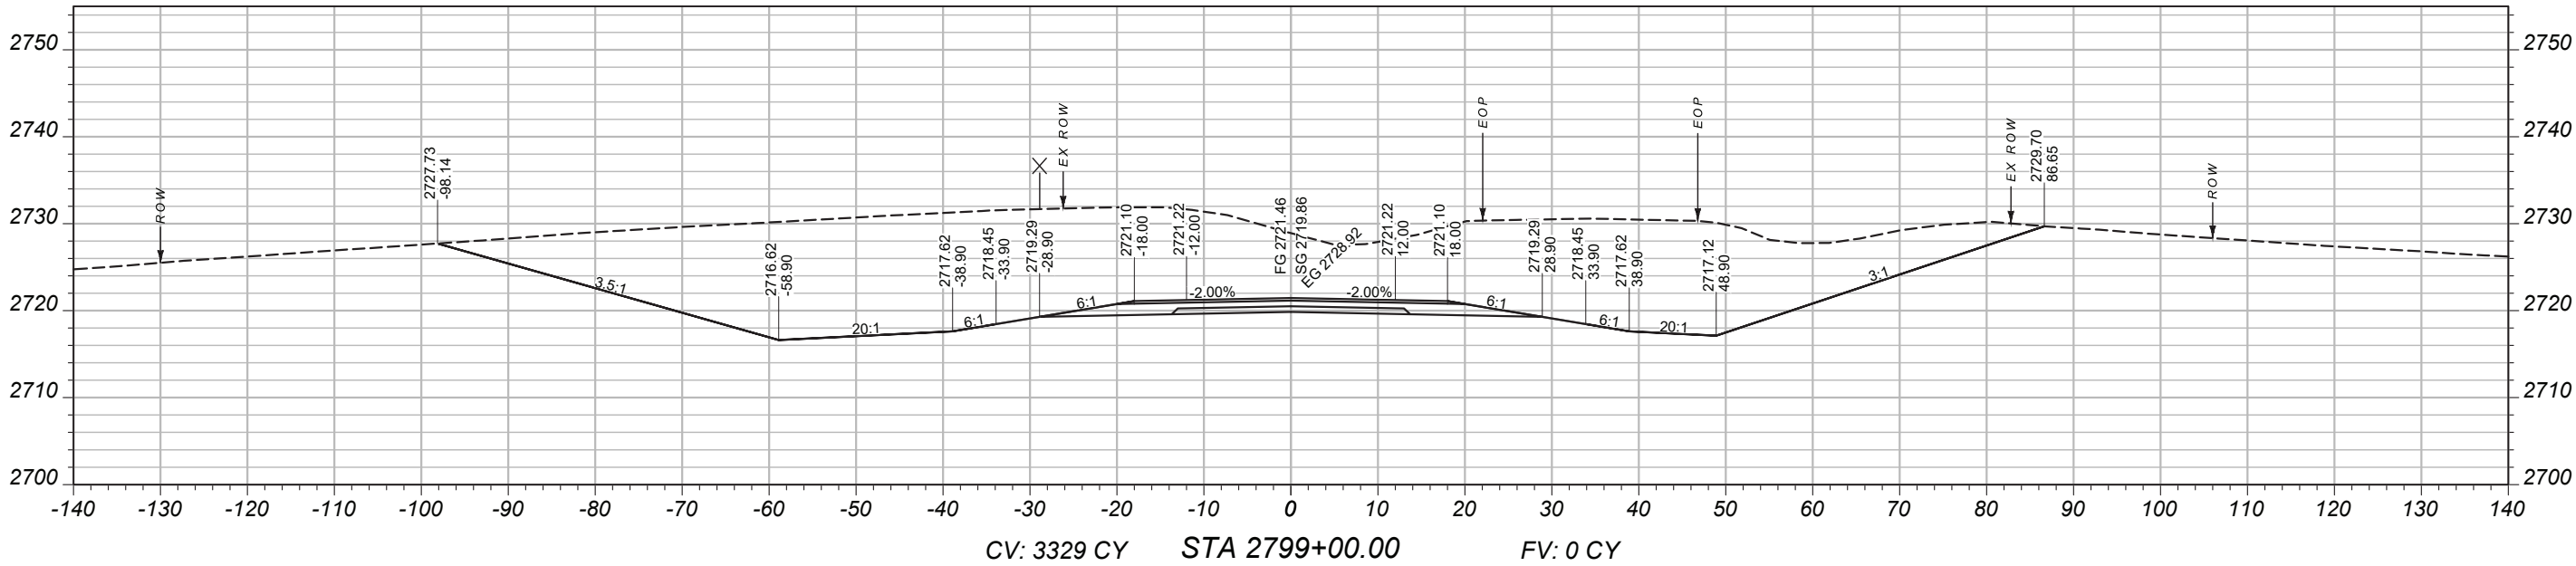

MAINLINE
CROSS-SECTIONS

PROJECT NAME
BROCKWAY - WEST

COUNTY
MCCONE

PROJECT ID
SSS-NH 57-6(24)260

UPN
9728000

DESIGNED BY
B. FRANK

9/14/2023

REVIEWED BY

CHECKED BY

J. CERECK



03/2026

9728000RDLA V003.DWG



CROSS SECTIONS

11/29/2025 8:23 AM

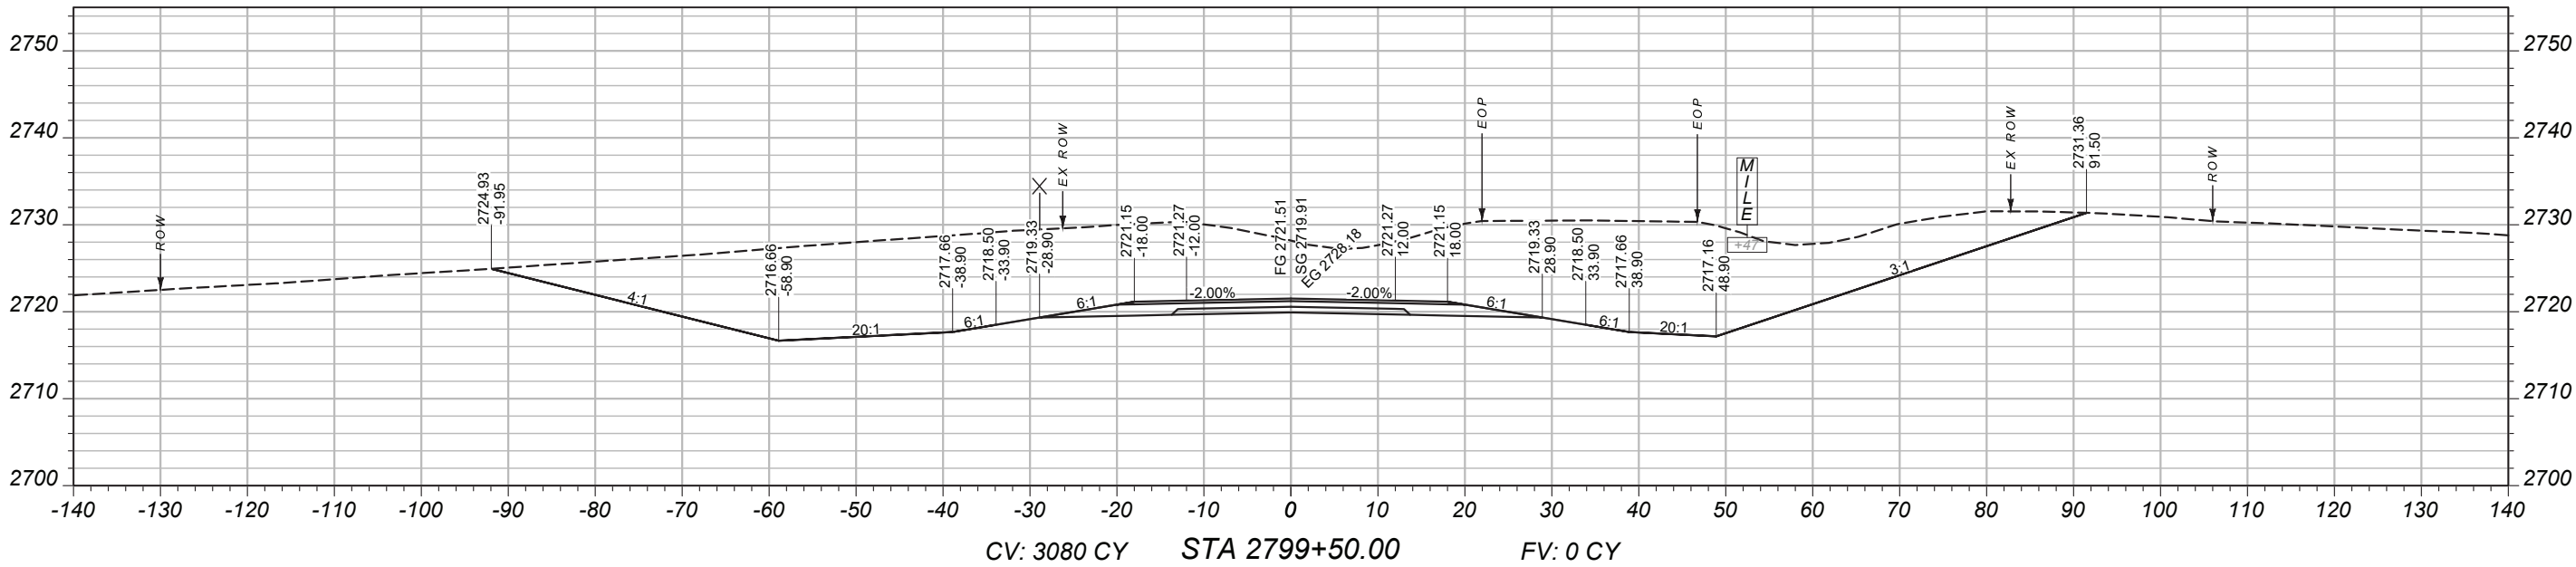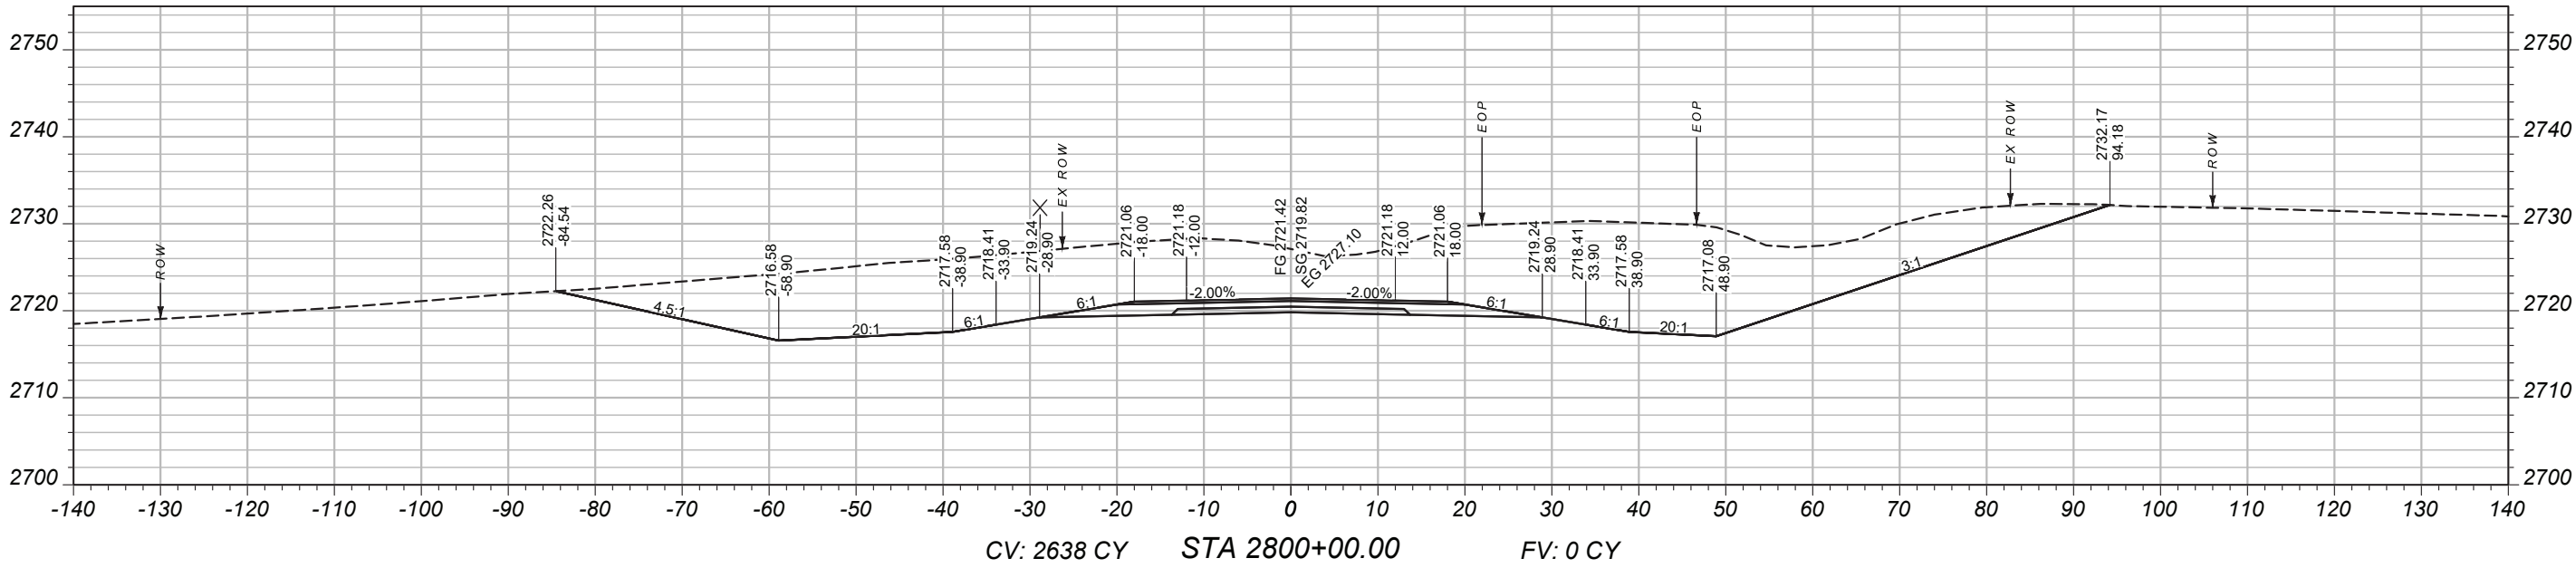

MAINLINE
CROSS-SECTIONS

PROJECT NAME
BROCKWAY - WEST

COUNTY
MCCONE

PROJECT ID
SSS-NH 57-6(24)260

UPN
9728000

DESIGNED BY
B. FRANK

9/14/2023

REVIEWED BY

CHECKED BY

03/2026



J. CERECK

9728000RDLAY003.DWG



CROSS SECTIONS

11/29/2025 8:23 AM

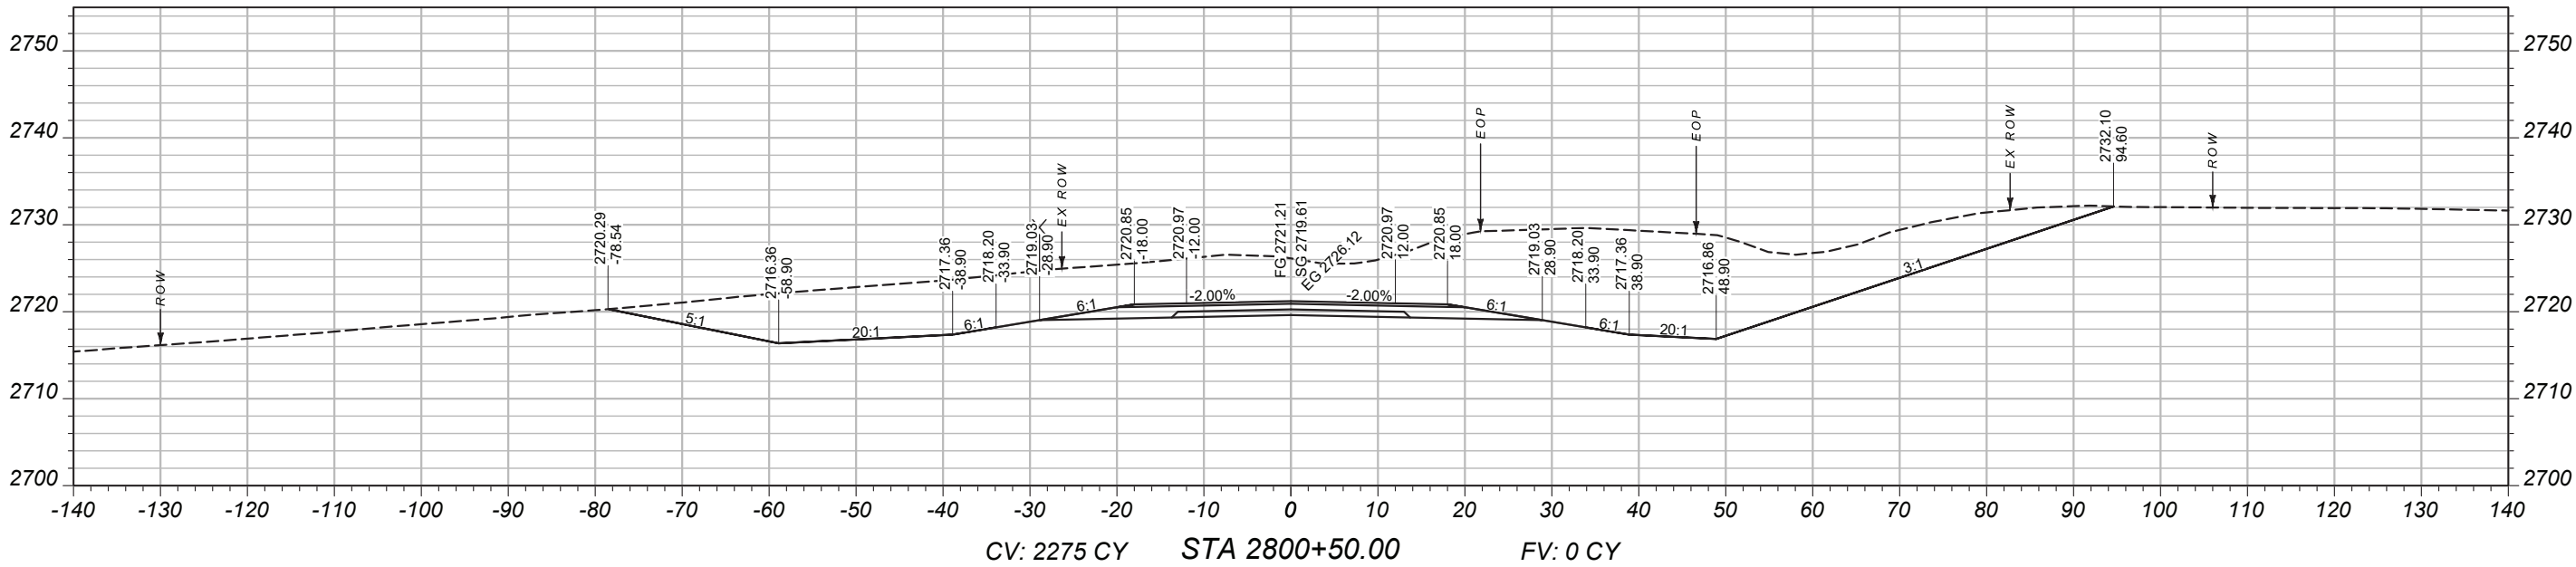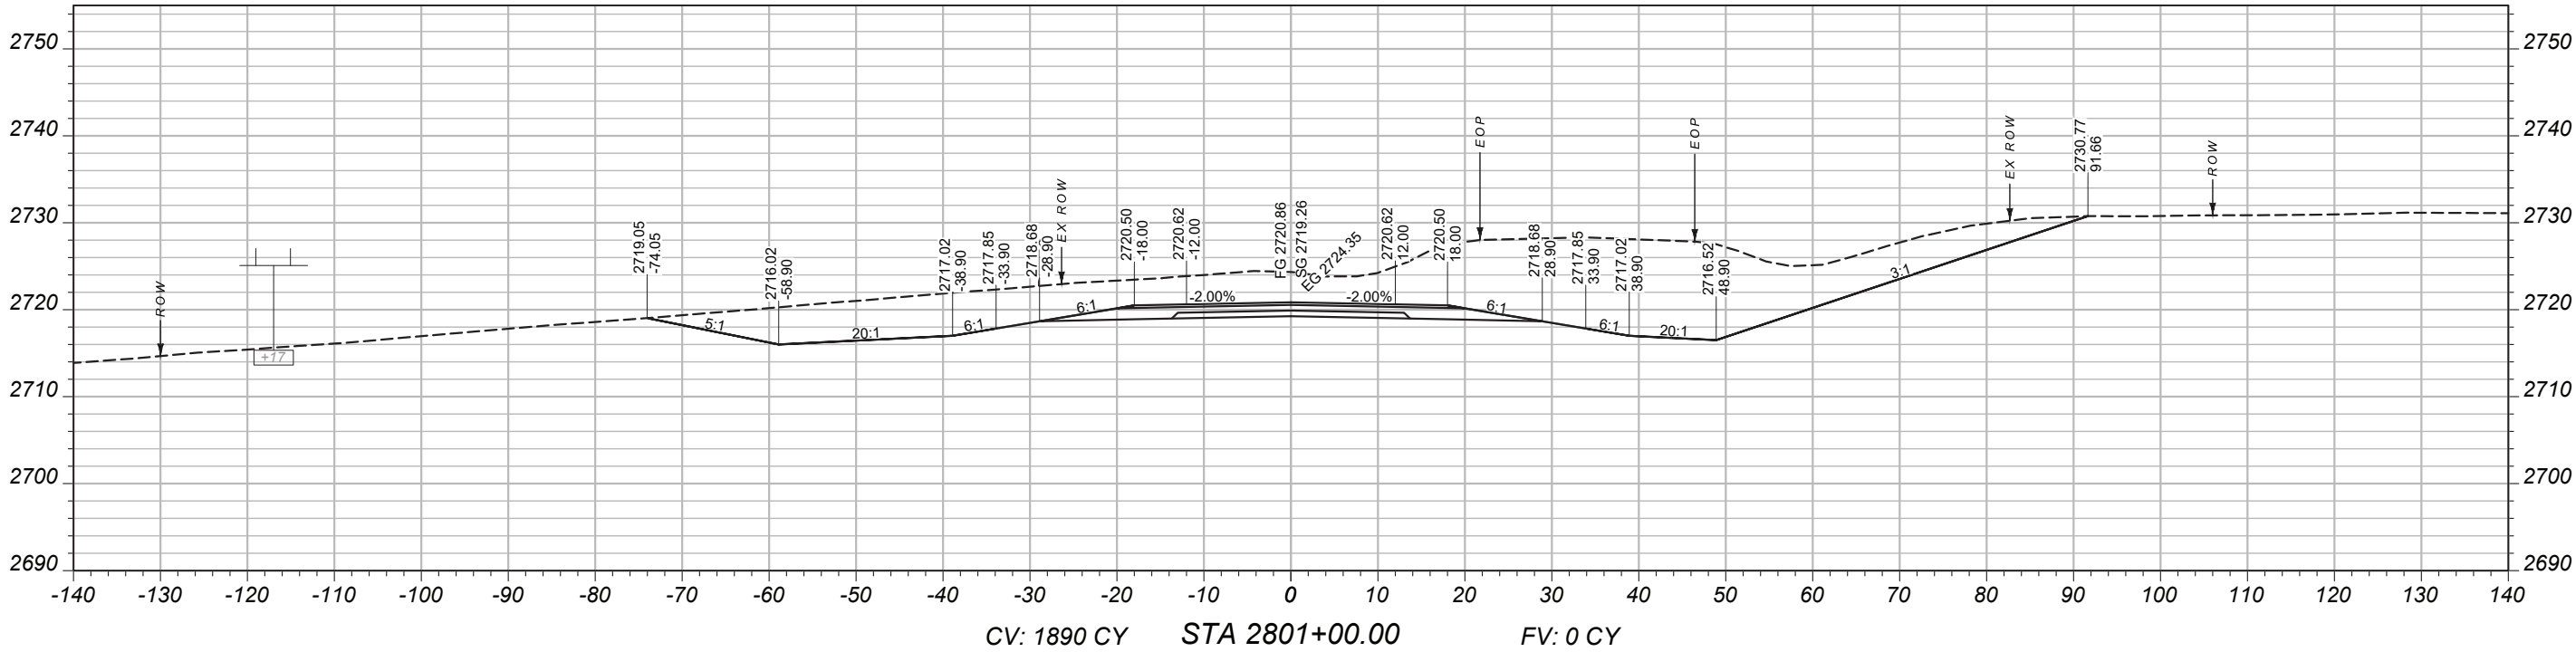

MAINLINE
CROSS-SECTIONS

PROJECT NAME
BROCKWAY - WEST

COUNTY
MCCONE

PROJECT ID
SSS-NH 57-6(24)260

UPN
9728000

DESIGNED BY
B. FRANK

9/14/2023

REVIEWED BY

CHECKED BY



03/2026

9728000RDLA V003.DWG



CROSS SECTIONS

11/29/2025 8:23 AM

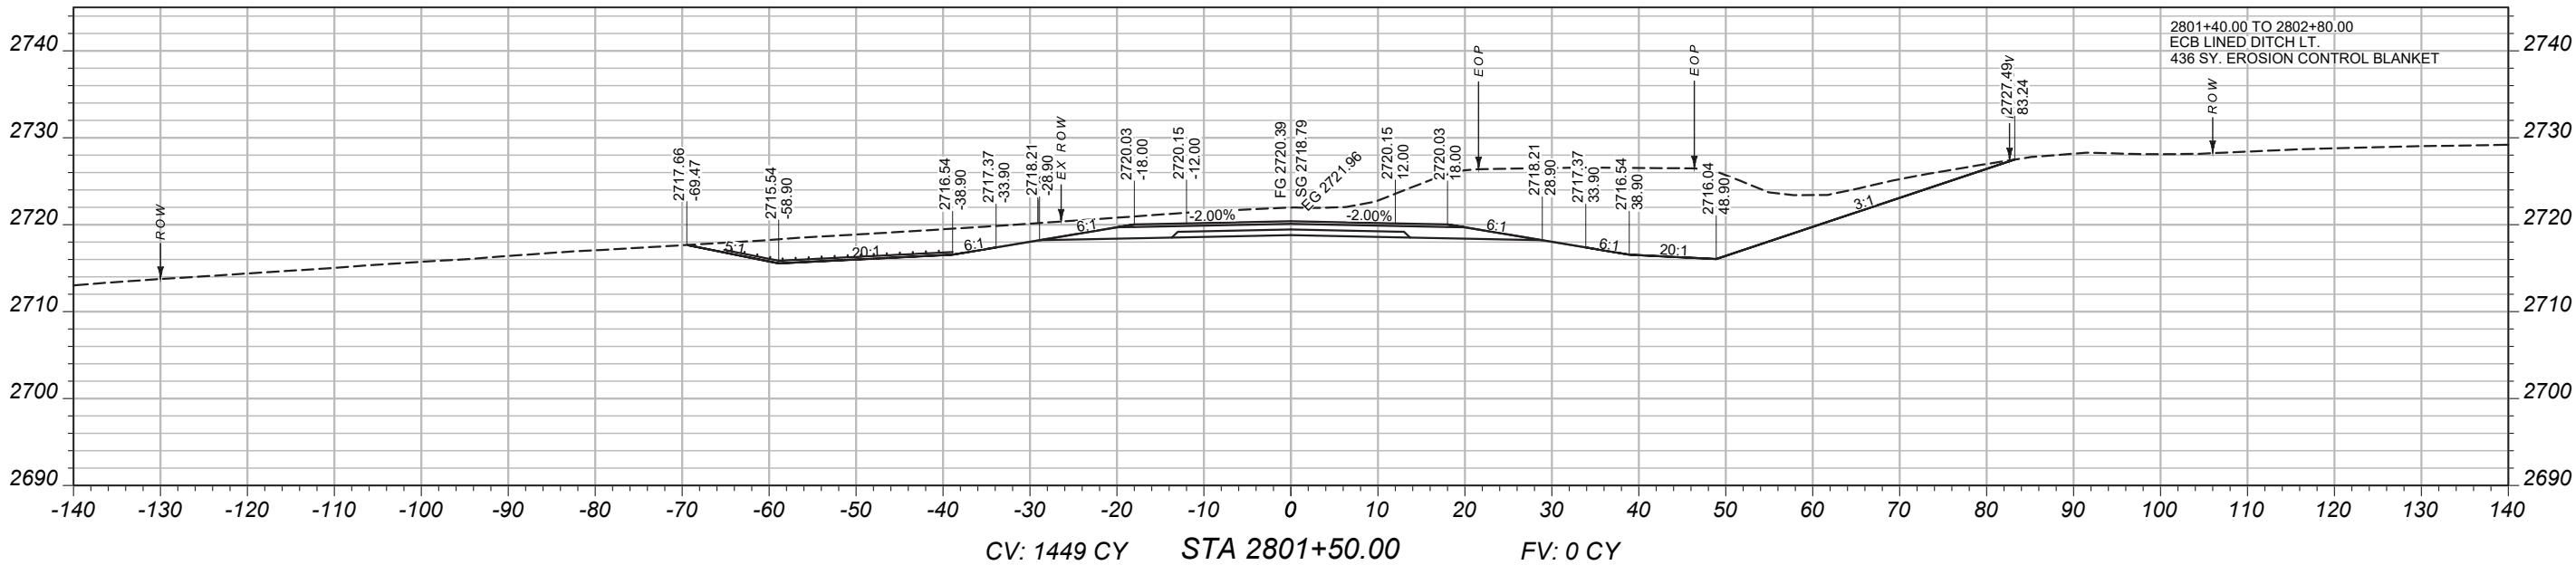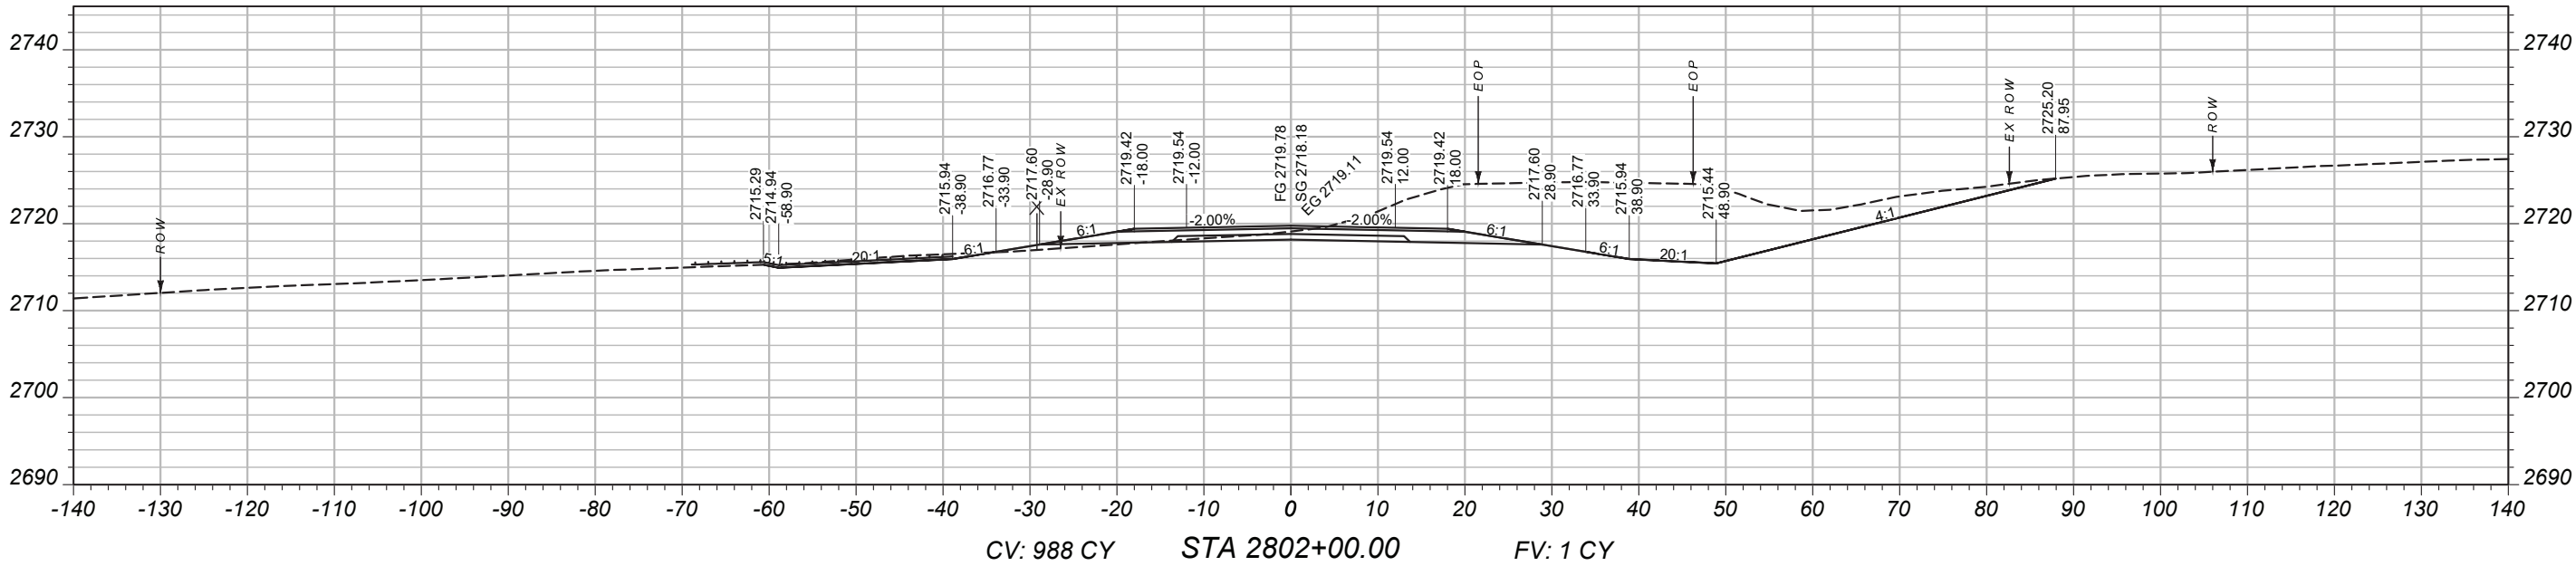

MAINLINE
CROSS-SECTIONS

PROJECT NAME
BROCKWAY - WEST

COUNTY
MCCONE

PROJECT ID
SSS-NH 57-6(24)260

UPN
9728000

DESIGNED BY
B. FRANK

REVIEWED BY
9/14/2023



CHECKED BY
J. CERECK

9728000RDLA V003.DWG



CROSS SECTIONS

11/29/2025 8:23 AM

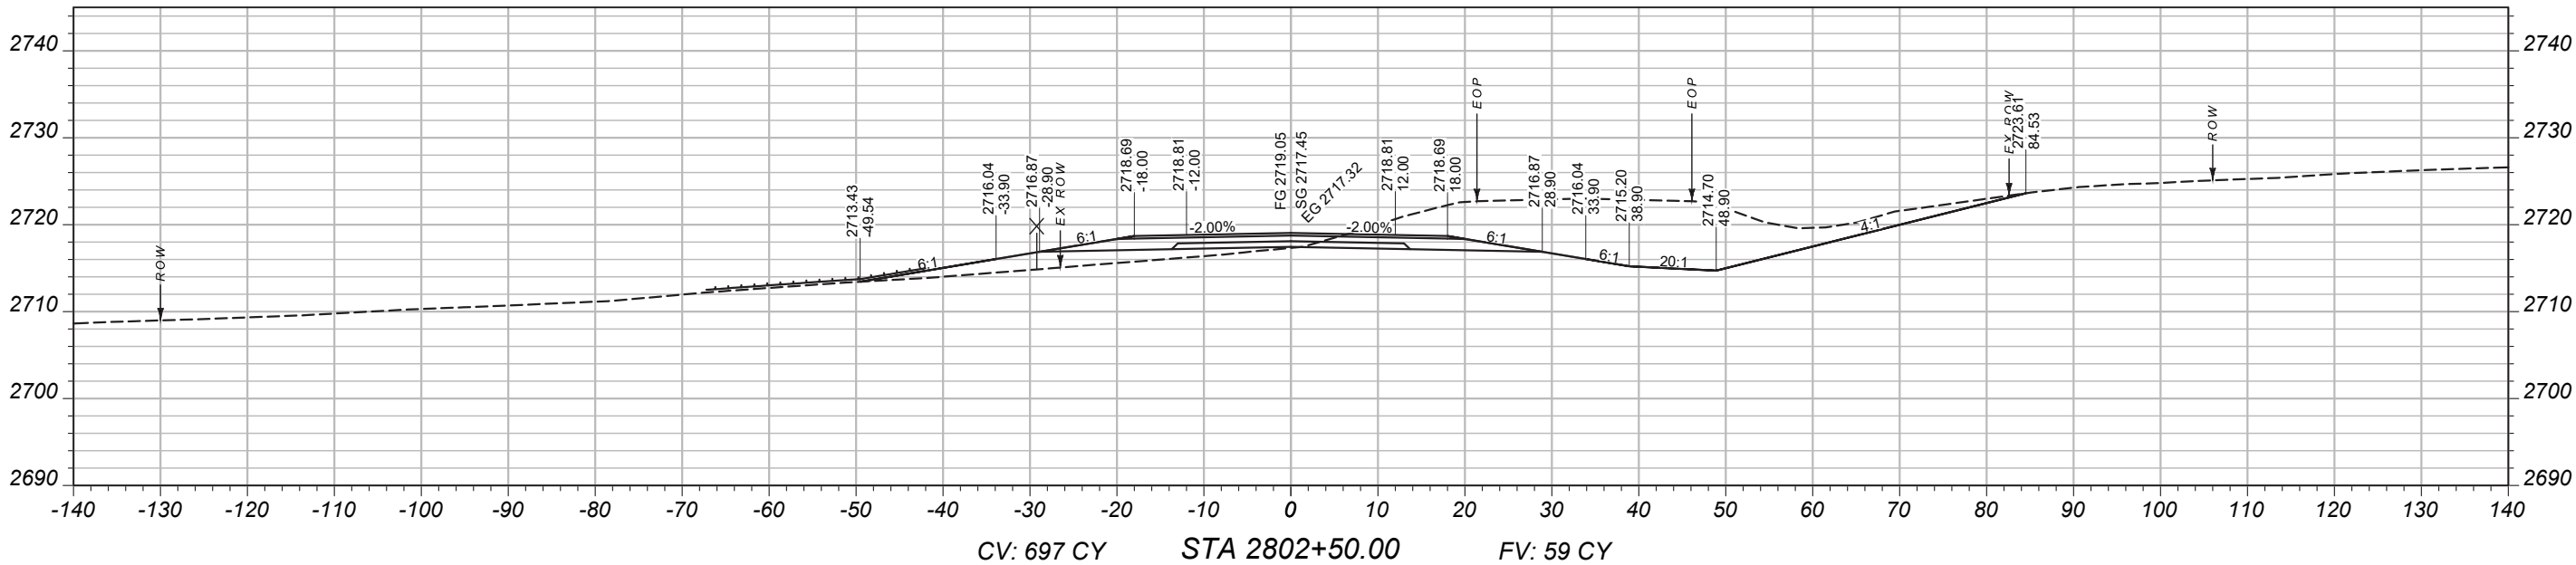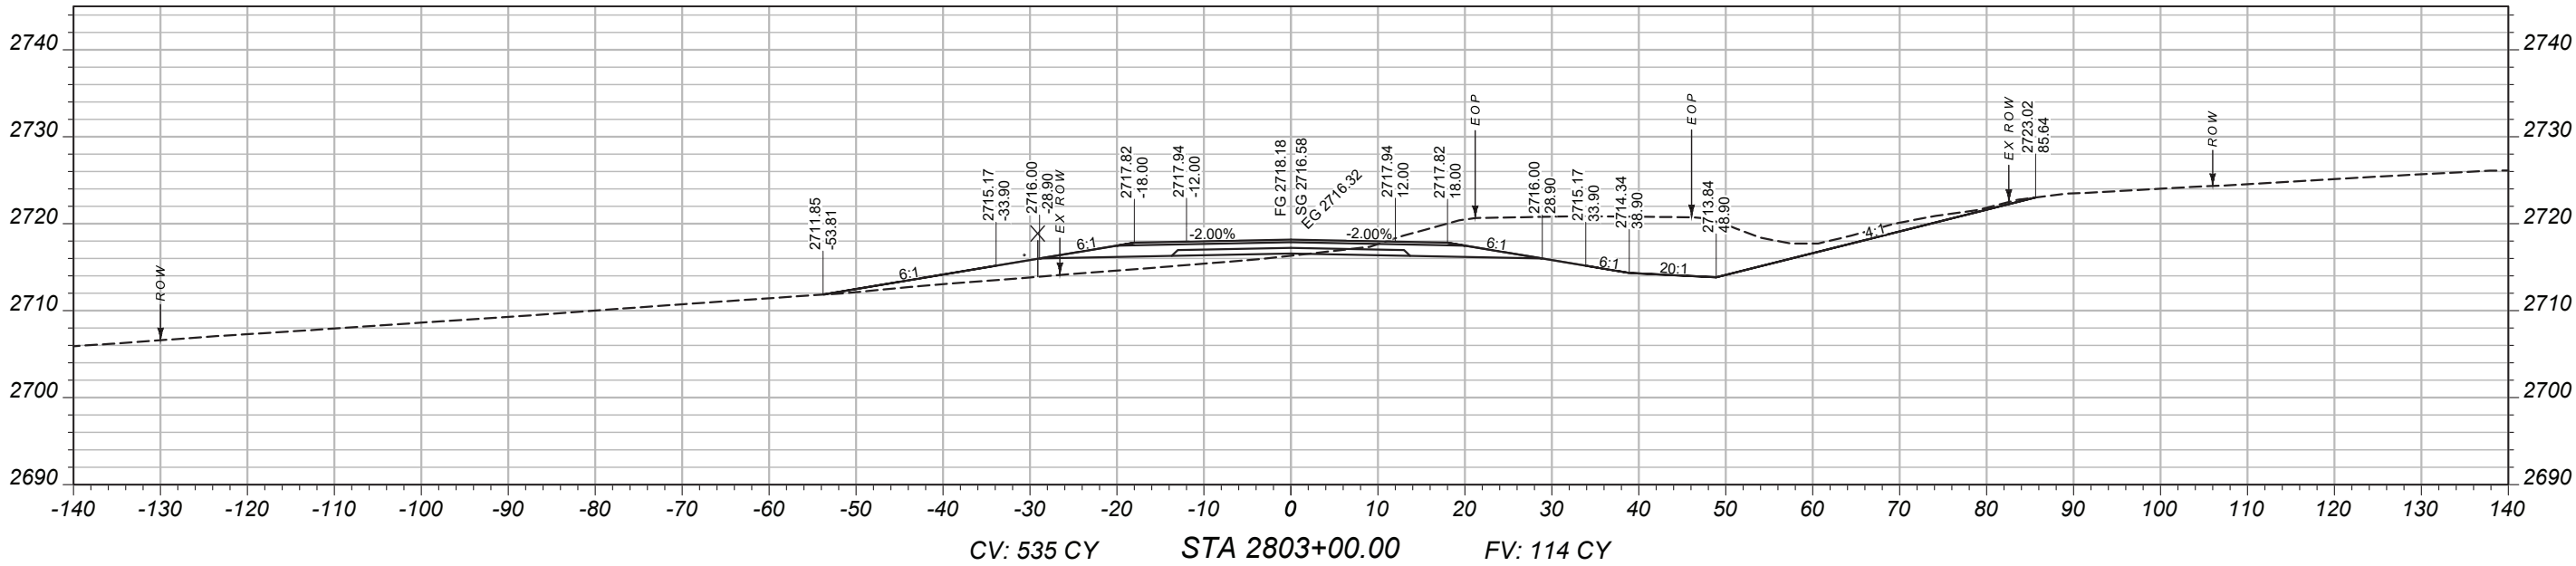

MAINLINE
CROSS-SECTIONS

PROJECT NAME
BROCKWAY - WEST

COUNTY
MCCONE

PROJECT ID
SSS-NH 57-6(24)260

UPN
9728000

DESIGNED BY
B. FRANK

9/14/2023

REVIEWED BY

CHECKED BY



03/2026

9728000RDLA V003.DWG



CROSS SECTIONS

11/29/2025 8:23 AM

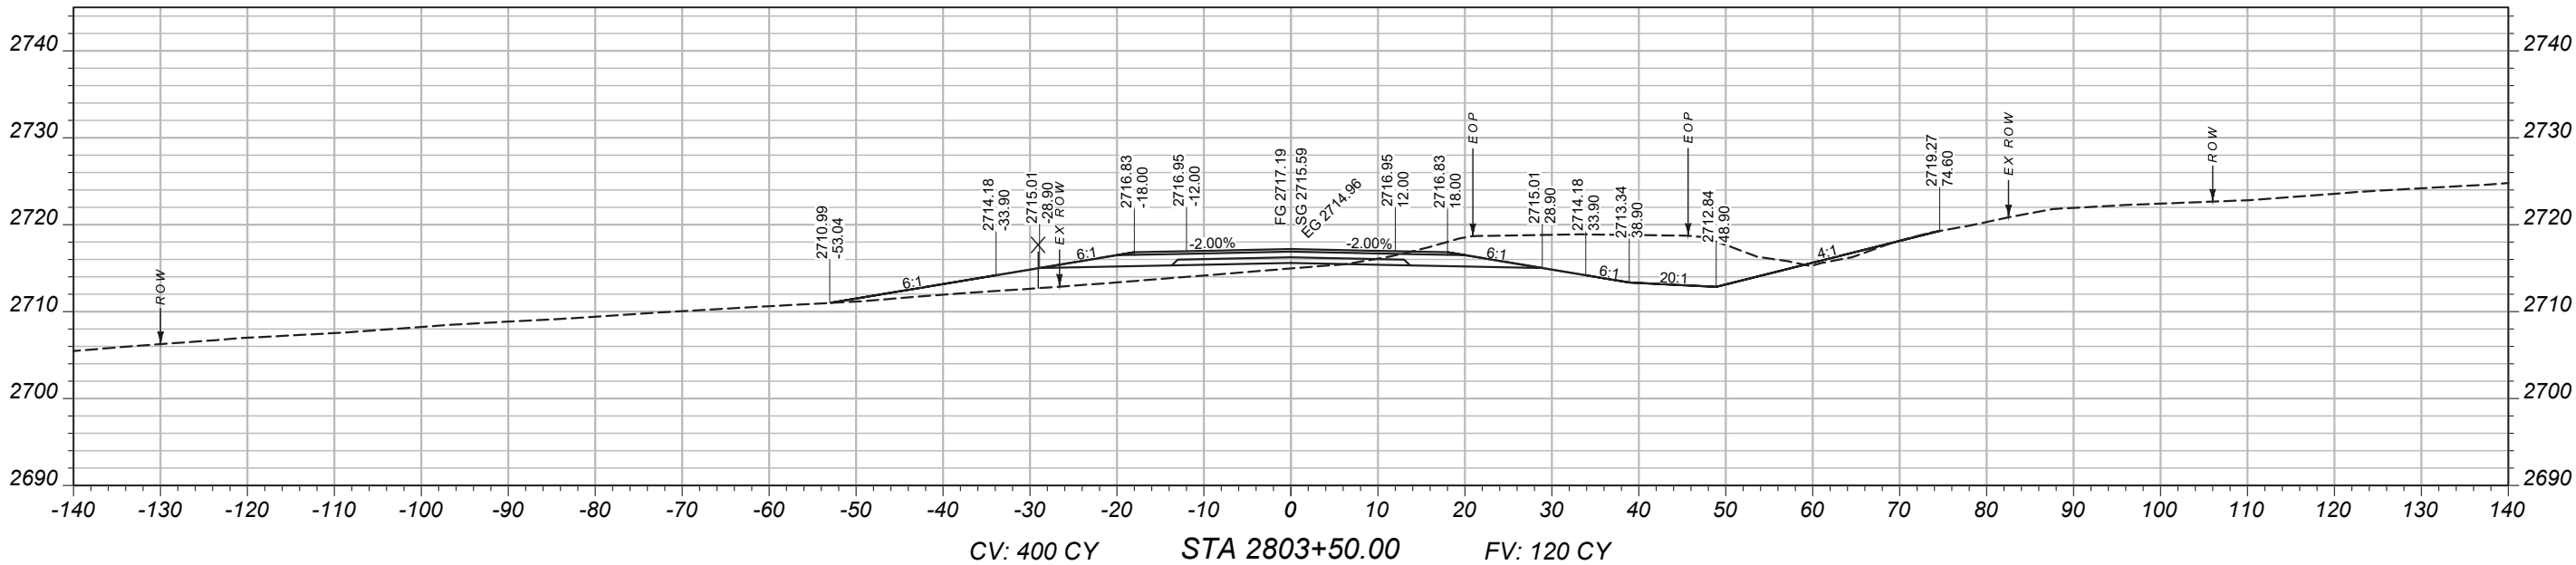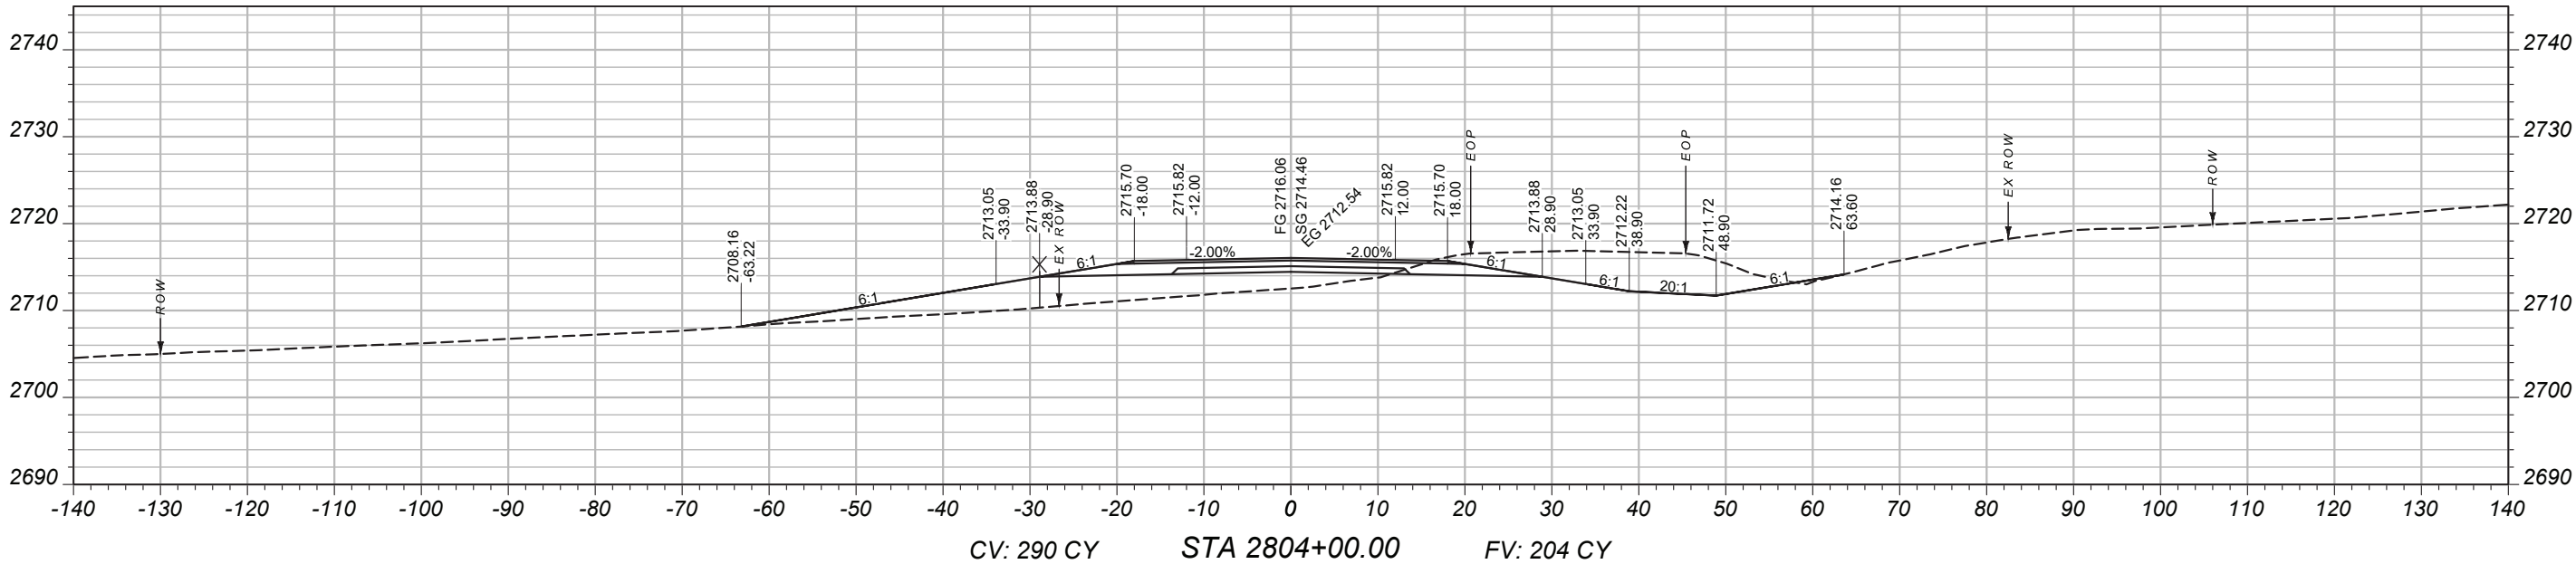

MAINLINE
CROSS-SECTIONS

PROJECT NAME
BROCKWAY - WEST

COUNTY
MCCONE

PROJECT ID
SSS-NH 57-6(24)260

UPN
9728000

DESIGNED BY
B. FRANK

9/14/2023

REVIEWED BY

CHECKED BY



03/2026

9728000RDLA Y003.DWG



CROSS SECTIONS

11/29/2025 8:23 AM

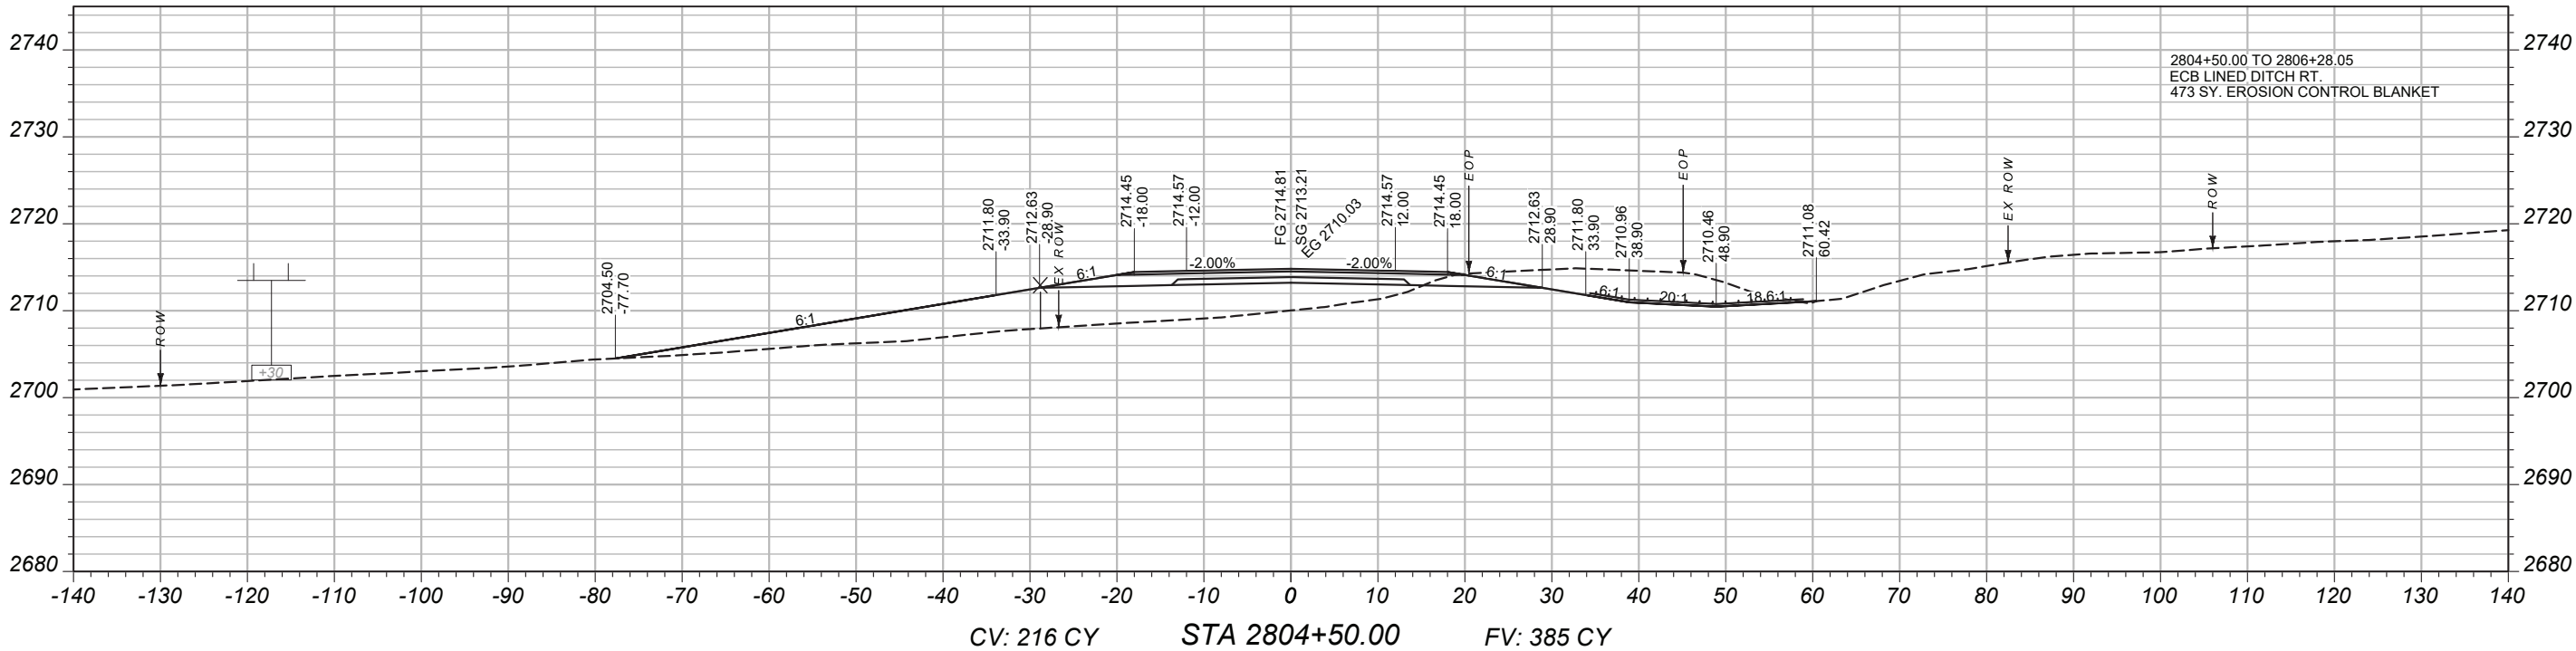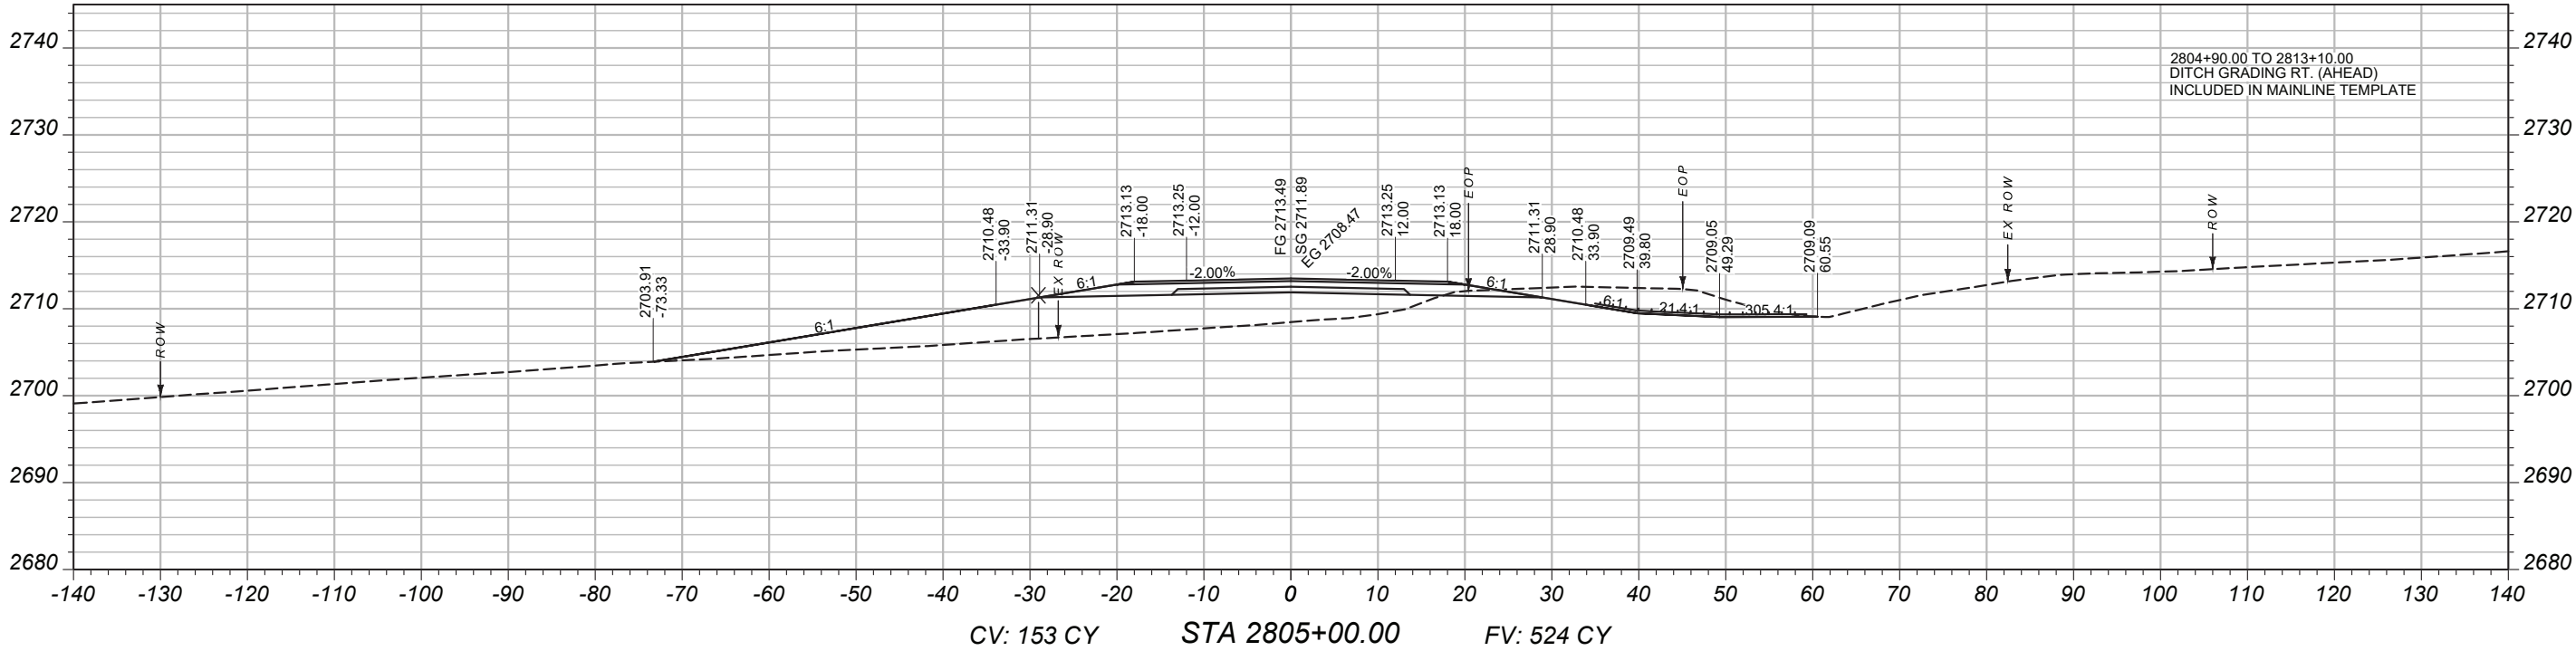

MAINLINE
CROSS-SECTIONS

PROJECT NAME
BROCKWAY - WEST

COUNTY
MCCONE

PROJECT ID
SSS-NH 57-6(24)260

UPN
9728000

DESIGNED BY
B. FRANK

9/14/2023

REVIEWED BY

CHECKED BY

J. CERECK



03/2026

9728000RDLA V003.DWG



CROSS SECTIONS

11/29/2025 8:23 AM

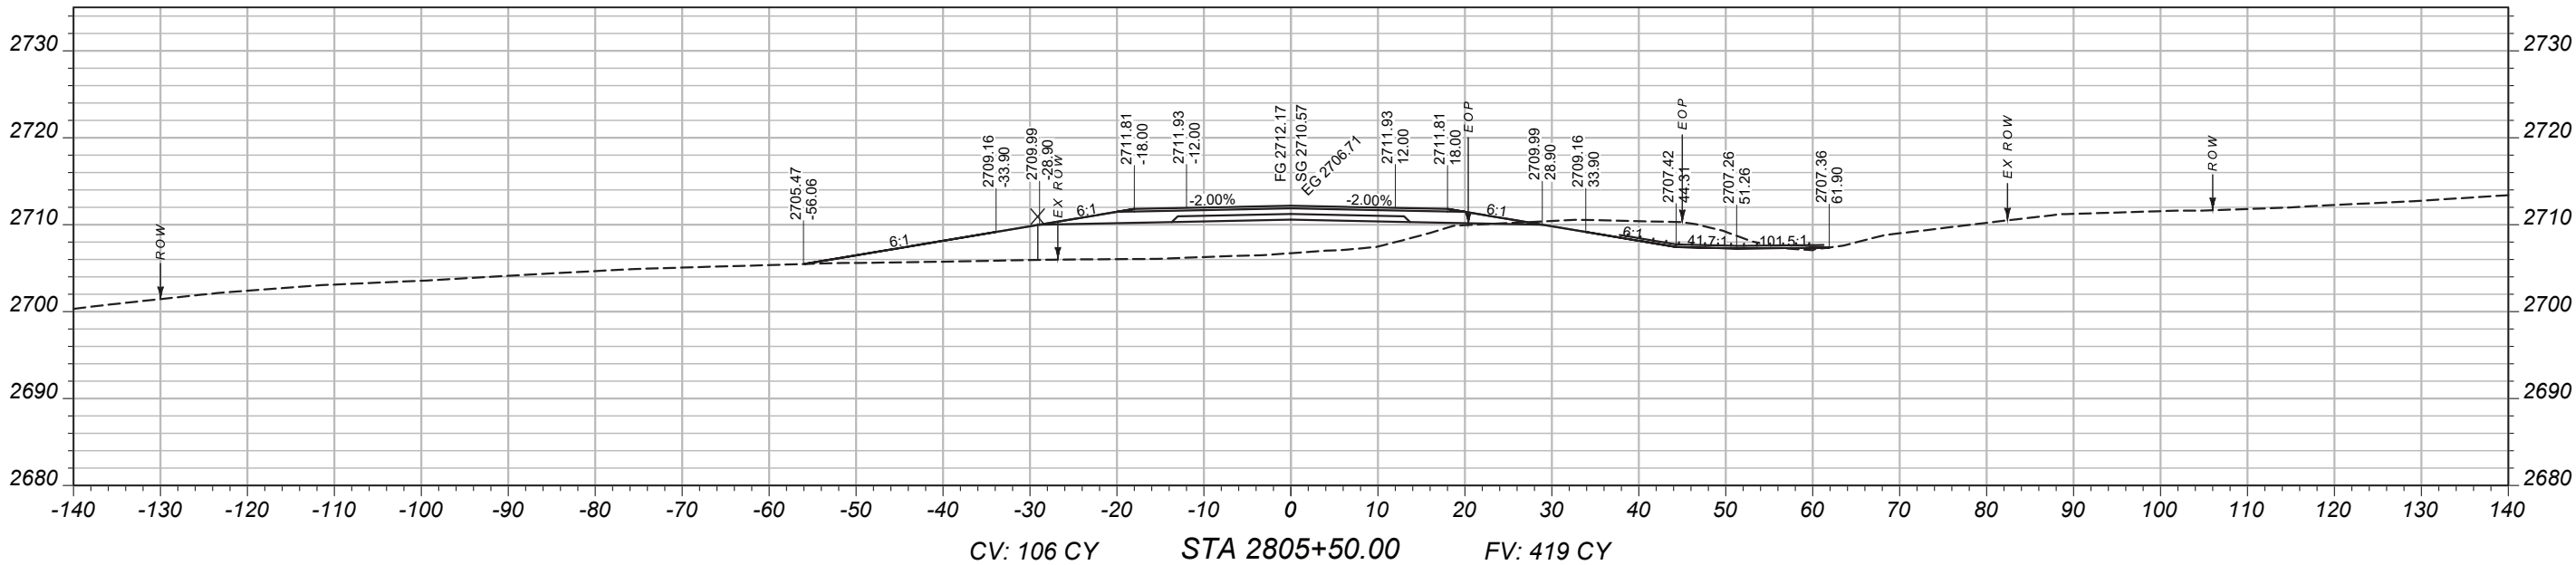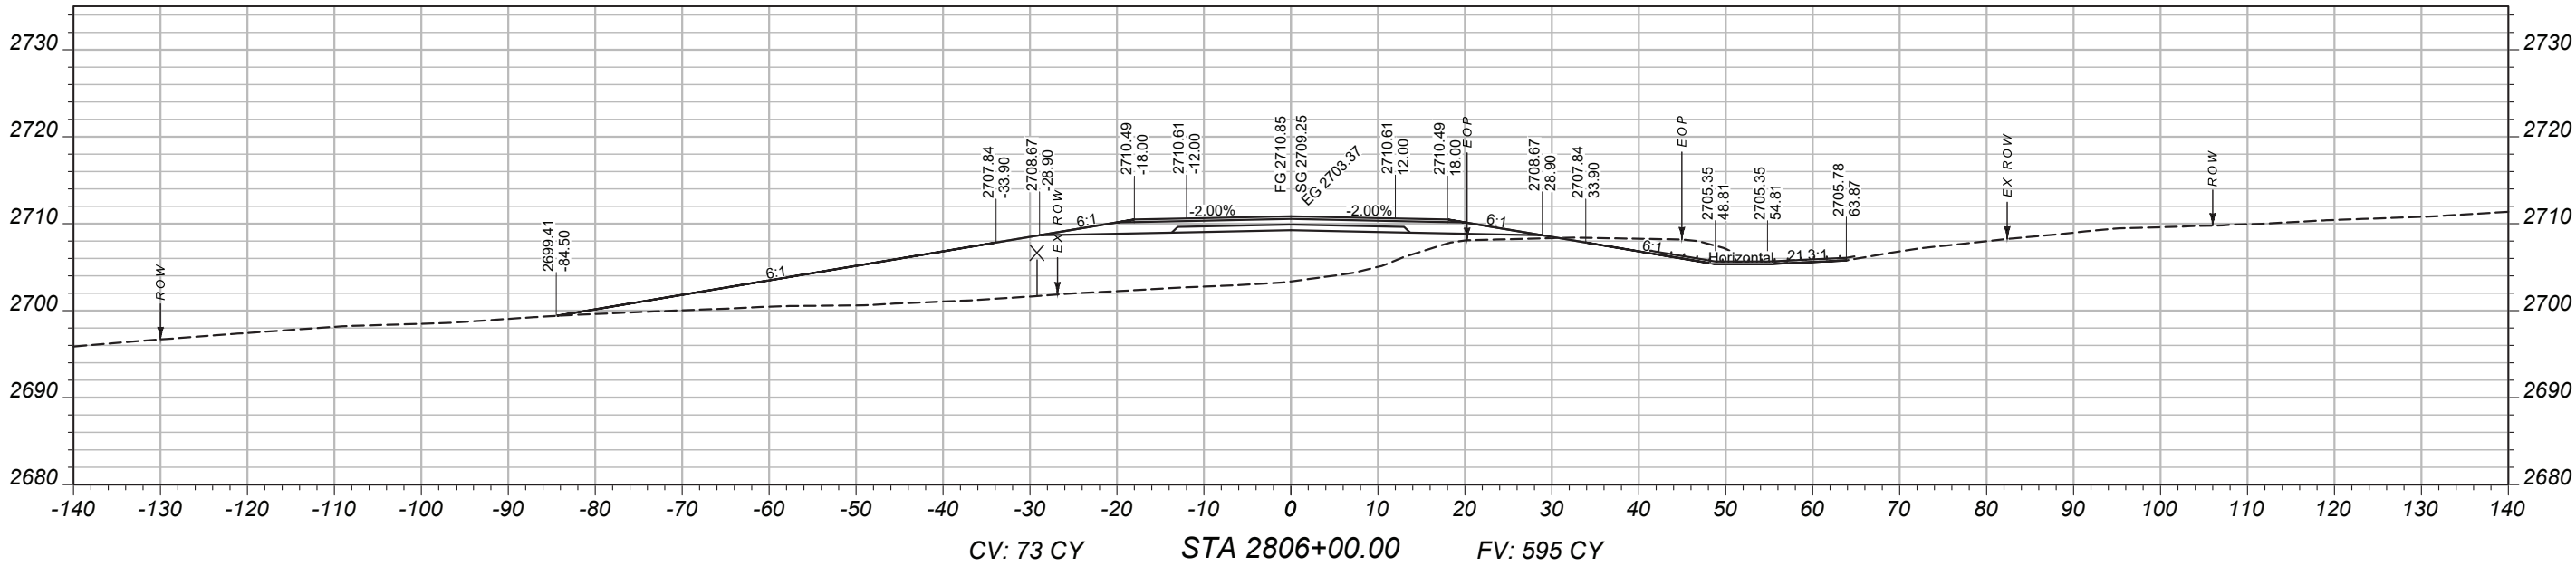

MAINLINE
CROSS-SECTIONS

PROJECT NAME
BROCKWAY - WEST

COUNTY
MCCONE

PROJECT ID
SSS-NH 57-6(24)260

UPN
9728000

DESIGNED BY
B. FRANK

REVIEWED BY



CHECKED BY
J. CERECK

9728000RDLAY003.DWG





CROSS SECTIONS

11/29/2025 8:23 AM

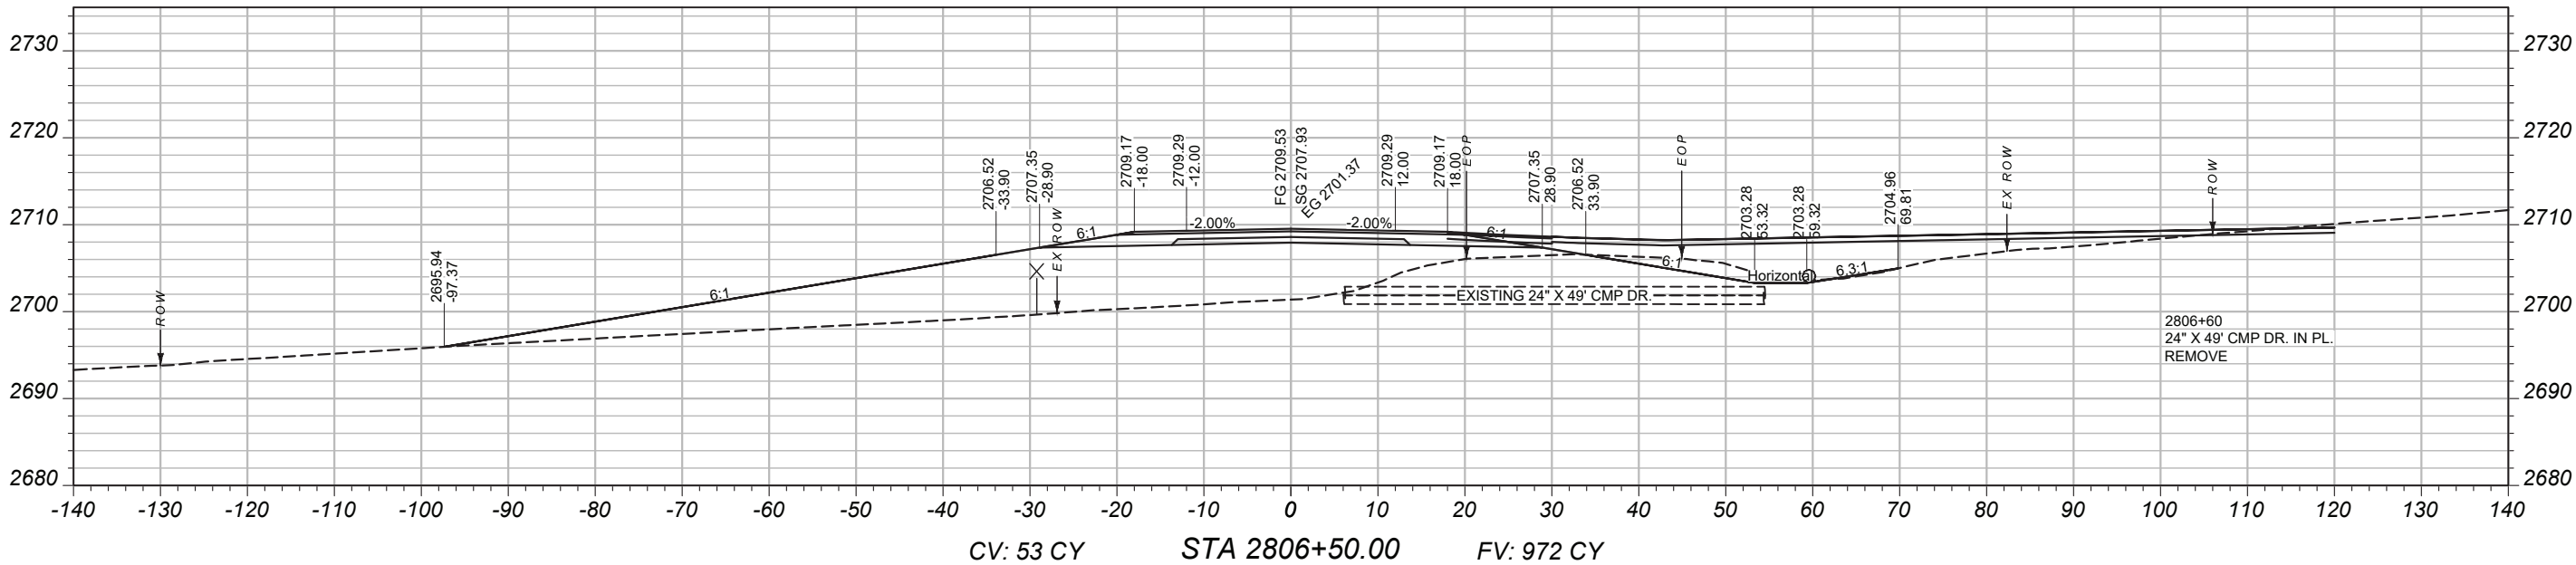
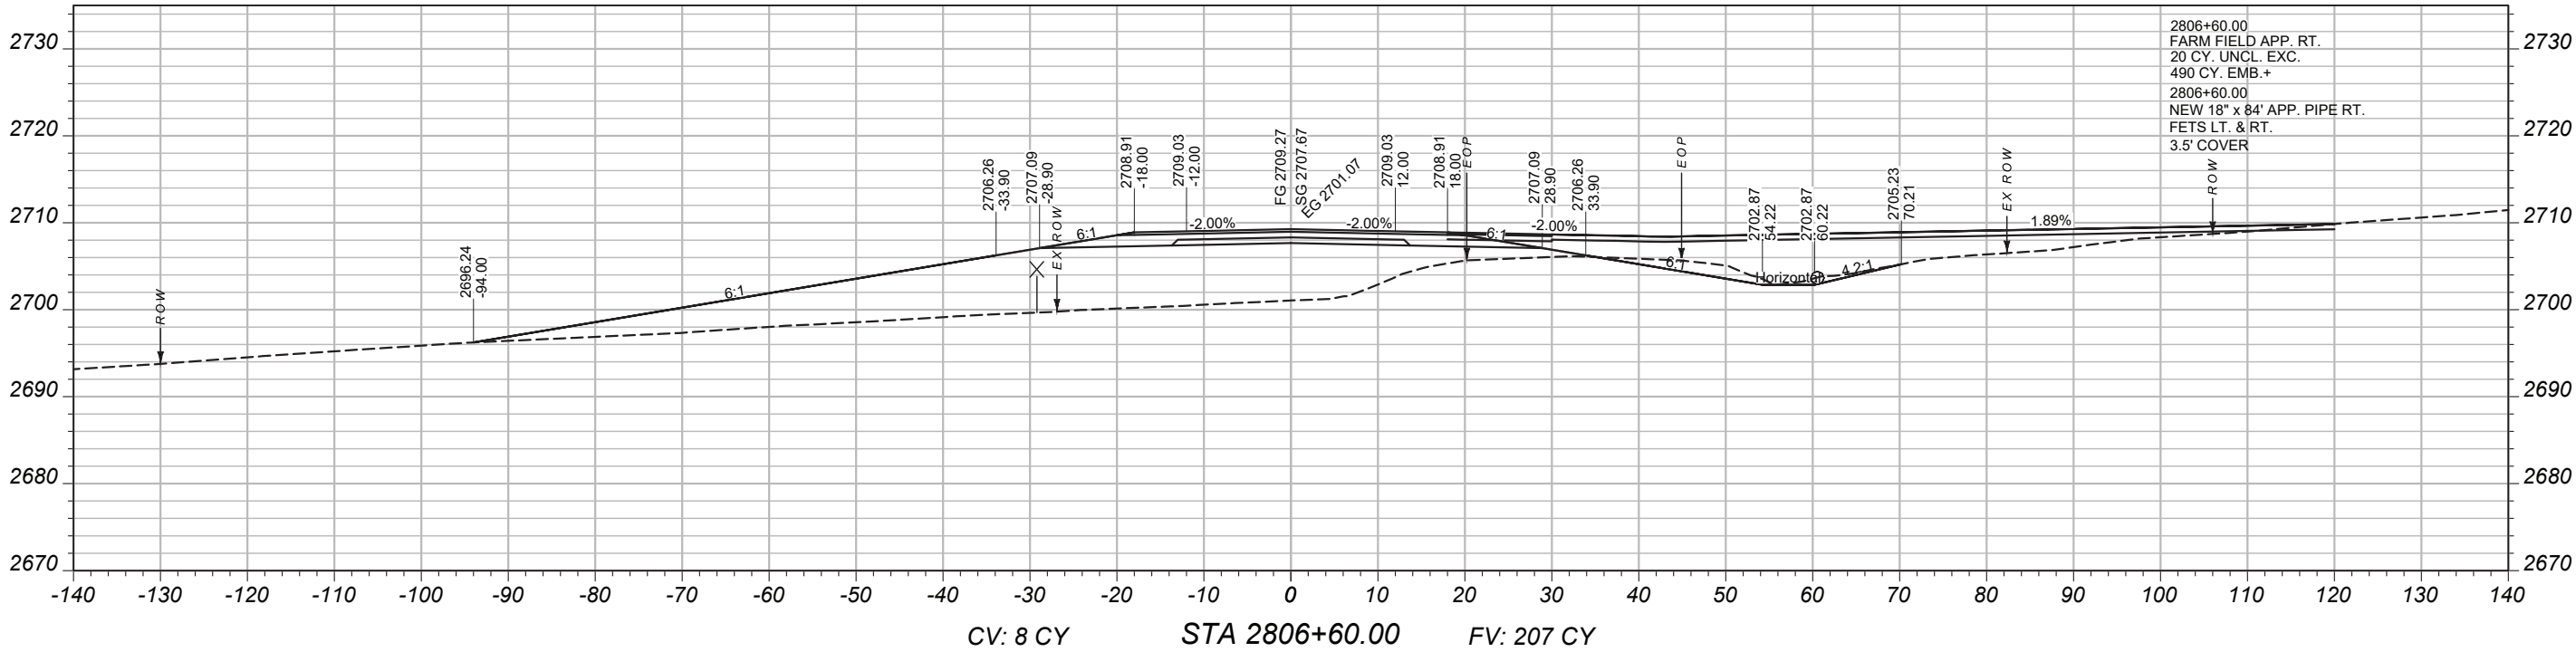


MAINLINE
CROSS-SECTIONS

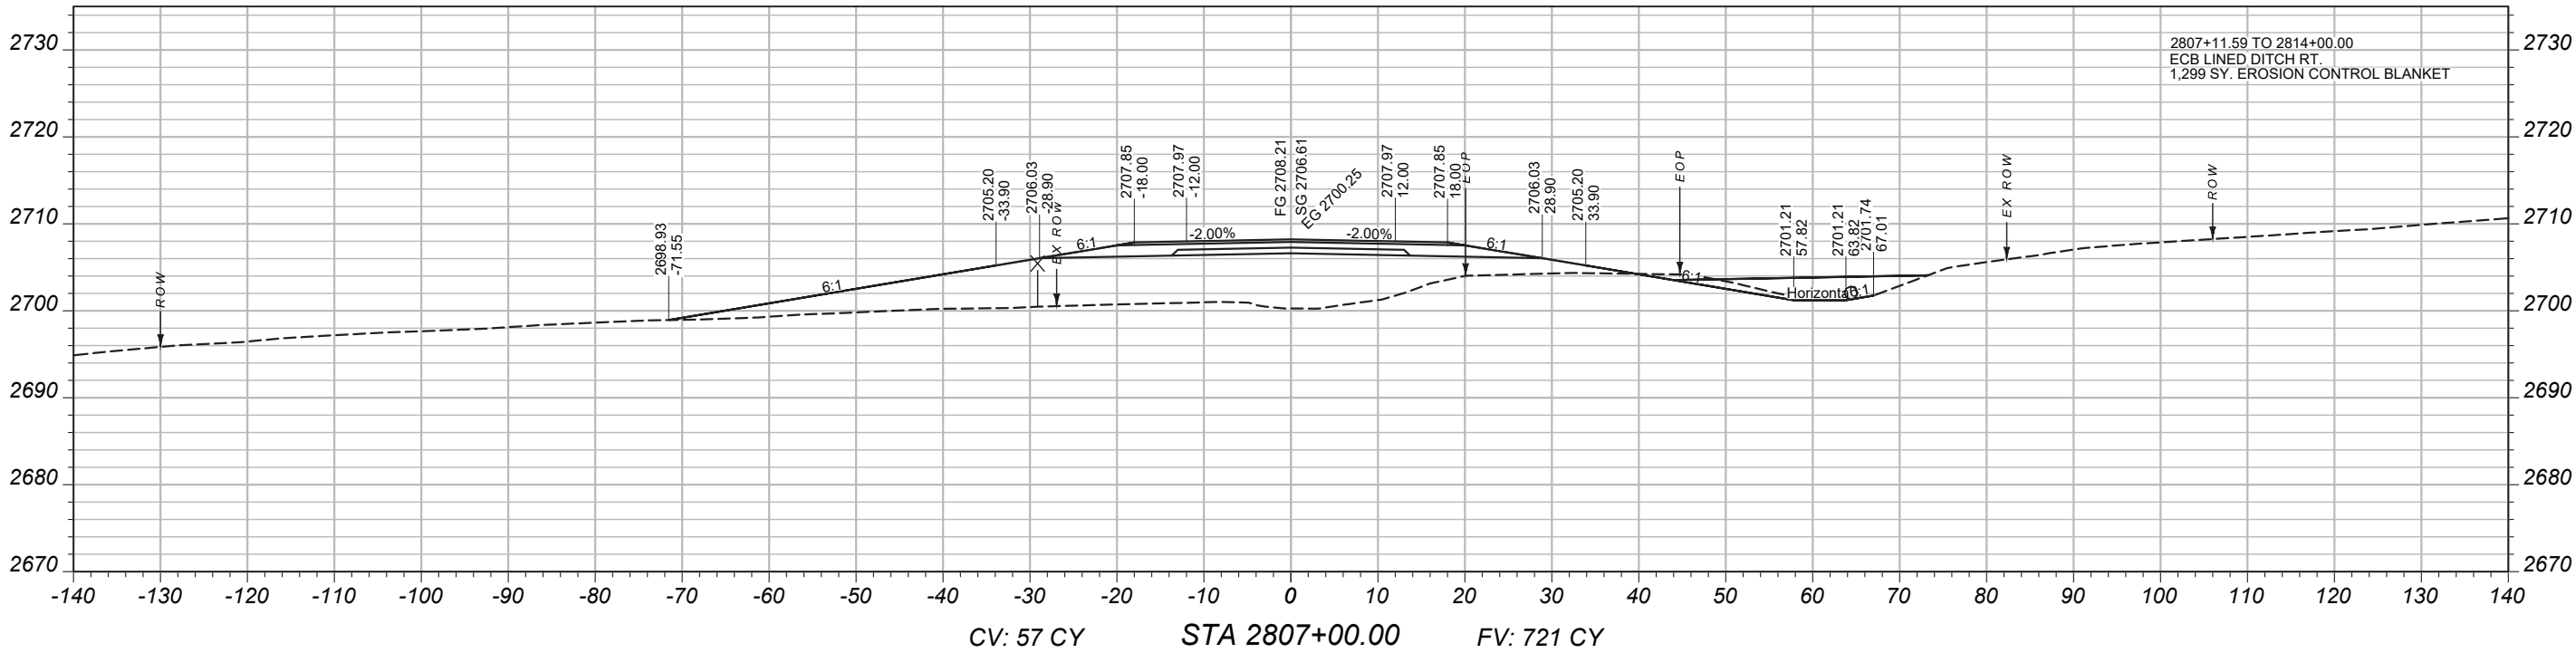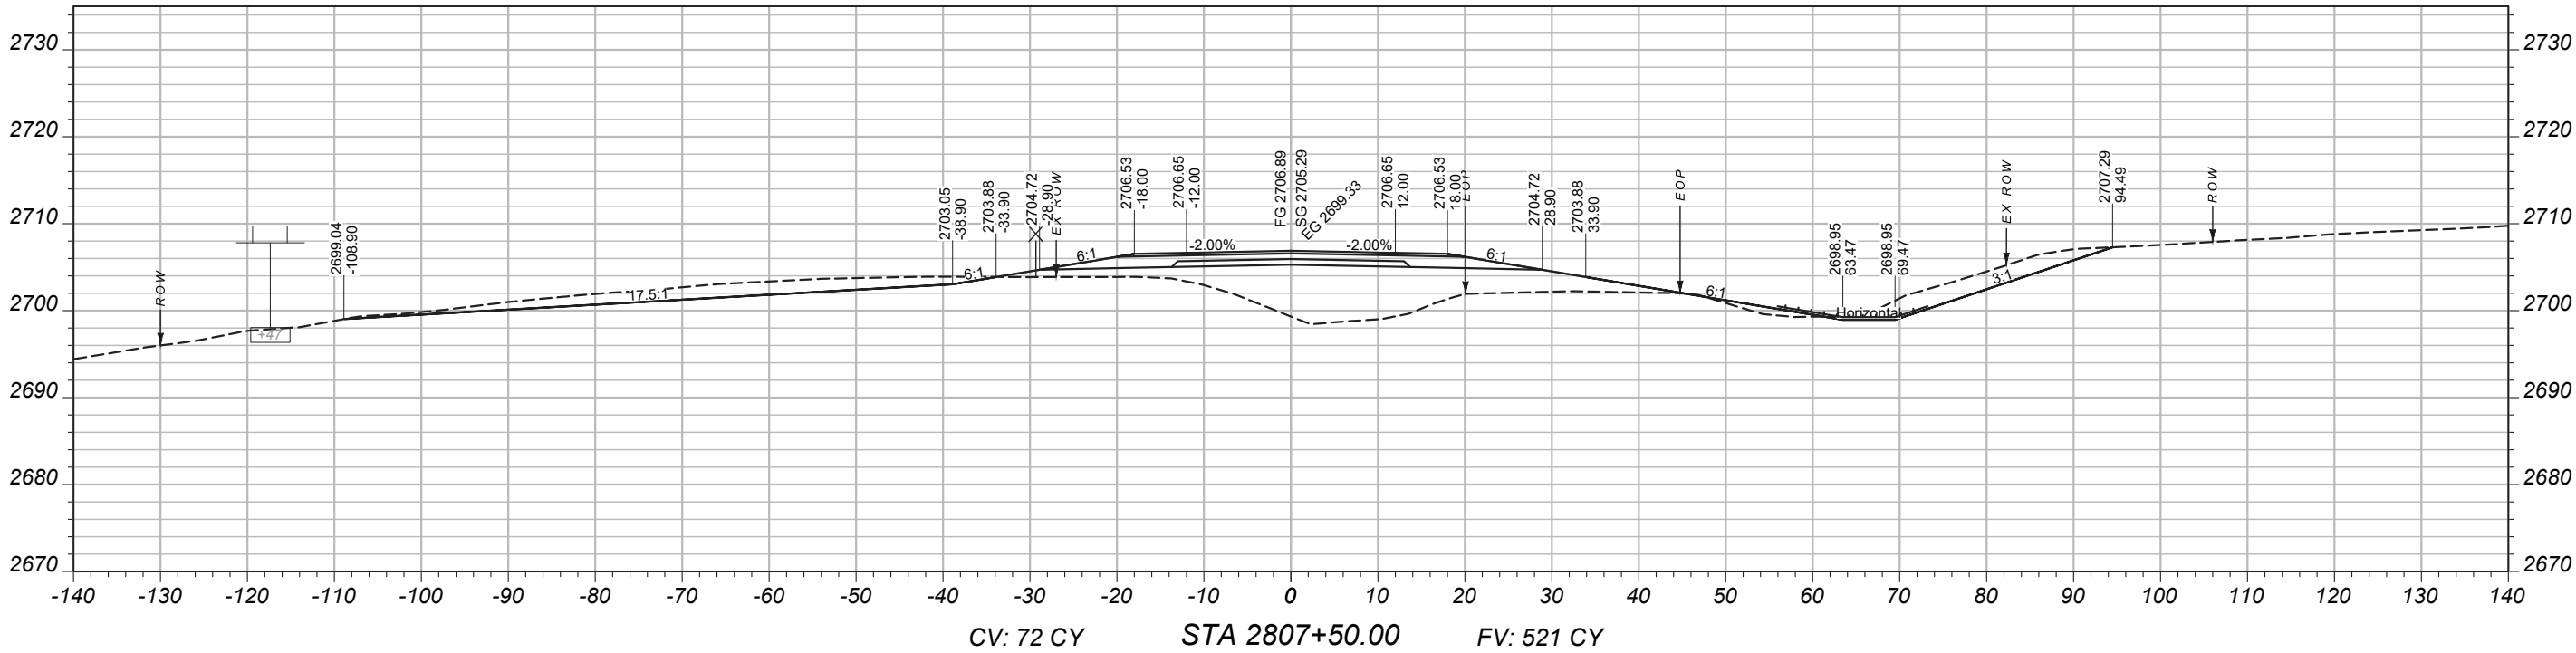

PROJECT NAME		BROCKWAY - WEST	
COUNTY		MCCONE	
PROJECT ID		SSS-NH 57-6(24)260	
UPN		9728000	
DESIGNED BY	9/14/2023	MONTANA Department of Transportation	
REVIEWED BY			
CHECKED BY	03/2026		
J. CERECK	9728000RDLAY003.DWG	CROSS SECTIONS	
		11/29/2025 8:23 AM	

MAINLINE
CROSS-SECTIONS

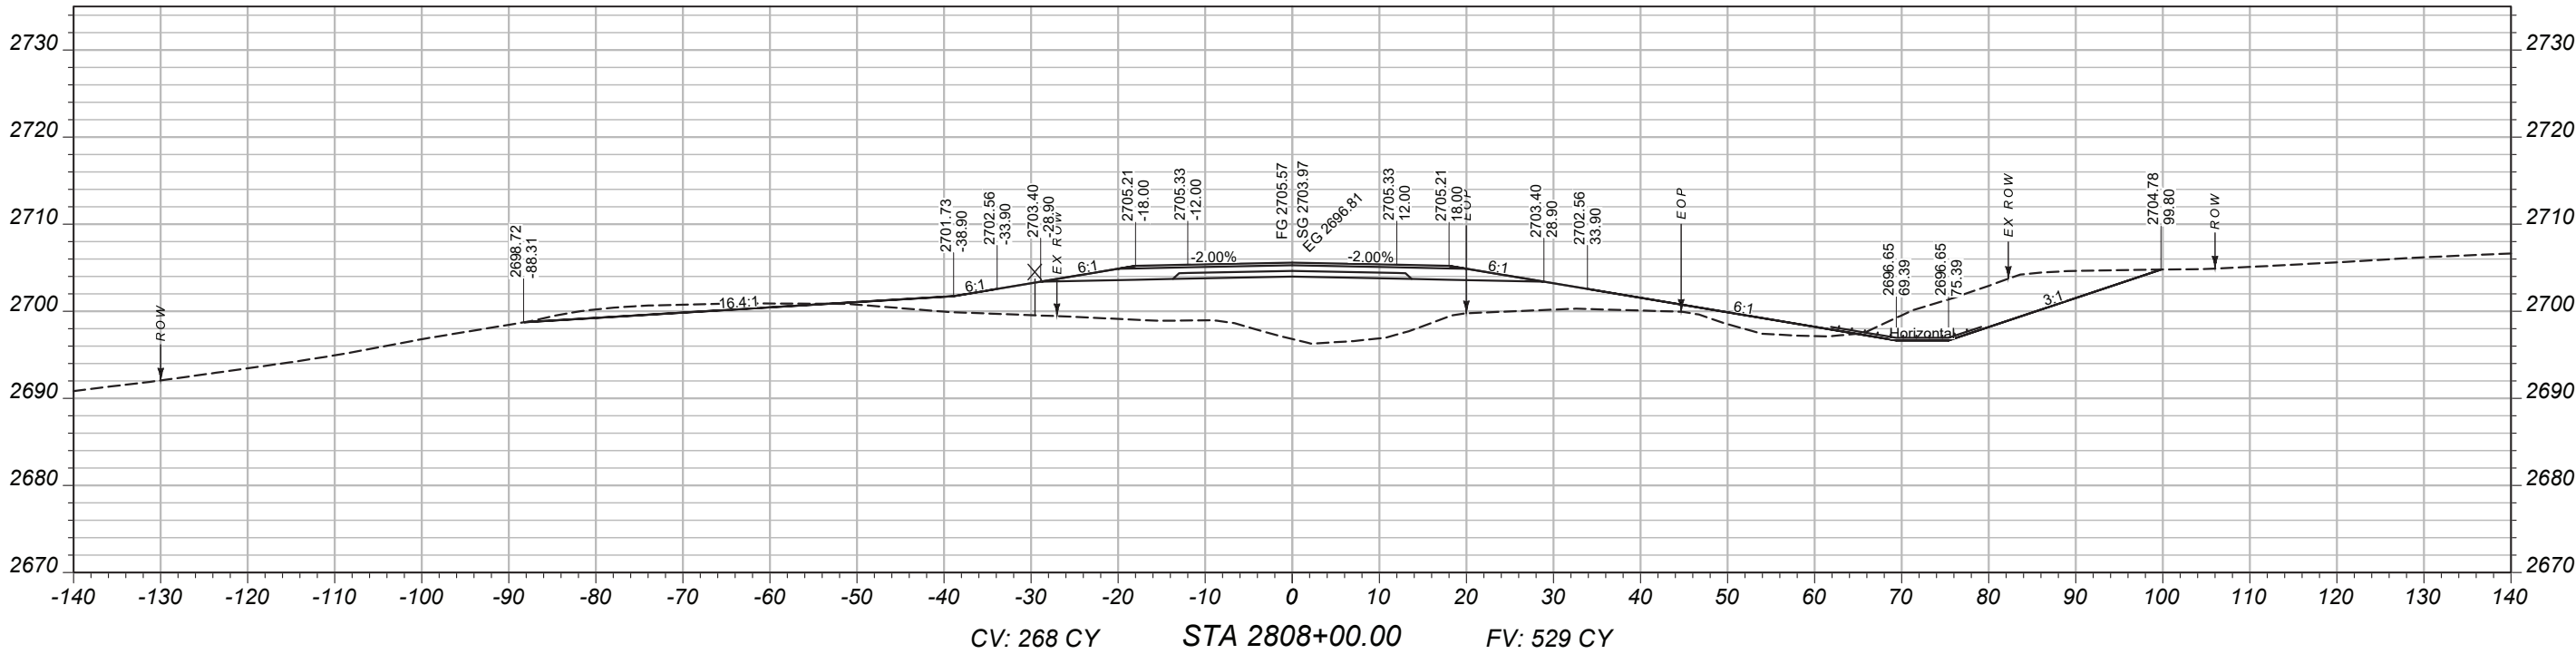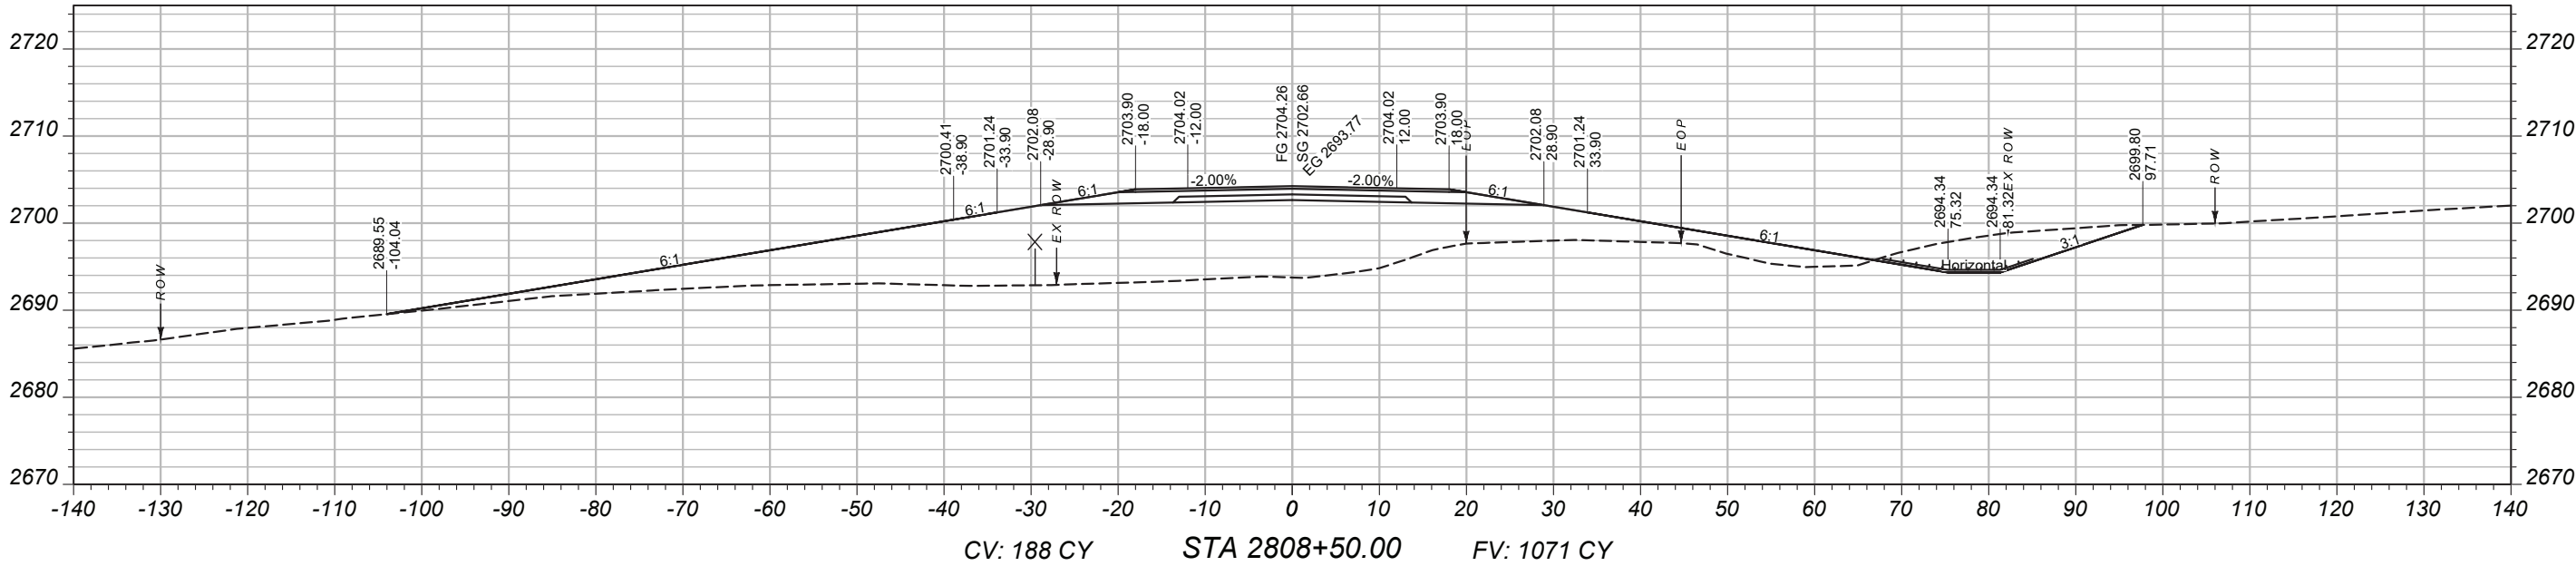

PROJECT NAME

BROCKWAY - WEST

COUNTY

MCCONE

PROJECT ID

SSS-NH 57-6(24)260

UPN

9728000

DESIGNED BY

B. FRANK

REVIEWED BY

CHECKED BY

J. CERECK

03/2026



9728000RDLA V003.DWG



CROSS SECTIONS



11/29/2025 8:23 AM

MAINLINE
CROSS-SECTIONS

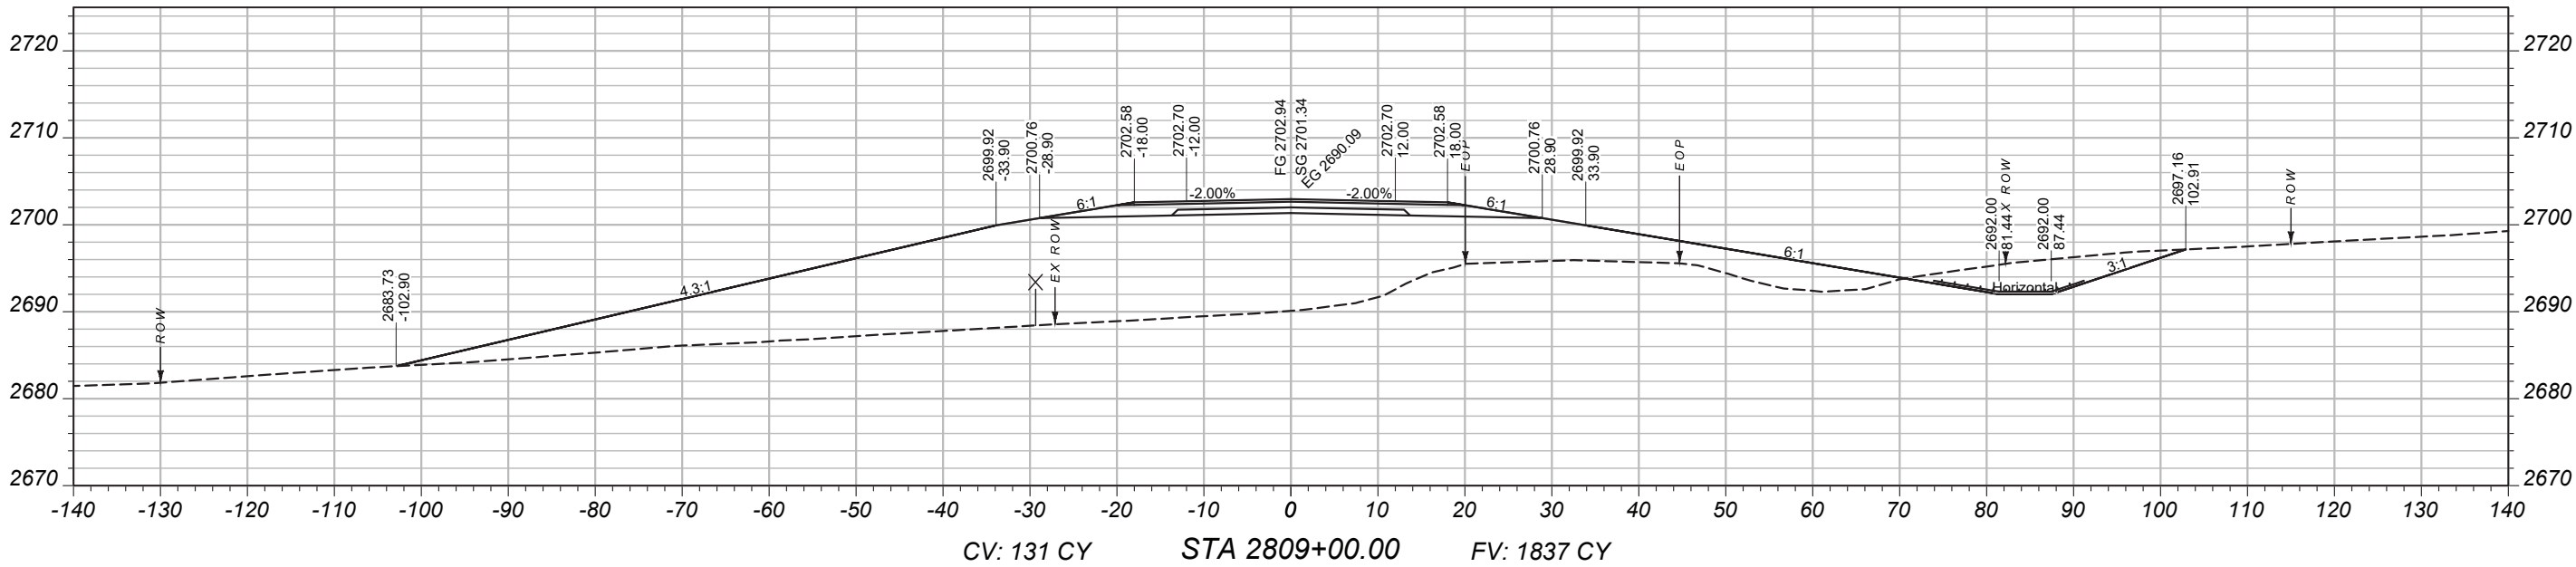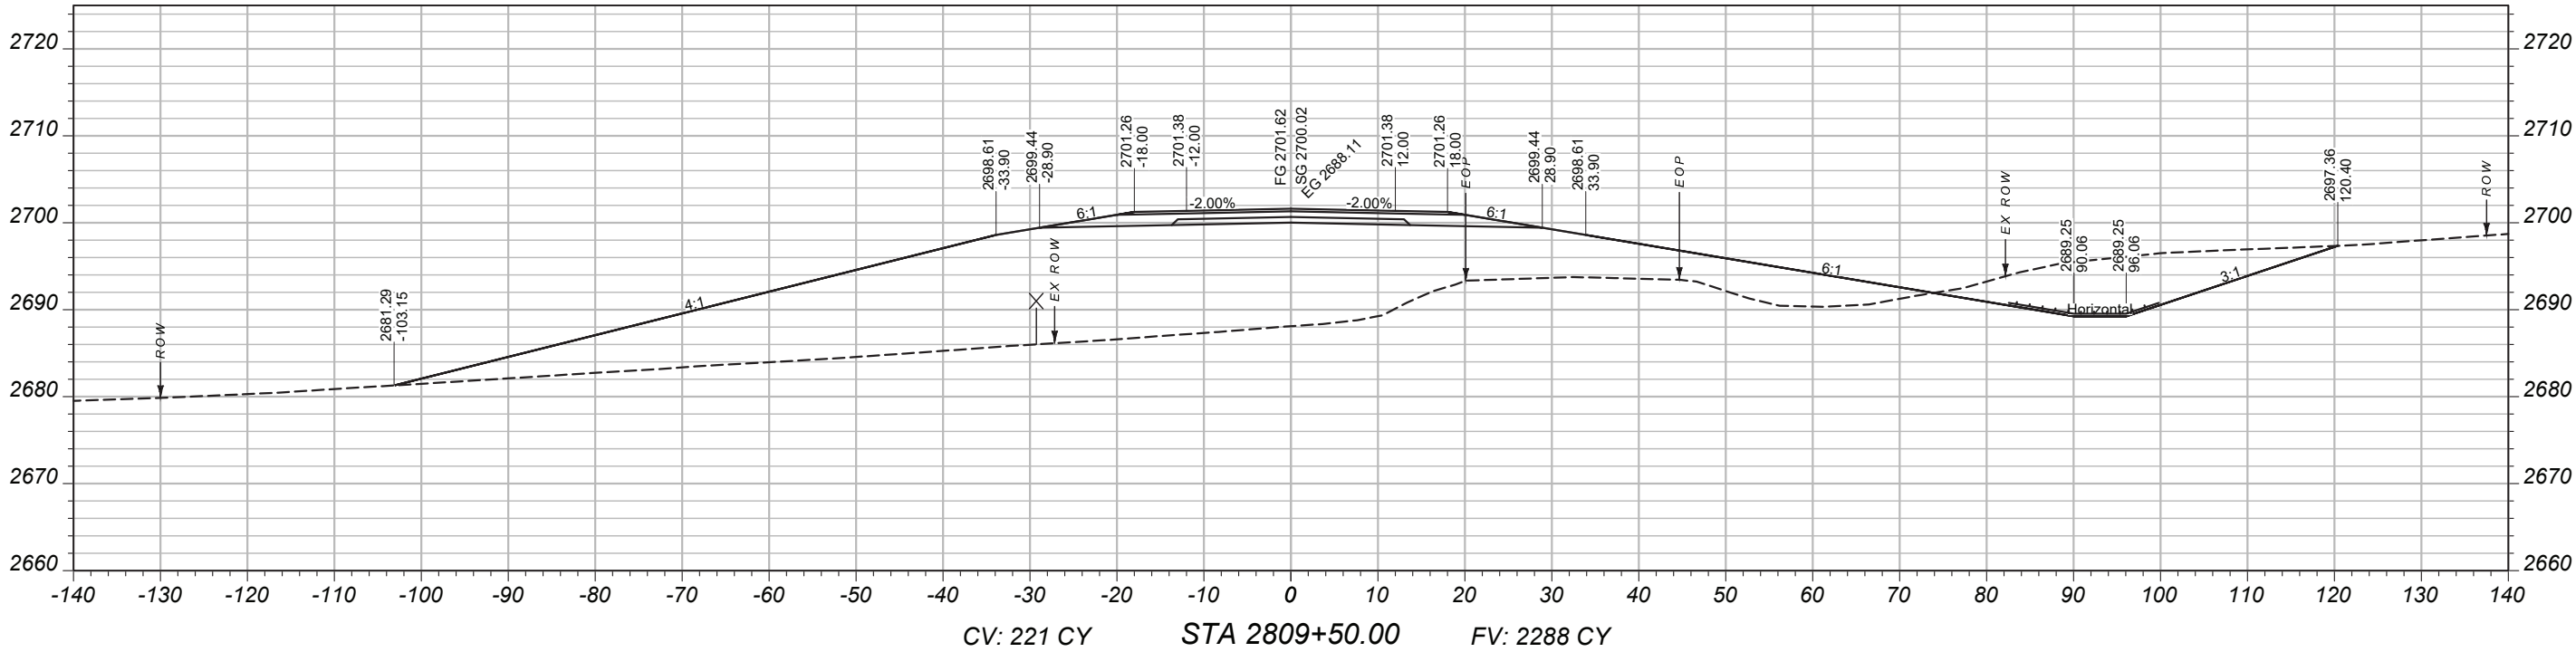

PROJECT NAME		BROCKWAY - WEST	
COUNTY		MCCONE	
PROJECT ID		SSS-NH 57-6(24)260	
UPN		9728000	
DESIGNED BY	9/14/2023	MONTANA Department of Transportation	
REVIEWED BY			
CHECKED BY	03/2026		
J. CERECK		CROSS SECTIONS	
9728000RDLA V003.DWG		11/29/2025 8:23 AM	



MAINLINE
CROSS-SECTIONS

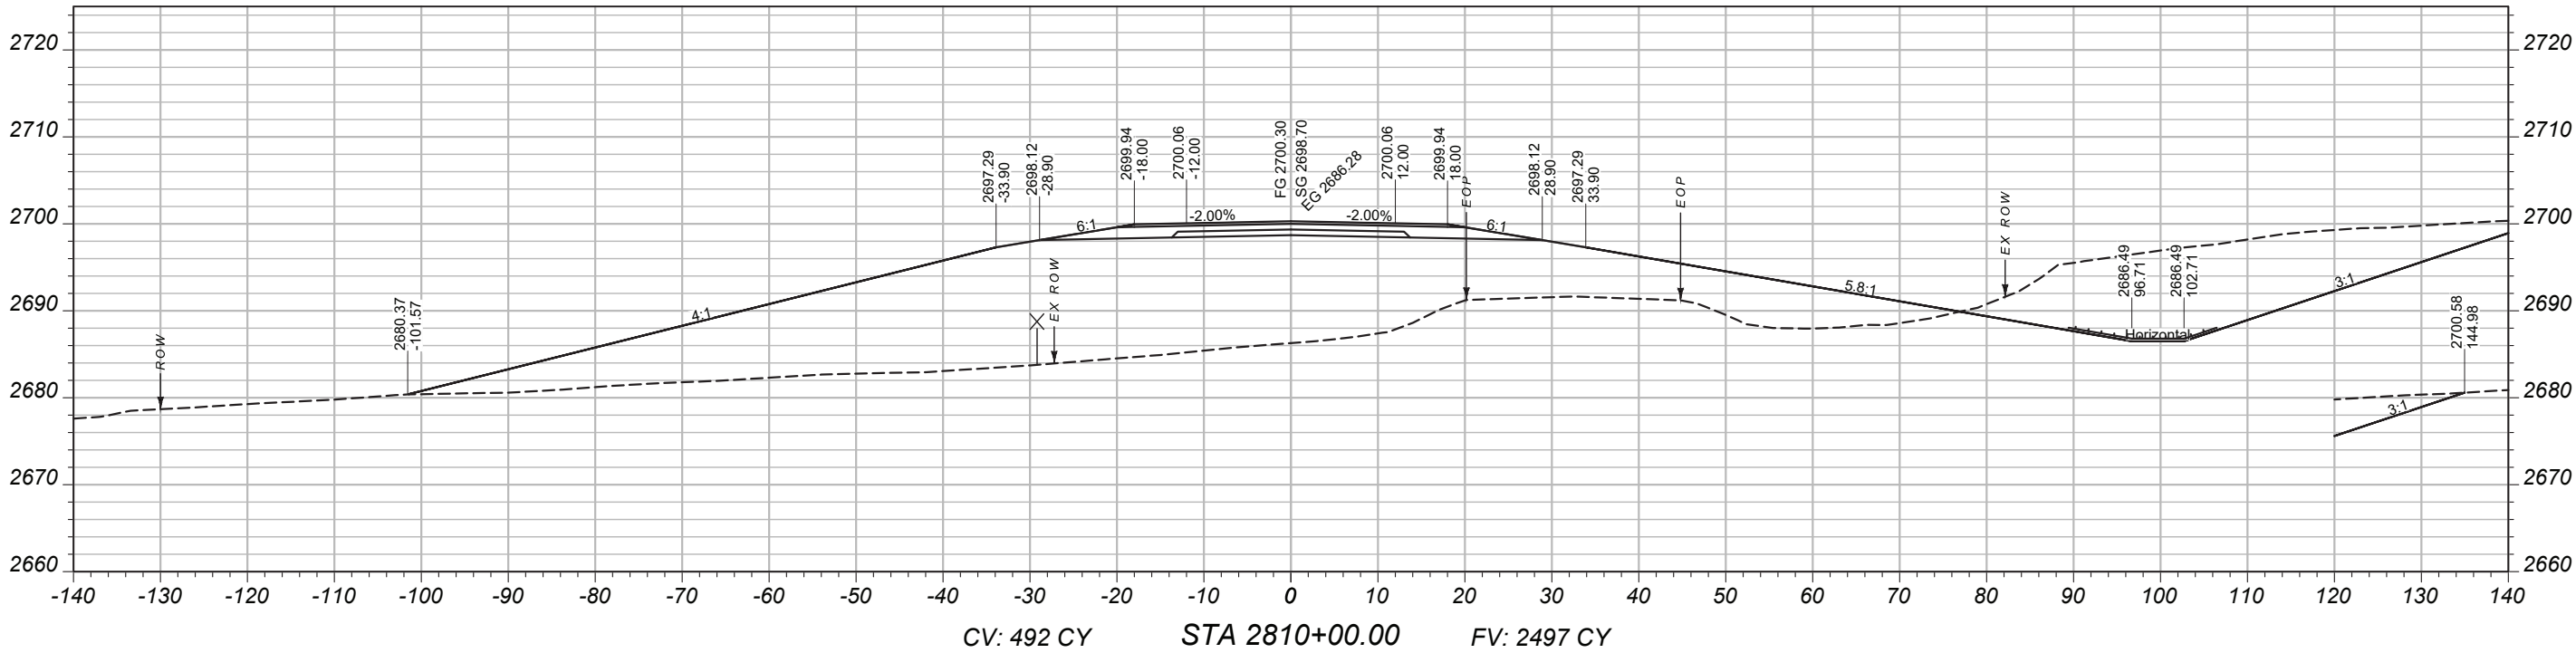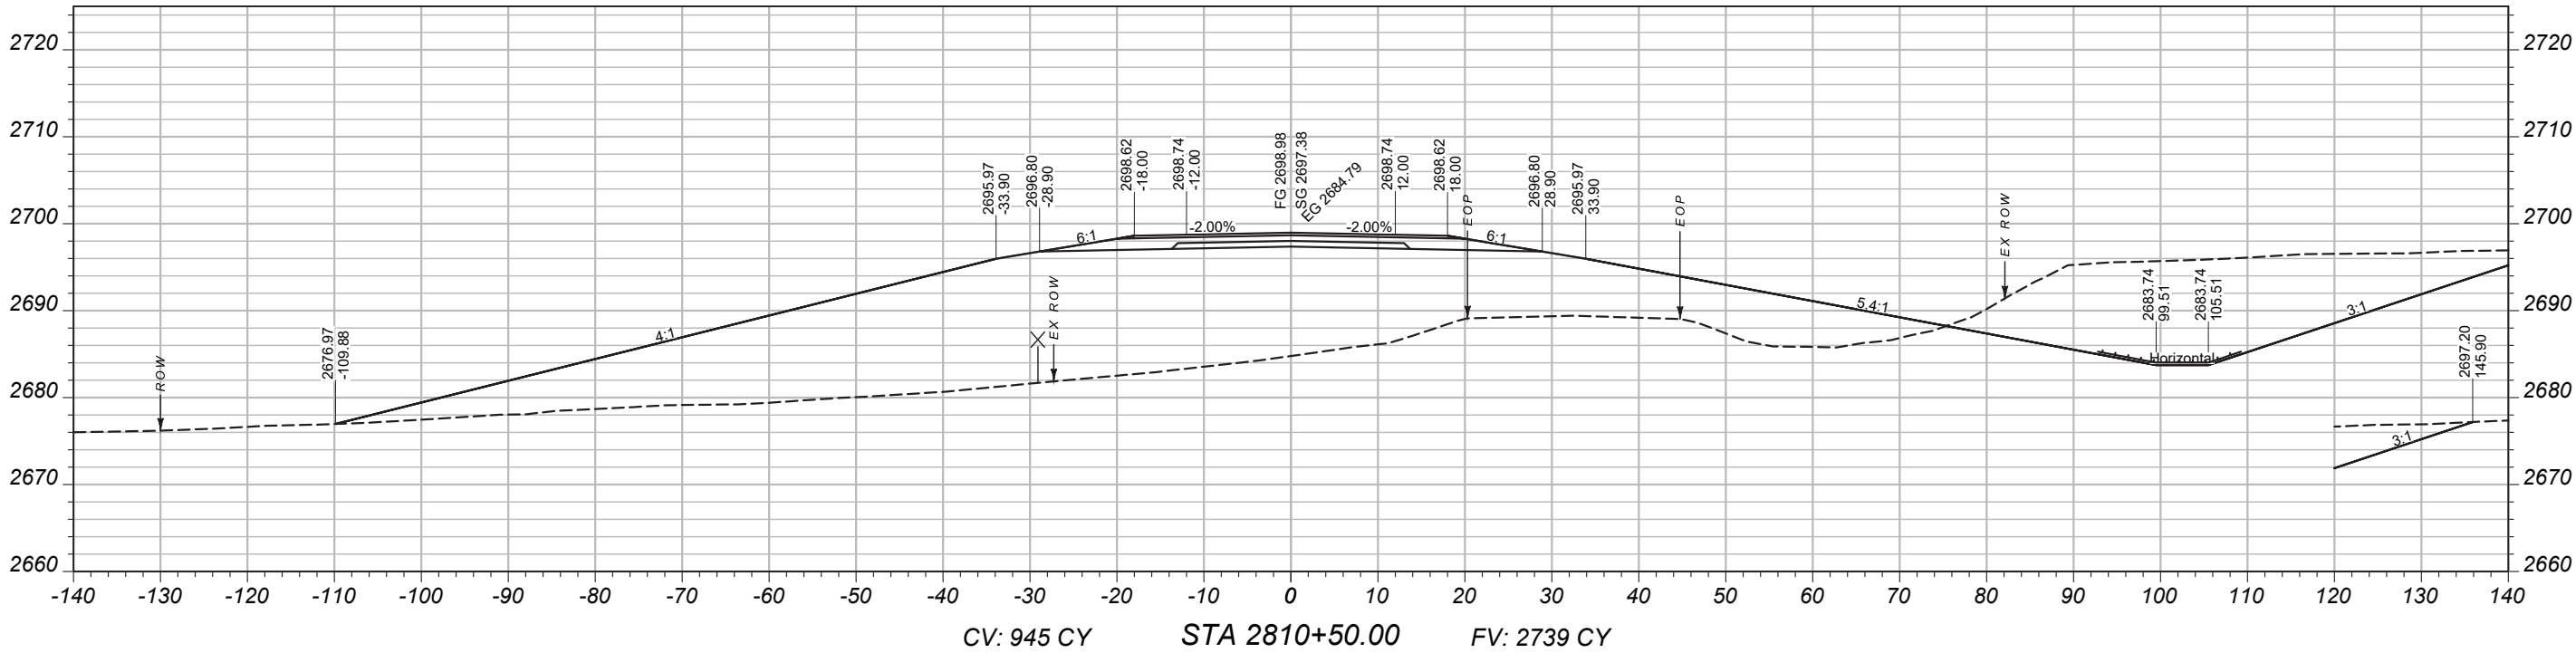

 MONTANA <i>Department of Transportation</i>	DESIGNED BY		B. FRANK		9/14/2023	
	REVIEWED BY					
	CHECKED BY		J. CERECK		03/2026	
					9728000RDLA Y003.DWG	
CROSS SECTIONS						
1/29/2025 8:23 AM						

PROJECT NAME		BROCKWAY - WEST	
COUNTY		MCCONE	
PROJECT ID		SSS-NH 57-6(24)260	
UPN		9728000	

MAINLINE
CROSS-SECTIONS

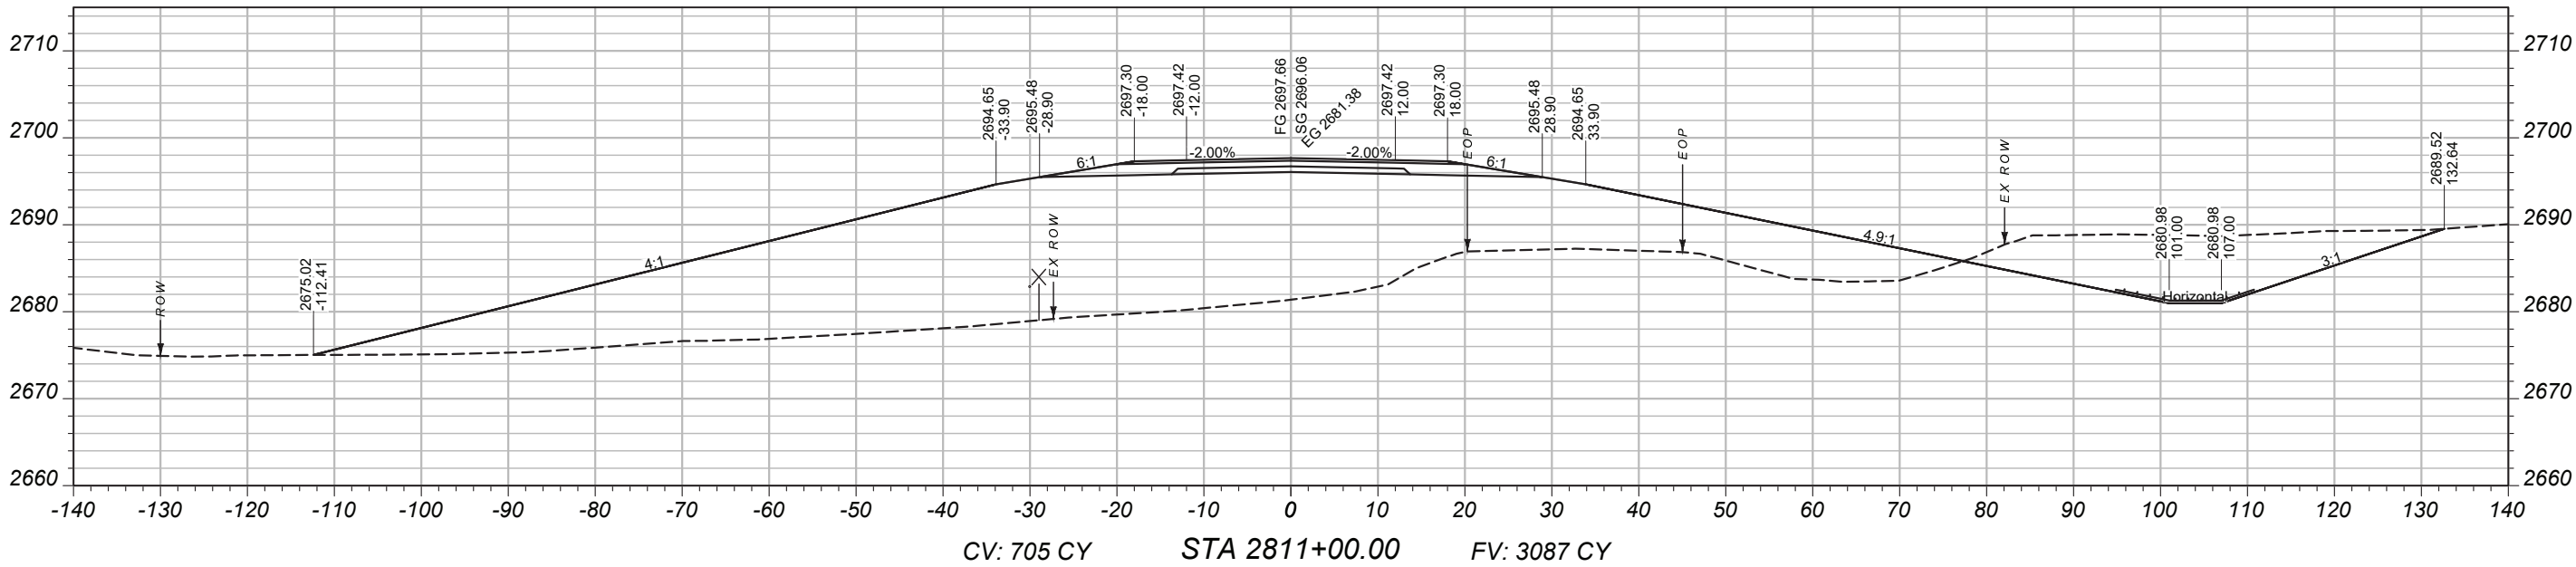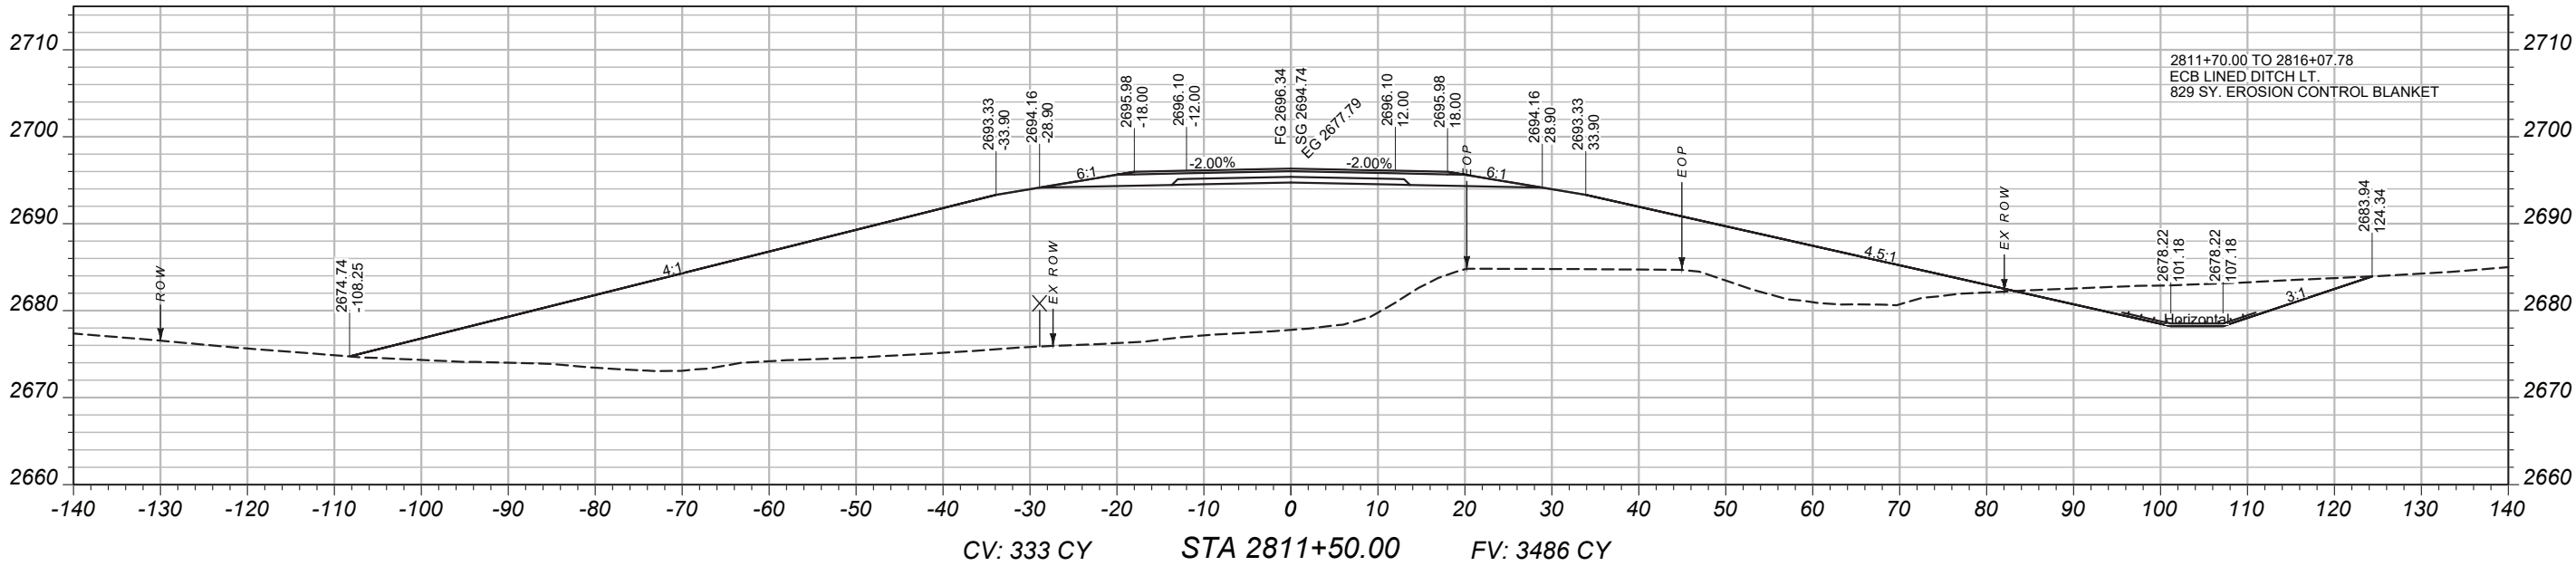

PROJECT NAME
BROCKWAY - WEST

COUNTY
MCCONE

PROJECT ID
SSS-NH 57-6(24)260

UPN
9728000

DESIGNED BY
B. FRANK

REVIEWED BY
9/14/2023

CHECKED BY
J. CERECK



9728000RDLA V003.DWG



CROSS SECTIONS



11/29/2025 8:23 AM

MAINLINE
CROSS-SECTIONS

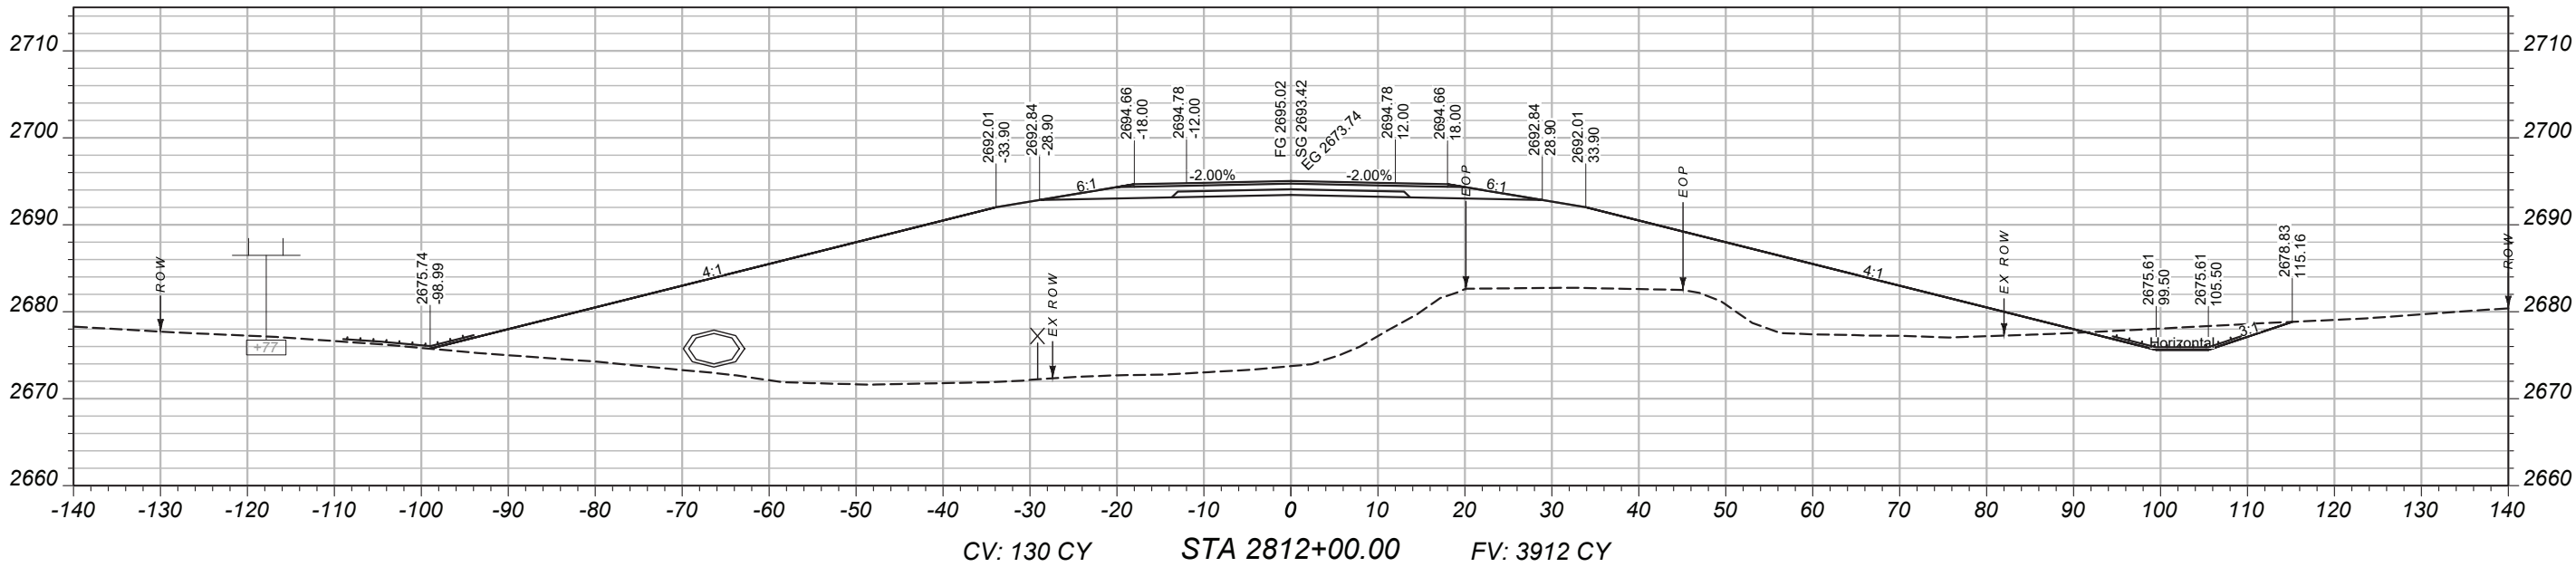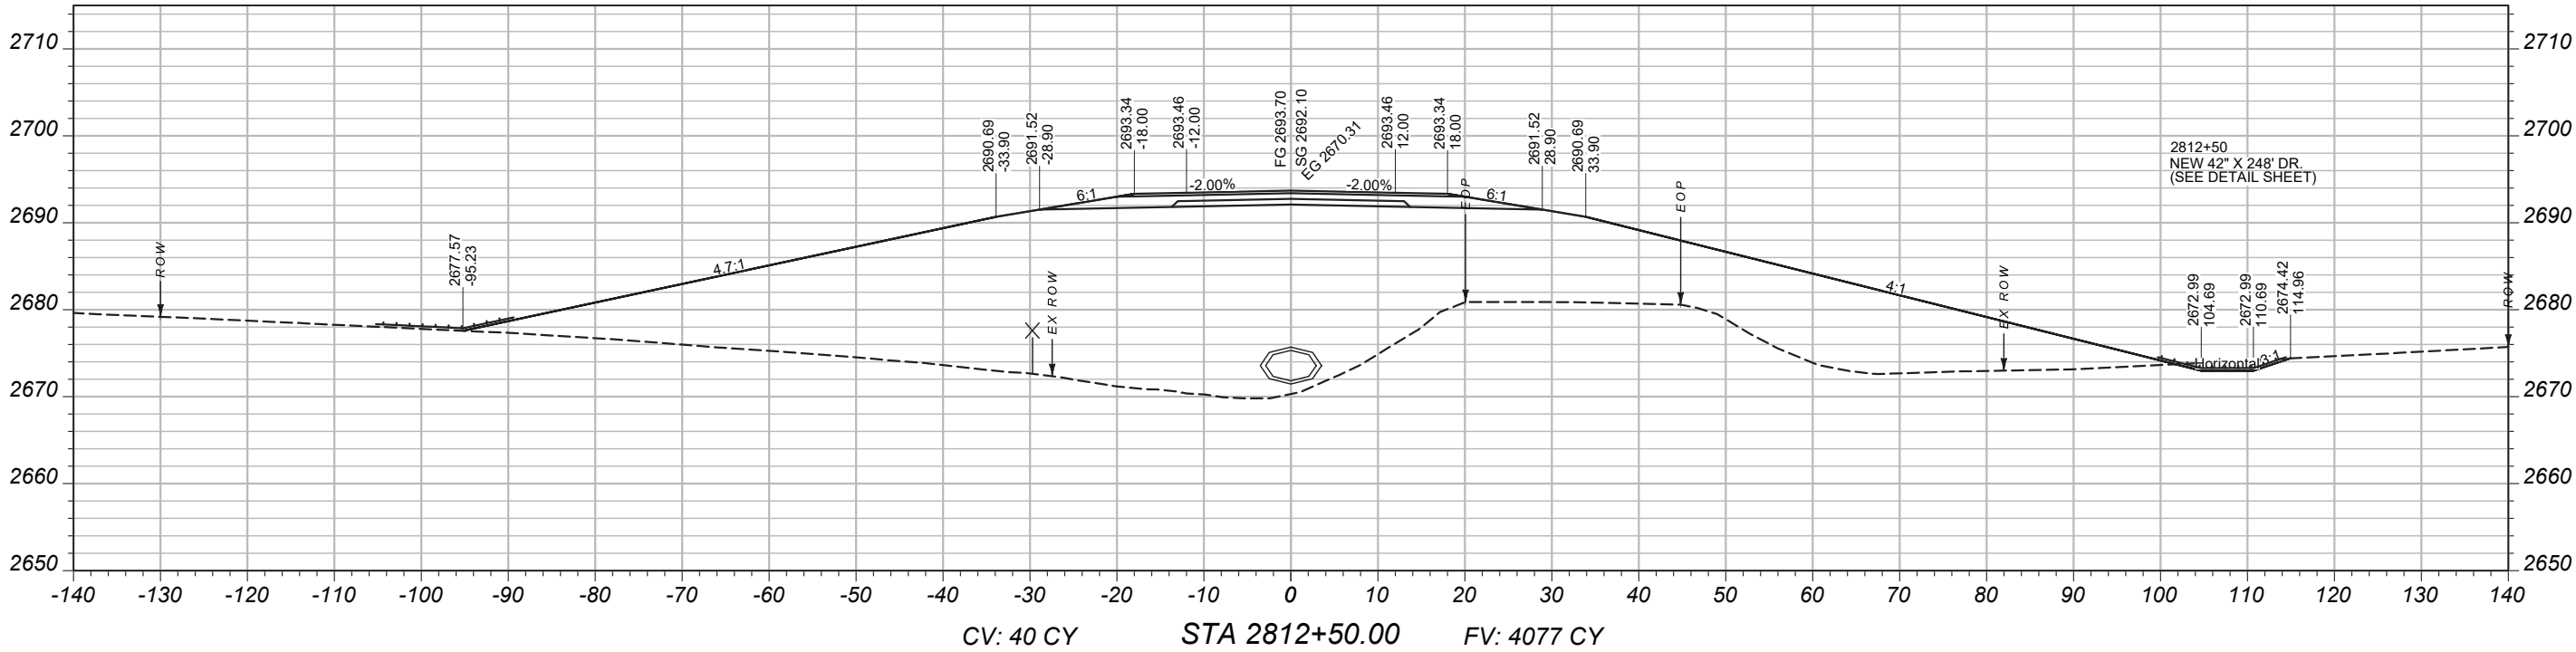

PROJECT NAME		BROCKWAY - WEST	
COUNTY		MCCONE	
PROJECT ID		SSS-NH 57-6(24)260	
UPN		9728000	
DESIGNED BY	9/14/2023	MONTANA Department of Transportation	
REVIEWED BY			
CHECKED BY	03/2026		
J. CERECK		CROSS SECTIONS	
9728000RD LAY003.DWG		11/29/2025 8:23 AM	

MAINLINE
CROSS-SECTIONS

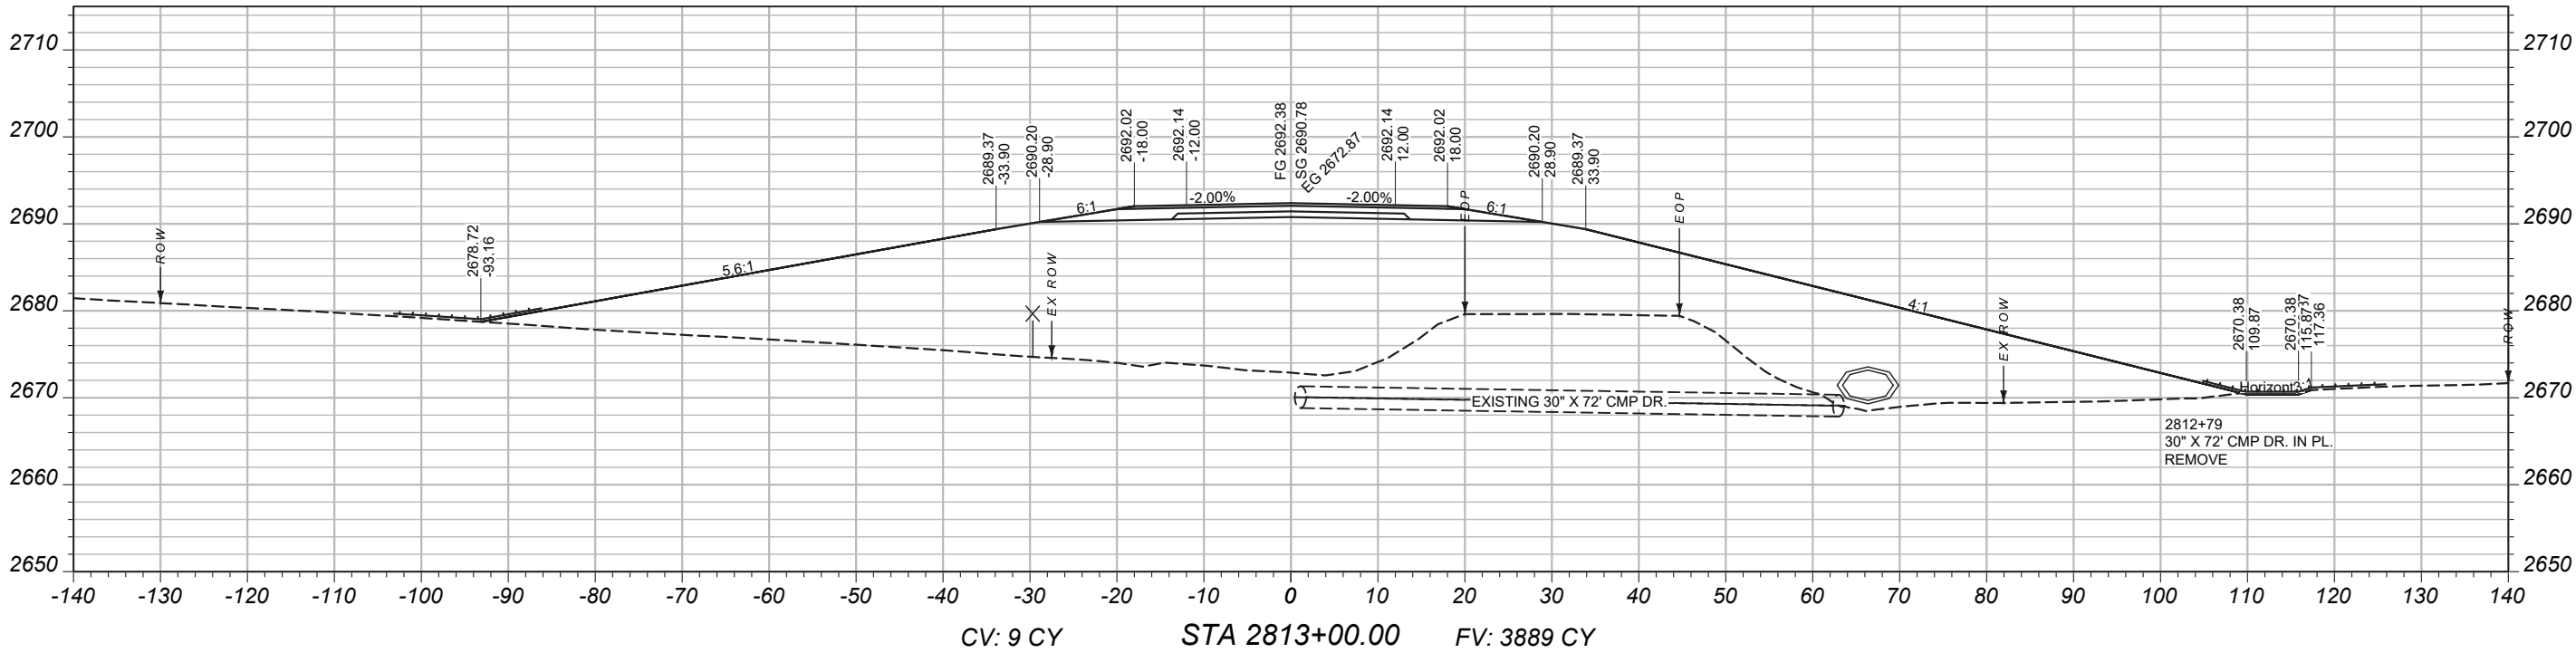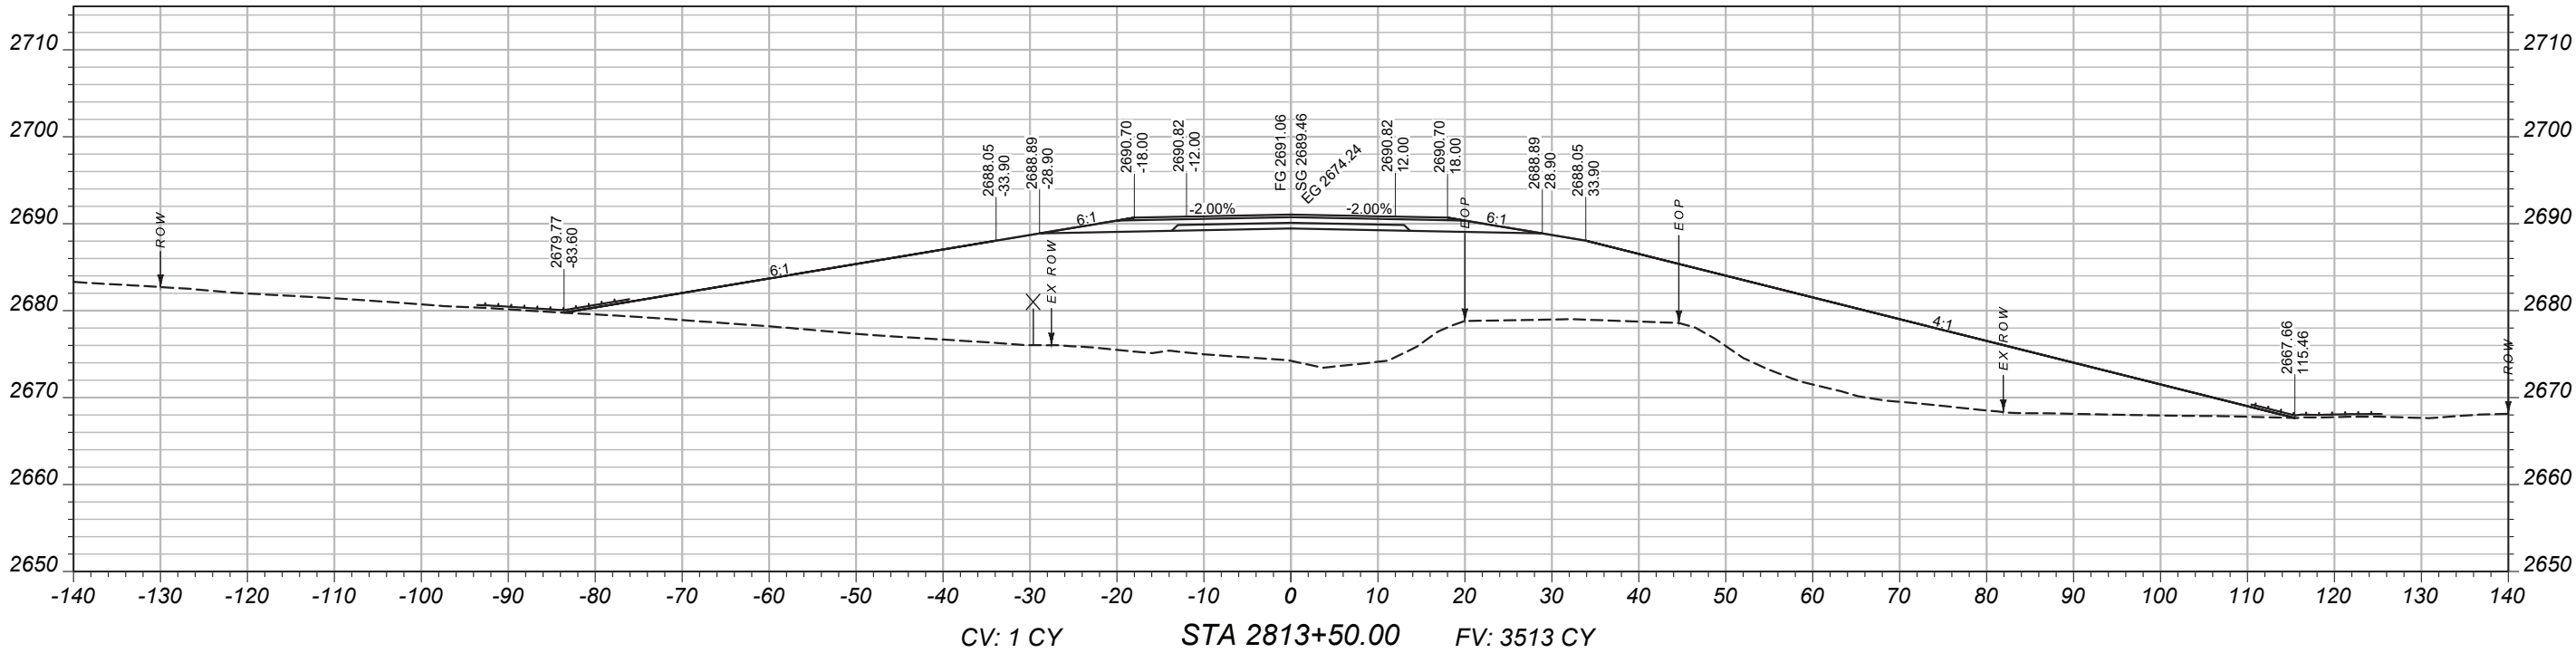

PROJECT NAME
BROCKWAY - WEST

COUNTY
MCCONE

PROJECT ID
SSS-NH 57-6(24)260

UPN
9728000

DESIGNED BY
B. FRANK

REVIEWED BY
J. CERCK

CHECKED BY
J. CERCK



DATE
03/2026



CROSS SECTIONS

11/29/2025 8:23 AM

MAINLINE
CROSS-SECTIONS

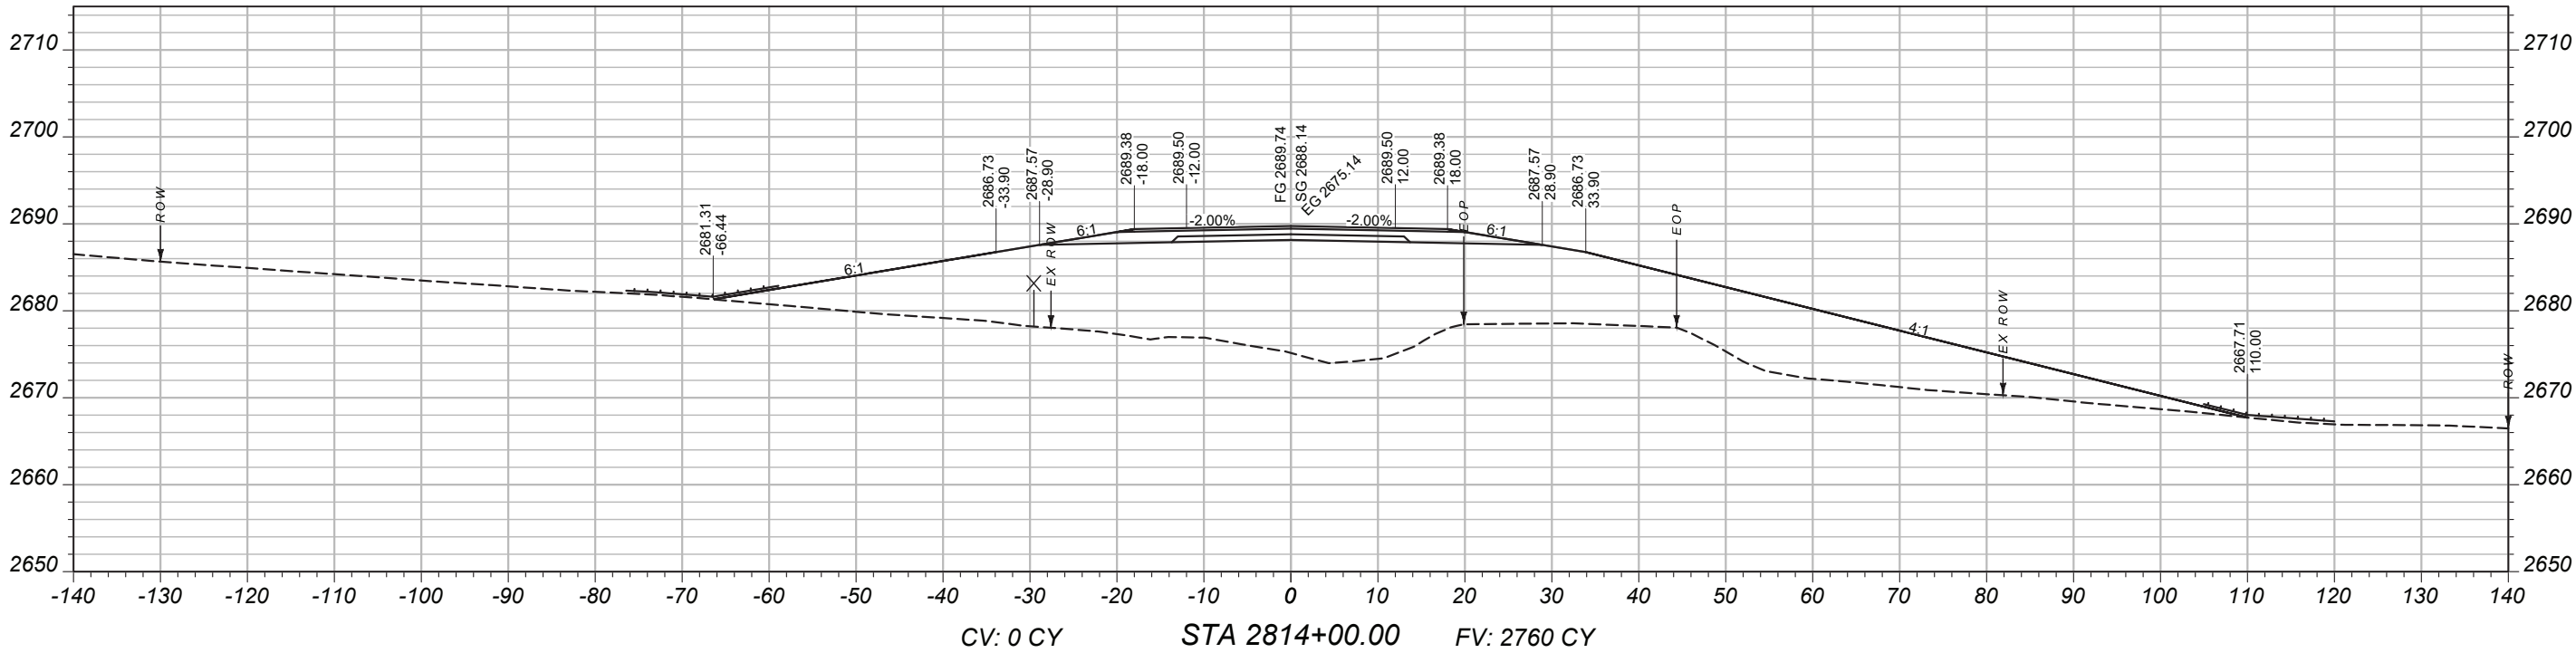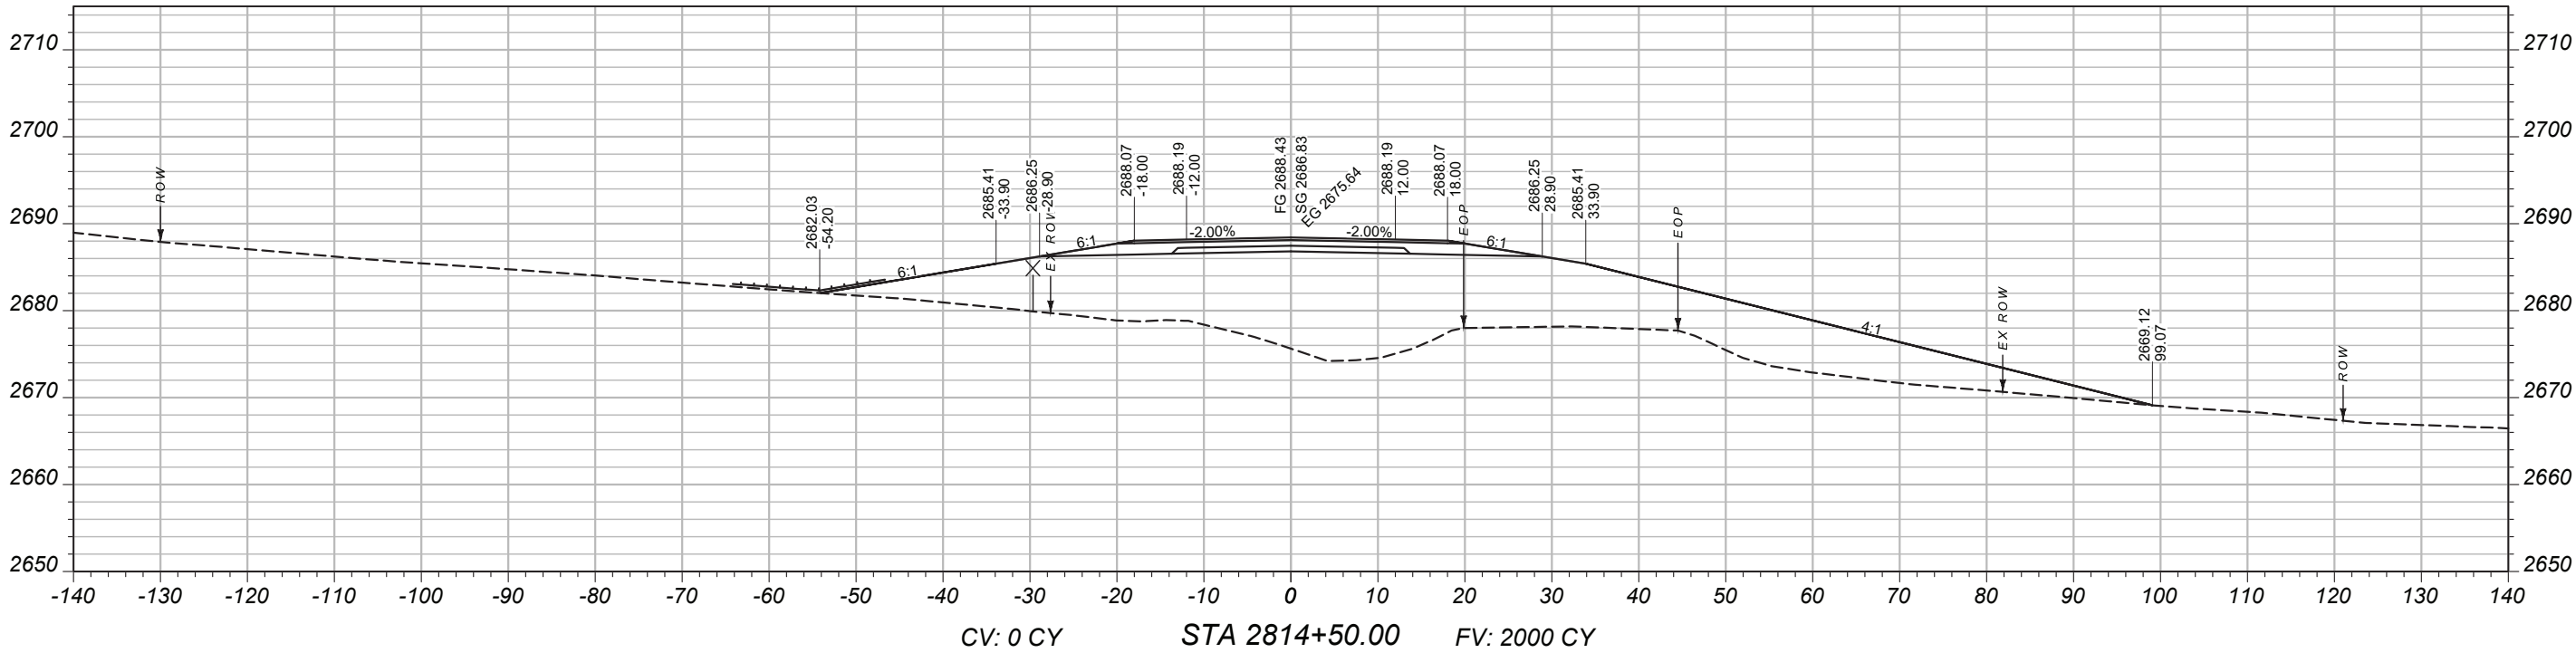

PROJECT NAME
BROCKWAY - WEST

COUNTY
MCCONE

PROJECT ID
SSS-NH 57-6(24)260

UPN
9728000

DESIGNED BY
B. FRANK

REVIEWED BY
9/14/2023



CHECKED BY
J. CERECK

03/2026
9728000RDLA V003.DWG





CROSS SECTIONS

MAINLINE
CROSS-SECTIONS

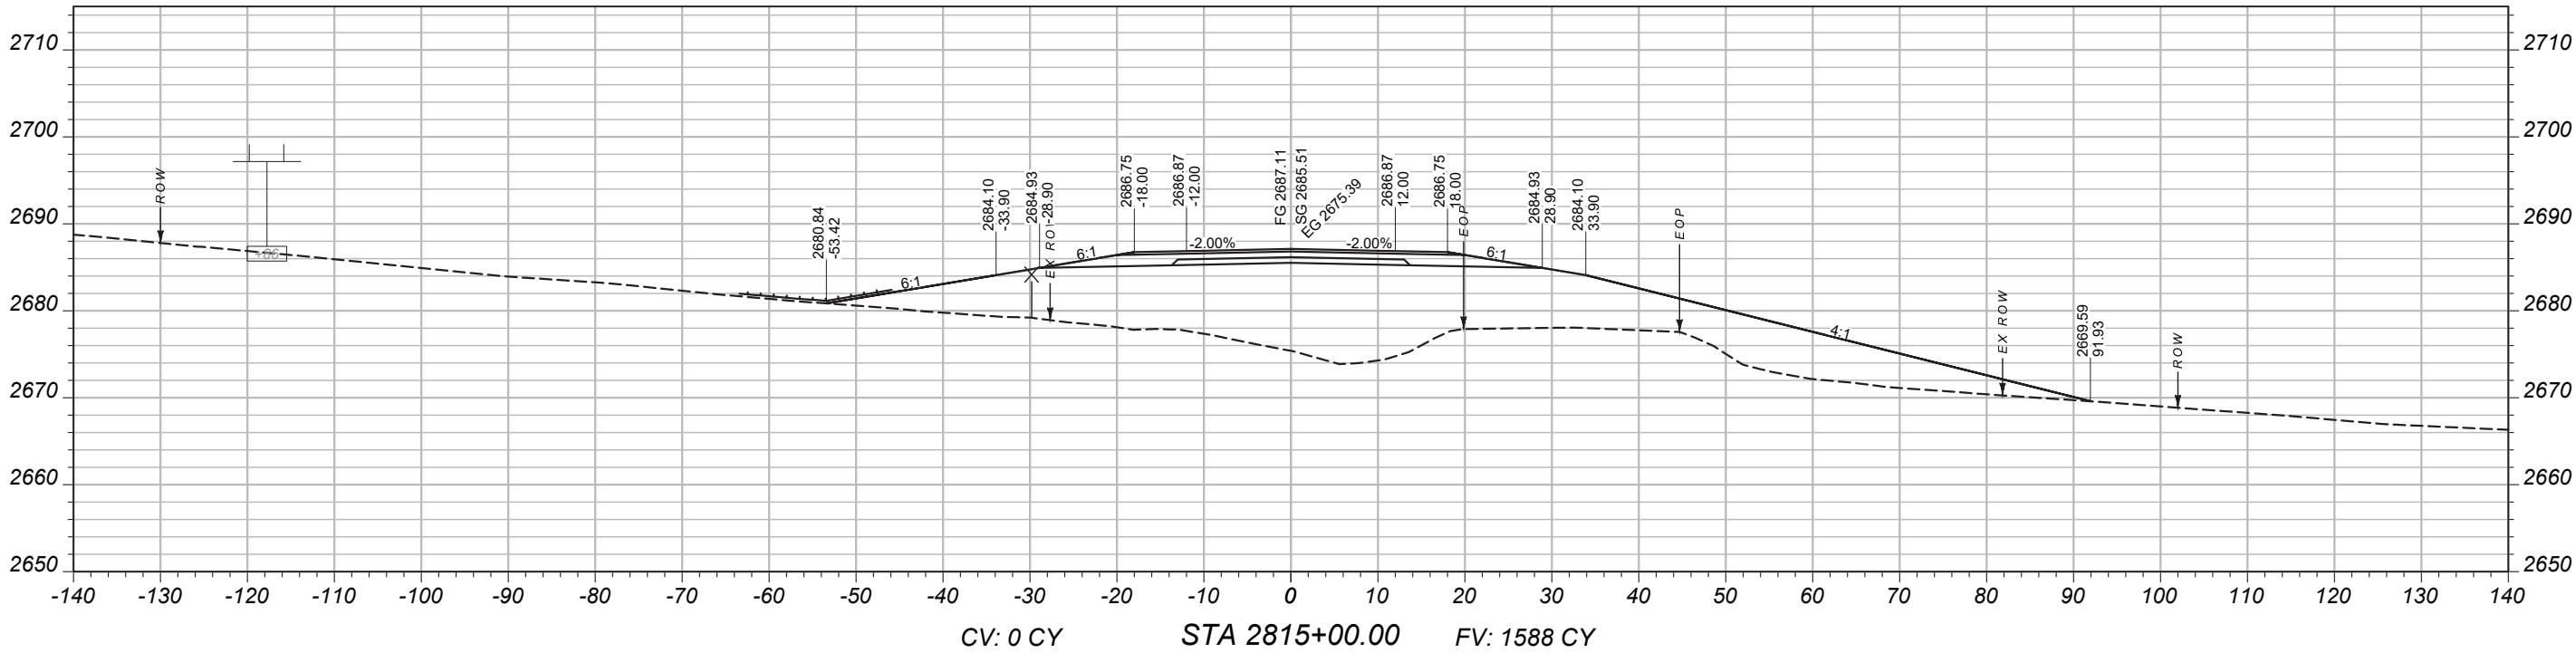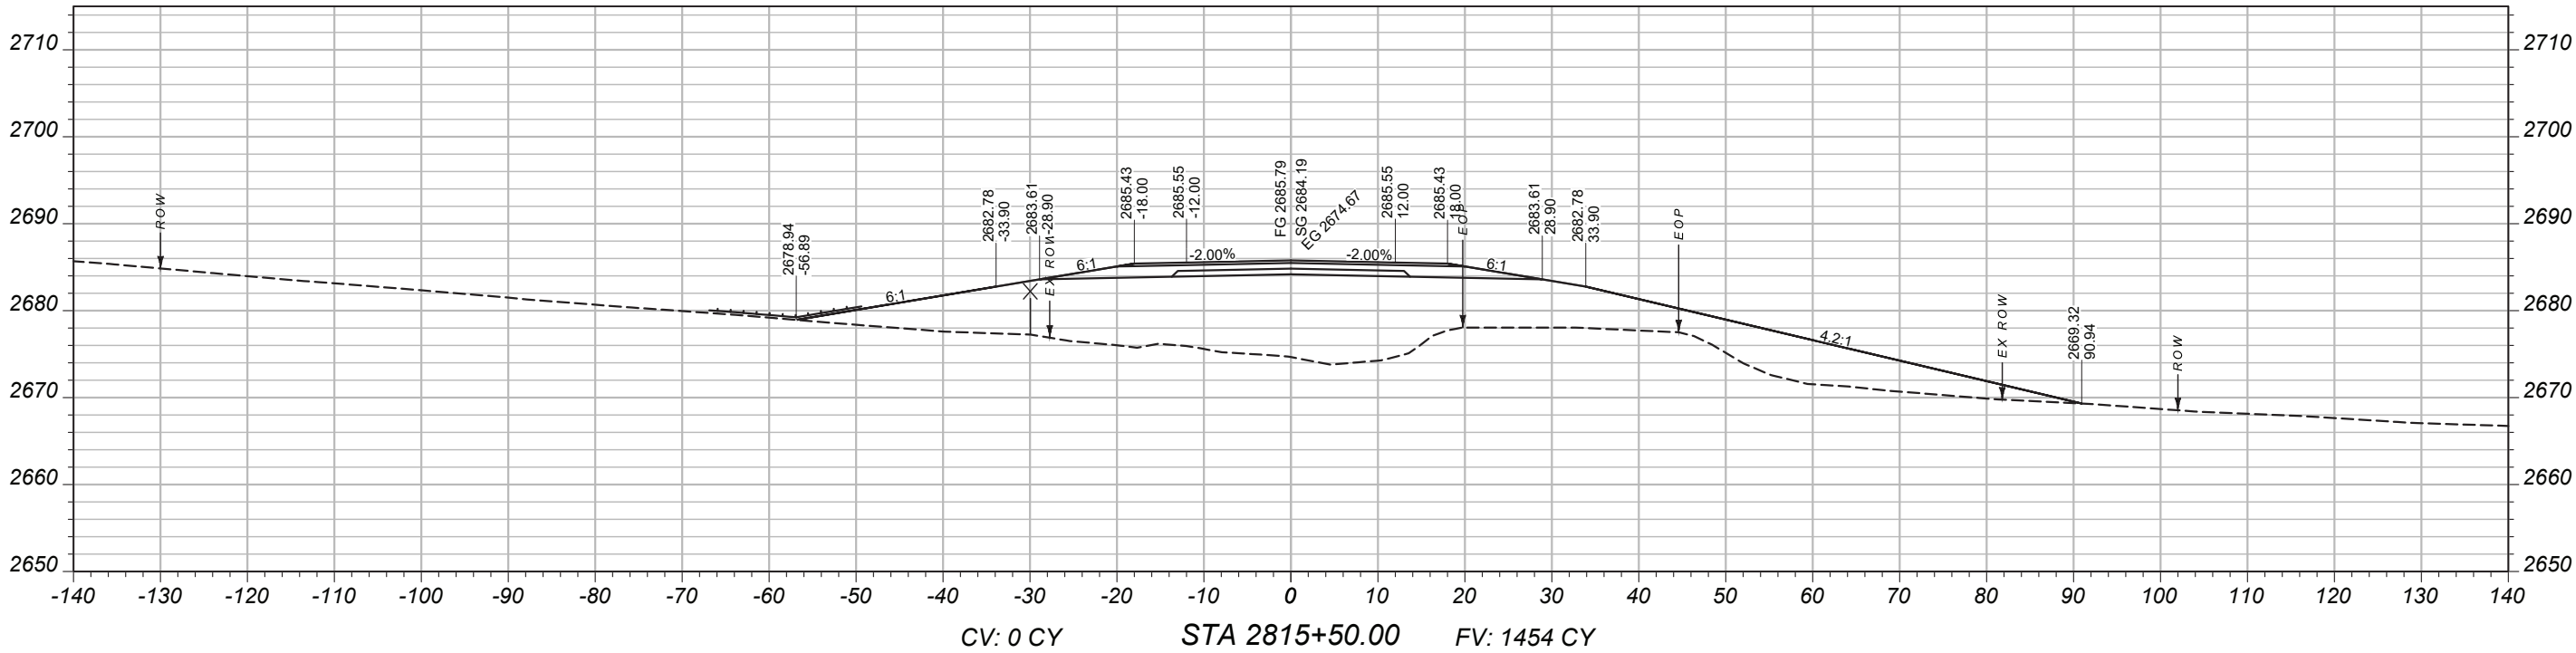



PROJECT NAME		BROCKWAY - WEST	
COUNTY		MCCONE	
PROJECT ID		SSS-NH 57-6(24)260	
UPN		9728000	
DESIGNED BY	9/14/2023	MONTANA Department of Transportation	
REVIEWED BY			
CHECKED BY	03/2026		
J. CERECK		CROSS SECTIONS	
9728000RDLA V003.DWG		11/29/2025 8:23 AM	

MAINLINE
CROSS-SECTIONS

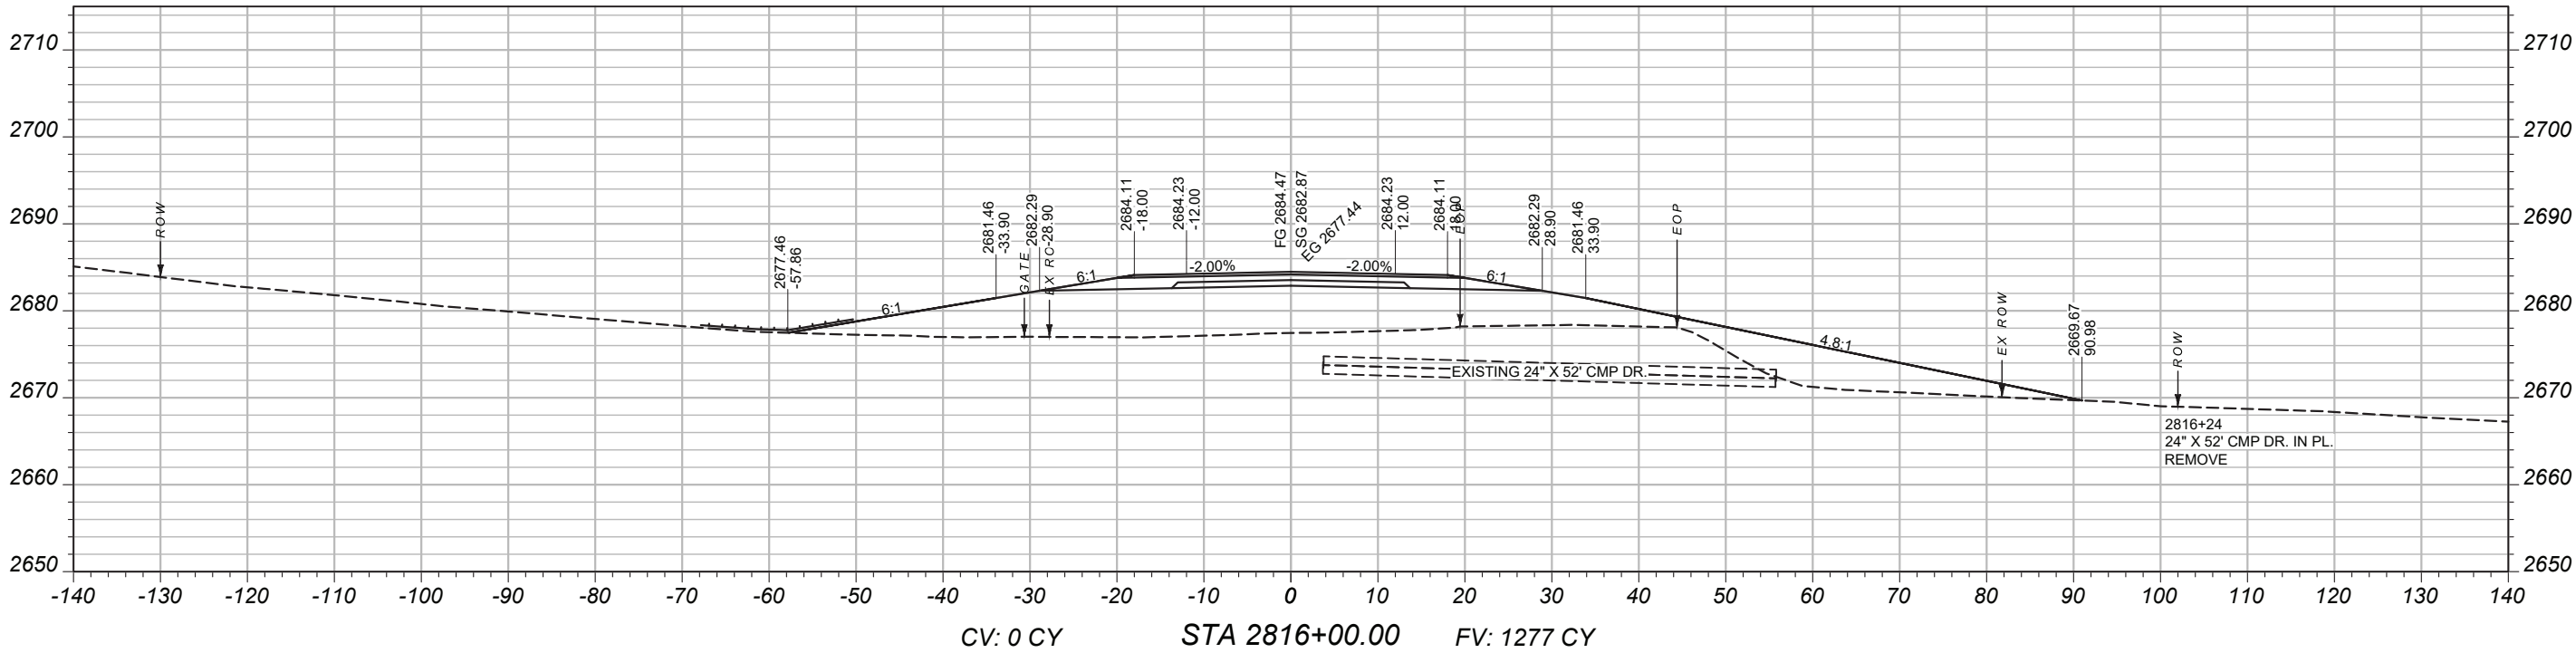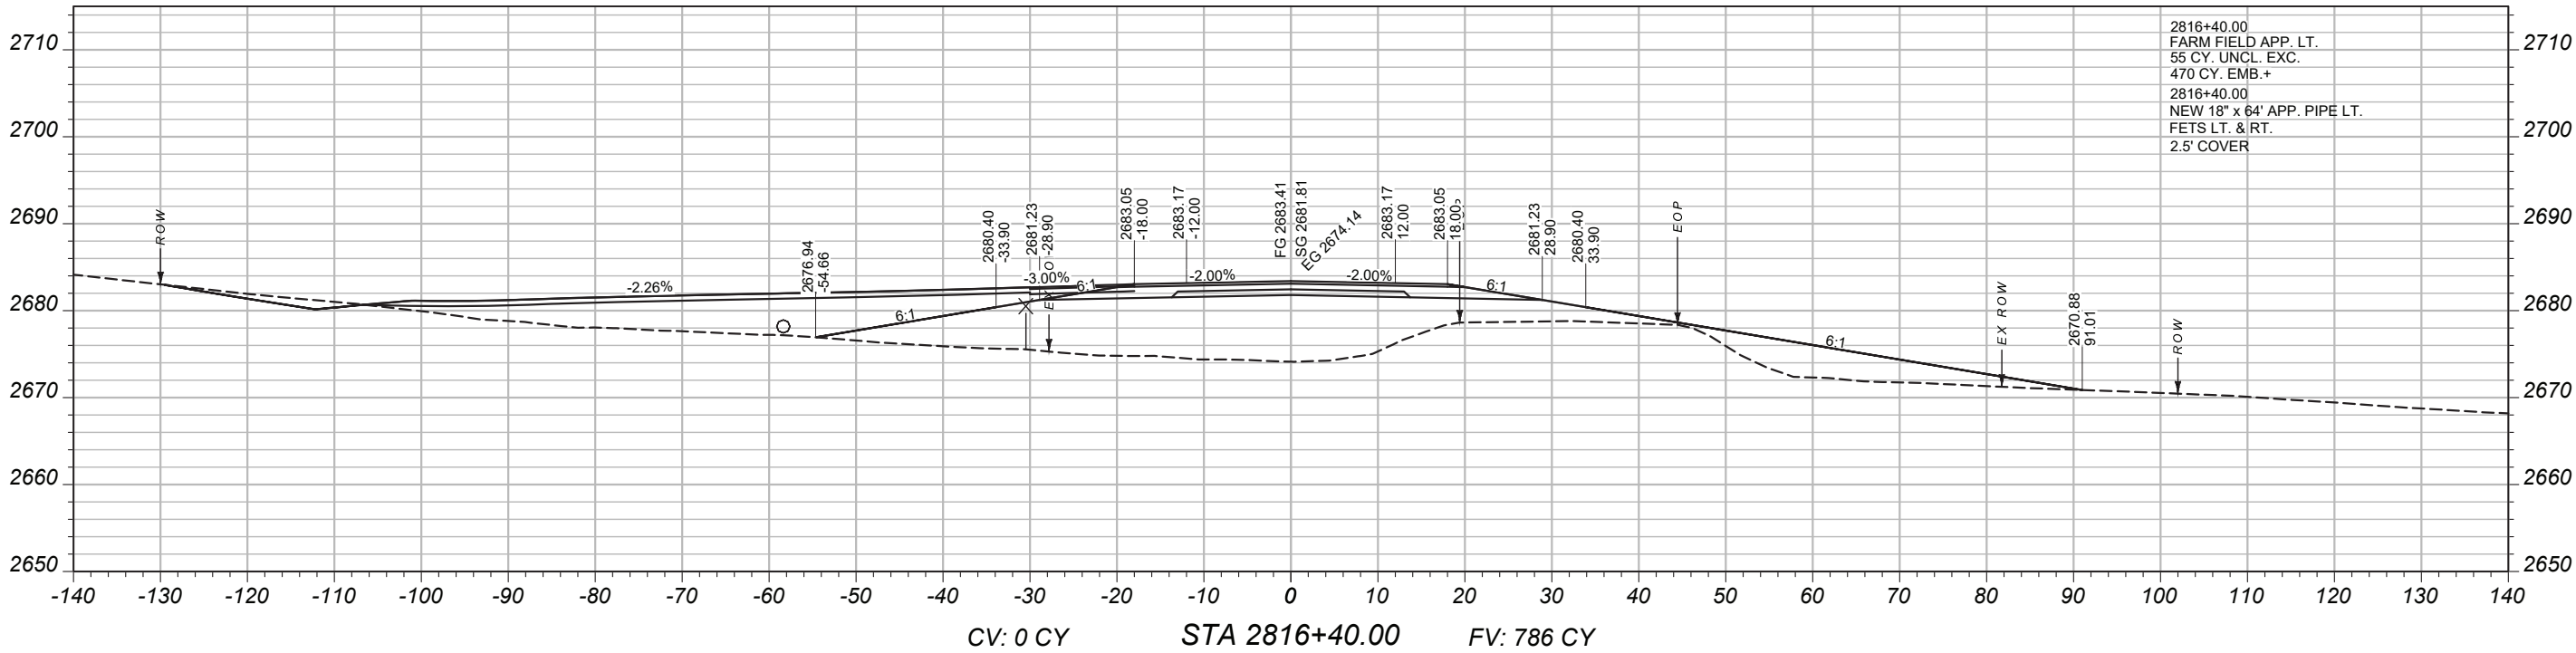



	PROJECT NAME		BROCKWAY - WEST	
	COUNTY		MCCONE	
	PROJECT ID		SSS-NH 57-6(24)260	
	UPN		9728000	
DESIGNED BY		B. FRANK	9/14/2023	
REVIEWED BY				
CHECKED BY		J. CERECK	03/2026	
CROSS SECTIONS		9728000RDLA V003.DWG		
		11/29/2025 8:23 AM		

MAINLINE
CROSS-SECTIONS

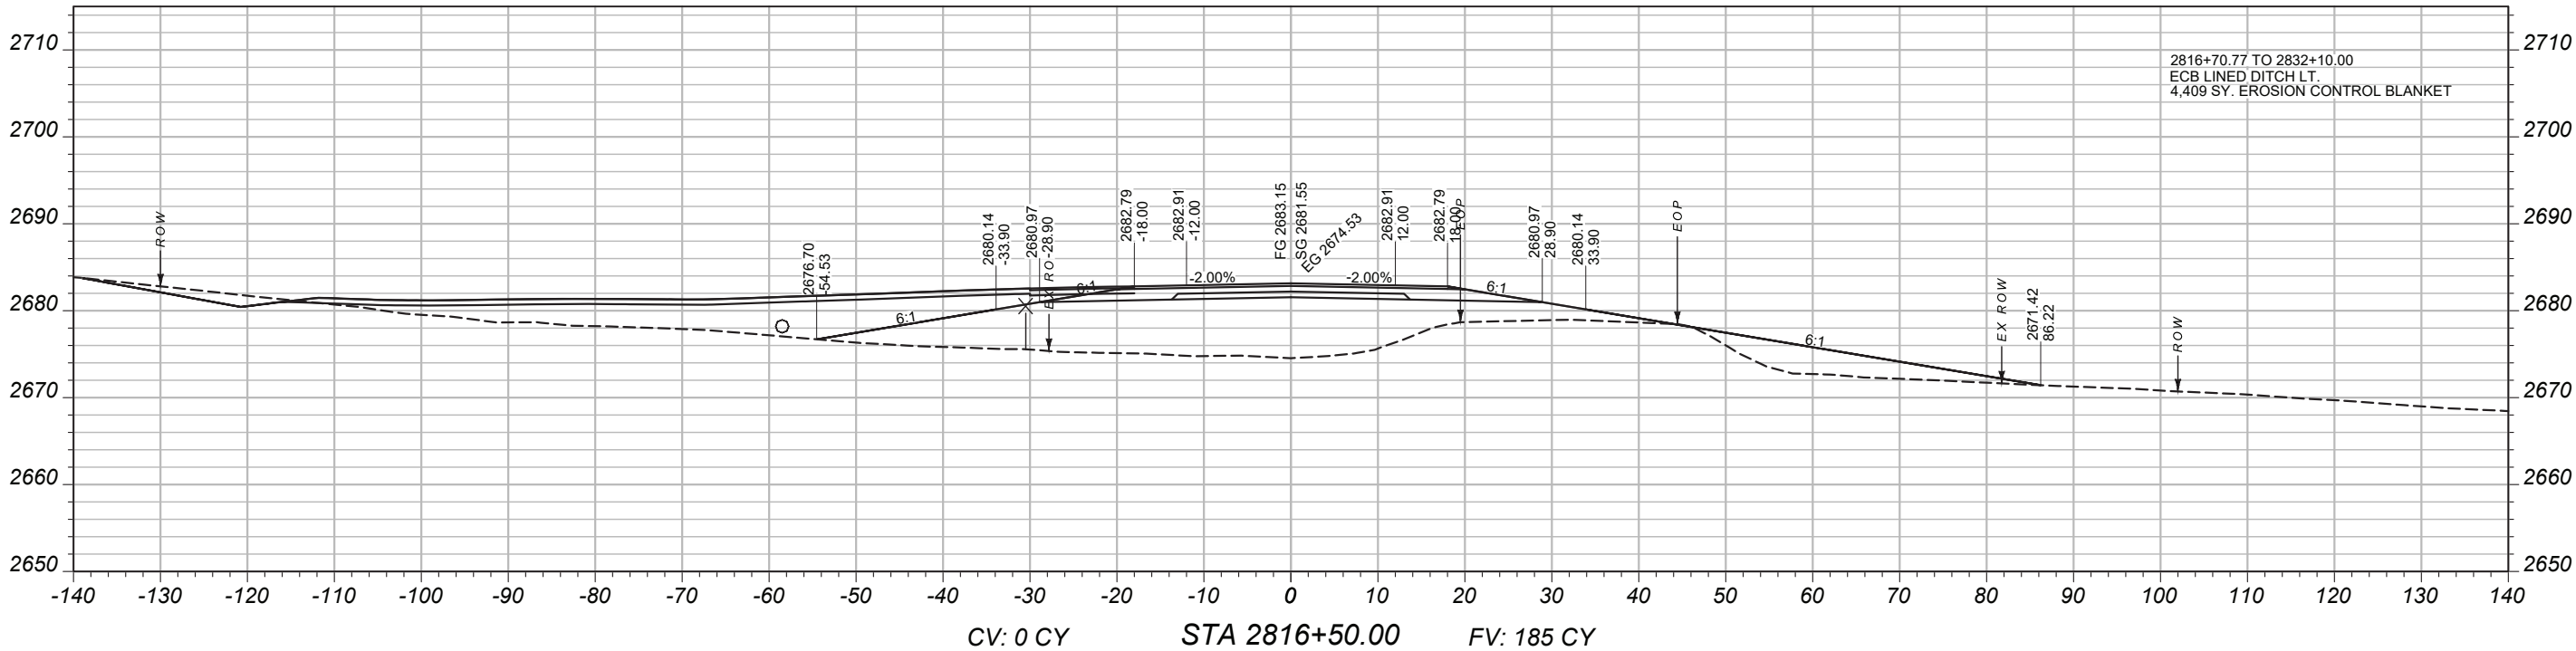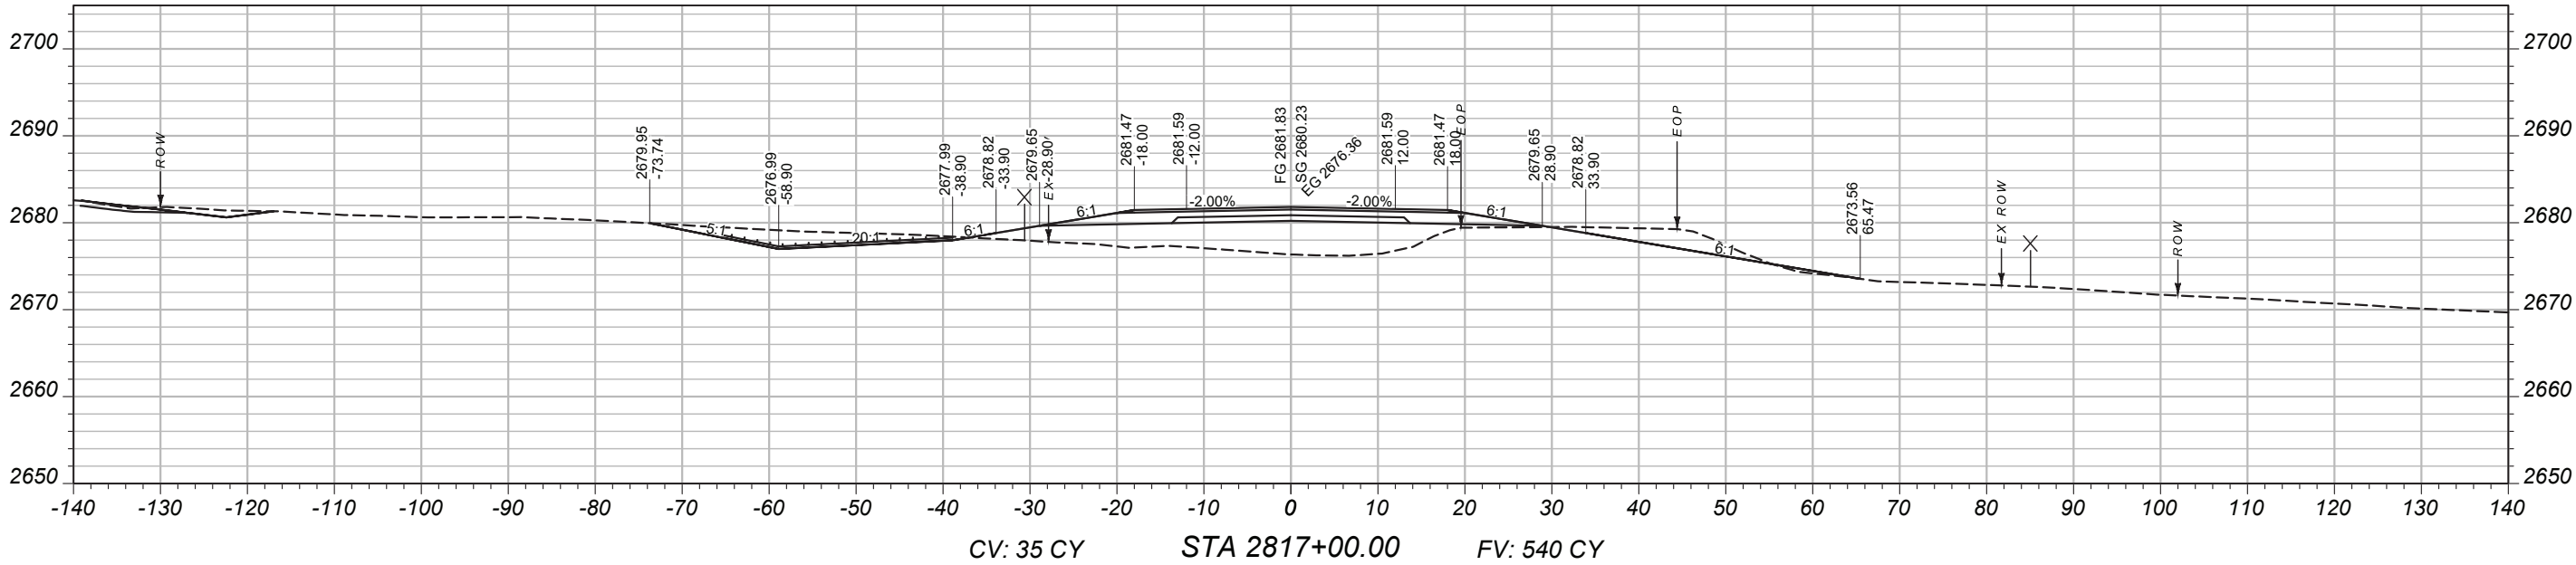

 MONTANA <i>Department of Transportation</i>	CROSS SECTIONS		PROJECT NAME	
			BROCKWAY - WEST	
			COUNTY	
			MCCONE	
			PROJECT ID	
		SSS-NH 57-6(24)260		
		UPN		
		9728000		
		9728000RDLA V003.DWG		
11/29/2025 8:23 AM				

MAINLINE
CROSS-SECTIONS

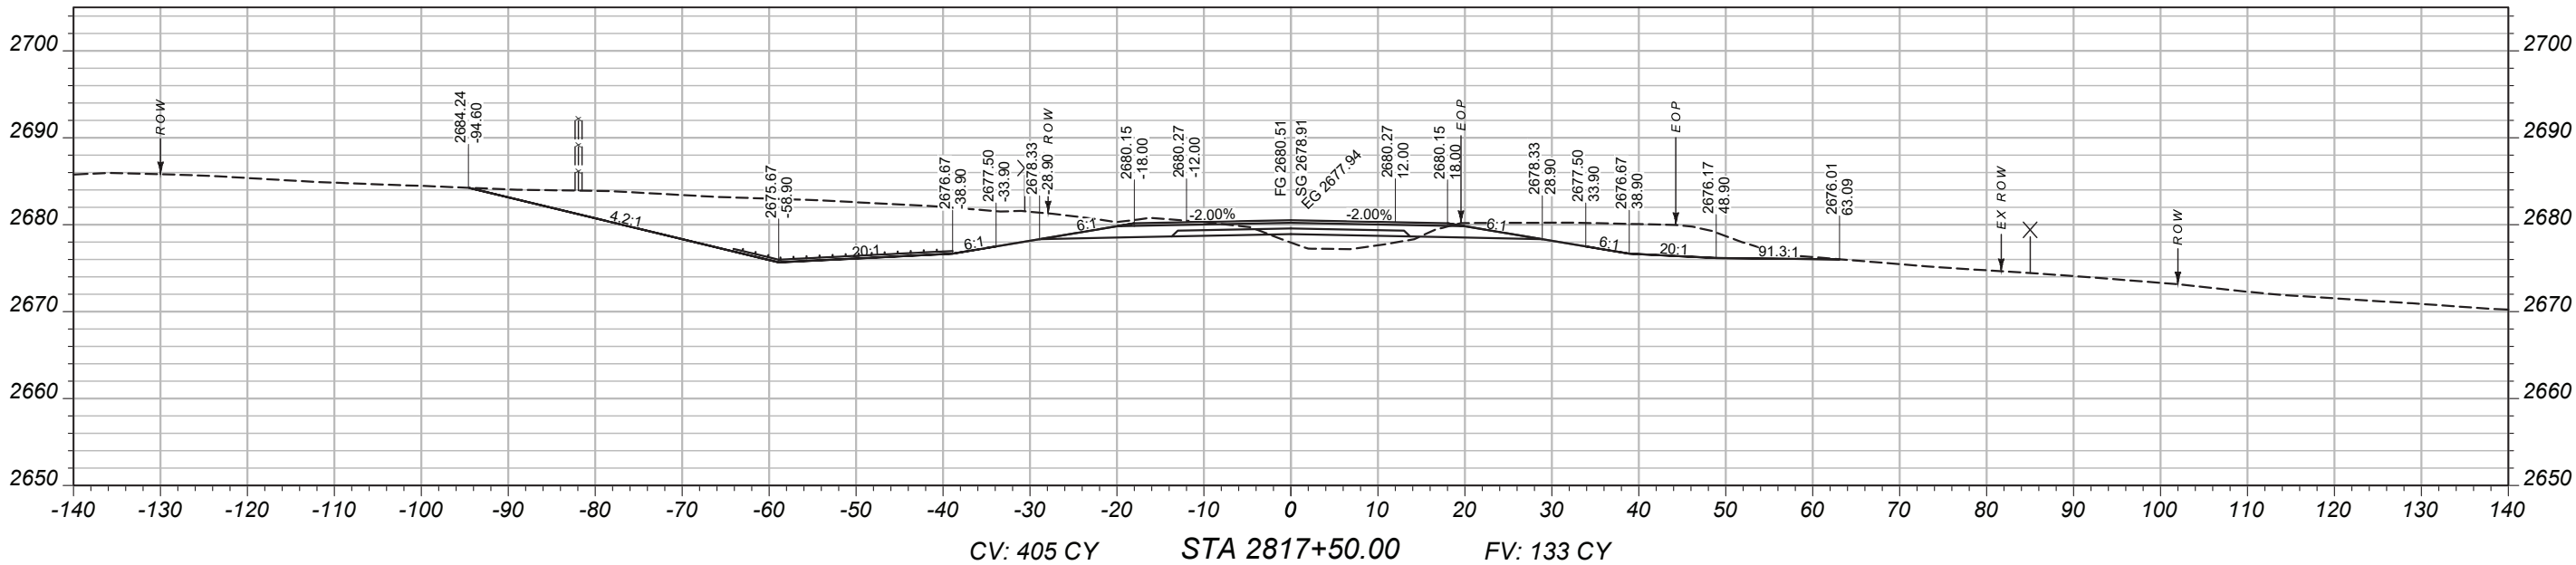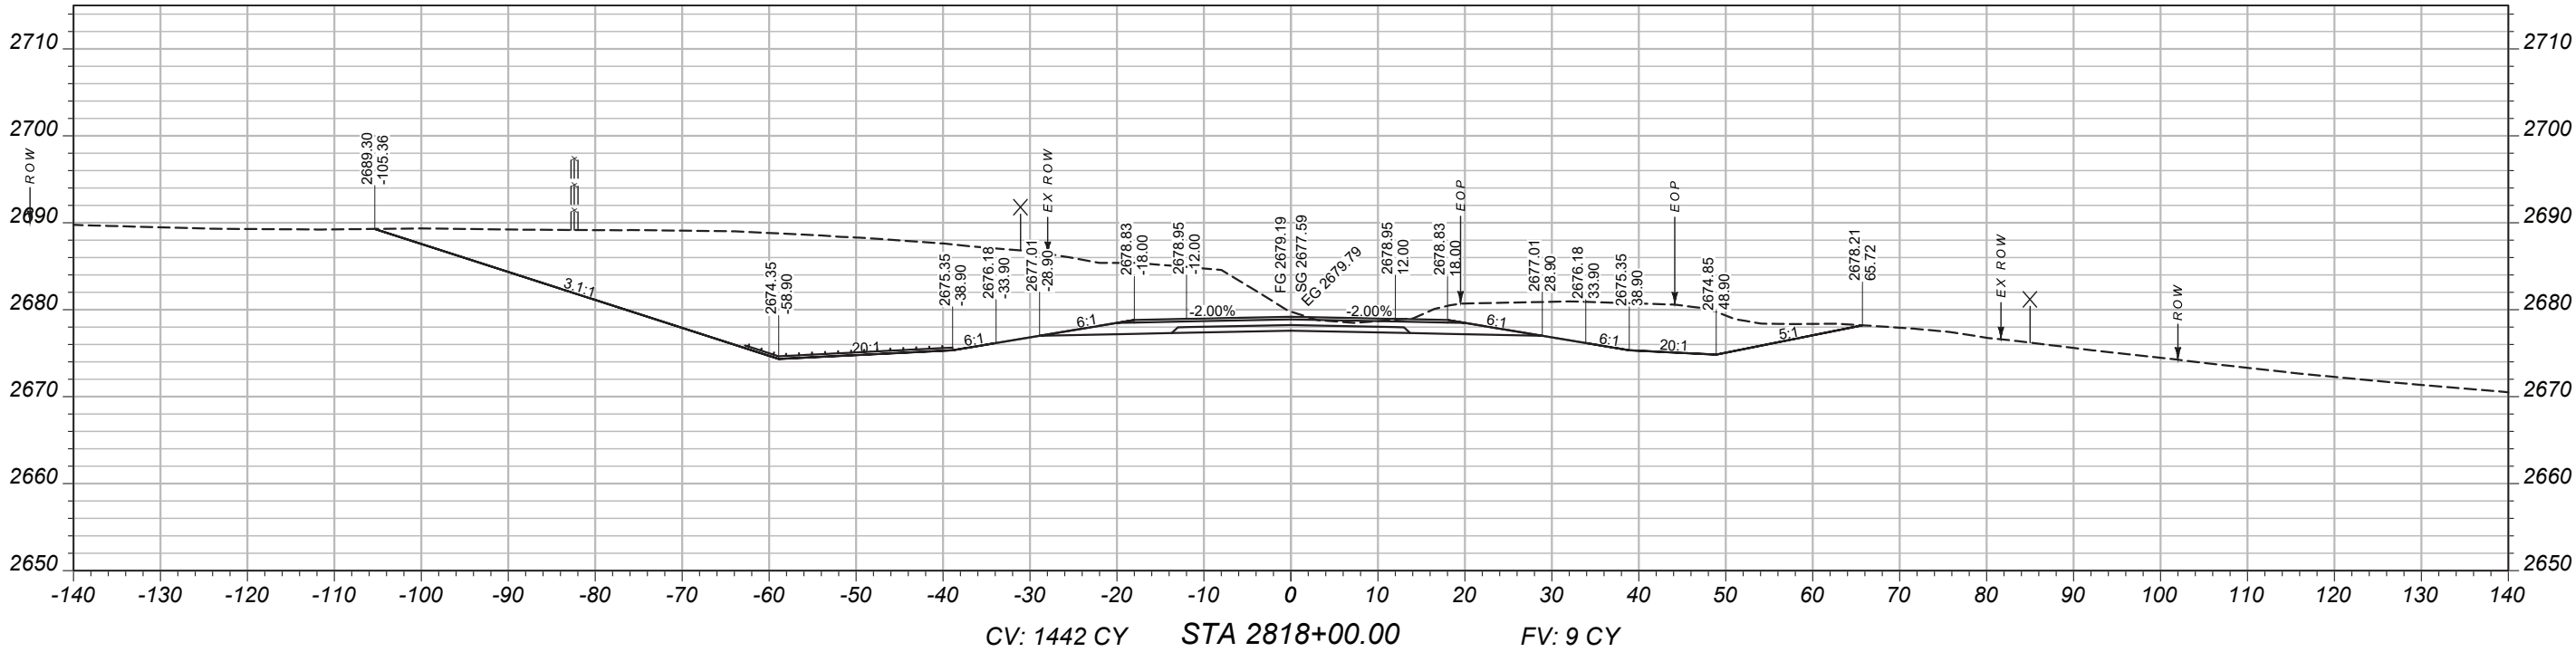

PROJECT NAME
BROCKWAY - WEST

COUNTY
MCCONE

PROJECT ID
SSS-NH 57-6(24)260

UPN
9728000

DESIGNED BY
B. FRANK

REVIEWED BY
J. CERCK

CHECKED BY
J. CERCK

DATE
03/2026



CROSS SECTIONS

11/29/2025 8:23 AM

MAINLINE
CROSS-SECTIONS

PROJECT NAME
BROCKWAY - WEST

COUNTY
MCCONE

PROJECT ID
SSS-NH 57-6(24)260

UPN
9728000

DESIGNED BY
B. FRANK

9/14/2023

REVIEWED BY

CHECKED BY



J. CERECK

03/2026
9728000RDLA V003.DWG



CROSS SECTIONS

11/29/2025 8:23 AM

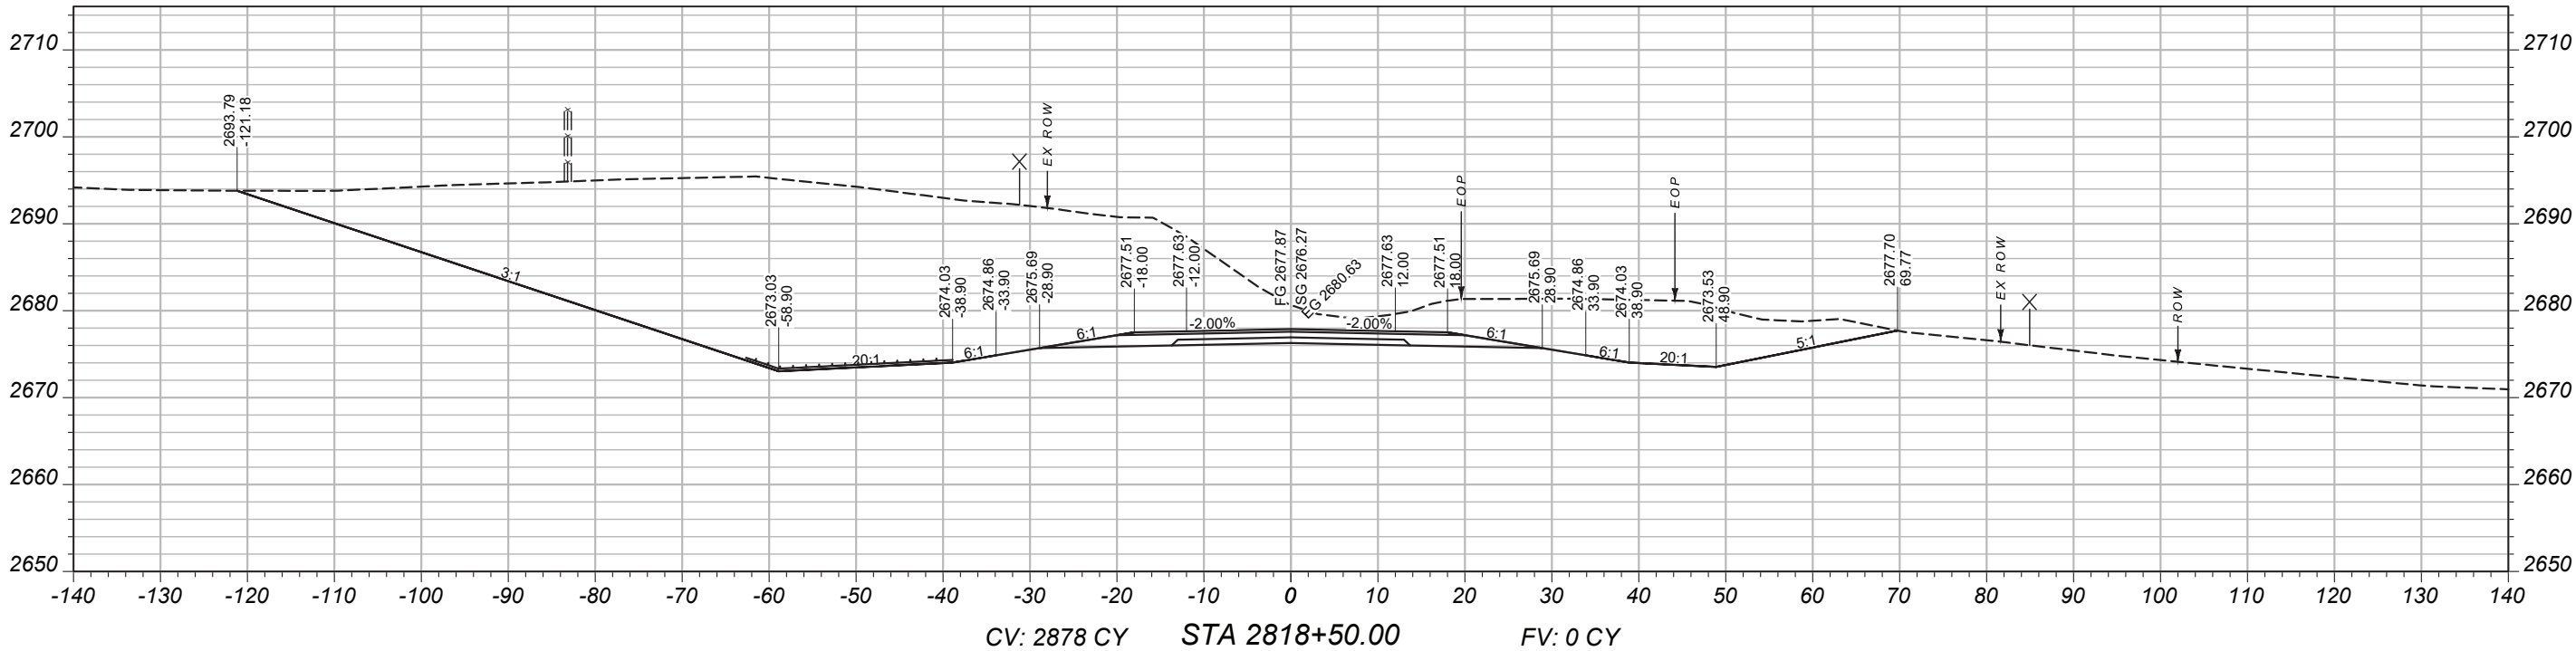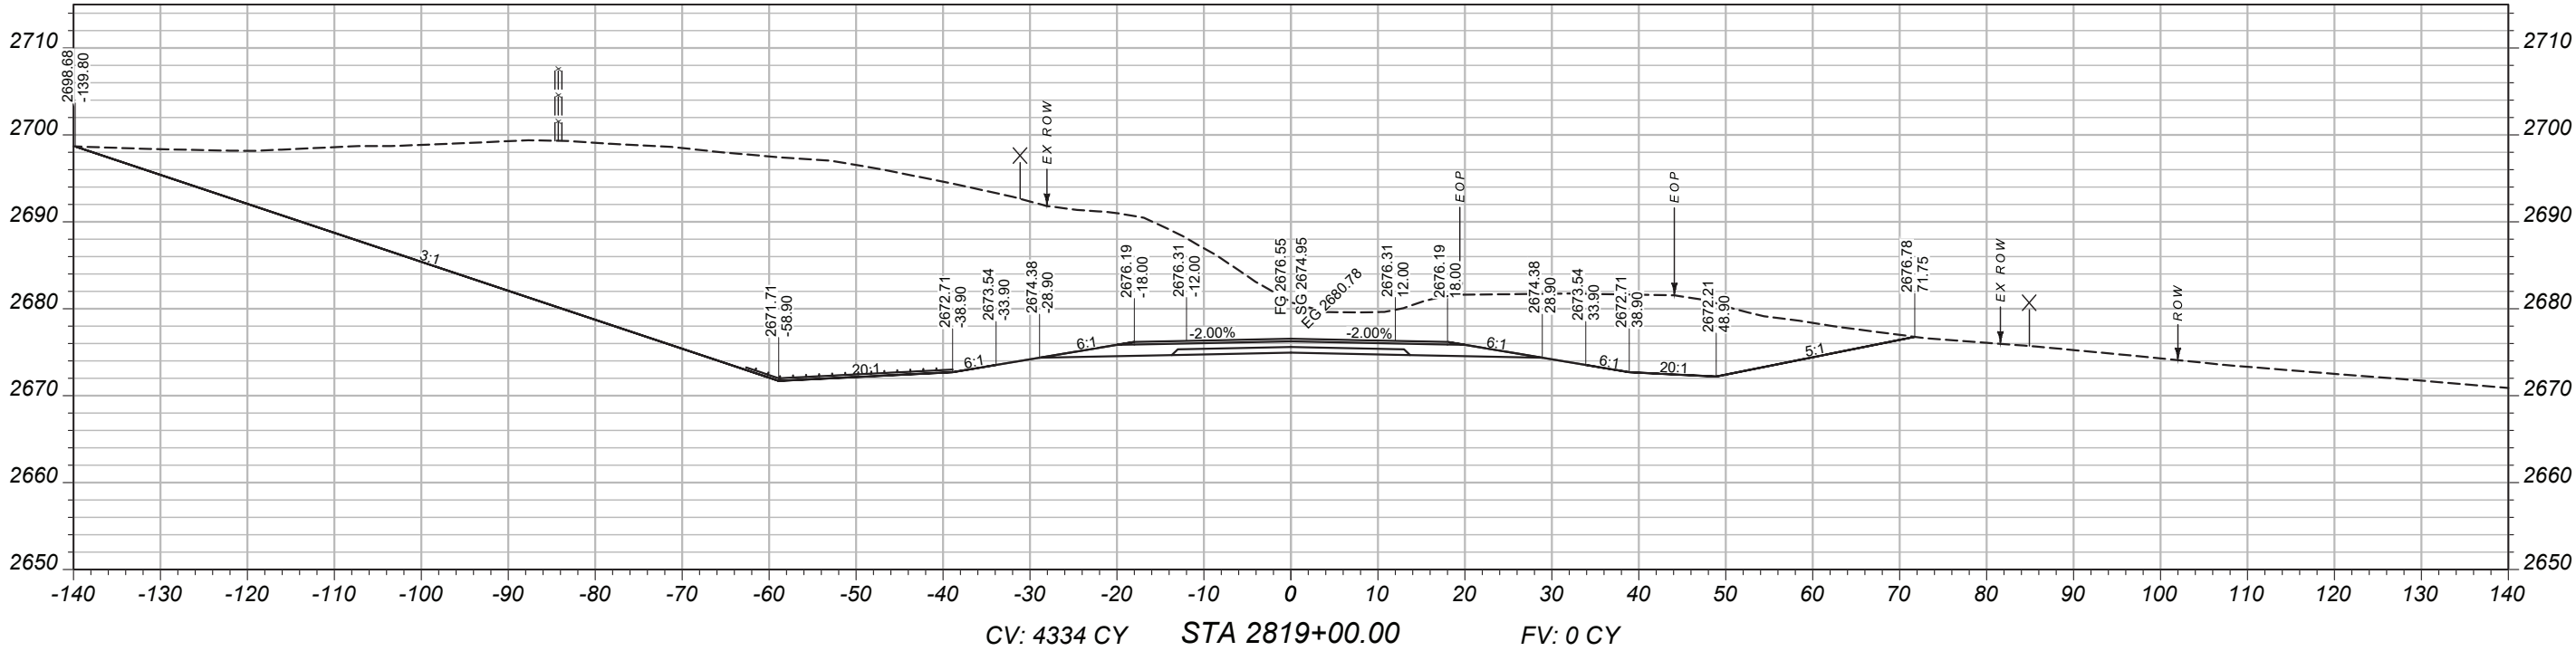

MAINLINE
CROSS-SECTIONS

BROCKWAY - WEST

MCCONE

SSS-NH 57-6(24)260

9728000

PROJECT NAME

COUNTY

PROJECT ID

UPN

DESIGNED BY

9/14/2023

REVIEWED BY

CHECKED BY



03/2026

9728000RDLA V003.DWG



CROSS SECTIONS

11/29/2025 8:23 AM

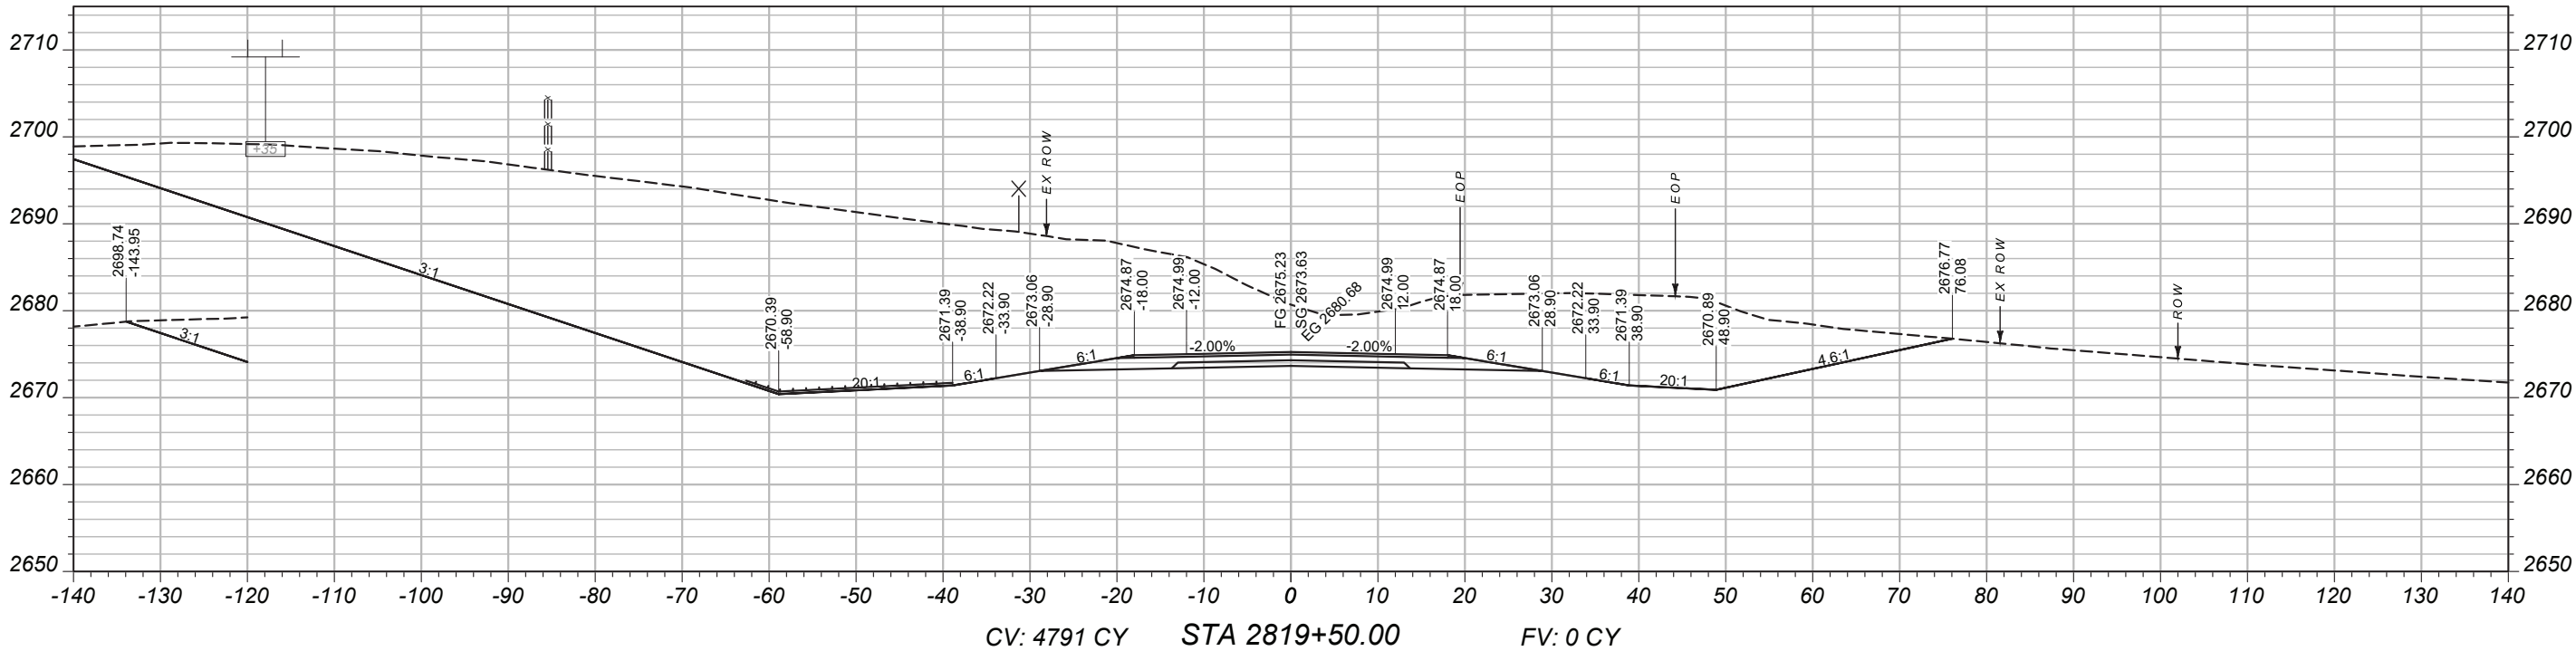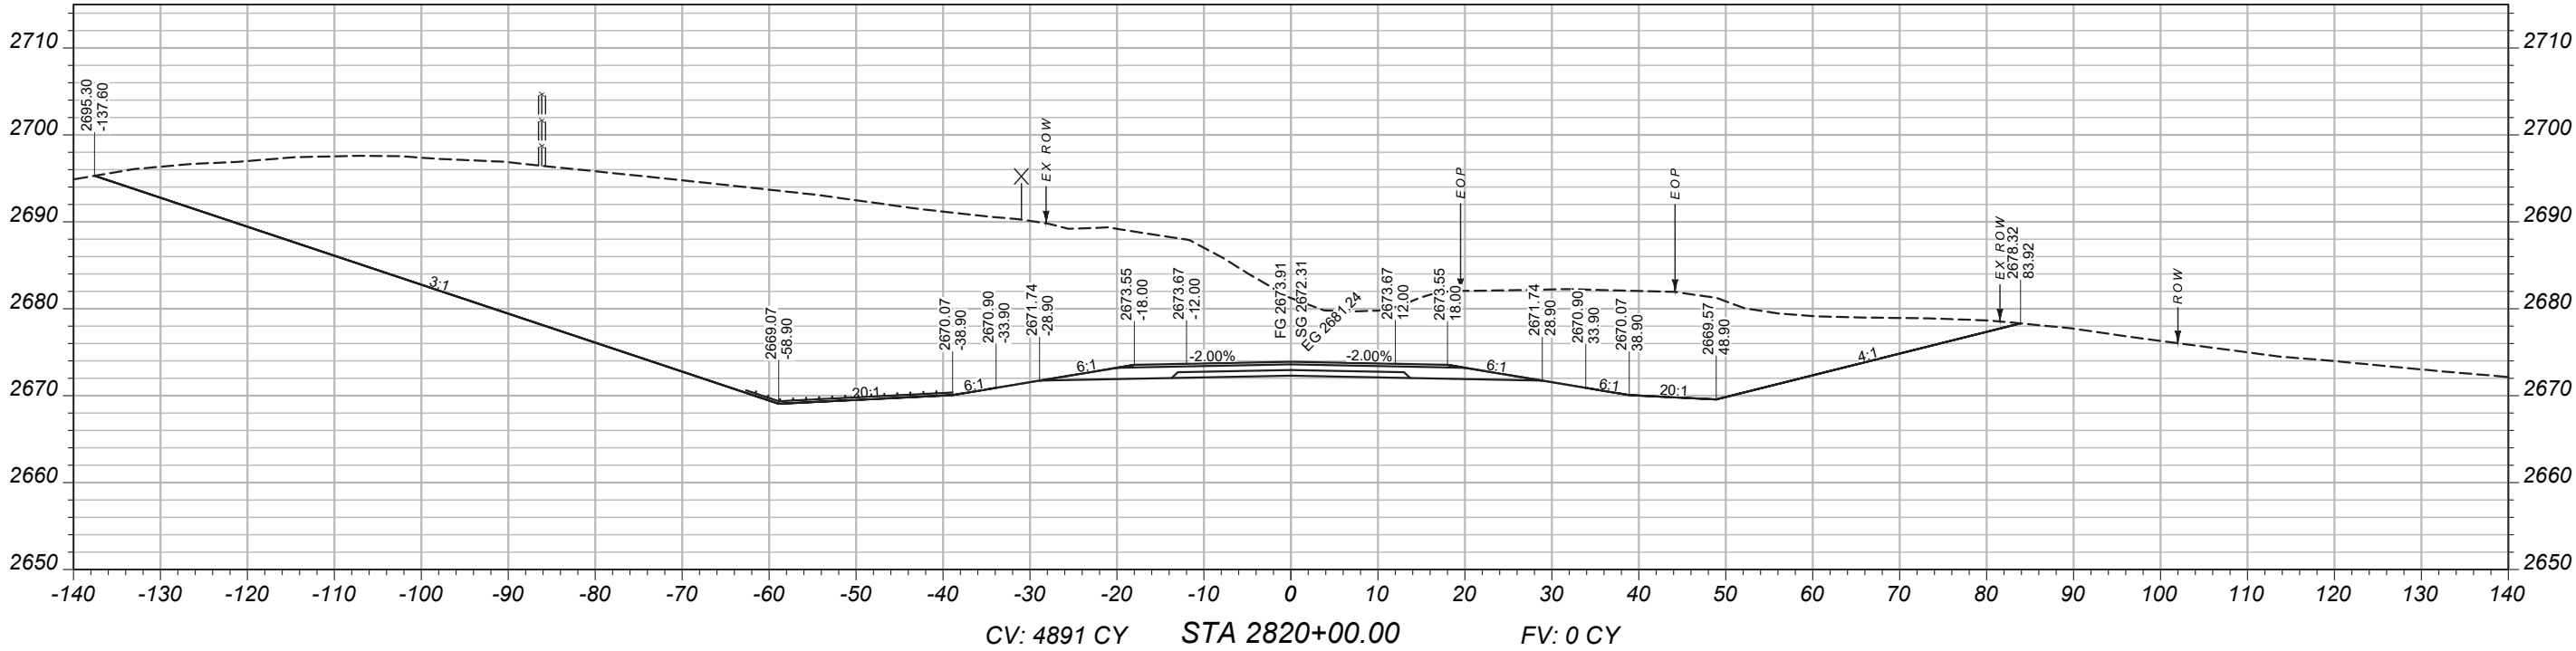

MAINLINE
CROSS-SECTIONS

PROJECT NAME
BROCKWAY - WEST

COUNTY
MCCONE

PROJECT ID
SSS-NH 57-6(24)260

UPN
9728000

DESIGNED BY
B. FRANK

9/14/2023

REVIEWED BY

CHECKED BY

03/2026



J. CERECK

9728000RDLA V003.DWG



CROSS SECTIONS

11/29/2025 8:23 AM

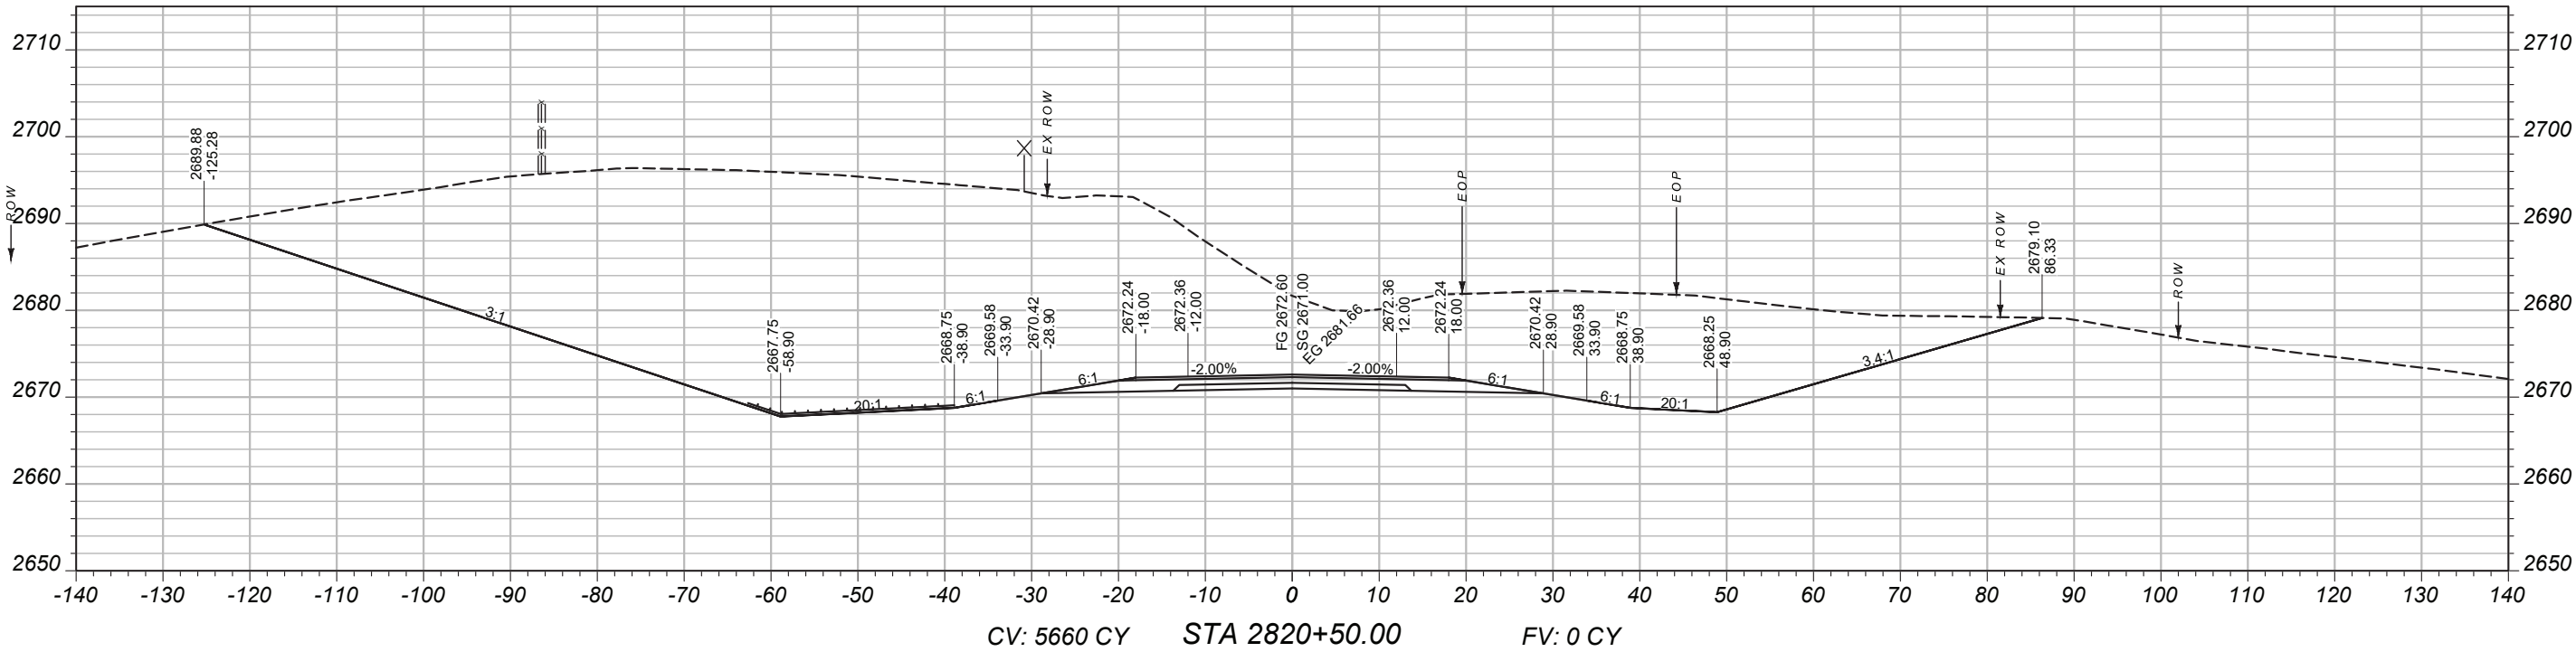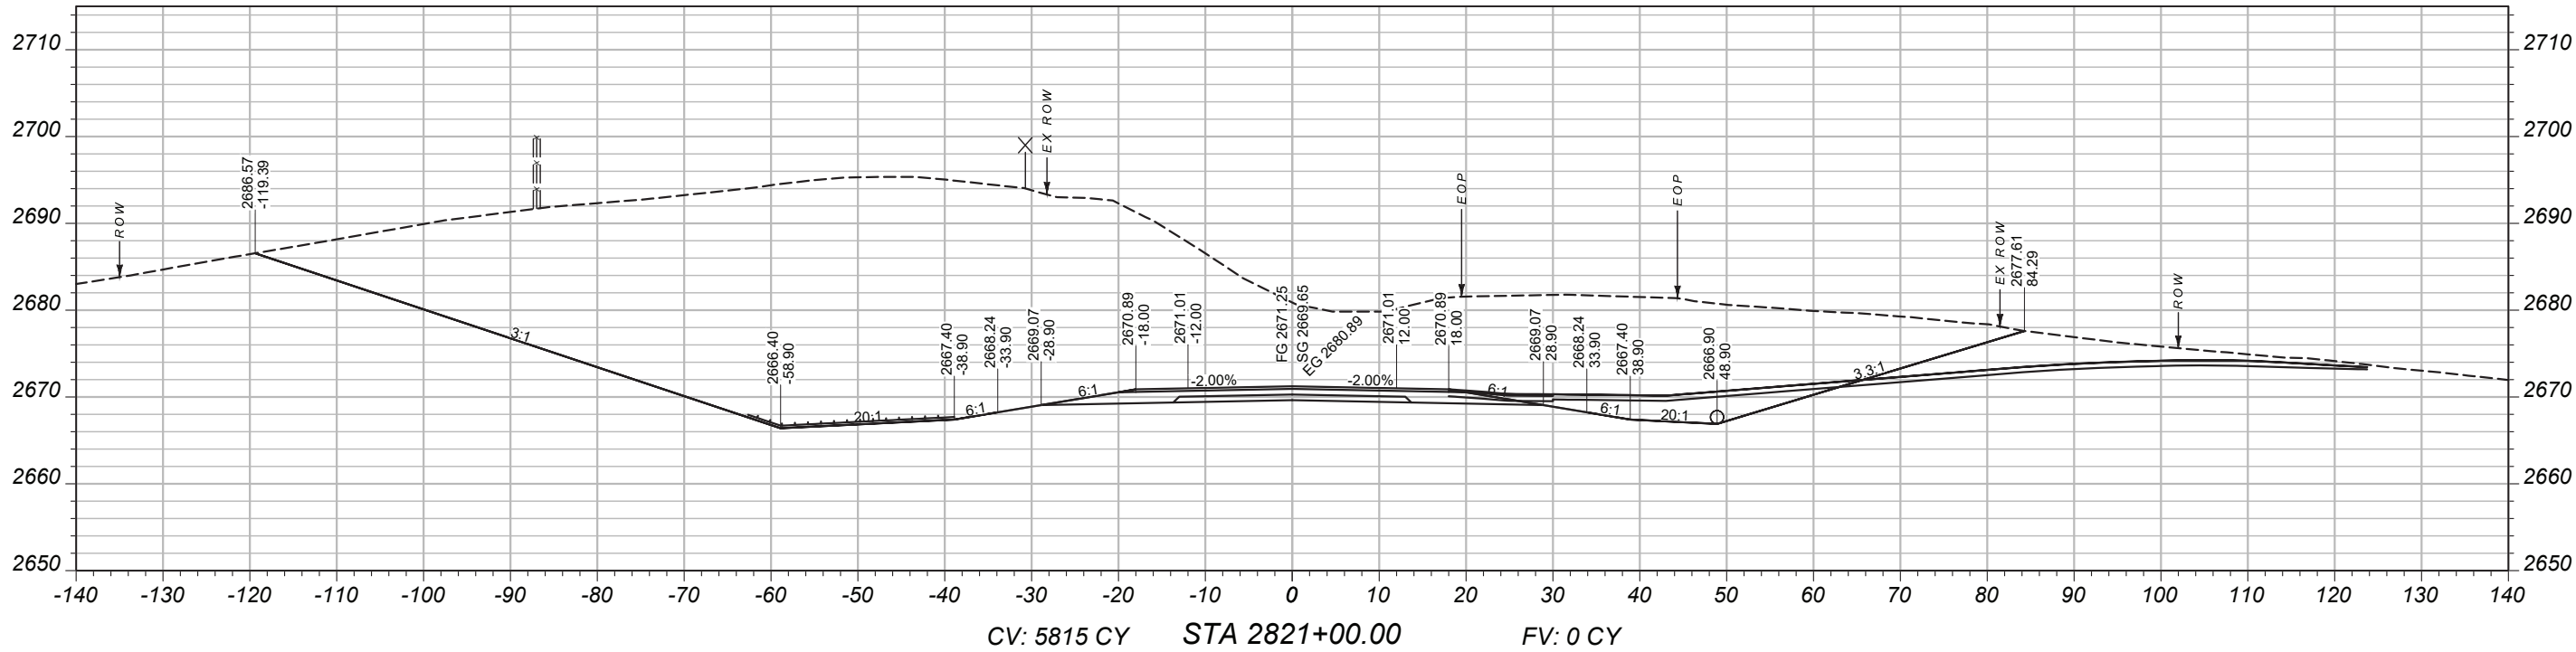

MAINLINE
CROSS-SECTIONS

PROJECT NAME
BROCKWAY - WEST

COUNTY
MCCONE

PROJECT ID
SSS-NH 57-6(24)260

UPN
9728000

DESIGNED BY
B. FRANK

9/14/2023

REVIEWED BY

CHECKED BY

J. CERECK



03/2026

9728000RDLA V003.DWG



CROSS SECTIONS

11/29/2025 8:23 AM

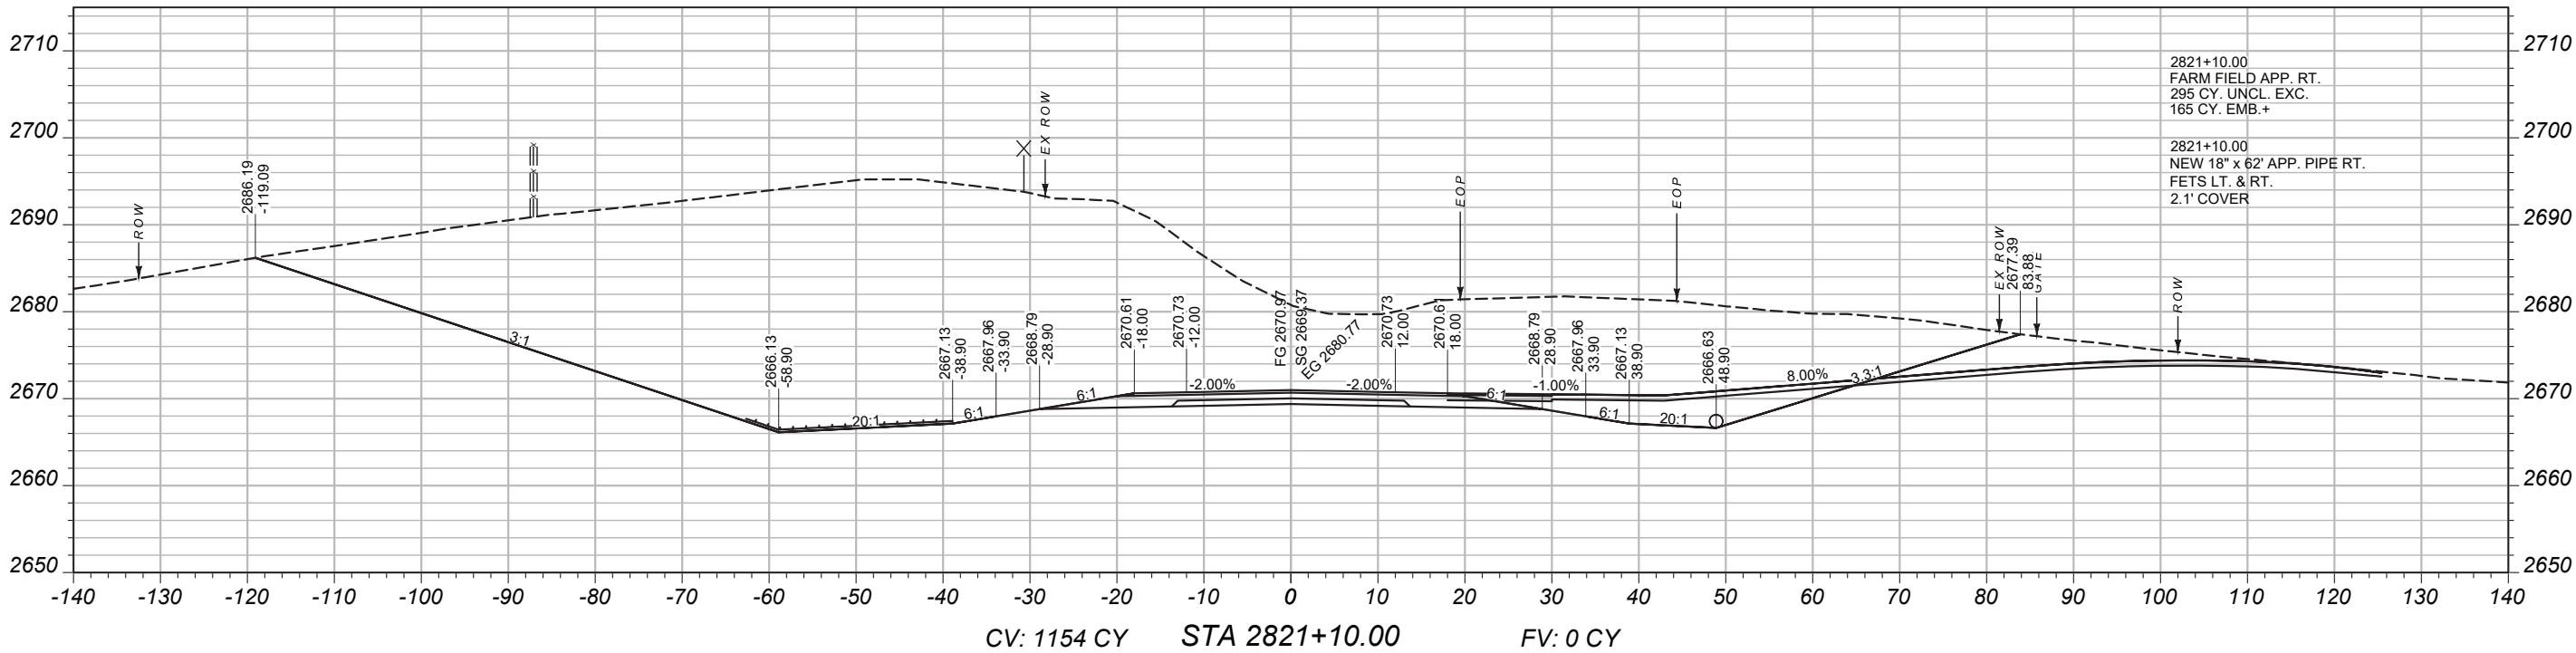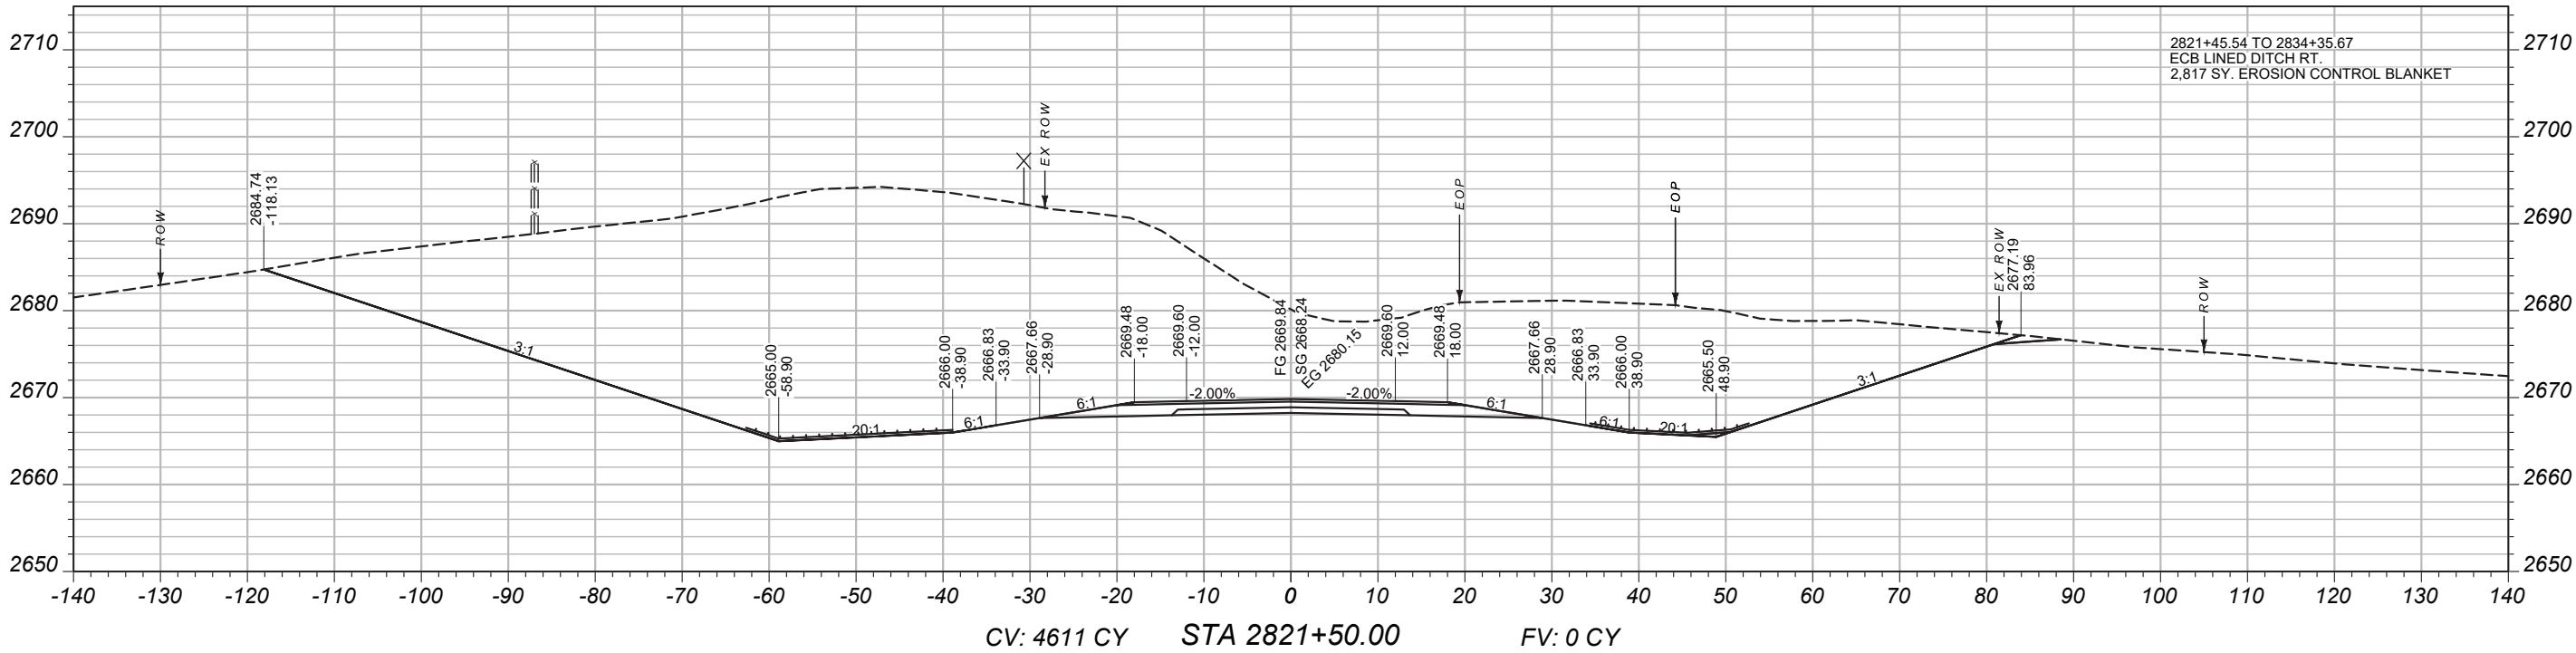

MAINLINE
CROSS-SECTIONS

BROCKWAY - WEST

MCCONE

SSS-NH 57-6(24)260

9728000

PROJECT NAME

COUNTY

PROJECT ID

UPN

DESIGNED BY
B. FRANK

9/14/2023

REVIEWED BY

CHECKED BY

J. CERECK



03/2026

9728000RDLA V003.DWG





CROSS SECTIONS

11/29/2025 8:23 AM

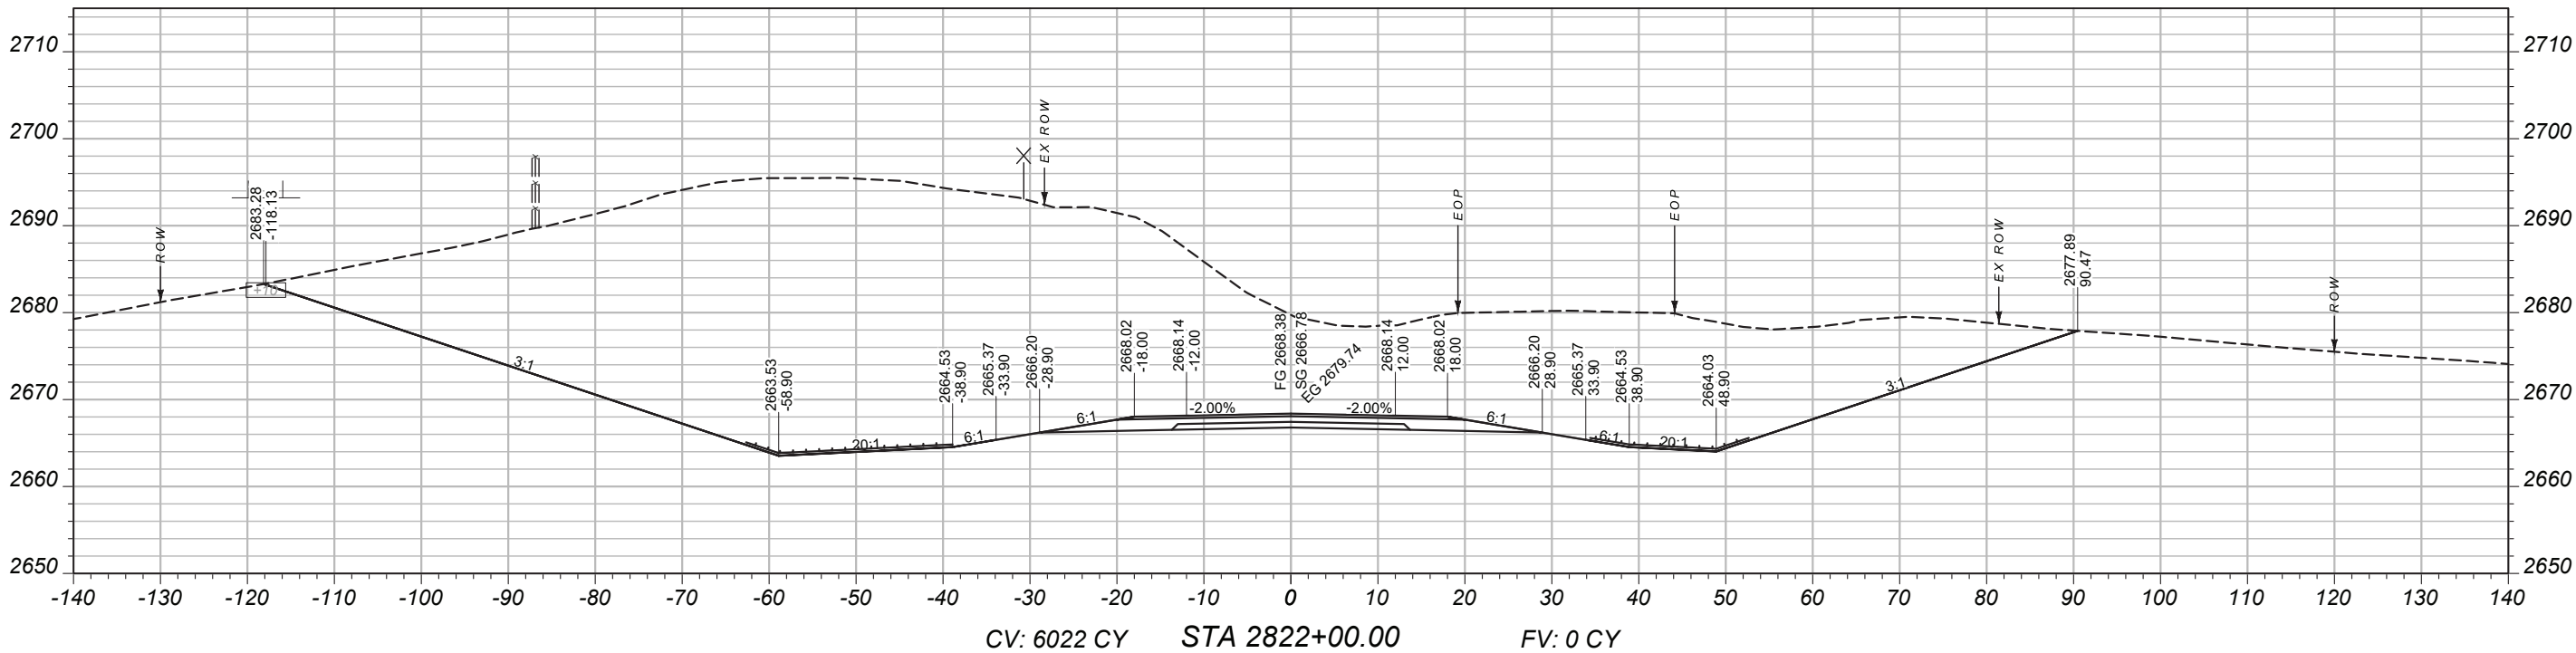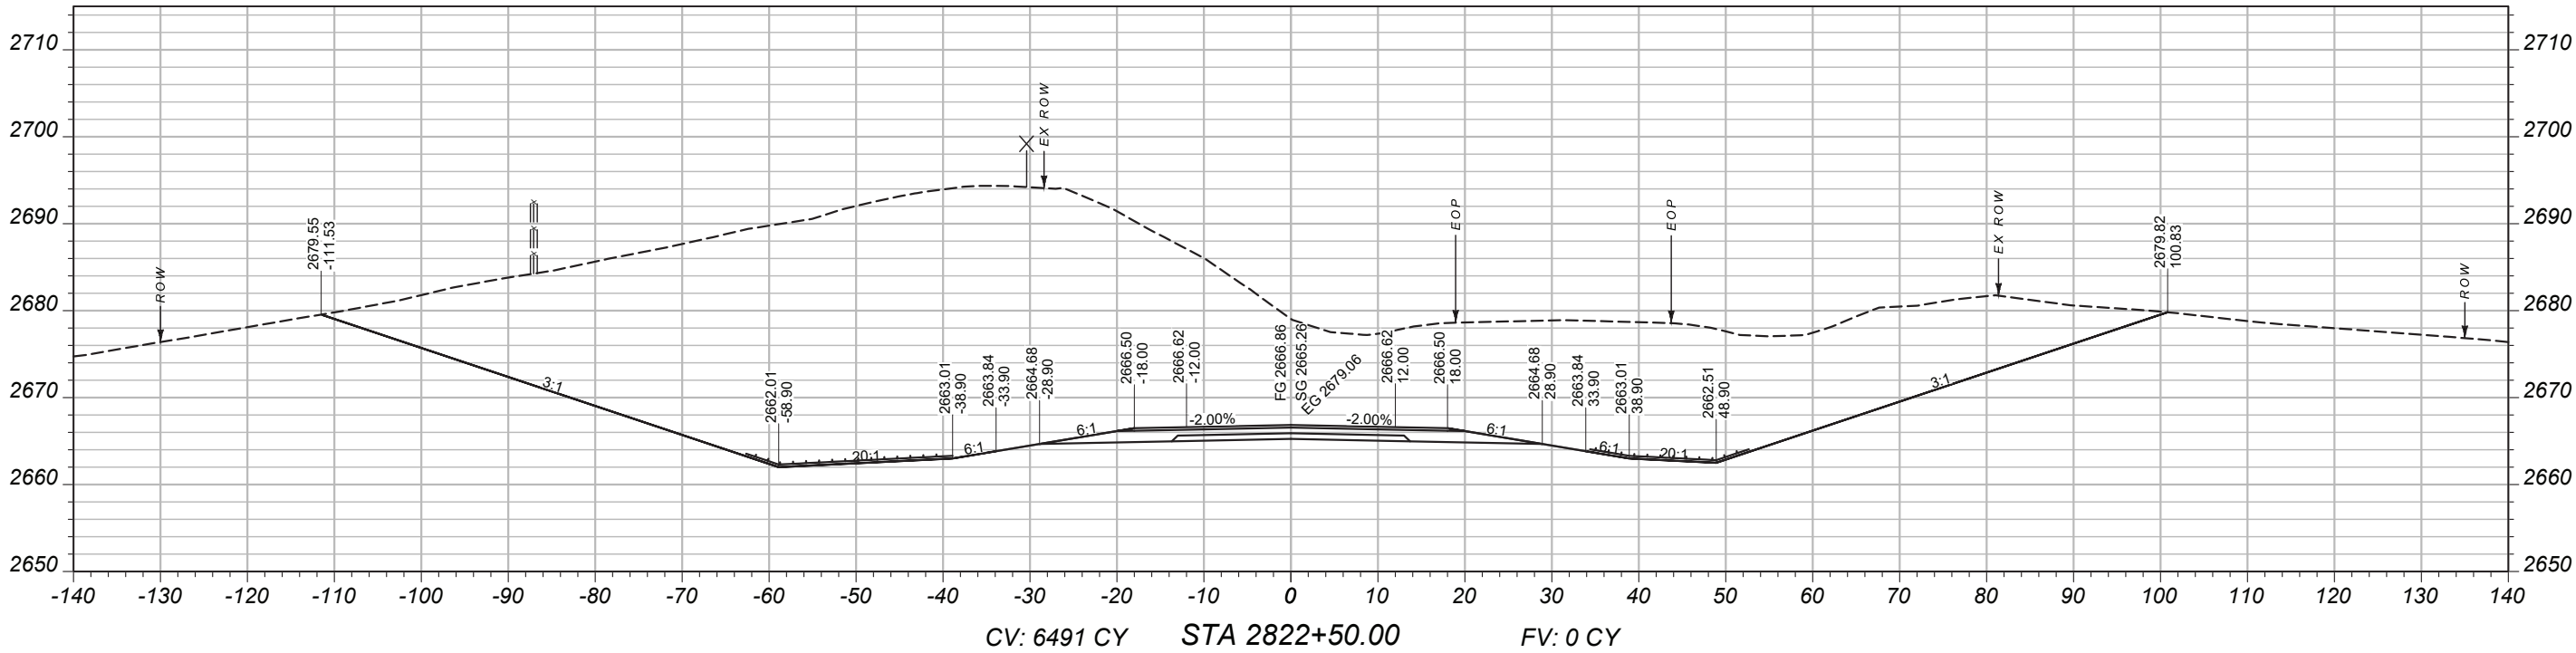

MAINLINE
CROSS-SECTIONS

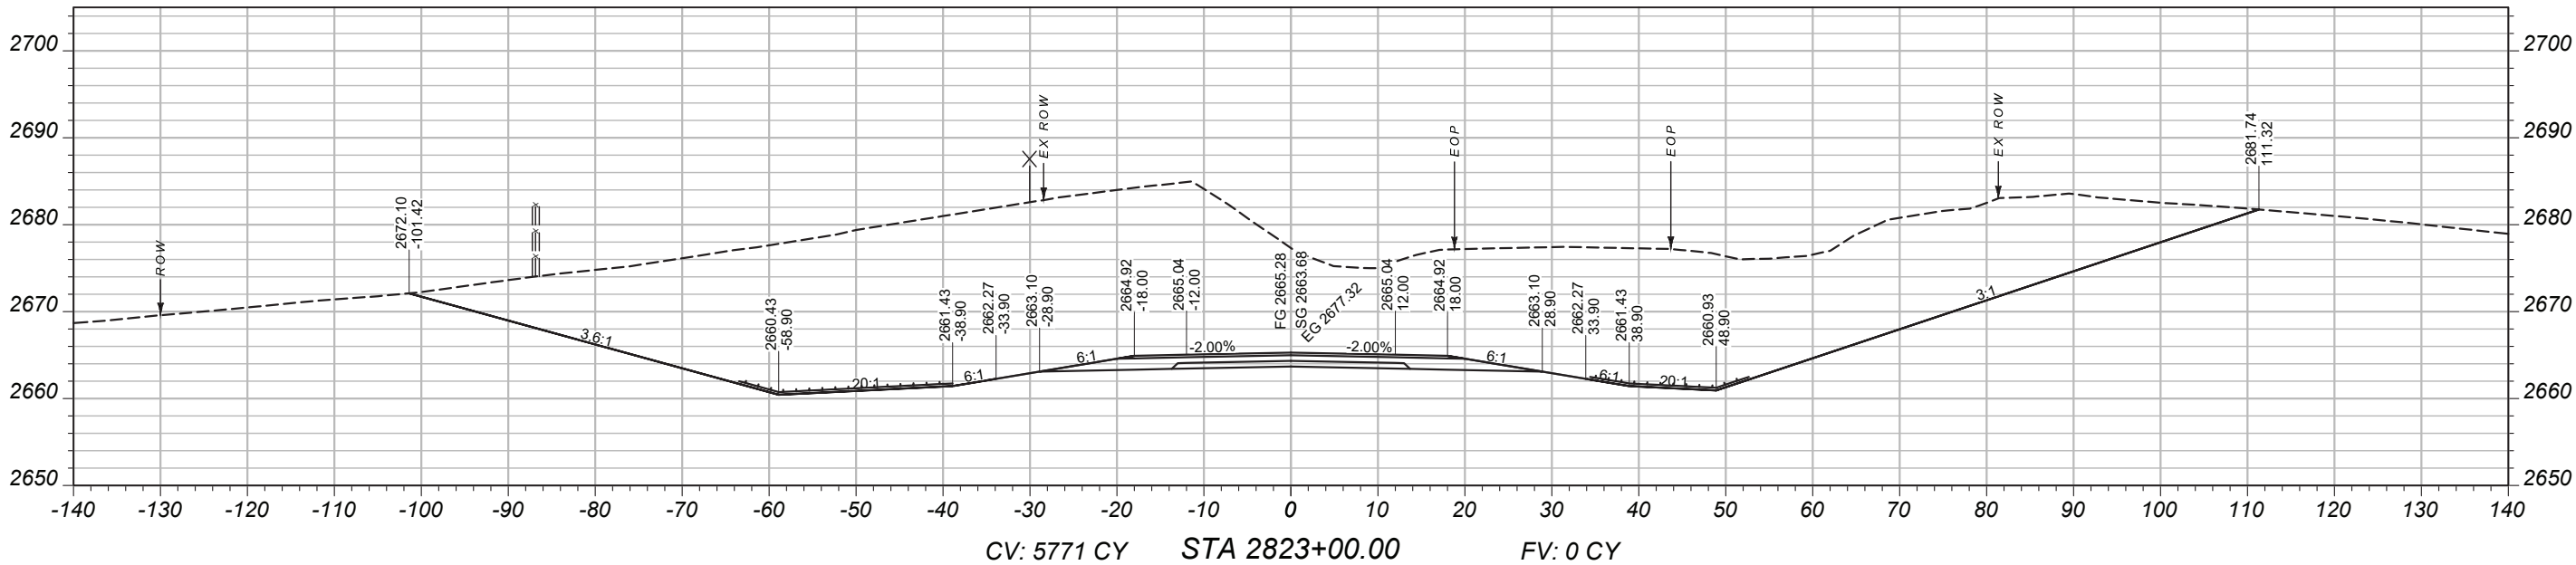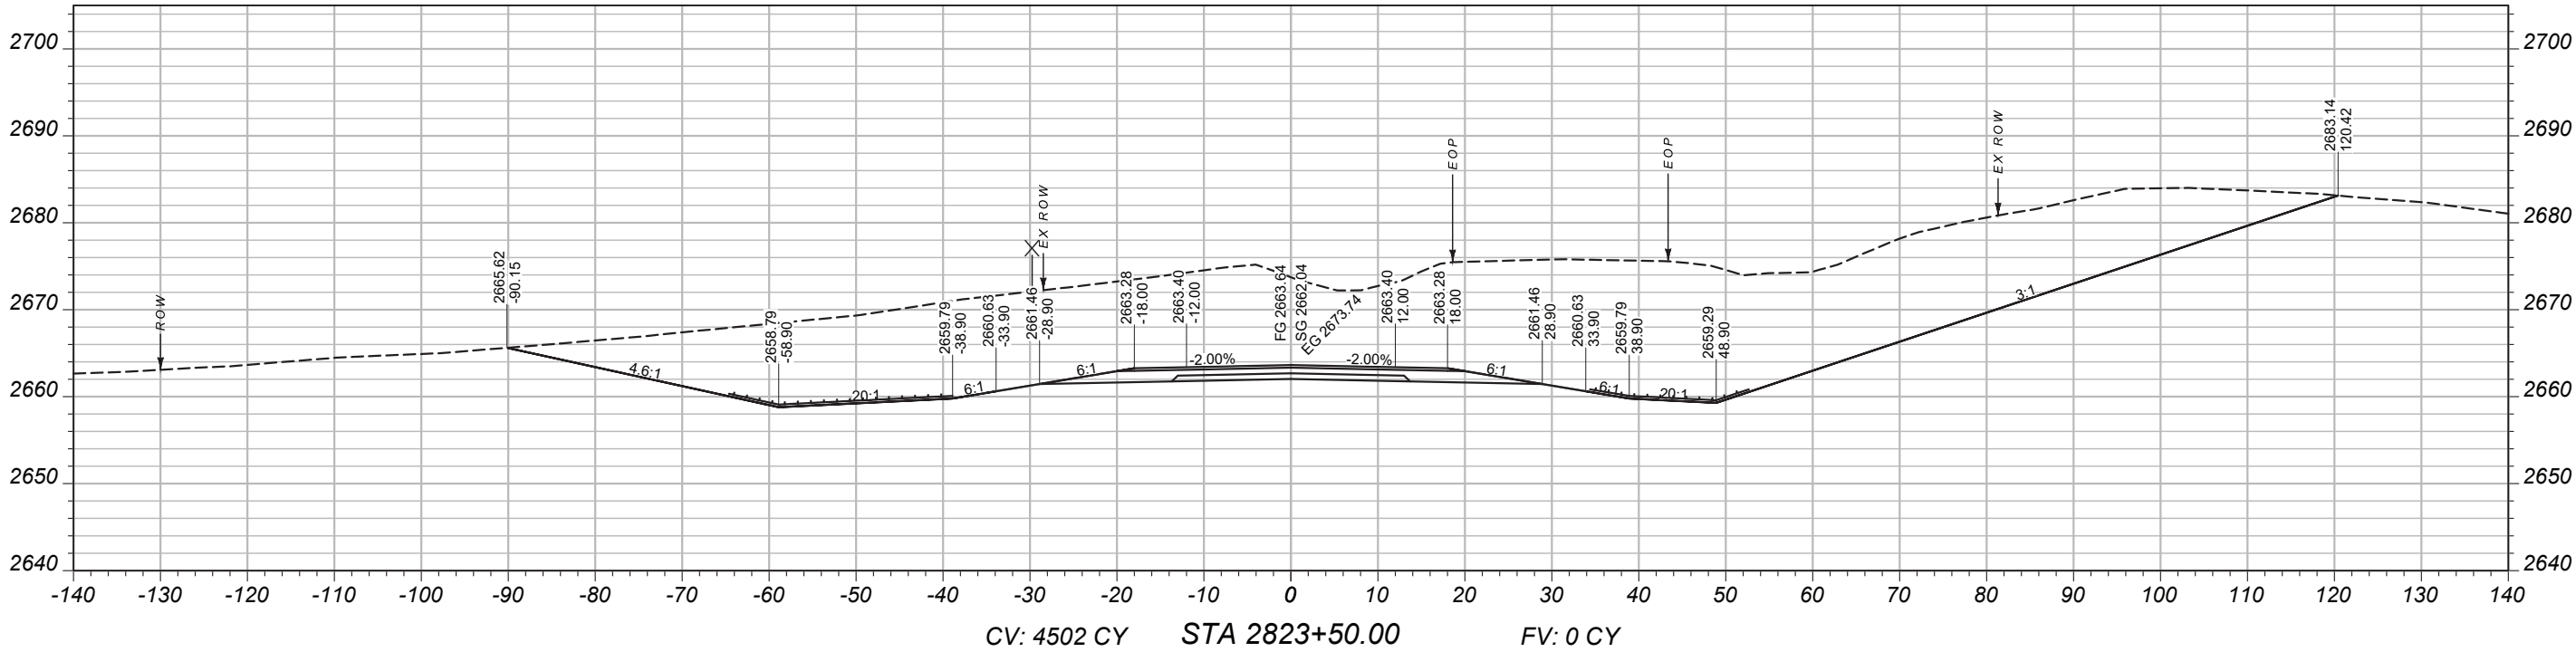

PROJECT NAME
BROCKWAY - WEST

COUNTY
MCCONE

PROJECT ID
SSS-NH 57-6(24)260

UPN
9728000

DESIGNED BY
B. FRANK

REVIEWED BY

CHECKED BY

J. CERCK
03/2026
9728000RDLA V003.DWG



CROSS SECTIONS

MAINLINE
CROSS-SECTIONS

BROCKWAY - WEST

MCCONE

SSS-NH 57-6(24)260

9728000

PROJECT NAME

COUNTY

PROJECT ID

UPN

DESIGNED BY

9/14/2023

REVIEWED BY

CHECKED BY



03/2026

9728000RDLA V003.DWG

MONTANA
Department of Transportation

CROSS SECTIONS

11/29/2025 8:23 AM

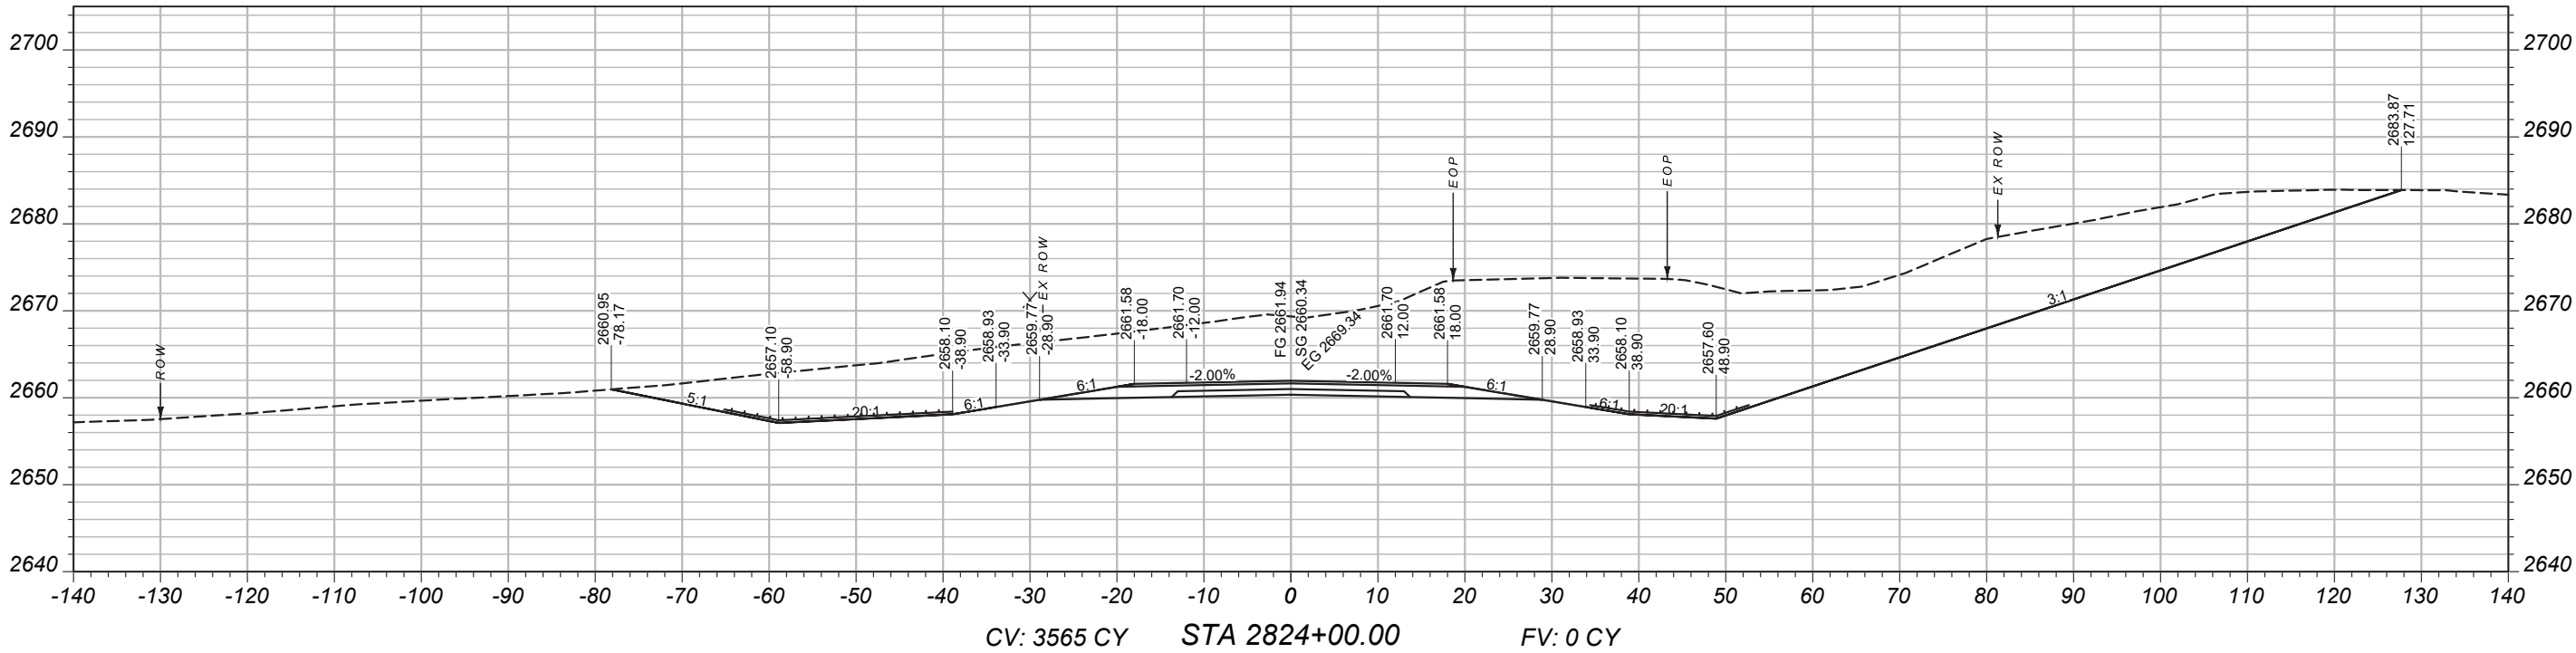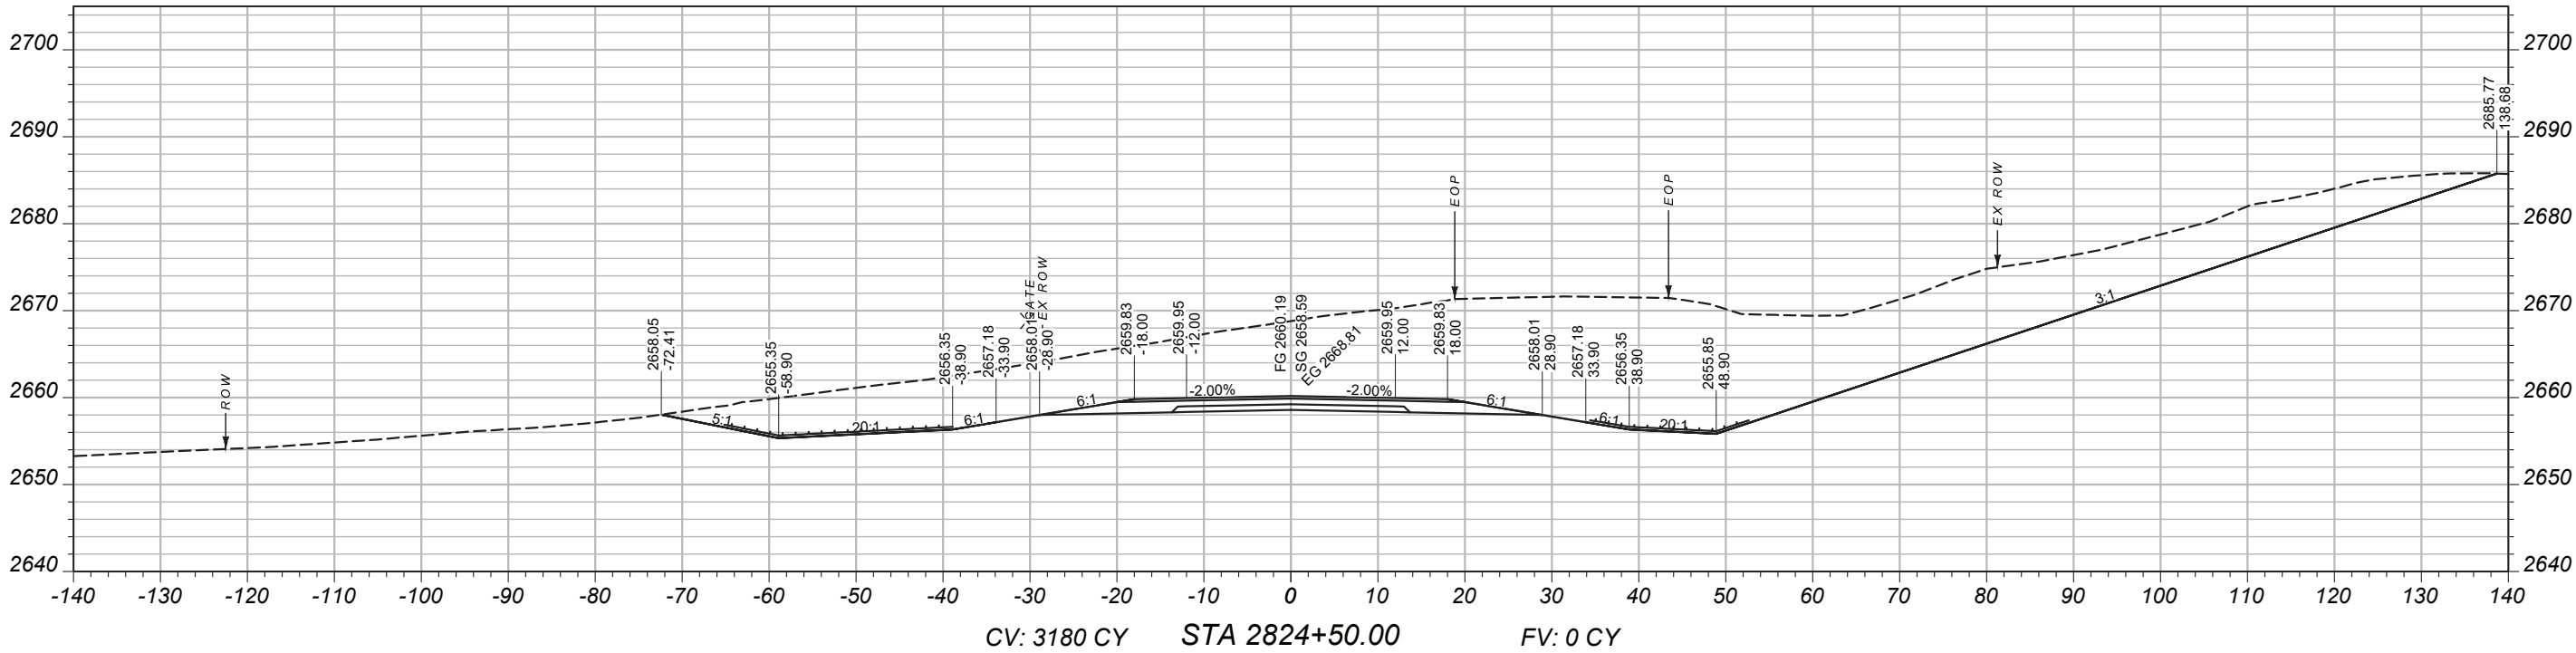

MAINLINE
CROSS-SECTIONS

BROCKWAY - WEST

MCCONE

SSS-NH 57-6(24)260

9728000

PROJECT NAME

COUNTY

PROJECT ID

UPN

DESIGNED BY

9/14/2023

REVIEWED BY

CHECKED BY



03/2026

9728000RDLA V003.DWG



CROSS SECTIONS

11/29/2025 8:23 AM

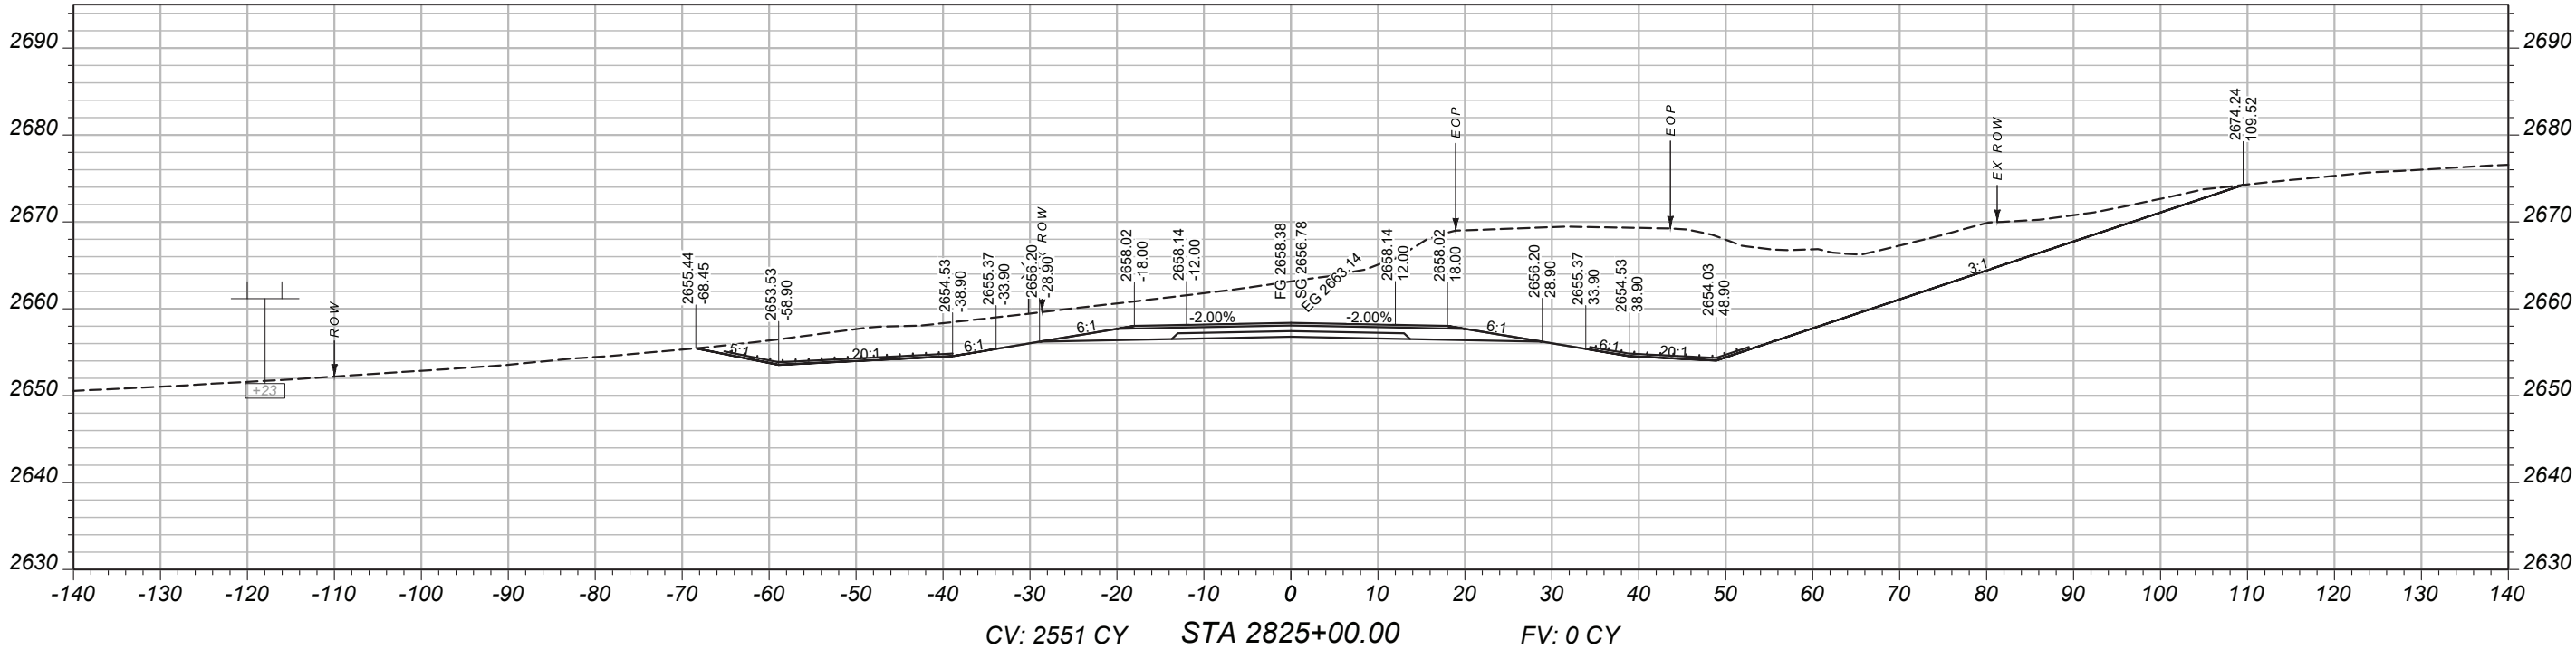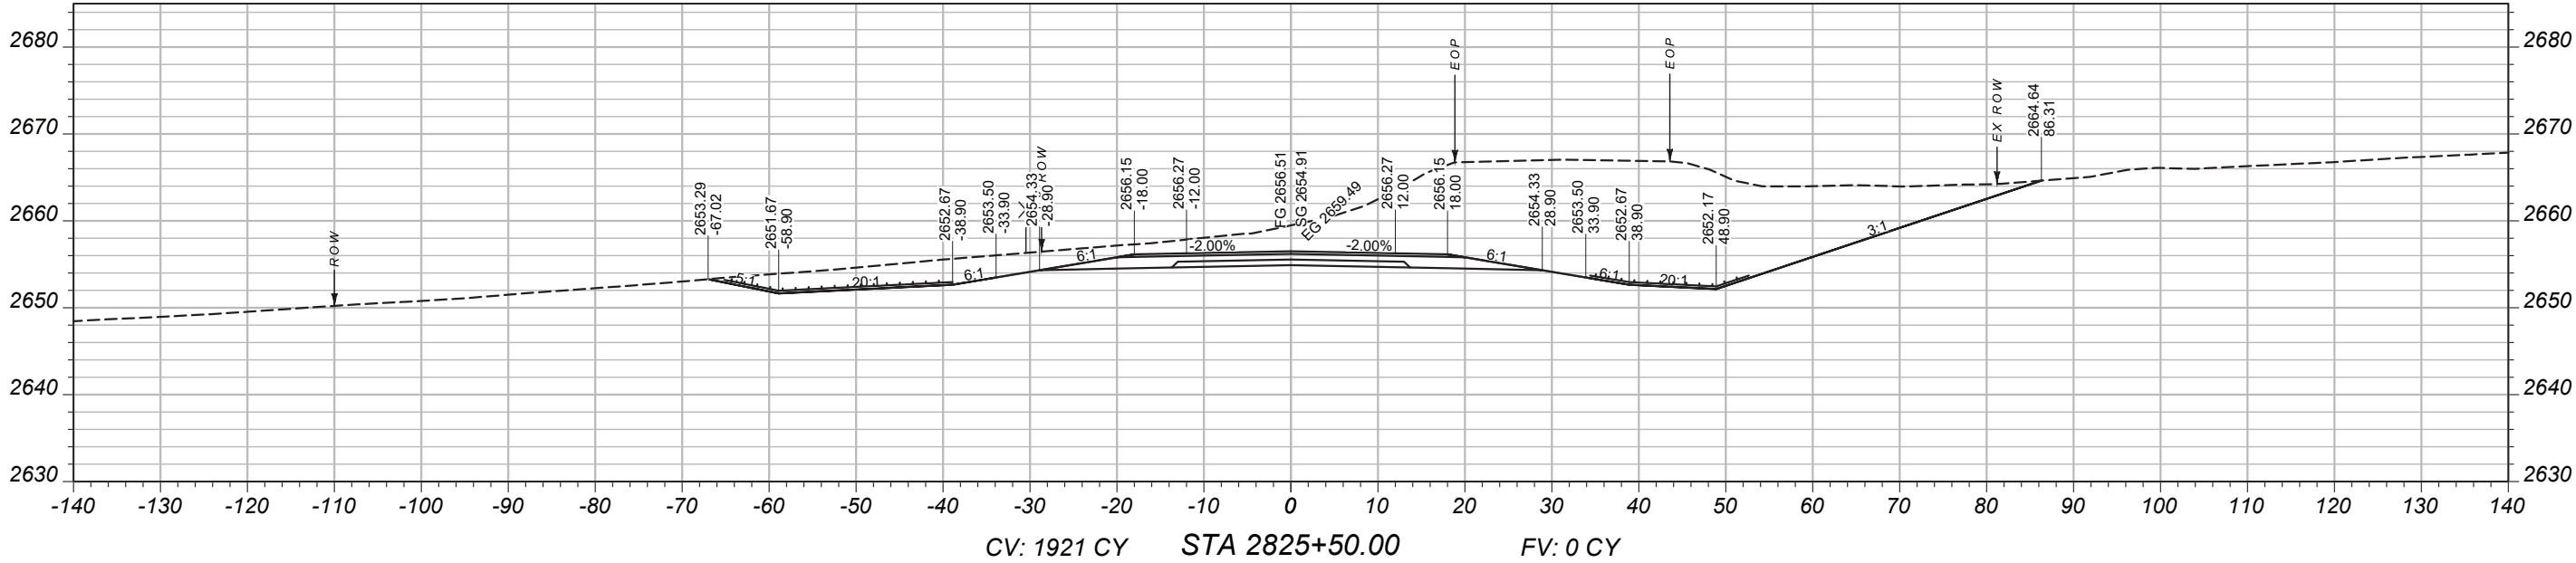

MAINLINE
CROSS-SECTIONS

PROJECT NAME
BROCKWAY - WEST

COUNTY
MCCONE

PROJECT ID
SSS-NH 57-6(24)260

UPN
9728000

DESIGNED BY
B. FRANK

9/14/2023

REVIEWED BY

CHECKED BY



J. CERECK

9728000RDLA V003.DWG





CROSS SECTIONS

11/29/2025 8:23 AM

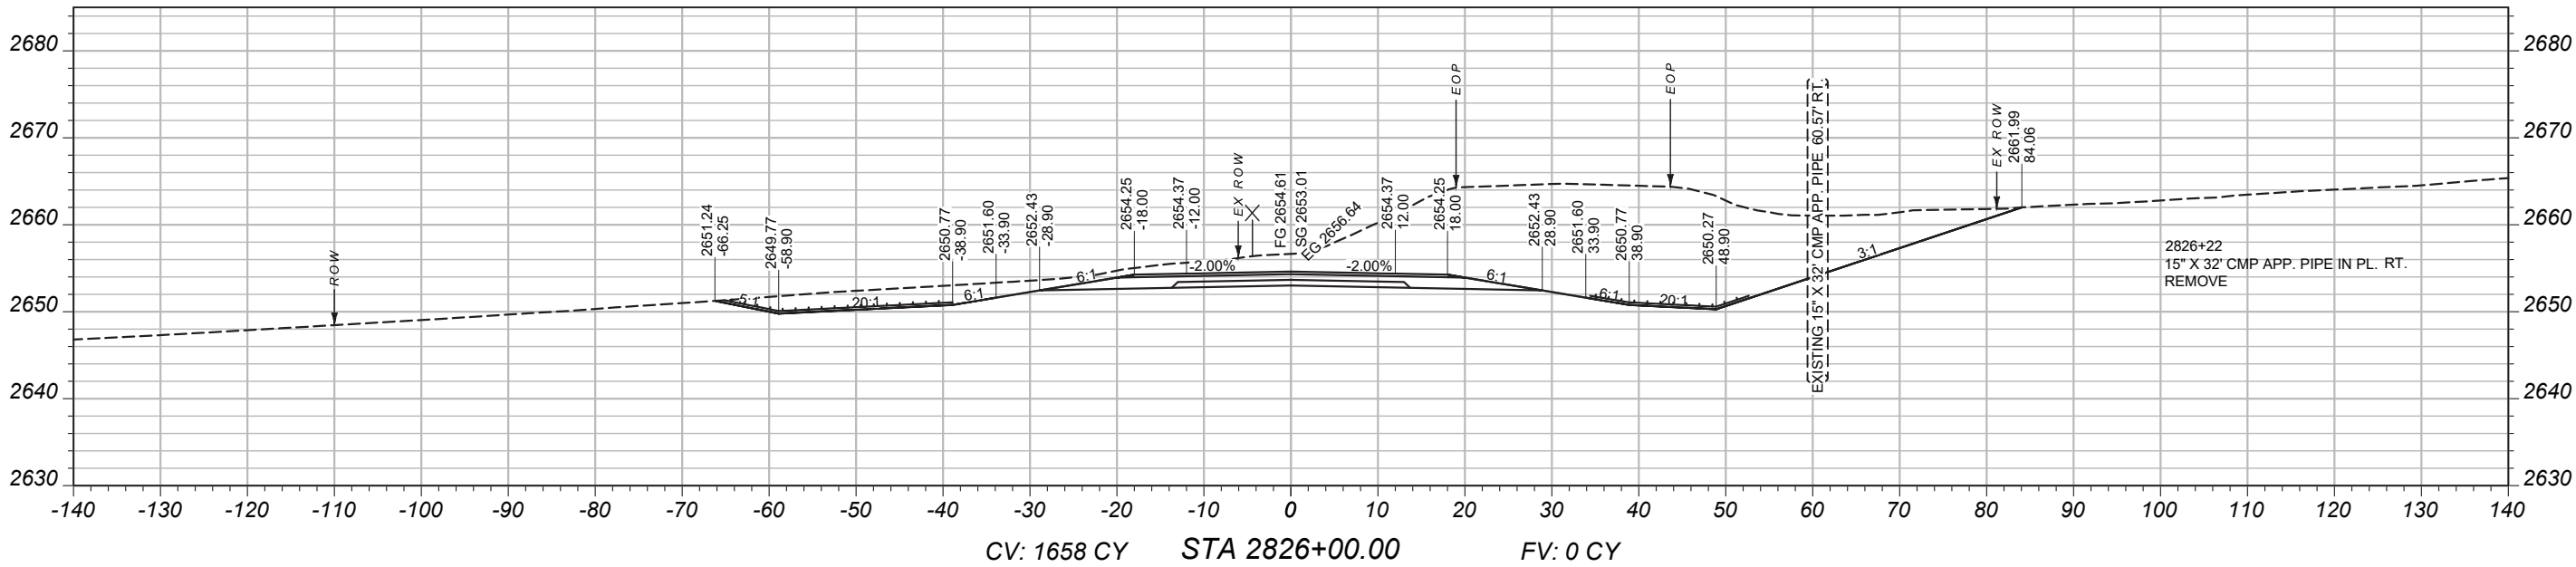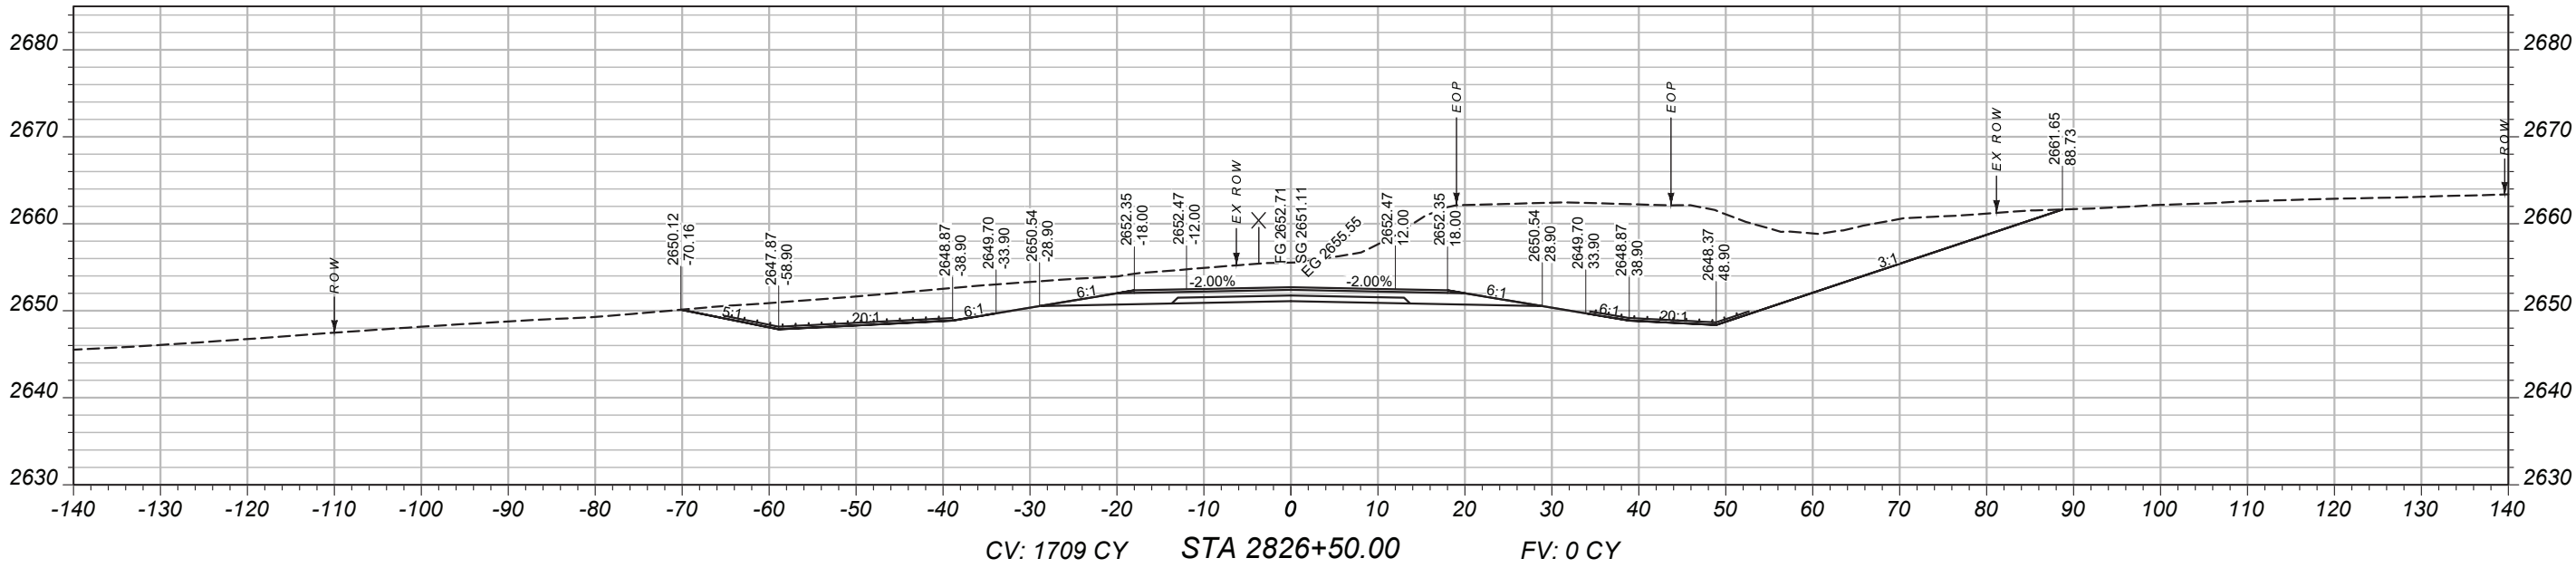

MAINLINE
CROSS-SECTIONS

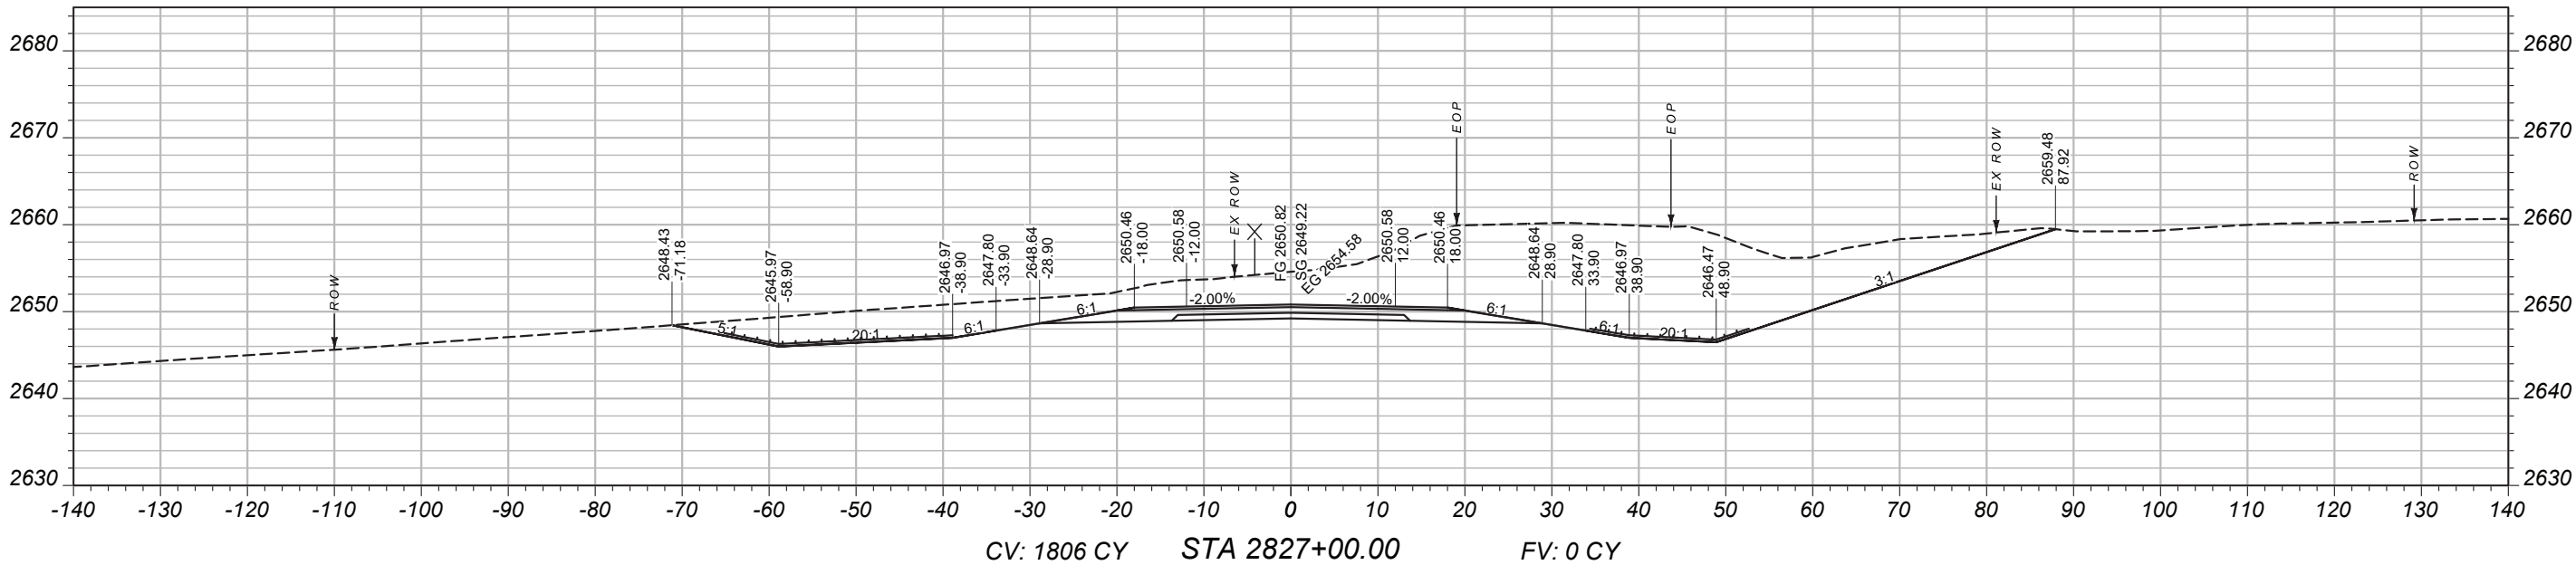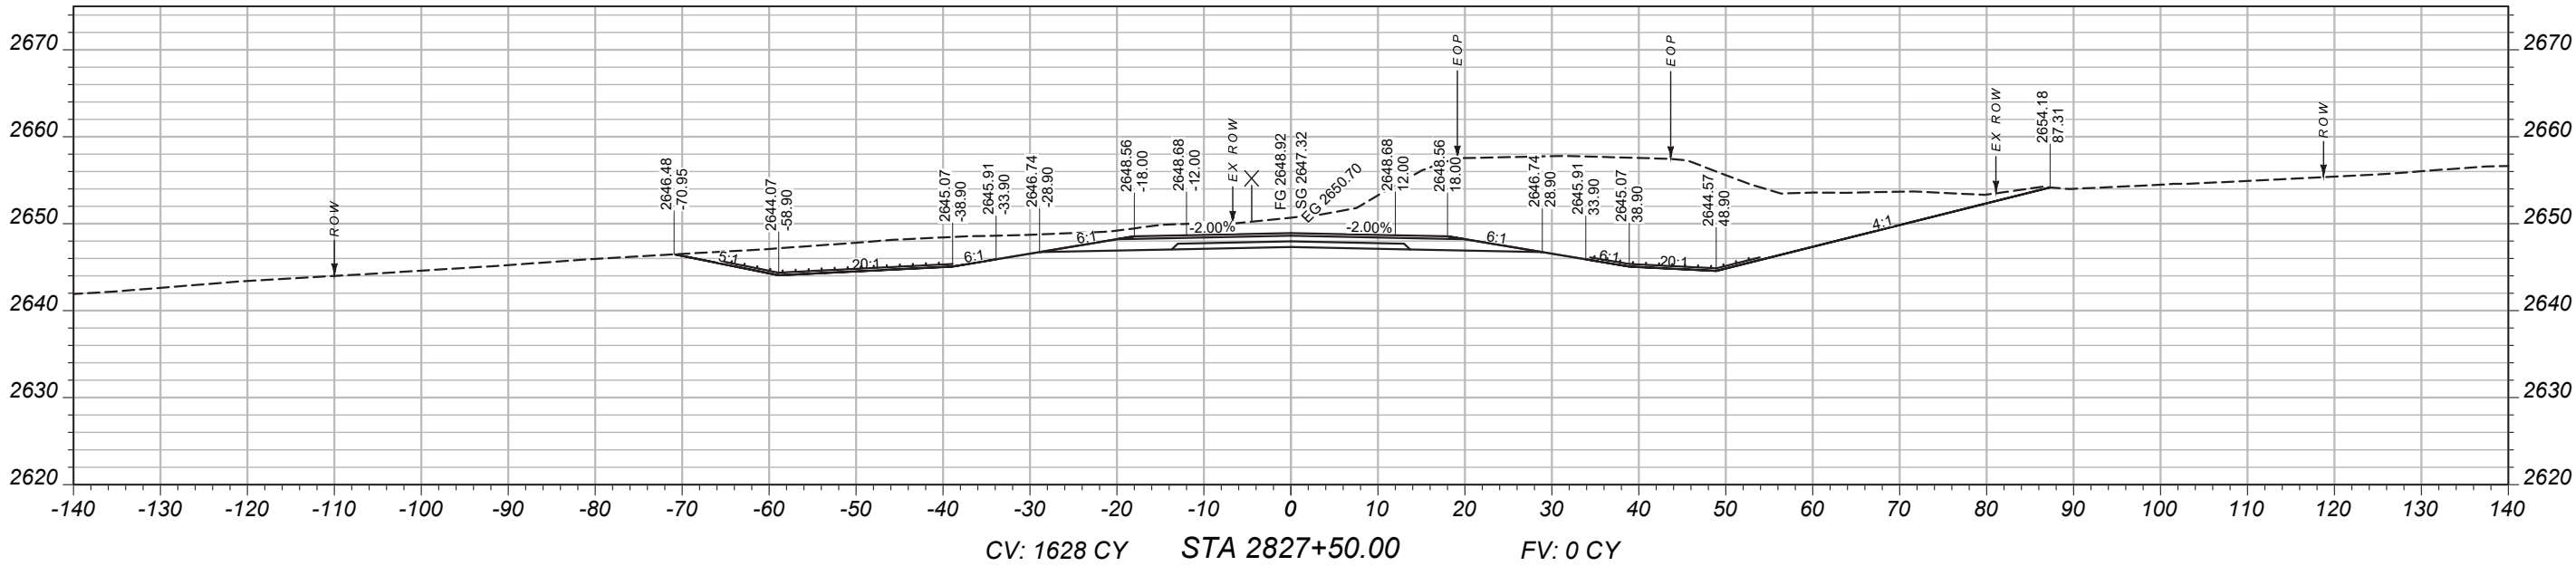

PROJECT NAME

BROCKWAY - WEST

COUNTY

MCCONE

PROJECT ID

SSS-NH 57-6(24)260

UPN

9728000

DESIGNED BY

B. FRANK

REVIEWED BY

J. CERCK

CHECKED BY

03/2026

DATE

9728000RDLAY003.DWG



CROSS SECTIONS

11/29/2025 8:23 AM

MAINLINE
CROSS-SECTIONS

PROJECT NAME
BROCKWAY - WEST

COUNTY
MCCONE

PROJECT ID
SSS-NH 57-6(24)260

UPN
9728000

DESIGNED BY
B. FRANK

9/14/2023

REVIEWED BY

CHECKED BY

J. CERECK



03/2026

9728000RDLA Y003.DWG





CROSS SECTIONS

11/29/2025 8:23 AM

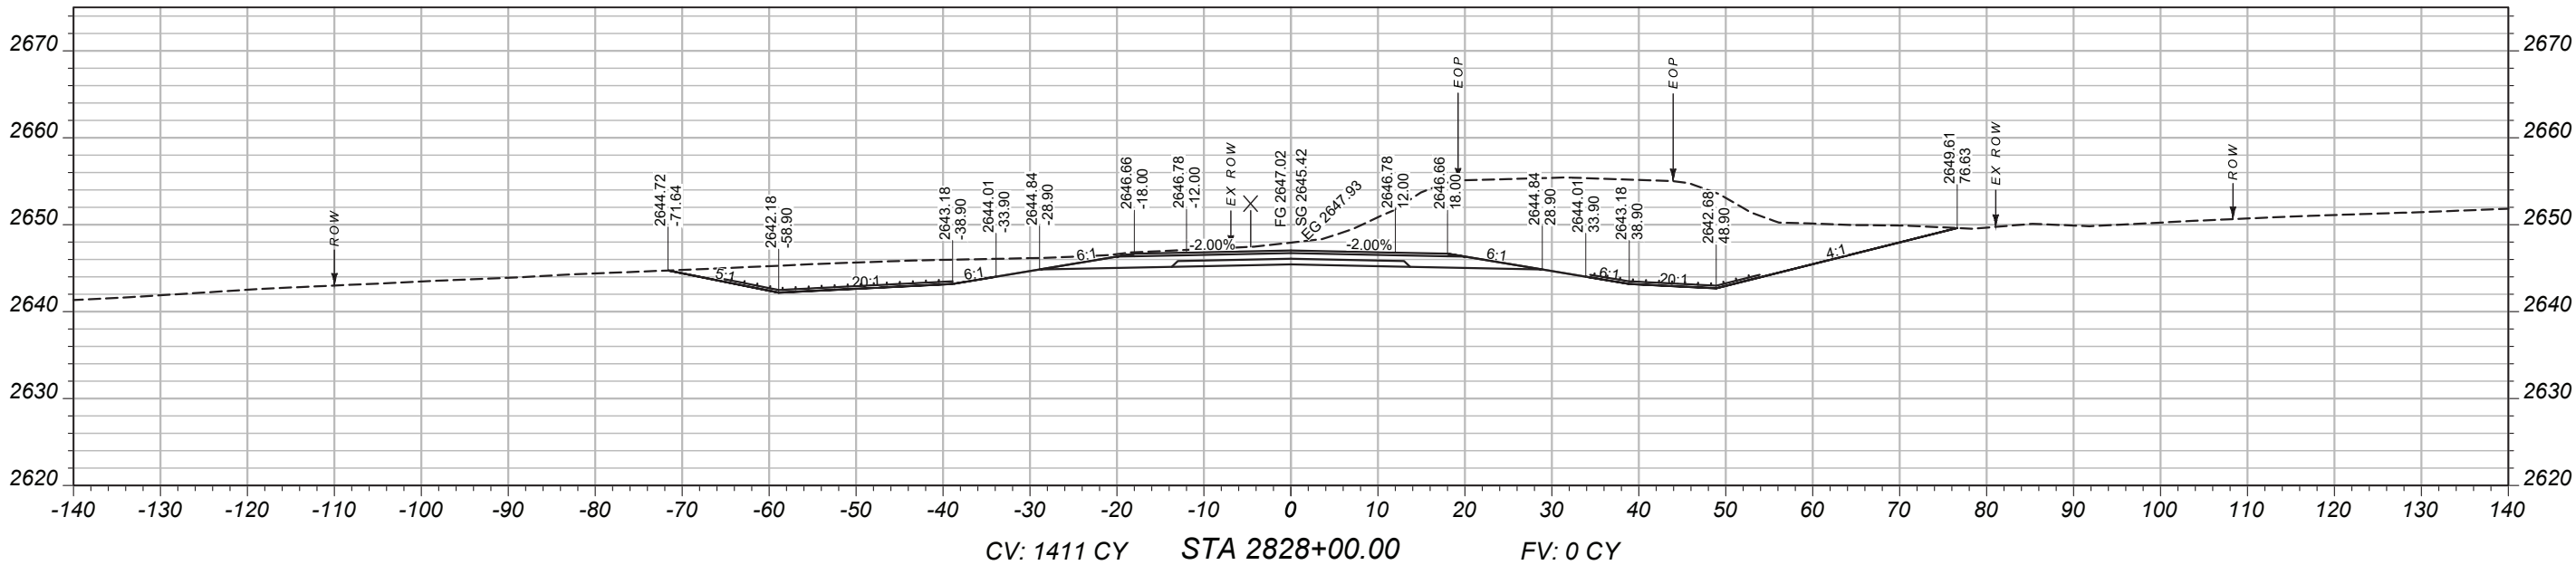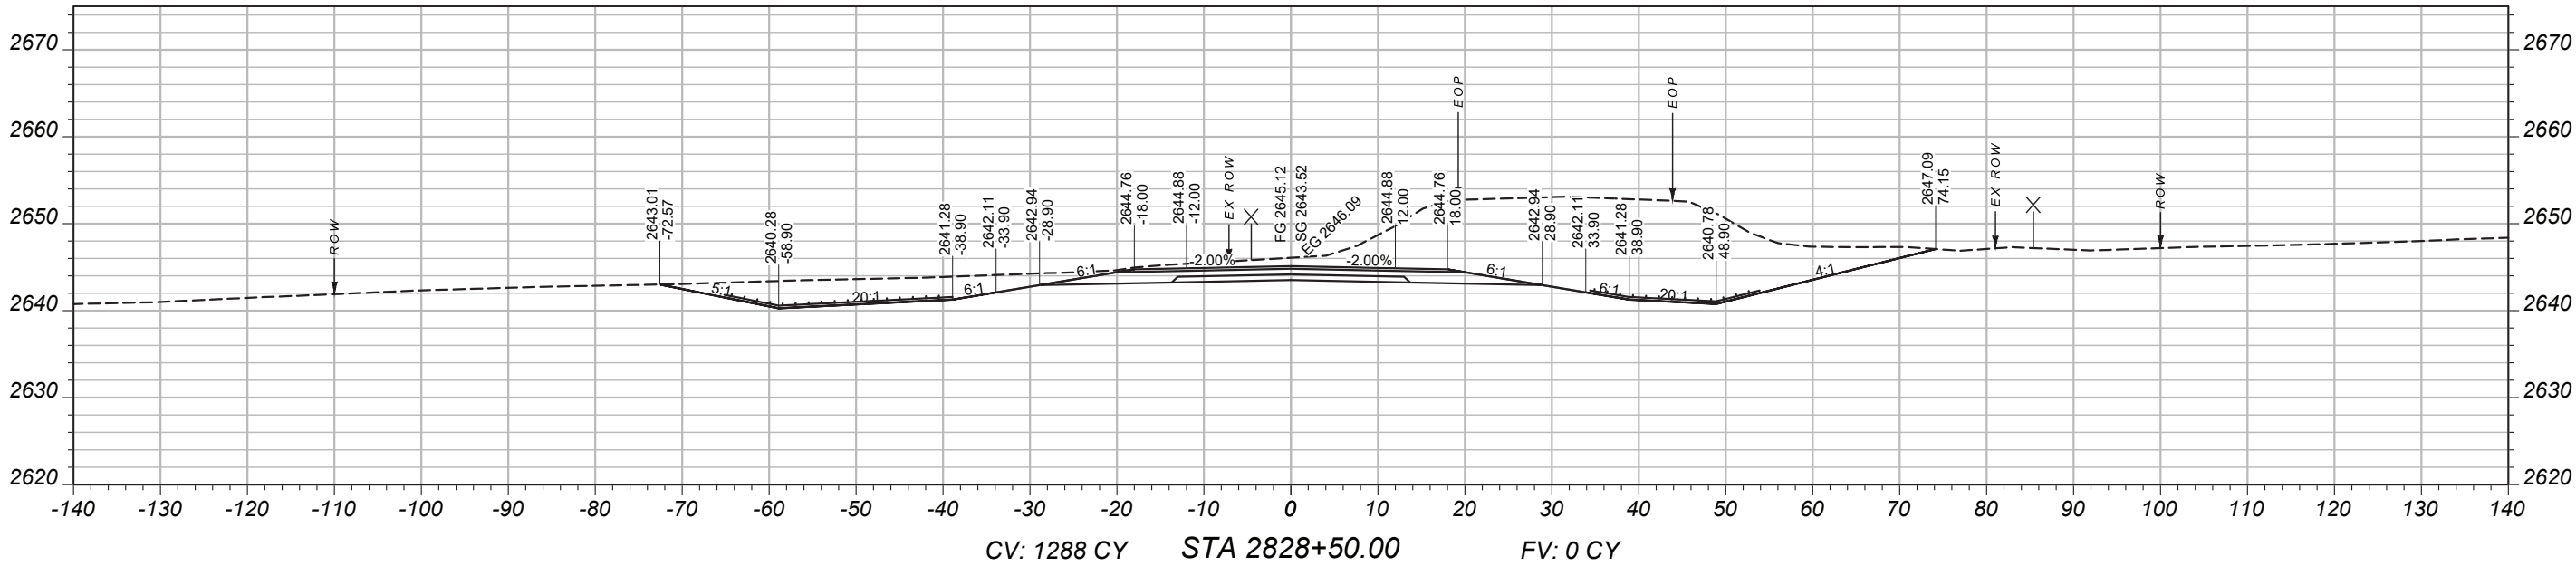

MAINLINE
CROSS-SECTIONS

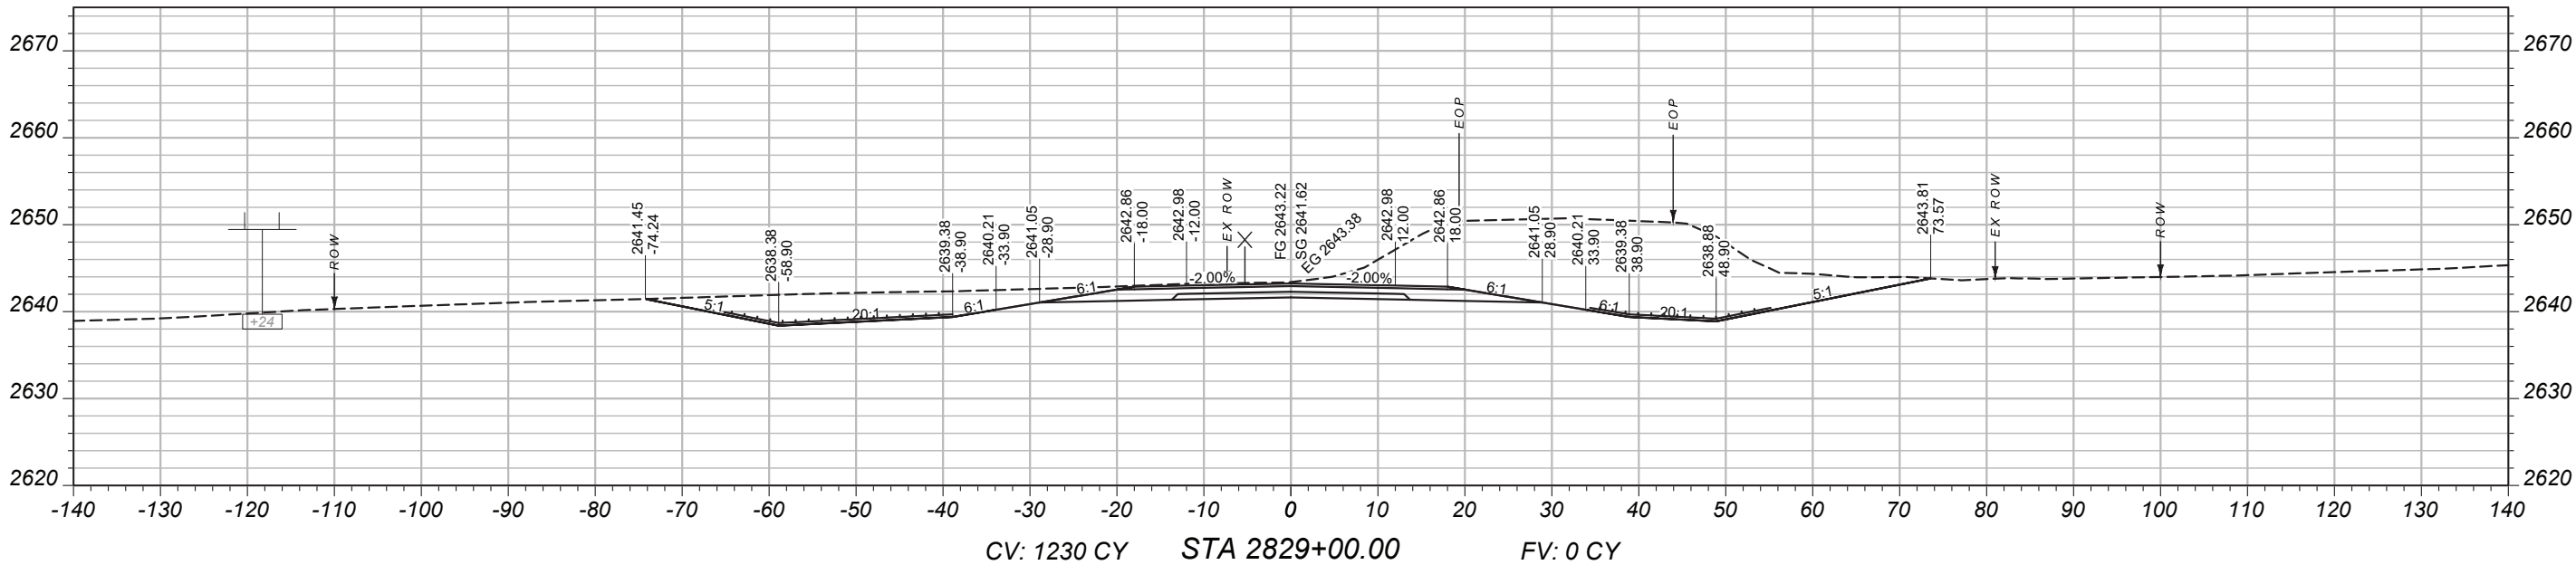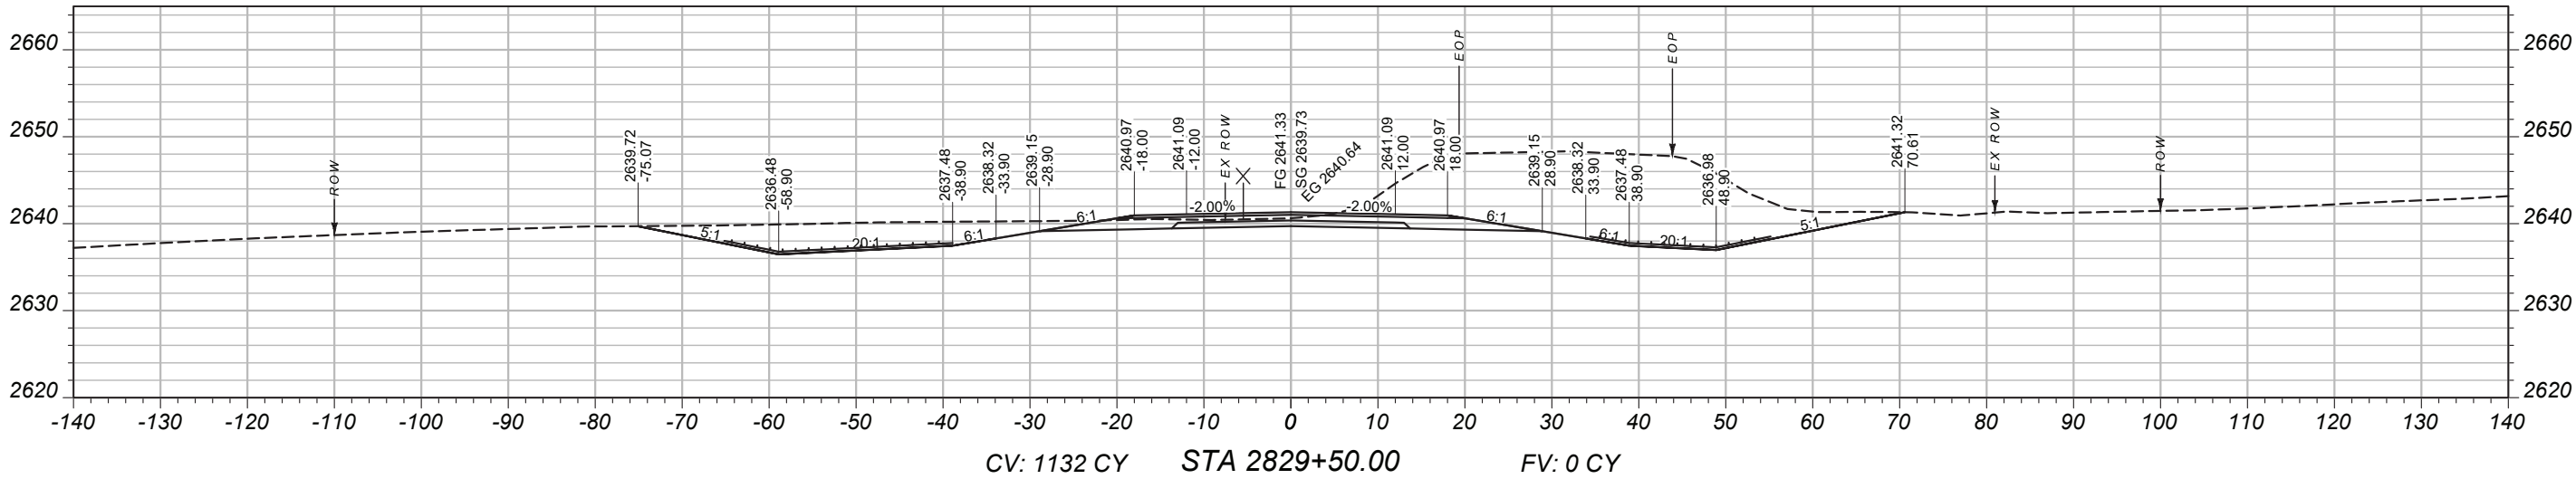

PROJECT NAME		BROCKWAY - WEST	
COUNTY		MCCONE	
PROJECT ID		SSS-NH 57-6(24)260	
UPN		9728000	
DESIGNED BY	9/14/2023	REVIEWED BY	
B. FRANK		CHECKED BY	
J. CERECK	03/2026	9728000RDLA V003.DWG	
MONTANA Department of Transportation		CROSS SECTIONS	
		11/29/2025 8:23 AM	

MAINLINE
CROSS-SECTIONS

PROJECT NAME

BROCKWAY - WEST

COUNTY

MCCONE

PROJECT ID

SSS-NH 57-6(24)260

UPN

9728000

DESIGNED BY

9/14/2023

REVIEWED BY

CHECKED BY

03/2026



J. CERECK

9728000RDLA V003.DWG



CROSS SECTIONS

11/29/2025 8:23 AM

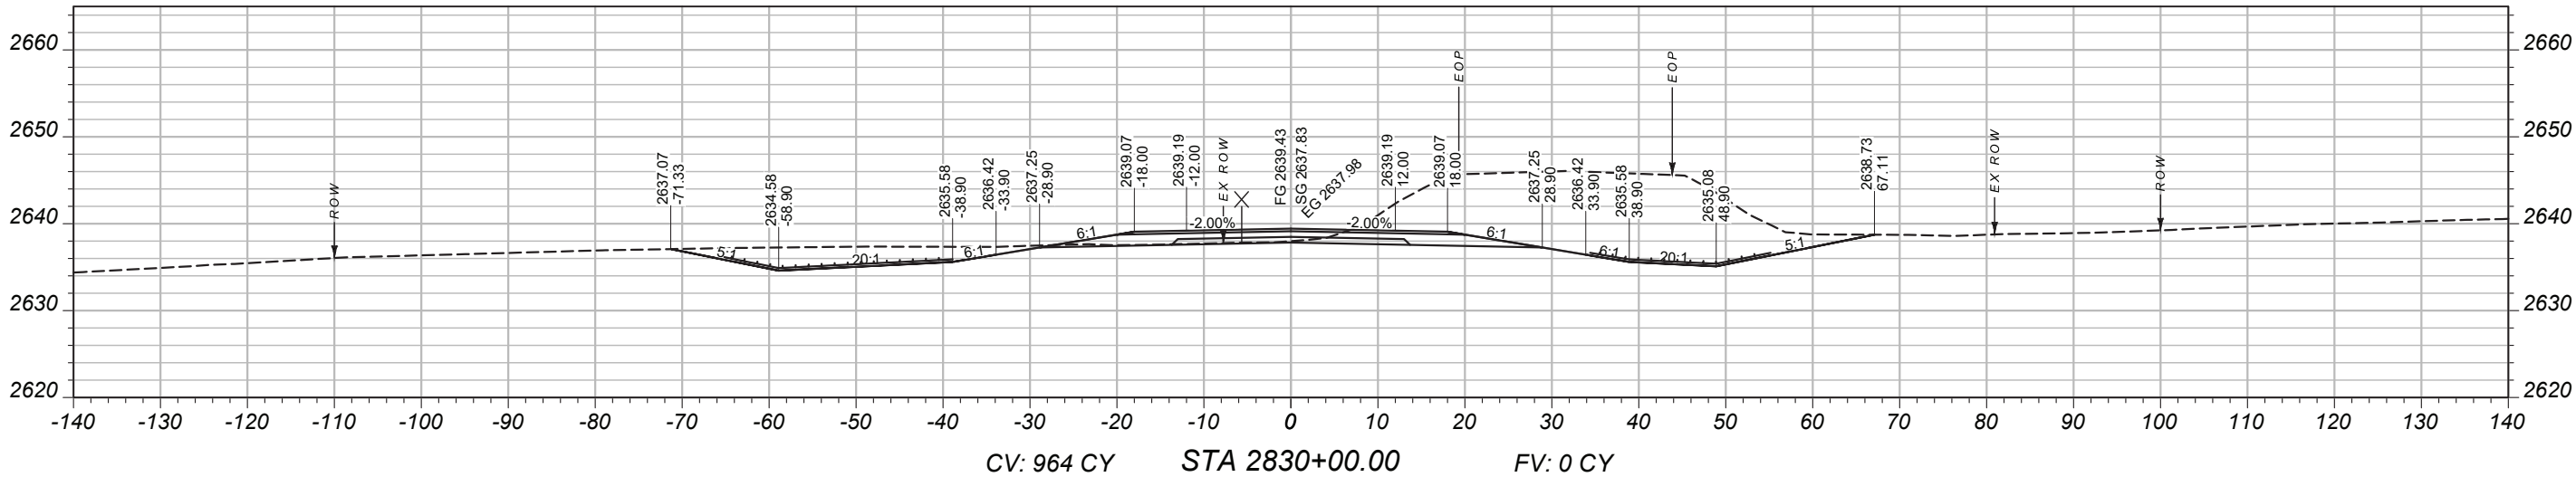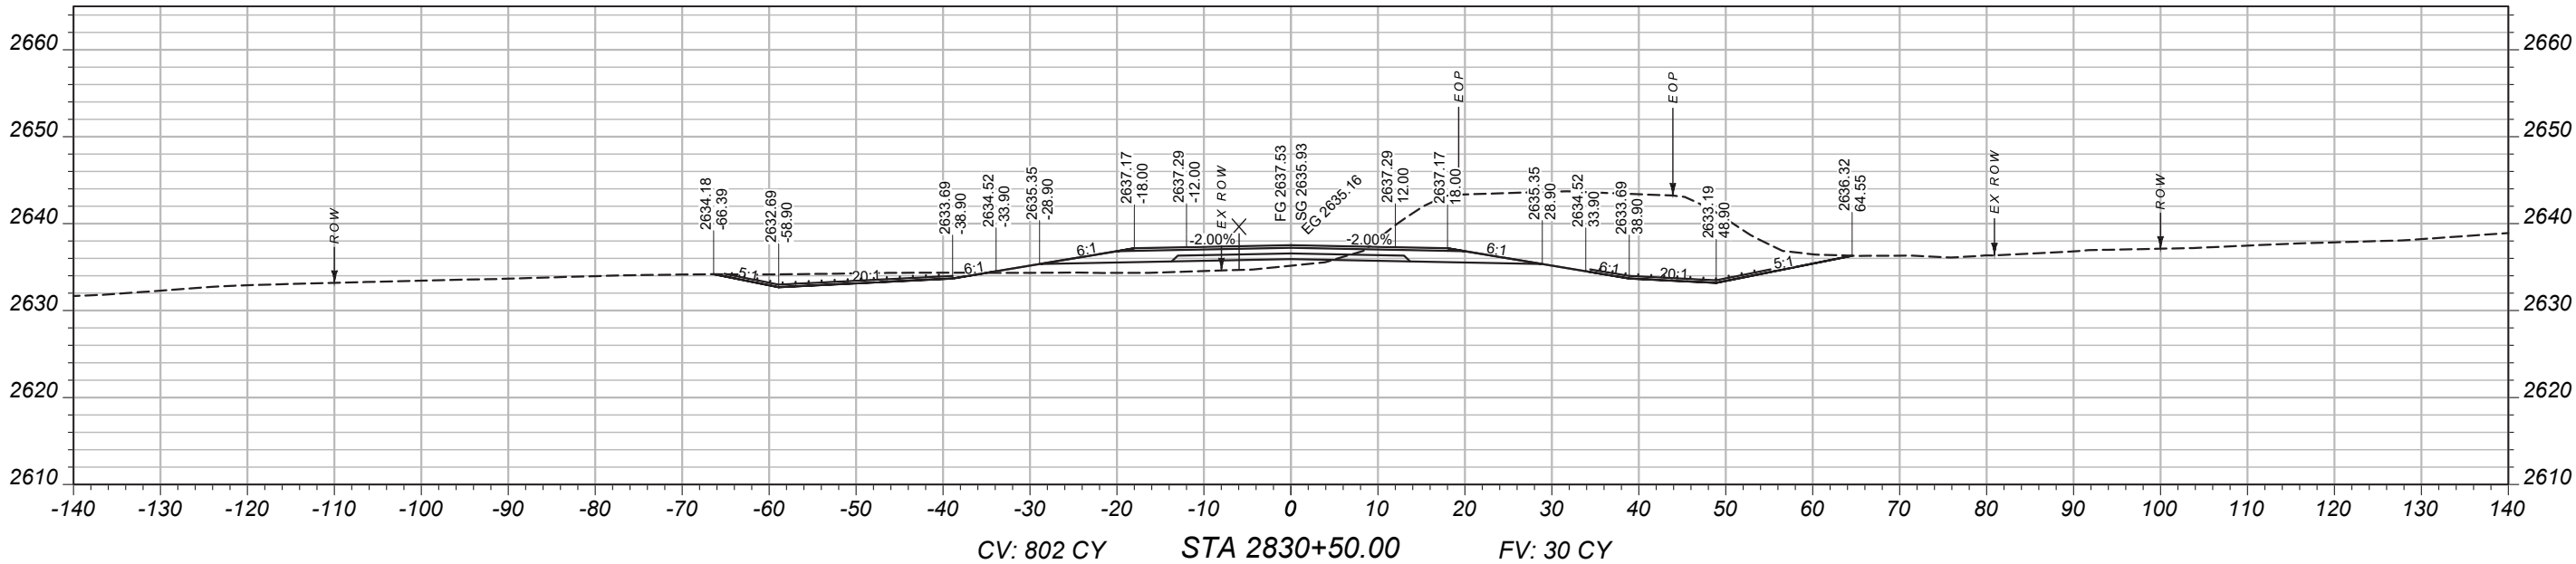

MAINLINE
CROSS-SECTIONS

PROJECT NAME
BROCKWAY - WEST

COUNTY
MCCONE

PROJECT ID
SSS-NH 57-6(24)260



UPN
9728000

DESIGNED BY	9/14/2023
REVIEWED BY	
CHECKED BY	03/2026
J. CERECK	9728000RDLA V003.DWG



CROSS SECTIONS

11/29/2025 8:23 AM

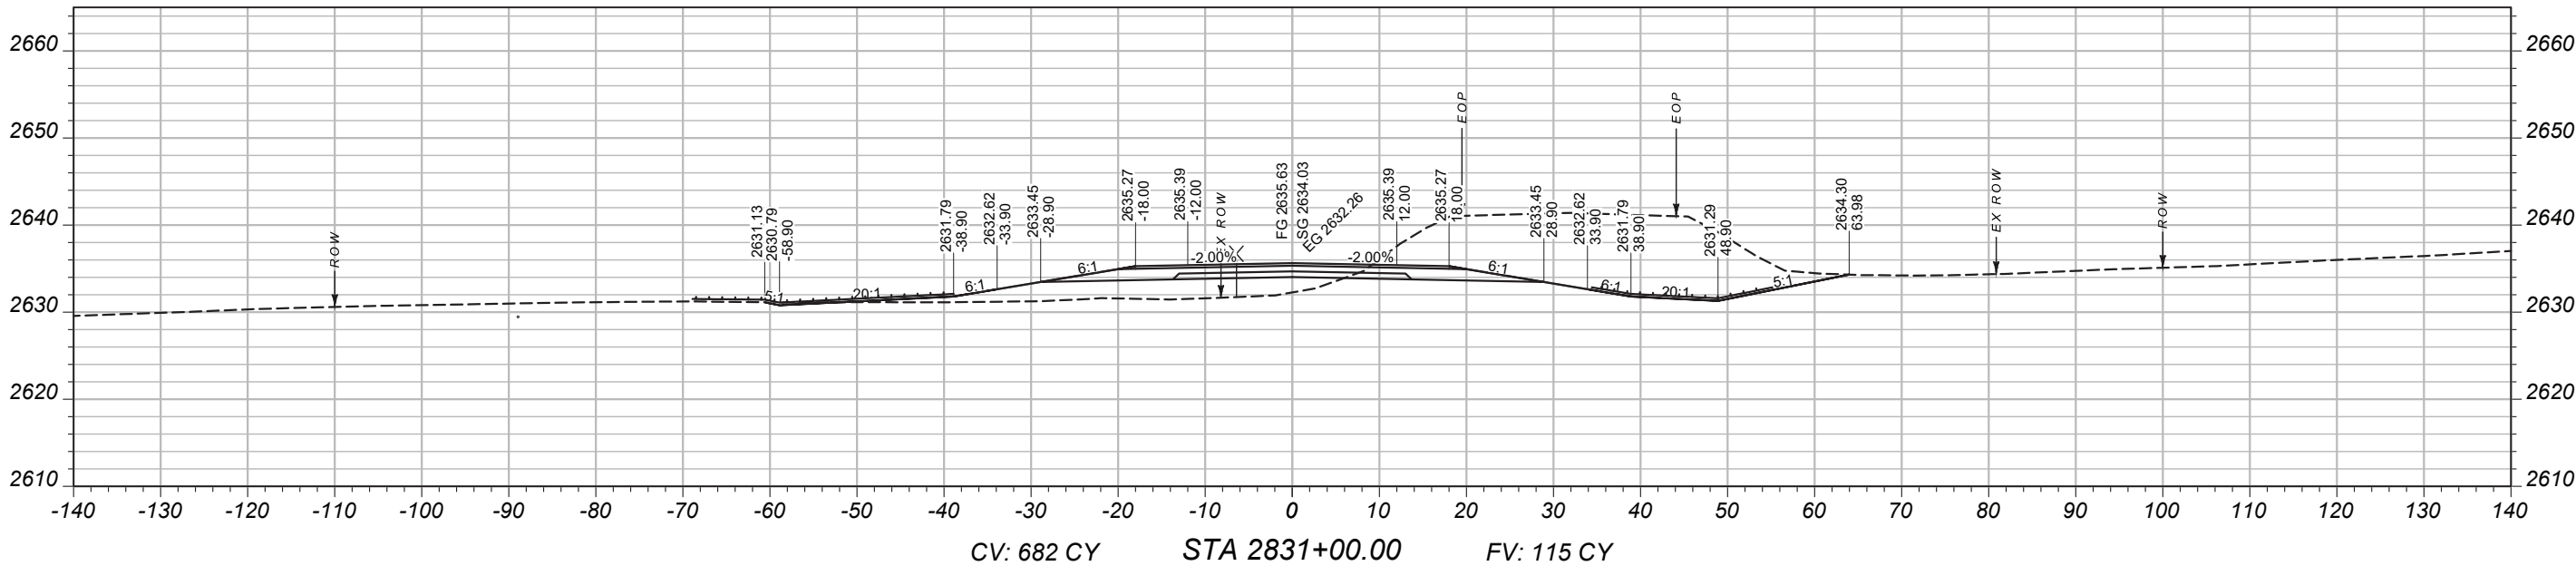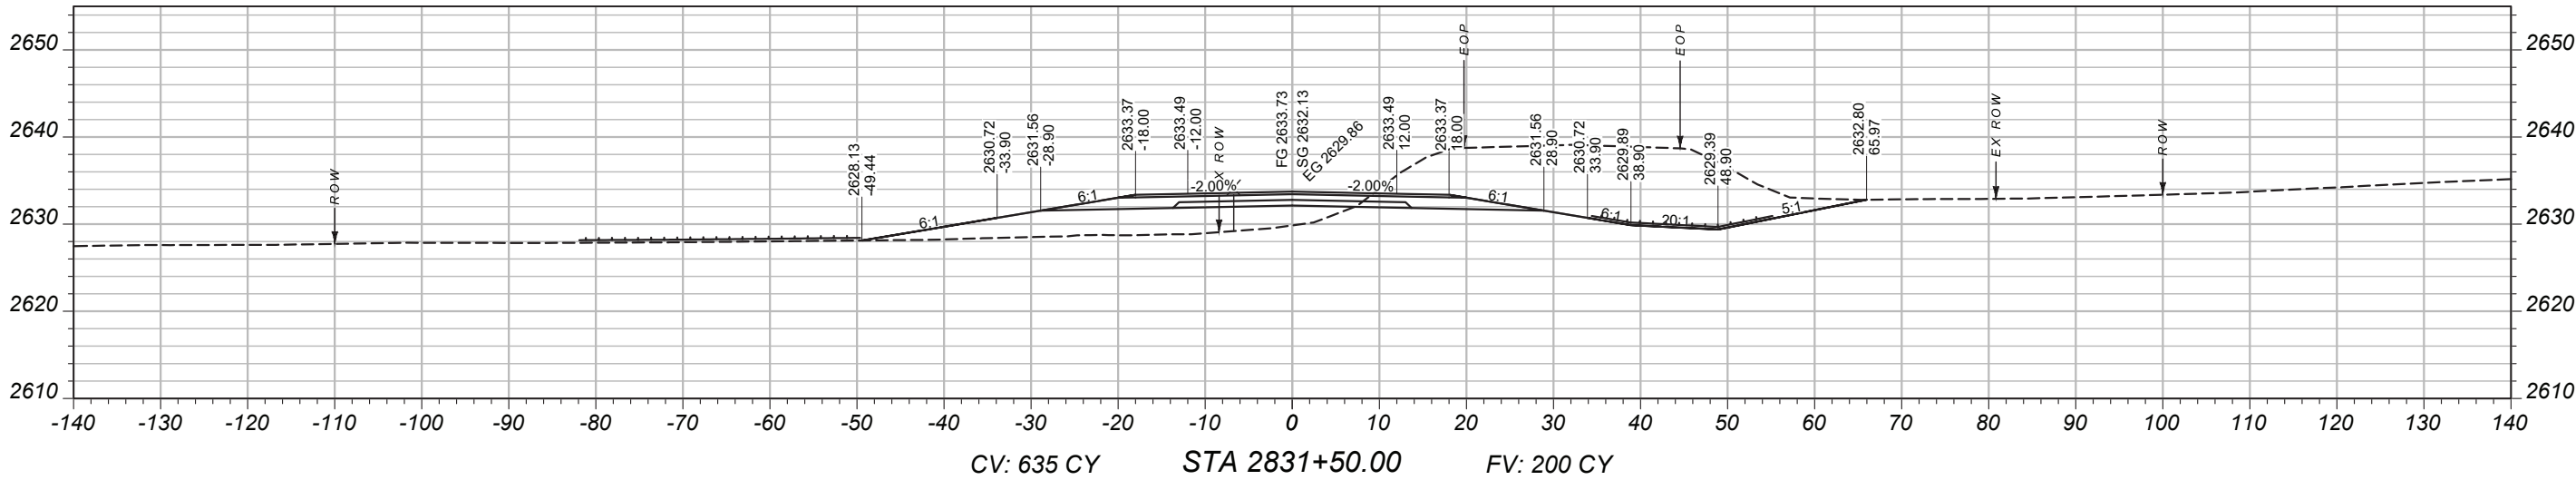

MAINLINE
CROSS-SECTIONS

PROJECT NAME

COUNTY

PROJECT ID

UPN



CROSS SECTIONS



11/29/2025 8:23 AM

BROCKWAY - WEST

MCCONE

SSS-NH 57-6(24)260

9728000

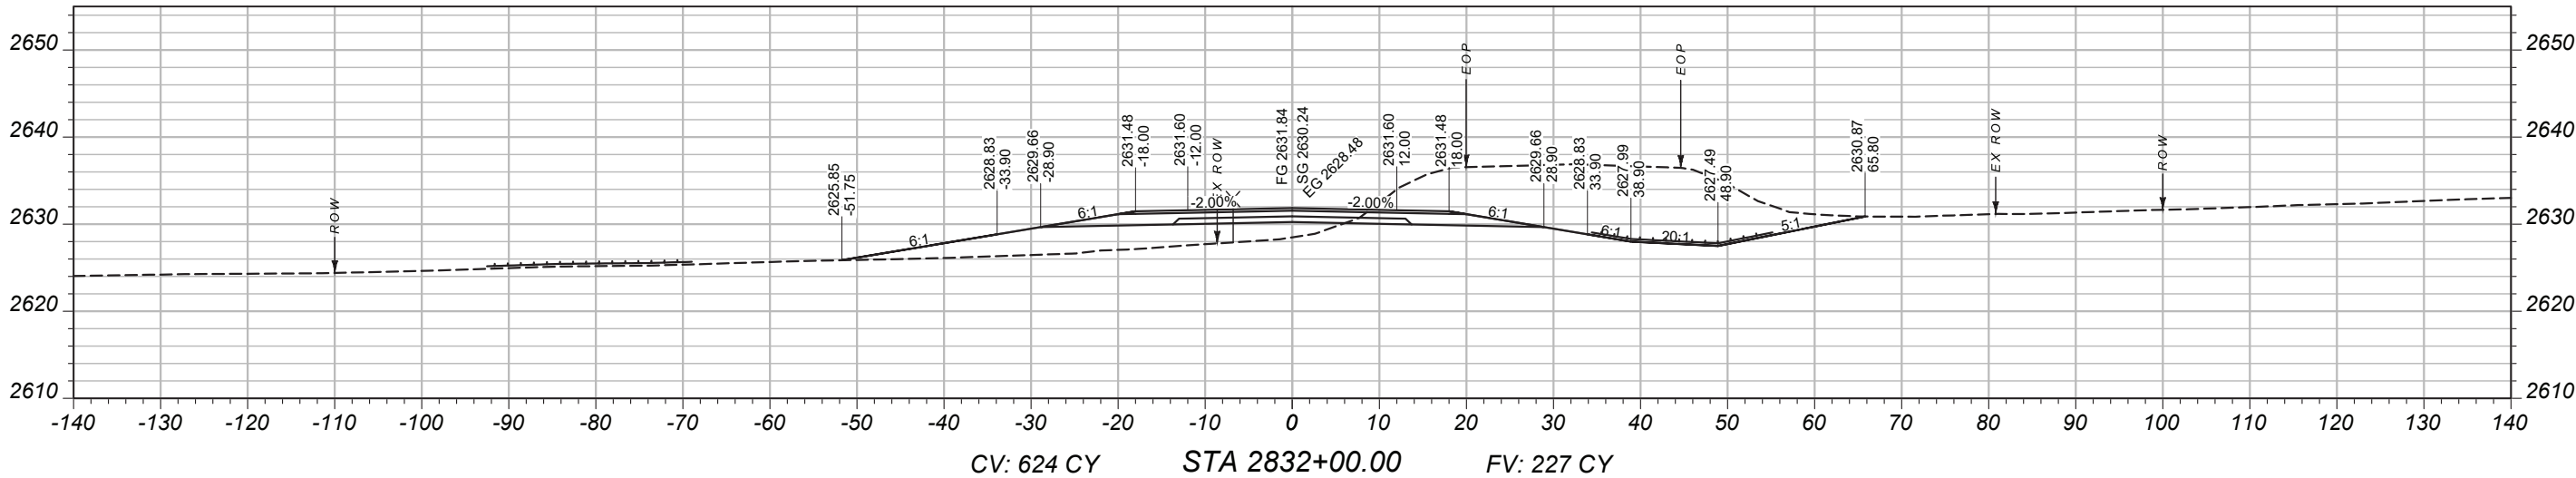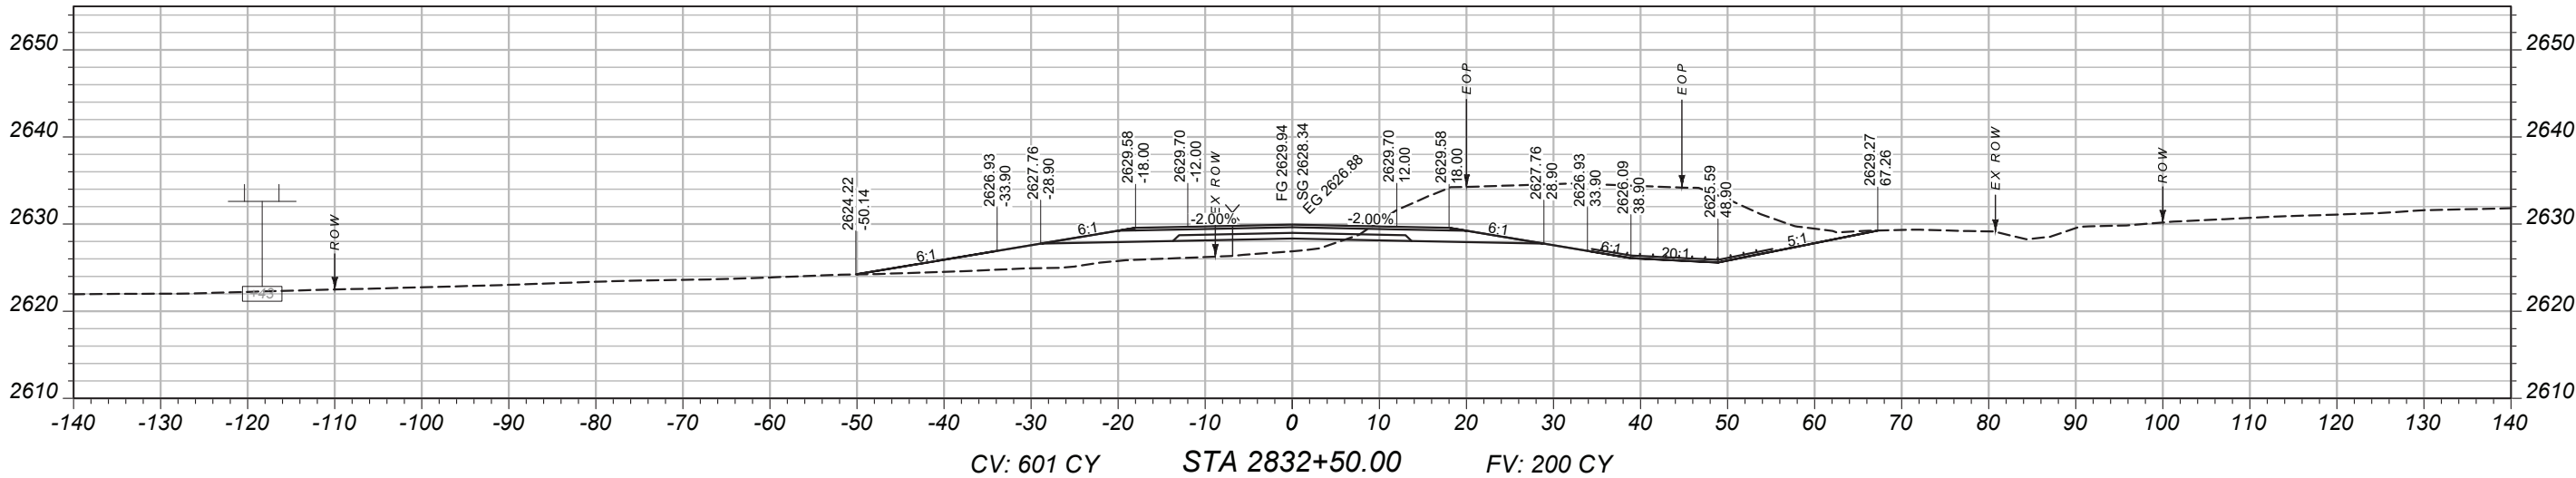

MAINLINE
CROSS-SECTIONS

PROJECT NAME
BROCKWAY - WEST

COUNTY
MCCONE

PROJECT ID
SSS-NH 57-6(24)260

UPN
9728000

DESIGNED BY
B. FRANK

9/14/2023

REVIEWED BY

CHECKED BY

03/2026



J. CERECK

9728000RDLA V003.DWG





CROSS SECTIONS

11/29/2025 8:23 AM

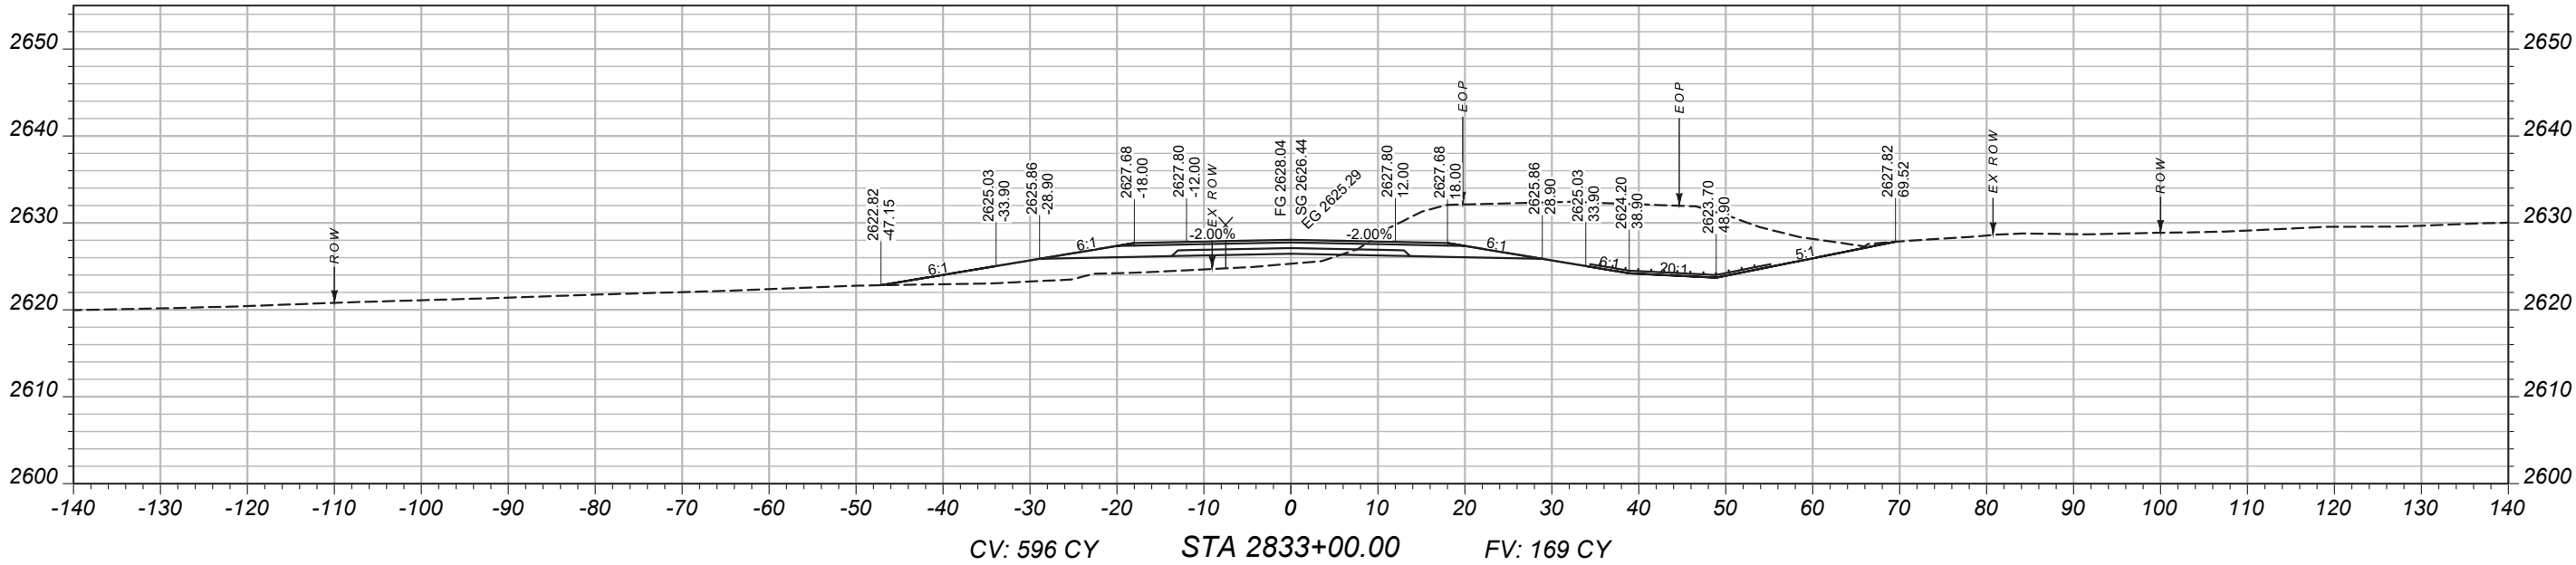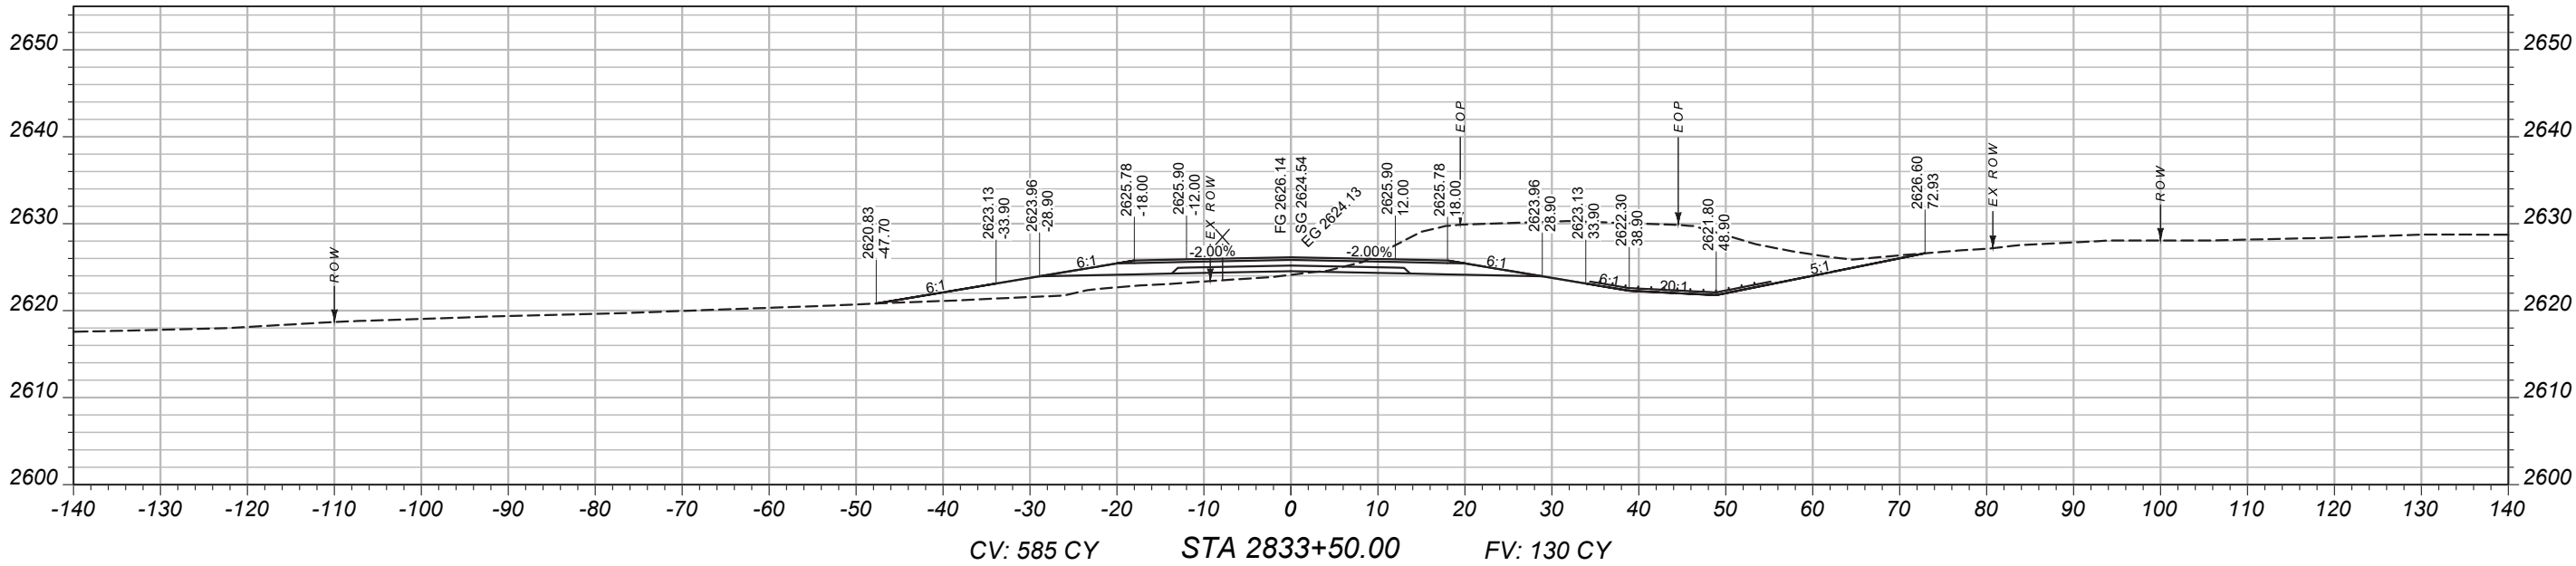

MAINLINE CROSS-SECTIONS

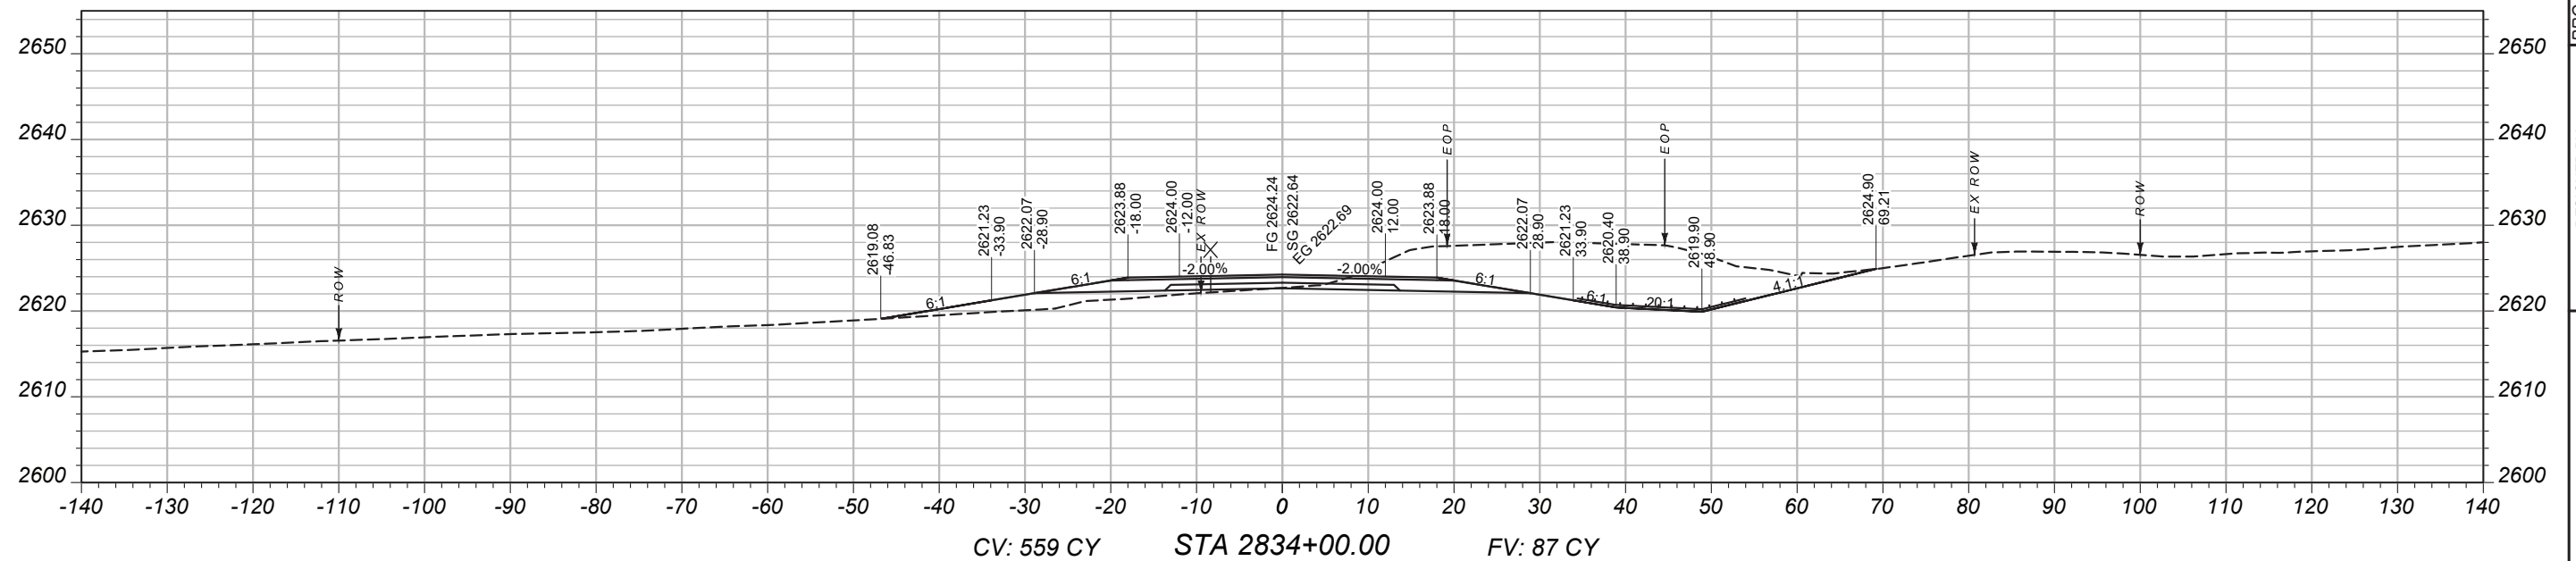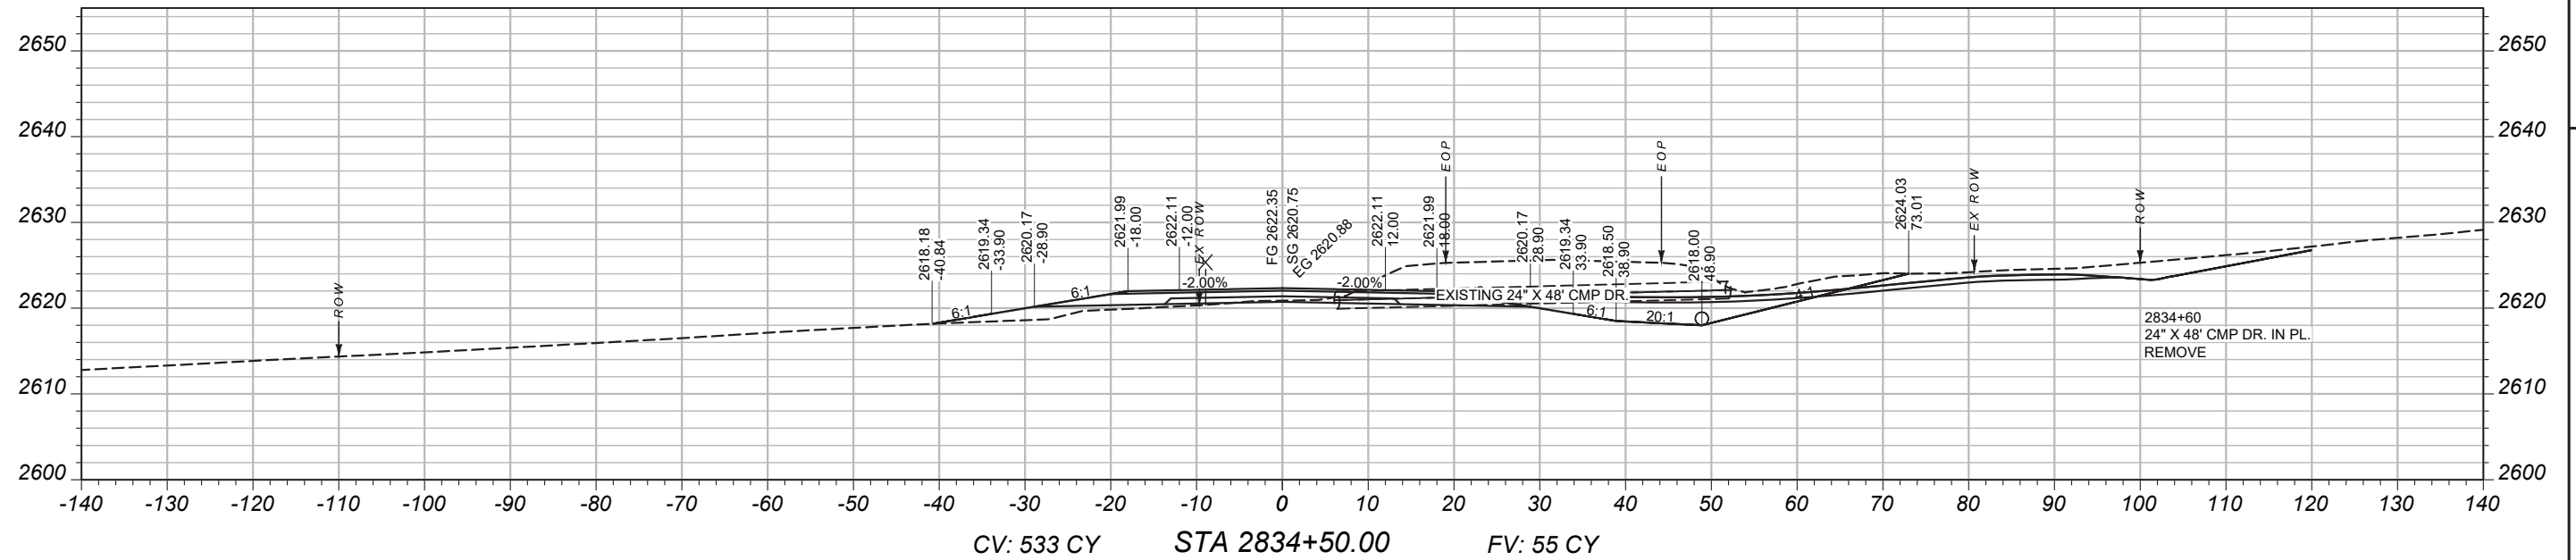

MAINLINE
CROSS-SECTIONS

PROJECT NAME
BROCKWAY - WEST

COUNTY
MCCONE

PROJECT ID
SSS-NH 57-6(24)260

UPN
9728000

DESIGNED BY
B. FRANK

9/14/2023

REVIEWED BY

CHECKED BY
J. CERECK



03/2026

9728000RDLA V003.DWG



CROSS SECTIONS

11/29/2025 8:23 AM

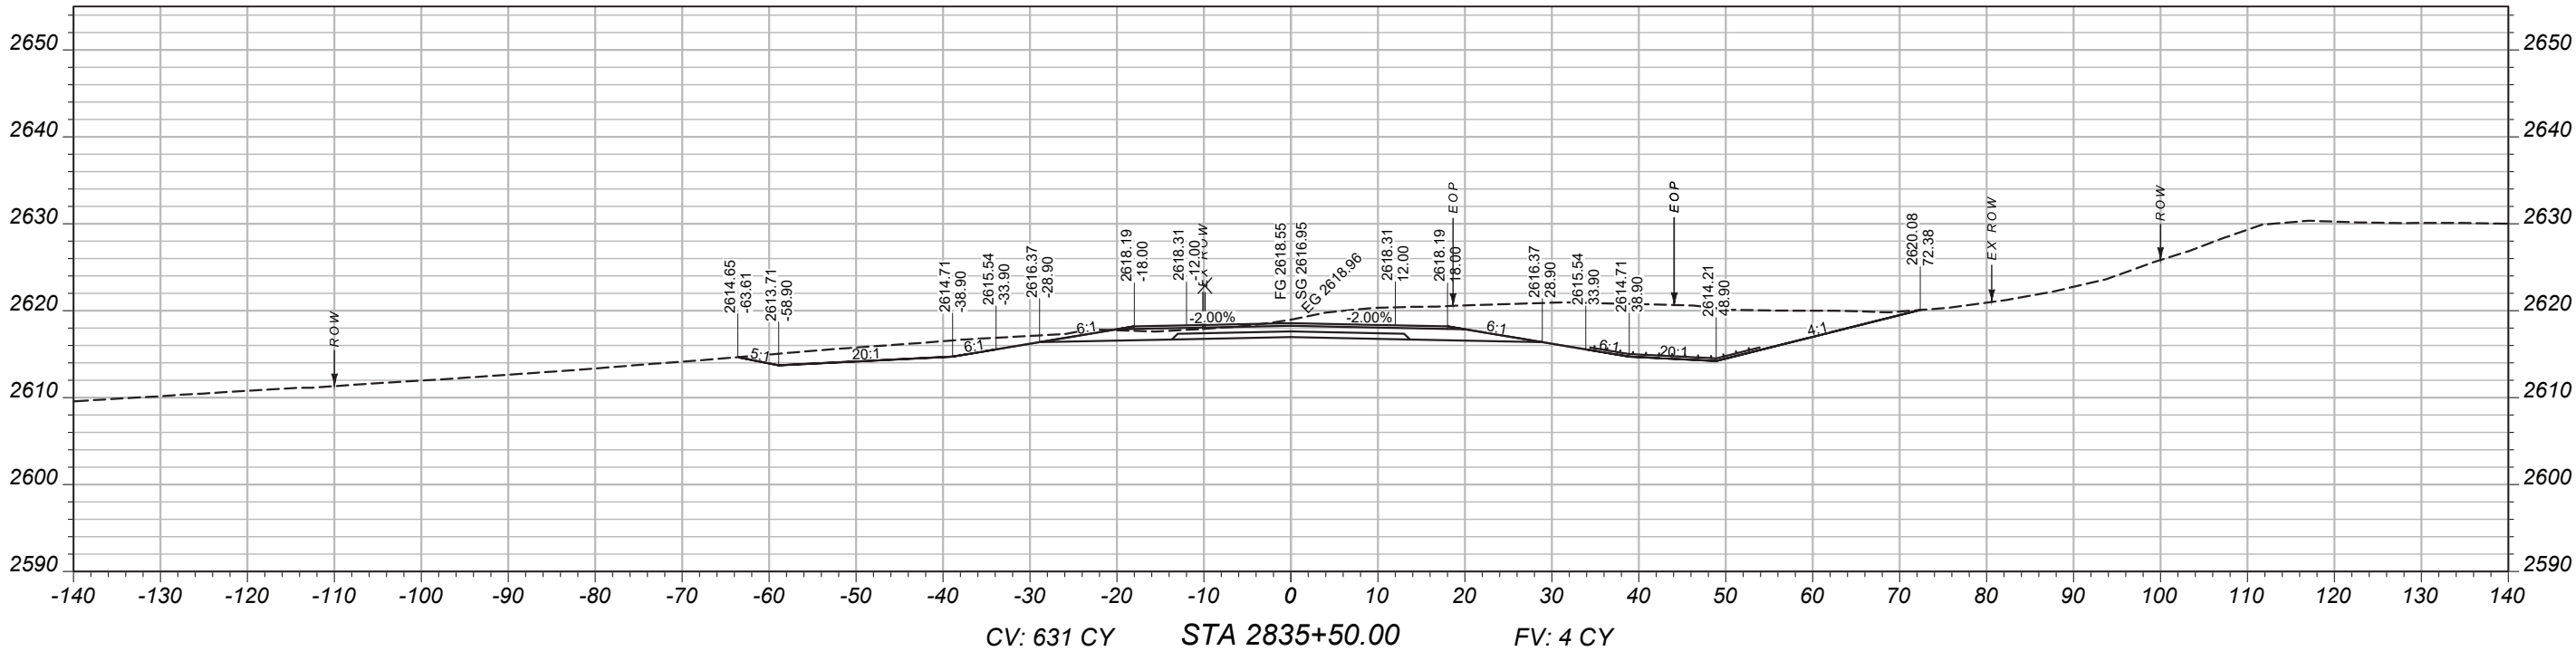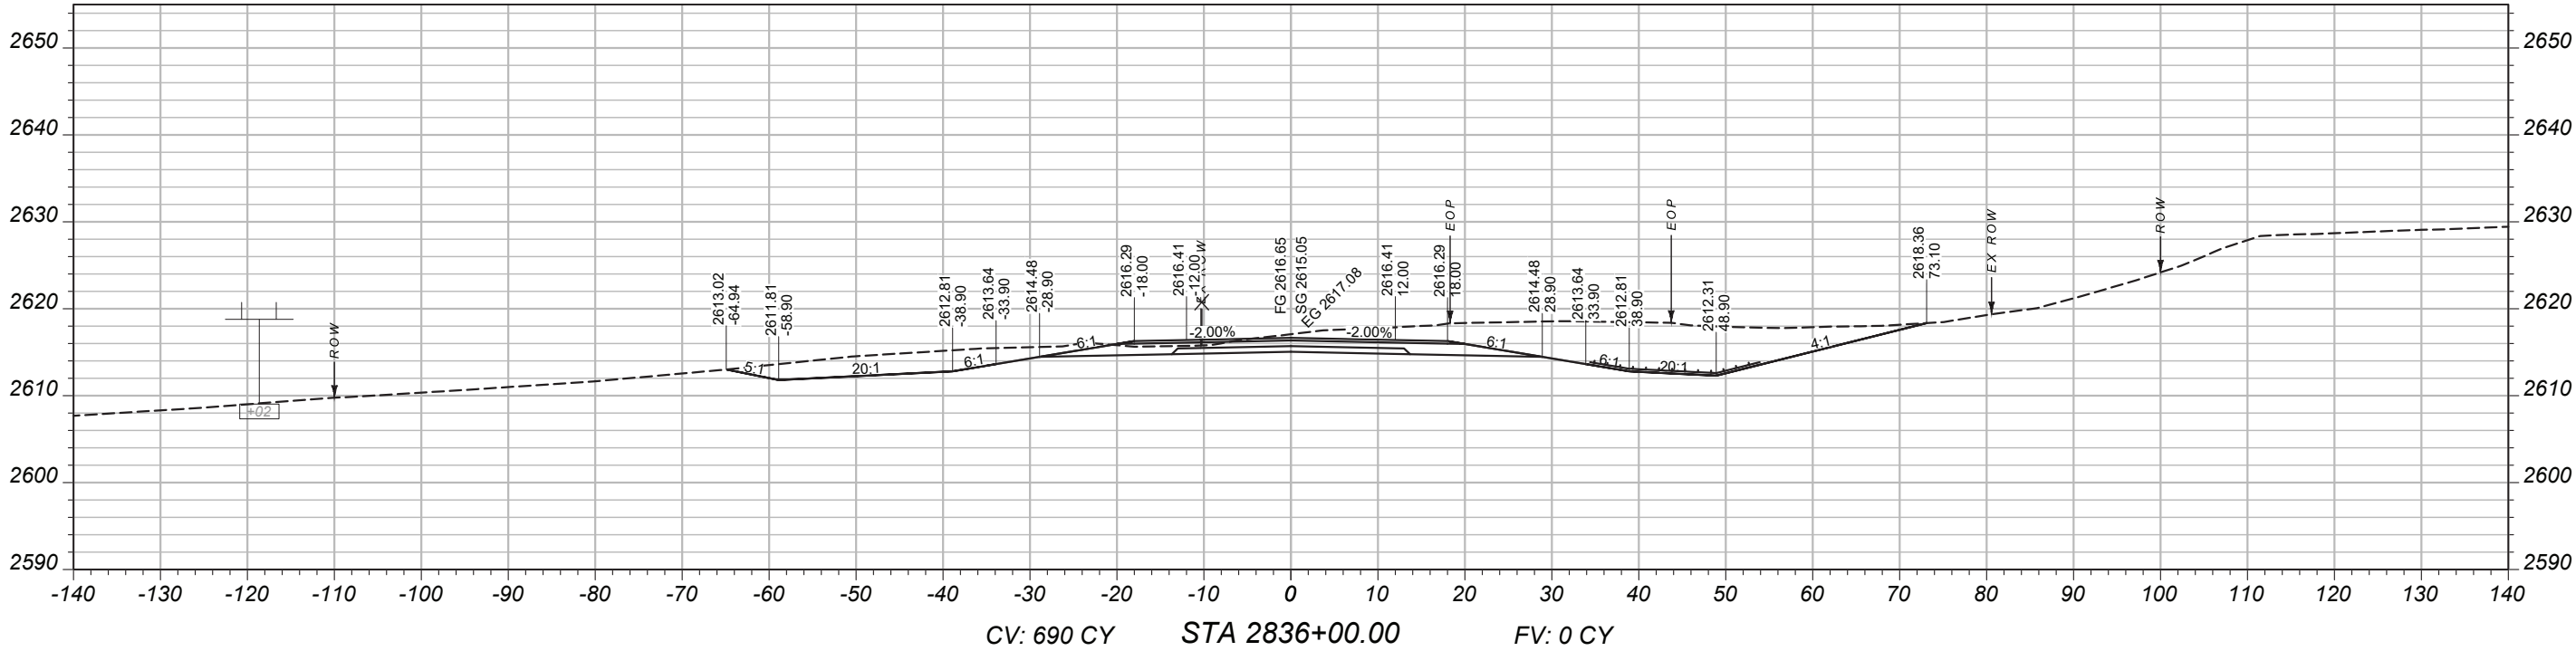

MAINLINE
CROSS-SECTIONS

PROJECT NAME
BROCKWAY - WEST

COUNTY
MCCONE

PROJECT ID
SSS-NH 57-6(24)260

UPN
9728000

DESIGNED BY
B. FRANK

9/14/2023

REVIEWED BY

CHECKED BY

J. CERECK



03/2026

9728000RDLA V003.DWG



CROSS SECTIONS

11/29/2025 8:23 AM

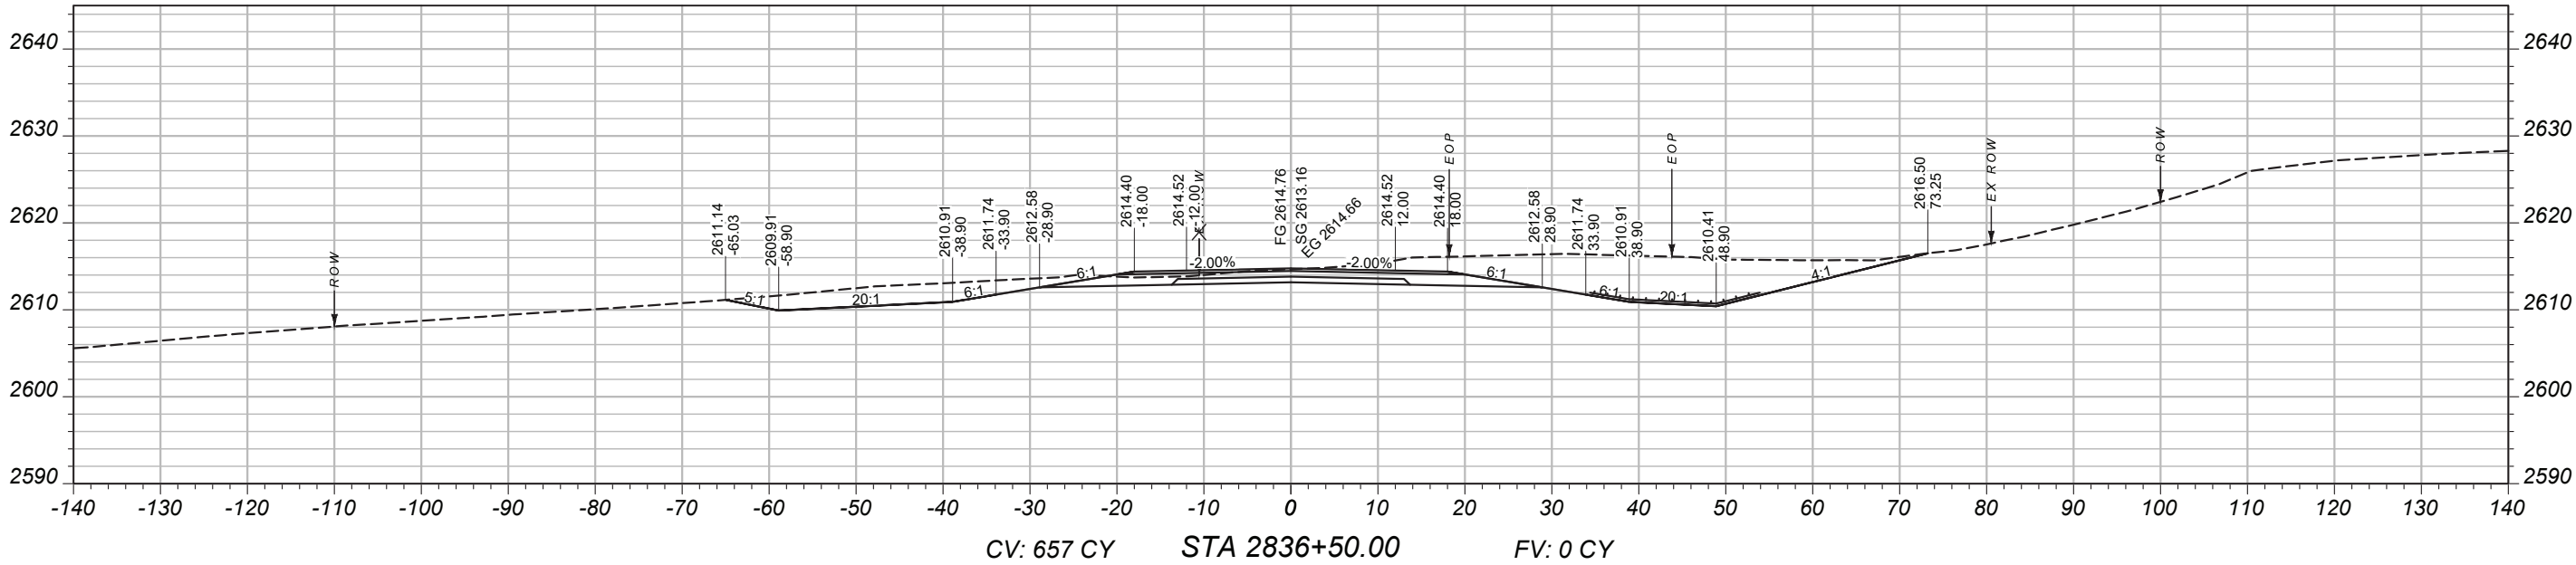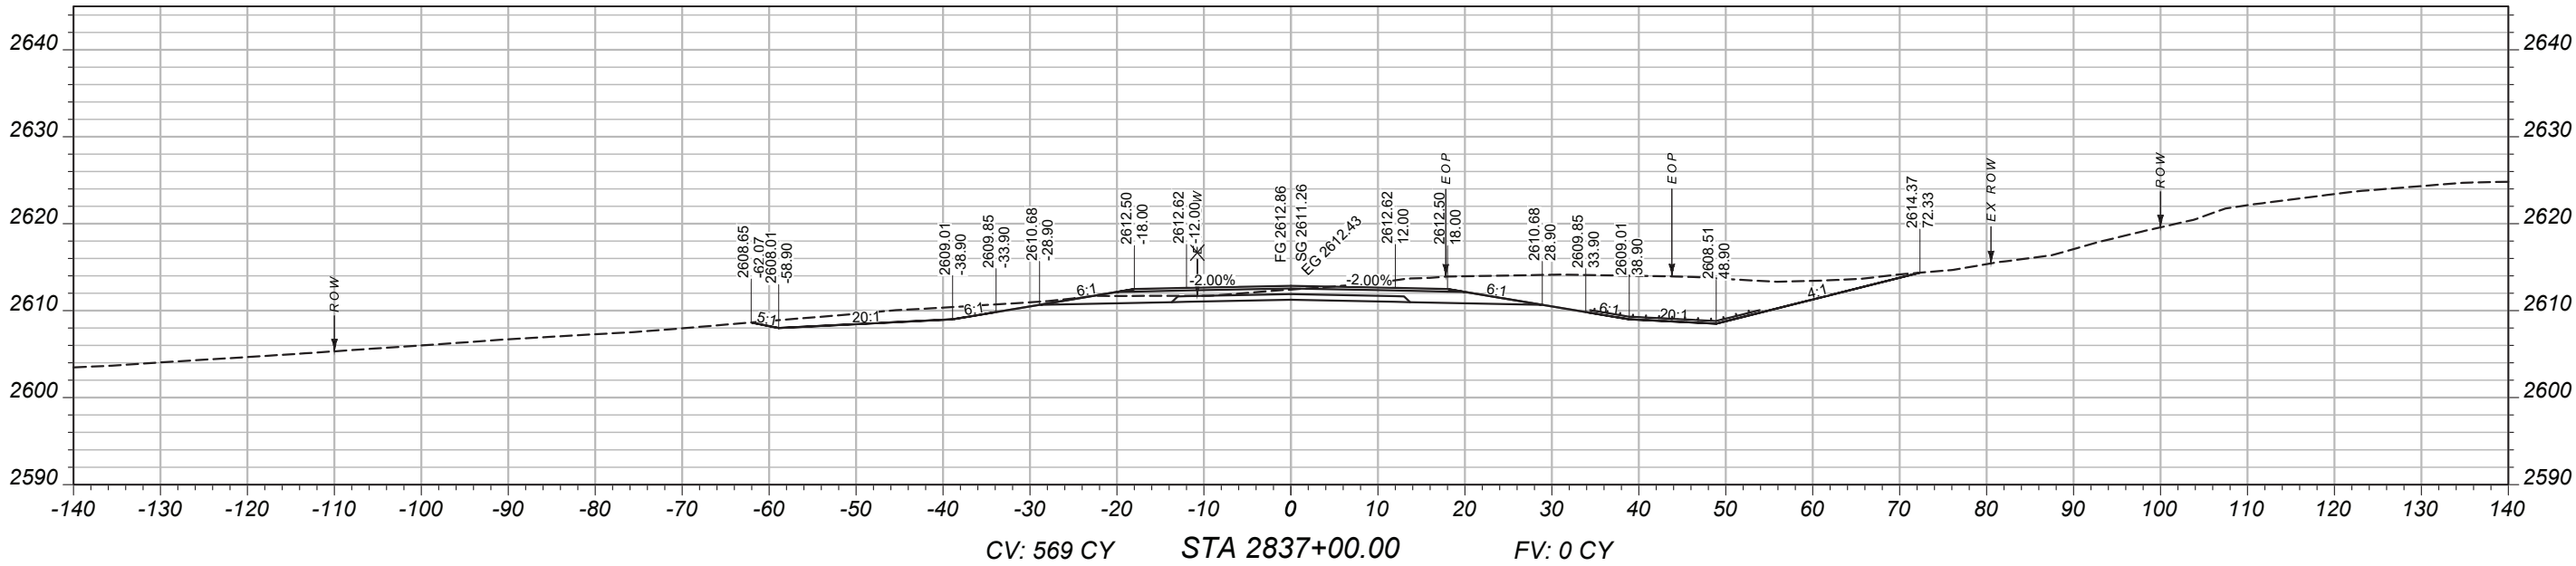

MAINLINE
CROSS-SECTIONS

PROJECT NAME
BROCKWAY - WEST

COUNTY
MCCONE

PROJECT ID
SSS-NH 57-6(24)260

UPN
9728000

DESIGNED BY
B. FRANK

9/14/2023

REVIEWED BY

CHECKED BY

J. CERECK



03/2026

9728000RDLA V003.DWG



CROSS SECTIONS

11/29/2025 8:23 AM

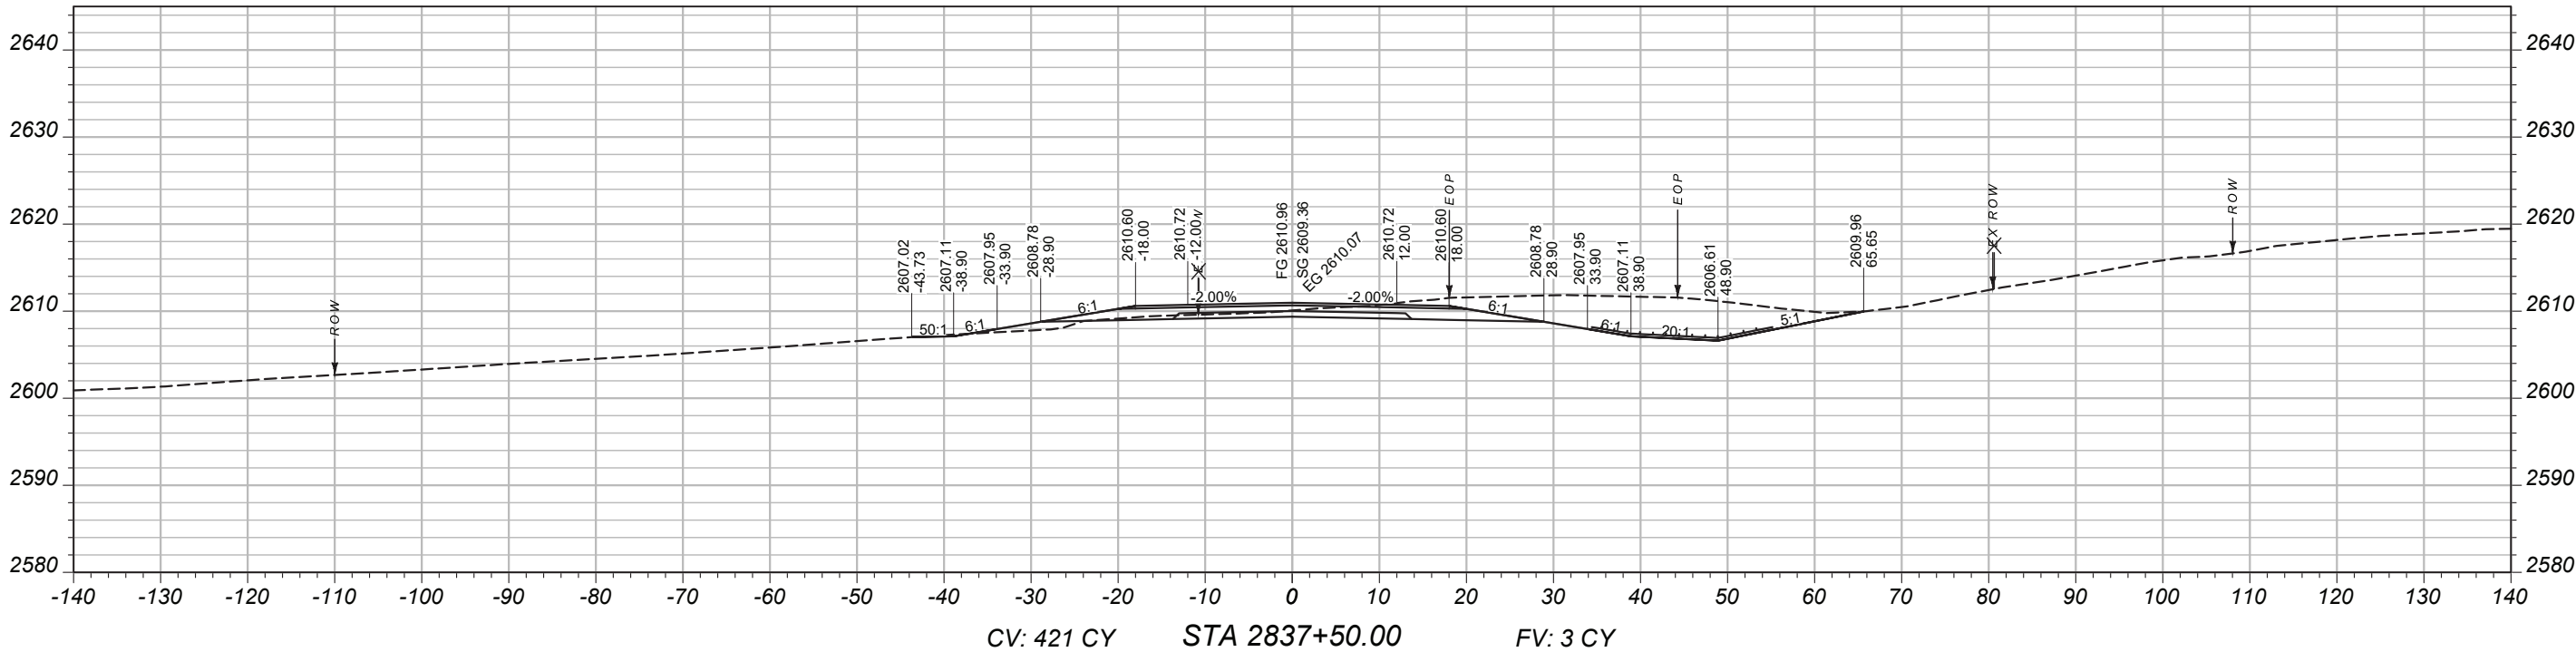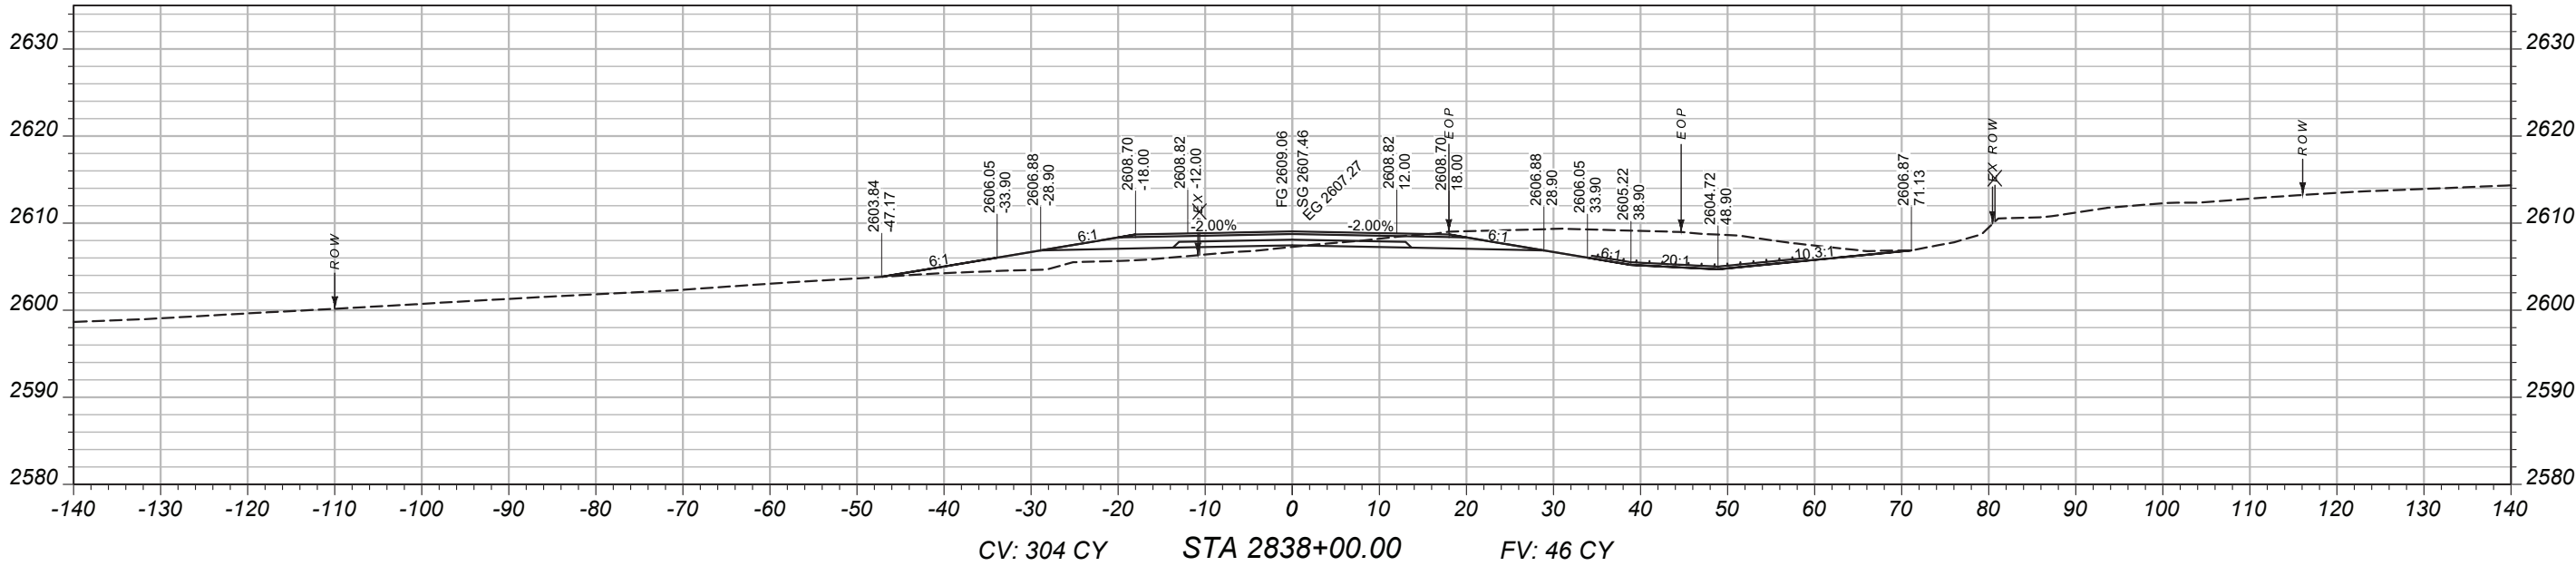

MAINLINE
CROSS-SECTIONS

PROJECT NAME
BROCKWAY - WEST

COUNTY
MCCONE

PROJECT ID
SSS-NH 57-6(24)260

UPN
9728000

DESIGNED BY
B. FRANK

REVIEWED BY
9/14/2023



CHECKED BY
J. CERECK

9728000RDLA V003.DWG



CROSS SECTIONS

11/29/2025 8:23 AM

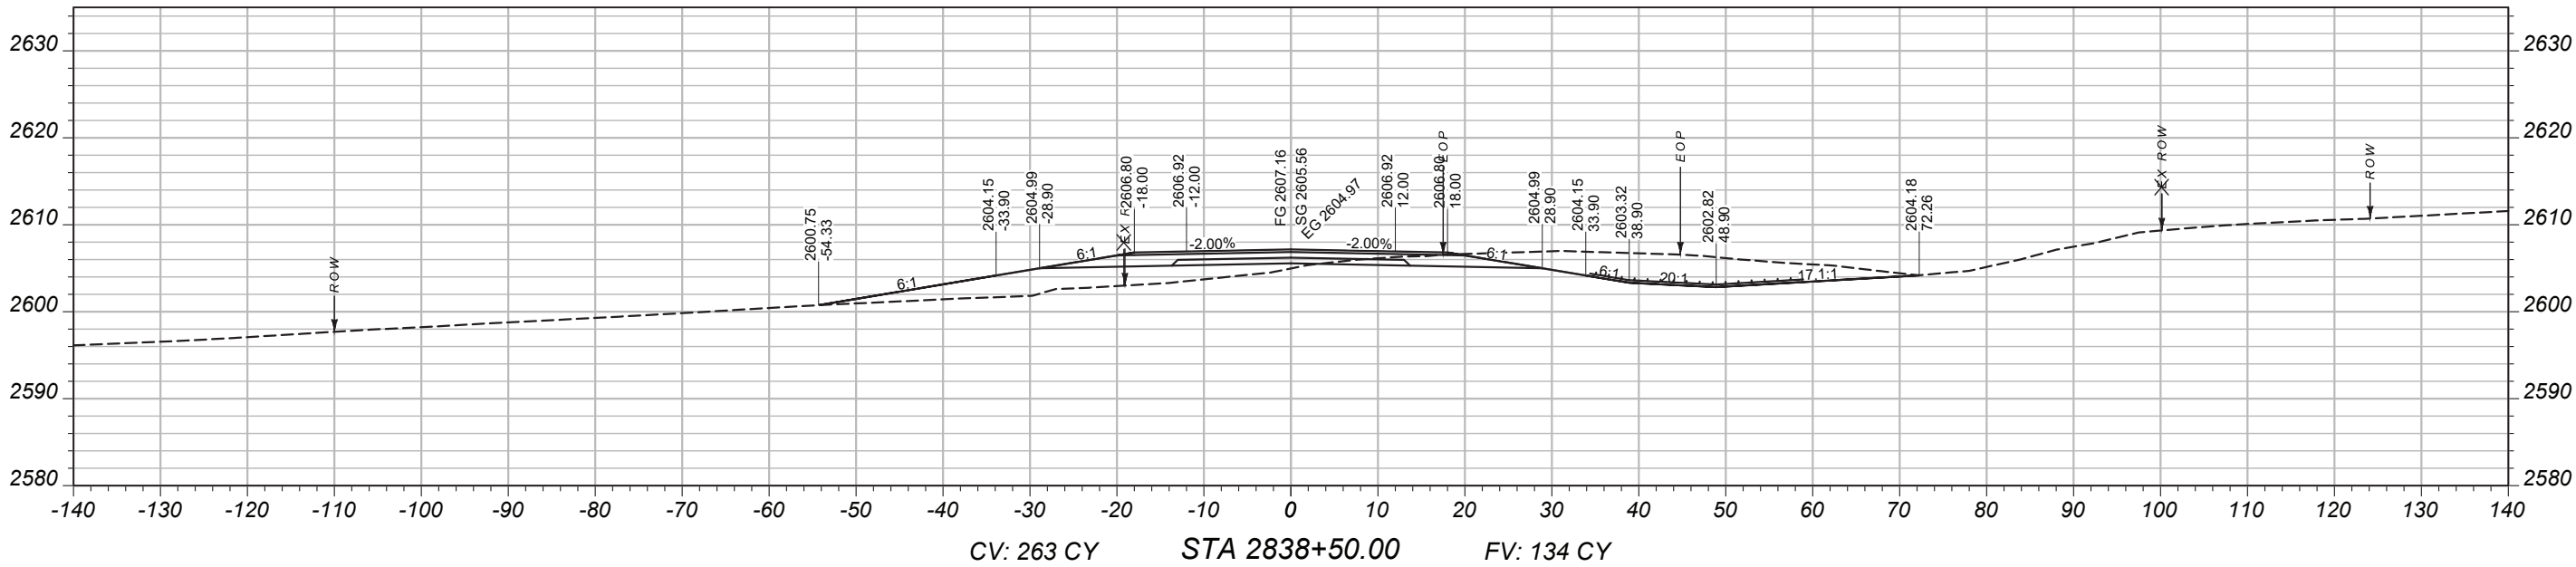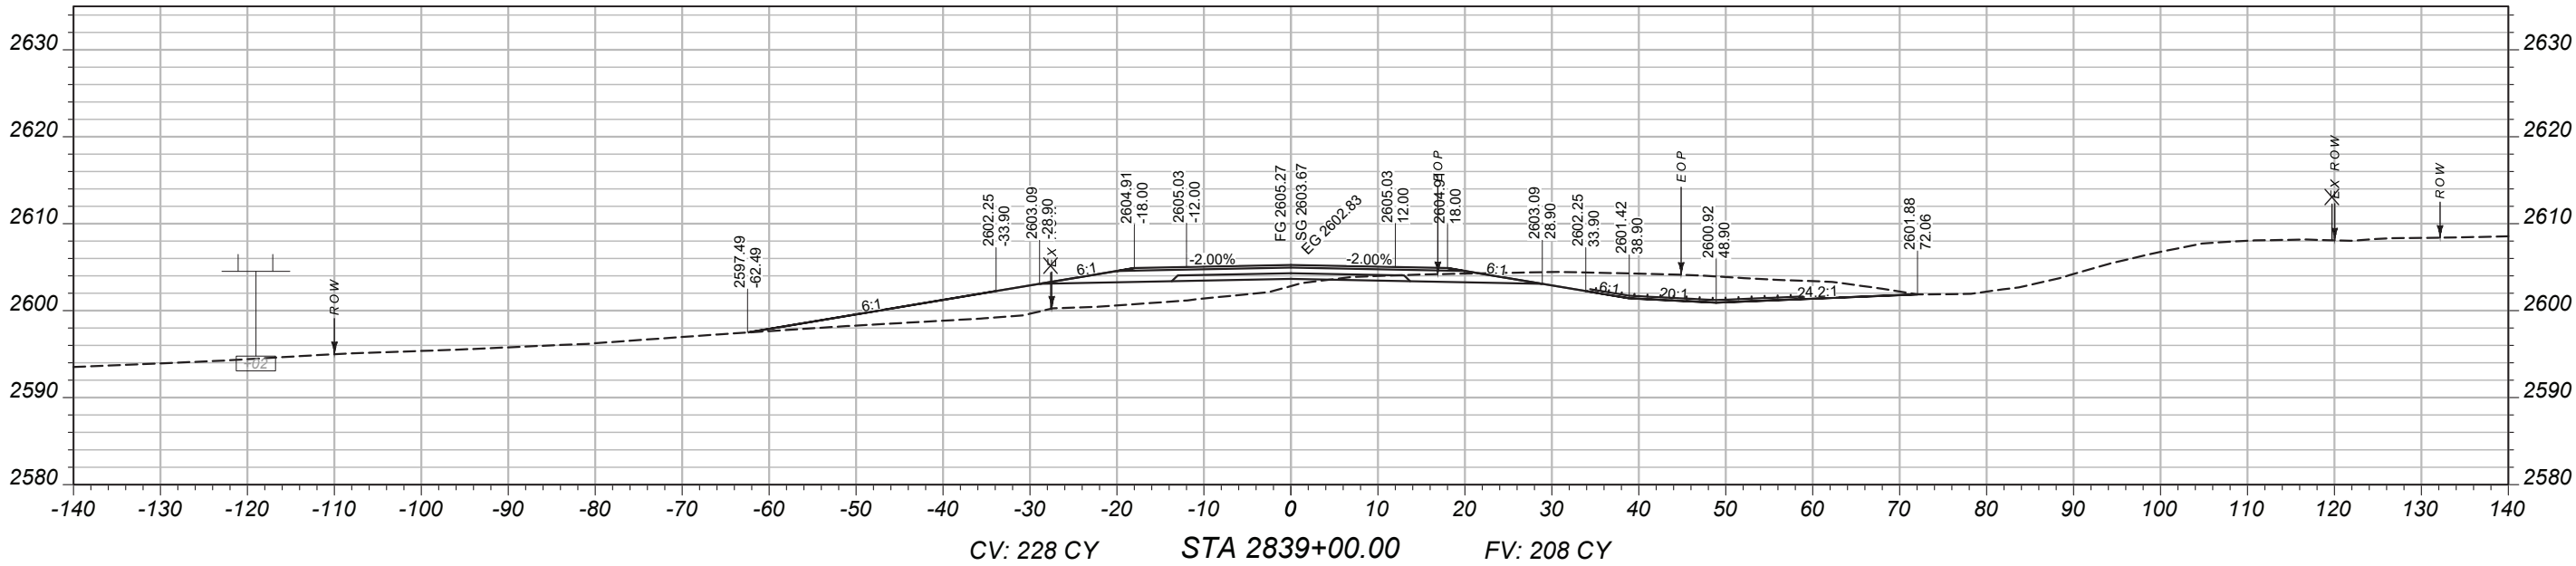

MAINLINE
CROSS-SECTIONS

PROJECT NAME
BROCKWAY - WEST

COUNTY
MCCONE

PROJECT ID
SSS-NH 57-6(24)260



UPN
9728000

DESIGNED BY B. FRANK	9/14/2023
REVIEWED BY	
CHECKED BY J. CERECK	03/2026





CROSS SECTIONS

11/29/2025 8:23 AM

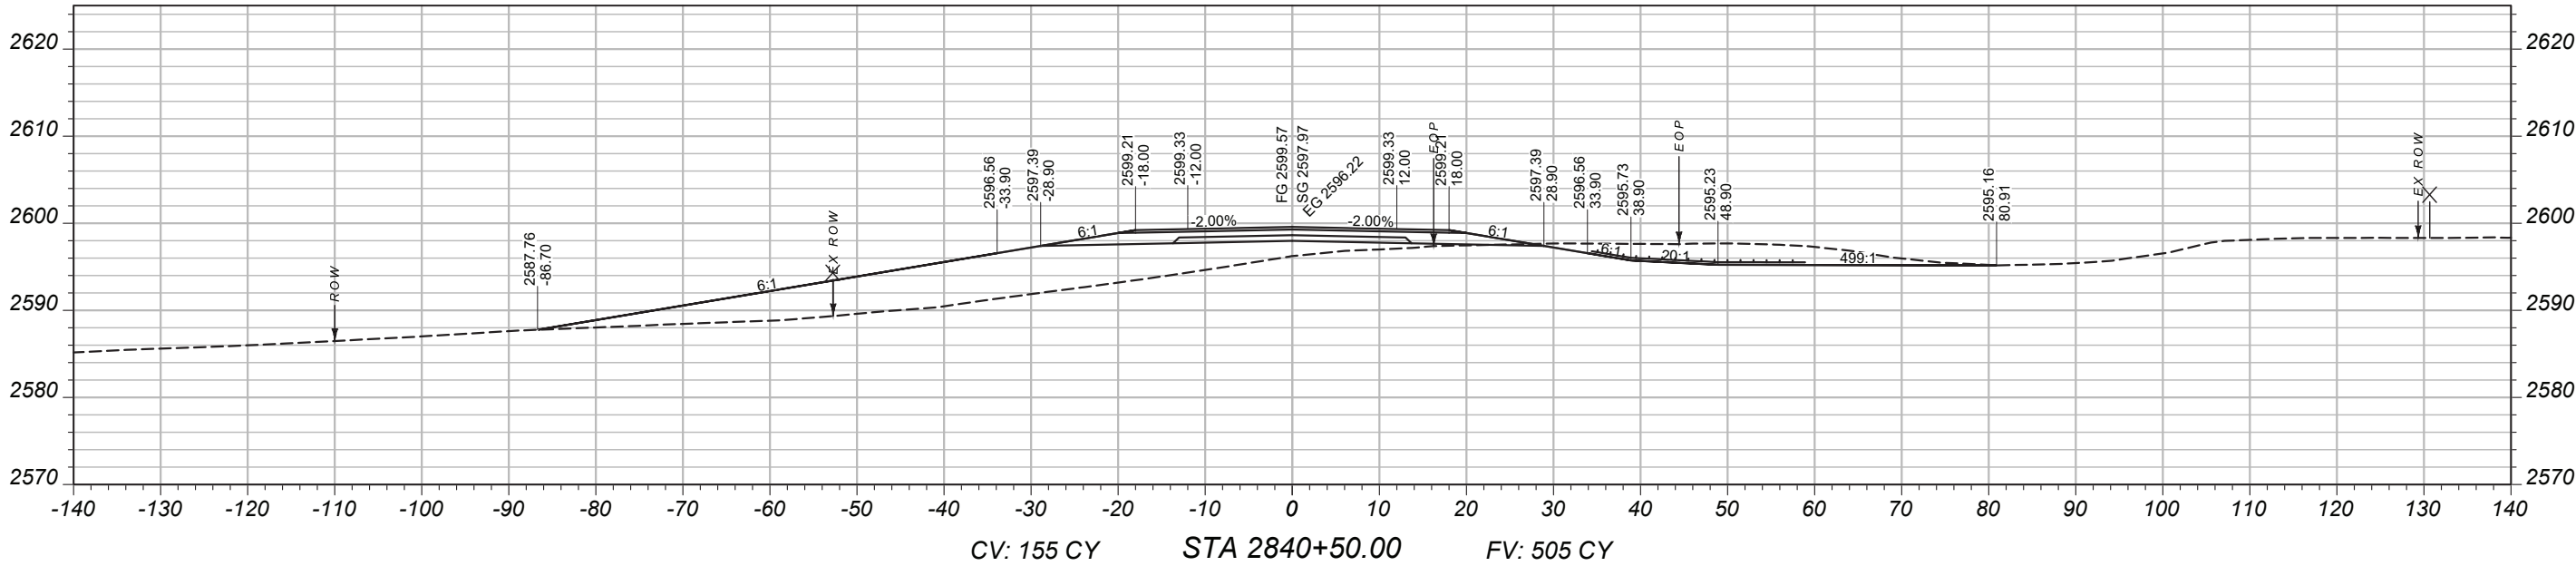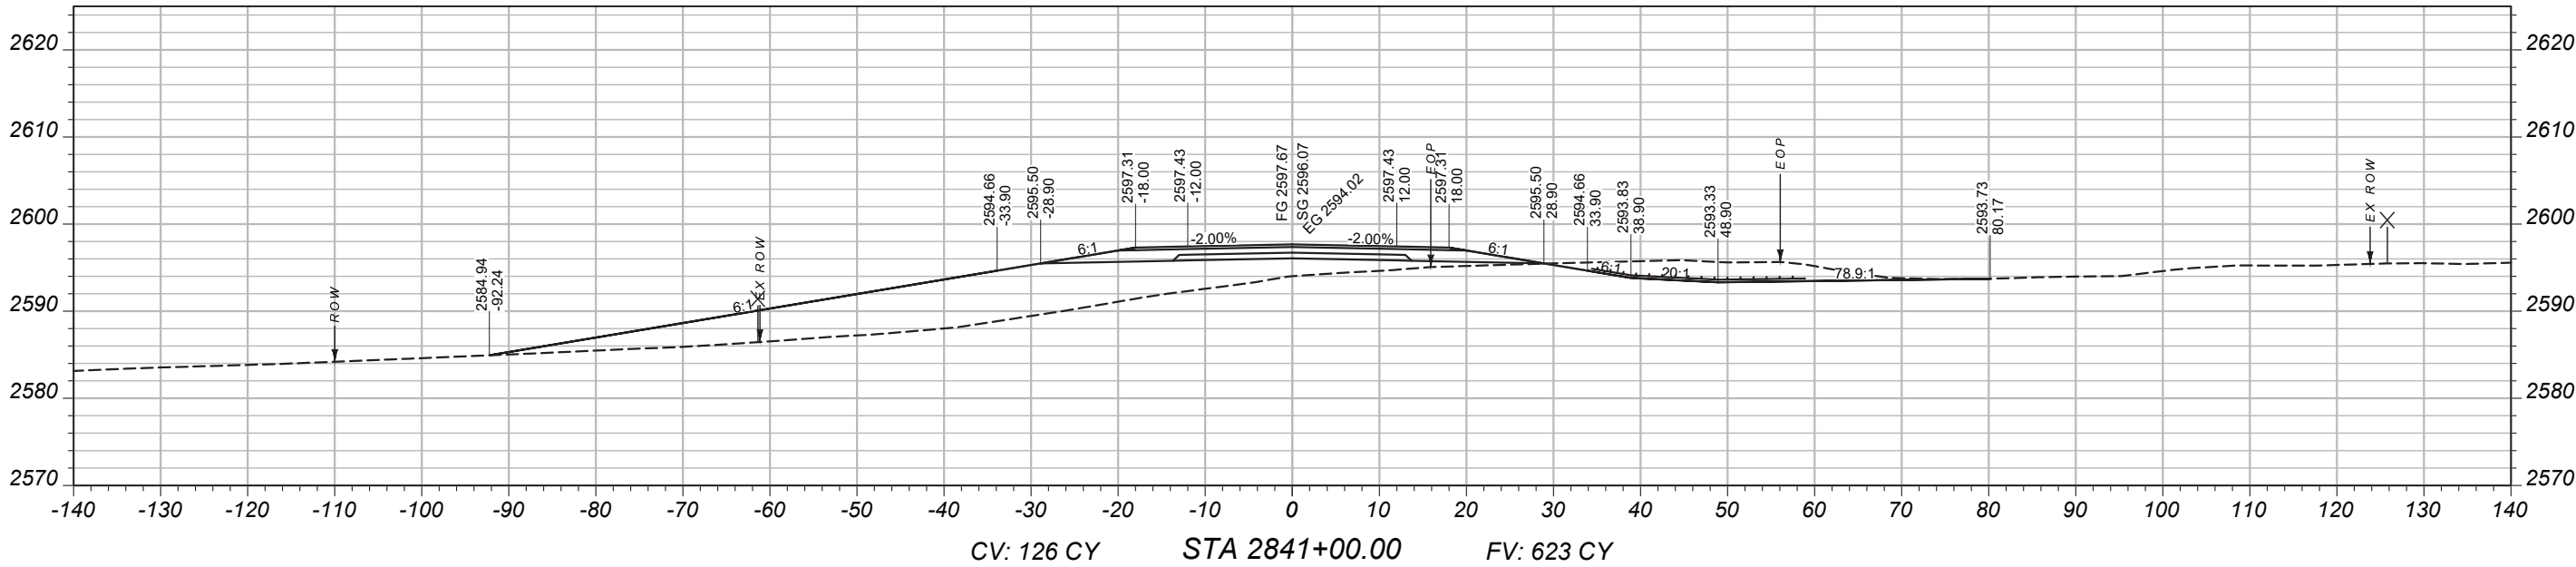

MAINLINE
CROSS-SECTIONS

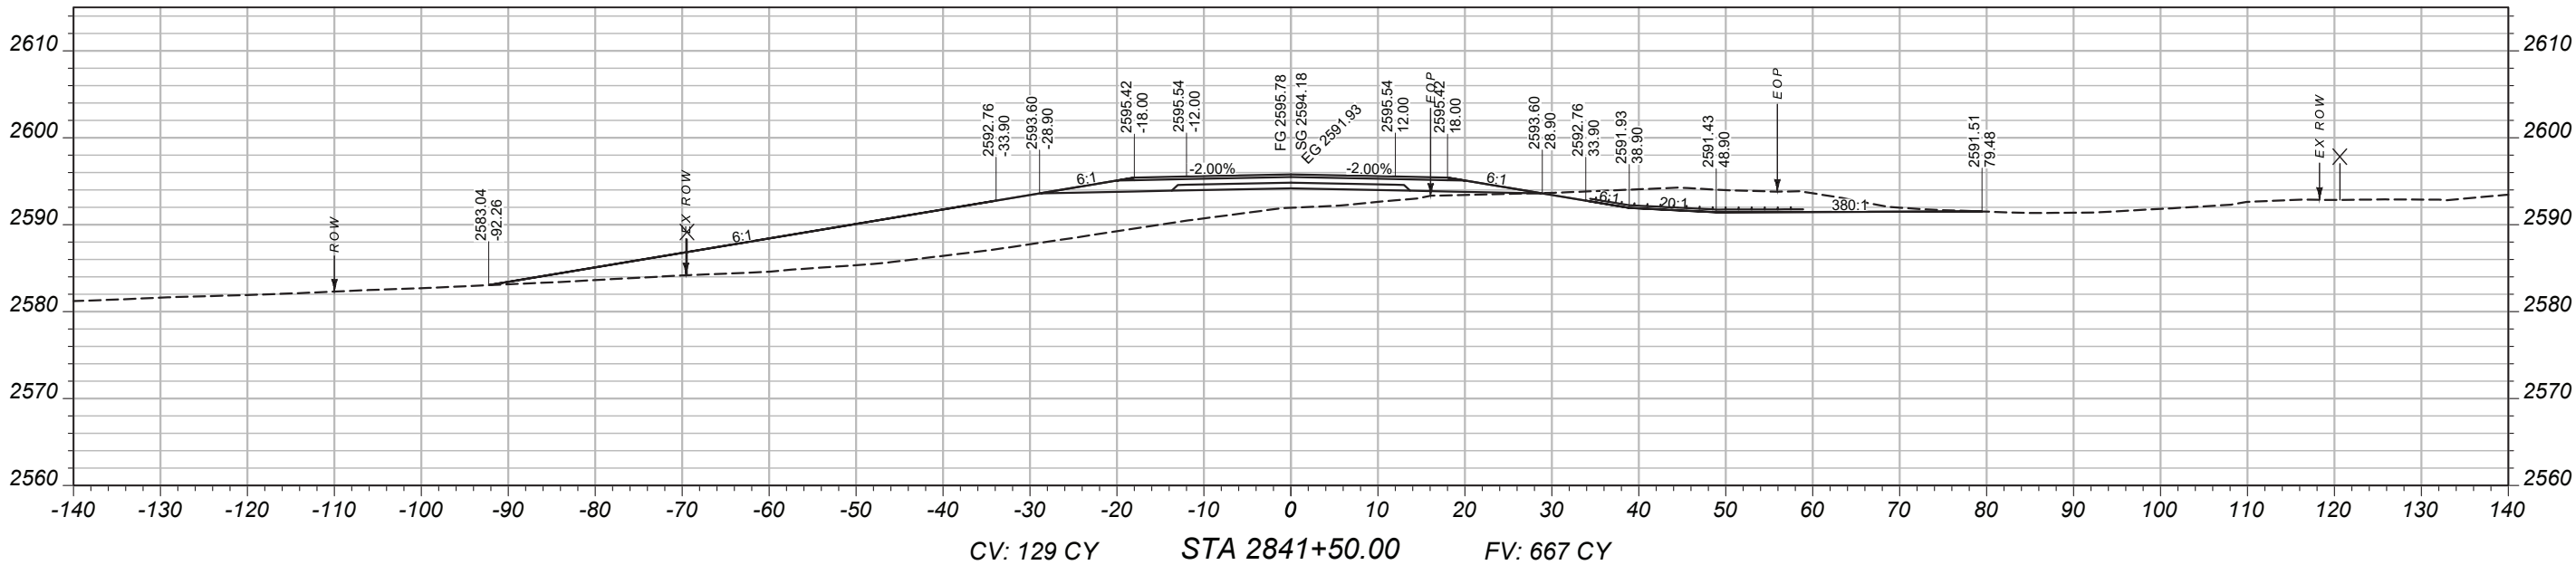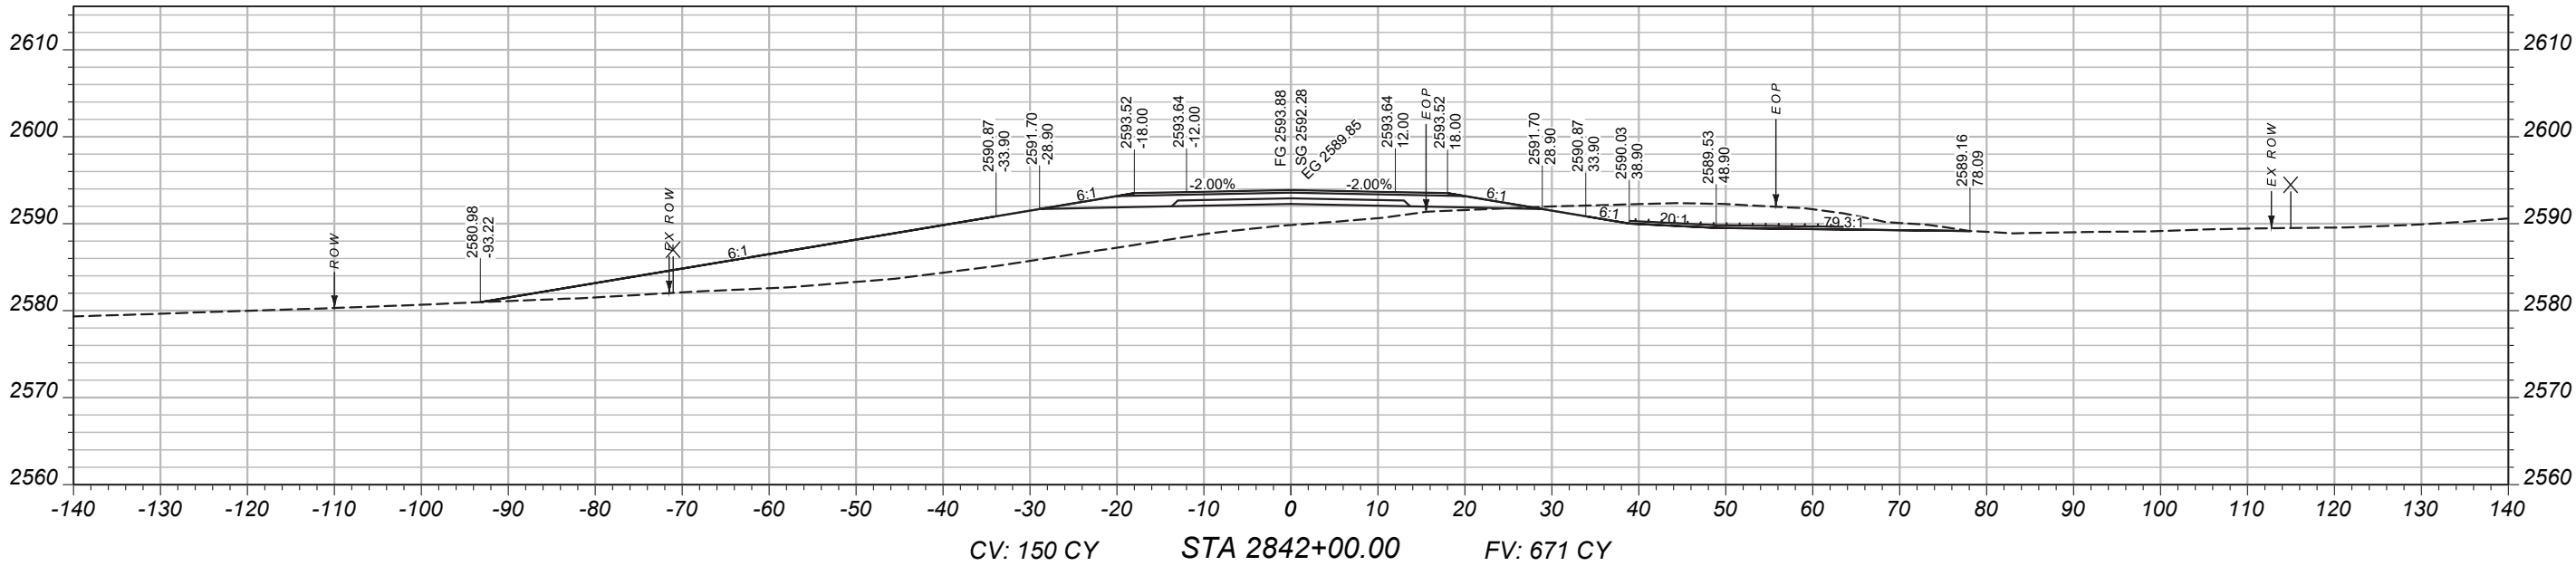

PROJECT NAME

BROCKWAY - WEST

COUNTY

MCCONE

PROJECT ID

SSS-NH 57-6(24)260

UPN

9728000

DESIGNED BY

B. FRANK

REVIEWED BY

CHECKED BY

J. CERCK

03/2026

9728000RDLA V003.DWG



CROSS SECTIONS

11/29/2025 8:23 AM

MAINLINE
CROSS-SECTIONS

PROJECT NAME
BROCKWAY - WEST

COUNTY
MCCONE

PROJECT ID
SSS-NH 57-6(24)260

UPN
9728000

DESIGNED BY
B. FRANK

REVIEWED BY
9/14/2023



CHECKED BY
J. CERECK

03/2026
9728000RDLA V003.DWG



CROSS SECTIONS

11/29/2025 8:23 AM

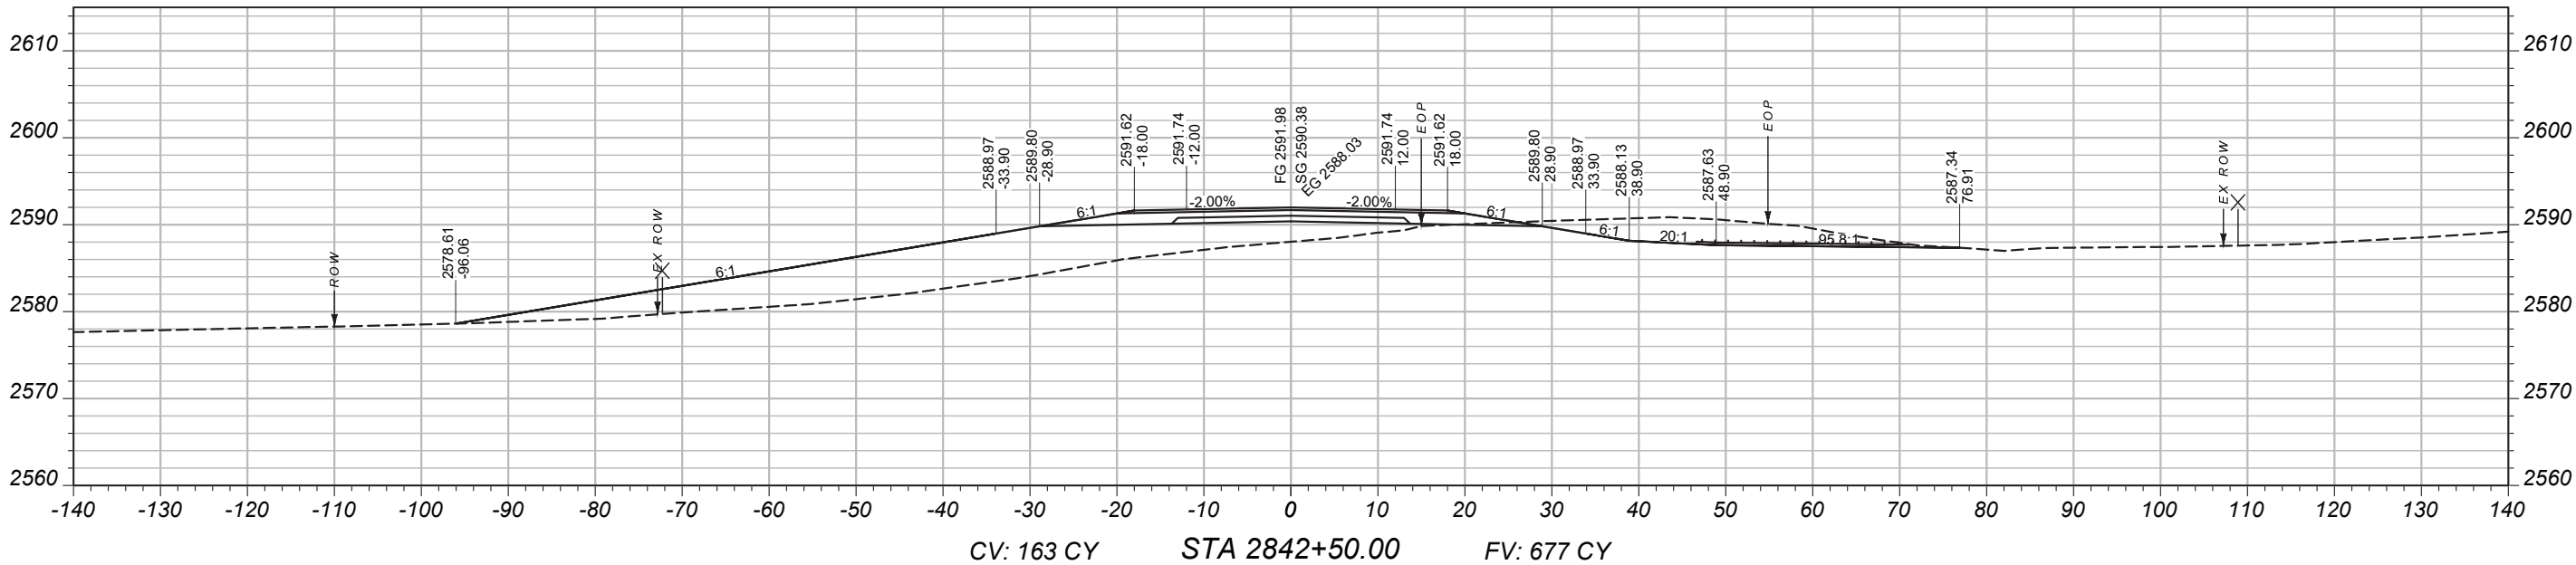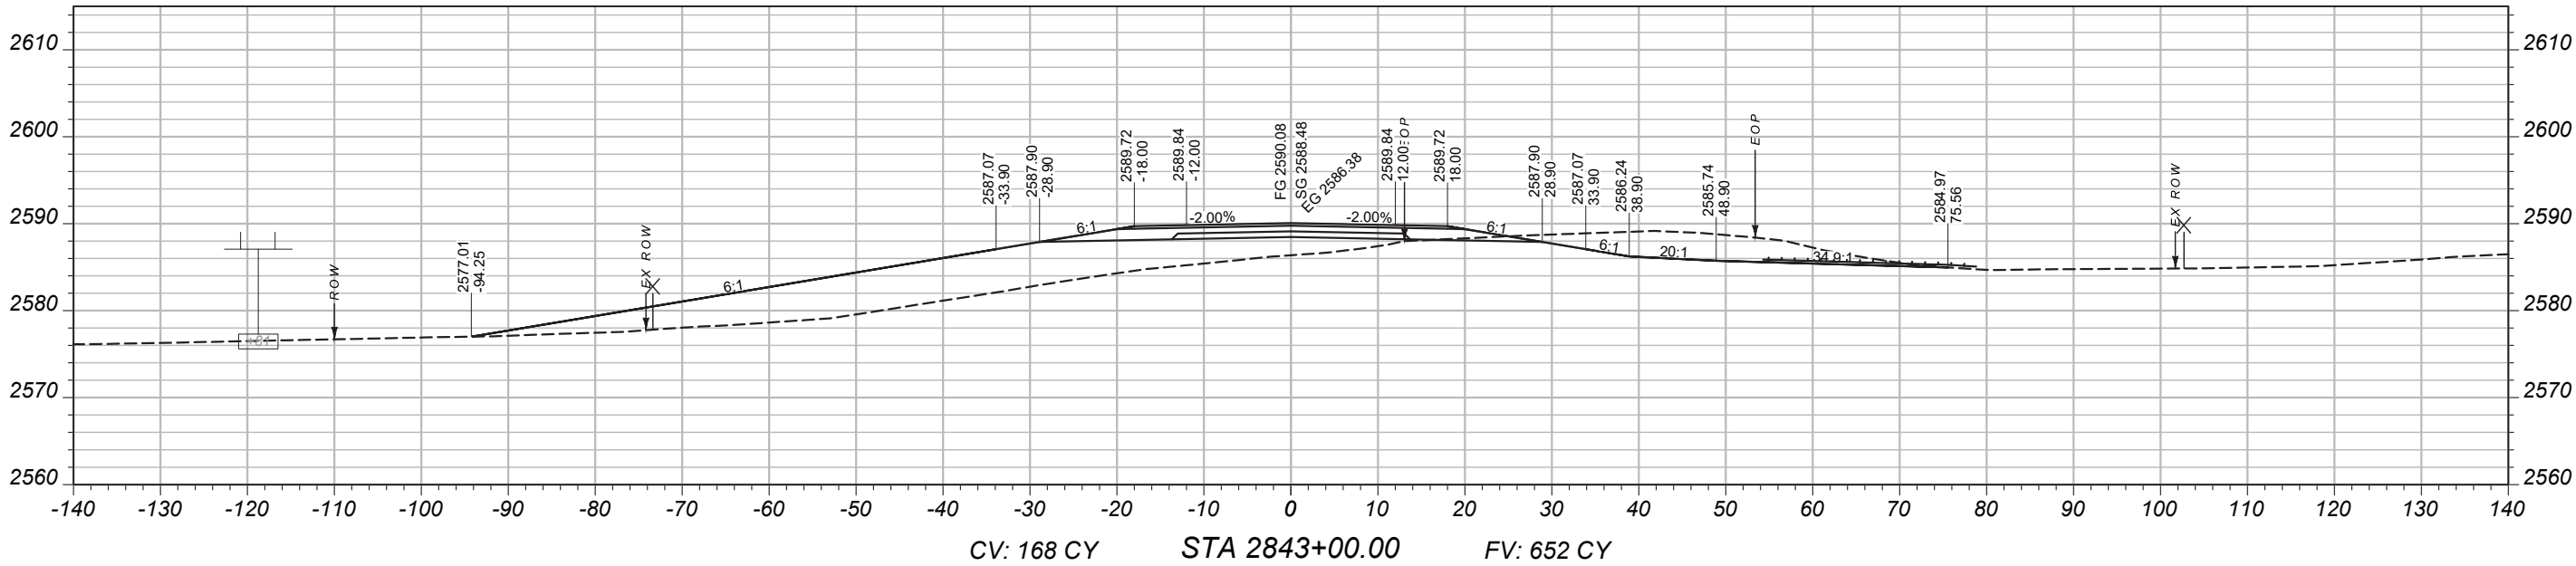

MAINLINE
CROSS-SECTIONS

PROJECT NAME

BROCKWAY - WEST

COUNTY

MCCONE




PROJECT ID

SSS-NH 57-6(24)260

UPN

9728000

DESIGNED BY	9/14/2023	 MONTANA Department of Transportation
REVIEWED BY		
CHECKED BY	03/2026	
J. CERECK	9728000RDLA V003.DWG	CROSS SECTIONS
		11/29/2025 8:23 AM

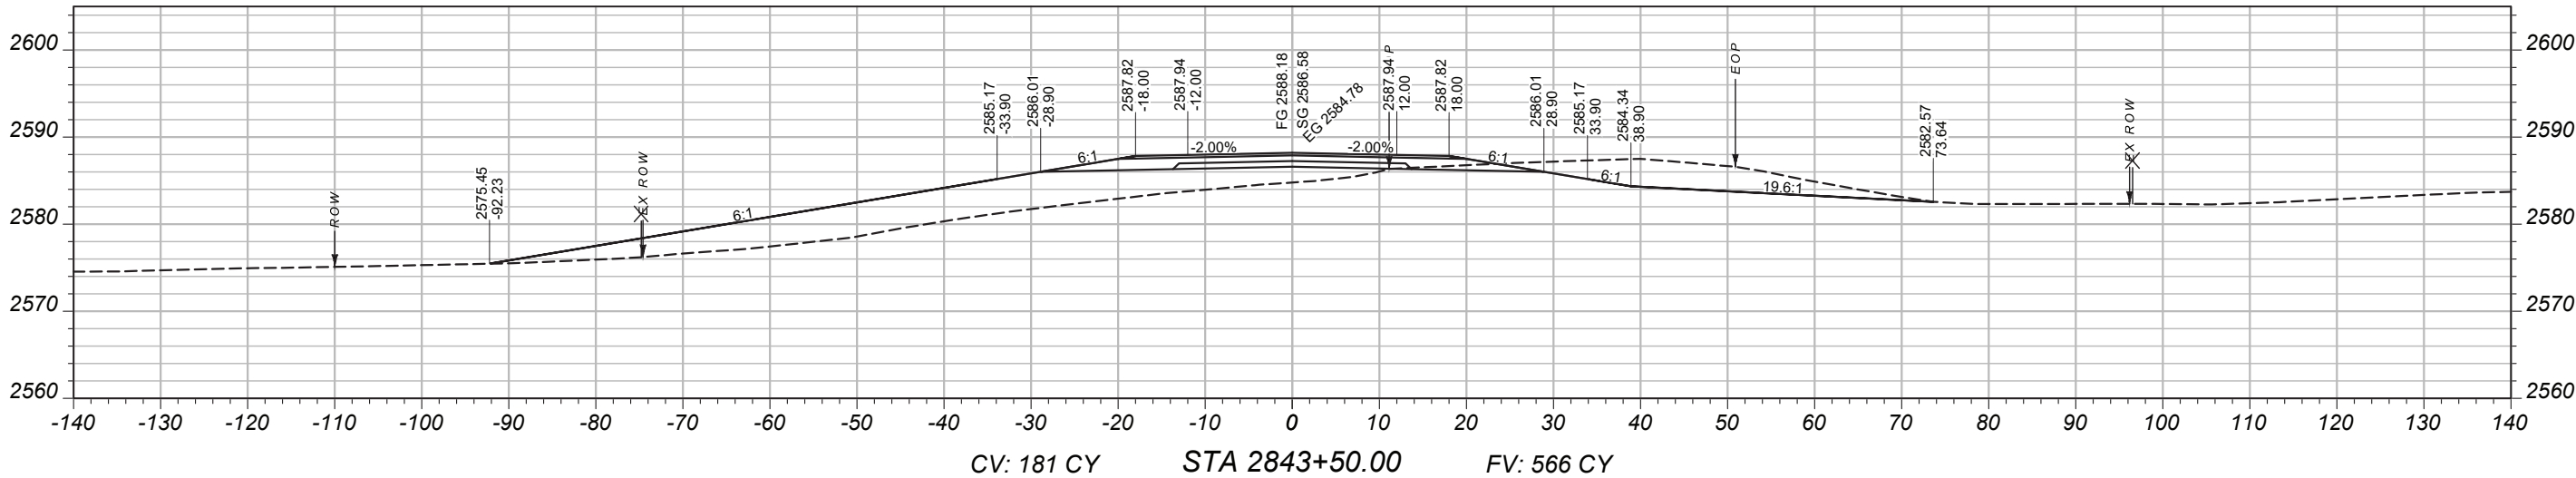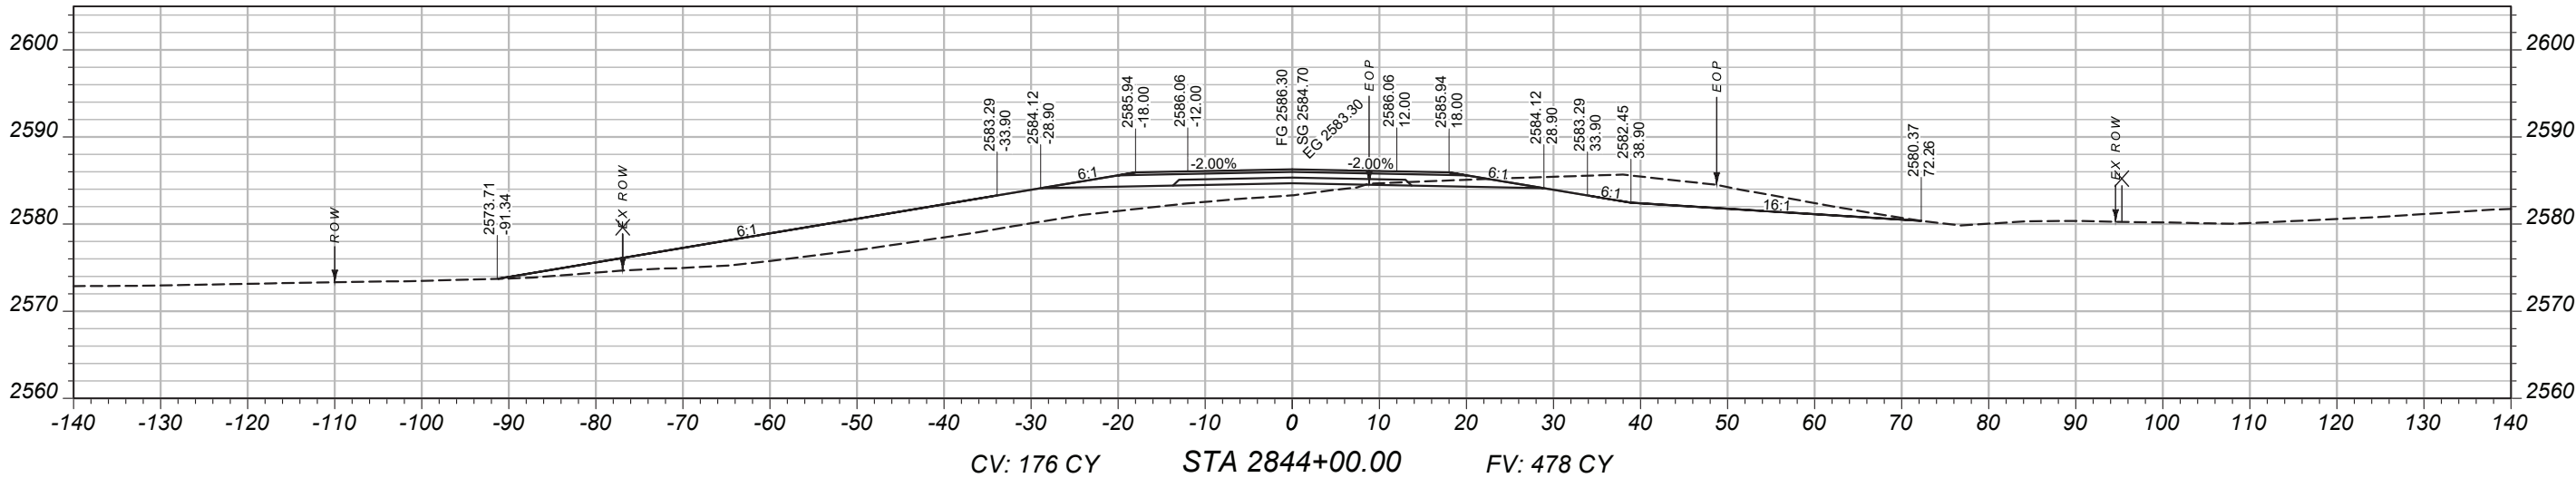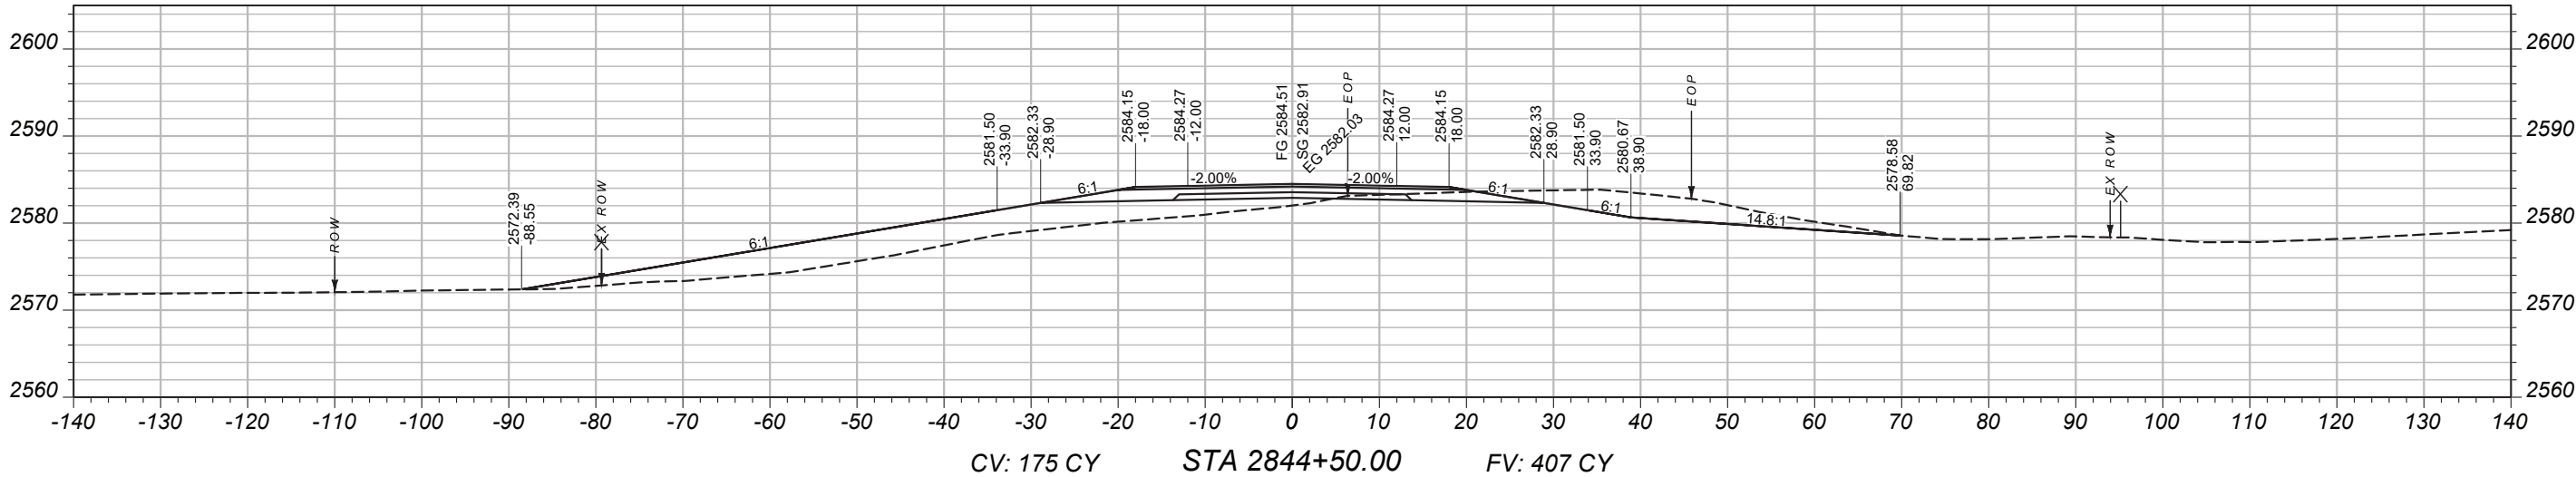

MAINLINE
CROSS-SECTIONS

PROJECT NAME
BROCKWAY - WEST

COUNTY
MCCONE

PROJECT ID
SSS-NH 57-6(24)260

UPN
9728000

DESIGNED BY
B. FRANK

9/14/2023

REVIEWED BY

CHECKED BY

03/2026



J. CERECK

9728000RDLA V003.DWG



CROSS SECTIONS

11/29/2025 8:23 AM

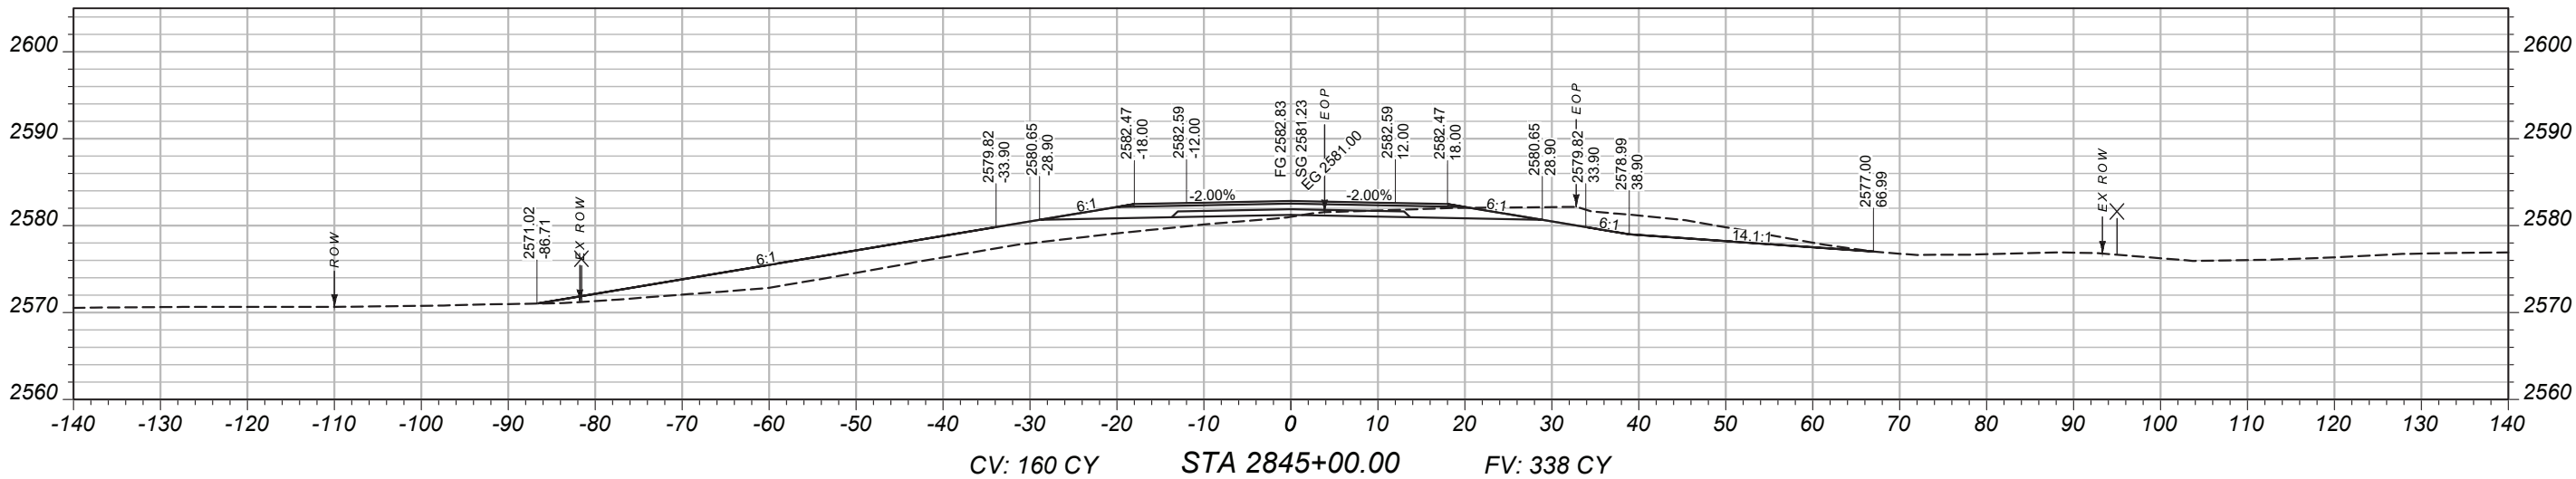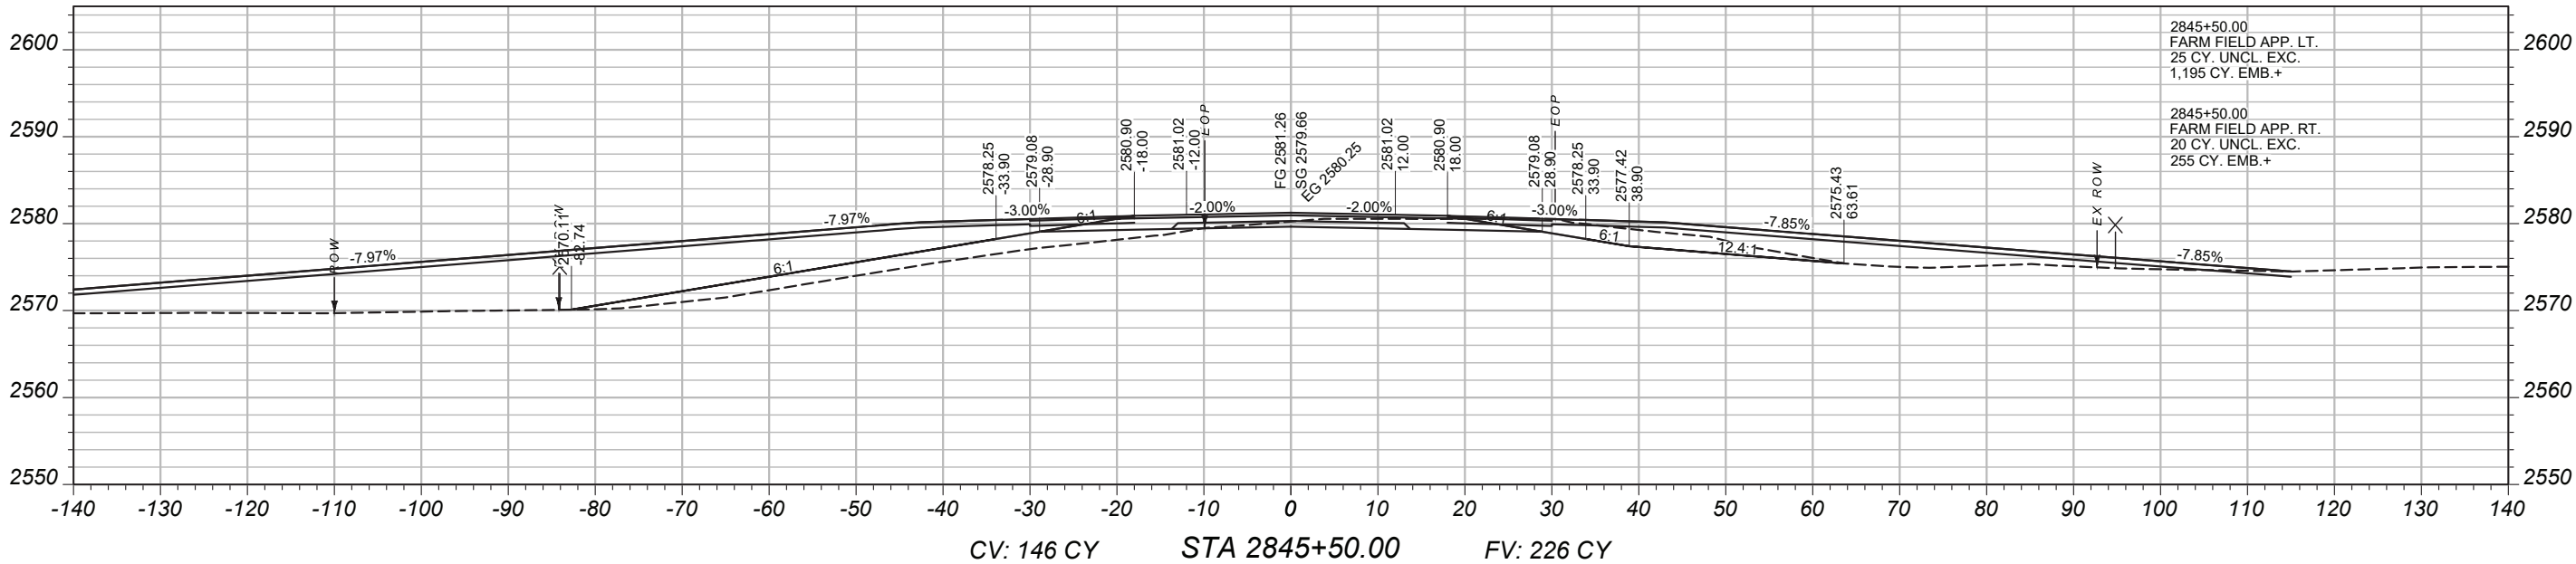

MAINLINE
CROSS-SECTIONS

PROJECT NAME

COUNTY

DESIGNED BY

REVIEWED BY

CHECKED BY

DATE

11/29/2025 8:23 AM

9728000RDLA V003.DWG

UPN

9728000





CROSS SECTIONS

BROCKWAY - WEST



MCCONE

SSS-NH 57-6(24)260

9728000

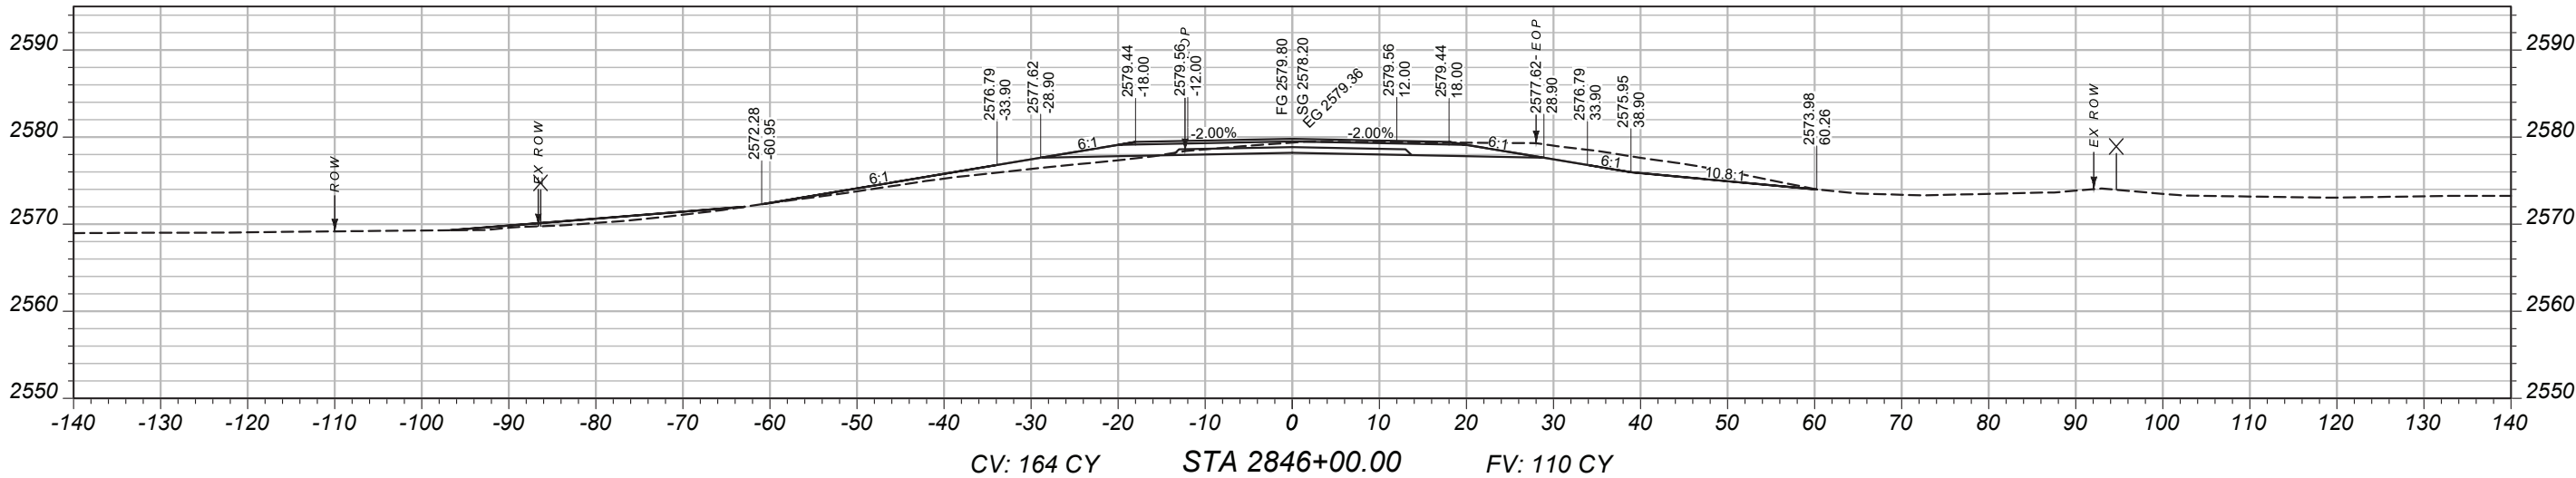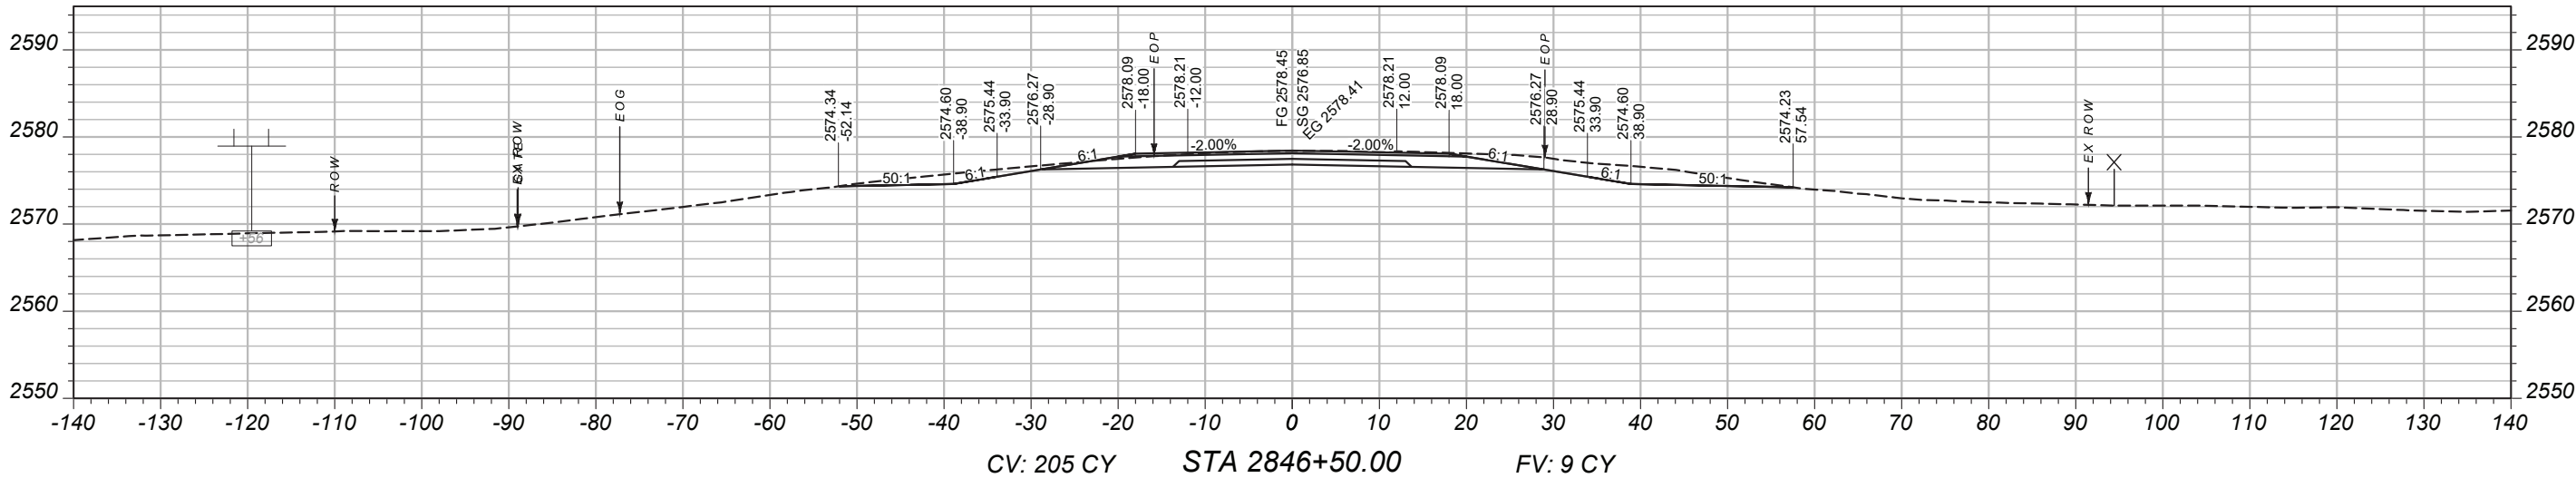

MAINLINE
CROSS-SECTIONS

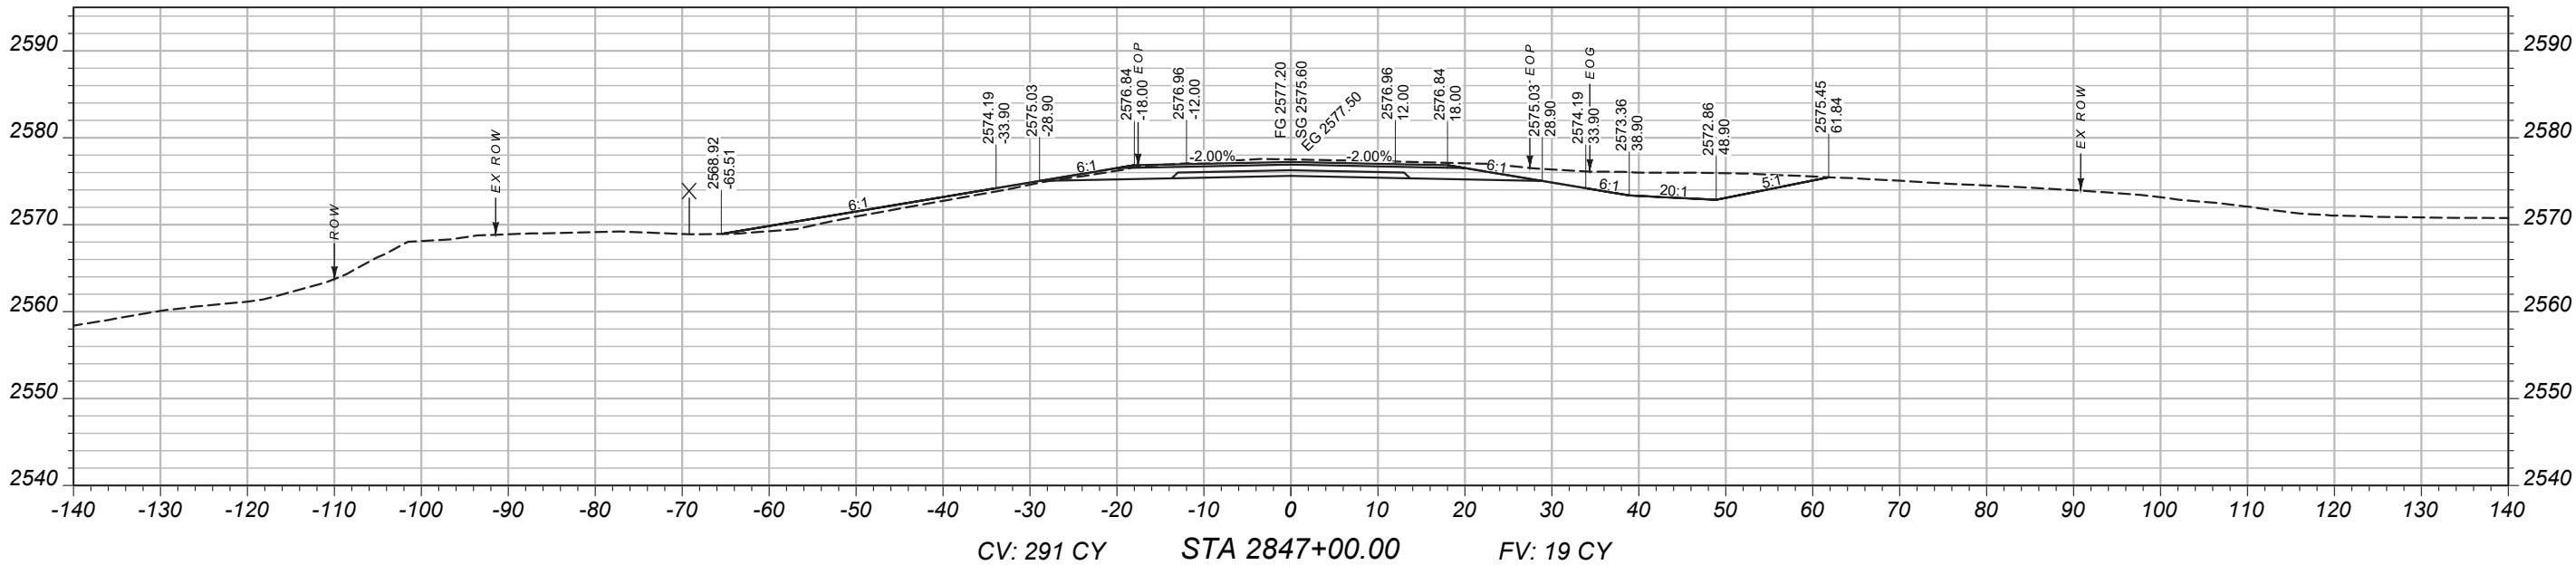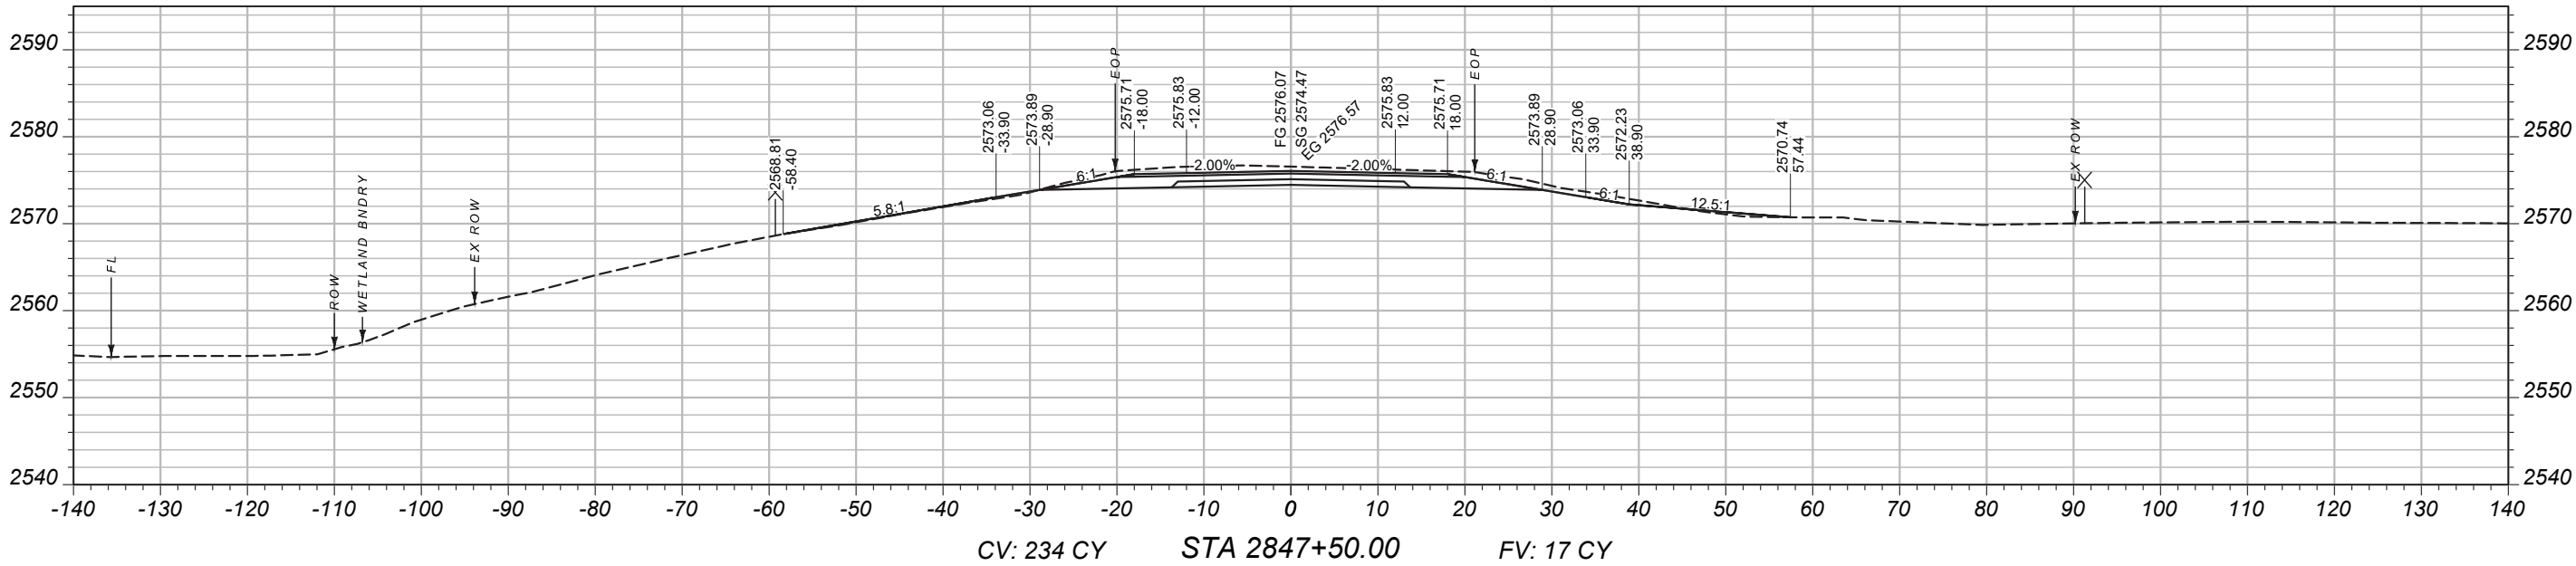

PROJECT NAME

BROCKWAY - WEST

COUNTY

MCCONE

PROJECT ID

SSS-NH 57-6(24)260

UPN

9728000

DESIGNED BY

B. FRANK

REVIEWED BY

CHECKED BY

J. CERRECK

DATE

03/2026

PROJECT

9728000RDLA V003.DWG



CROSS SECTIONS

11/29/2025 8:23 AM

MAINLINE
CROSS-SECTIONS

PROJECT NAME
BROCKWAY - WEST

COUNTY
MCCONE

PROJECT ID
SSS-NH 57-6(24)260

UPN
9728000



DESIGNED BY	9/14/2023
REVIEWED BY	
CHECKED BY	03/2026
J. CERECK	9728000RDLA V003.DWG



MONTANA
Department of Transportation

CROSS SECTIONS

11/29/2025 8:23 AM

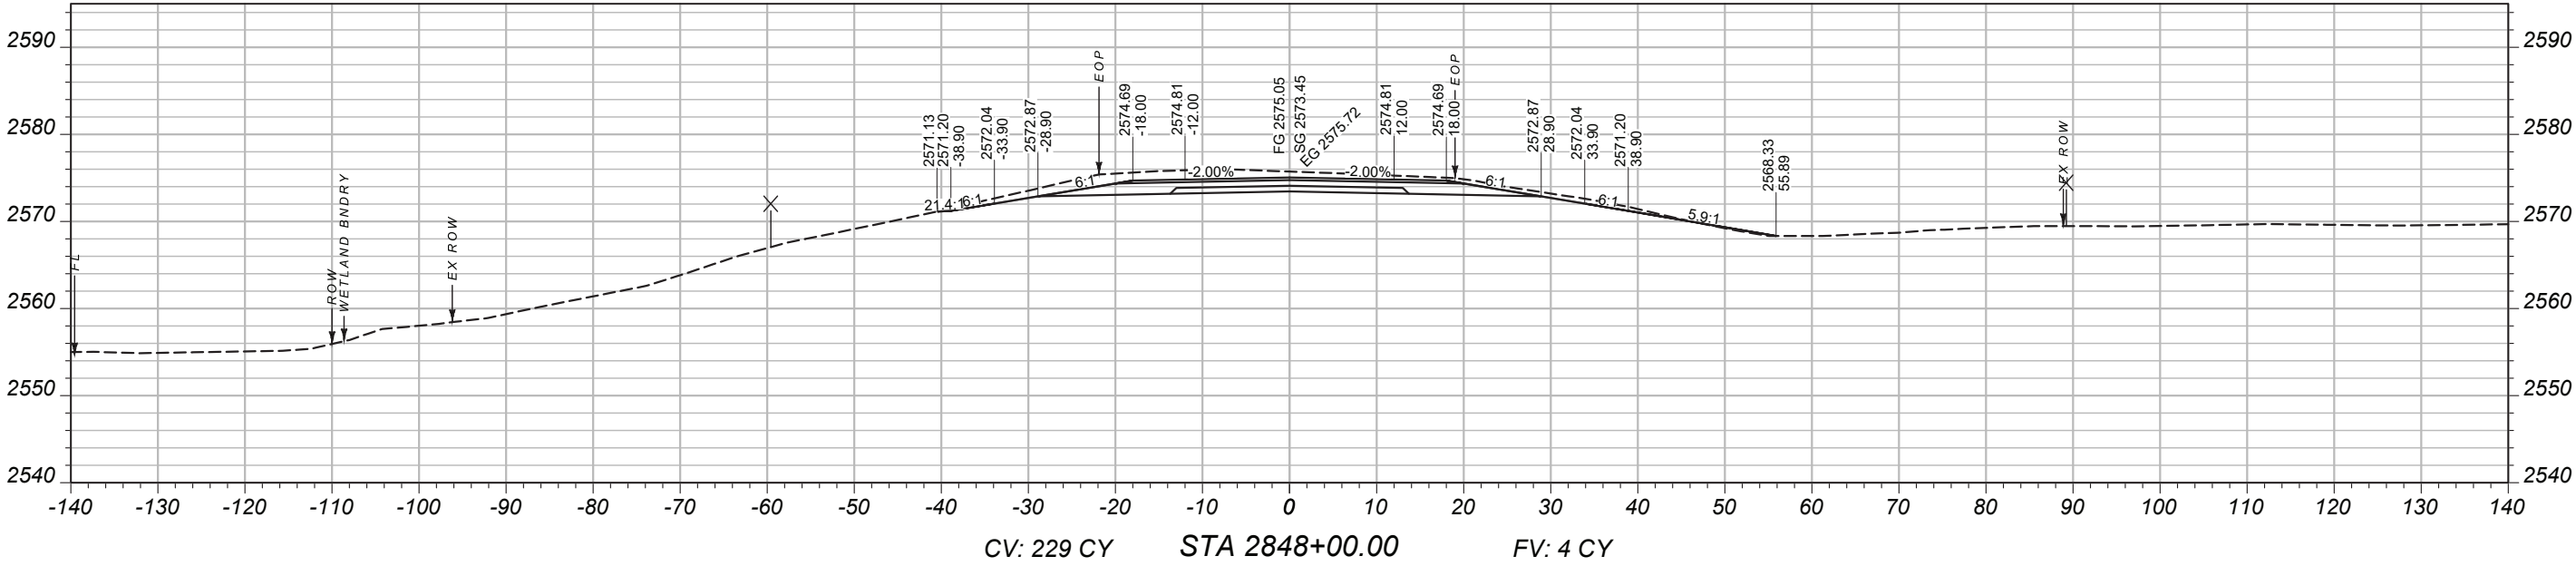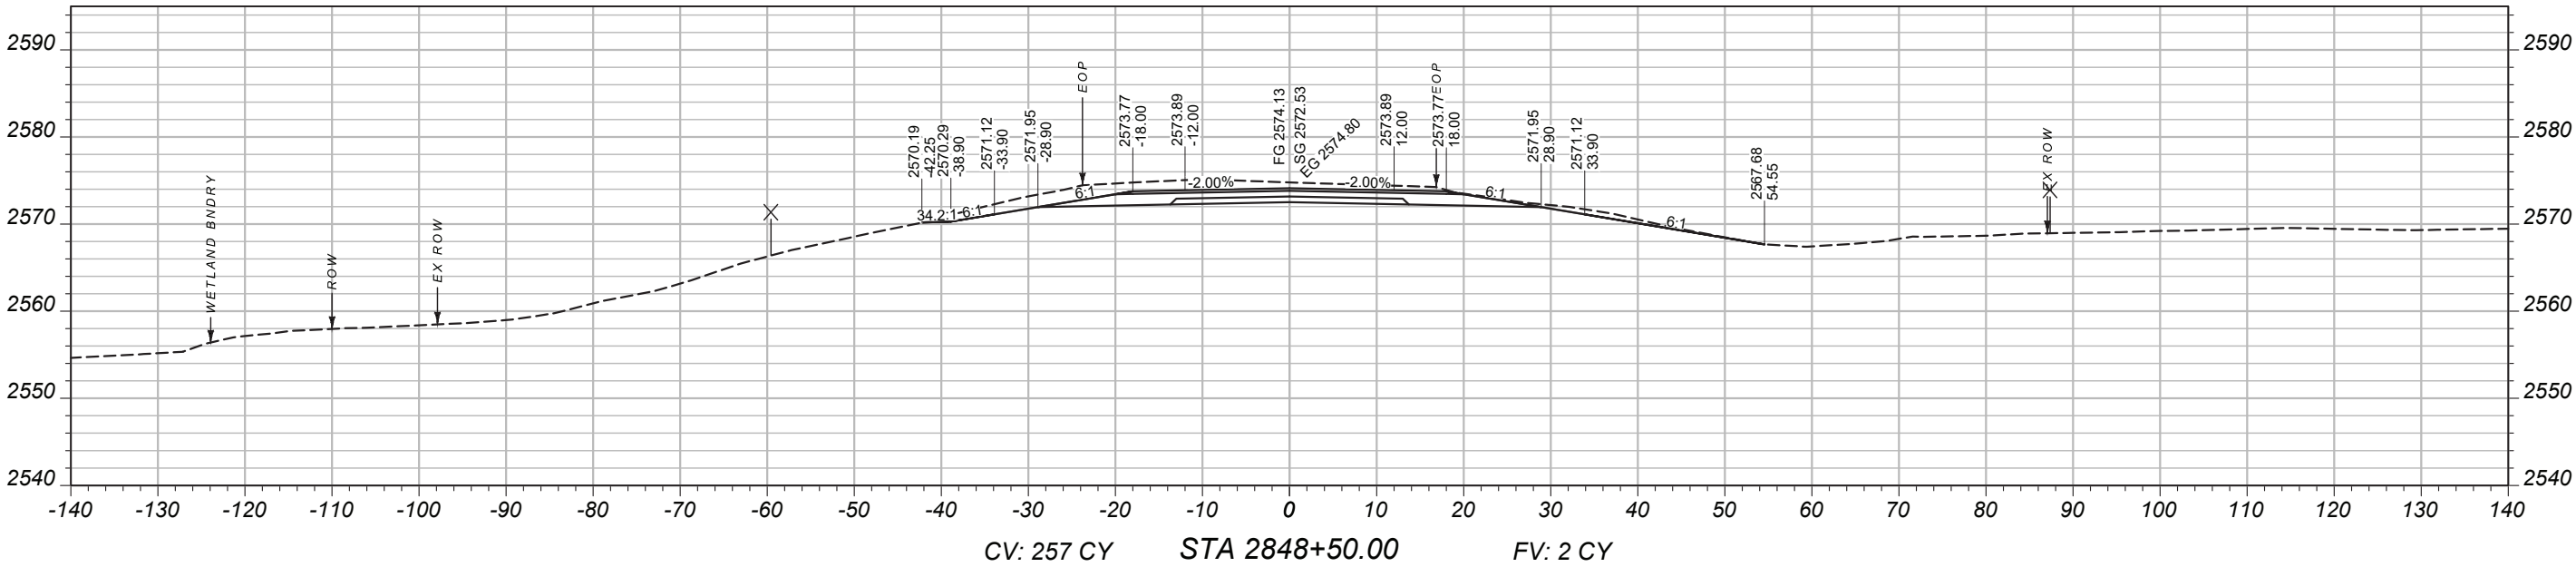

MAINLINE
CROSS-SECTIONS

PROJECT NAME
BROCKWAY - WEST

COUNTY
MCCONE

PROJECT ID
SSS-NH 57-6(24)260

UPN
9728000

DESIGNED BY
B. FRANK

9/14/2023

REVIEWED BY

CHECKED BY

J. CERECK



03/2026

9728000RDLA V003.DWG



CROSS SECTIONS

11/29/2025 8:23 AM

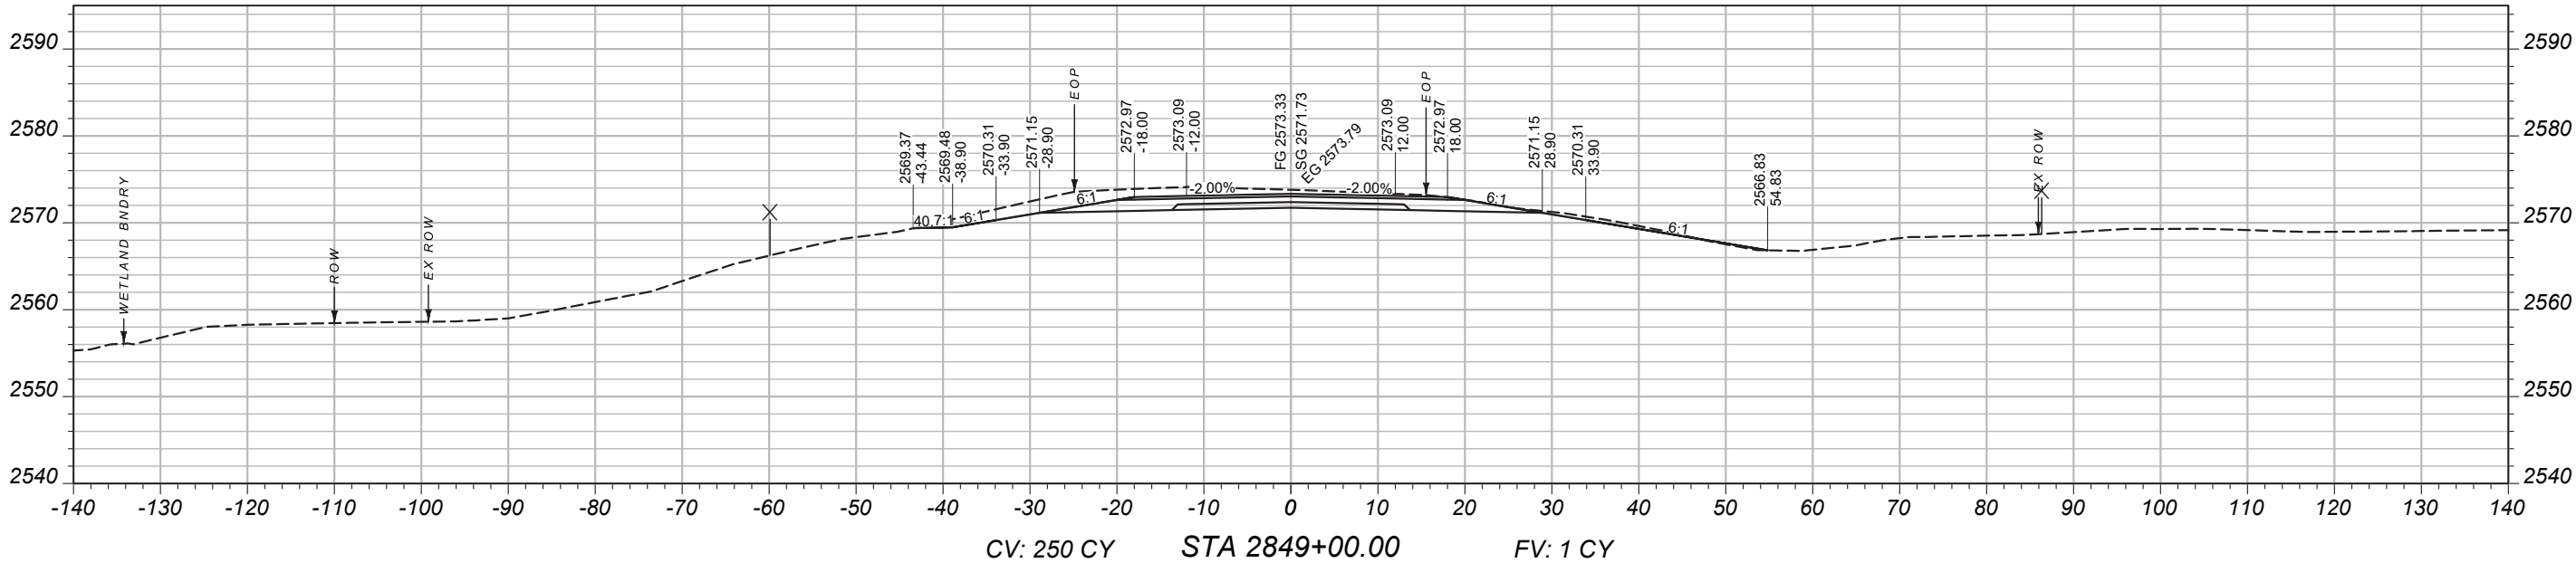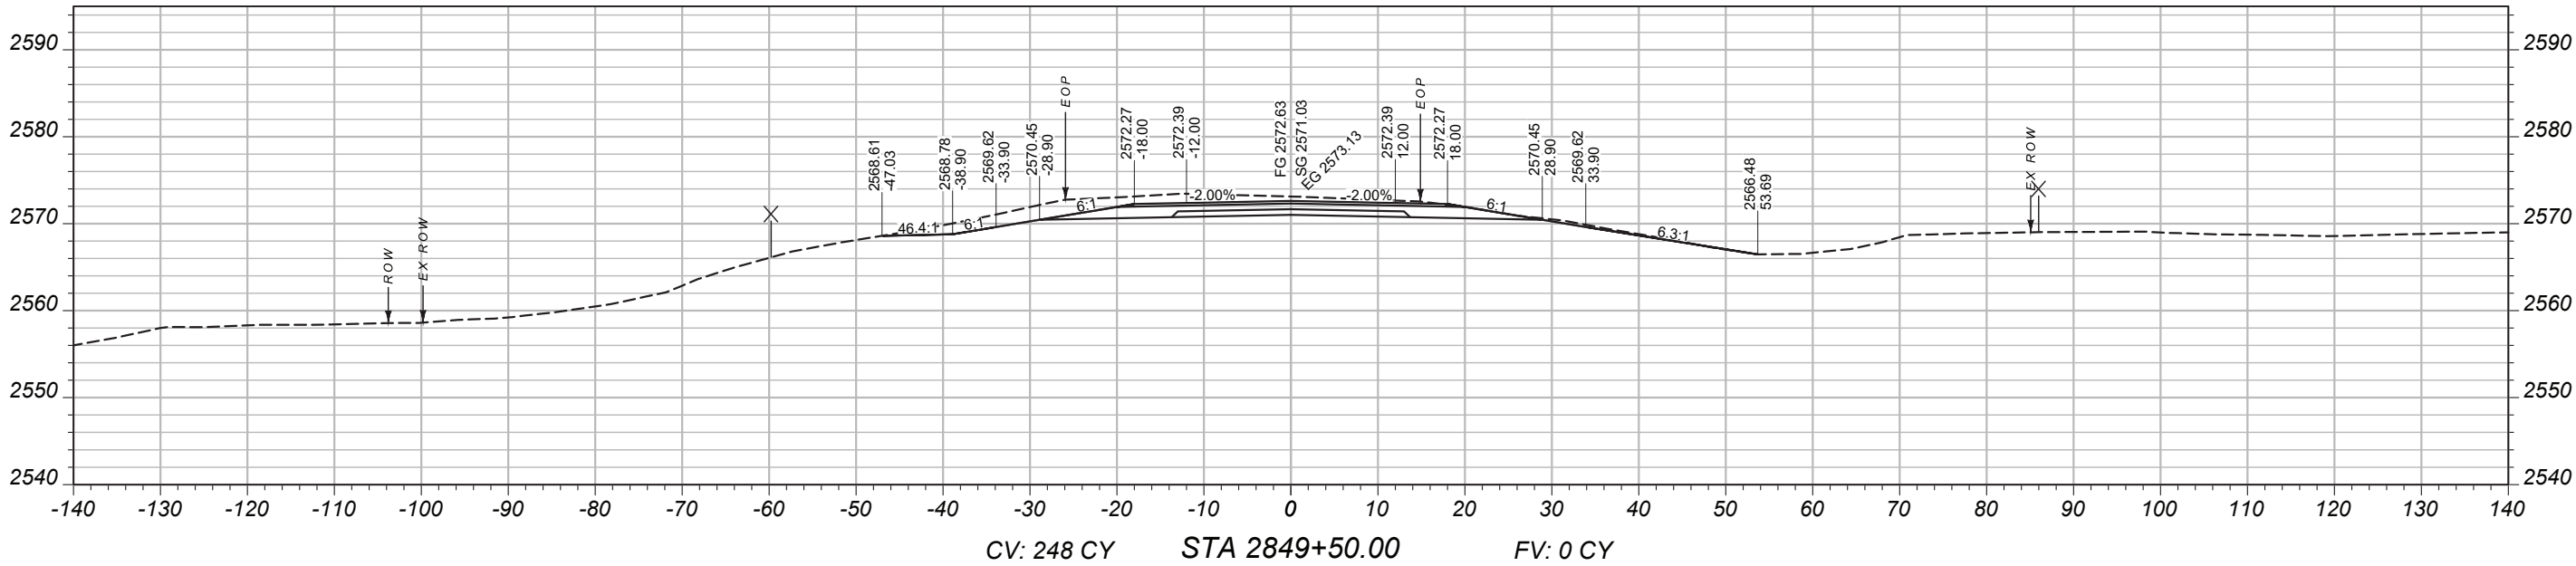

MAINLINE
CROSS-SECTIONS

PROJECT NAME
BROCKWAY - WEST

COUNTY
MCCONE

PROJECT ID
SSS-NH 57-6(24)260

UPN
9728000

DESIGNED BY
B. FRANK

9/14/2023

REVIEWED BY

CHECKED BY

03/2026



J. CERECK

9728000RDLA V003.DWG



CROSS SECTIONS

11/29/2025 8:23 AM

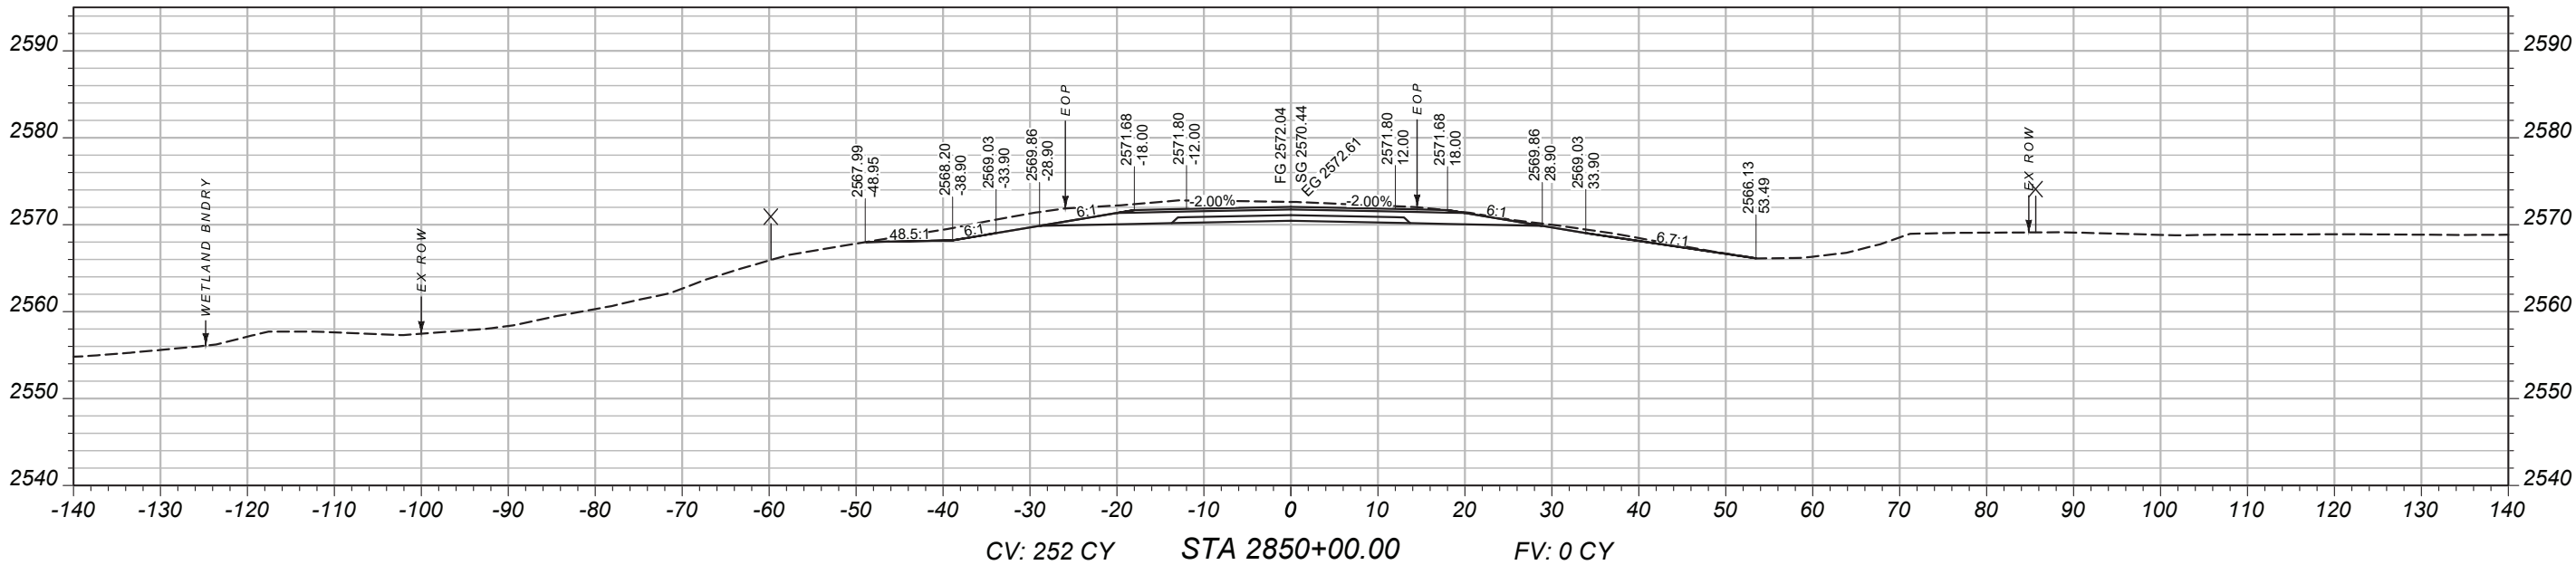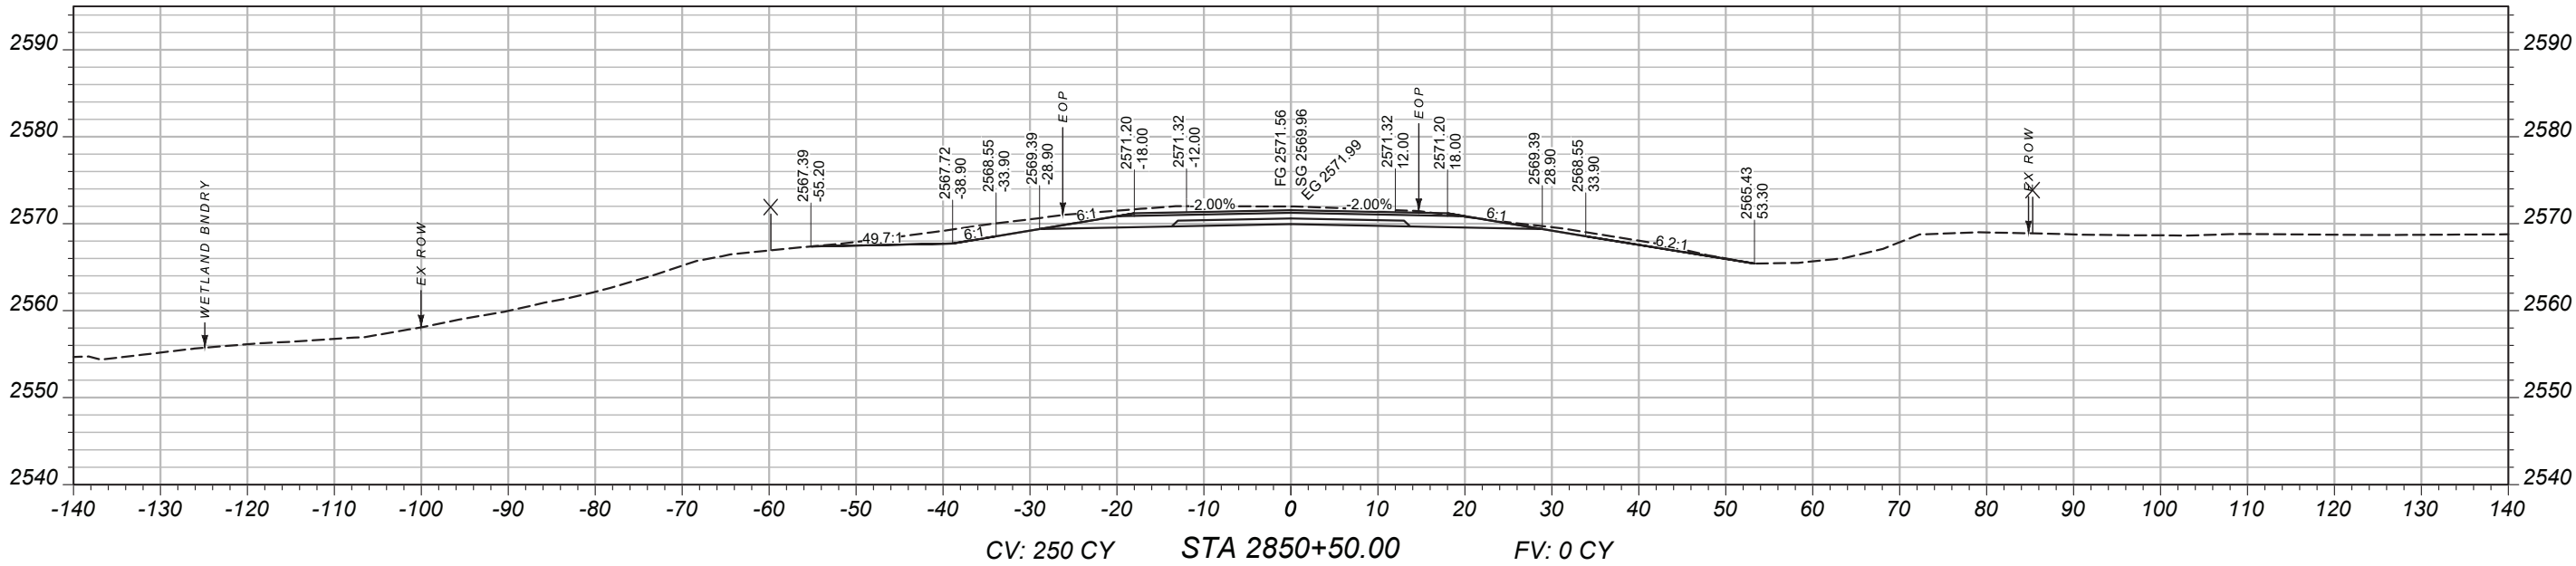

MAINLINE
CROSS-SECTIONS

PROJECT NAME
BROCKWAY - WEST

COUNTY
MCCONE

PROJECT ID
SSS-NH 57-6(24)260

UPN
9728000

DESIGNED BY
B. FRANK

9/14/2023

REVIEWED BY

CHECKED BY



03/2026

9728000RDLAY003.DWG



CROSS SECTIONS

11/29/2025 8:23 AM

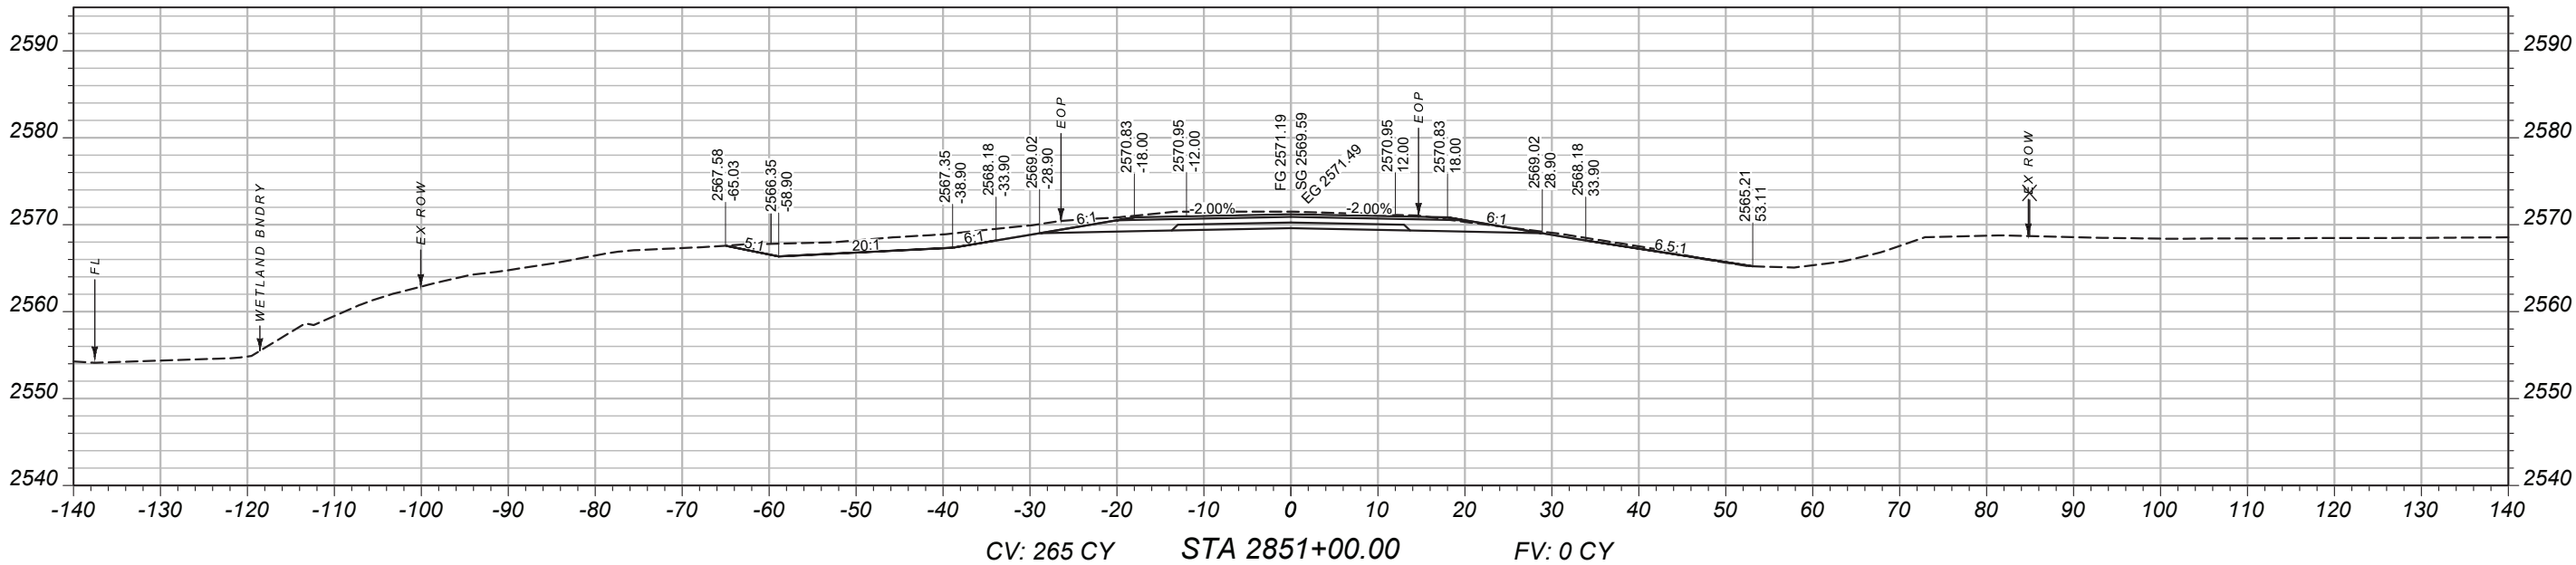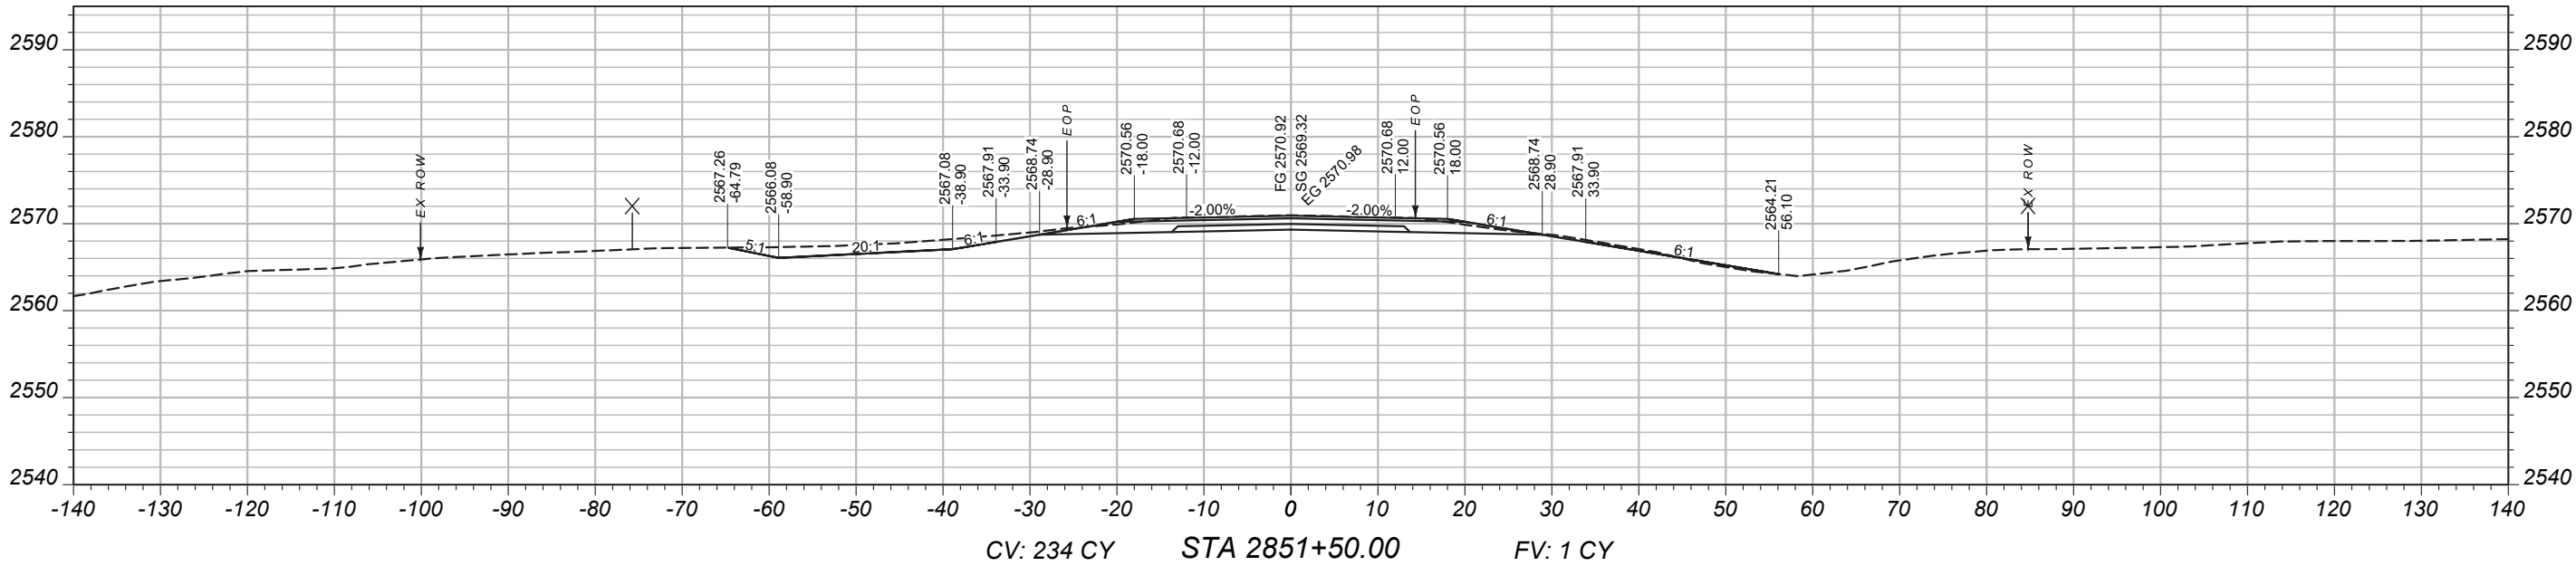

MAINLINE
CROSS-SECTIONS

PROJECT NAME
BROCKWAY - WEST

COUNTY
MCCONE

PROJECT ID
SSS-NH 57-6(24)260

UPN
9728000

DESIGNED BY
B. FRANK

9/14/2023

REVIEWED BY

CHECKED BY

03/2026



J. CERECK

9728000RDLA V003.DWG



CROSS SECTIONS

11/29/2025 8:23 AM

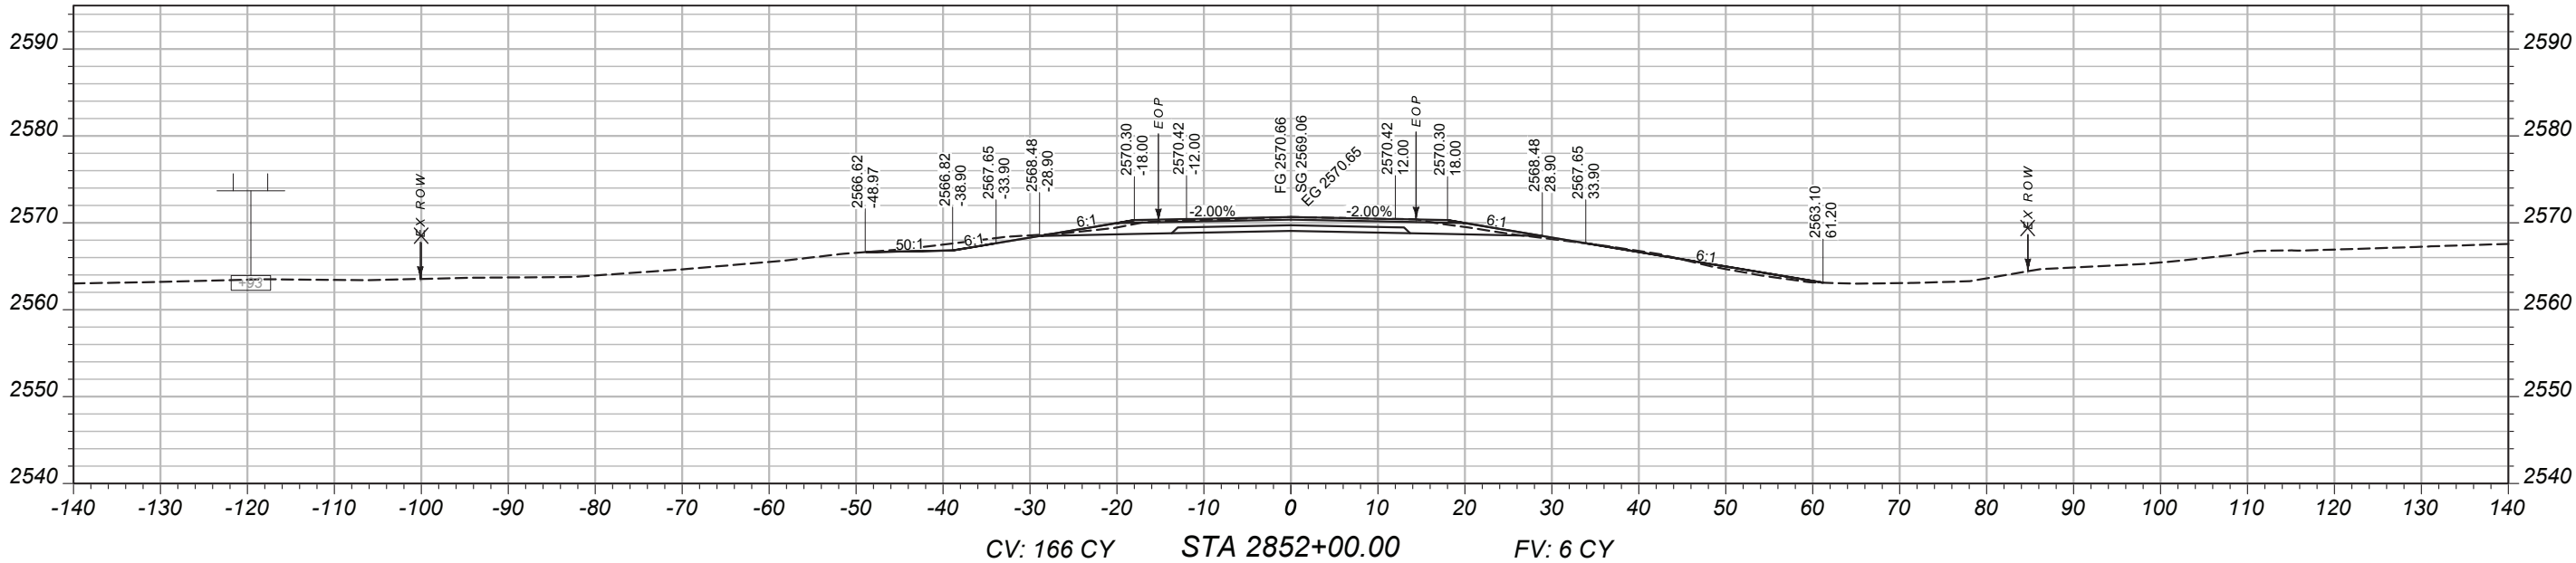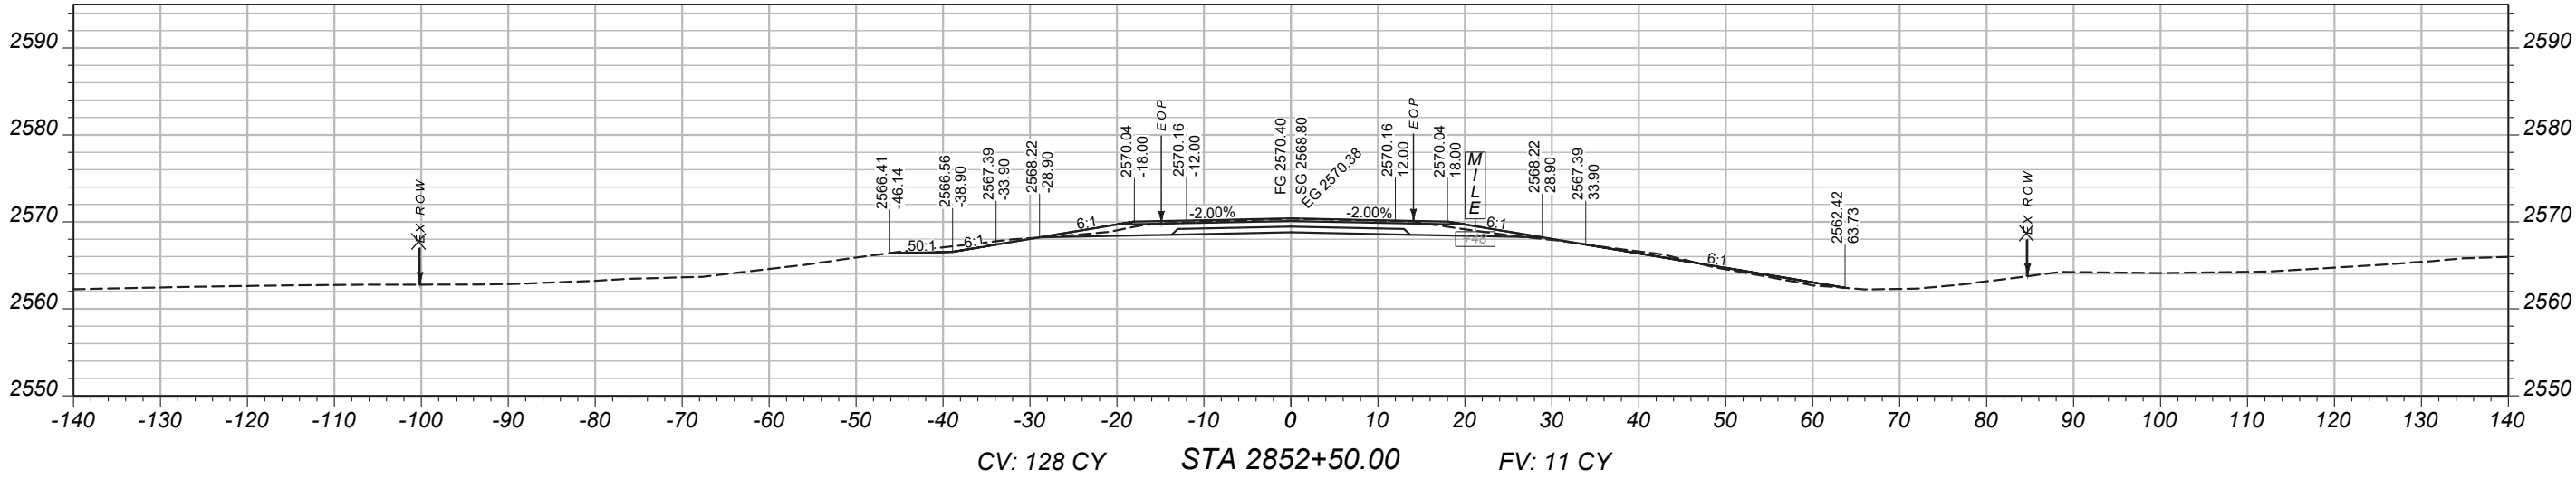

MAINLINE
CROSS-SECTIONS

PROJECT NAME
BROCKWAY - WEST

COUNTY
MCCONE

PROJECT ID
SSS-NH 57-6(24)260

UPN
9728000

DESIGNED BY
B. FRANK

9/14/2023

REVIEWED BY

CHECKED BY
J. CERECK

03/2026

9728000RDLA Y003.DWG



CROSS SECTIONS

11/29/2025 8:23 AM

