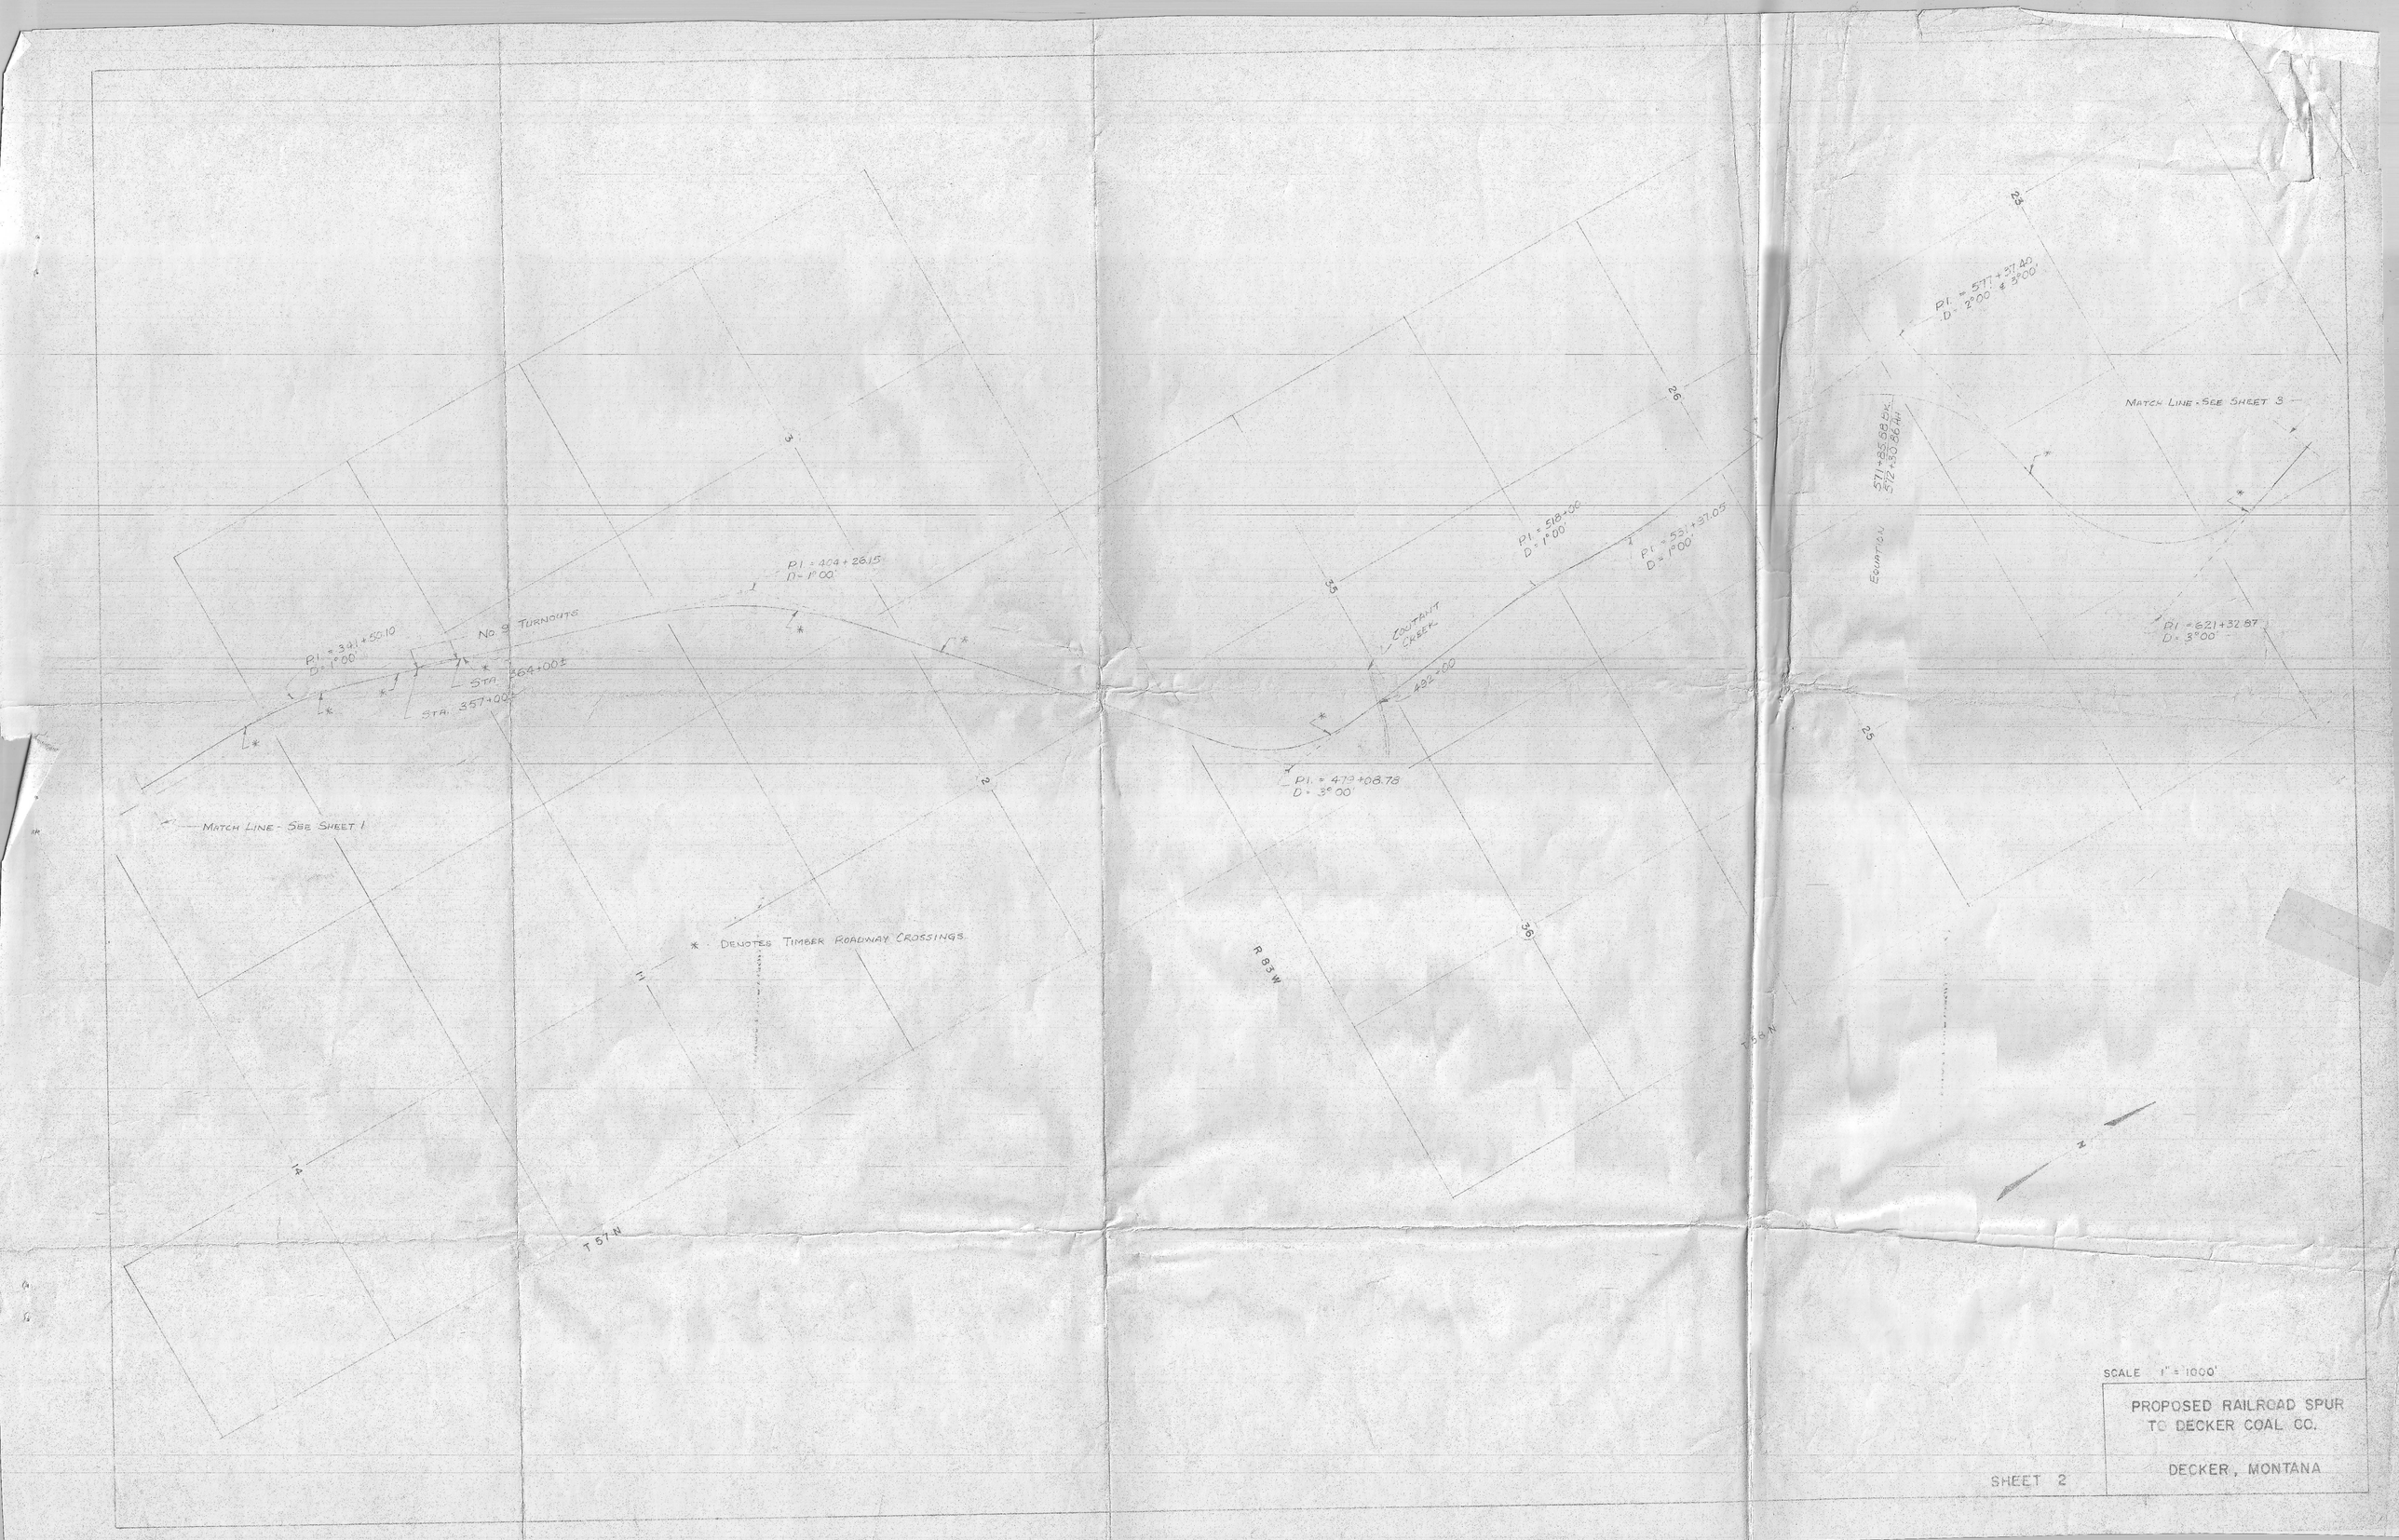


SCALE 1" = 1000'

PROPOSED RAILROAD SPUR
TO DECKER COAL CO.

DECKER, MONTANA

SHEET 2