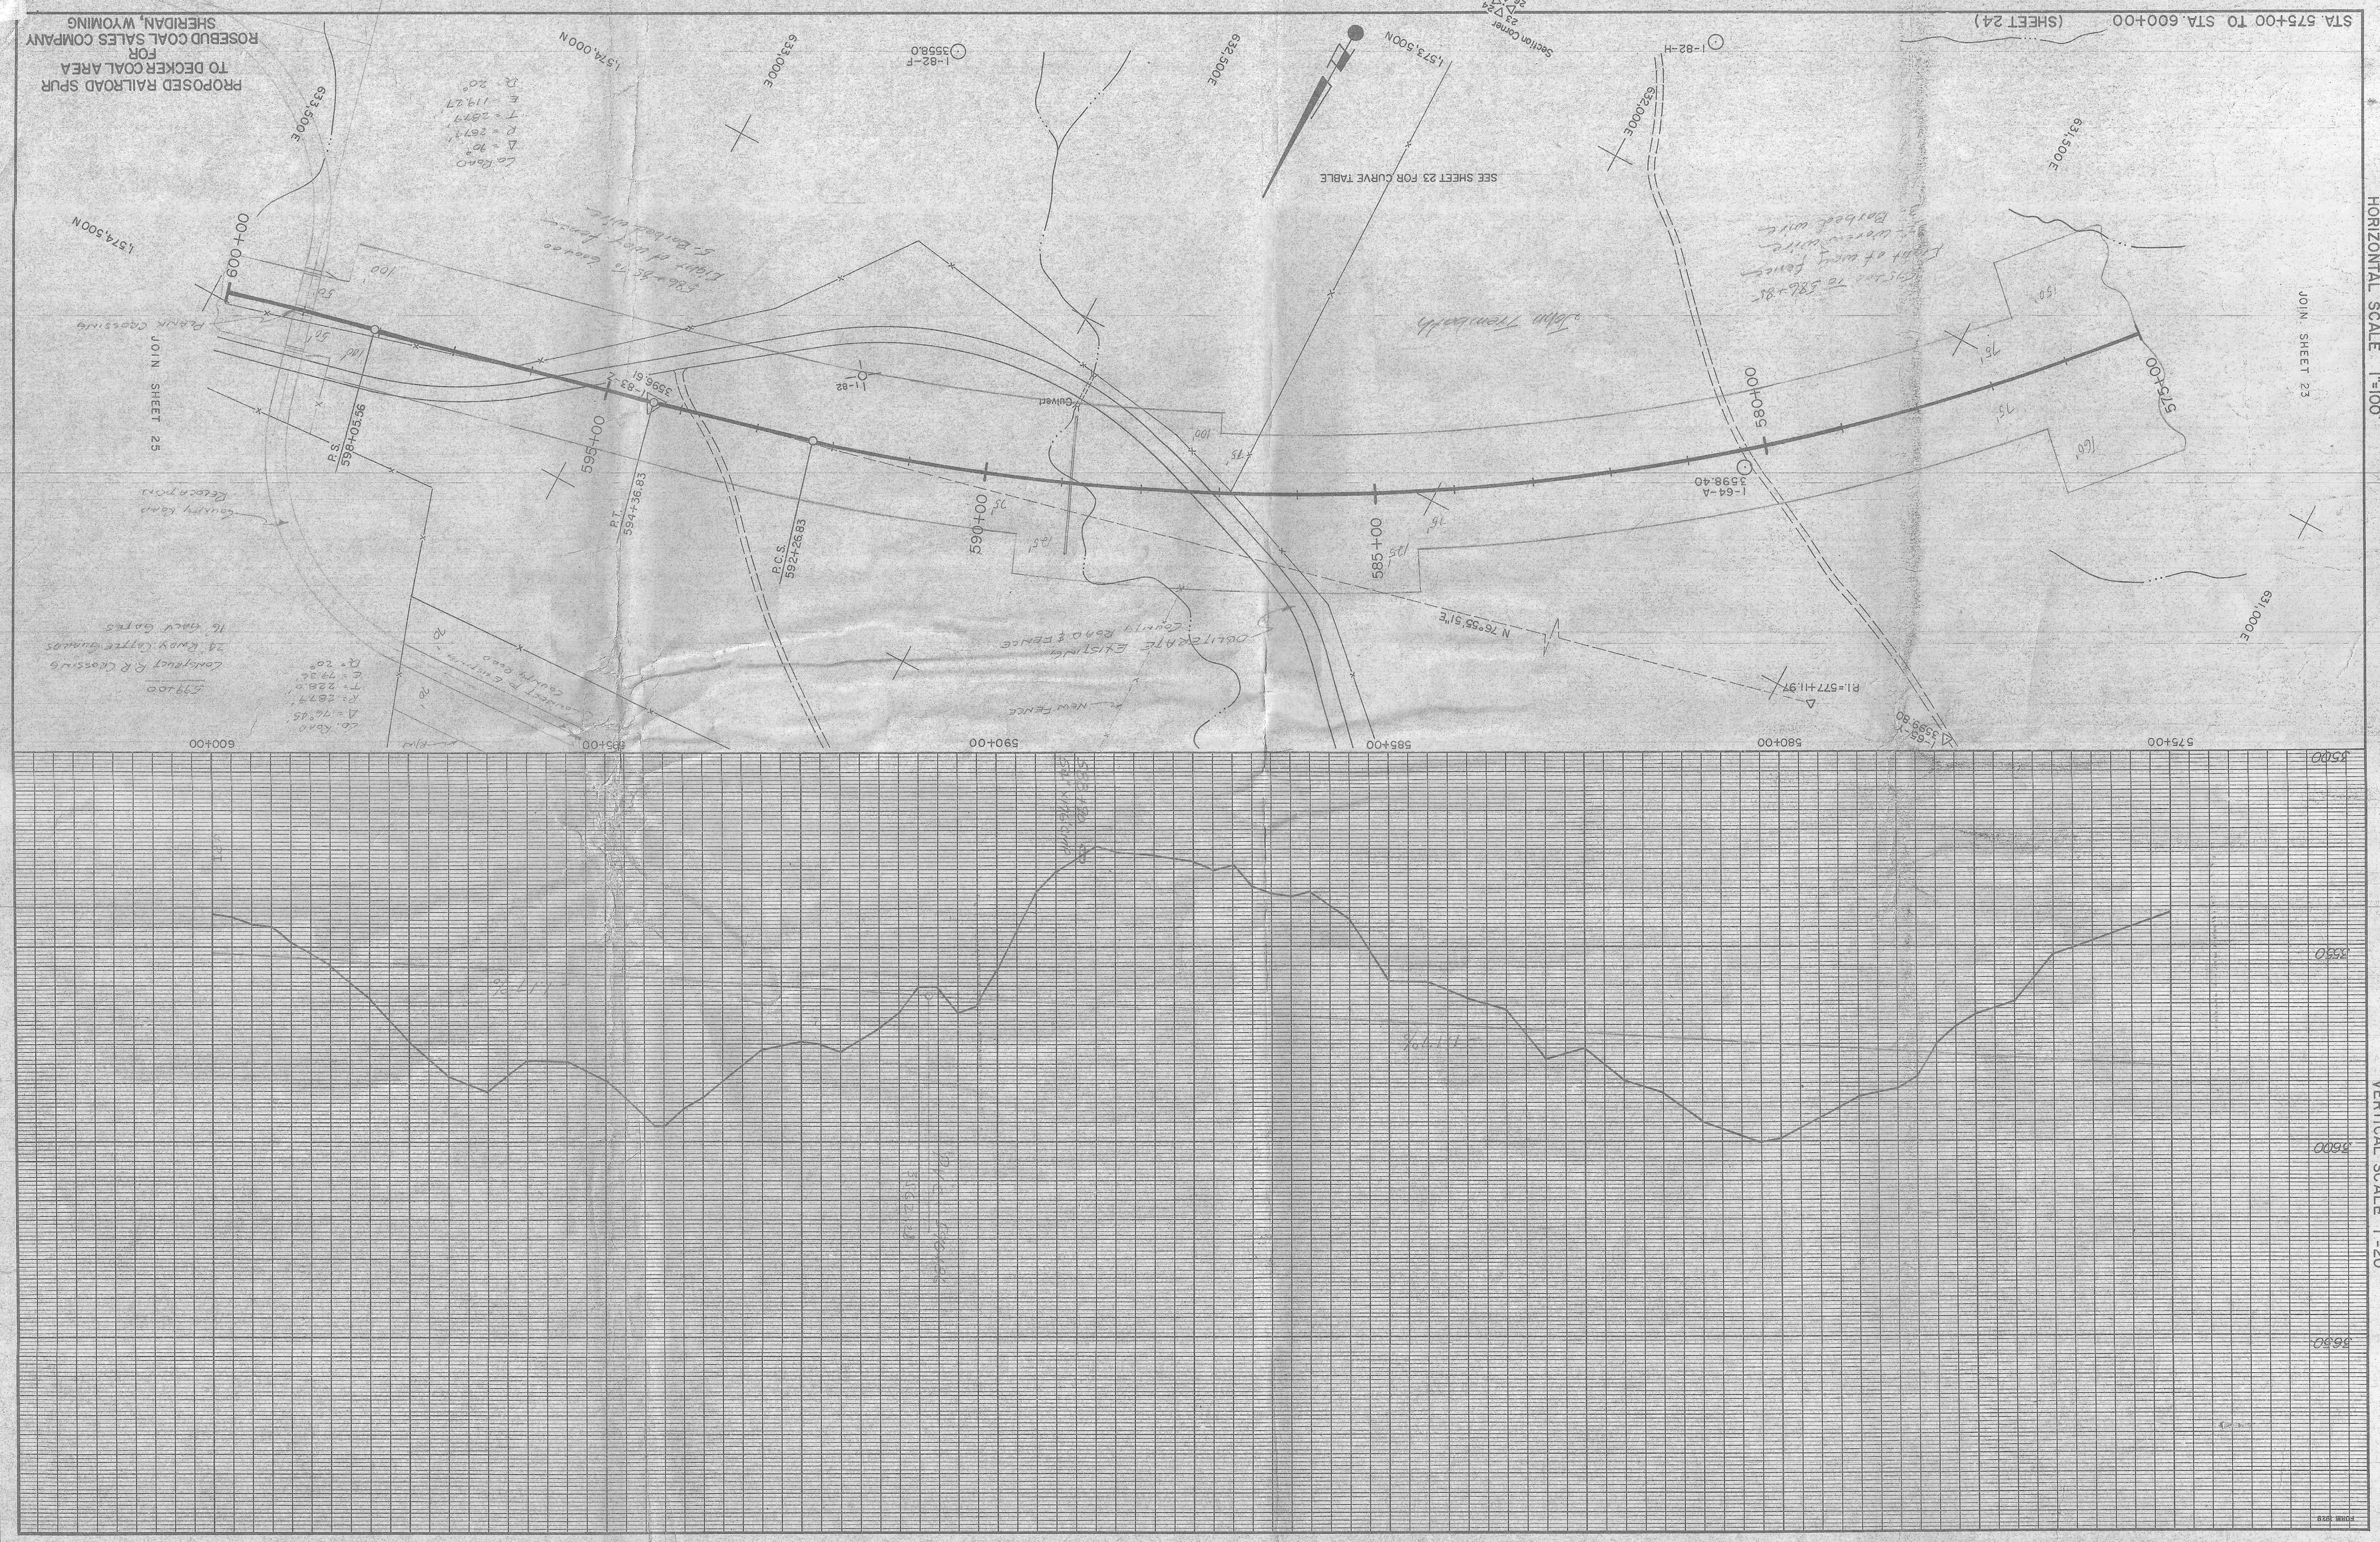

BY CONTINENTAL ENGINEERS INC.
DENVER, COLORADO