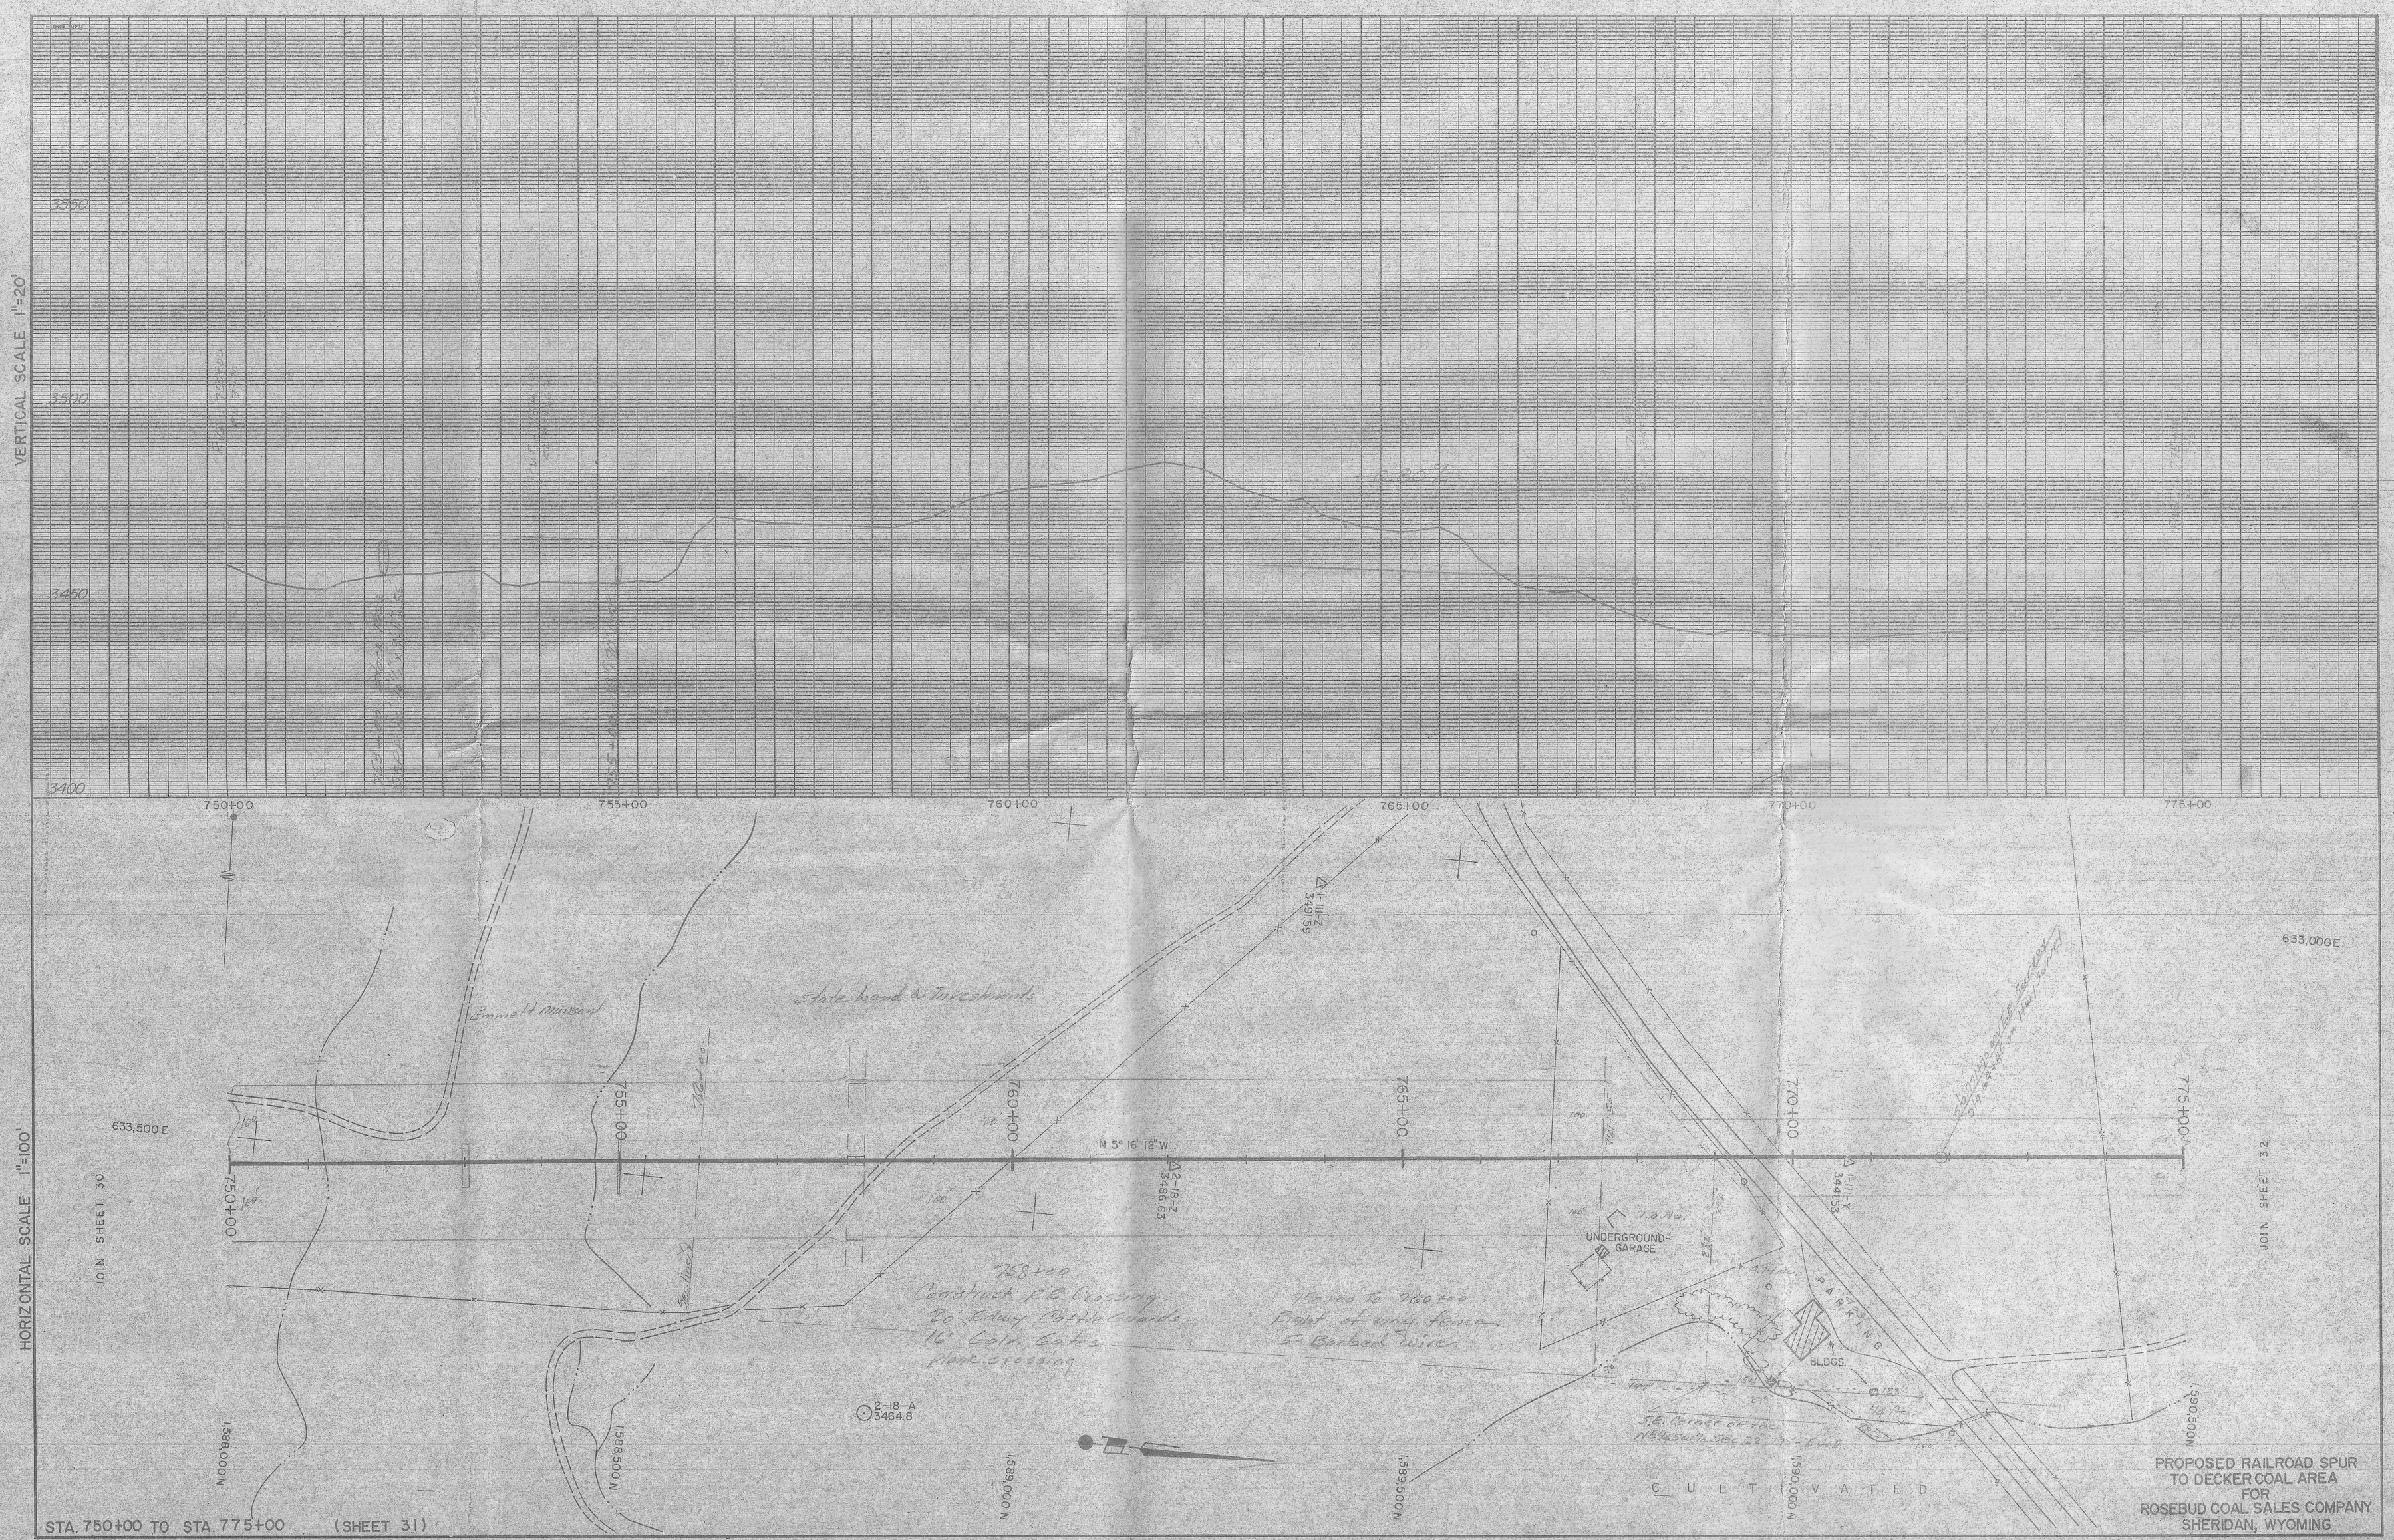

STA. 750+00 TO STA. 775+00 (SHEET 31)

PROPOSED RAILROAD SPUR
TO DECKER COAL AREA
FOR
ROSEBUD COAL SALES COMPANY
SHERIDAN, WYOMING

BY CONTINENTAL ENGINEERS INC.
DENVER, COLORADO