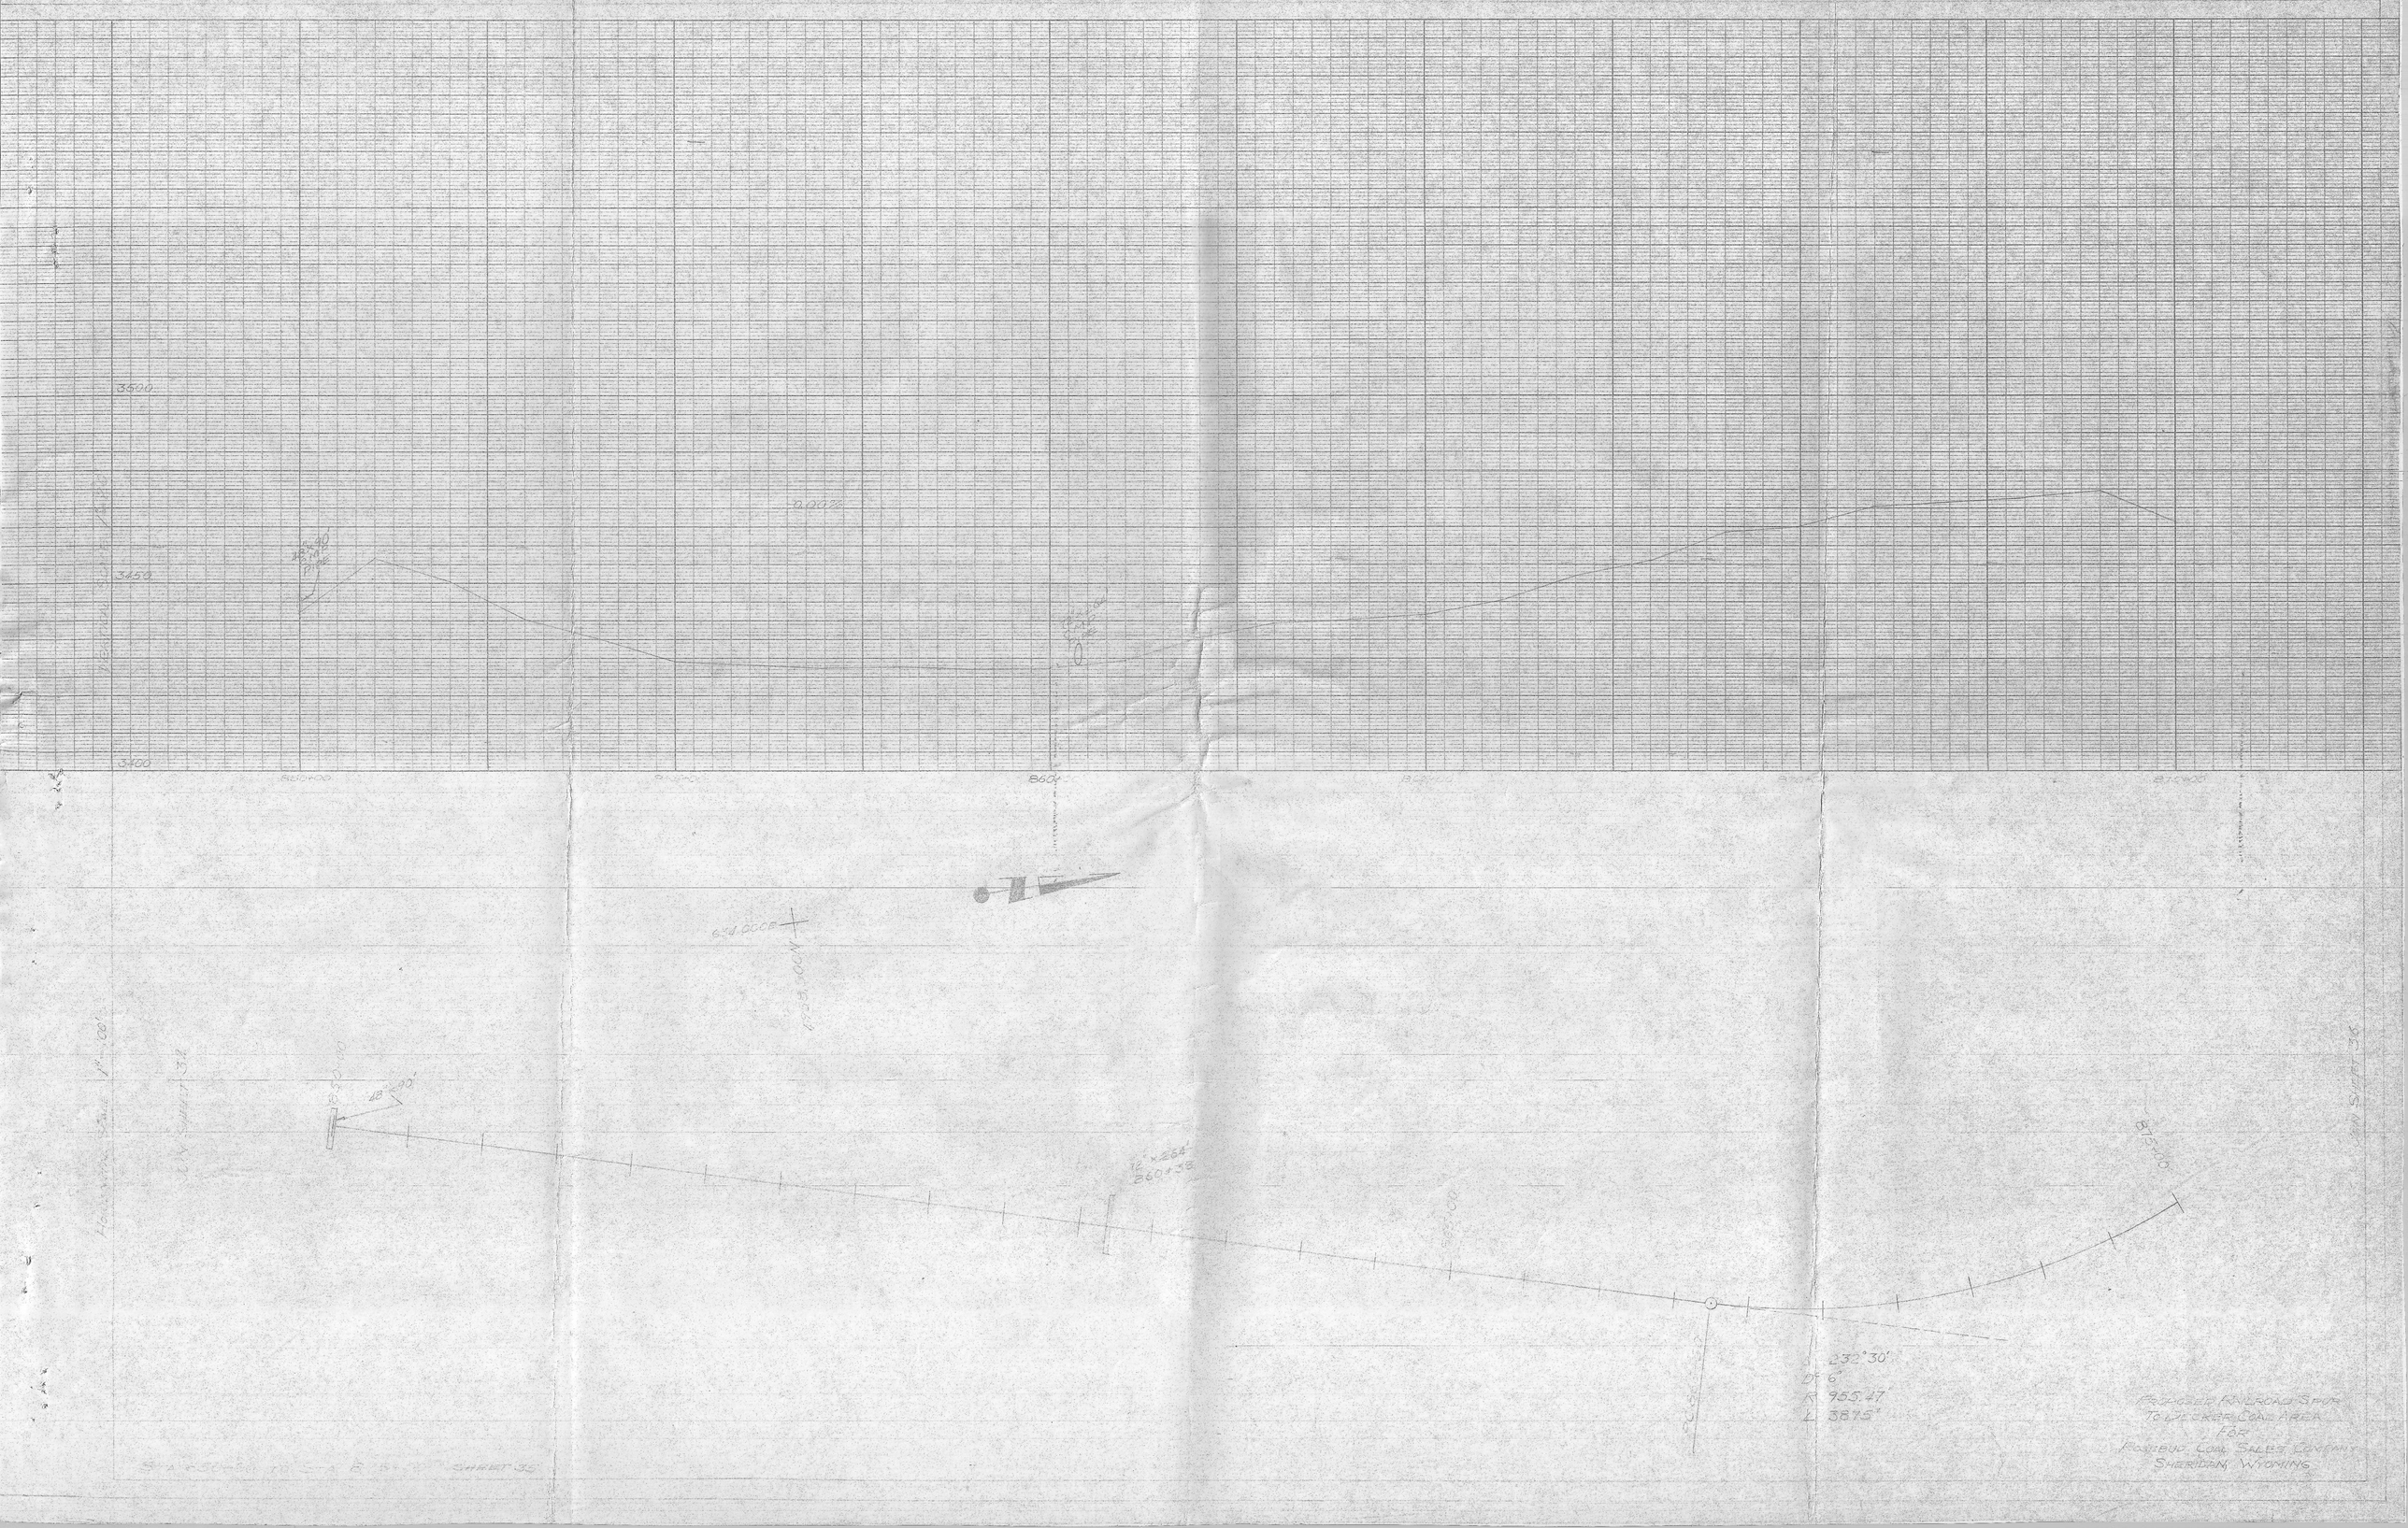

3500
3450
3400
0.00%
860+00
Δ 232°30'
D° 6°
R 955.47'
L 387.5'
PROPOSED RAILROAD SPUR
TO DECKER COAL AREA
FOR
ROSEBUD COAL SALES COMPANY
SHERIDAN, WYOMING