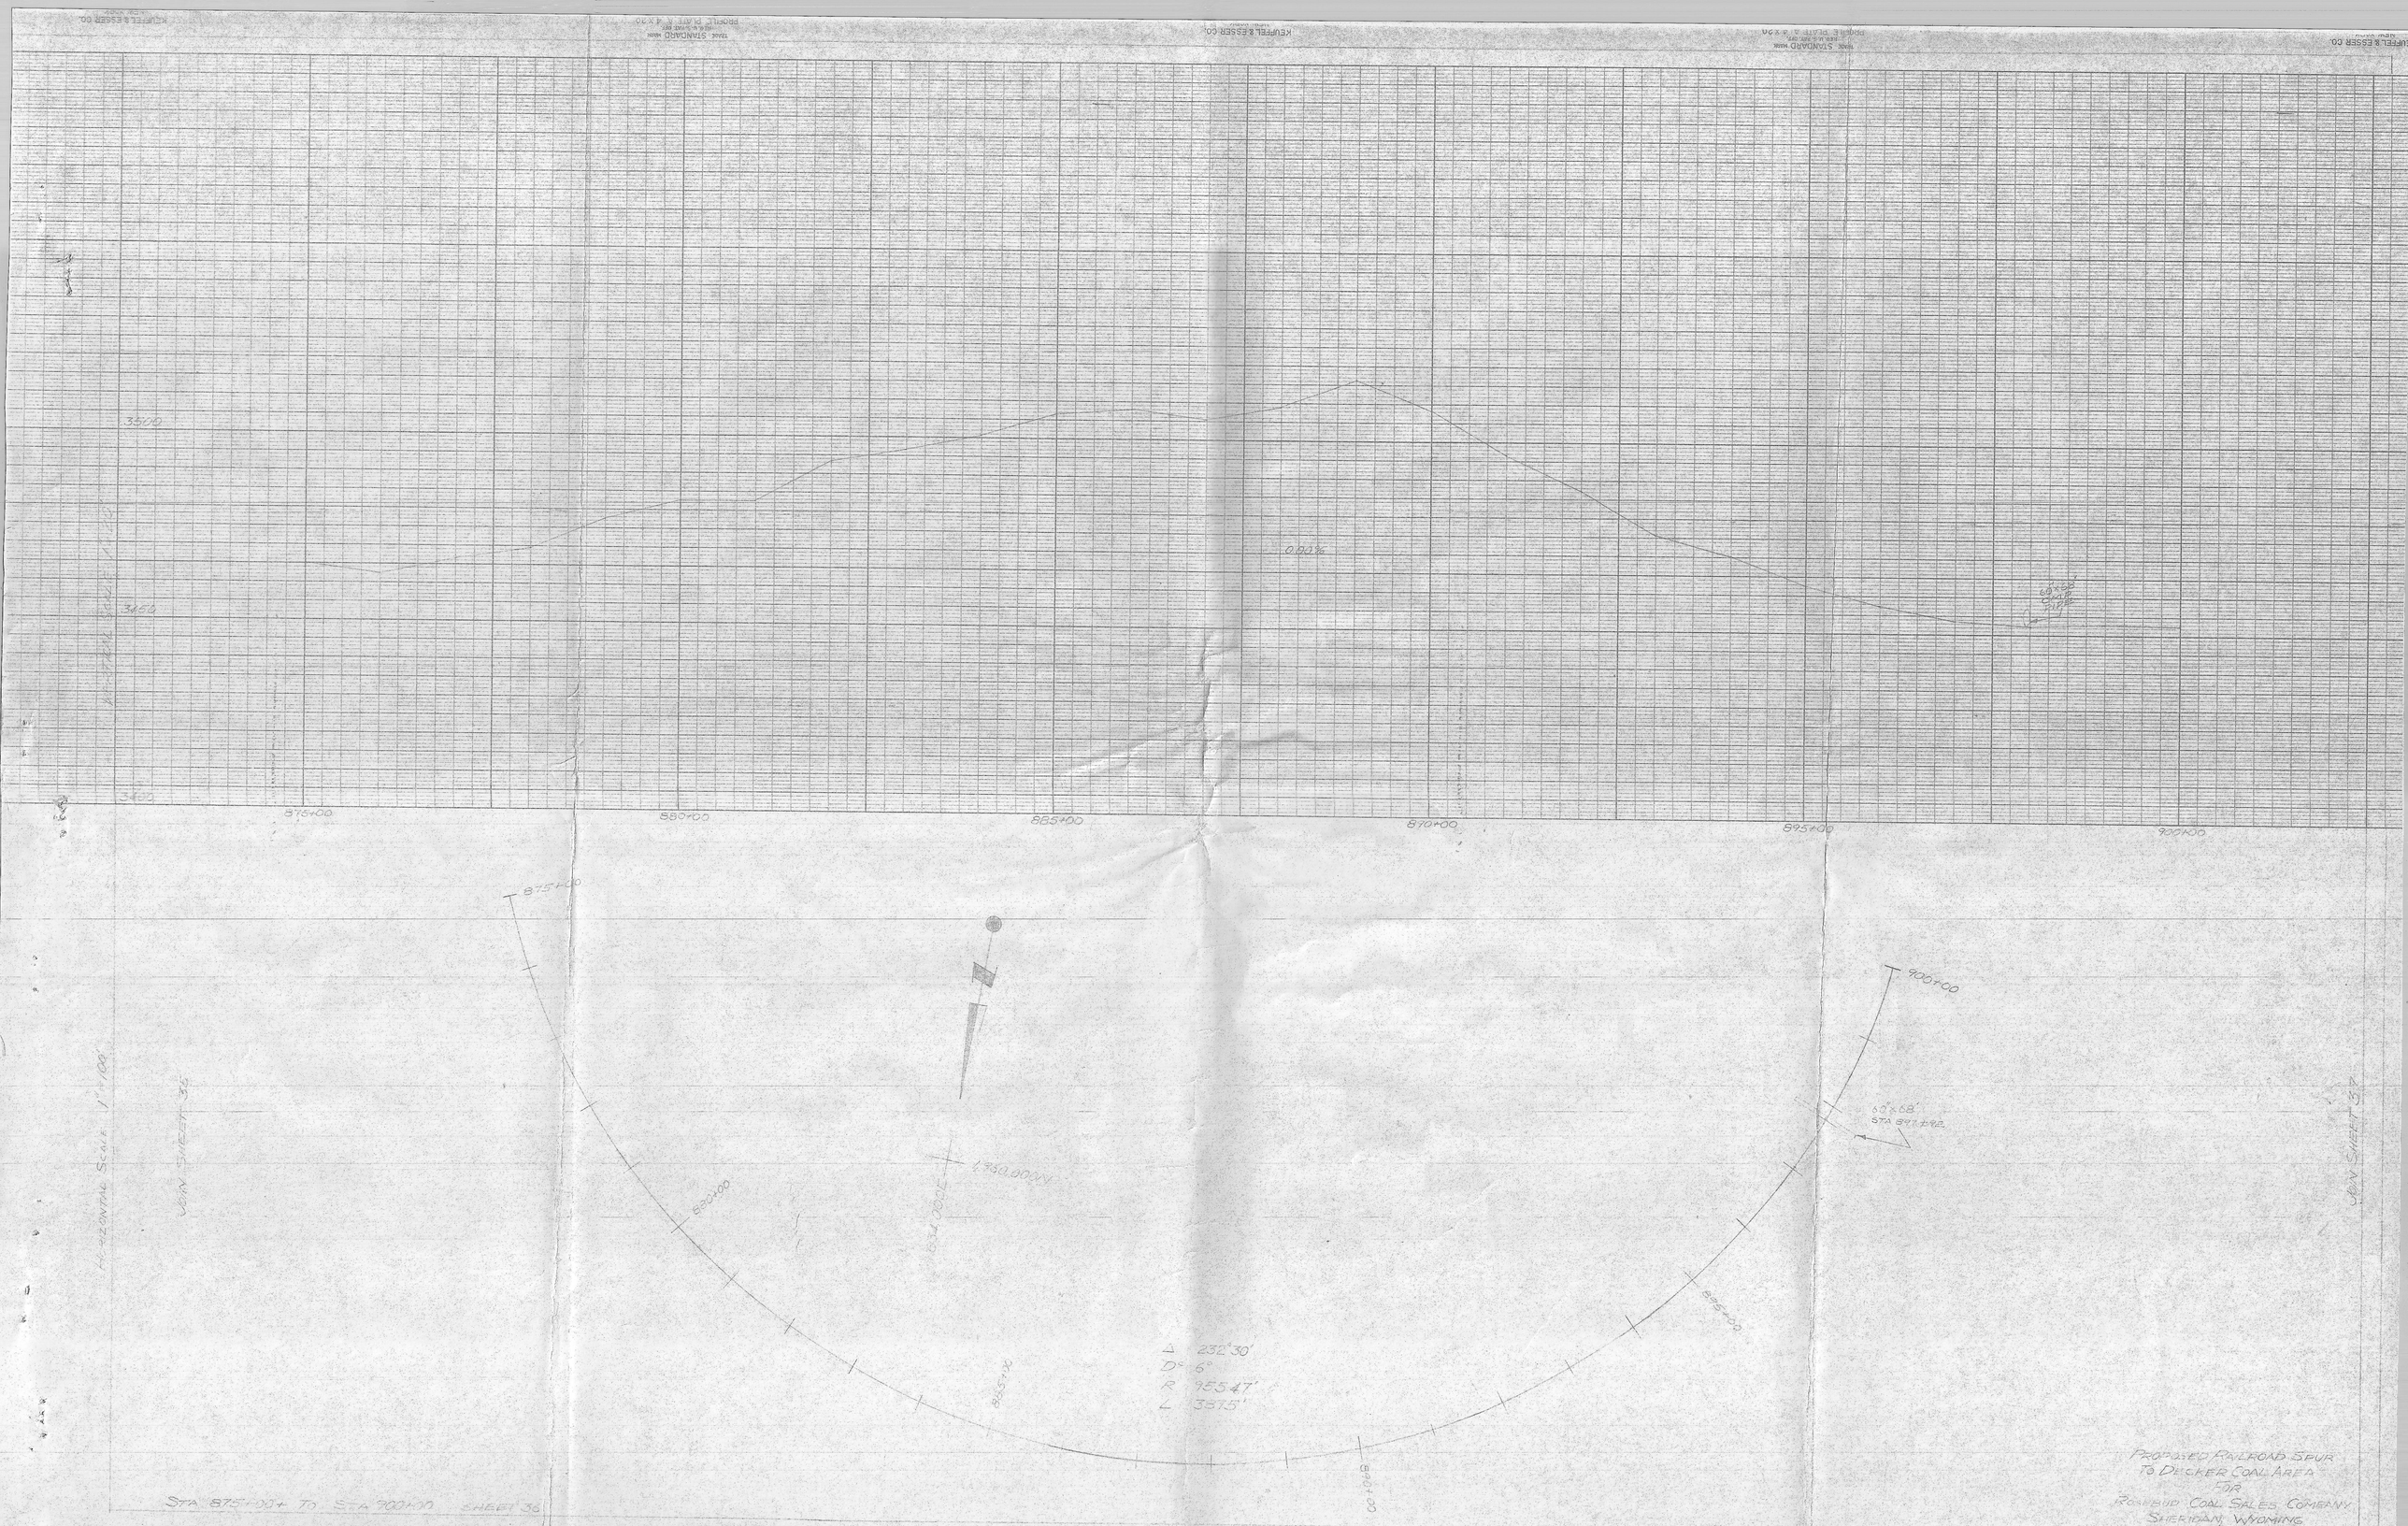

STA 875+00 TO STA 900+00 SHEET 36

PROPOSED RAILROAD SPUR
TO DECKER COAL AREA
FOR
ROSEBUD COAL SALES COMPANY
SHERIDAN, WYOMING