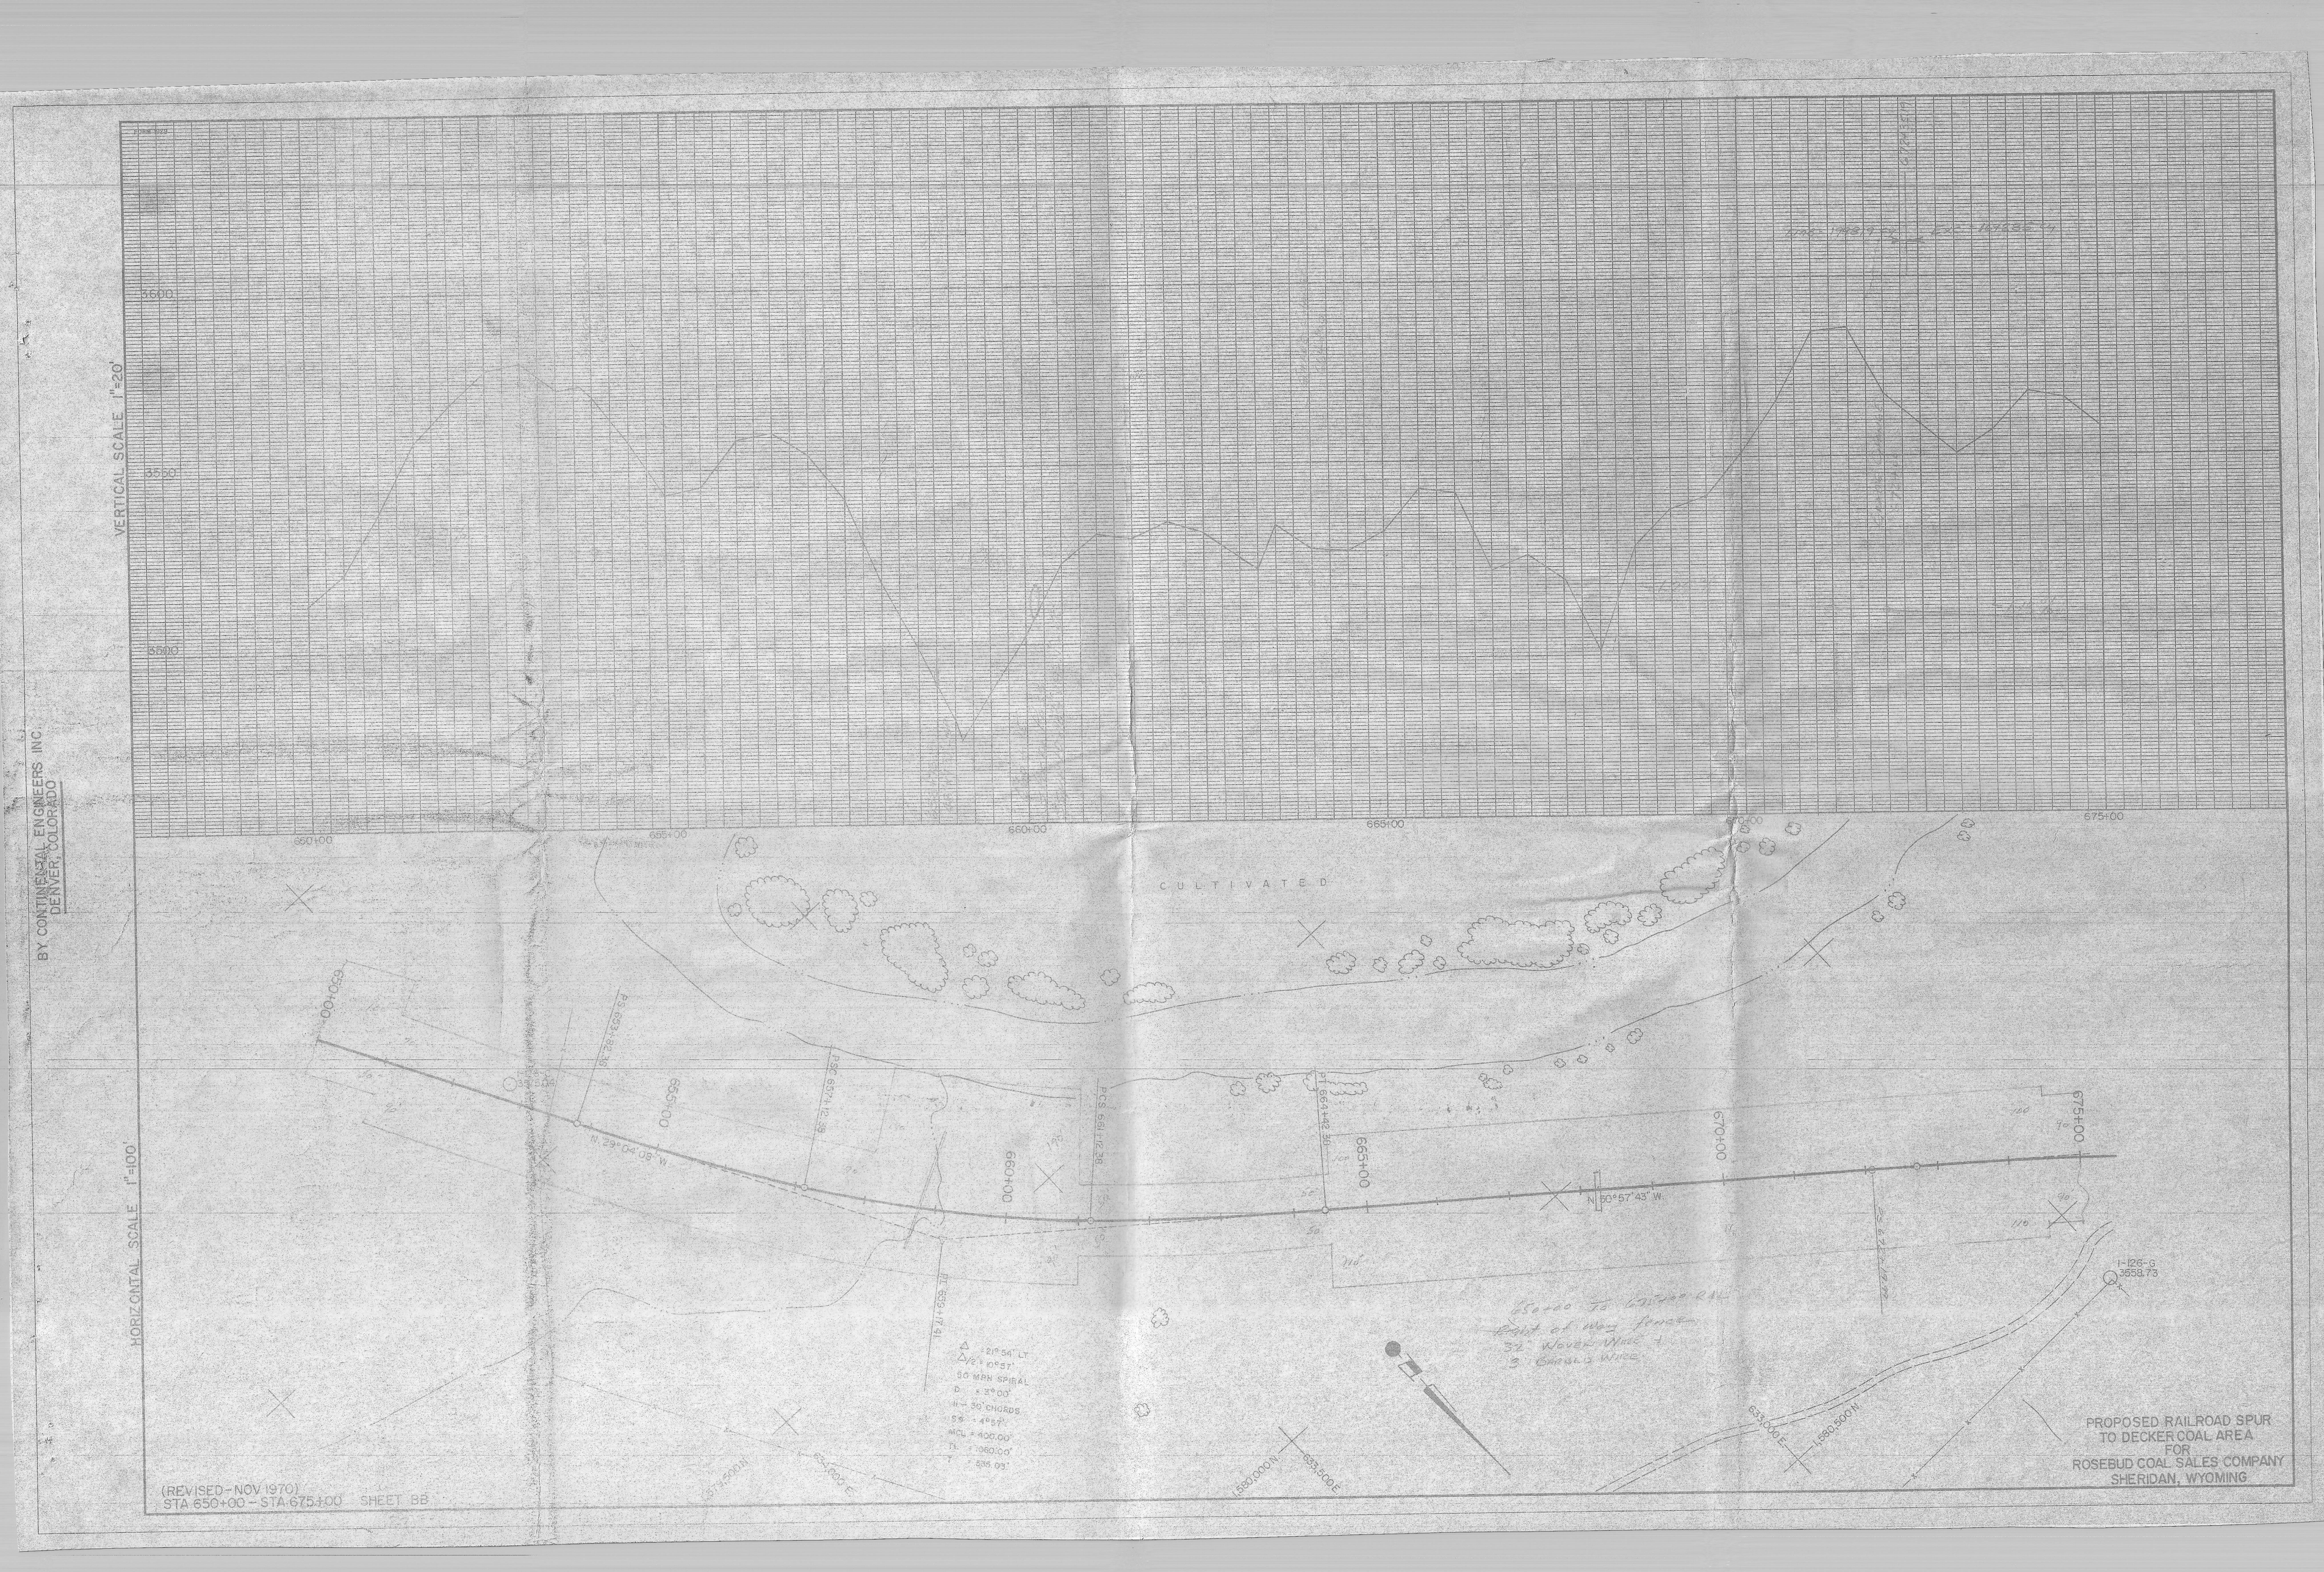

BY CONTINENTAL ENGINEERS INC.
DENVER, COLORADO

PROPOSED RAILROAD SPUR
TO DECKER COAL AREA
FOR
ROSEBUD COAL SALES COMPANY
SHERIDAN, WYOMING

(REVISED-NOV 1970)
STA 650+00 - STA 675+00 SHEET BB