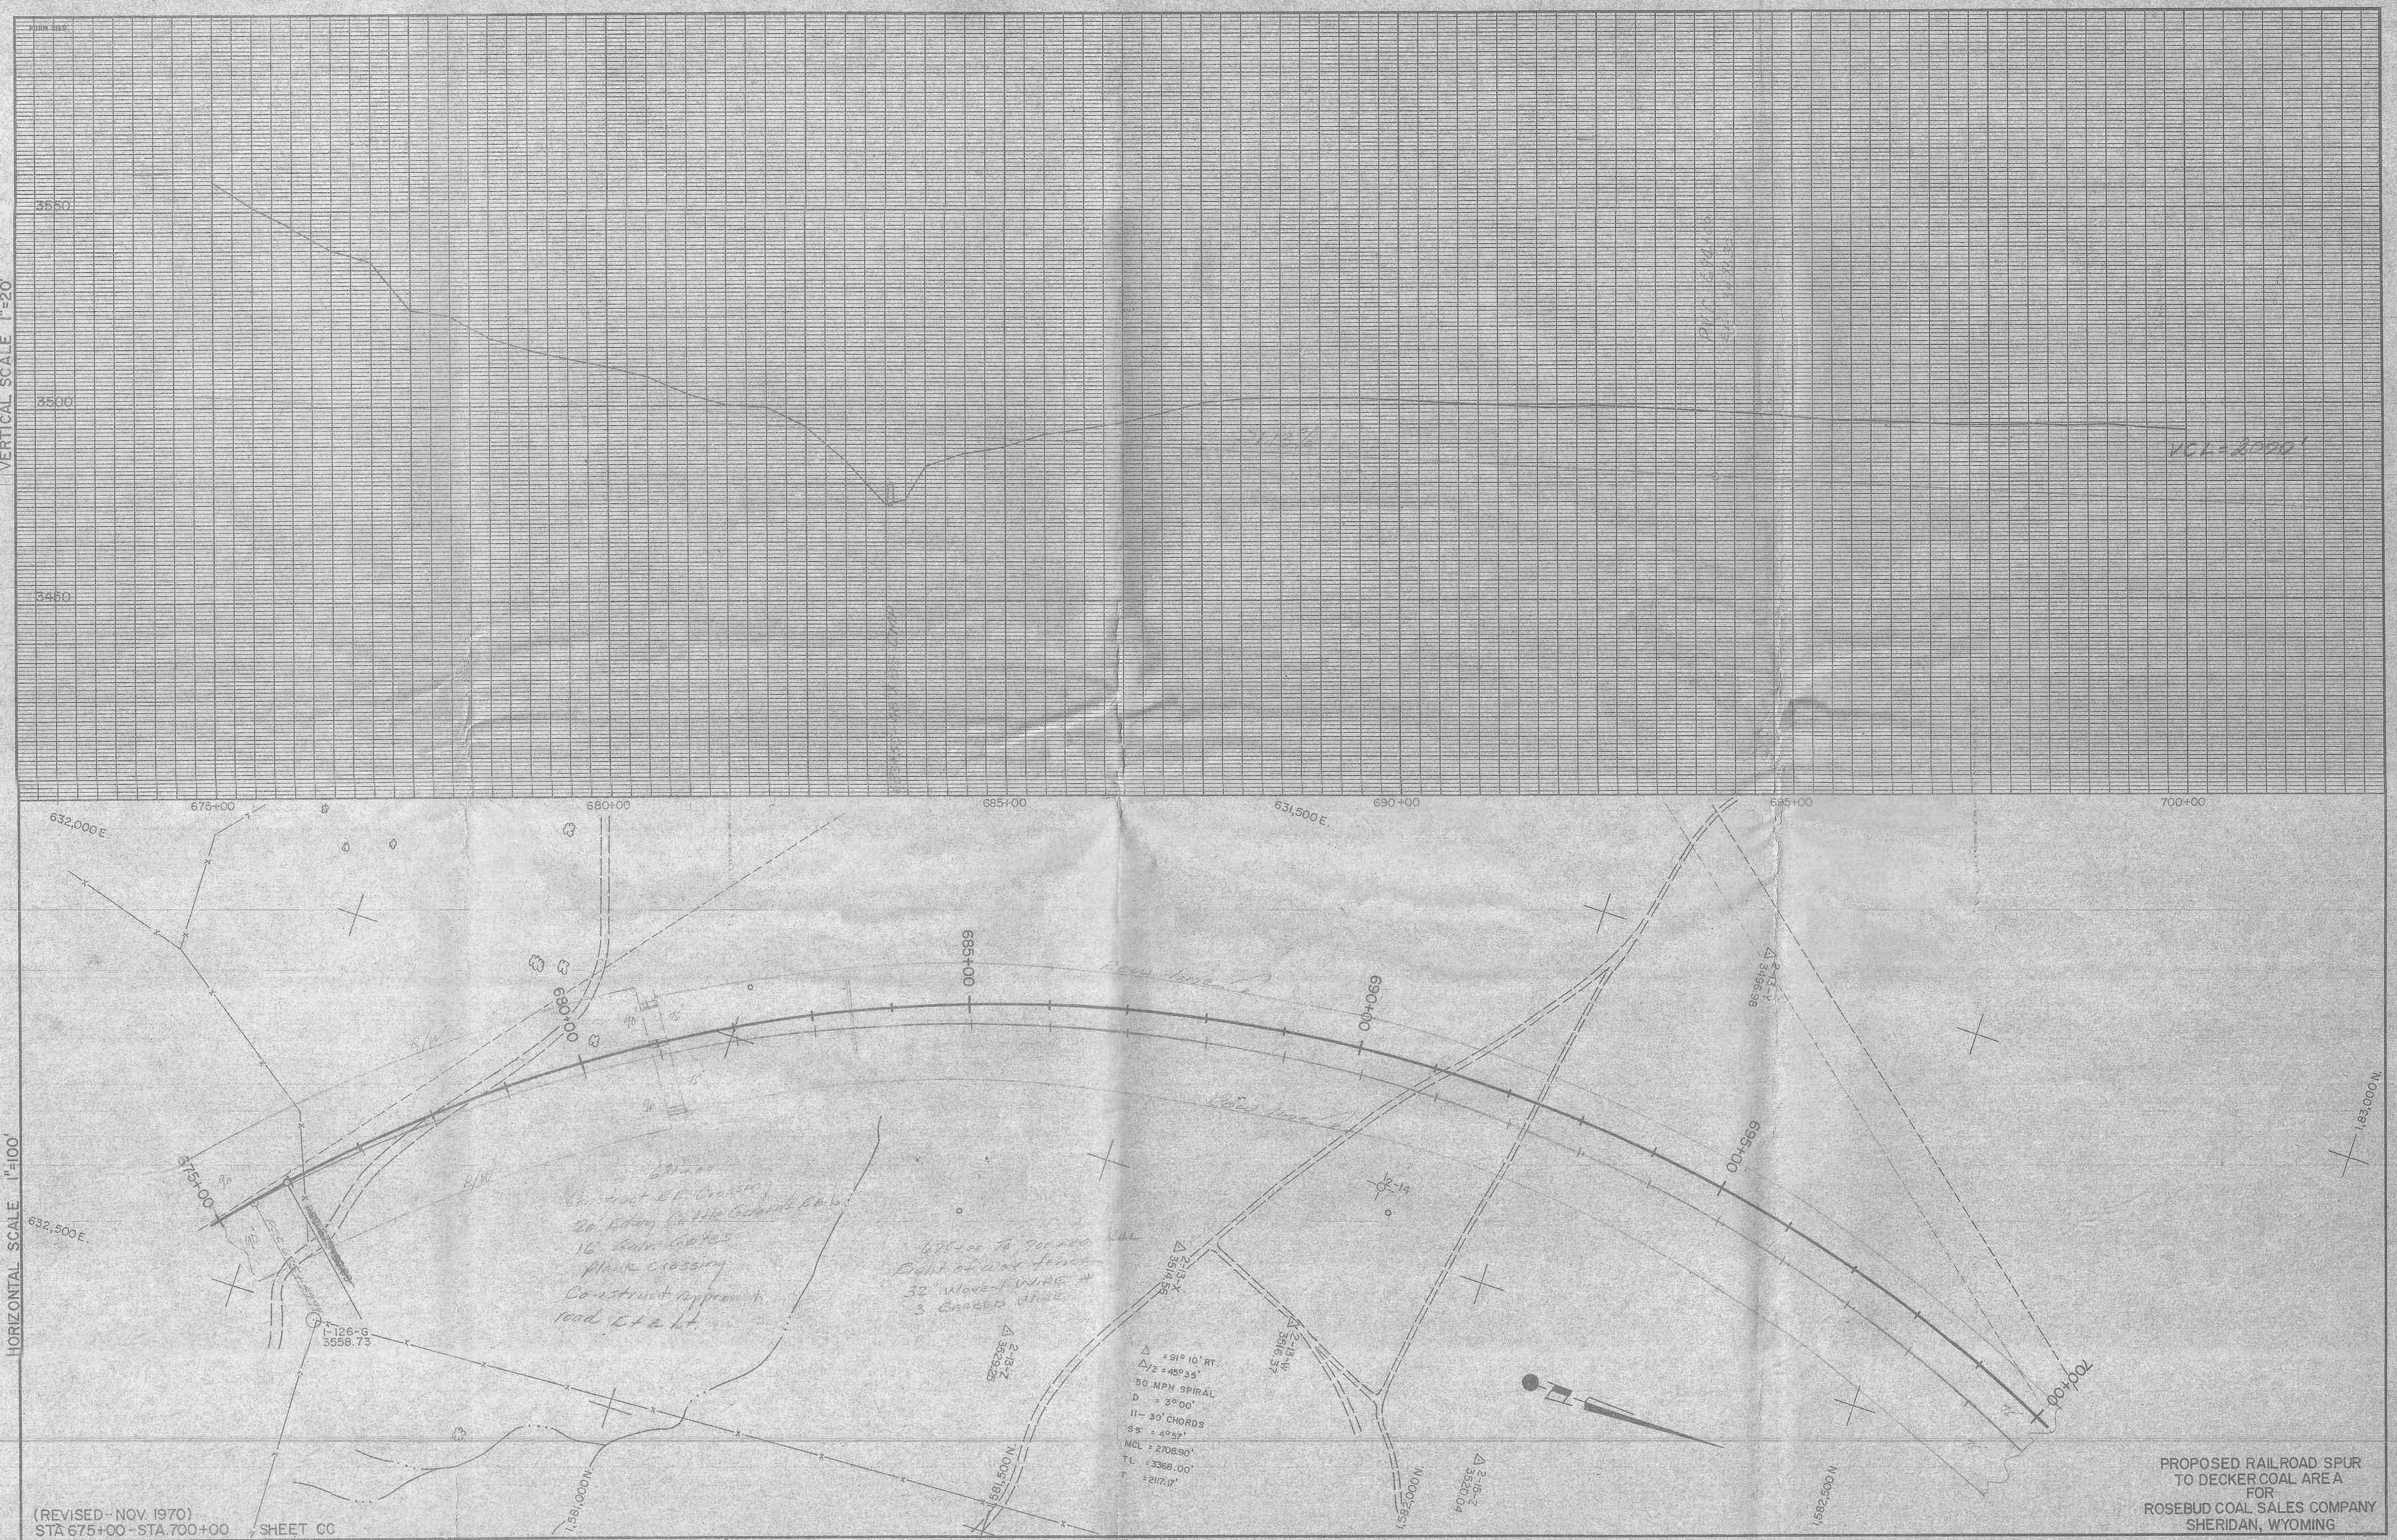

BY CONTINENTAL ENGINEERS INC.
DENVER, COLORADO

PROPOSED RAILROAD SPUR
TO DECKER COAL AREA
FOR
ROSEBUD COAL SALES COMPANY
SHERIDAN, WYOMING