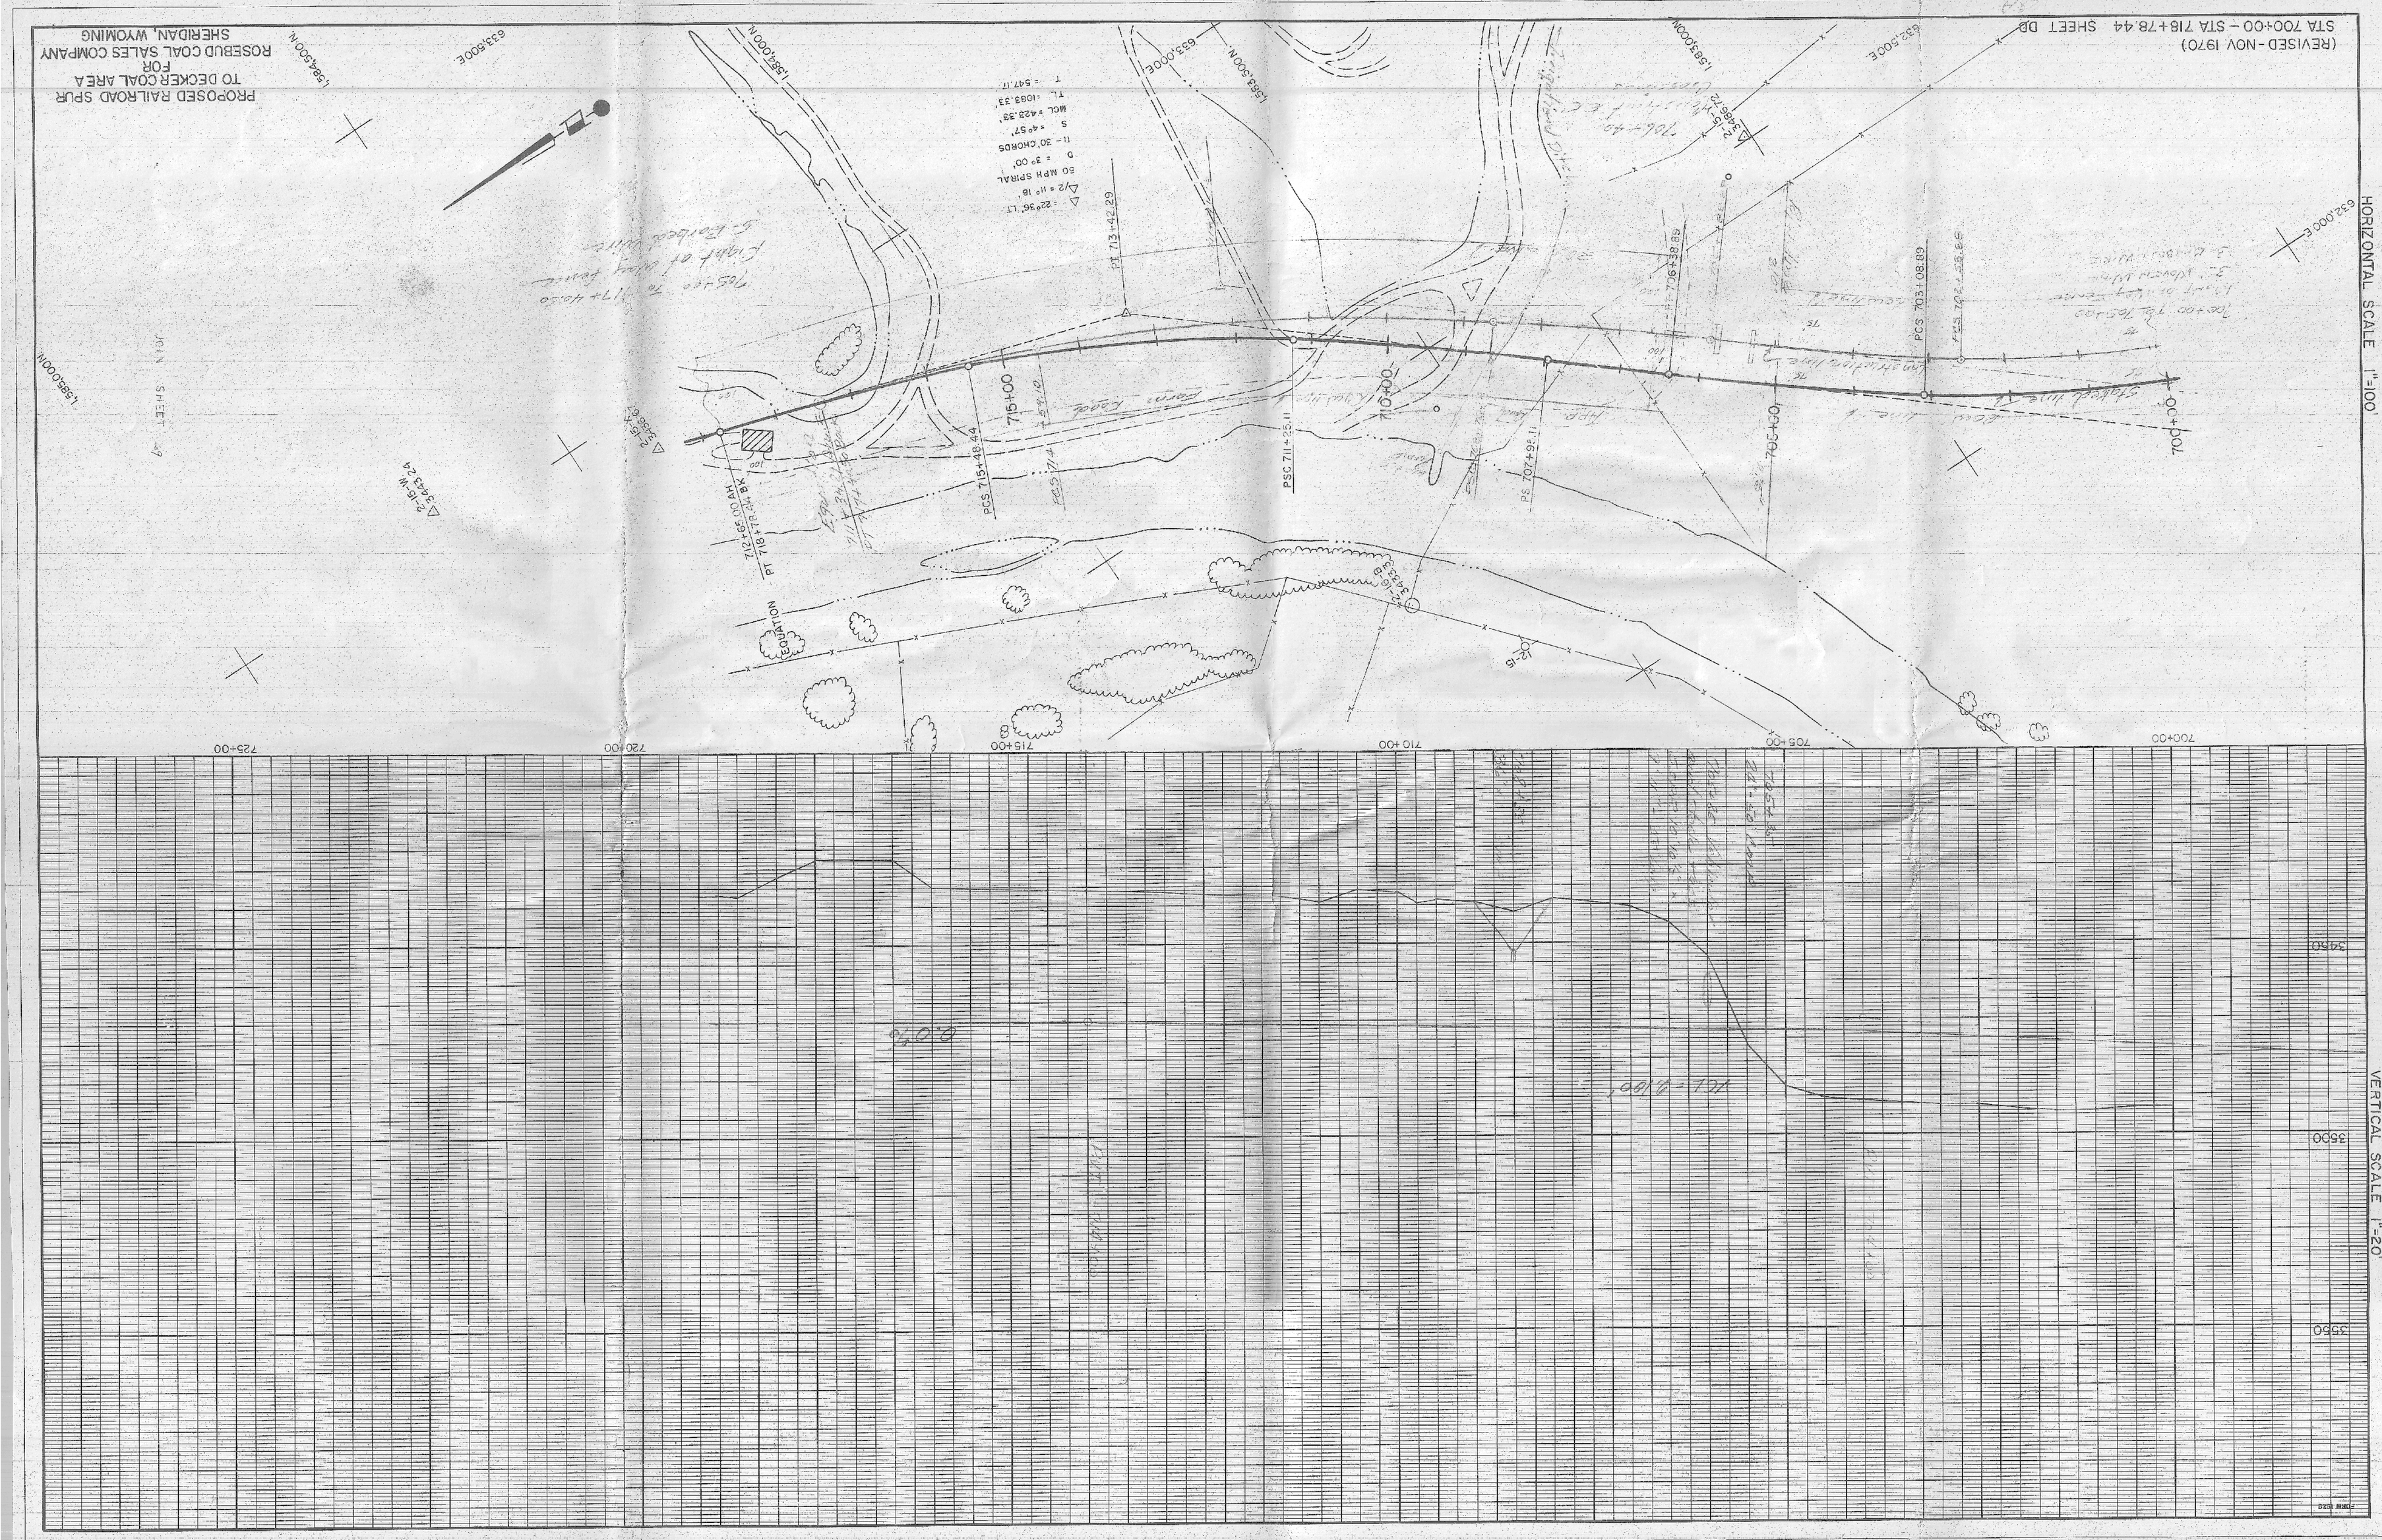
PROPOSED RAILROAD SPUR
TO DECKER COAL AREA
FOR
ROSEBUD COAL SALES COMPANY
SHERIDAN, WYOMING
(REVISED-NOV 1970)
STA 700+00 - STA 718+78.44 SHEET DD
HORIZONTAL SCALE 1"=100'
VERTICAL SCALE 1"=20'
BY CONTINENTAL ENGINEERS INC.
DENVER, COLORADO
EQUATION
PCS 715+48.44
PSC 711+25.11
PS 707+95.11
PCS 703+08.89
PT 713+42.29
700+00
705+00
710+00
715+00
720+00
725+00
3450
3500
3550