BURLINGTON NORTHERN INC.

STATE OF MONTANA, COUNTY OF TREASURE,
SECTION 8, TOWNSHIP 2 NORTH, RANGE 37 EAST, P.M.M.

SCALE: 1" = 400'

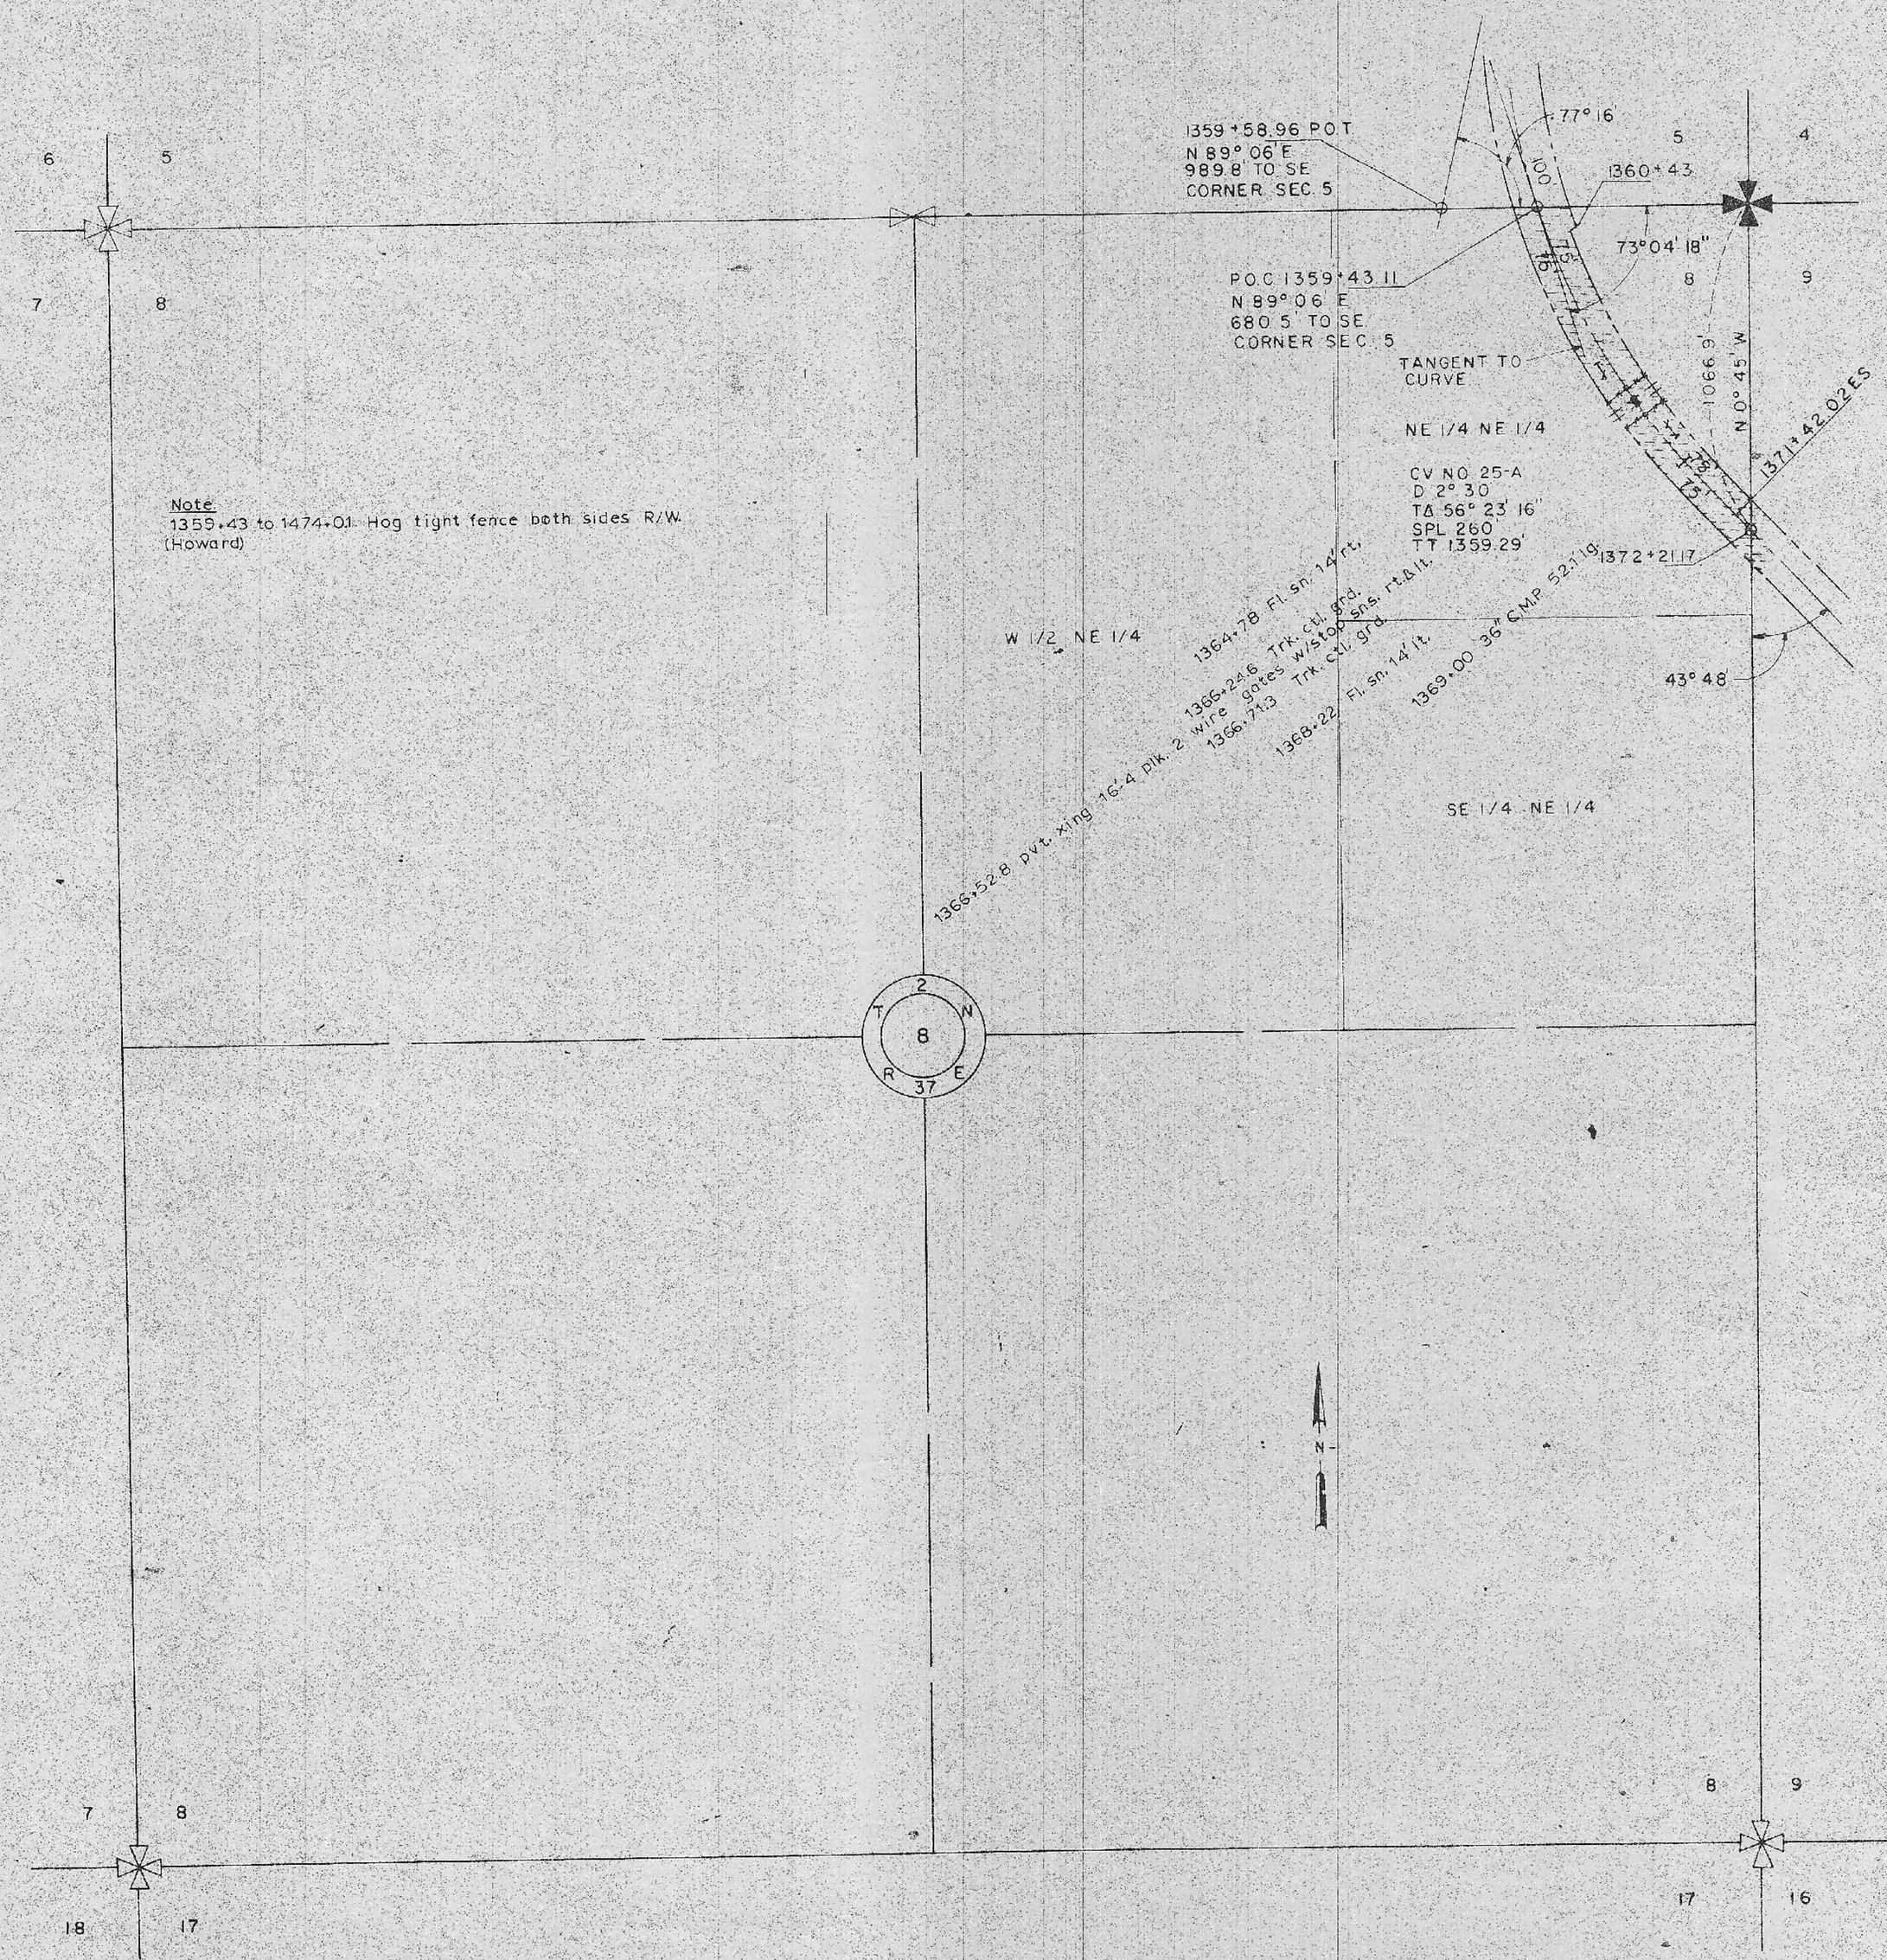

Note
1359+43 to 1474+01 Hog tight fence both sides R/W.
(Howard)

CERTIFICATE OF SURVEY

I, DAVID W. McCULLOUGH A REGISTERED LAND SURVEYOR, IN THE STATE OF MONTANA HEREBY CERTIFY THAT BETWEEN THE DATES OF MAY 20, 1972 AND JULY 6, 1972 A CAREFUL AND ACCURATE SURVEY OF THE ABOVE DESCRIBED TRACT OF LAND WAS MADE UNDER MY DIRECTION AND SUPERVISION AND THAT THE DISTANCES AND COURSES AS SHOWN ARE CORRECT TO THE BEST OF MY KNOWLEDGE AND BELIEF.

David W. McCullough

REGISTRATION NUMBER 823 ES
HURLBUT, KERSICH & McCULLOUGH
Consulting Engineers, 937 Grand Avenue
Billings, Montana 59102

MONTANA DAVID McCULLOUGH NO. 823ES REGISTERED PROF. ENGINEER & LAND SURVEYOR

M-014-44-72 REV. 3/23/73 10/10/72

SHEET 28