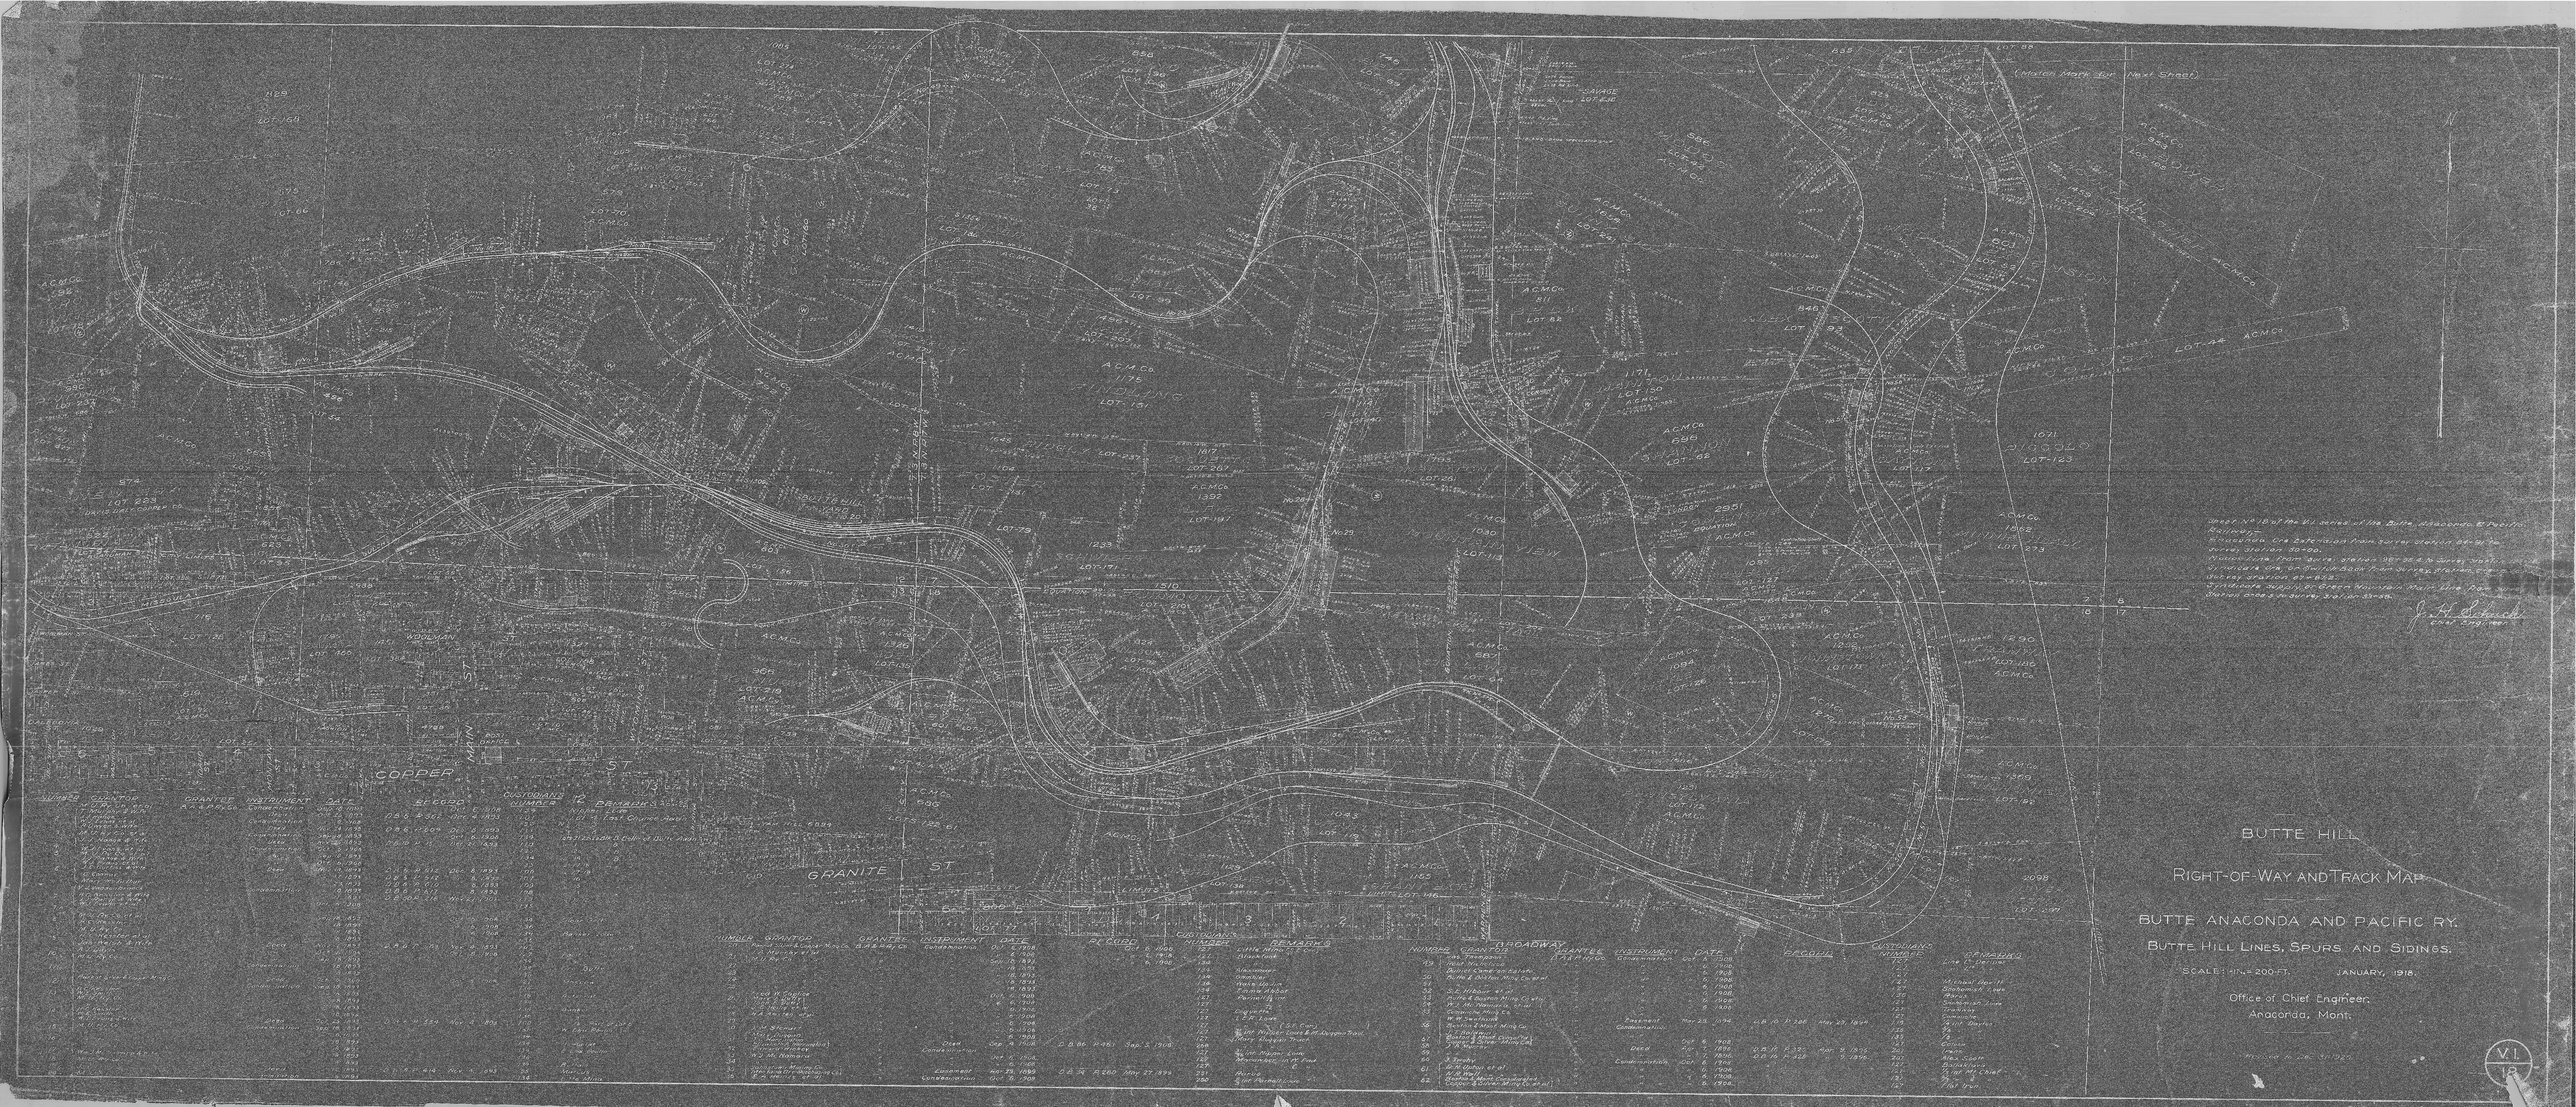
BUTTE HILL
RIGHT-OF-WAY AND TRACK MAP
BUTTE ANACONDA AND PACIFIC RY.
BUTTE HILL LINES, SPURS AND SIDINGS.
SCALE: 1 IN. = 200 FT.
JANUARY, 1918.
Office of Chief Engineer.
Anaconda, Mont.
COPPER ST
GRANITE ST
MAIN ST
BROADWAY
V.I.
18