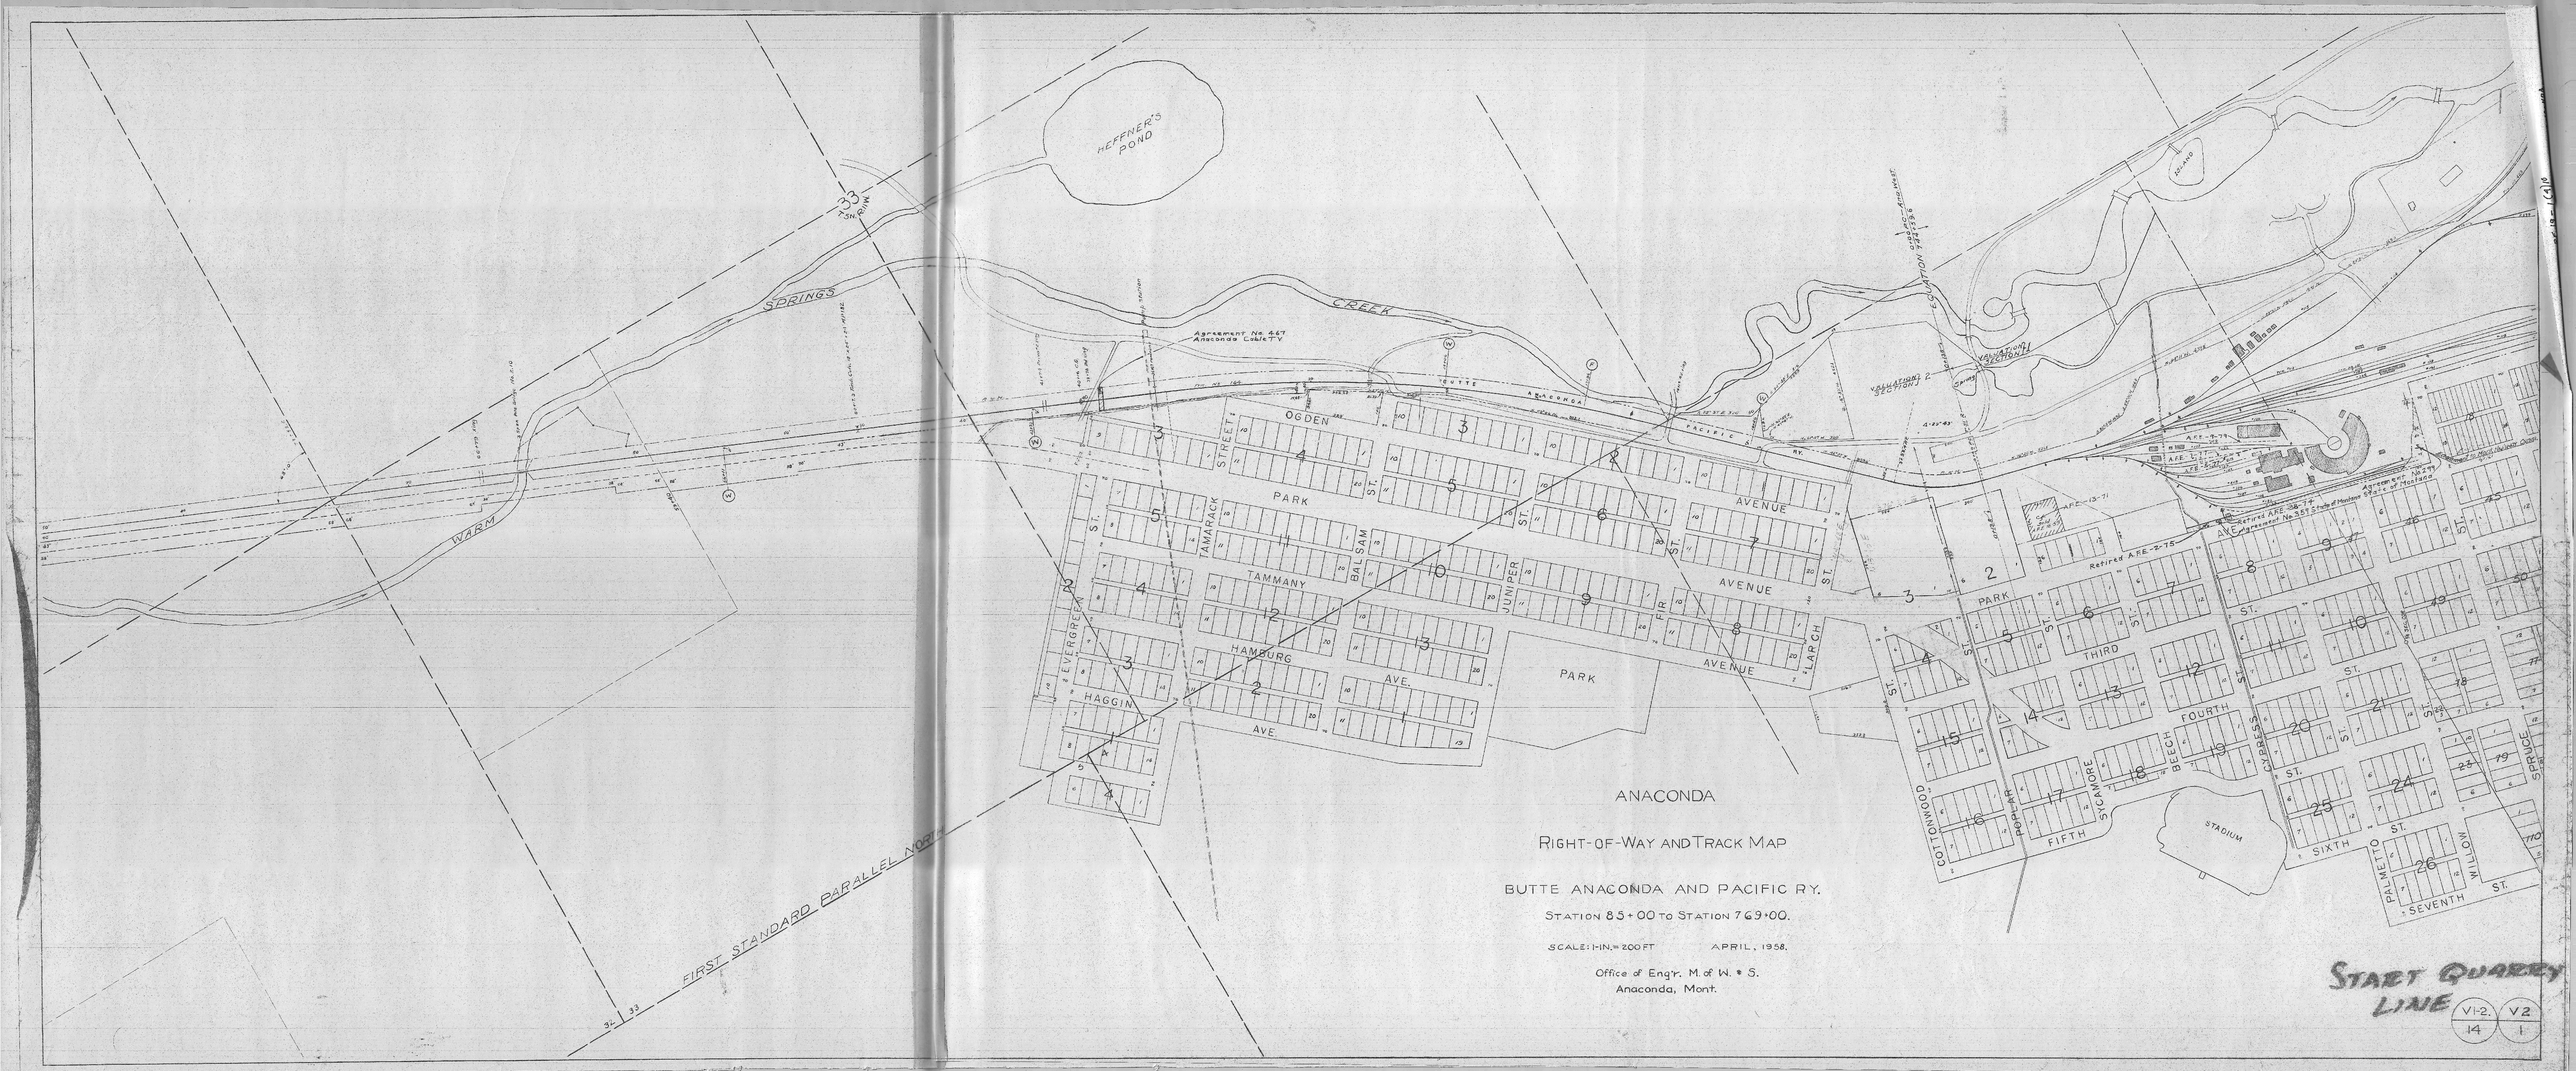
ANACONDA
RIGHT-OF-WAY AND TRACK MAP
BUTTE ANACONDA AND PACIFIC RY.
STATION 85+00 TO STATION 769+00.
SCALE: 1 IN. = 200 FT.
APRIL, 1958.
Office of Eng'r. M. of W. & S.
Anaconda, Mont.
HEFFNER'S POND
WARM SPRINGS CREEK
FIRST STANDARD PARALLEL NORTH
Agreement No. 447 Anaconda Co. & T.V.
BUTTE ANACONDA & PACIFIC RY.
OGDEN STREET
PARK AVE.
TAMARACK ST.
TAMMANY AVE.
BALSAM ST.
JUNIPER ST.
FIR ST.
LARCH ST.
HAMBURG AVE.
HAGGIN AVE.
EVERGREEN ST.
PARK
THIRD ST.
FOURTH ST.
FIFTH ST.
SIXTH ST.
SEVENTH ST.
COTTONWOOD ST.
POPLAR ST.
SYCAMORE ST.
BEECH ST.
SPRUCE ST.
PALMETTO ST.
WILLOW ST.
STADIUM
START QUARRY LINE
VI-2. 14
V2 1