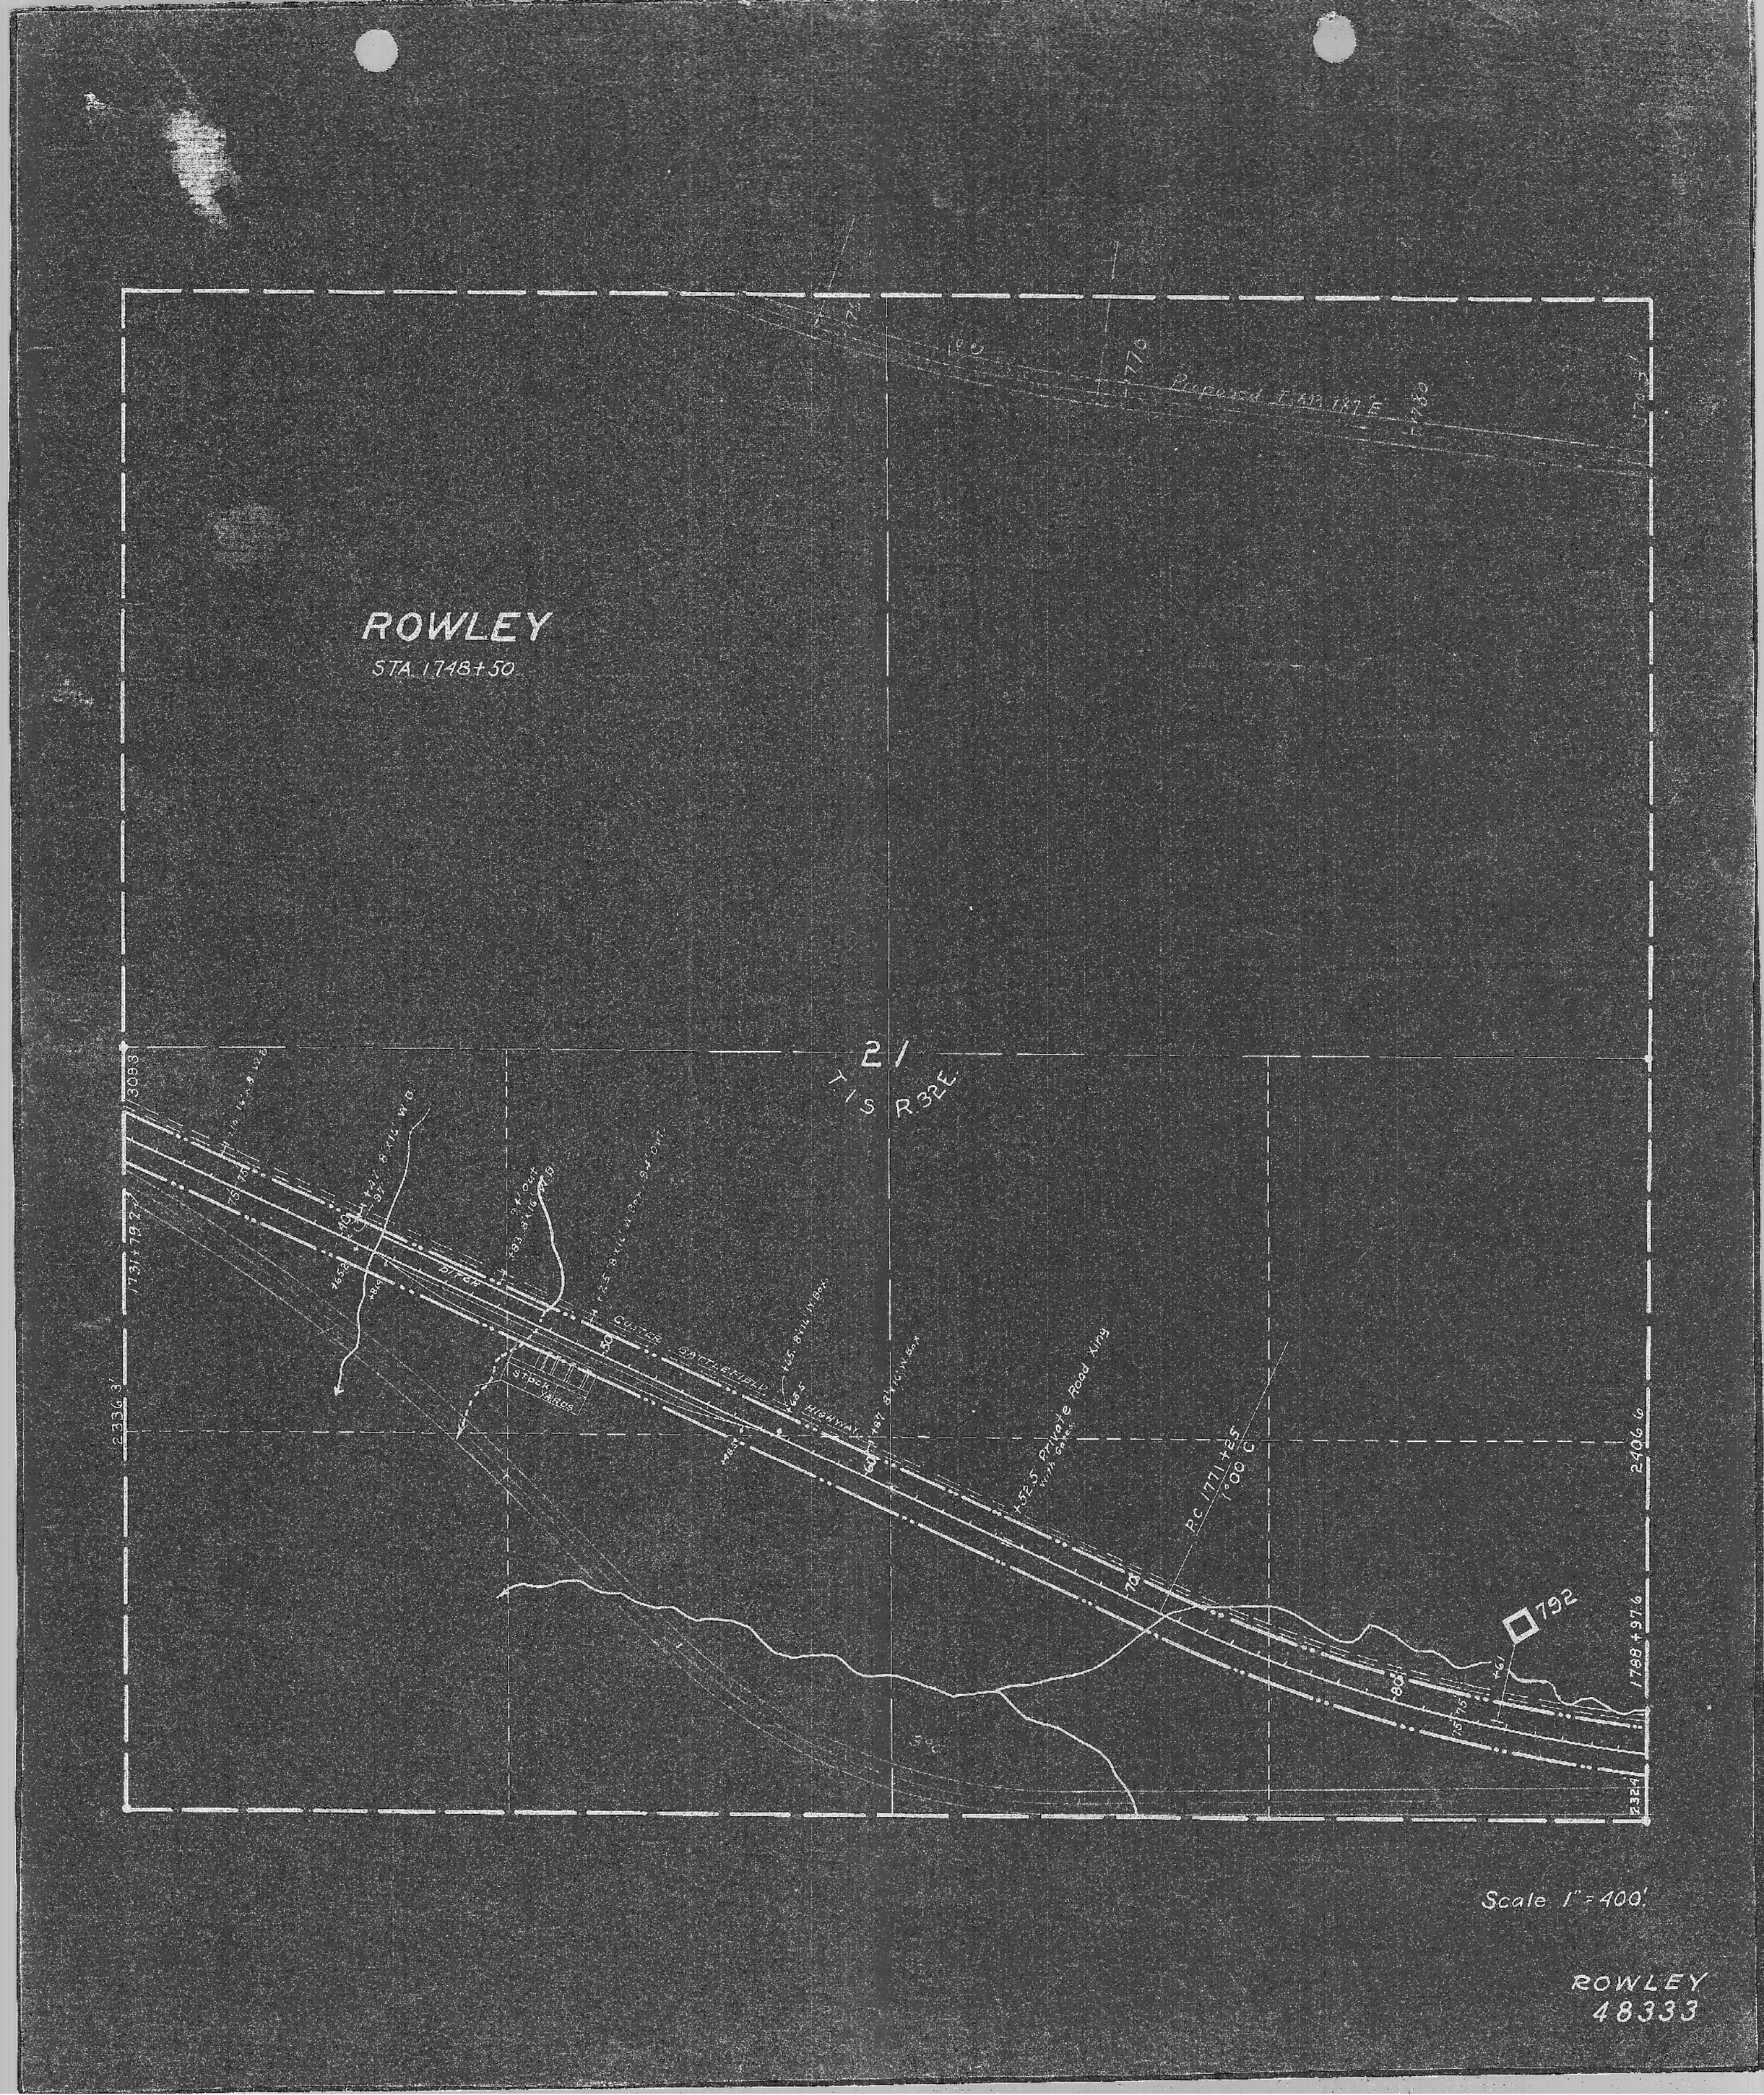
ROWLEY
STA. 1748+50
Proposed L 43.137 E
21
T 1 S R 32 E
Stock Yards
Custer Battlefield Highway
Private Road Xing
PC 1771+25
1°00' C
792
Scale 1" = 400'
ROWLEY
48333