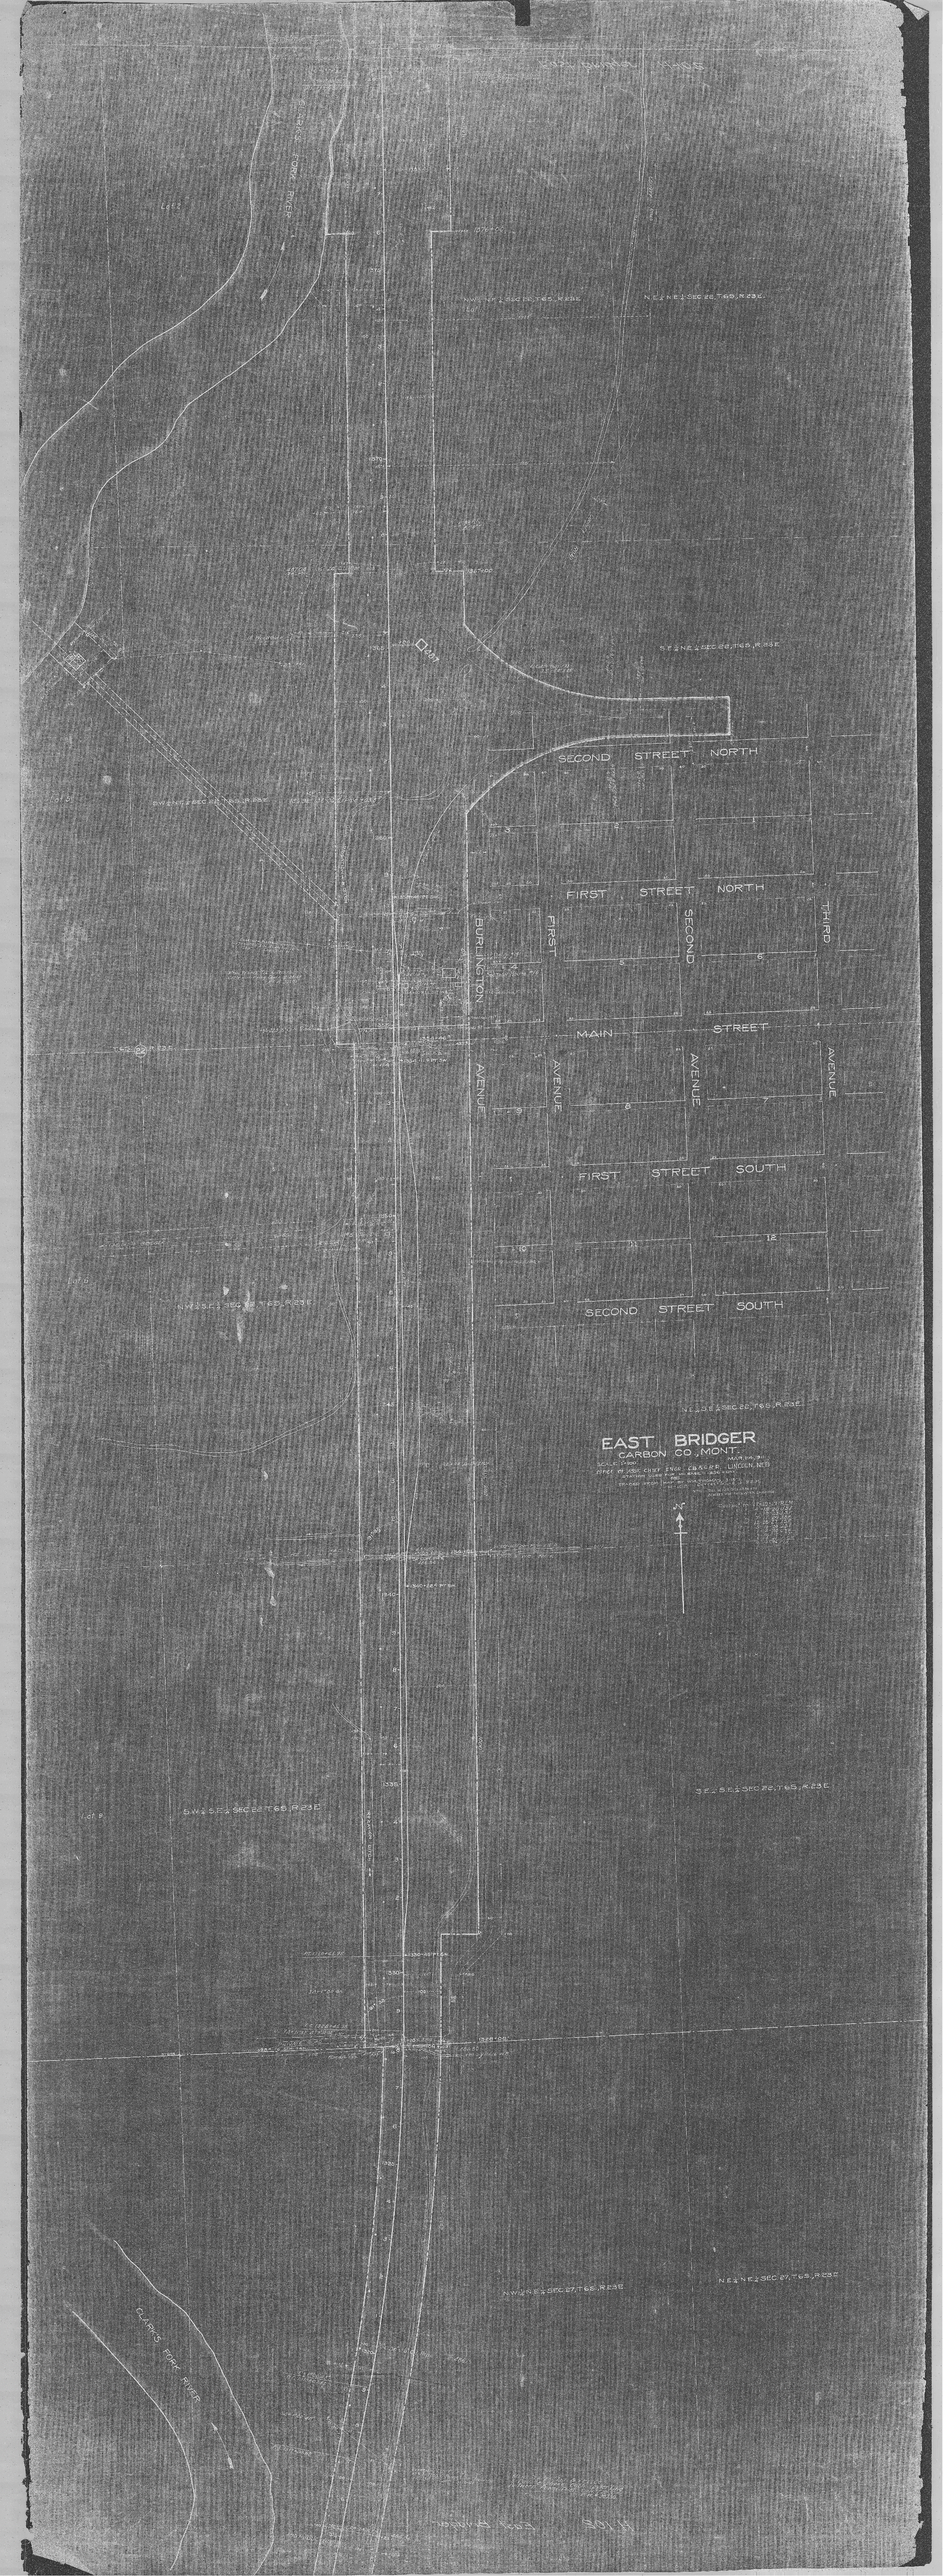
SECOND STREET NORTH
FIRST STREET NORTH
BURLINGTON AVENUE
FIRST AVENUE
SECOND AVENUE
THIRD AVENUE
MAIN STREET
FIRST STREET SOUTH
SECOND STREET SOUTH
EAST BRIDGER
CARBON CO., MONT.
DAM
CLARKS FORK RIVER