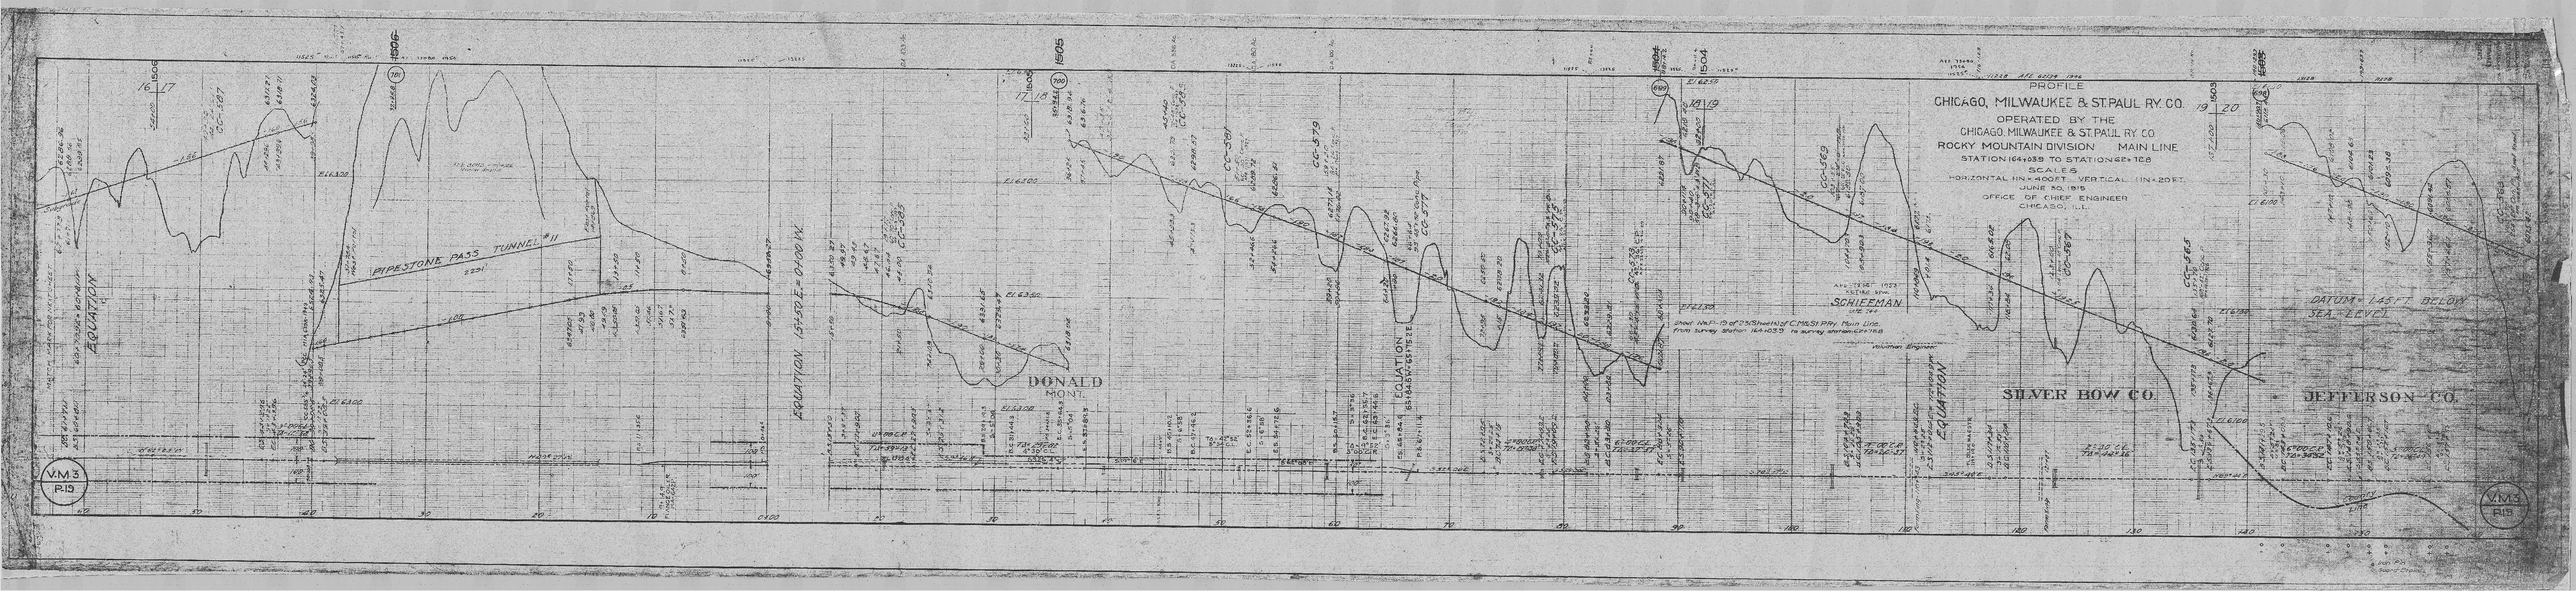
PROFILE
CHICAGO, MILWAUKEE & ST. PAUL RY. CO.
OPERATED BY THE
CHICAGO, MILWAUKEE & ST. PAUL RY. CO.
ROCKY MOUNTAIN DIVISION MAIN LINE
STATION 164+03.9 TO STATION 62+72.8
SCALES
HORIZONTAL 1IN.=400FT. VERTICAL 1IN.=20FT.
JUNE 30, 1915
OFFICE OF CHIEF ENGINEER
CHICAGO, ILL.
PIPESTONE PASS TUNNEL #11
EQUATION
DONALD
MONT.
SCHIEFMAN
SILVER BOW CO.
JEFFERSON CO.
DATUM = 1.45 FT. BELOW SEA LEVEL
V.M.3
P.19