Lo Lo Pass Line **Right of Way Plat**

**State of** Montana **County of** Missoula

Section 19 **Township** 12 N. **Range** 22 W. **of** Mont. Prin. **Meridian**

Scale 400 ft. / Inch

Note: Boundary of Right of Way denoted thus _ _ _ _

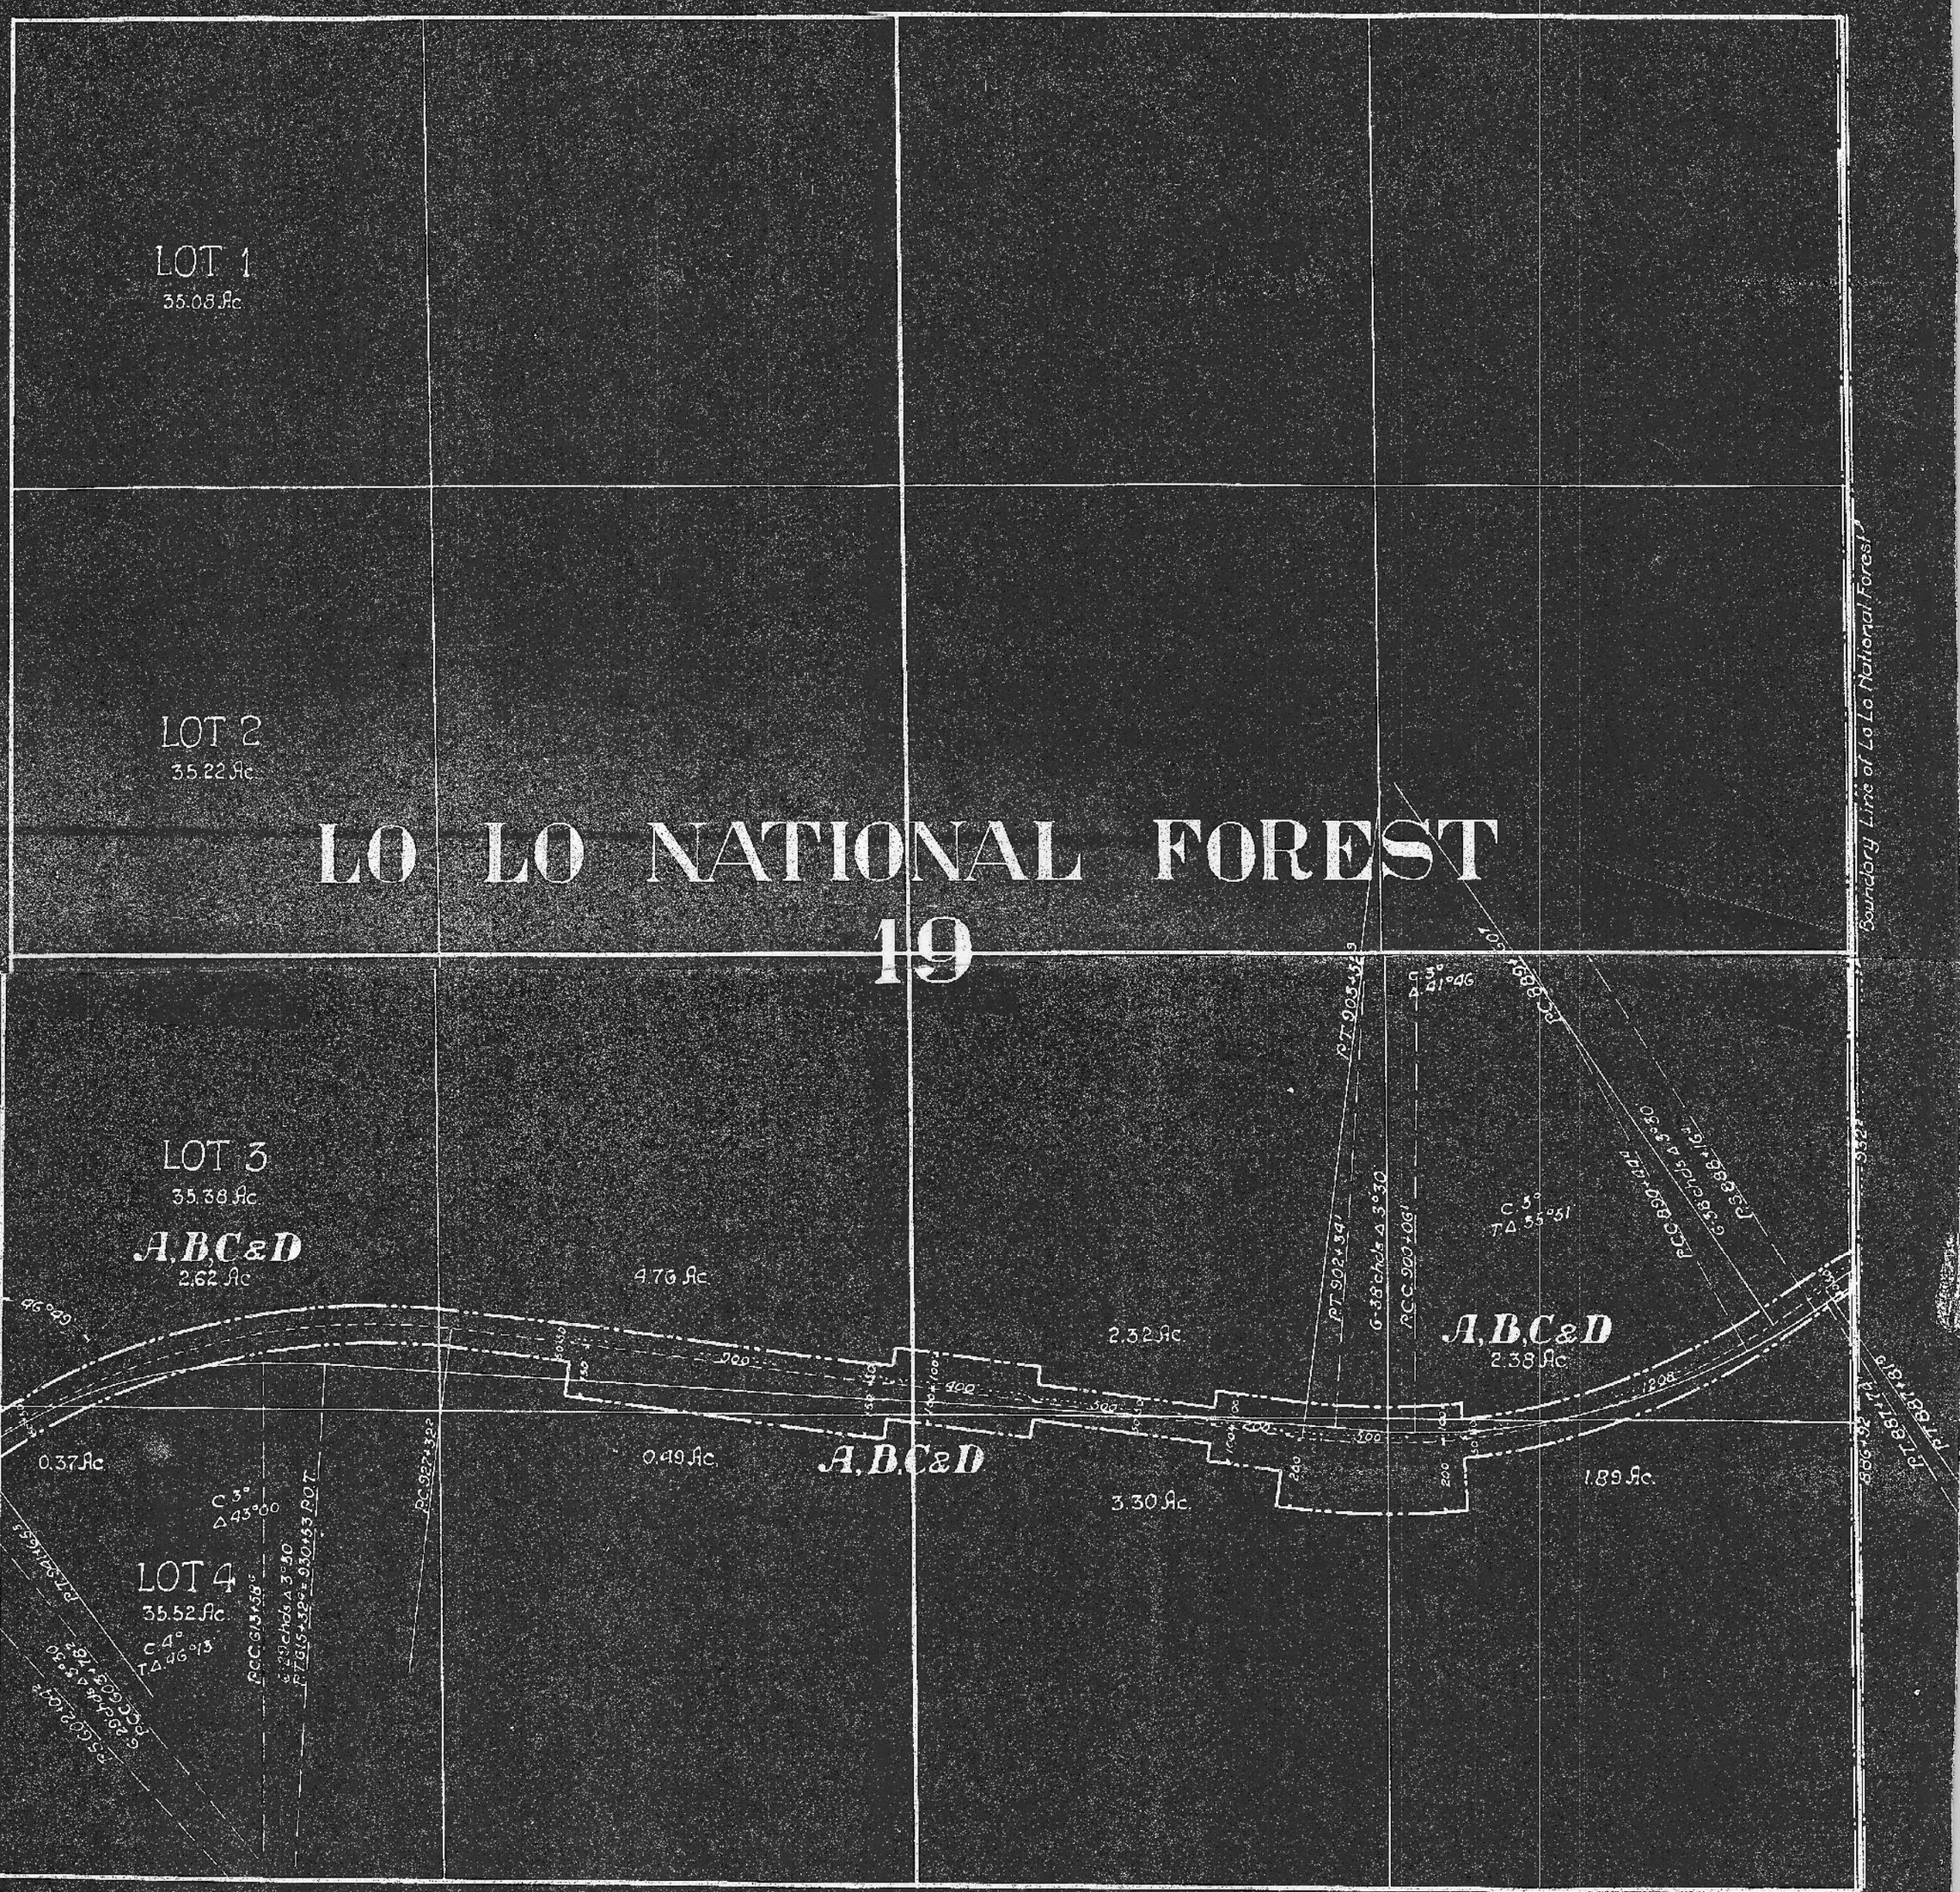


| | Deed No. | Grantor | Grantee | Title | Acres | Date | When and Where recorded | Brief Description | Cor. File | R/W Memo. |
|---|---|---|---|---|---|---|---|---|---|---|
| A | 47 | Anaconda Copper Mining Co. | C.S.L. Ry. Co. | Easement | 18.13 | Sept. 26-1910 | Oct. 11-1910 Bk. 57 Deeds P. 246 | R/W across S½ of Sec. | G623 | 558/10 |
| B | 43 | Big Blackfoot Lumber Co. | do | do | 18.13 | May 19-1910 | June 13-1910 Bk. 57 Deeds P. 117 | do | -7- G623 | 558/10 |
| C | 4 | Northern Pacific Ry. Co. | do | Wdr. Deed | 54.52 | May 29-1909 | June 30-1909 Bk. 49 Deeds P. 214 | 100' R/W across S½ of Sec. | | 542/09 |
| D | 44 | Clearwater Short Line Ry. | N.P. Ry. Co. | Q.C. Deed | 54.52 | Mar. 16-1910 | | do | -11- G623 | 556/10 |
| E | Title Memo. 600 | N. P. Ry. Co. claims no further interest in R/W and considers it as abandoned property. | | | | | | Dec. 20, 1929. | -2- 6623-1 | |
| F | | | | | | | | | | |
| G | | | | | | | | | | |
| H | | | | | | | | | | |
| I | | | | | | | | | | |
| J | | | | | | | | | | |
| K | | | | | | | | | | |