N.P.R.

Lo Lo Pass Line Right of Way Plat

State of Montana County of Missoula

Section 5 Township 11 N Range 20 W of Mont. Prin. Meridian

Scale 400 ft. 1 Inch

Note: Boundary of Right of Way delineated thus

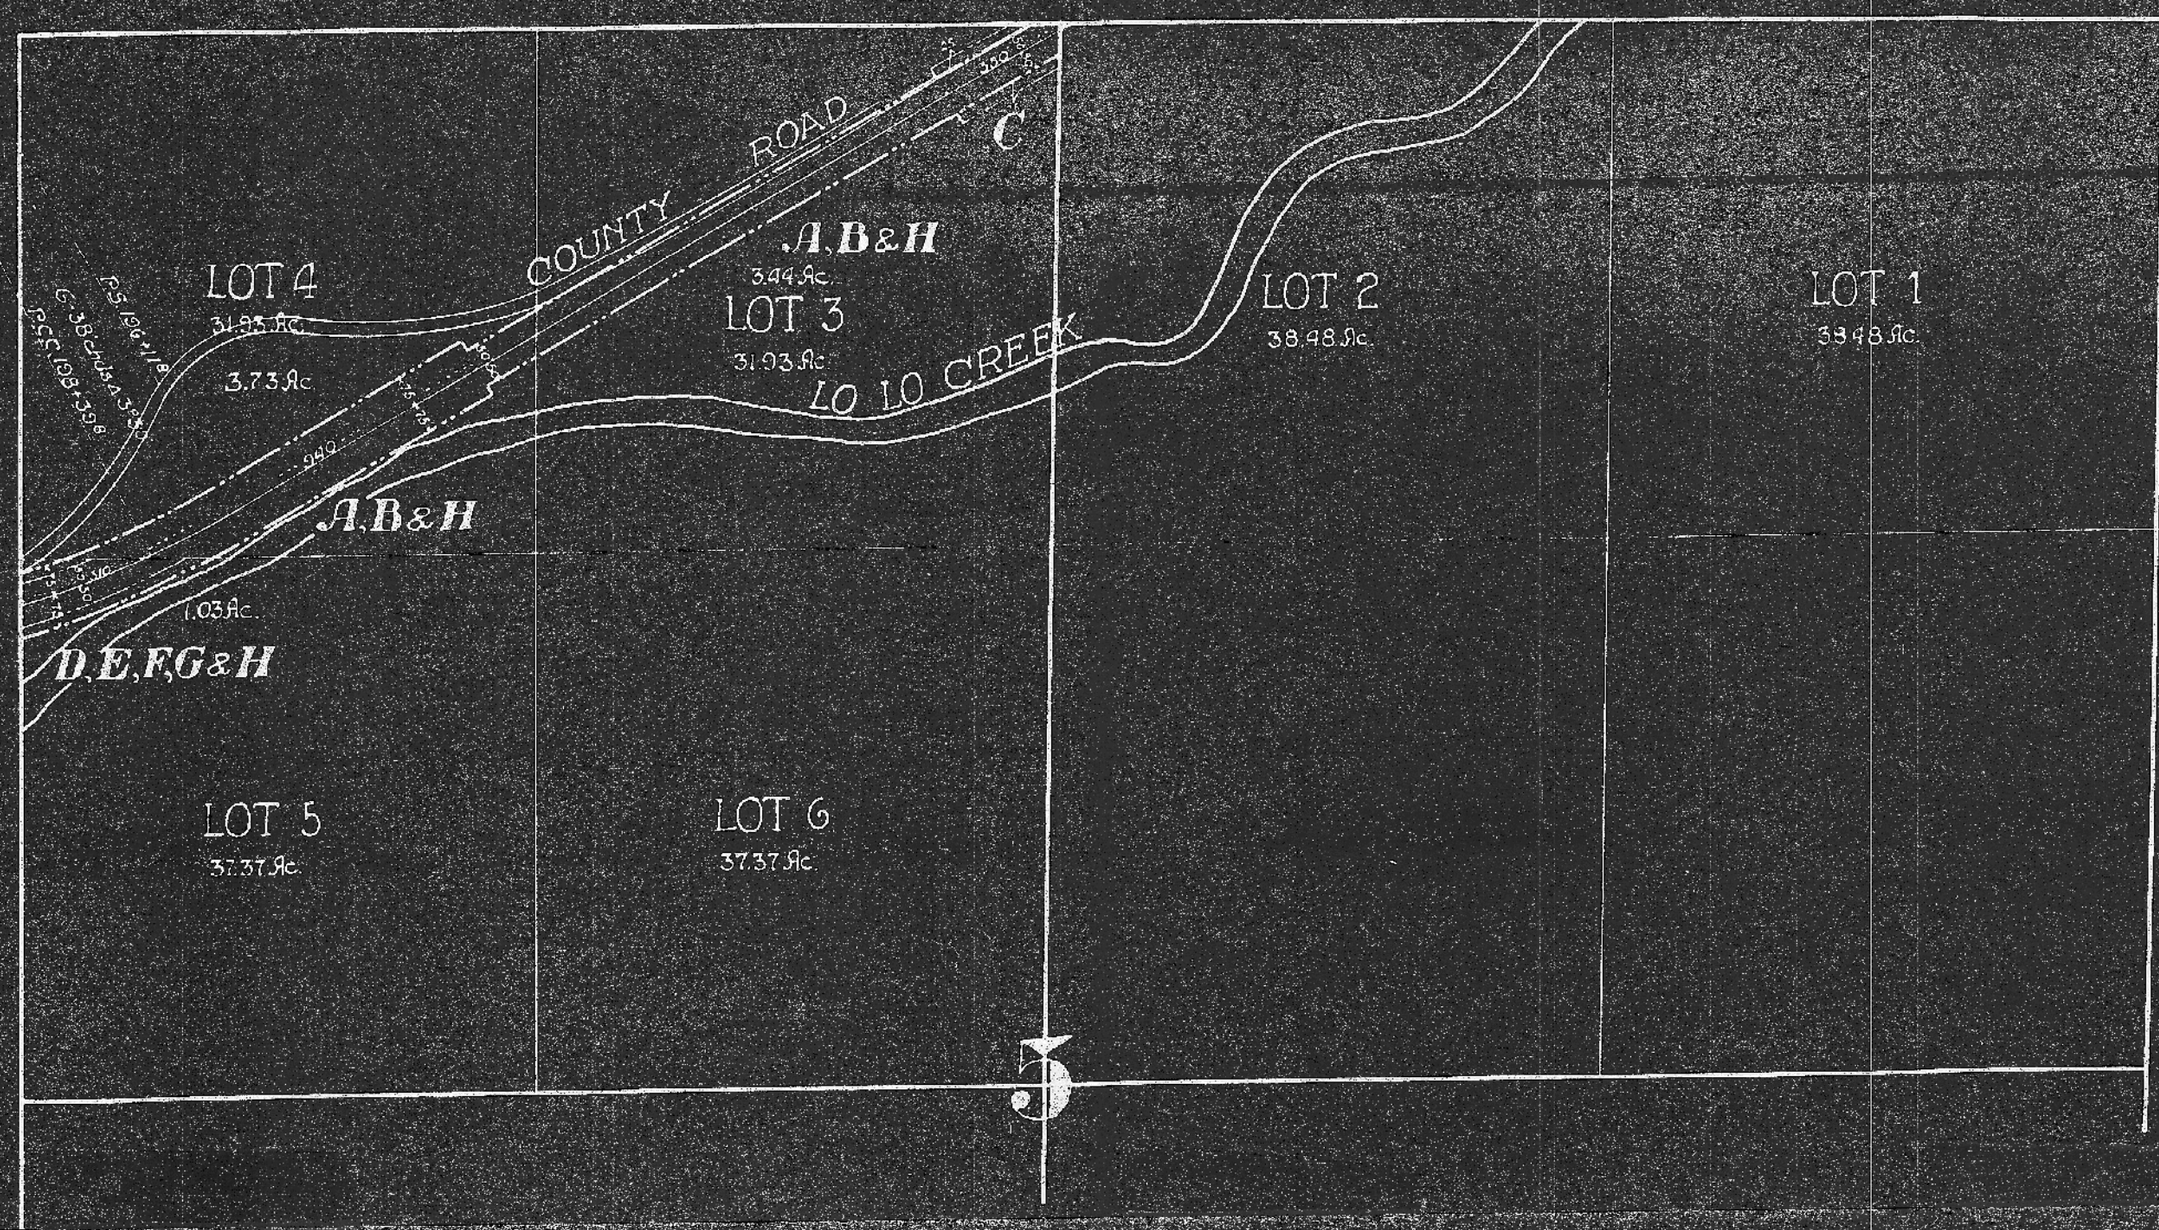

	Deed No.	Grantor	Grantee	Title	Acres	Date	When and Where recorded	Brief Description	Cor. File	R/W Memo.
A	11	Northern Pacific Ry. Co.	C.S.L. Ry. Co.	War Deed	7.17	June 29-1909	July 26-1909 Bk. 28 Deeds P. 26	100' R/w over Lots 3+4 & add'l 25' strips in Lot 4	G623	725/09
B	45	do	do	do	20.53	April 1-1910	June 8-1910 Bk. 57 Deeds P. 113	do	G623	557/10
C	33	do	do	do	0.39	July 29-1909	Sept. 20-1909 Bk. 49 Deeds 332-33	Add'l 25' strips in Lot 3	G623	916/09
D	43	Big Blackfoot Lumber Co.	do	Easement	1.03	May 19-1910	June 13-1910 Bk. 57 Deeds P. 117	150' R/w over Lot 5	G623	558/10
E	3	Northern Pacific Ry. Co.	do	War Deed	13.20	May 15-1909	June 28-1909 Bk. 49 Deeds P. 212	100' R/w over Lot 5		430/09
F	32	do	do	do	0.34	July 26-1909	Sept. 20-1909 Bk. 49 Deeds P. 333	Add'l 25' strips in Lot 5	G623	917/09
G	47	Anaconda Copper Mining Co.	do	Easement	1.03	Sept. 26-1910	Oct. 11-1910 Bk. 57 Deeds P. 246	150' R/w over Lot 5	G623	559/10
H	42	Clearwater Short Line Ry. Co.	N.P. Ry. Co.	QC Deed	8.56	Mar. 2-1910		Same as conveyed by Deeds #3, 11, 32, 33	G623	660/11
I	Title Memo 600	N.P. Ry. Co. claims no further interest in R/W and considers it as abandoned property.						Dec. 20, 1920	6623-1	
J										
K										
L										
M										

C.E.D. Mar. 16