N.P.R.

Lo Lo Pass Line Right of Way Plat

State of Montana County of Missoula

Section 6 Township 11 N. Range 20 W of Mont. Prin. Meridian

Scale 400 ft. 1 Inch

Note: Boundary of Right of Way denoted thus. — — —

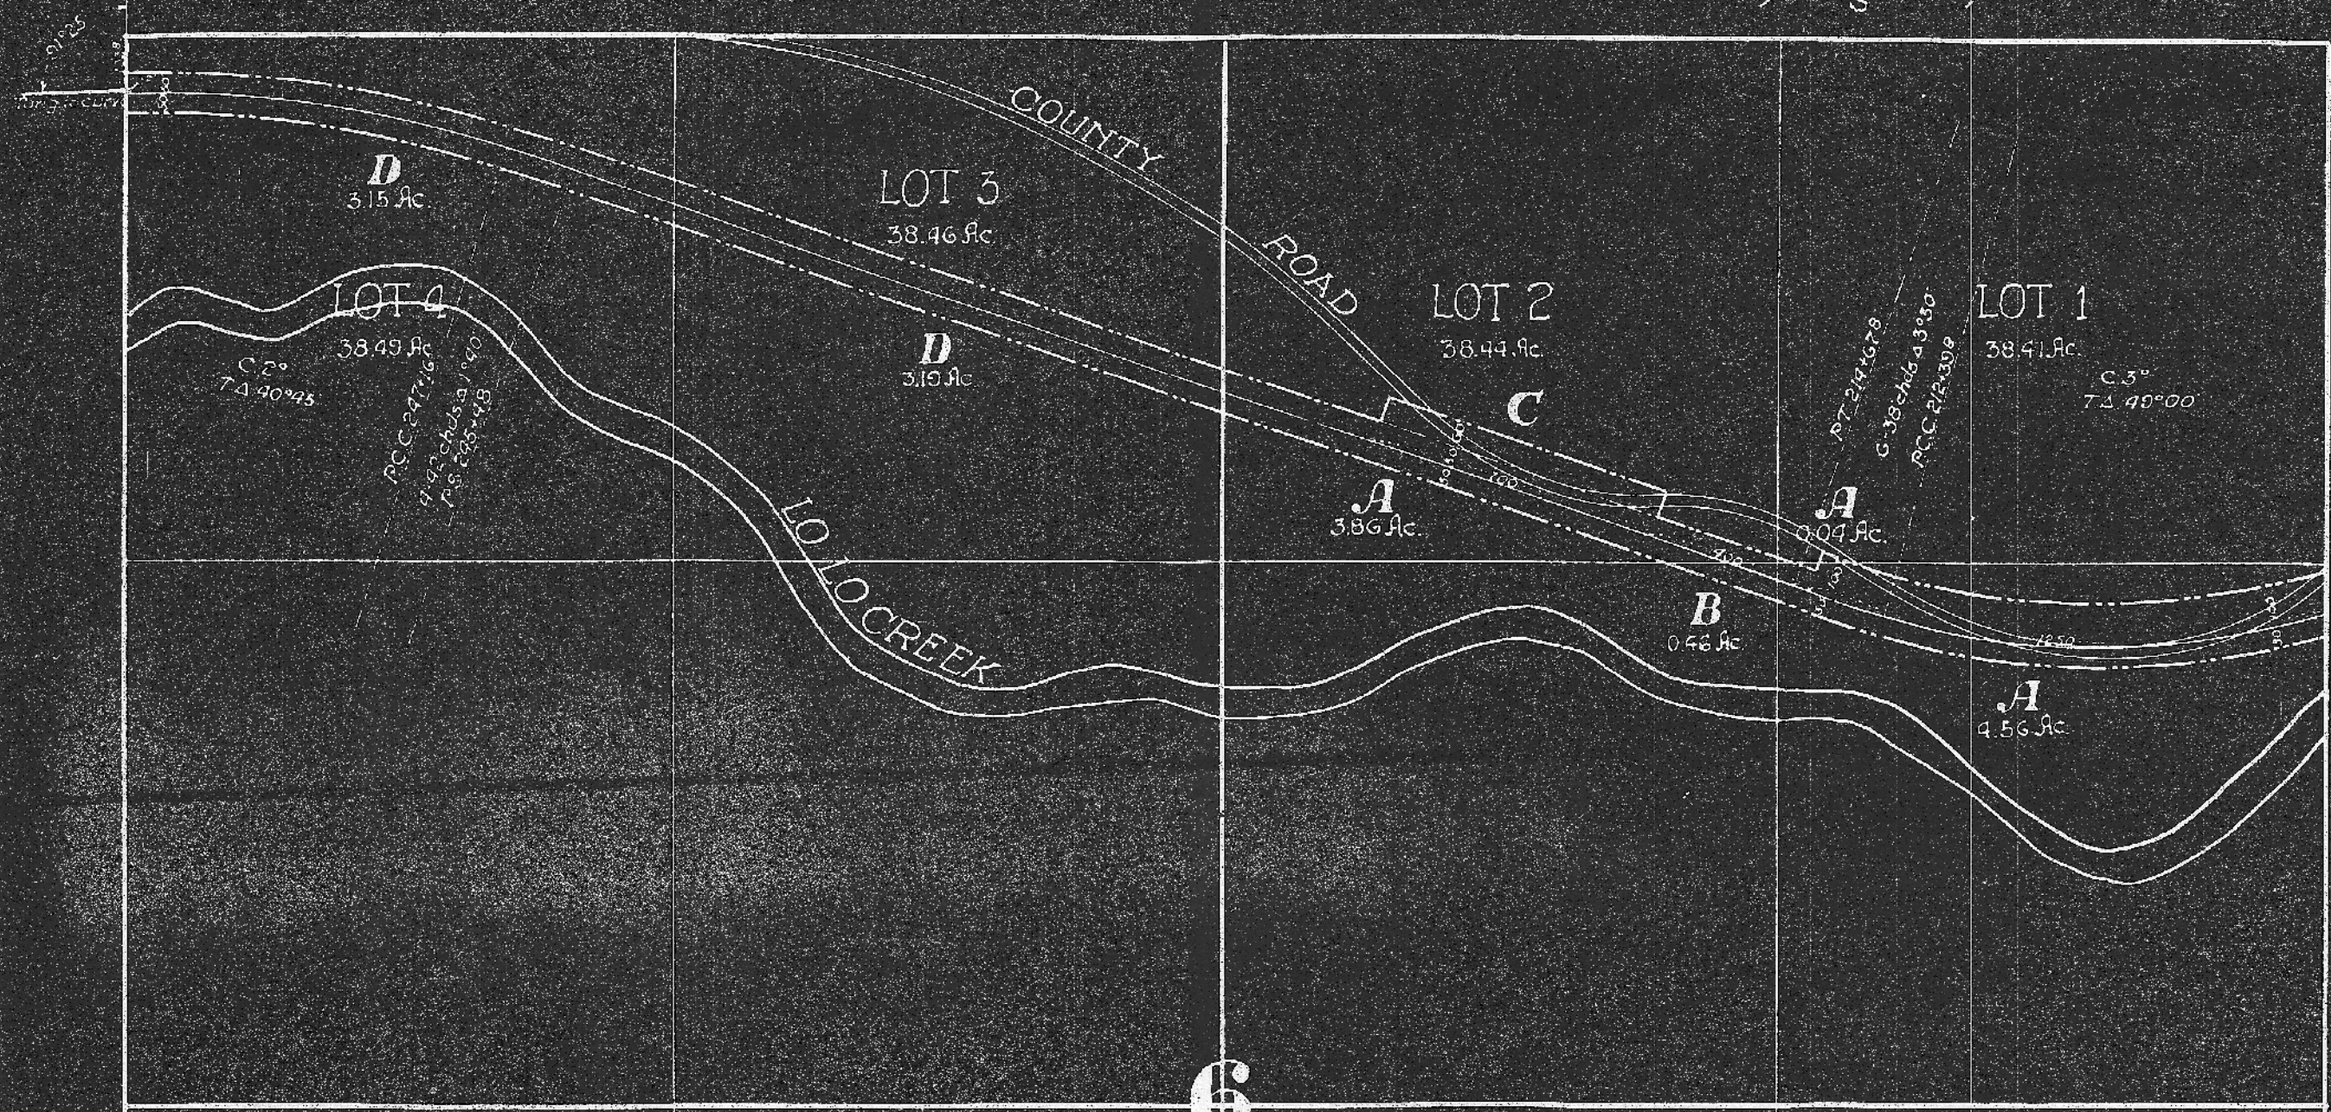

6

	Deed No.	Grantor	Grantee	Title	Acres	Date	When and Where recorded	Brief Description	Cor. File	R/W Memo.
A	9	Robert Peel et ux.	C.S.L.Ry.Co.	War. Deed	7.50	June 10-09	June 25-1909 Bk. 49 Deeds P. 207	100' R/W across SE¼ NE¼ Lots 1 & 2 and add'l 50 strip in E½ NE¼	6623 -8-	641/ /09
B	25	do	do	do	0.46	Aug. 7-09	Aug. 7-1909 Bk. 49 Deeds P. 257	100' R/W across portion of SW¼ NE¼	6623	853/ /09
C	37	do	do	do	0.96	Nov. 9-09	Nov. 10-1909 Bk. 49 Deeds P. 426	Add'l 60' strip in NW¼ NE¼	6623	1137/ /09
D	10	Peter Thompson et ux	do	do		July 14-09	July 26-1909 Bk. 49 Deeds P. 243	100' R/W across N½ NW¼	6623 -2-	718/ /09
E	Title Memo 600	N. P. Ry. Co. claims no further interest in R/W and considers it as abandoned property.						Dec. 20, 1929.	6623-1	
F										
G										
H										
I										
J										
K										
L										
M										

C.F.D. Mar. 15