N.P.R.

Lo Lo Pass Line **Right of Way Plat**

State of Montana **County of** Missoula

Section 1 **Township** 11 N. **Range** 21 W. **of** Mont. Prin. **Meridian**

Scale 400 ft. 1 Inch

Note: Boundary of Right of Way denoted thus

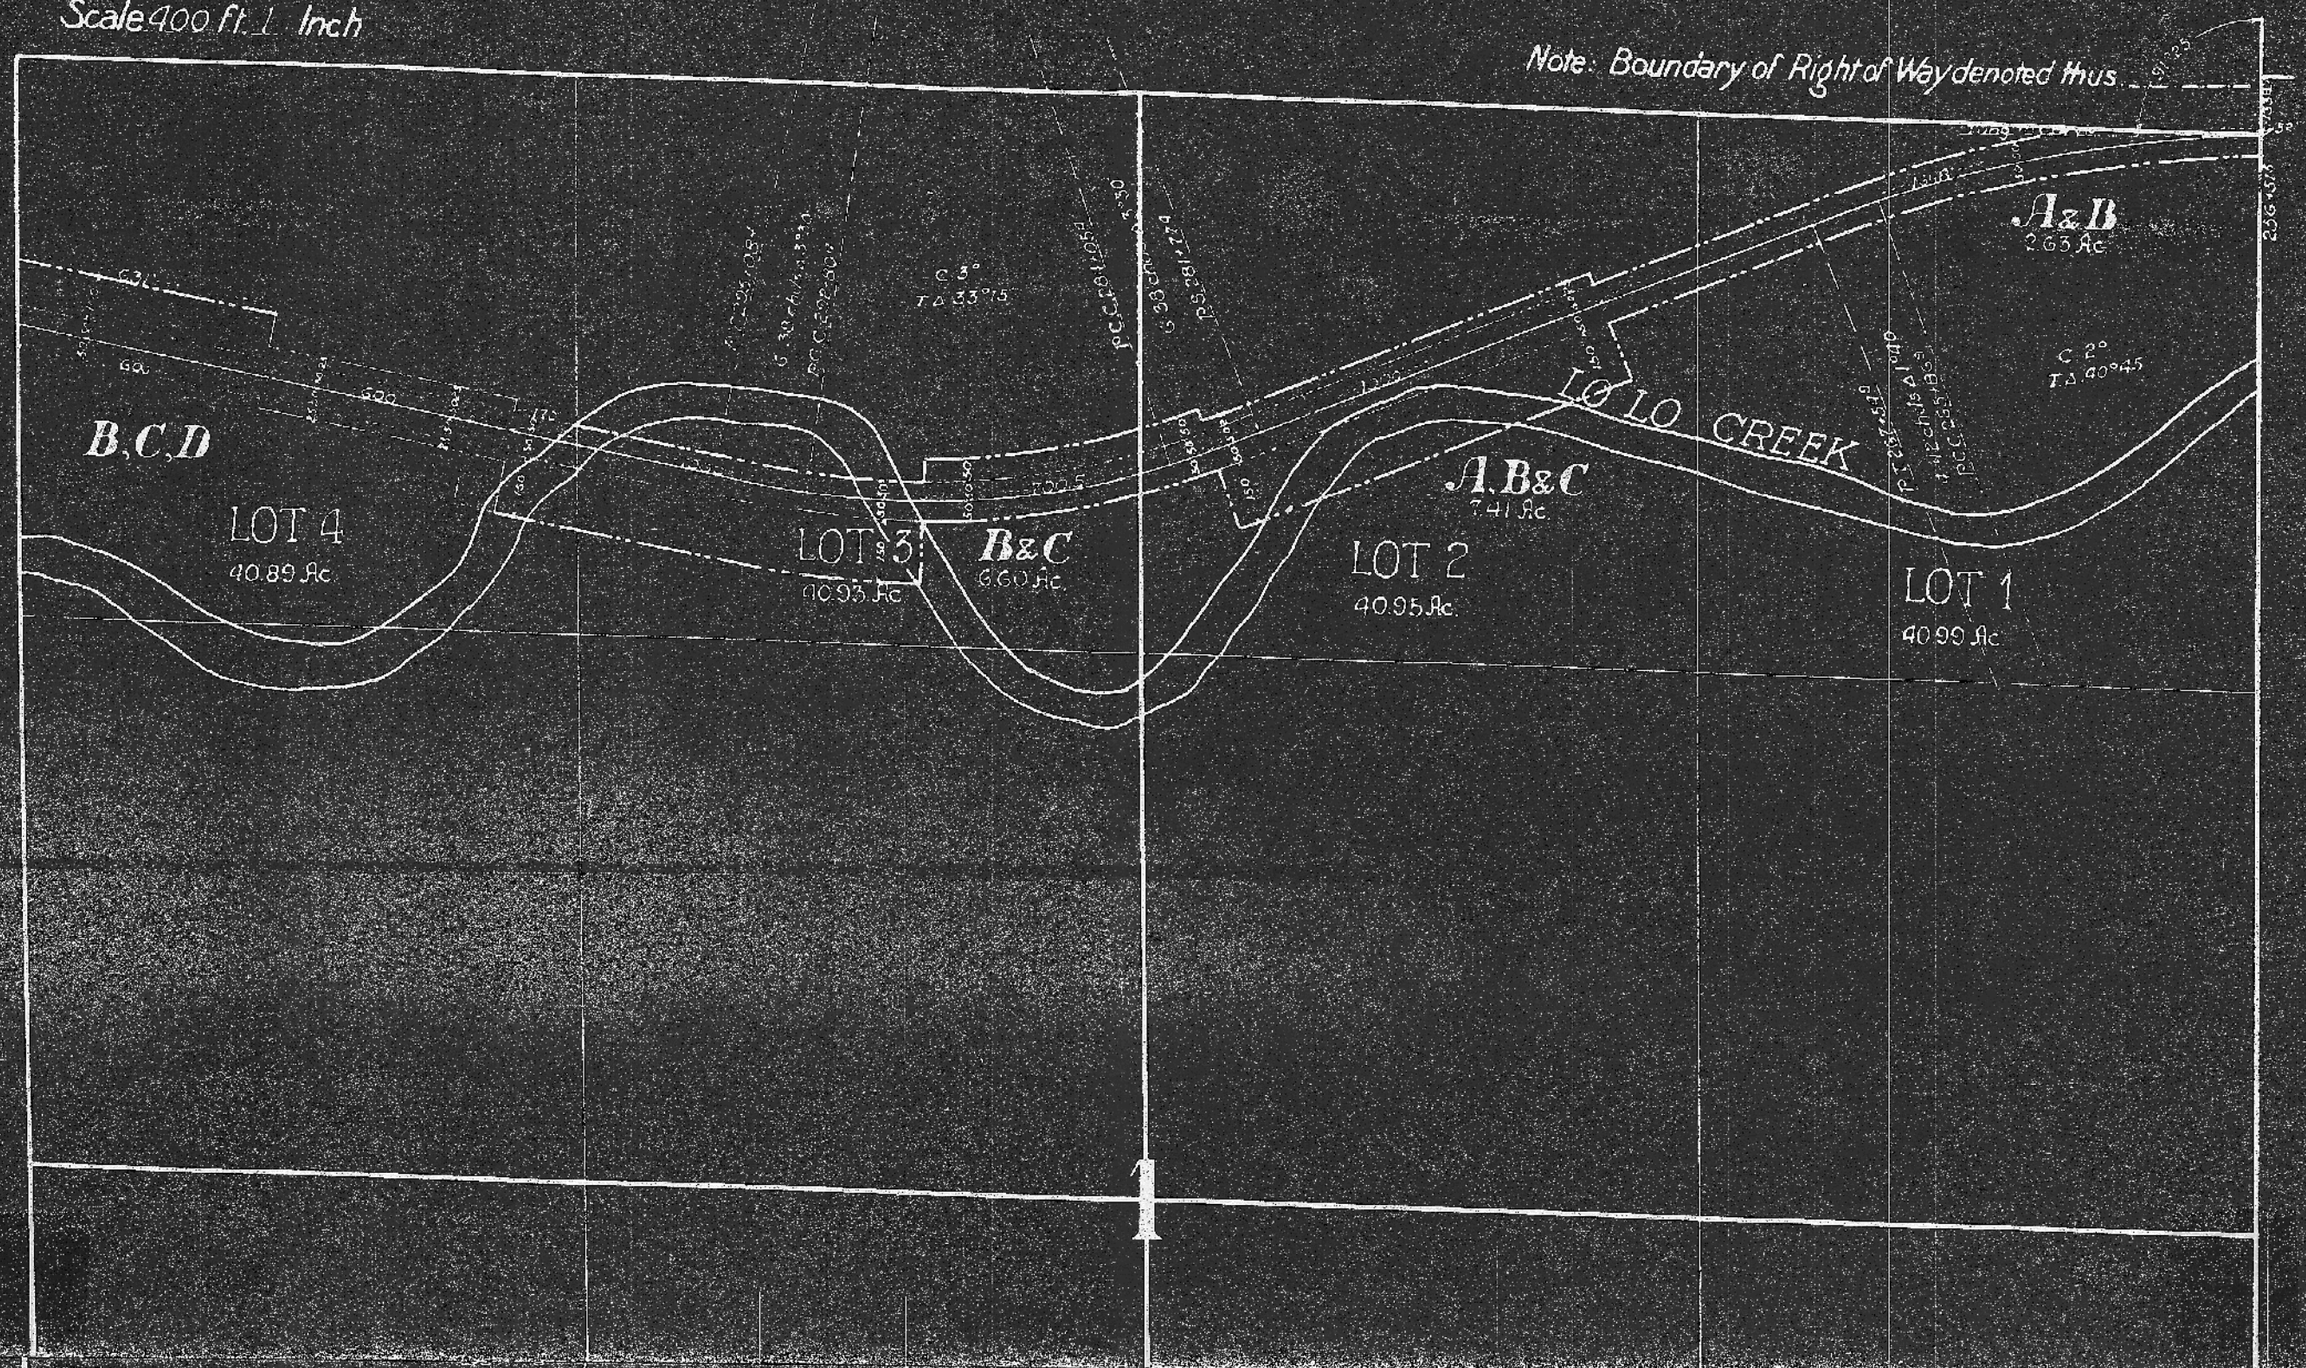

	Deed No.	Grantor	Grantee	Title	Acres	Date	When and Where recorded	Brief Description	Cor. File	R/W Memo.
A	10	Peter Thompson et ux.	C.S.L. Ry. Co.	Q.C. Deed		July 19-1909	July 26-1909 Bk 49 Deeds P 243	100' R/w over N½ NE¼ with add'l 150', 150' & 25' strips	6623	718/09
B	3	Northern Pacific Ry. Co.	do	War Deed	13.20	May 15-1909	June 28-1909 Bk 49 Deeds P 212	100' R/w across Lots 1, 2, 3 & 4		430/09
C	31	do	do	do	10.43	July 26-1909	Sept. 30-1909 Bk 49 Deeds P 354	Add'l R/w across Lots 2, 3 & 4	-11- 6623	915/09
D	50	Thomas E. Maggee et ux.	do	Decree	6.25	Feb. 19-1913		R/w across Lot 4	-11A- 6623	
E	Title Memo. 600	N.P. Ry. Co. claims no further interest in R/W and considers it as abandoned property.						Dec. 20, 1929.	-2- 6623-1	
F										
G										
H										
I										
J										
K										
L										
M										

C.F.D. Apr. 15