N.P.R.

Lo Lo Pass Line **Right of Way Plat**

State of Montana **County of** Missoula

Section 2 **Township** 11 N. **Range** 21 W. **of** Mont. Prin. **Meridian**

Scale 400 ft. 1 Inch

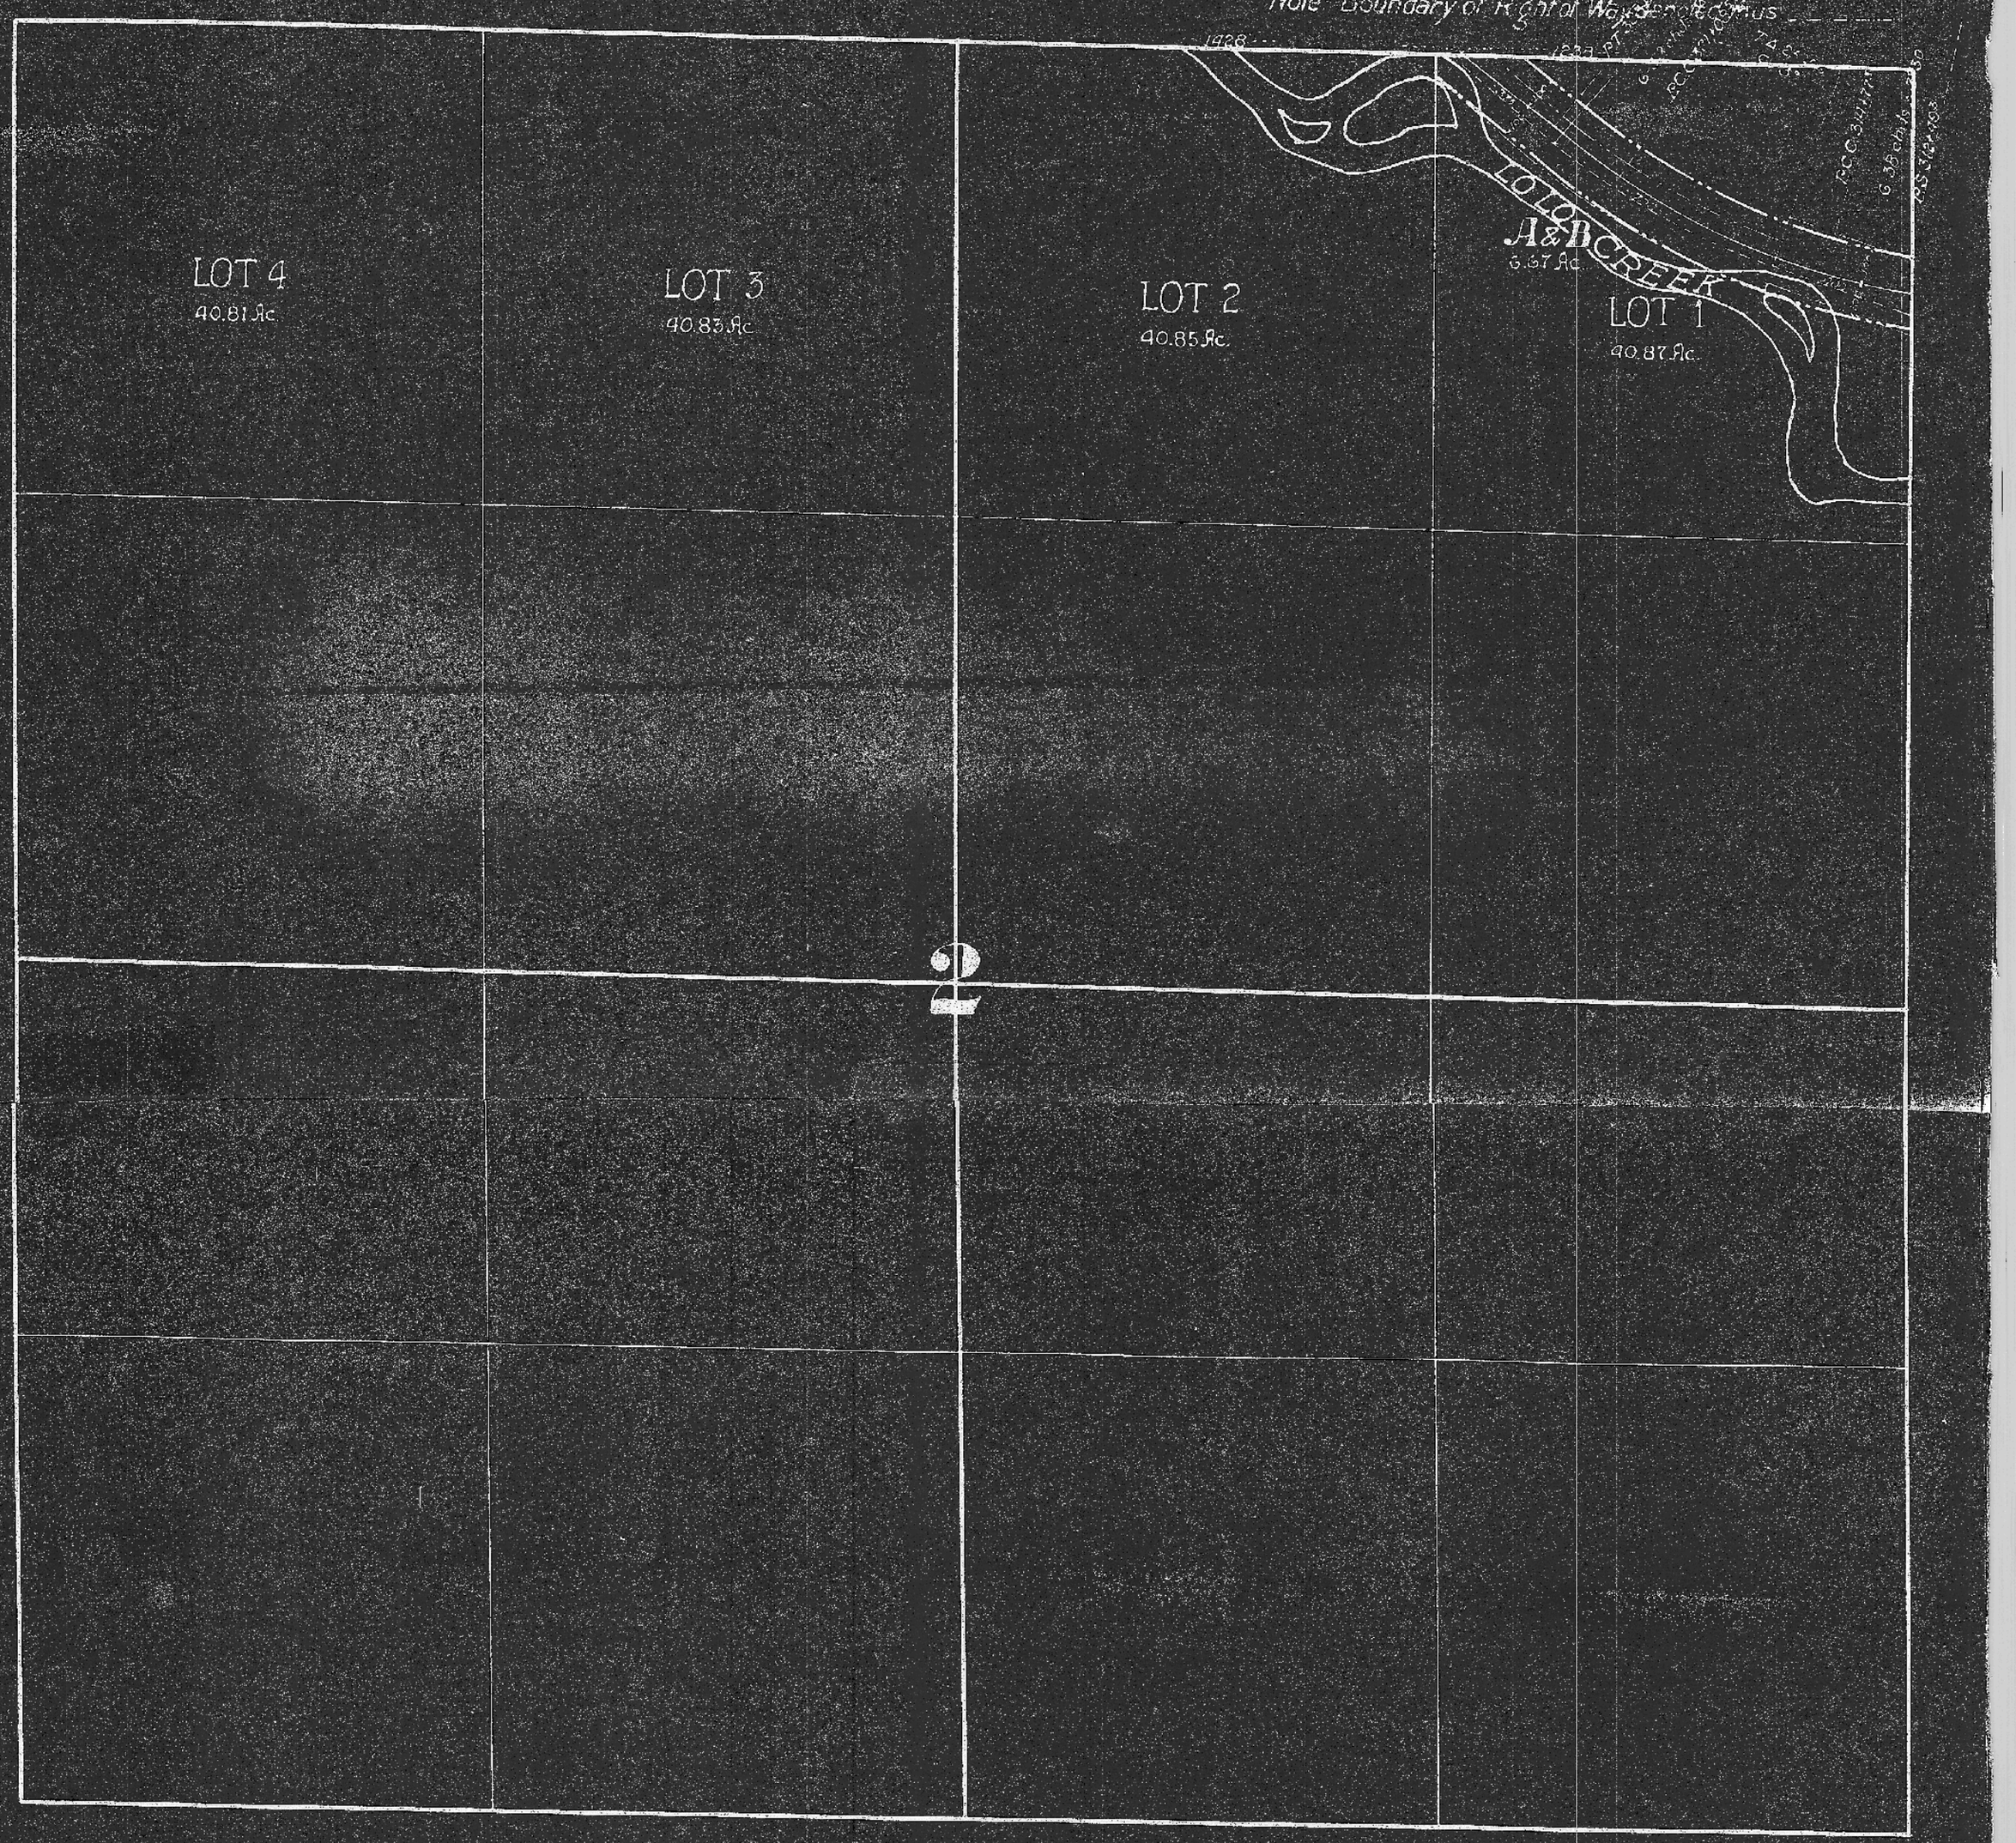

	Deed No.	Grantor	Grantee	Title	Acres	Date	When and Where recorded	Brief Description	Cor. File	R/W Memo
A	46	Thomas E. Magee et ux	C.S.L. Ry Co.	Decree	5.55	Feb. 19-1913		100' R/w over NE¼NE¼ with add'l 100 & 25 strips	-11- 6623	
B	20	U.S. Government	do.	Act of Cong.		Mar. 3-1875		200' R/w over NE¼NE¼	-11- 6623	659/11
C	Title Memo 600	N.P. Ry Co. claims no further interest in R/W and considers it as abandoned property.						Dec. 20, 1929.	-2- 6623-1	
D										
E										
F										
G										
H										
I										
J										
K										
L										
M										