N.P.R.

Lo Lo Pass Line Right of Way Plat

State of Montana County of Missoula

Section 34 Township 12 N. Range 21 W. of Mont. Prin. Meridian

Scale 400 ft. 1 Inch

Note: Boundary of Right of Way denoted thus _ _ _ _

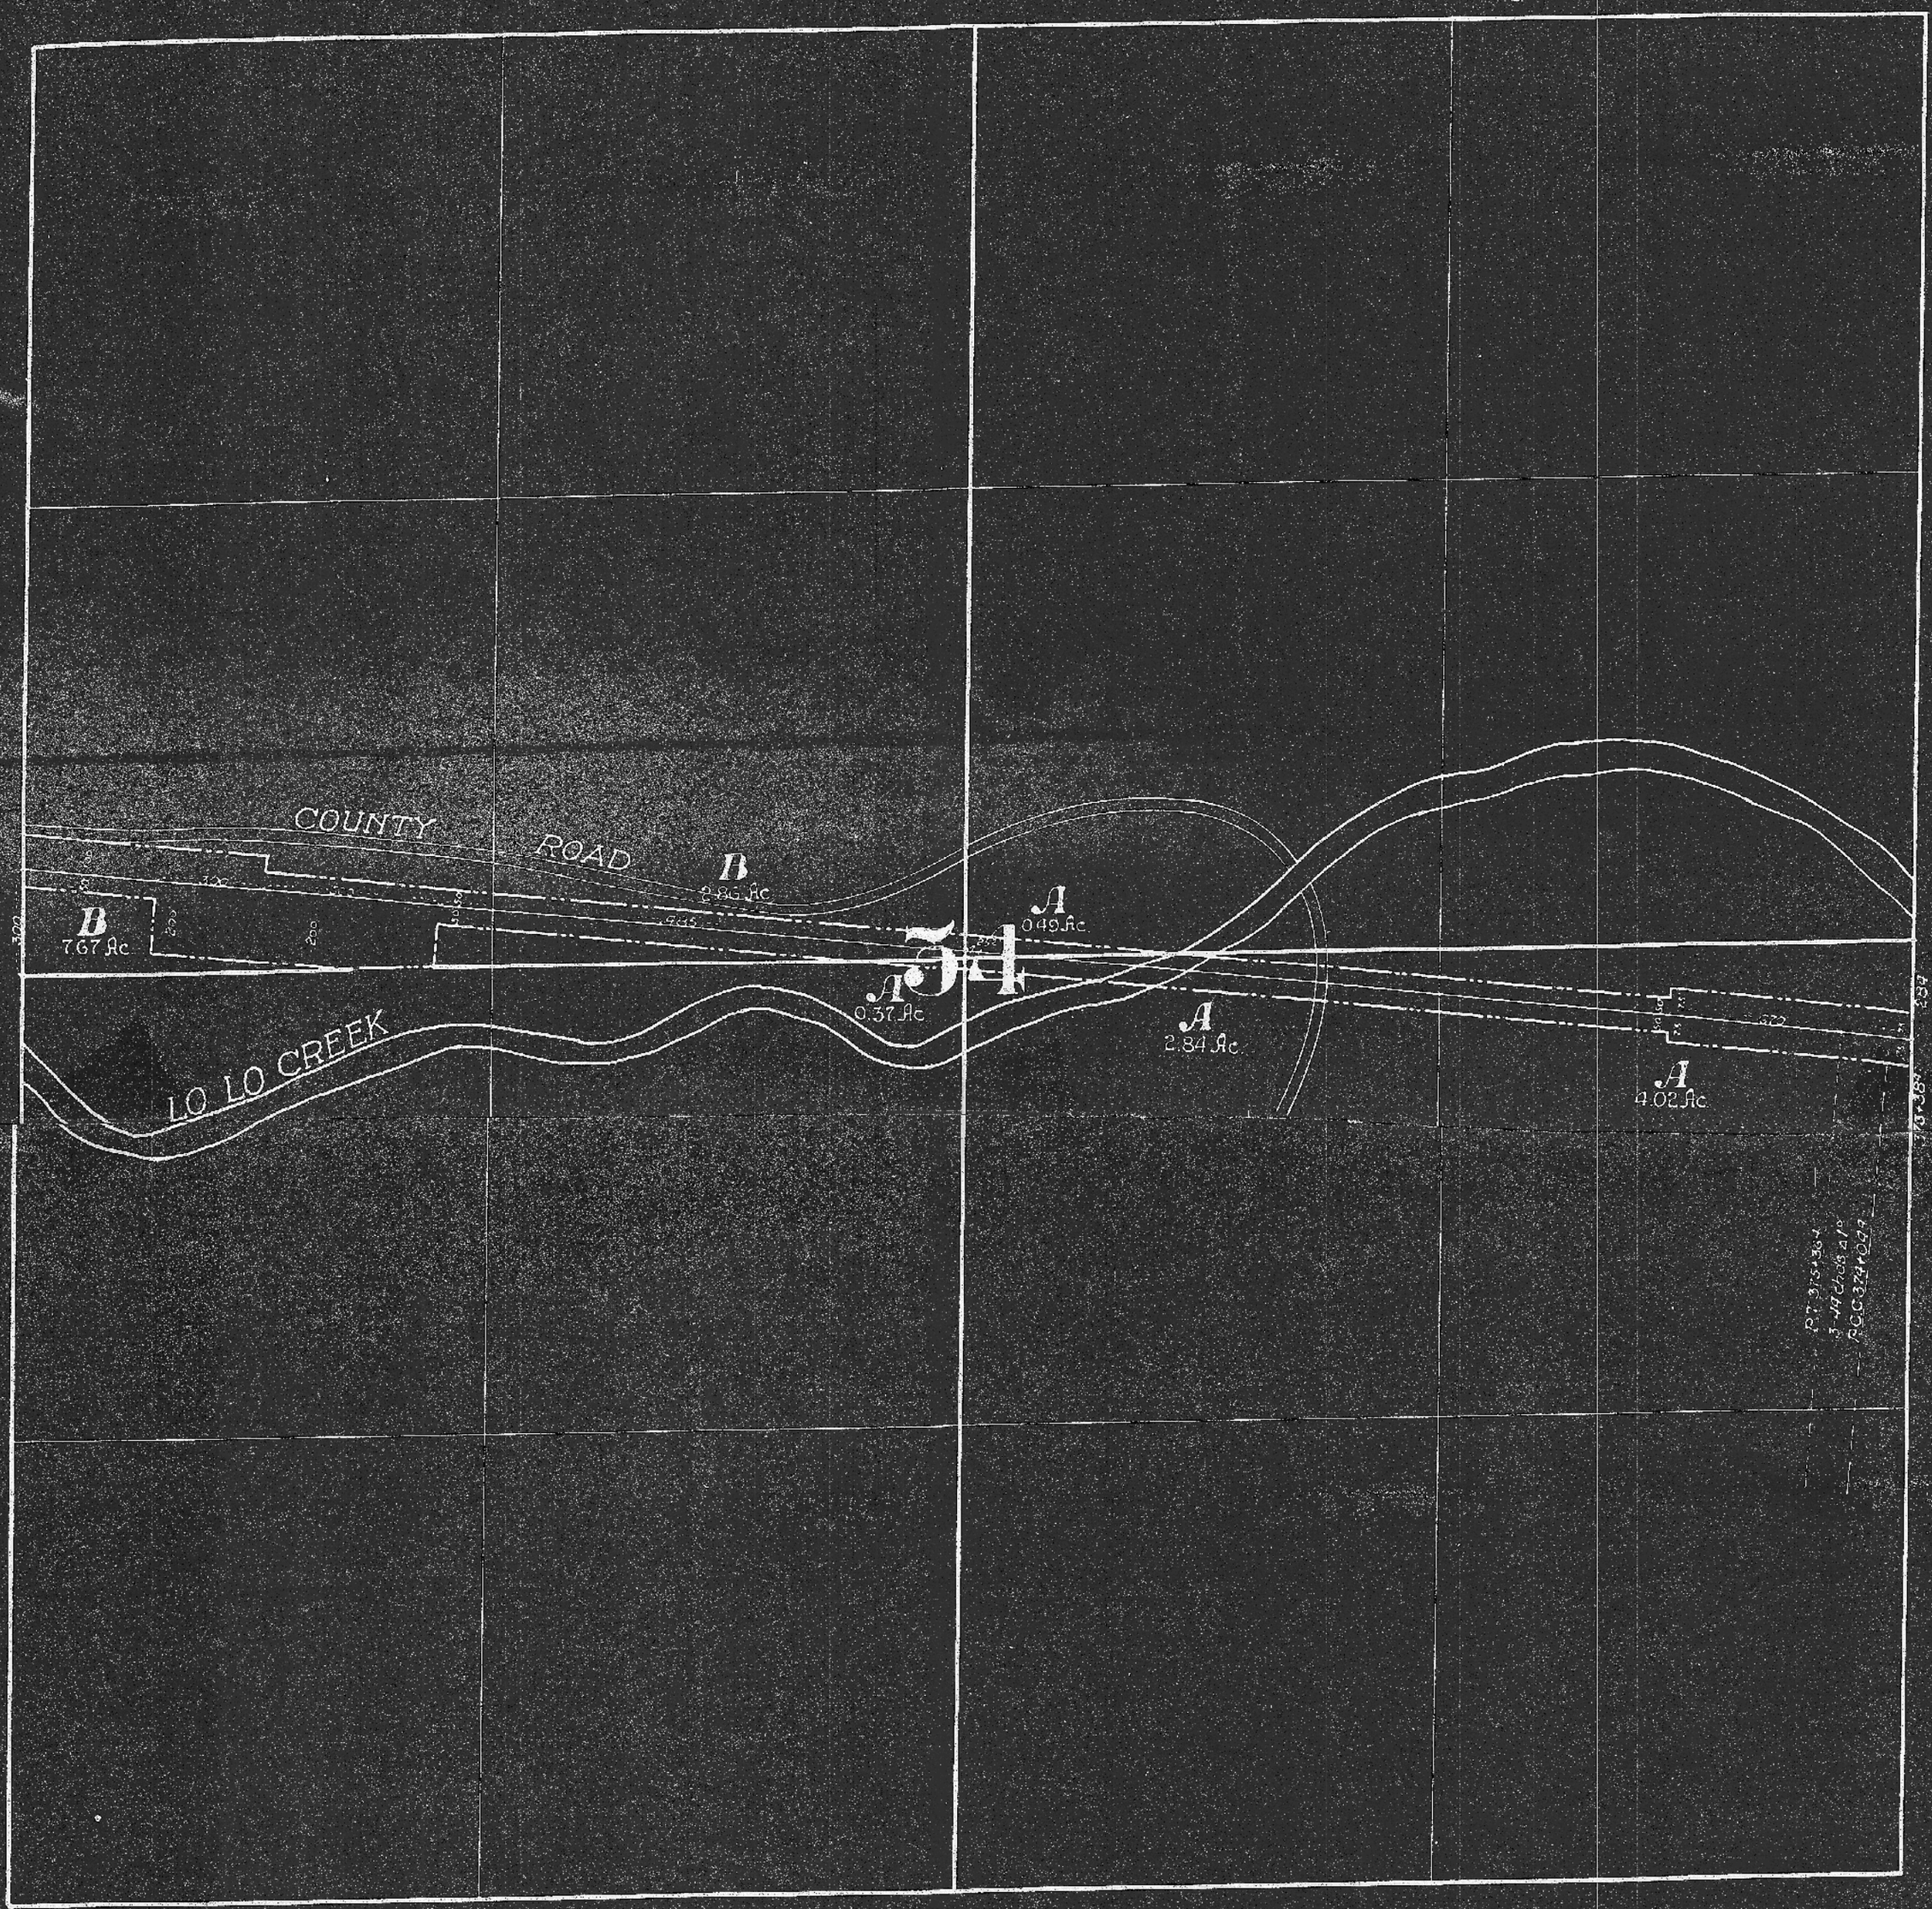

	Deed No.	Grantor	Grantee	Title	Acres	Date	When and Where recorded	Brief Description	Cor. File	R/W Memo.
A	15	Robert P. Anderson	C.S.L. Ry. Co.	War Deed	7.72	Jan. 10-1911	Jan. 12-1911 Bk. 57 Deeds P. 389	100' R/W over N½ S½ SW¼ NE¼ & add'l 25' strips	-15- 6623	84/11
B	7	George G. Price	do	do	10.53	May 29-1909	May 29-1909 Bk. 46 Deeds P. 584	R/W across S½ NW¼	6623	5-4/09
C	Title Memo 600	N.P. Ry. Co. claims no further interest in R/W and considers it as abandoned property						Dec. 20, 1929	-2- 6623-1	
D										
E										
F										
G										
H										
I										
J										
K										