N.P.R.

Lo Lo Pass Line **Right of Way Plat**

State of Montana **County of** Missoula

Section 33 **Township** 12 N **Range** 21 W **of** Mont. Prin. **Meridian**

Scale 400 ft. 1 Inch

Note: Boundary of Right of Way denoted thus _ _ _ _

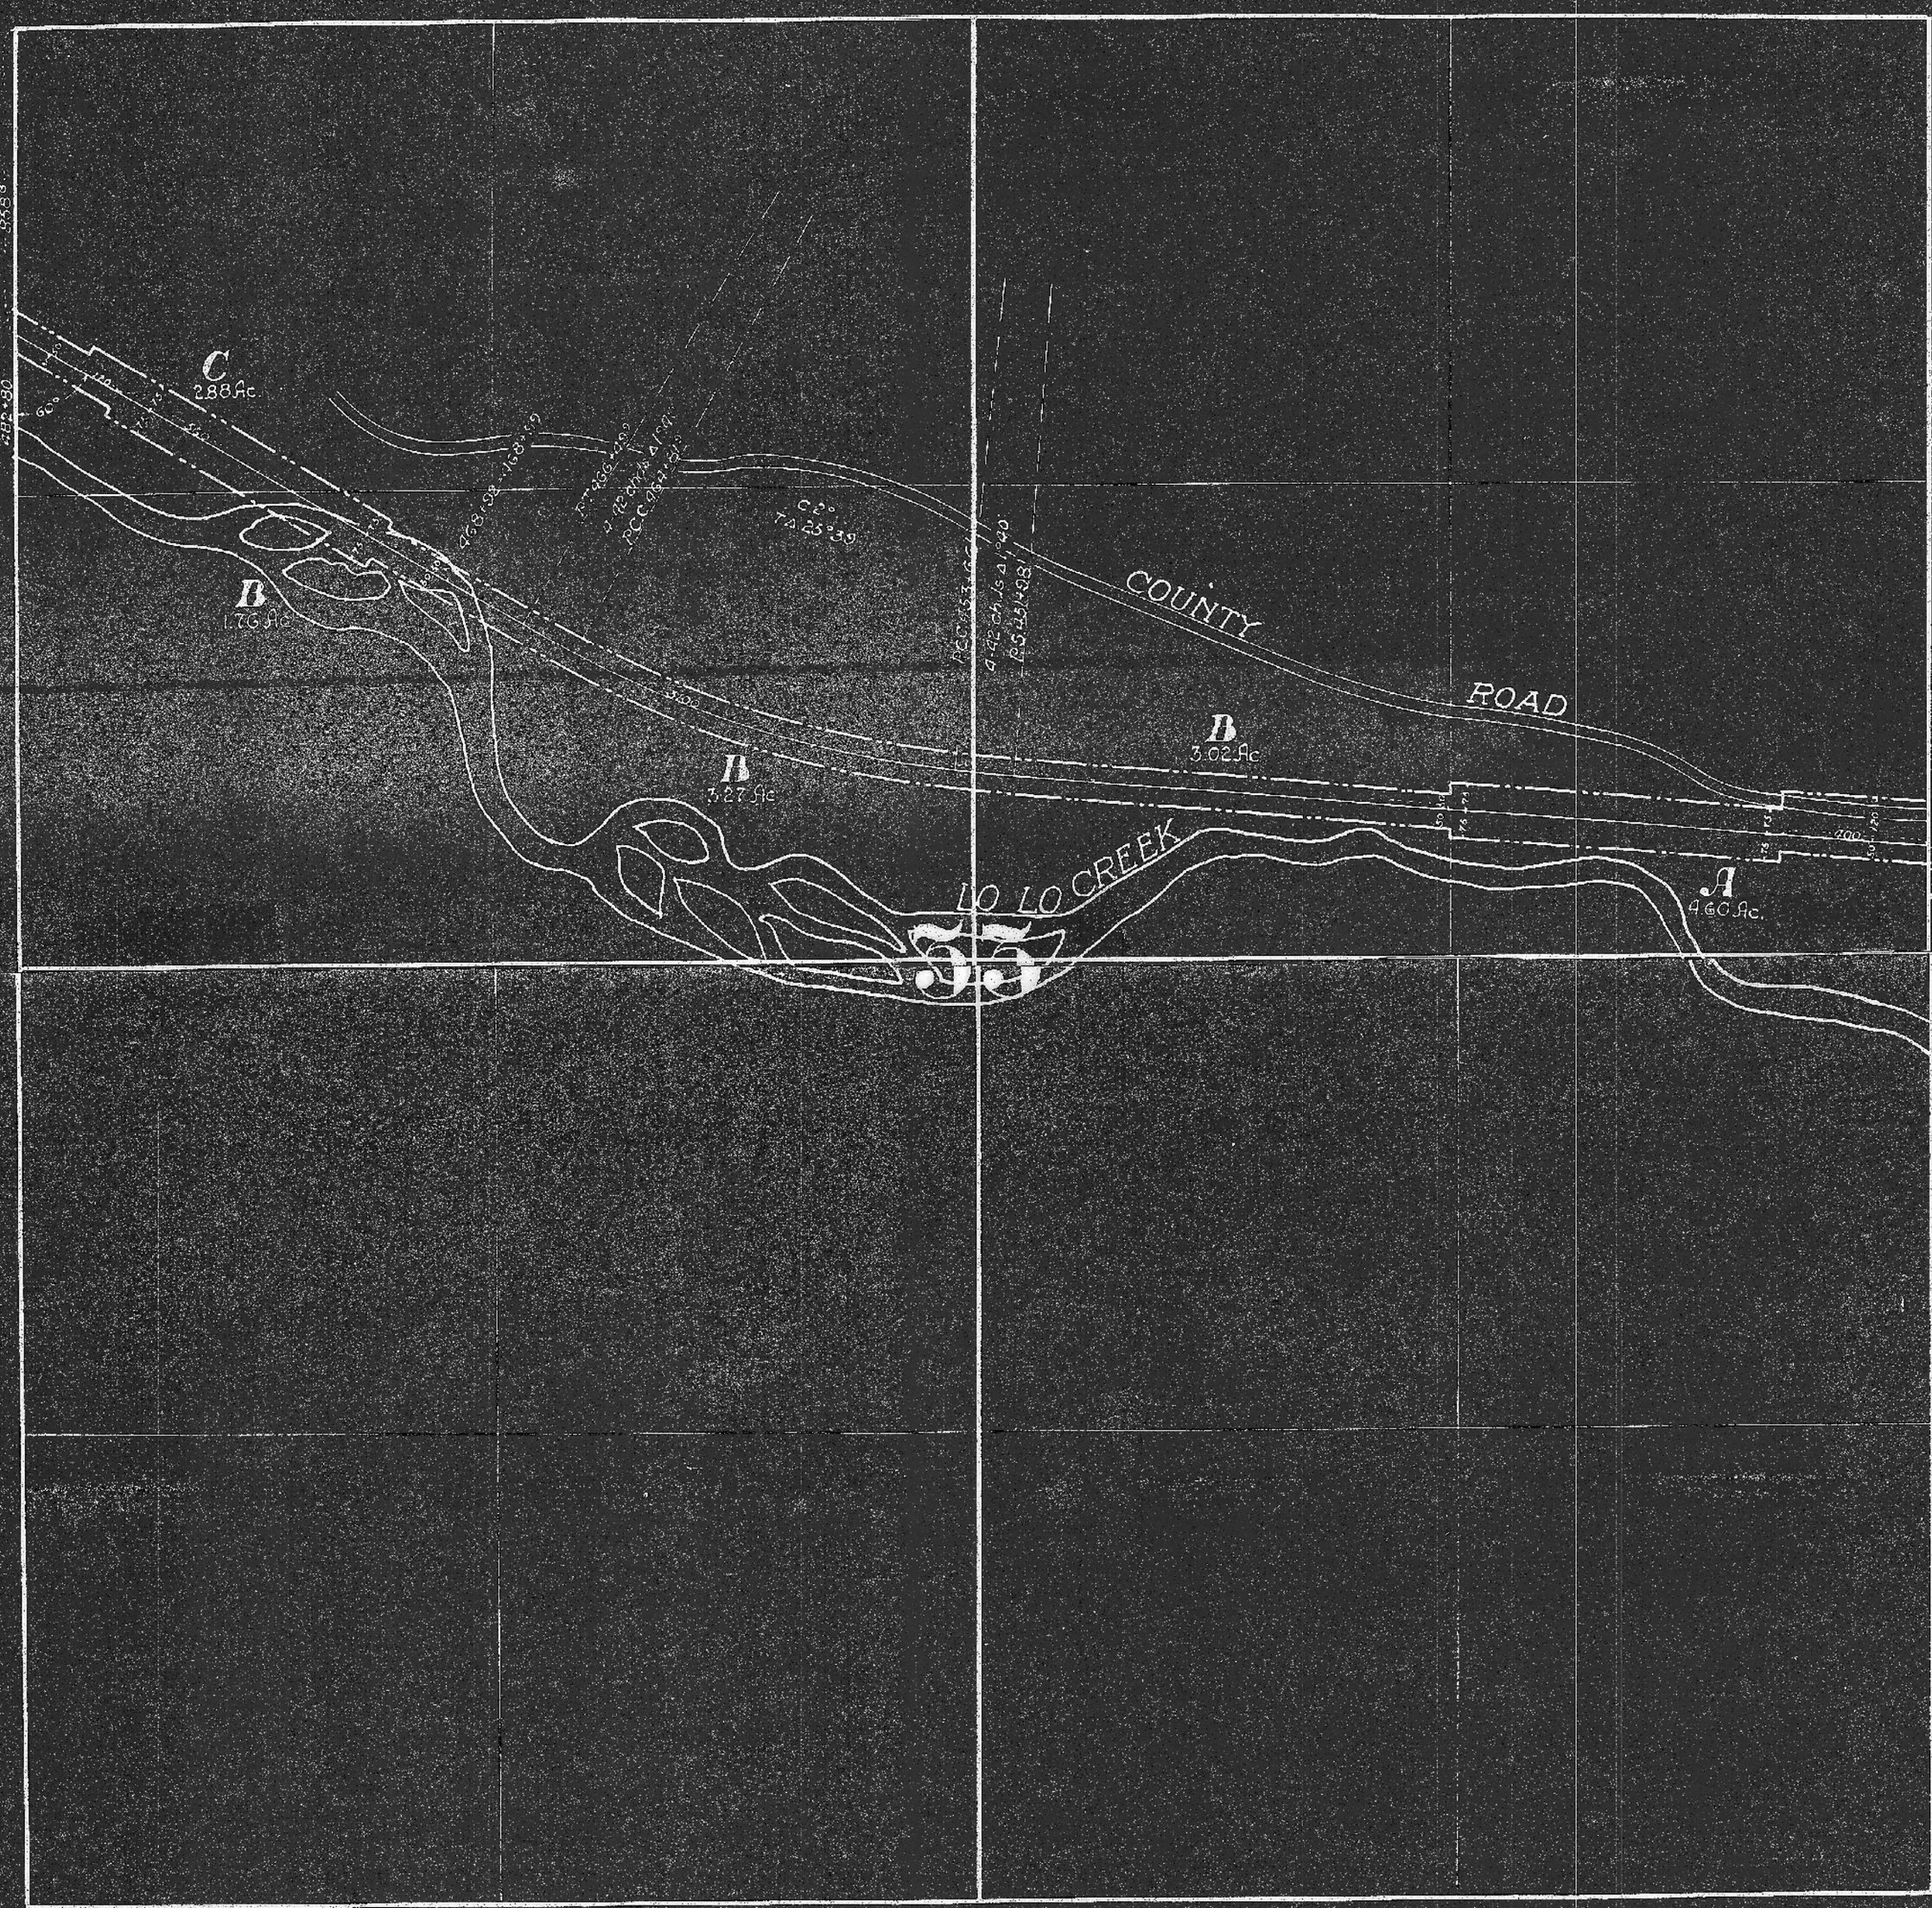

	Deed No.	Grantor	Grantee	Title	Acres	Date	When and Where recorded	Brief Description	Cor. File	R/W Memo.
A	34	Peter Thompson et ux	C.S.L. Ry. Co.	Sp. War. Deed	4.60	Aug. 20-1909	Sept. 9-1909 Bk. 49 Deeds P. 314	R/W across SE¼ NE¼	-9- G623	914/09
B	18	Flora Peel, Administratrix	do	Administrators	8.05	Aug. 17-1911	Aug. 28-1911 Bk. 57 Deeds P. 639	100' R/W over S½ NW¼, SW¼ NE¼ with add'l R/W.	-18- G623	499/11
C	19	Phillip M. Maggee et ux	do	War. Deed	8.32	Jan. 9-1911	Jan. 12-1911 Bk. 57 Deeds P. 383	100' R/W over NW¼ NW¼ with add'l 25' strips	-19- G623	83/11
D	Title Memo 600	N. P. Ry. Co. claims no further interest in R/W and considers it as abandoned property.						Dec. 20, 1929.	-2- 6623-1	
E										
F										
G										
H										
I										
J										
K										