N.P.R.

Lo Lo Pass Line **Right of Way Plat**

State of Montana **County of** Missoula

Section 35 **Township** 12 N. **Range** 22 W. of Mont. Prin. **Meridian**

Scale 400 ft. 1 Inch

Note: Boundary of Right of Way denoted thus _ _ _ _ _

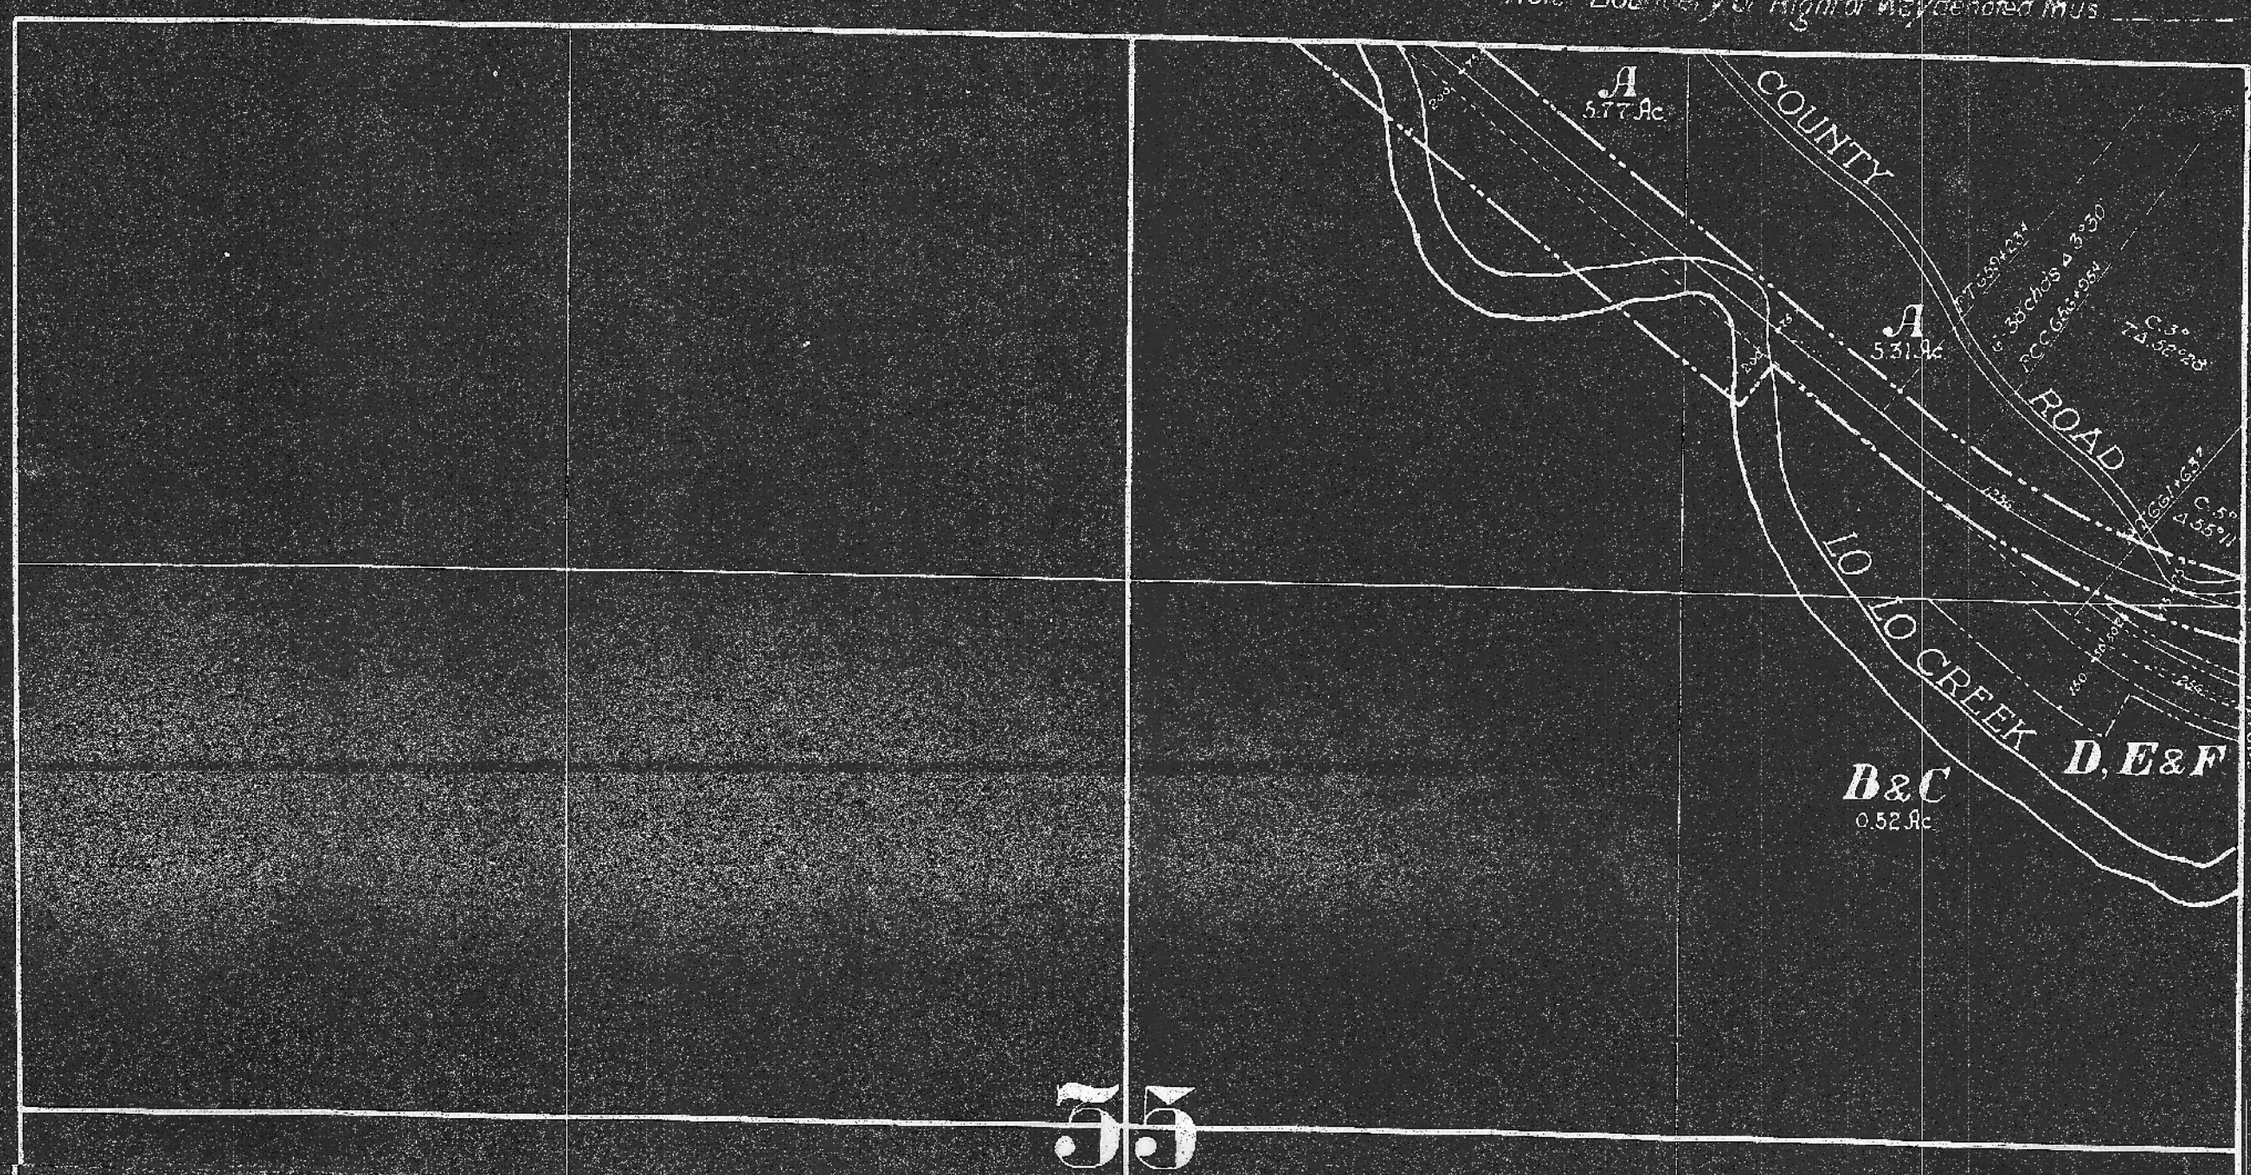

	Deed No.	Grantor	Grantee	Title	Acres	Date	When and Where recorded	Brief Description	Cor. File	R/W Memo.
A	39	Wm Edward Bossetux	C.S.L. Ry. Co.	War Deed	18.00	Aug 18-1909	Sept 21-1909 Bk 49 Deeds P 335	150' R/w over N½ NE⁴ with add'l 125' strip	-25- G623	998/09
B	43	Big Blackfoot Lumber Co	do	Easement	0.52	May 19-1910	June 13-1910 Bk 57 Deeds P 117	R/w in portion of SE⁴ NE⁴	-7- G623	558/10
C	47	Anaconda Copper Mining Co.	do	do	0.52	Sept 26-1910	Oct 11-1910 Bk 57 Deeds P 246	do	G623	558/10
D	1	Northern Pacific Ry. Co	do	War Deed	5.99	May 24-1909	June 28-1909 Bk 49 Deeds P 211	100' R/w across SE⁴ NE⁴		428/09
E	8	do	do	do	6.06	June 22-1909	July 6-1909 Bk 49 Deeds P 225	Add'l strips in SE⁴ NE⁴	G623	633/09
F	42	Clearwater Short Line Ry. Co.	N.P. Ry. Co	Q.C. Deed	12.05	Mar 2-1910		Same property as conveyed by deeds 1, 8	-11- G623	660/11
G	Title Memo. 600	N. P. Ry. Co. claims no further interest in R/W and considers it as abandoned property.						Dec. 20, 1929.	-2- 6623-1	
H										
I										
J										
K										
L										