N P.R.

Lo Lo Pass Line Right of Way Plat

State of Montana **County of** Missoula

Section 27 **Township** 12 N **Range** 22 W **of** Mont Prin **Meridian**

Scale 400 ft. 1 Inch

Note: Boundary of Right of Way denoted thus _ _ _ _

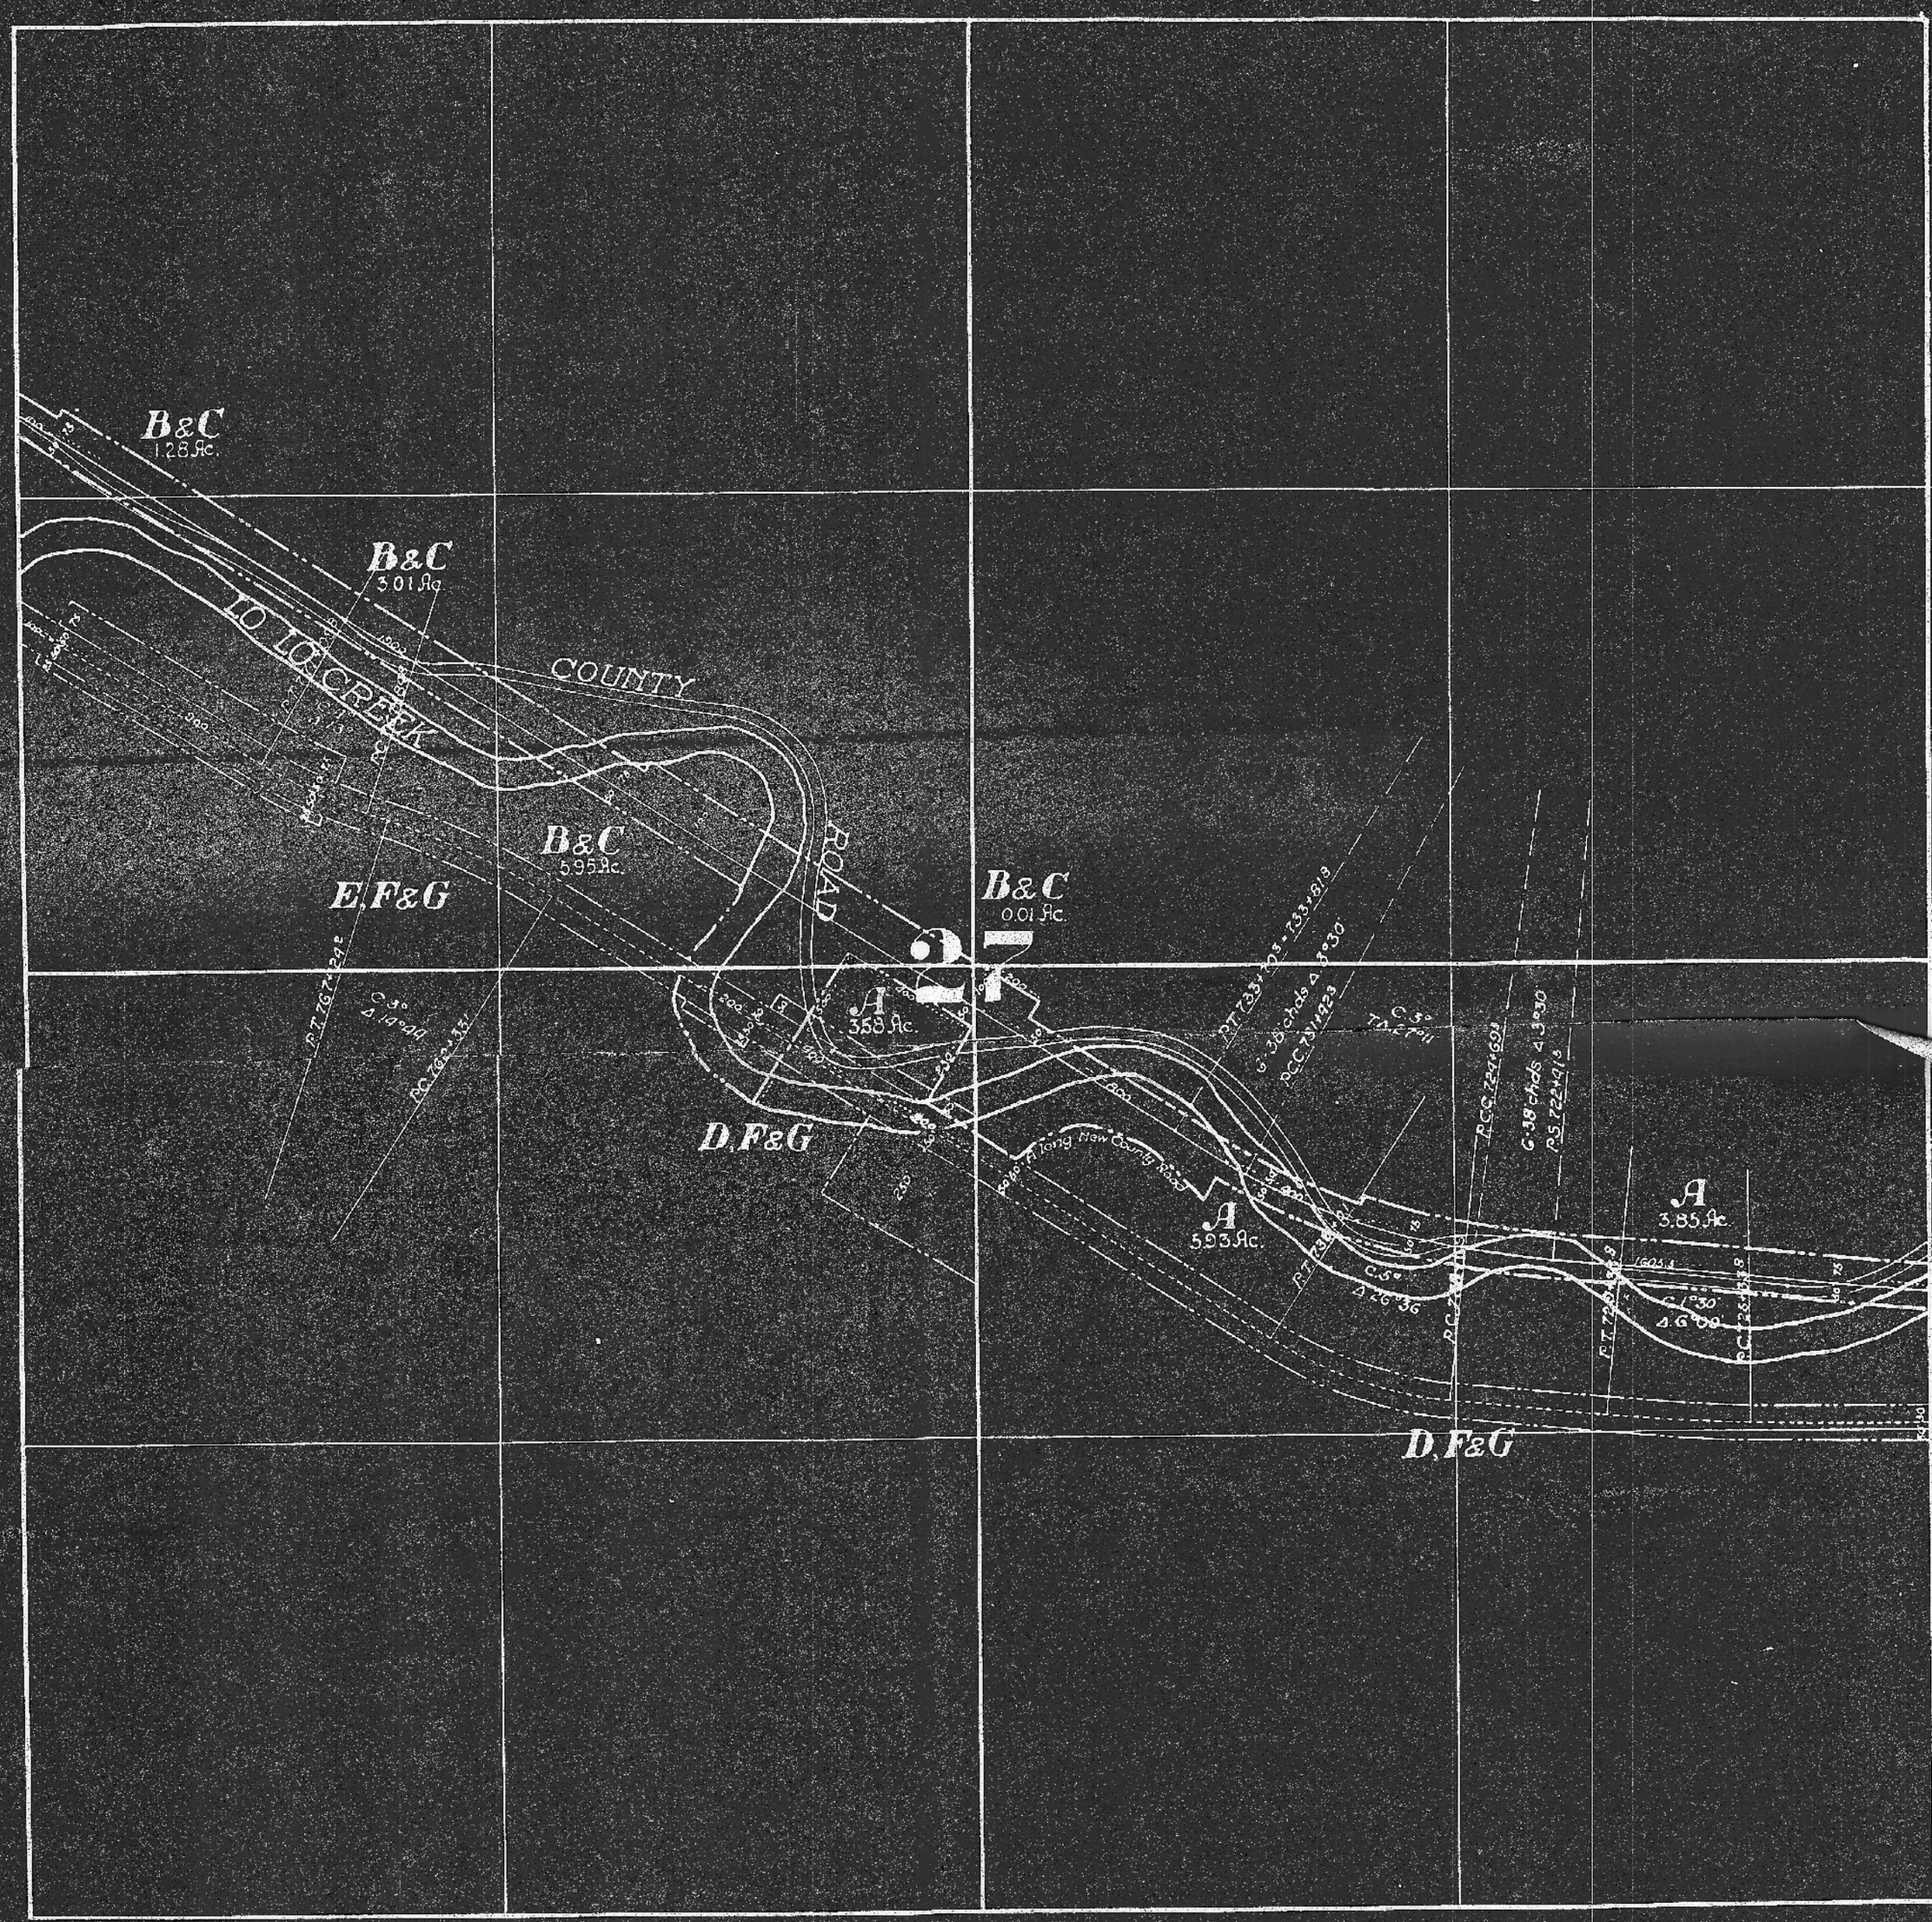

	Deed No.	Grantor	Grantee	Title	Acres	Date	When and Where recorded	Brief Description	Cor. File	R/w Memo.
A	45	Northern Pacific Ry Co.	C.S.L. Ry Co	War Deed	20.53	Apr 1-1910	June 8-1910 Bk 57 Deeds P 113	R/w across N½SE¼ and NE¼SW¼	-11- G623	557/10
B	43	Big Blackfoot Lumber Co.	do	Easement	10.25	May 19-1910	June 13-1910 Bk 57 Deeds P 117	R/w across S½NW¼ and NW¼NW¼	-7- G623	558/10
C	47	Anaconda Copper Mining Co	do	do	10.25	Sept 26-1910	Oct 11-1910 Bk 57 Deeds P 246	do	G623	558/10
D	2	Northern Pacific Ry. Co	do	War Deed	9.18	May 24-1909	June 28-1909 Bk 49 Deeds P 210	100' R/w across S½ of Sec.		429/09
E	1	do	do	do	5.99	do	do P 211	100' R/w across S½NW¼		428/09
F	8	do	do	do	6.06	June 22-1909	July 6-1909 Bk 49 Deeds P 225	Add'l R/w in SW¼NW¼ and NE¼SW¼	G623	633/09
G	42	Clearwater Short Line Ry.	N.P. Ry. Co.	Q.C. Deed	21.23	Mar 2-1910		Same property as conveyed by deeds No. 1, 2 and 8	-11- G623	660/11
H	Title Memo. 600	N. P. Ry. Co. claims no further interest in R/W and considers it as abandoned property.						Dec. 20, 1929.	-2- 6623-1	
I										
J										
K										
L										