N.P.R.

Lo Lo Pass Line **Right of Way Plat**

State of Montana **County of** Missoula

Section 28 **Township** 12 N. **Range** 22 W. **of** Mont. Prin. **Meridian**

Scale 900 ft. 1 Inch

Note: Boundary of Right of Way denoted thus.

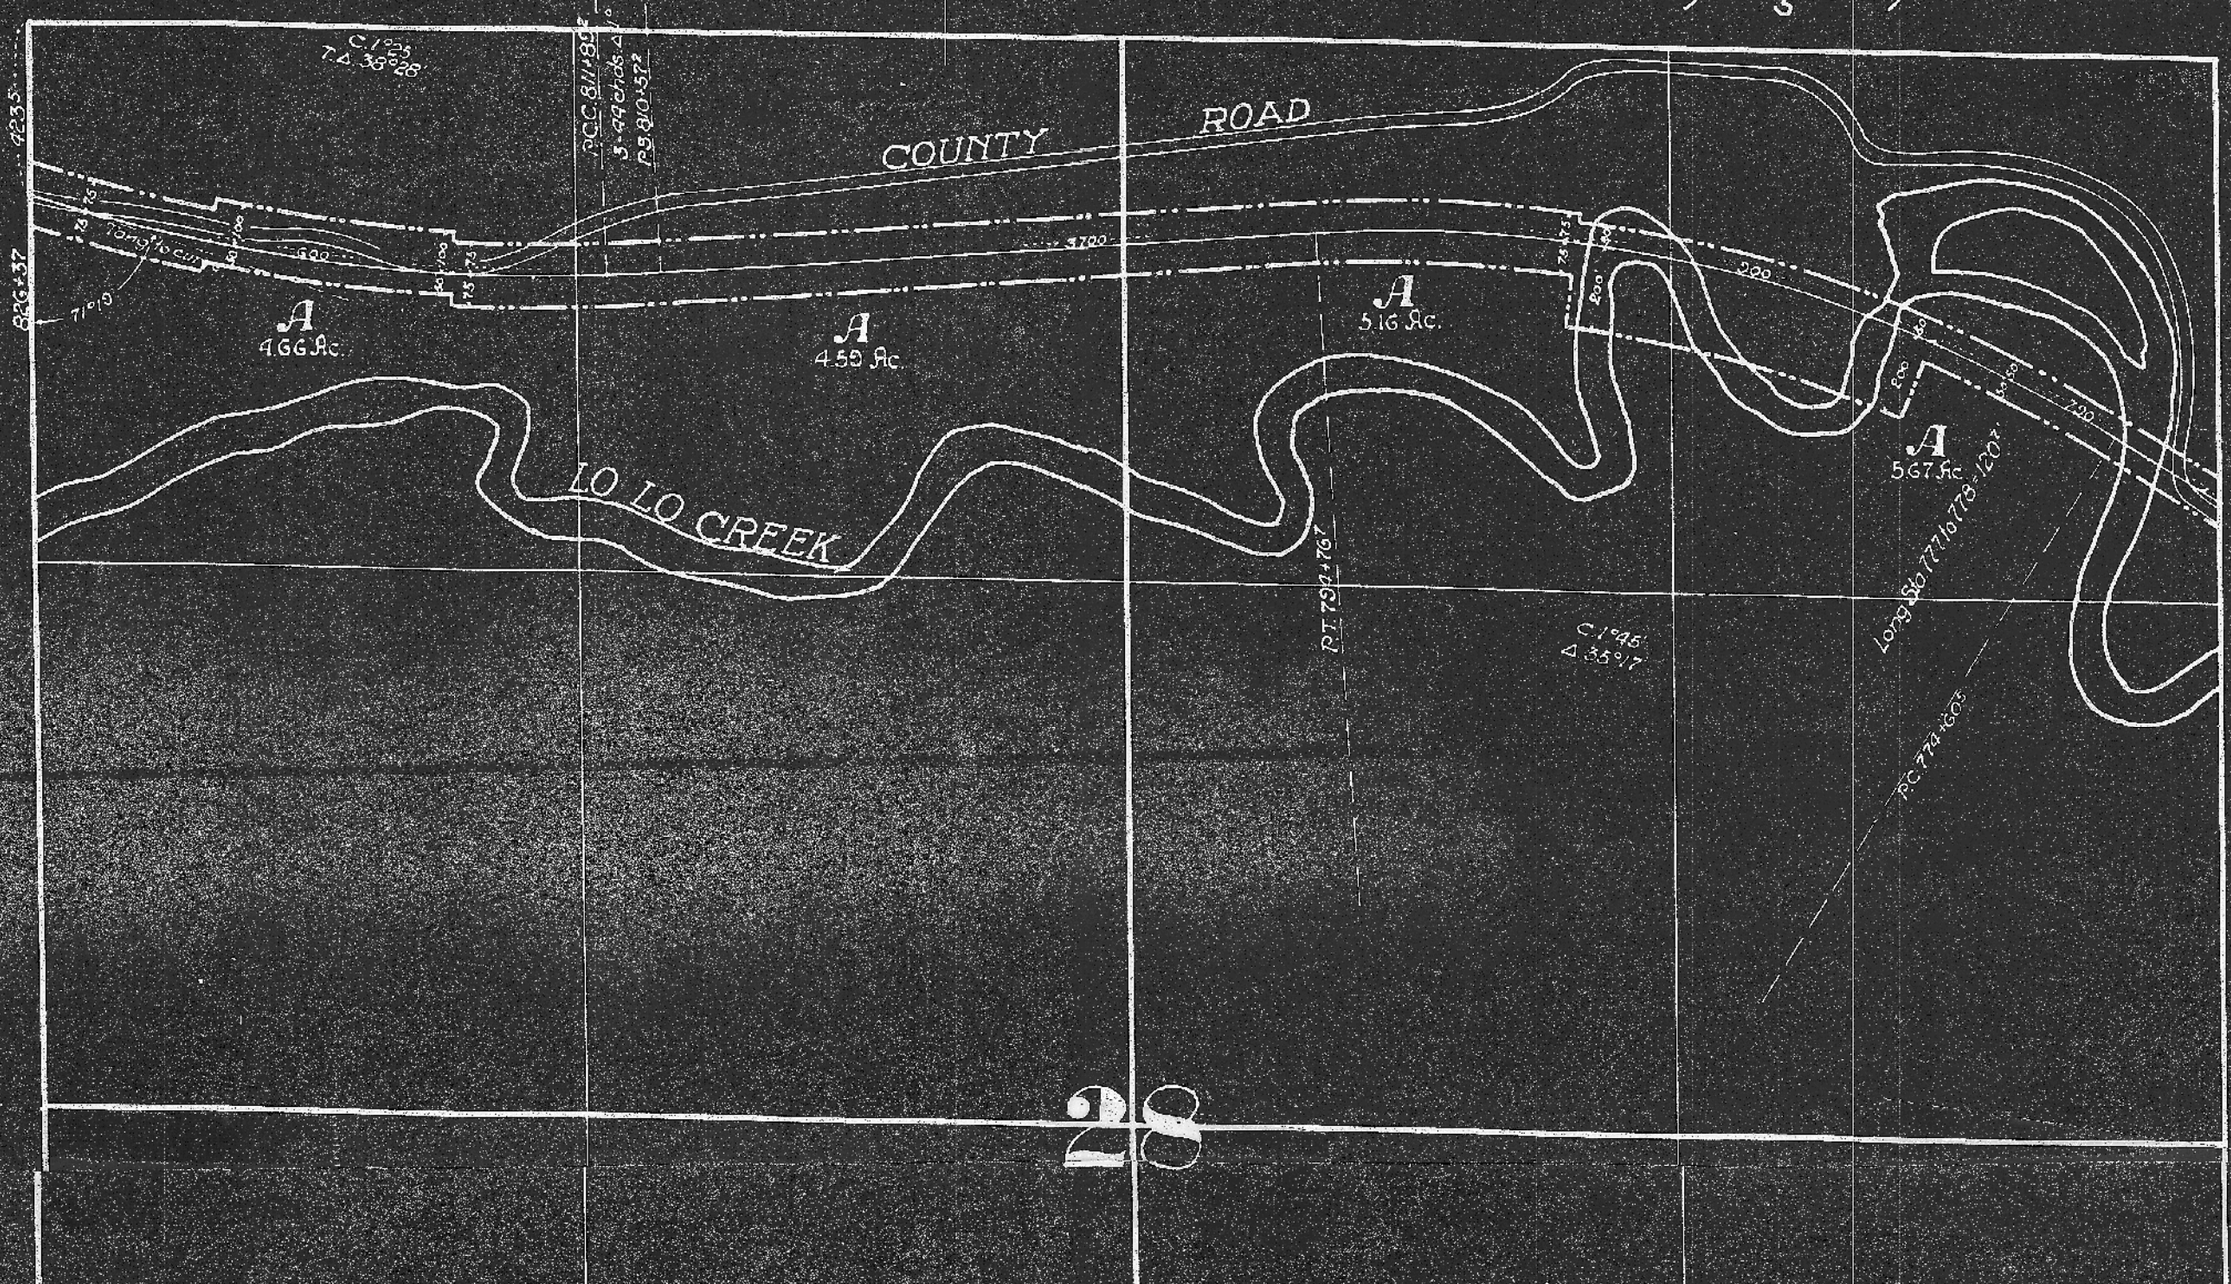

Deed No.	Grantor	Grantee	Title	Acres	Date	When and Where recorded	Brief Description	Cor. File	R/W Memo.
26 Title Memo 600	Frank Vogel et ux	C.S.L. Ry. Co.	War-Deed	35.55	Apr. 15-1911	Apr. 22-1911 Bk. 43 Deeds P. 95	R/w across N½N½	6623 -2- 6623-1	265/11
	N.P. Ry. Co. claims no further interest in R/W and considers it as abandoned property.								

A
B
C
D
E
F
G
H
I
J
K