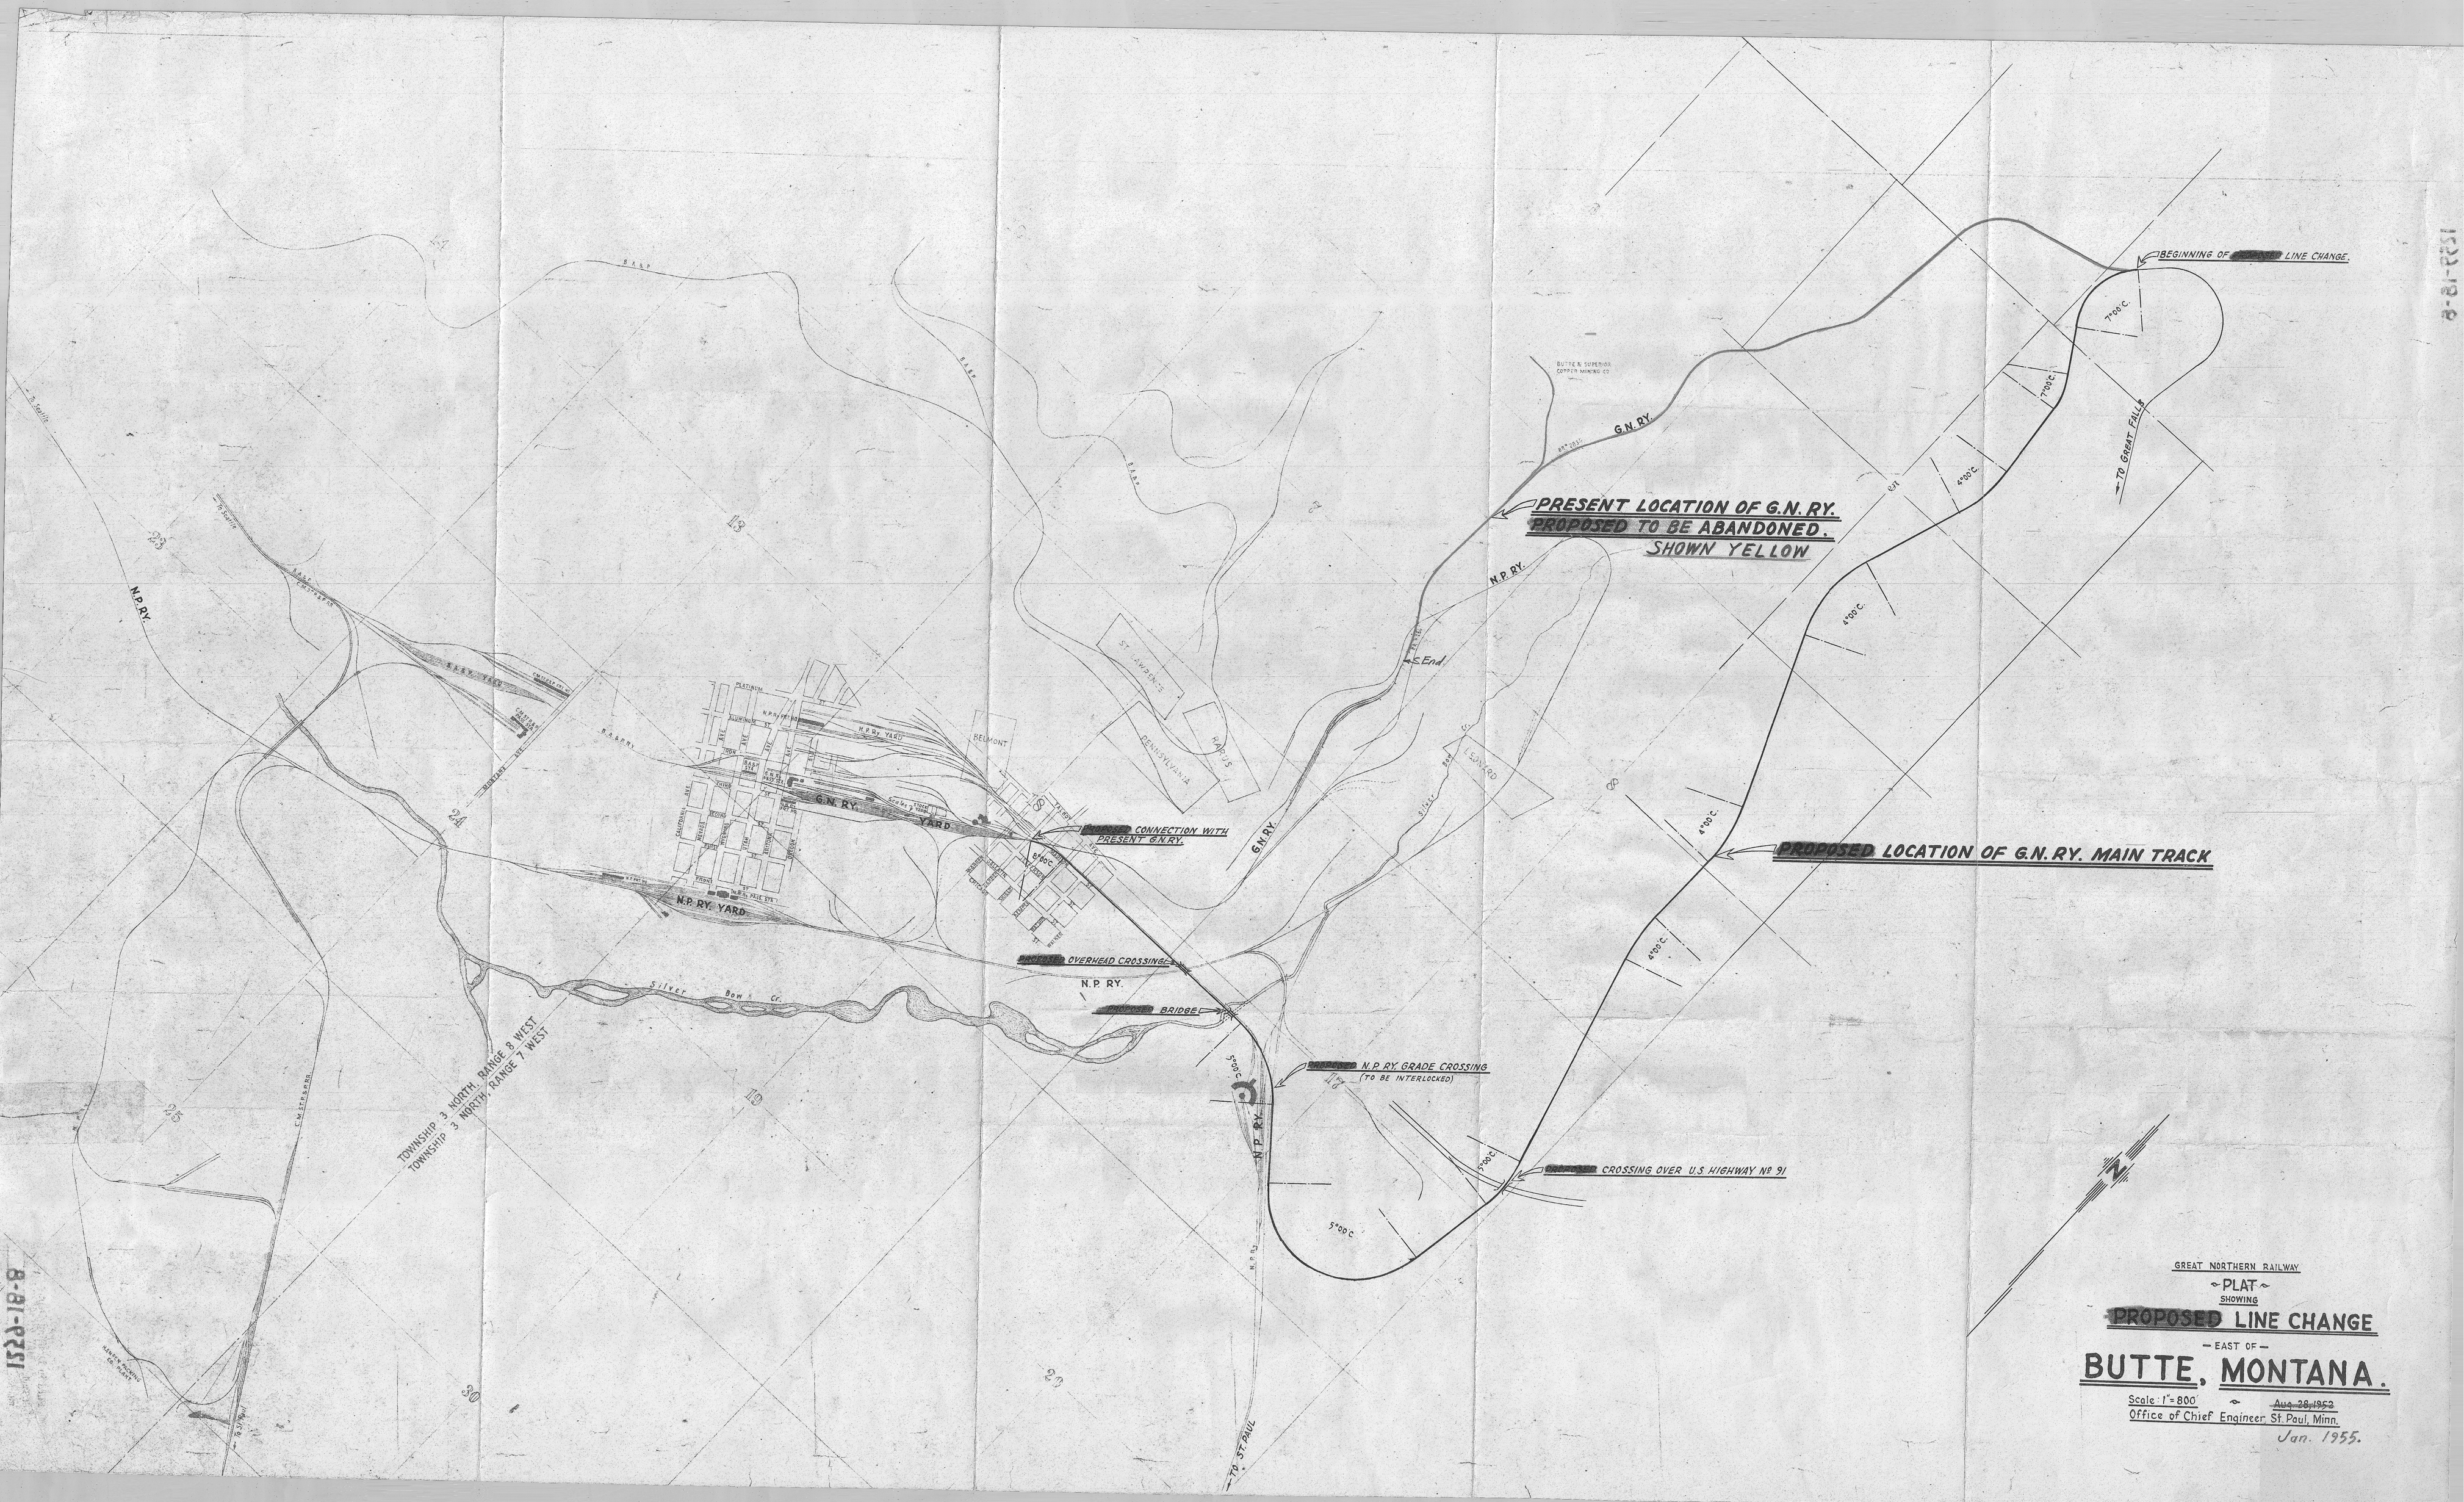

GREAT NORTHERN RAILWAY

~PLAT~

SHOWING

PROPOSED LINE CHANGE

— EAST OF —

BUTTE, MONTANA.

Scale: 1" = 800' ~ ~~Aug. 28, 1952~~

Office of Chief Engineer, St. Paul, Minn.

Jan. 1955.

1552-18-8