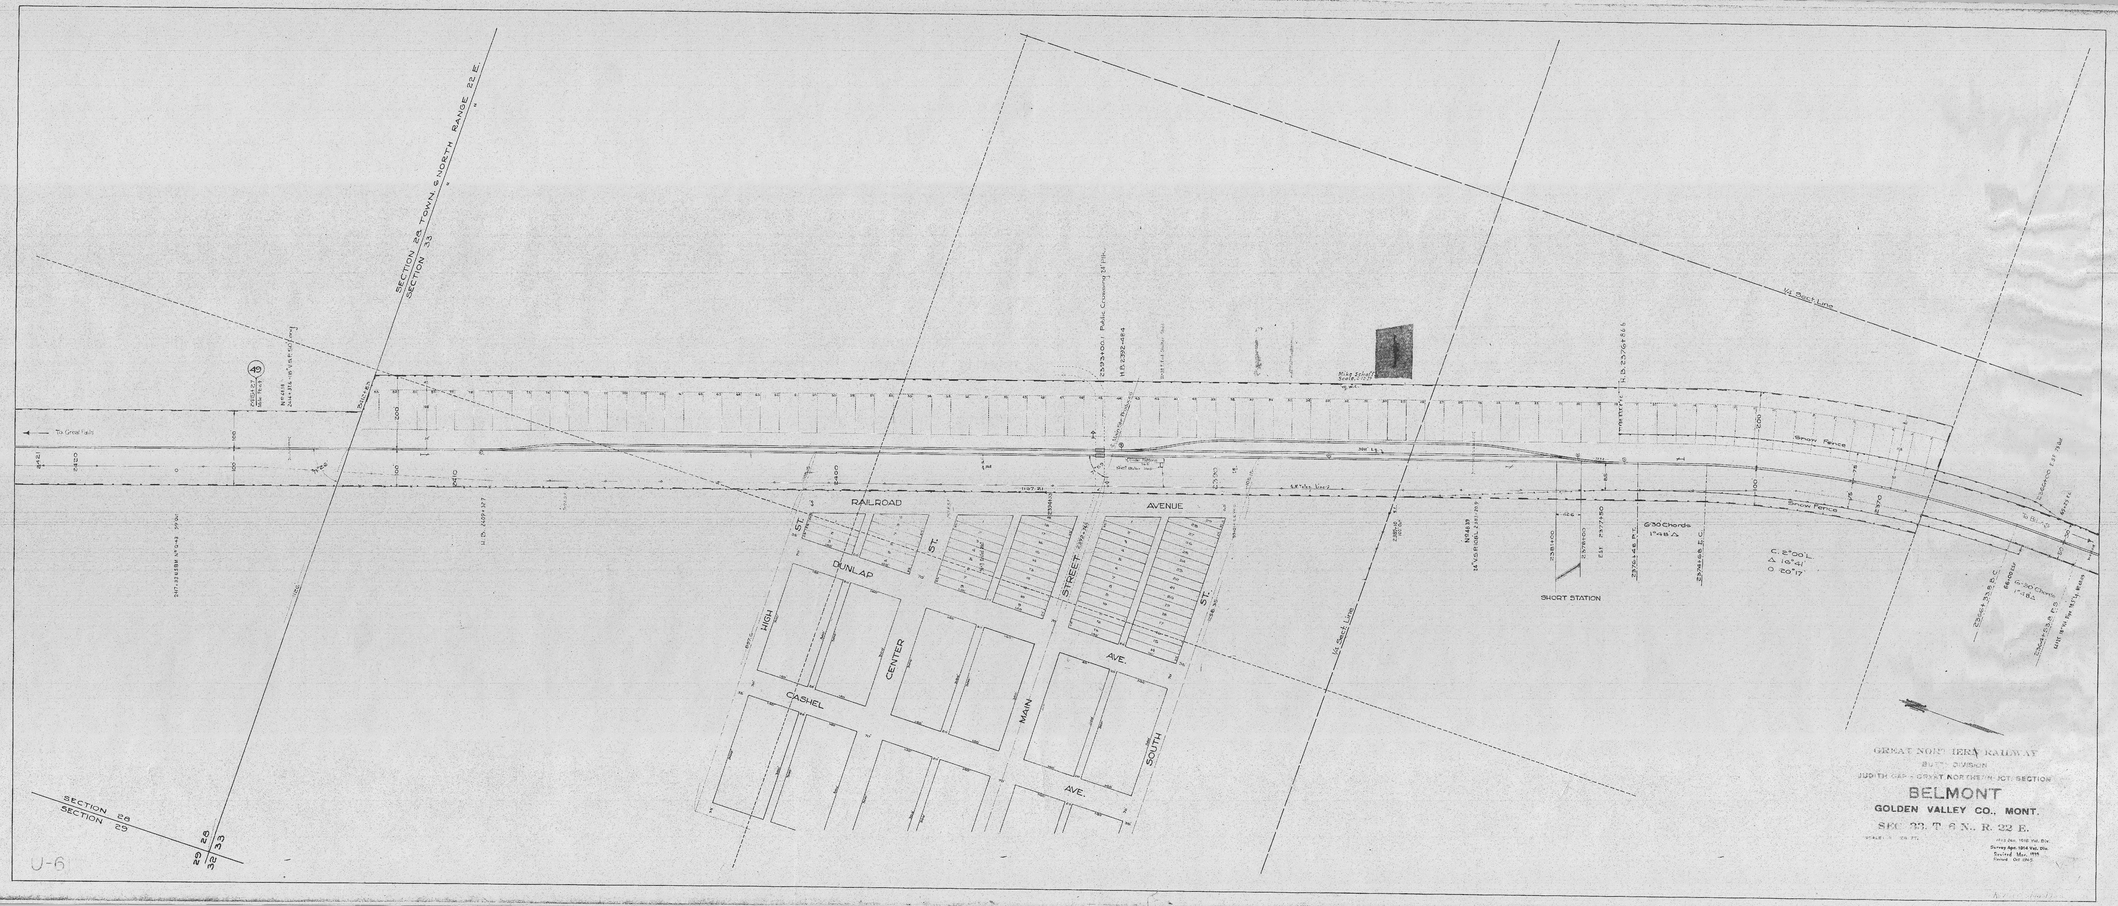
GREAT NORTHERN RAILWAY
BUTTE DIVISION
JUDITH GAP - GREAT NORTHERN JCT. SECTION
BELMONT
GOLDEN VALLEY CO., MONT.
SEC. 23, T. 6 N., R. 22 E.
SECTION 26, TOWN. 6 NORTH, RANGE 22 E.
SECTION 33
SECTION 26
SECTION 25
To Great Falls
RAILROAD
AVENUE
DUNLAP
HIGH
ST.
CENTER
ST.
STREET
MAIN
ST.
SOUTH
AVE.
CASHEL
AVE.
SHORT STATION
Snow Fence
Snow Fence
Public Crossing
Vs. Short Line
Vs. Short Line
U-6

U-61