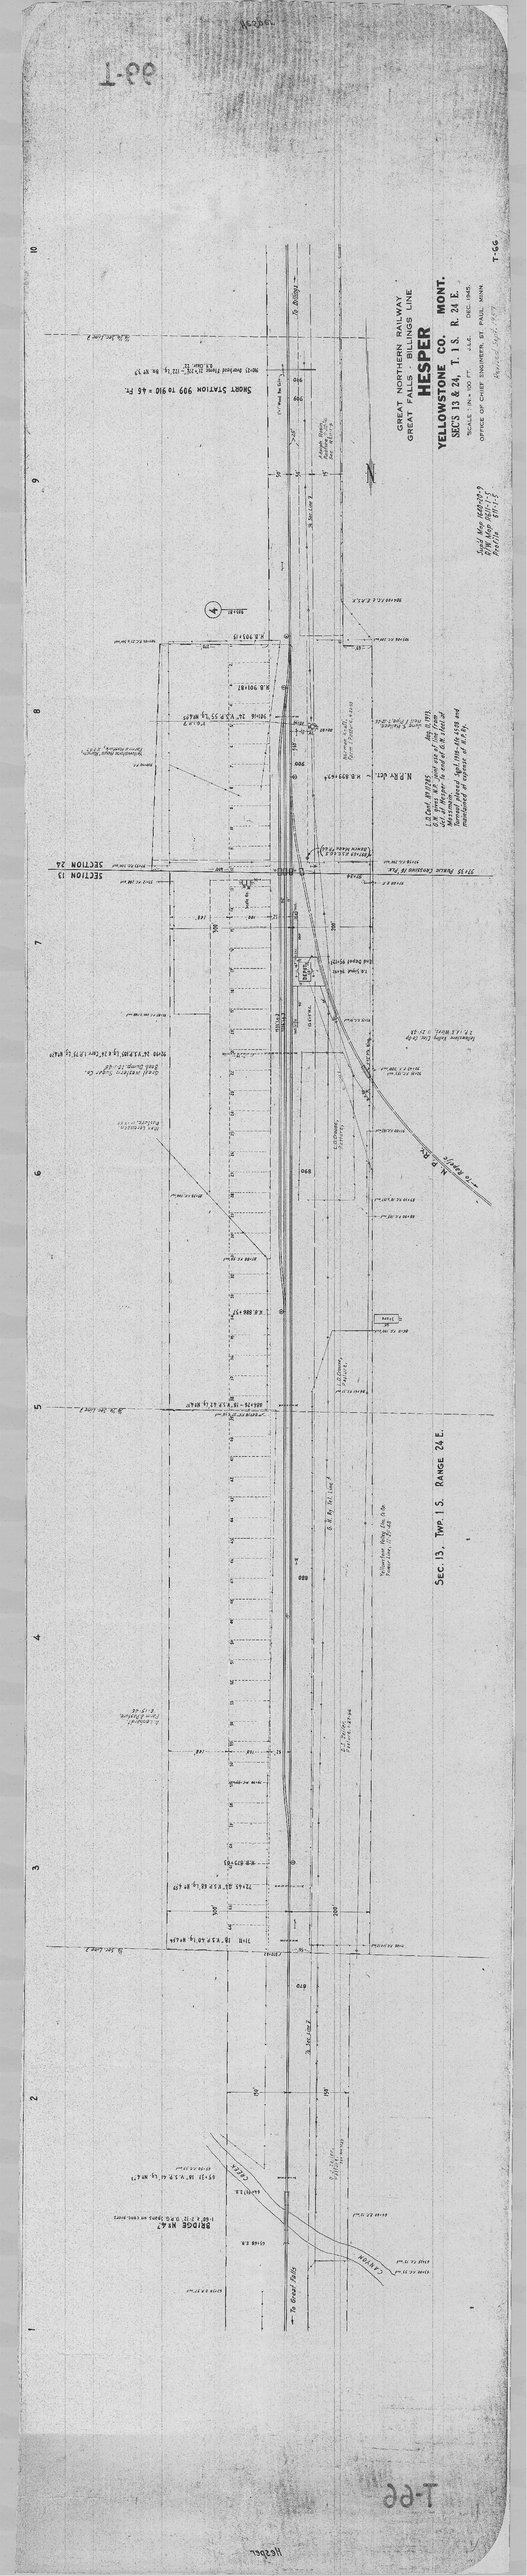
GREAT NORTHERN RAILWAY
GREAT FALLS - BILLINGS LINE
HESPER
YELLOWSTONE CO. MONT.
SEC'S 13 & 24, T. 1 S. R. 24 E.
SCALE: 1 IN = 100 FT. J.L.C. DEC. 1945.
OFFICE OF CHIEF ENGINEER, ST. PAUL, MINN.
T-66
Sec. 13, Twp. 1 S. Range 24 E.
SECTION 13
SECTION 24
SHORT STATION 909 TO 910 = 46 FT.
BRIDGE No. 47
CANYON
CREEK
To Great Falls
To Billings
N.P. Ry.
Hesper