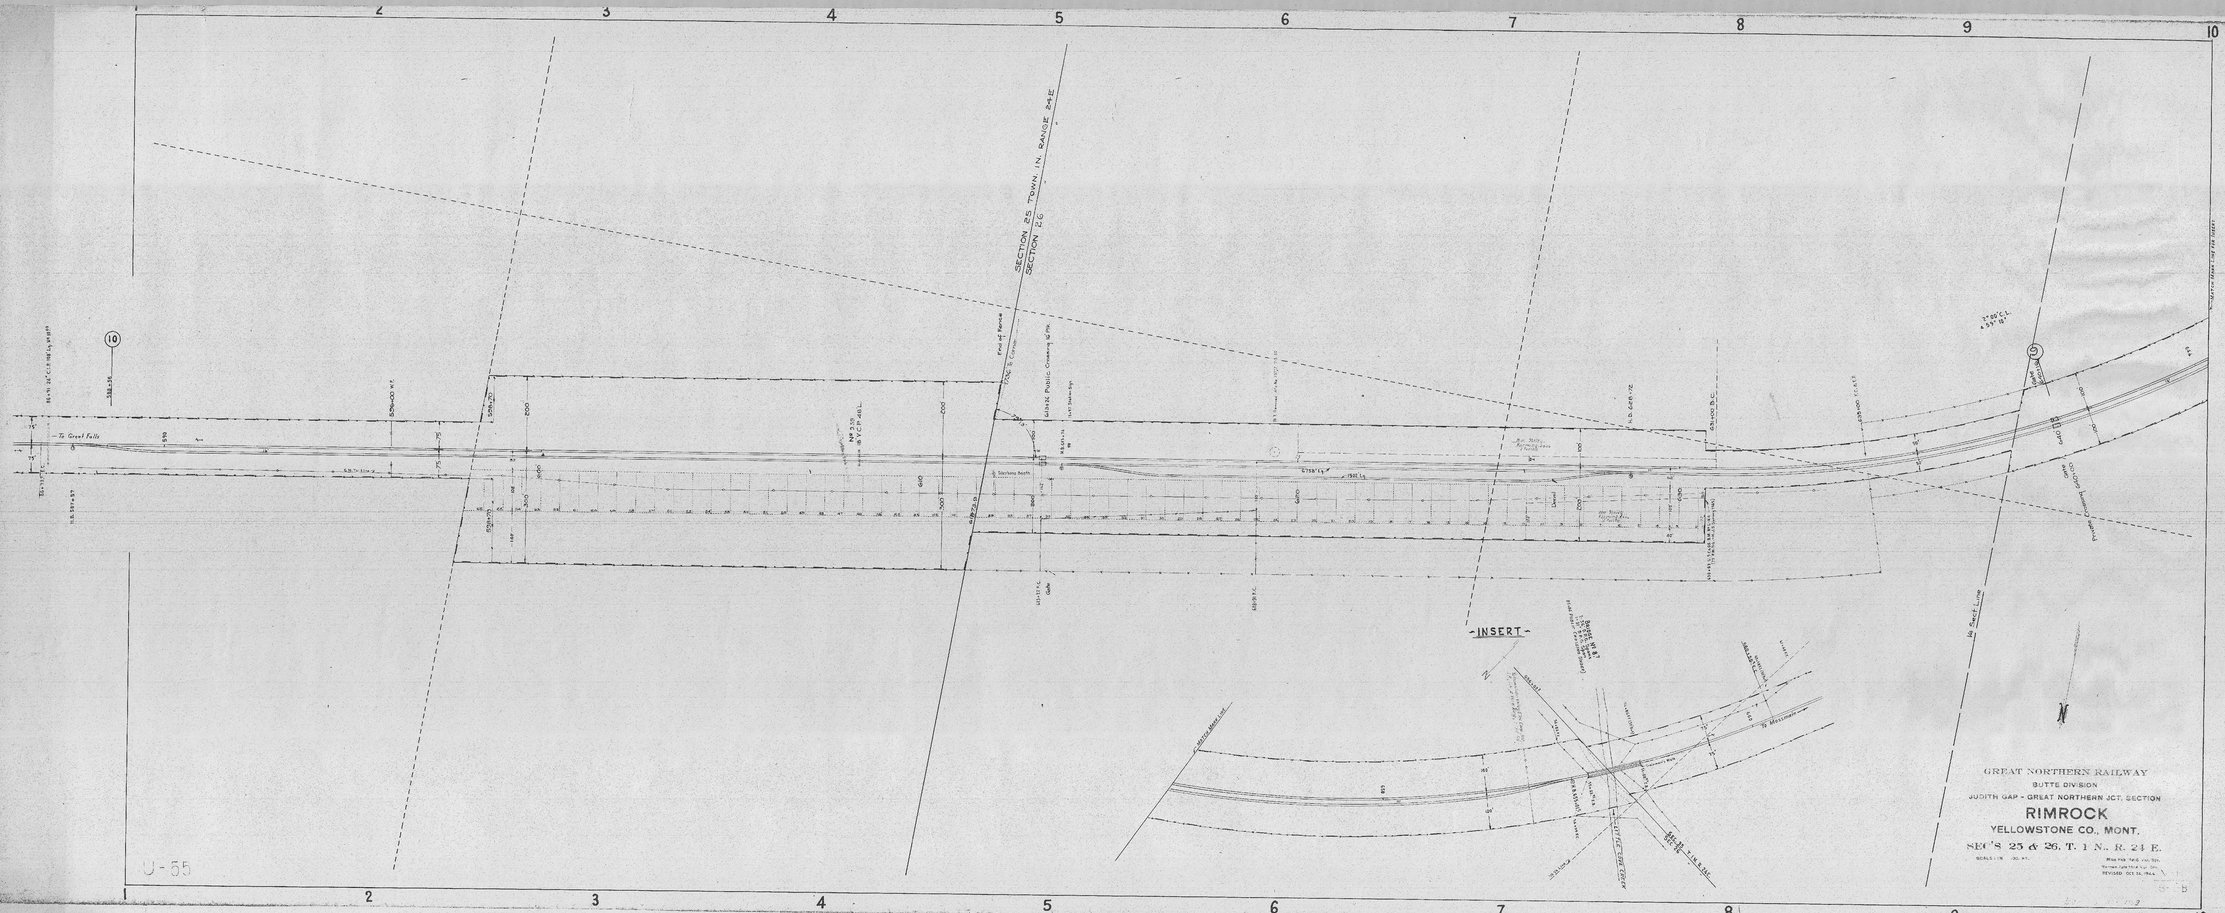
SECTION 25 TOWN 1N. RANGE 24E
SECTION 26
To Great Falls
INSERT
GREAT NORTHERN RAILWAY
BUTTE DIVISION
JUDITH GAP - GREAT NORTHERN JCT. SECTION
RIMROCK
YELLOWSTONE CO., MONT.
SEC'S 25 & 26, T. 1 N., R. 24 E.
U-55

22-U

22-U