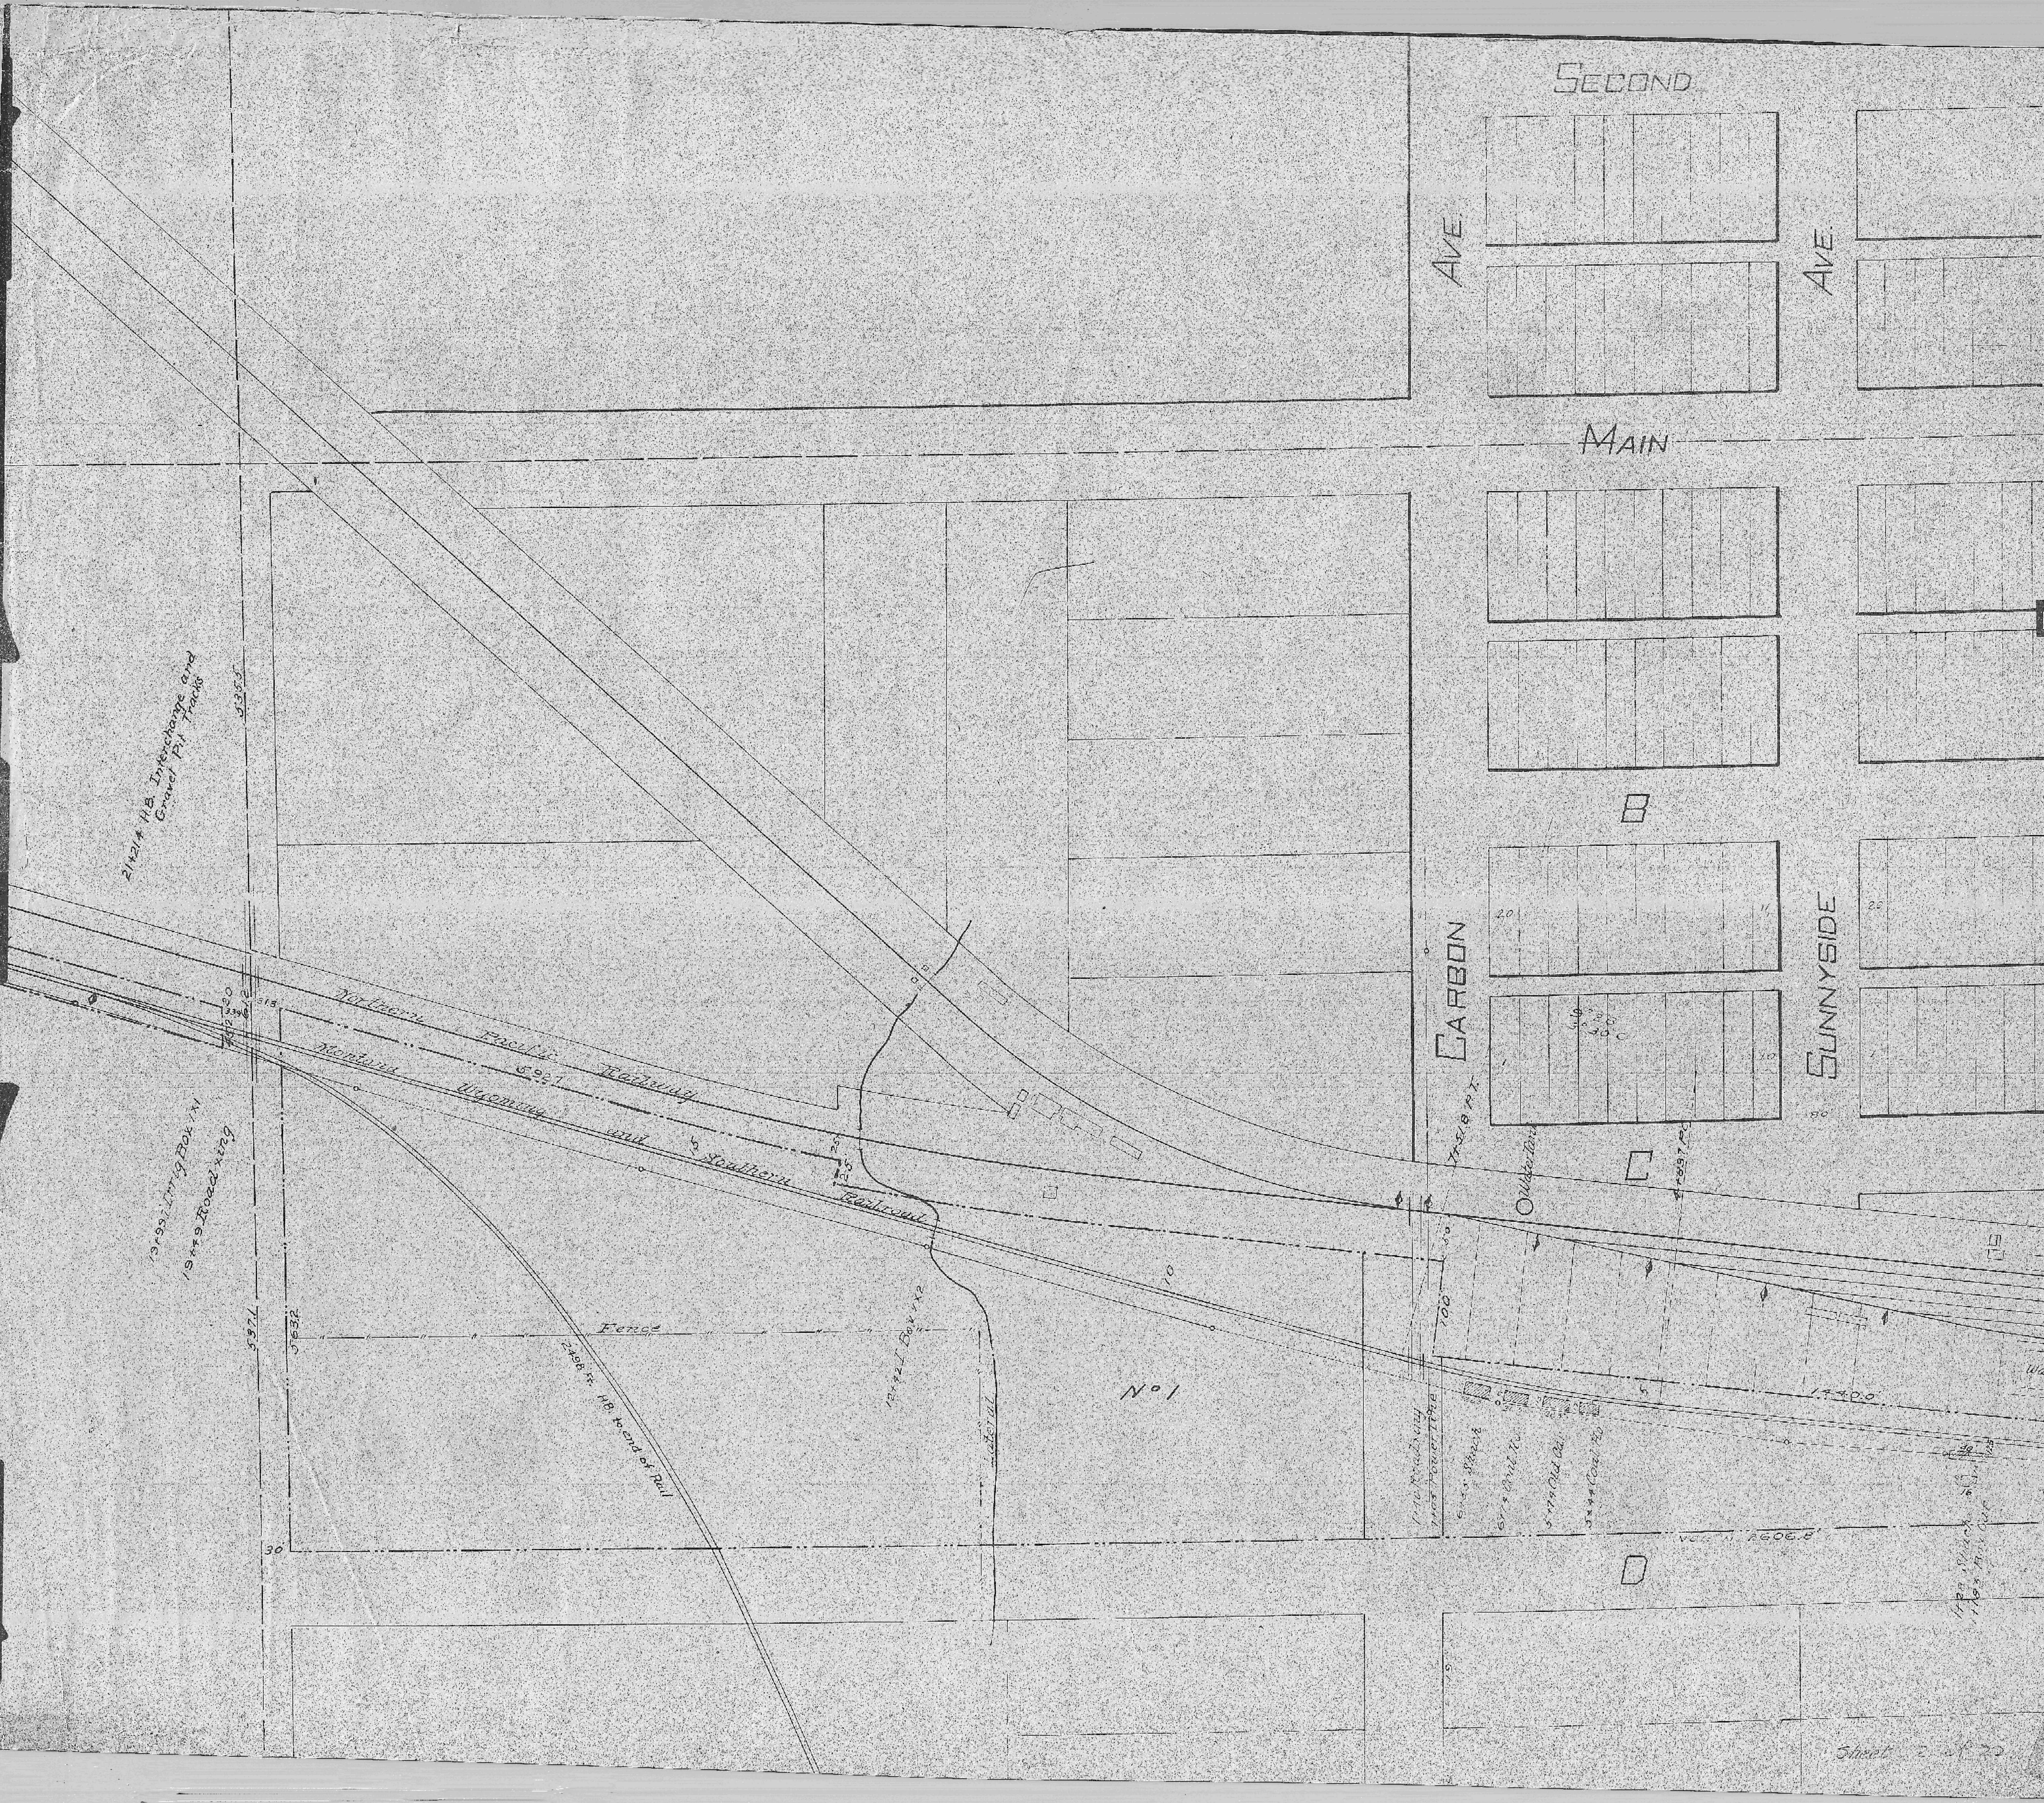

SECOND
AVE
AVE
MAIN
B
CARBON
SUNNYSIDE
C
D
No 1
21+21.4 H.B. Interchange and Gravel Pit Tracks
5355
19+99 Irrig Box 1x1
19+49 Road xing
Northern Pacific Railway
5927
Montana Wyoming and Southern Railroad
Fence
2498 ft. HB to end of Rail
5371
5632
12+42 I Box 1x2
Lateral
17+51.8 RT.
Water Tank
100
6+45 Shack
6+71 Coal Ho
5+74 Old Car
5+44 Coal Ho
14400
2606.8