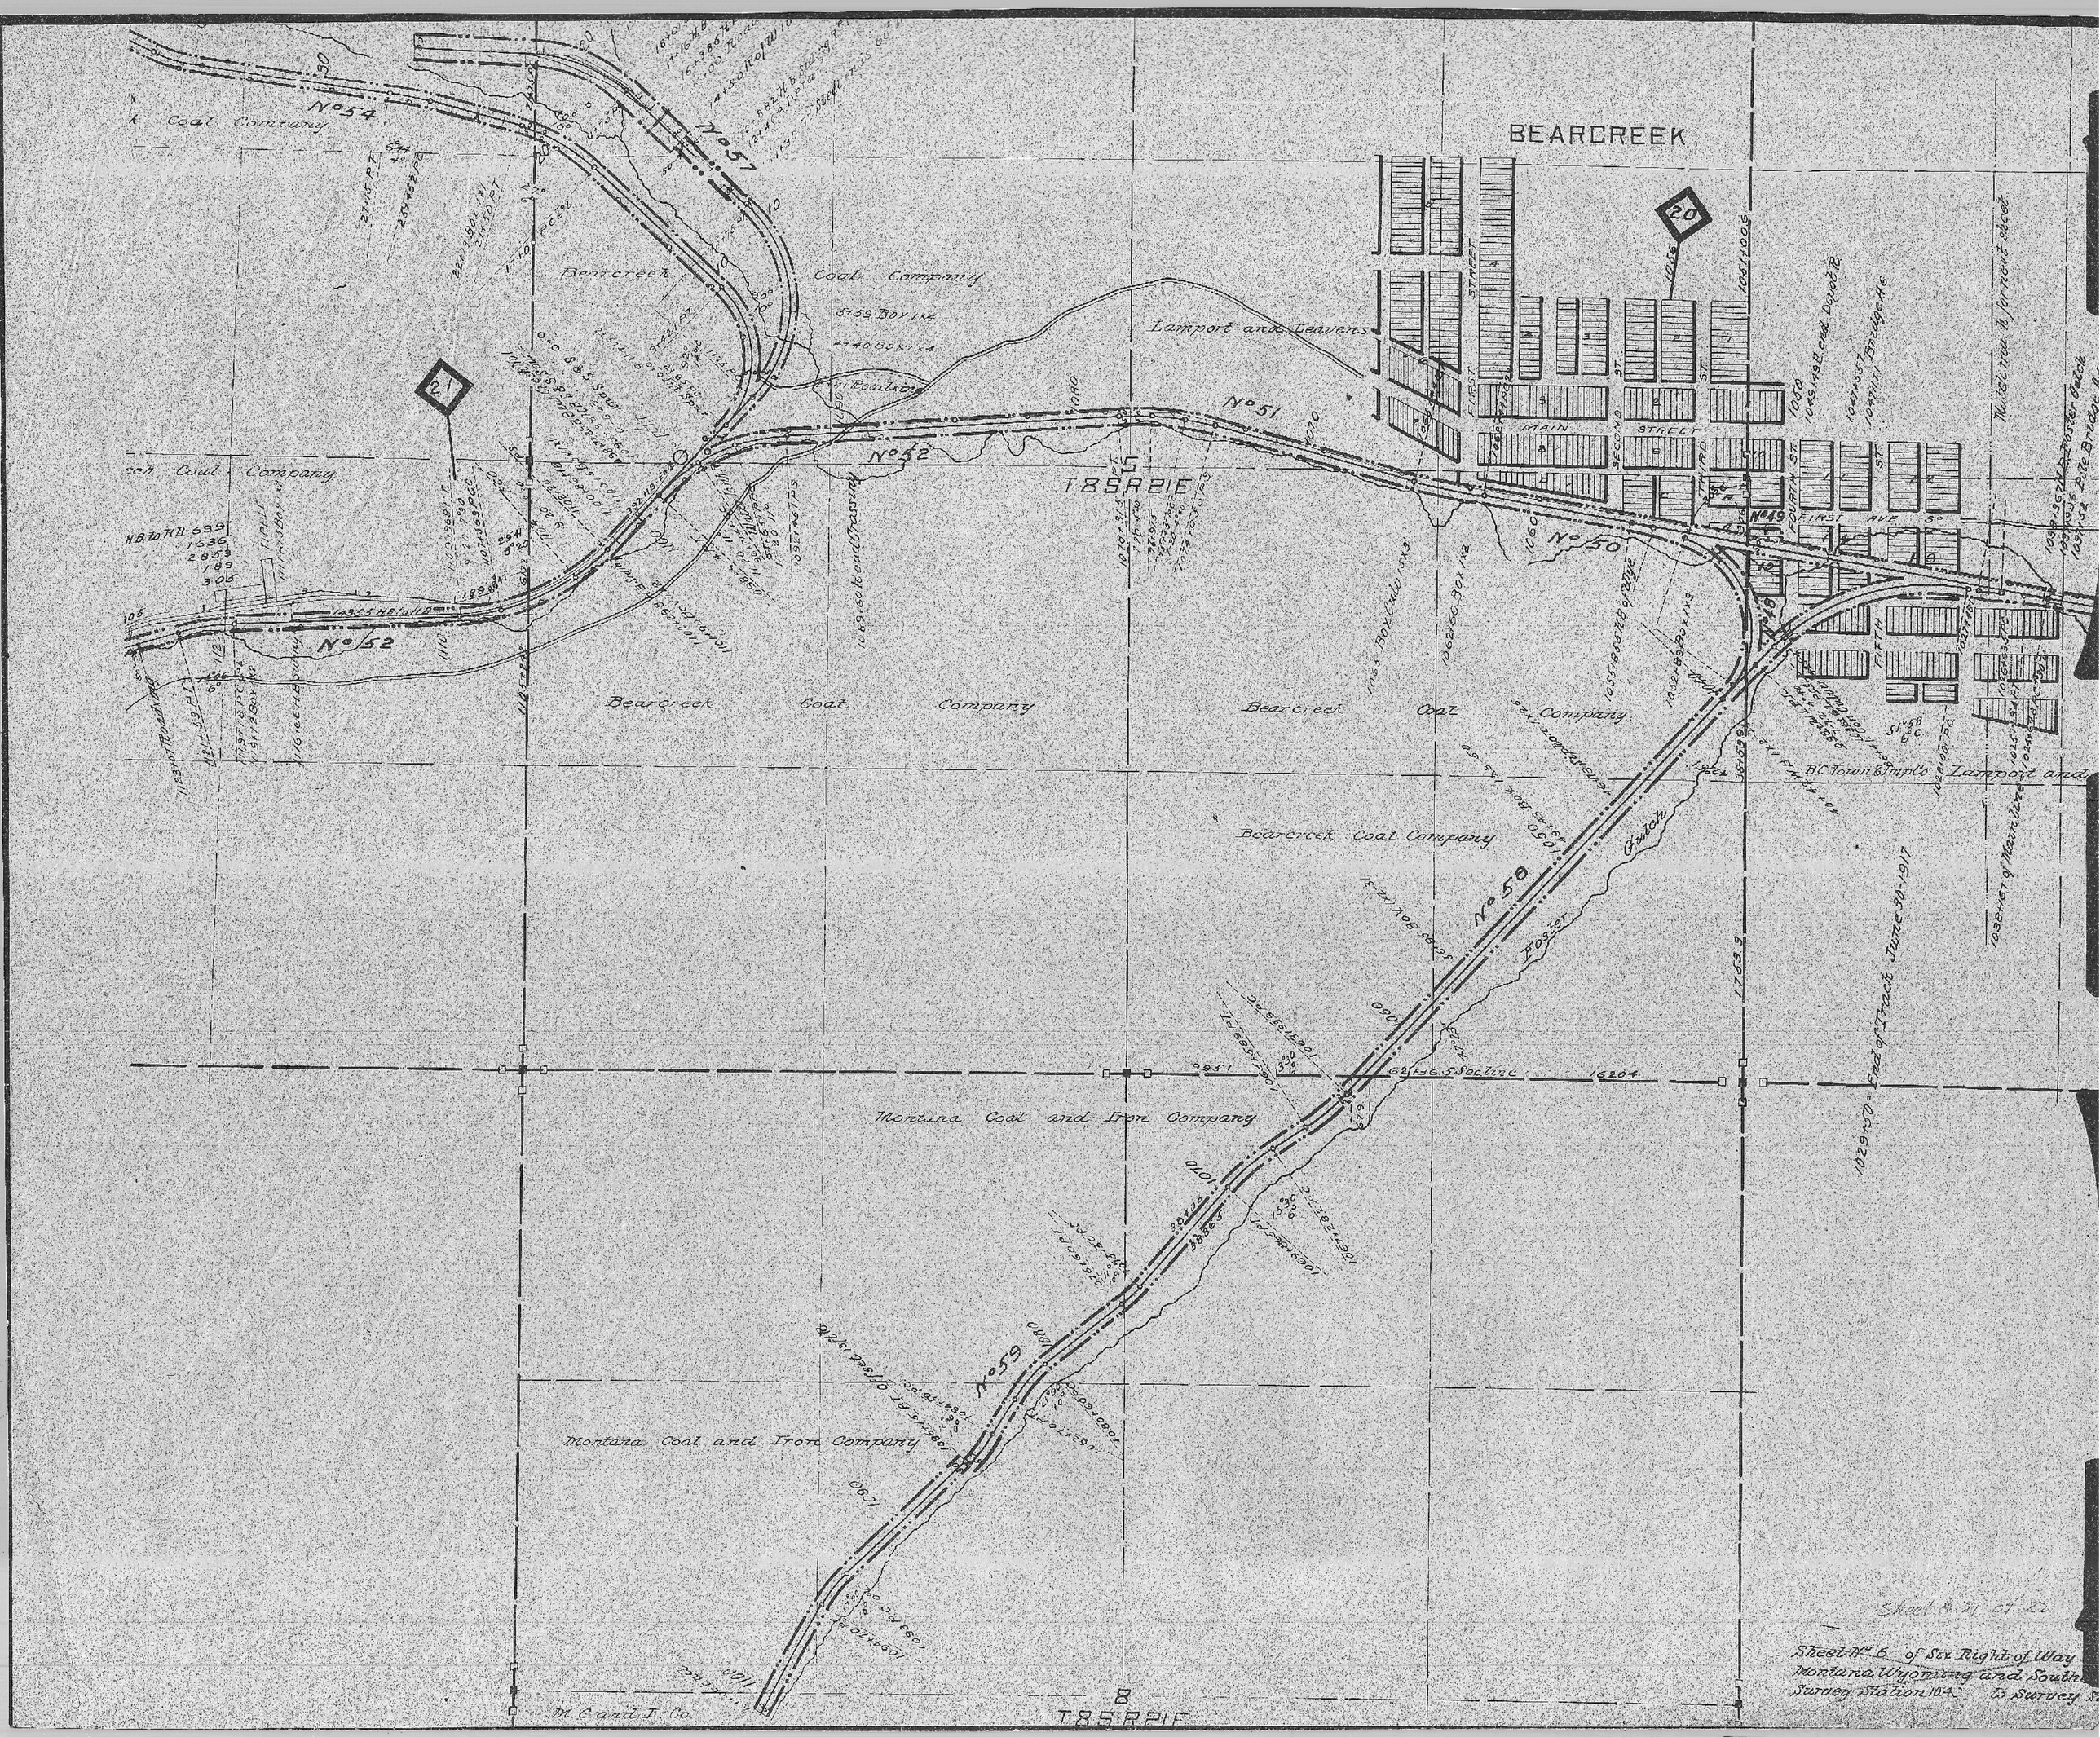
BEARCREEK
Coal Company
Bearcreek Coal Company
Lamport and Leavens
MAIN STREET
FIRST STREET
SECOND ST.
THIRD ST.
FOURTH ST.
FIFTH ST.
FIRST AVE S.
Bearcreek Coal Company
Bearcreek Coal Company
Bearcreek Coal Company
Montana Coal and Iron Company
Montana Coal and Iron Company
Foster Gulch
B.C. Town & Imp. Co.
Lamport and
End of Track June 30-1917
M.C. and I. Co.
T8SR21E
T8SR21E
No 54
No 57
No 52
No 51
No 50
No 58
No 59
No 49
20
21
Sheet No. 6 of Six Right of Way
Montana Wyoming and South
Survey Station 104
to Survey S