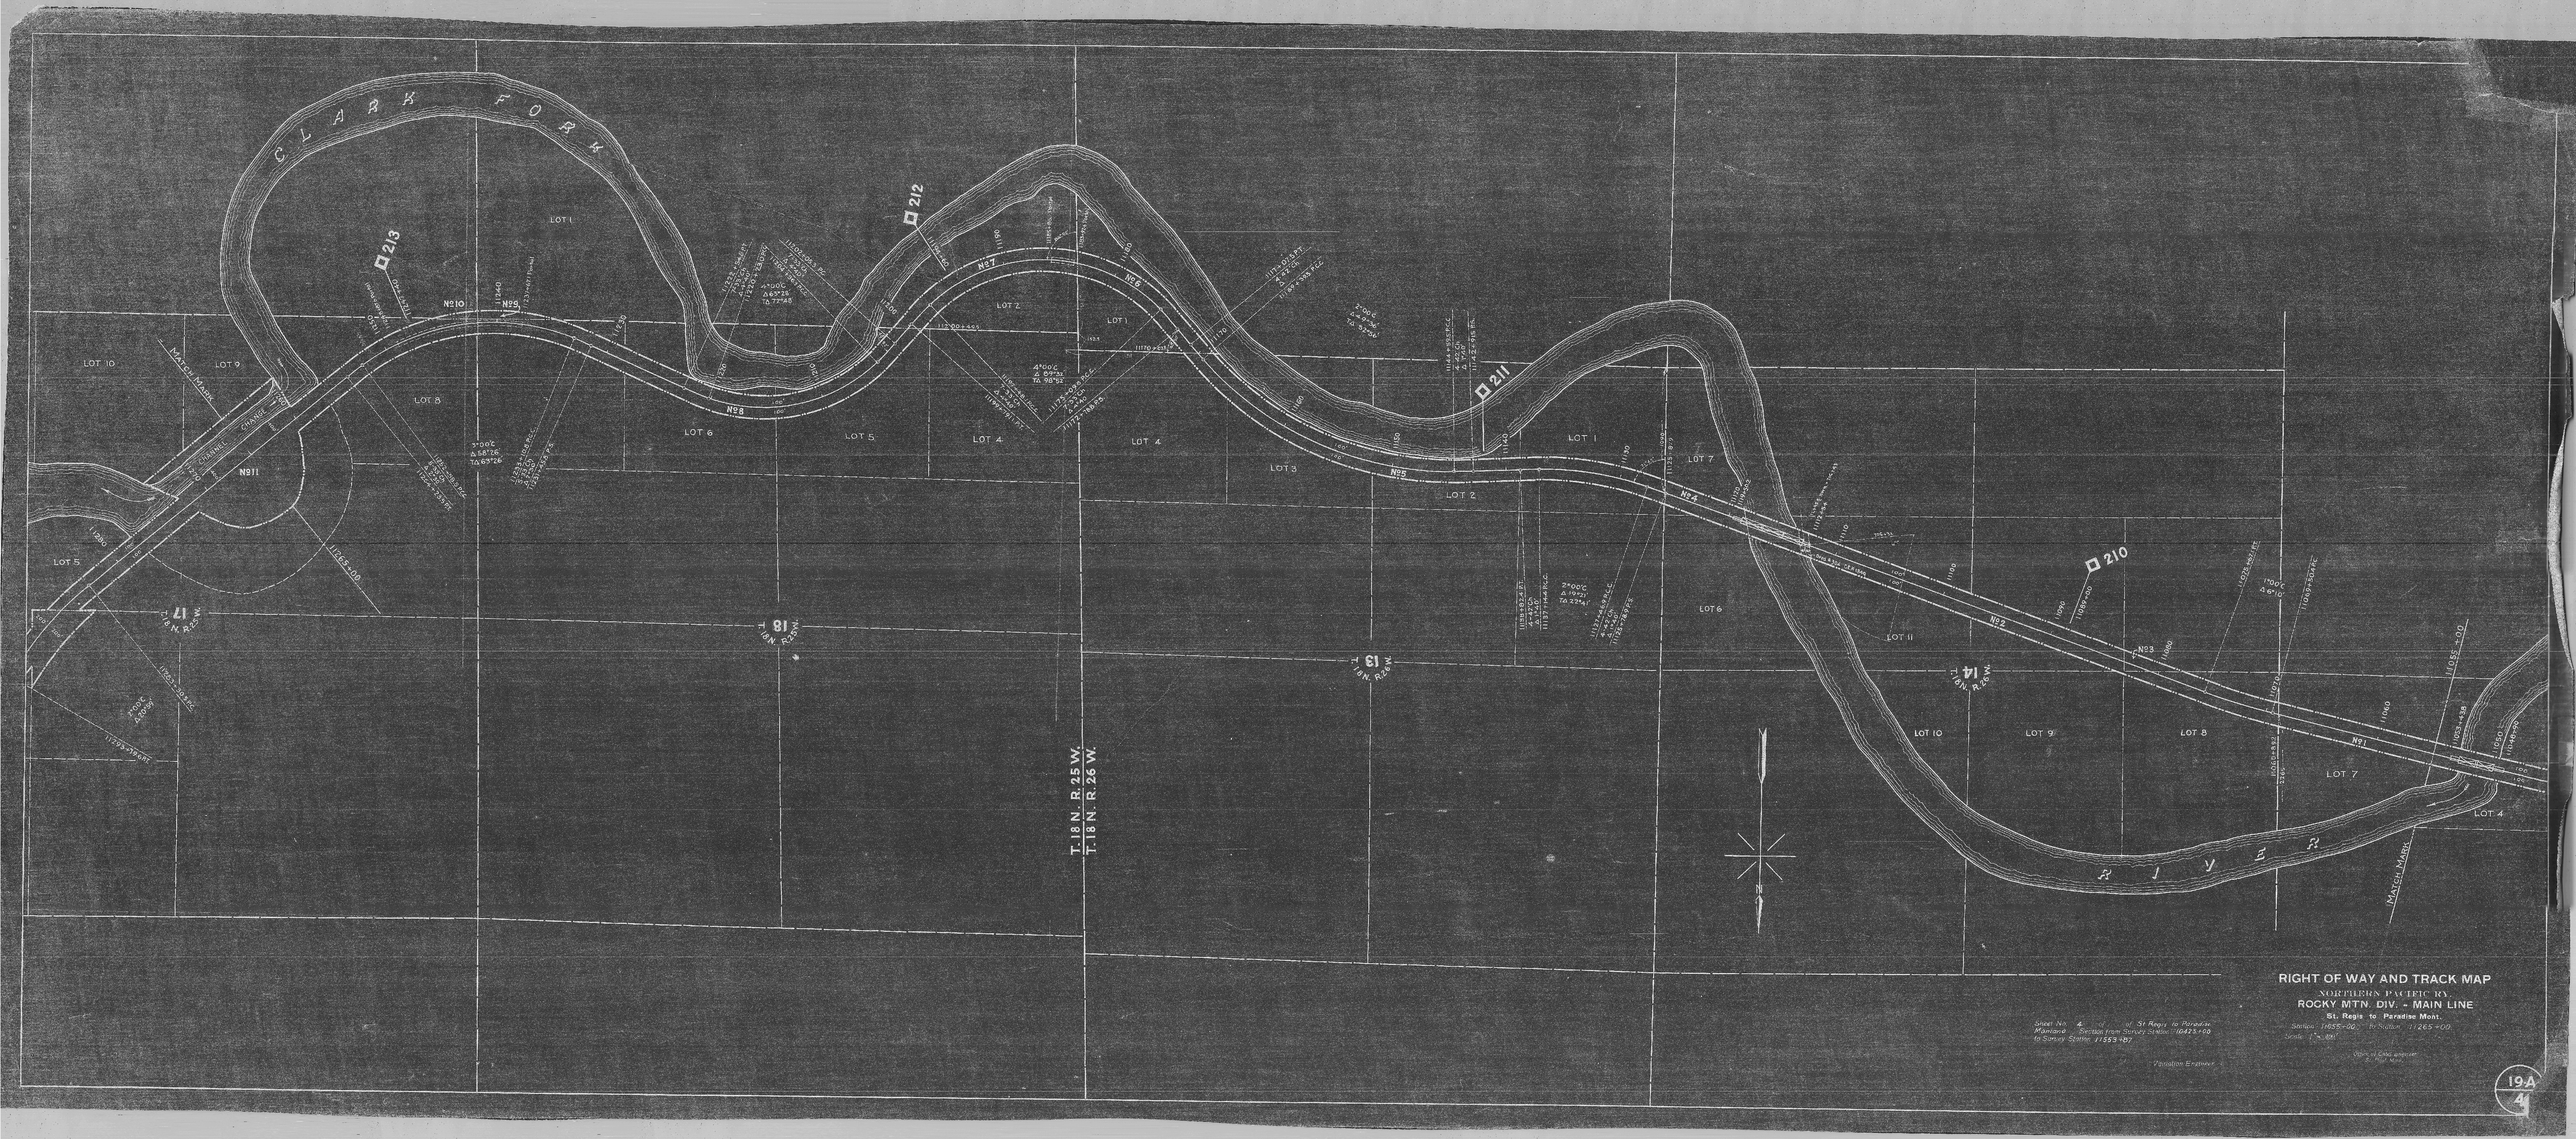
CLARK FORK
RIVER
MATCH MARK
LOT 1
LOT 2
LOT 3
LOT 4
LOT 5
LOT 6
LOT 7
LOT 8
LOT 9
LOT 10
LOT 11
LOT 12
LOT 13
LOT 14
LOT 15
LOT 16
LOT 17
LOT 18
T. 18 N. R. 25 W.
T. 18 N. R. 26 W.
N
RIGHT OF WAY AND TRACK MAP
NORTHERN PACIFIC RY.
ROCKY MTN. DIV. - MAIN LINE
St. Regis to Paradise Mont.
Station 11655+00 to Station 11265+00
Sheet No. 4 of St Regis to Paradise Mainland Section from Survey Station 10425+00 to Survey Station 11553+07
Population Engineer
19A
4