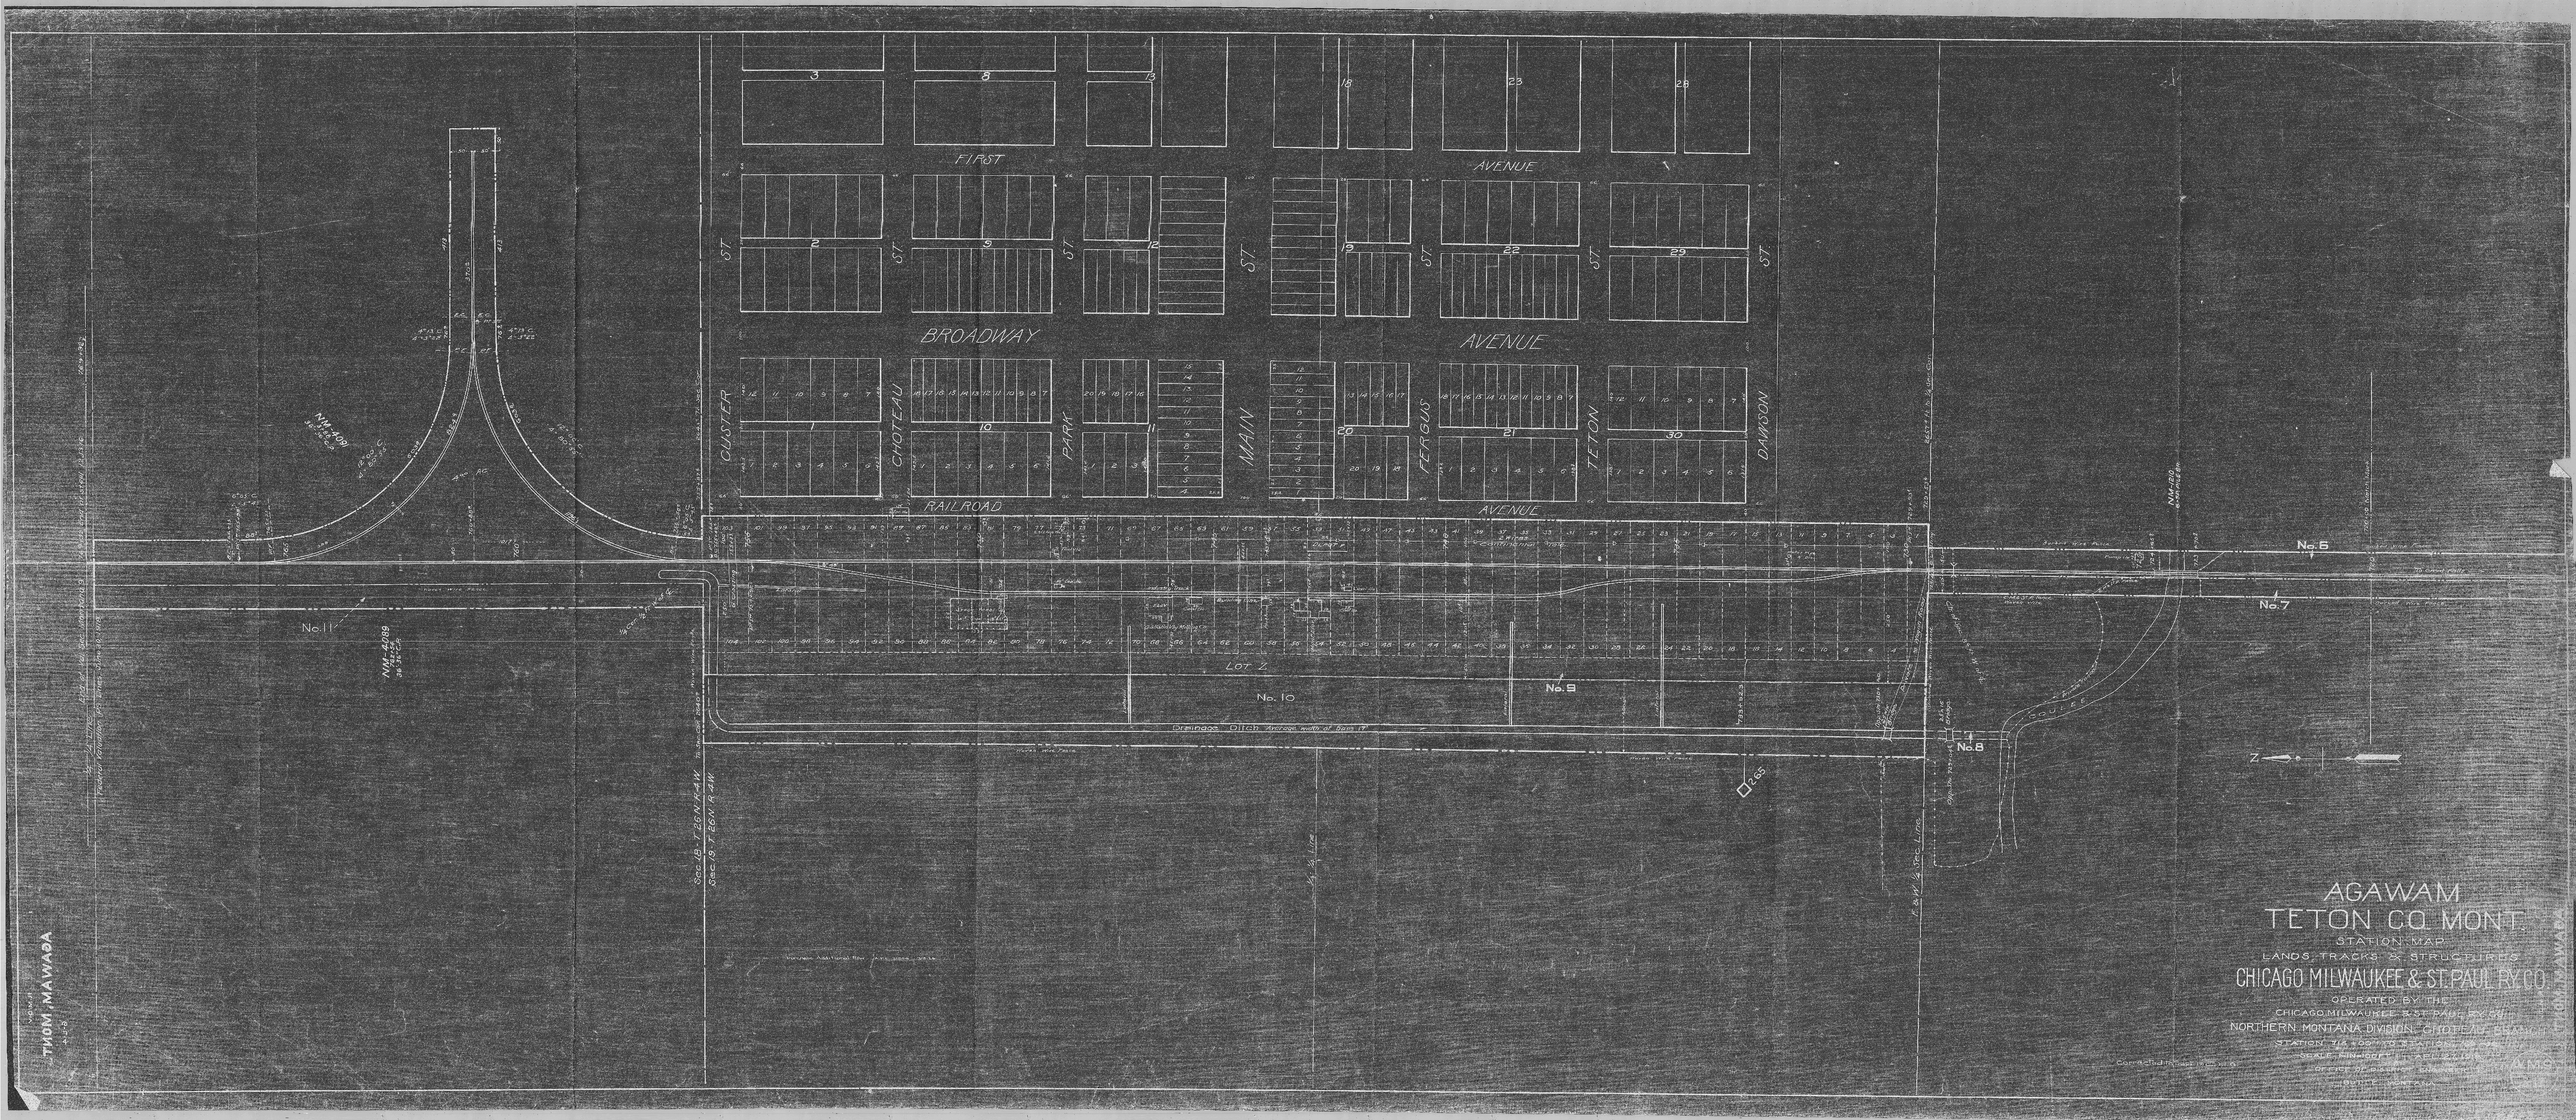
FIRST
AVENUE
BROADWAY
AVENUE
RAILROAD
AVENUE
CUSTER
CHOTEAU
PARK
MAIN
FERGUS
TETON
DAWSON
ST.
No. 5
No. 6
No. 7
No. 8
No. 9
No. 10
No. 11
LOT 2
Ordinance Ditch Average width of 8 ft.
N
AGAWAM
TETON CO. MONT.
STATION MAP
LANDS, TRACKS & STRUCTURES
CHICAGO MILWAUKEE & ST. PAUL RY. CO.
OPERATED BY THE
CHICAGO, MILWAUKEE & ST. PAUL RY. CO.
NORTHERN MONTANA DIVISION