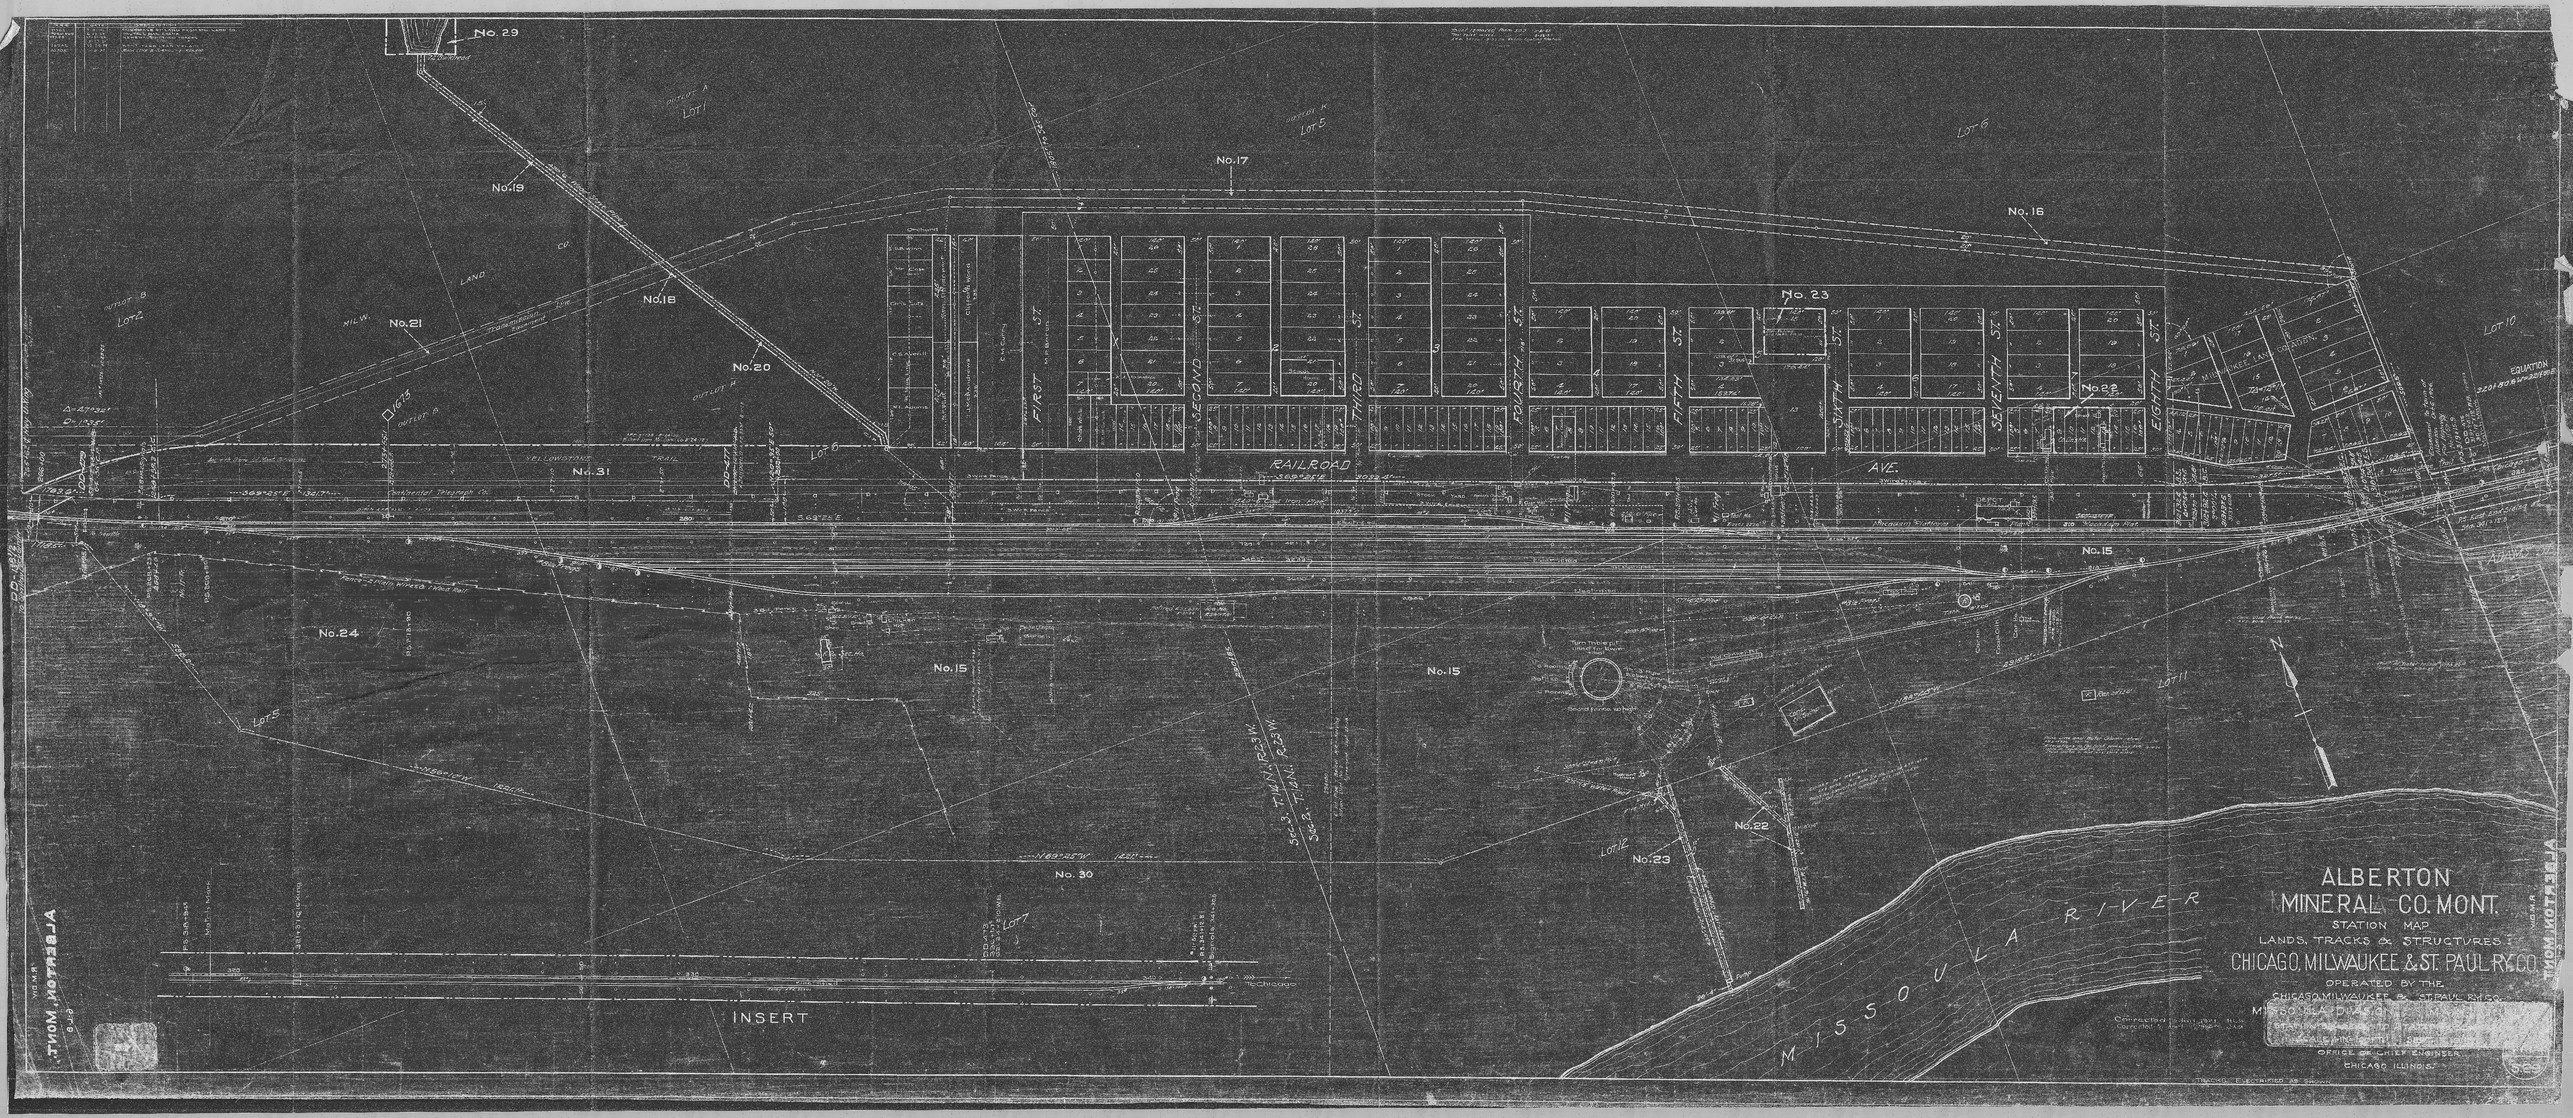
ALBERTON
MINERAL CO. MONT.
STATION MAP
LANDS, TRACKS & STRUCTURES
CHICAGO, MILWAUKEE & ST. PAUL RY. CO.
OPERATED BY THE
CHICAGO, MILWAUKEE & ST. PAUL RY. CO.
OFFICE OF CHIEF ENGINEER
CHICAGO ILLINOIS
RAILROAD AVE.
FIRST ST.
SECOND ST.
THIRD ST.
FOURTH ST.
FIFTH ST.
SIXTH ST.
SEVENTH ST.
EIGHTH ST.
MISSOULA RIVER
INSERT
No. 29
No. 19
No. 17
No. 16
No. 18
No. 21
No. 20
No. 23
No. 22
No. 31
No. 15
No. 24
No. 30
LOT 1
LOT 2
LOT 5
LOT 6
LOT 7
LOT 10
LOT 11
LOT 12
N