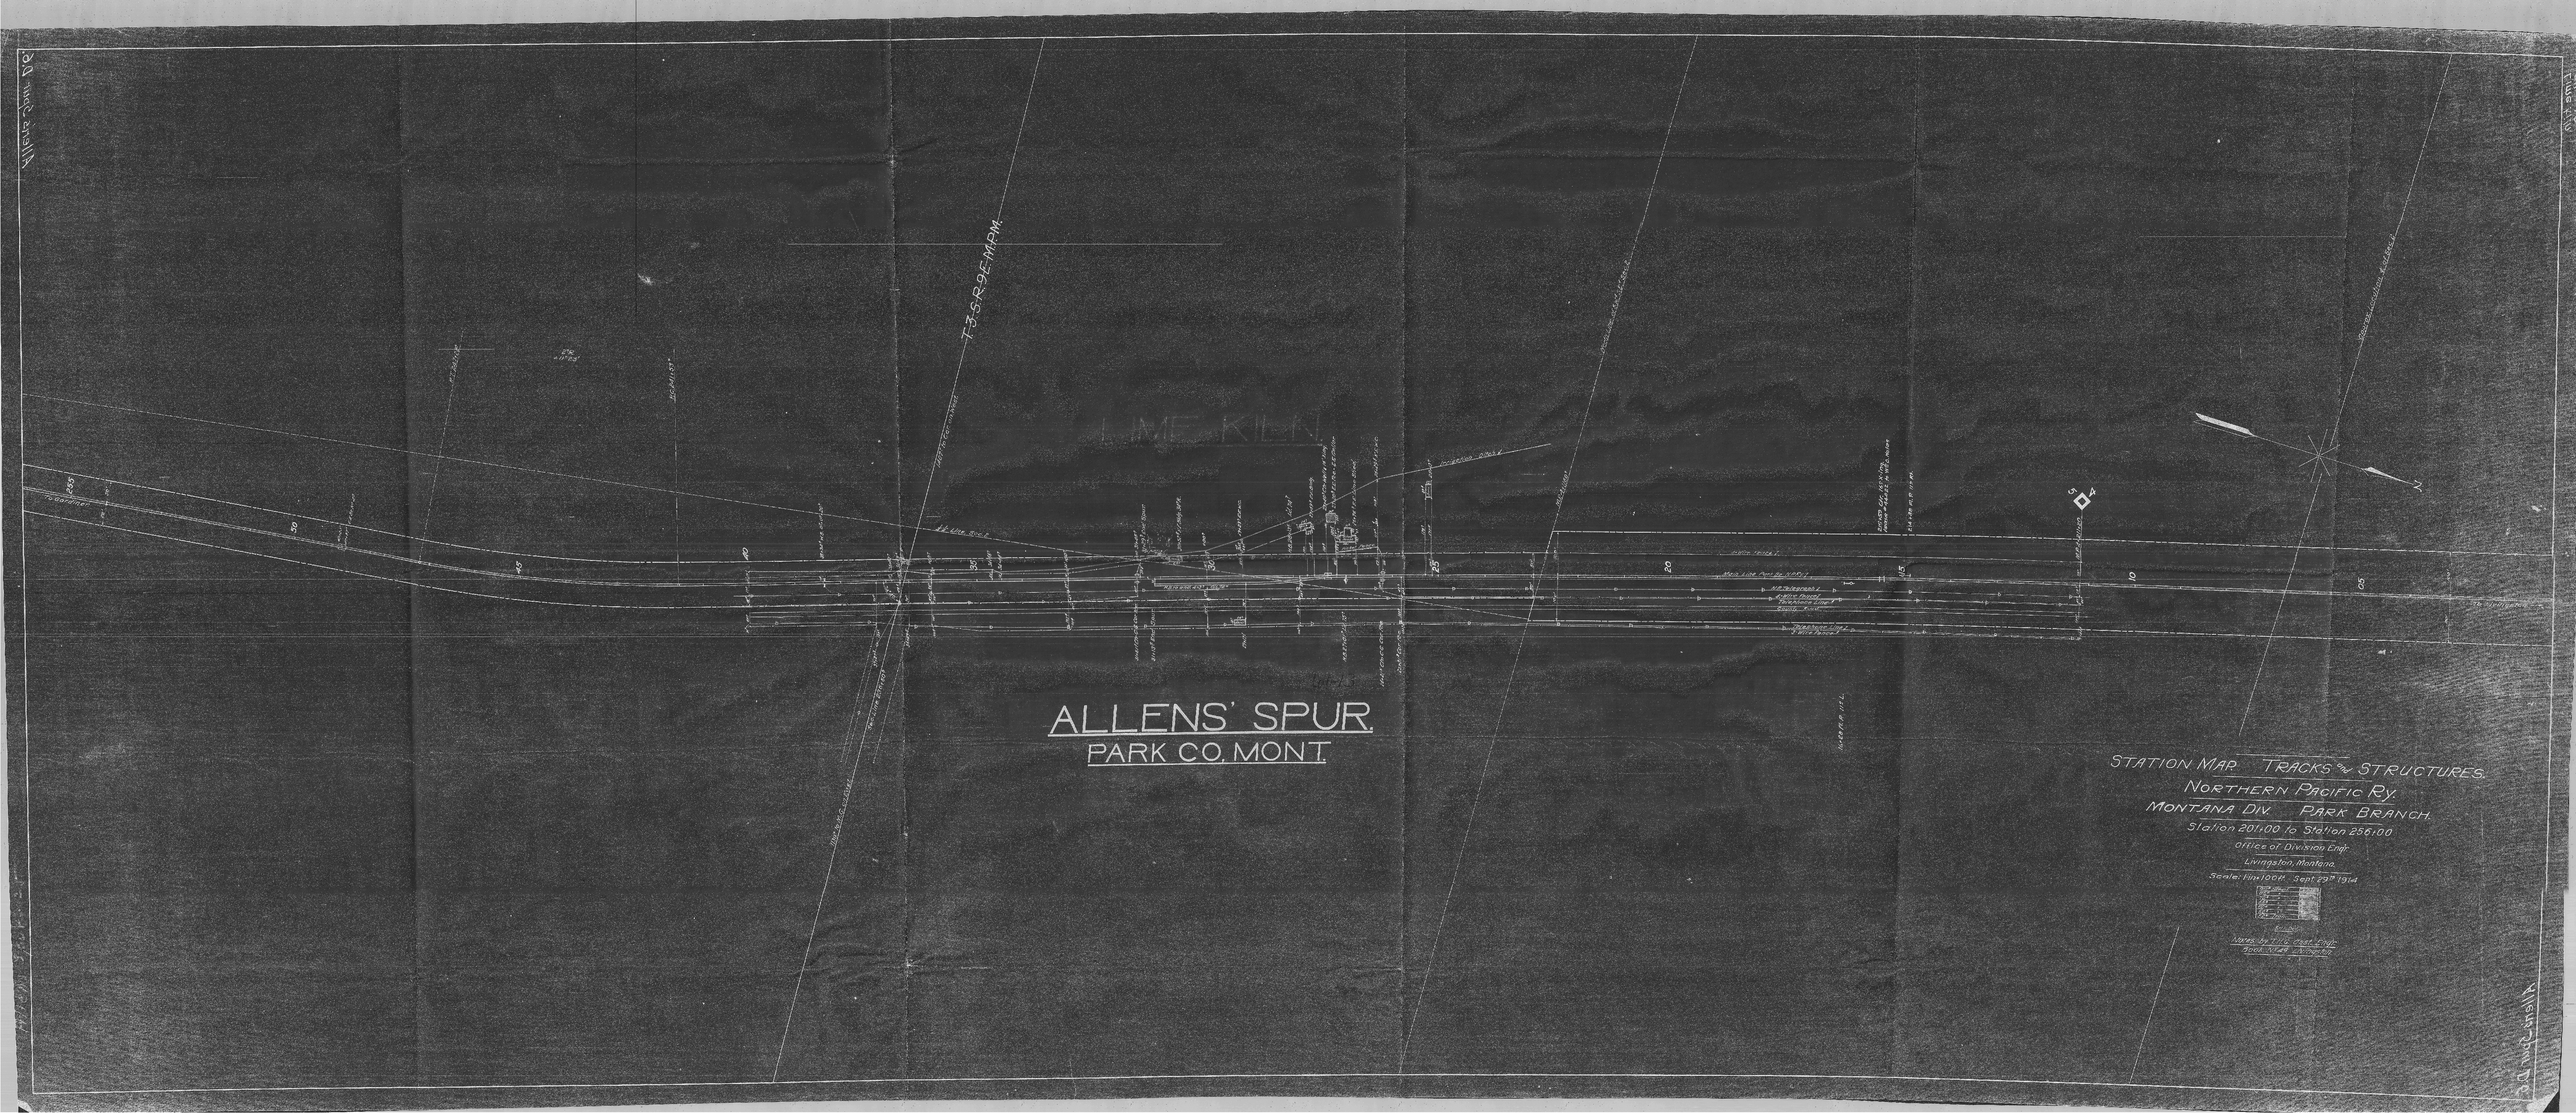
ALLENS' SPUR.
PARK CO. MONT.
T.3.S.R.9.E.M.P.M.
LIME KILN
STATION MAP TRACKS and STRUCTURES.
NORTHERN PACIFIC RY.
MONTANA DIV. PARK BRANCH.
Station 201+00 to Station 256+00
Office of Division Engr.
Livingston, Montana.
Scale: 1in=100ft Sept. 29th 1914
Issued by T.J.G. Chief Engr.
Approved by J.H. Bruce