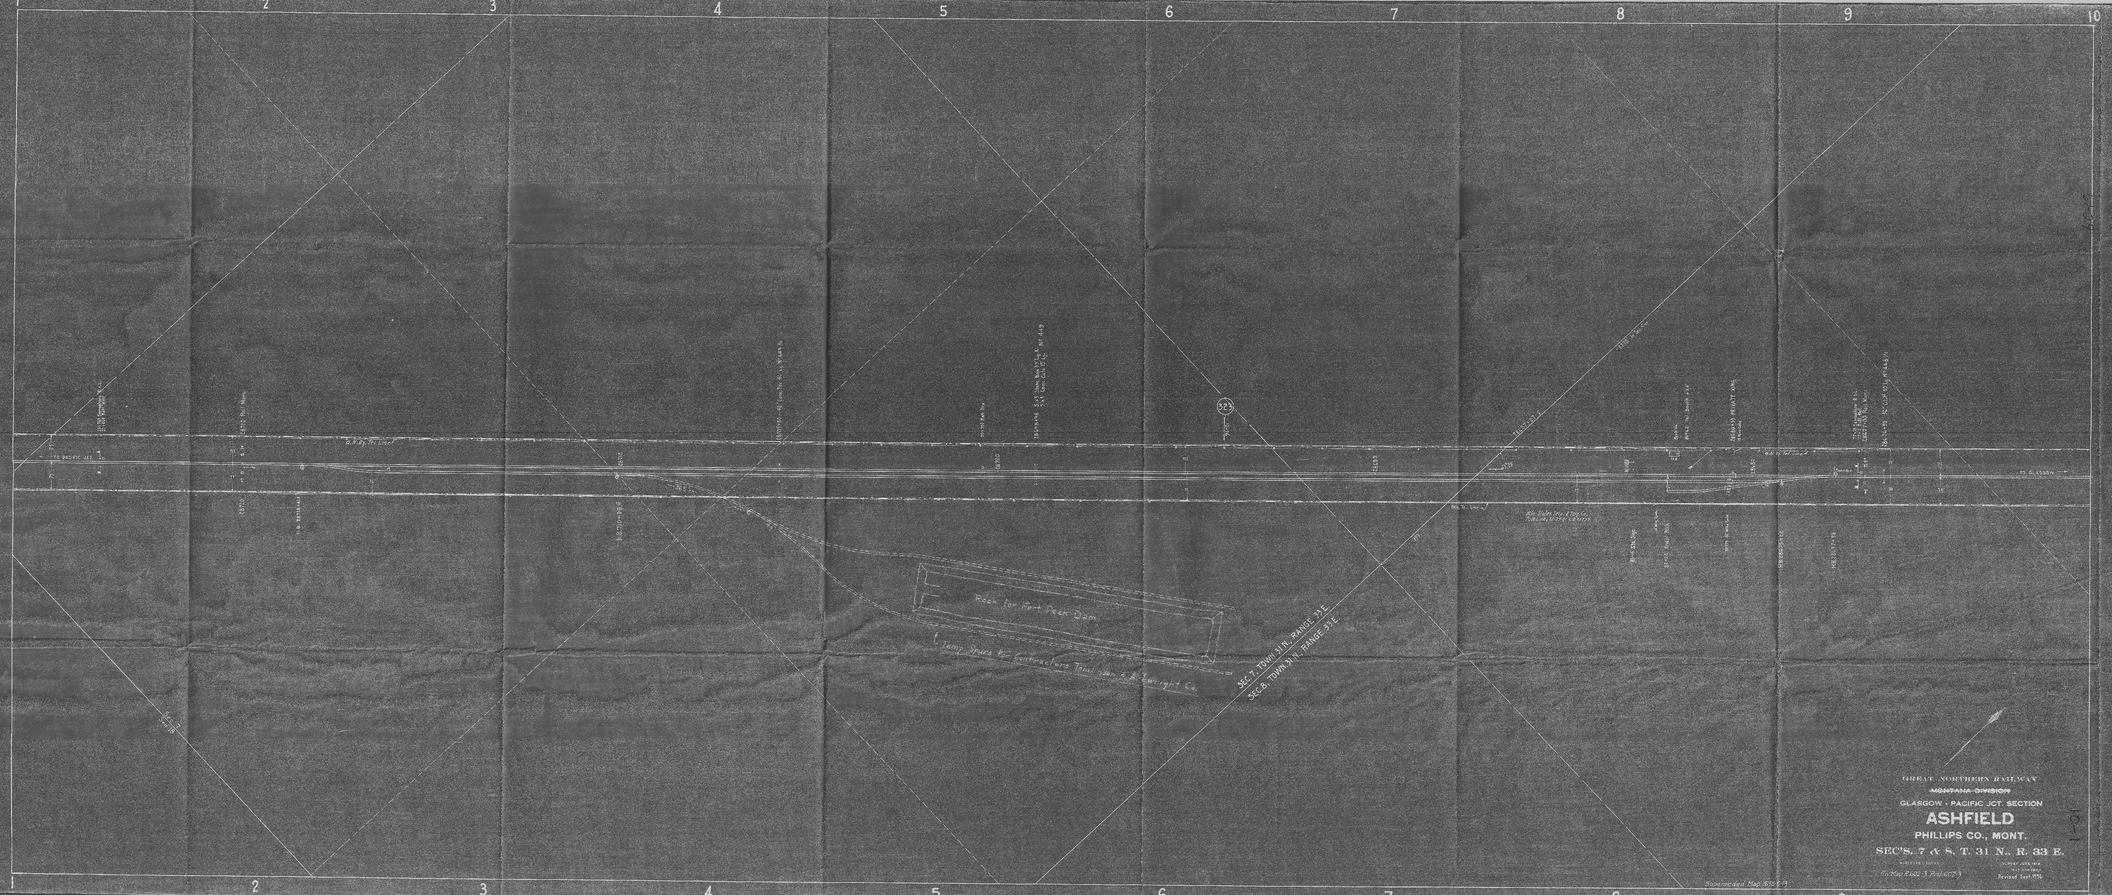
GREAT NORTHERN RAILWAY
MONTANA DIVISION
GLASGOW - PACIFIC JCT. SECTION
ASHFIELD
PHILLIPS CO., MONT.
SEC'S. 7 & 8, T. 31 N., R. 33 E.
Rock for Fort Peck Dam
Temp. Spurs for Contractors Thos. Jones & Albright Co.
SEC. 7, TOWN 31 N., RANGE 33 E.
SEC. 8, TOWN 31 N., RANGE 33 E.
323
Revised Sept. 1936
Submitted Sept. 1935

E-19

E-19