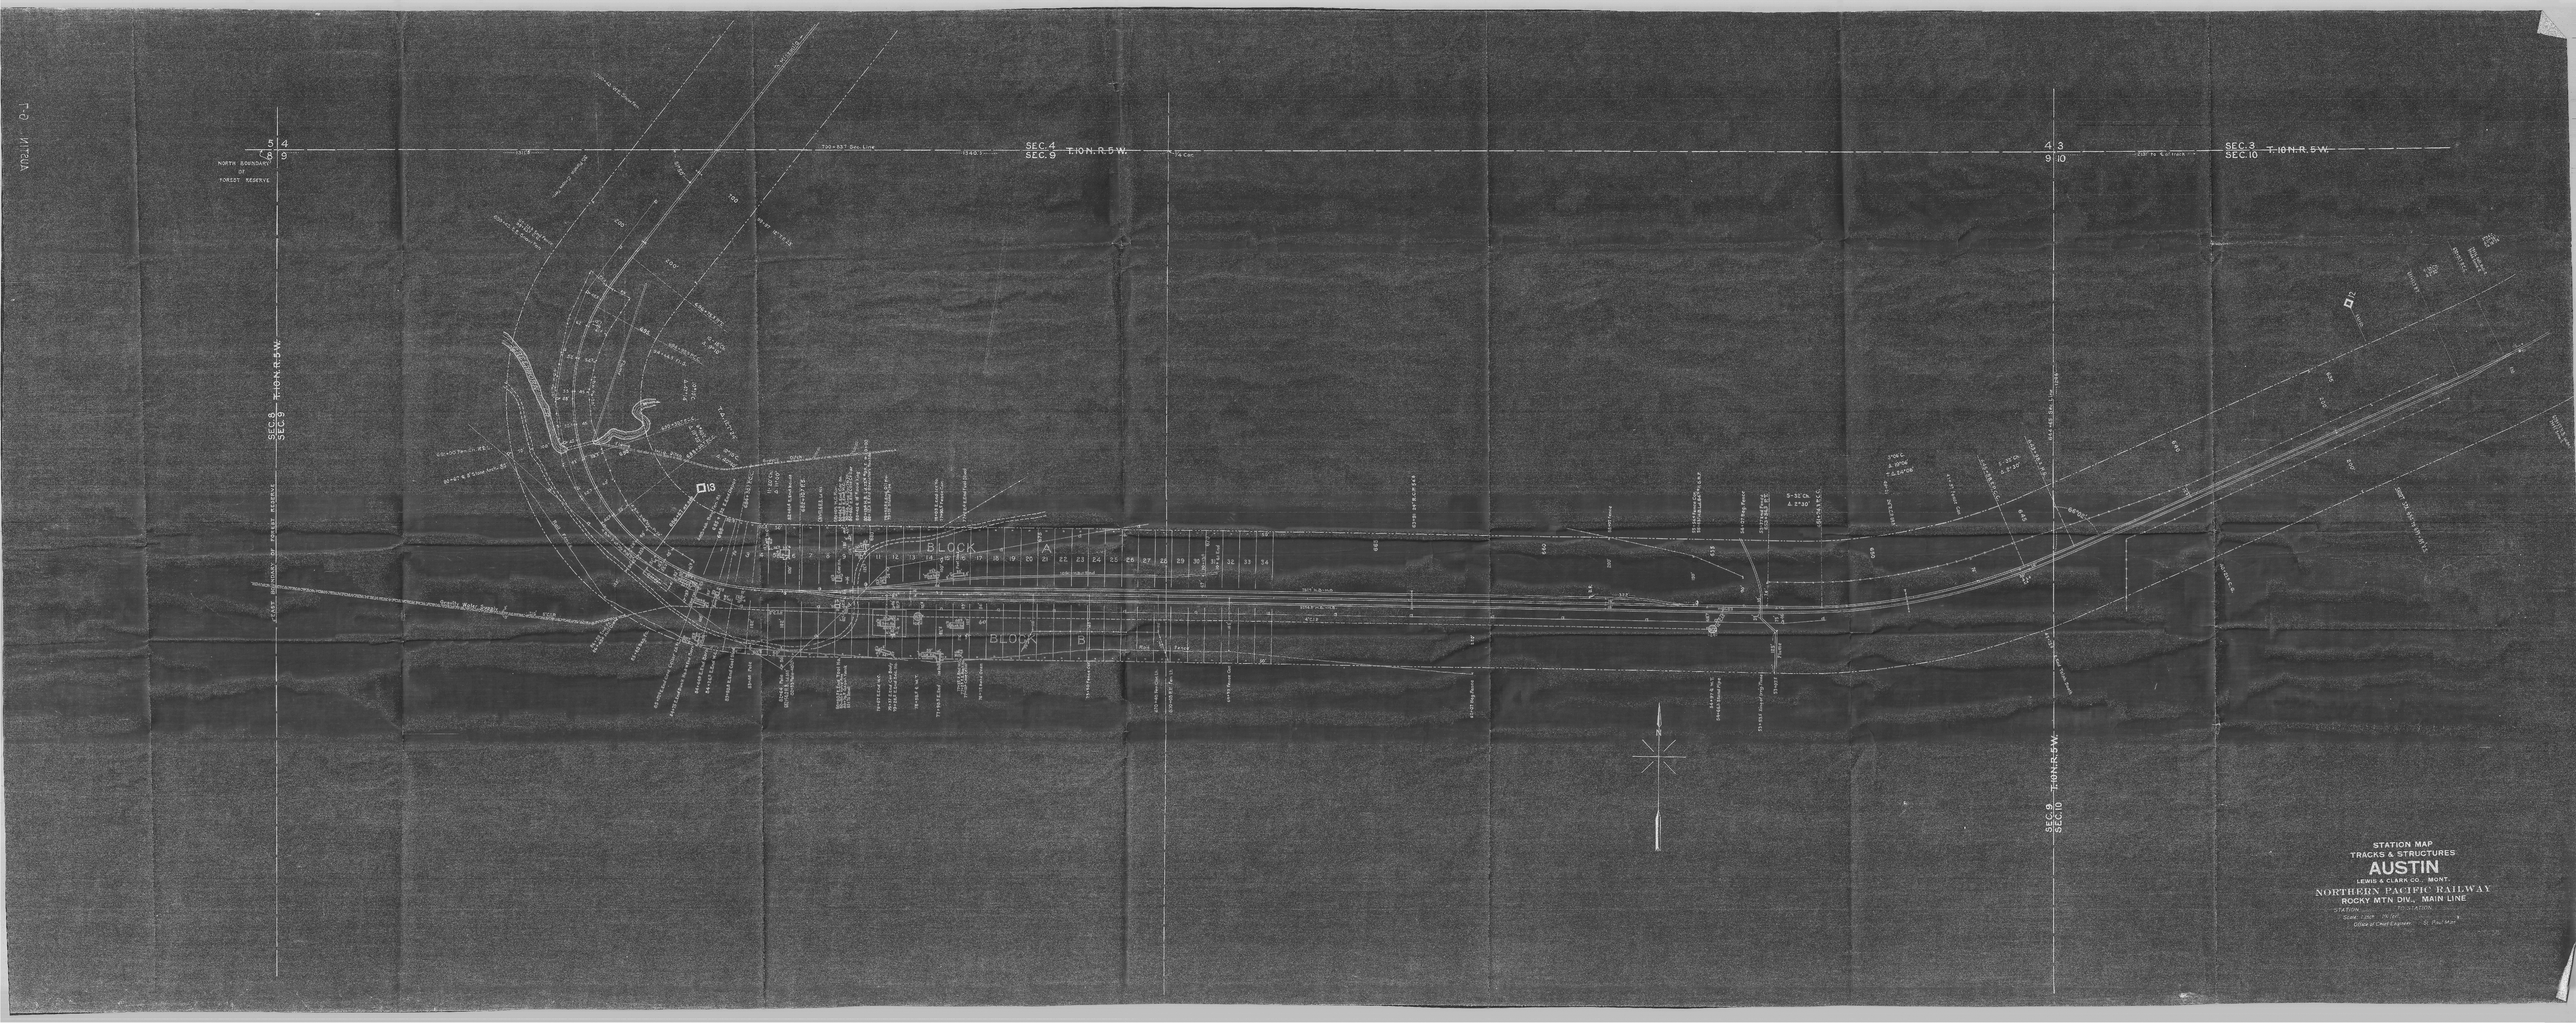

SEC. 4
SEC. 9
T. 10 N. R. 5 W.
SEC. 3
SEC. 10
T. 10 N. R. 5 W.
SEC. 8
SEC. 9
T. 10 N. R. 5 W.
SEC. 9
SEC. 10
T. 10 N. R. 5 W.
NORTH BOUNDARY OF FOREST RESERVE
BLOCK A
BLOCK B
STATION MAP
TRACKS & STRUCTURES
AUSTIN
LEWIS & CLARK CO., MONT.
NORTHERN PACIFIC RAILWAY
ROCKY MTN DIV., MAIN LINE
STATION
TO STATION
Scale: 1 inch = 25 feet
Office of Chief Engineer
St. Paul Mart