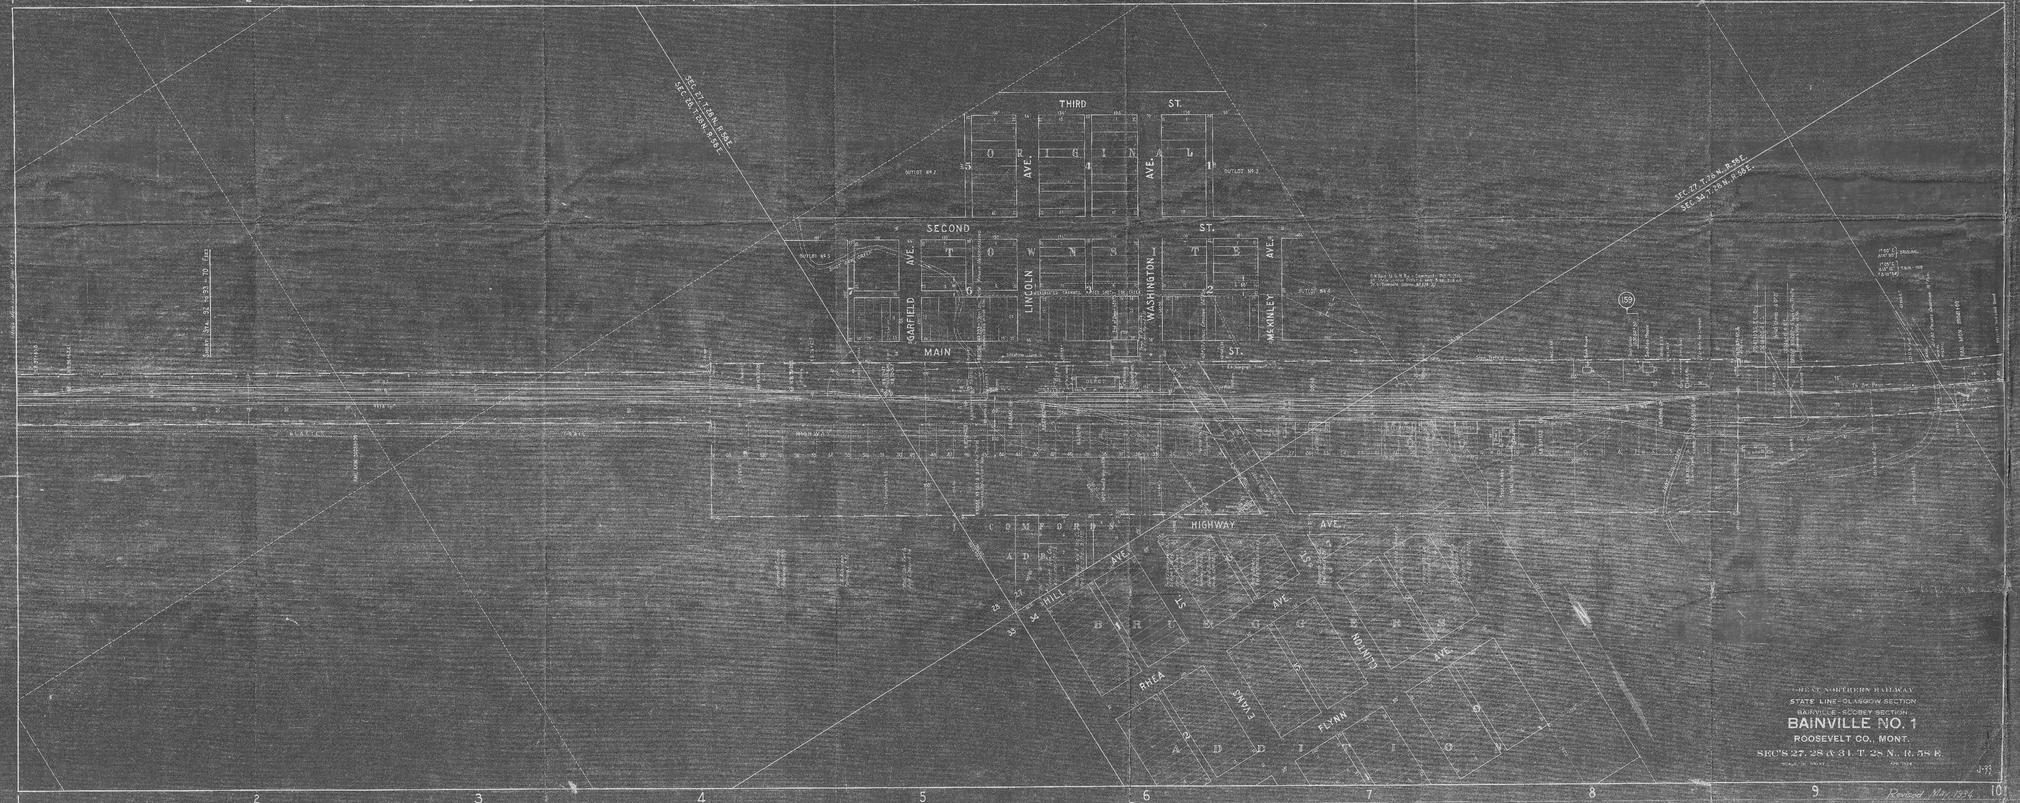
THIRD ST.
ORIGINAL
AVE.
SECOND ST.
TOWNSITE
GARFIELD AVE.
LINCOLN
WASHINGTON
McKINLEY AVE.
MAIN ST.
COMFORTS ADD.
HIGHWAY AVE.
HILL AVE.
BRUGGERS
RHEA
EVANS
FLYNN
CLINTON
ADDITION
SEC. 27, T. 28 N., R. 58 E.
SEC. 34, T. 28 N., R. 58 E.
GREAT NORTHERN RAILWAY
STATE LINE - GLASGOW SECTION
BAINVILLE - SCOBEY SECTION
BAINVILLE NO. 1
ROOSEVELT CO., MONT.
SEC'S 27, 28 & 31, T. 28 N., R. 58 E.
Revised May 1934

133

133