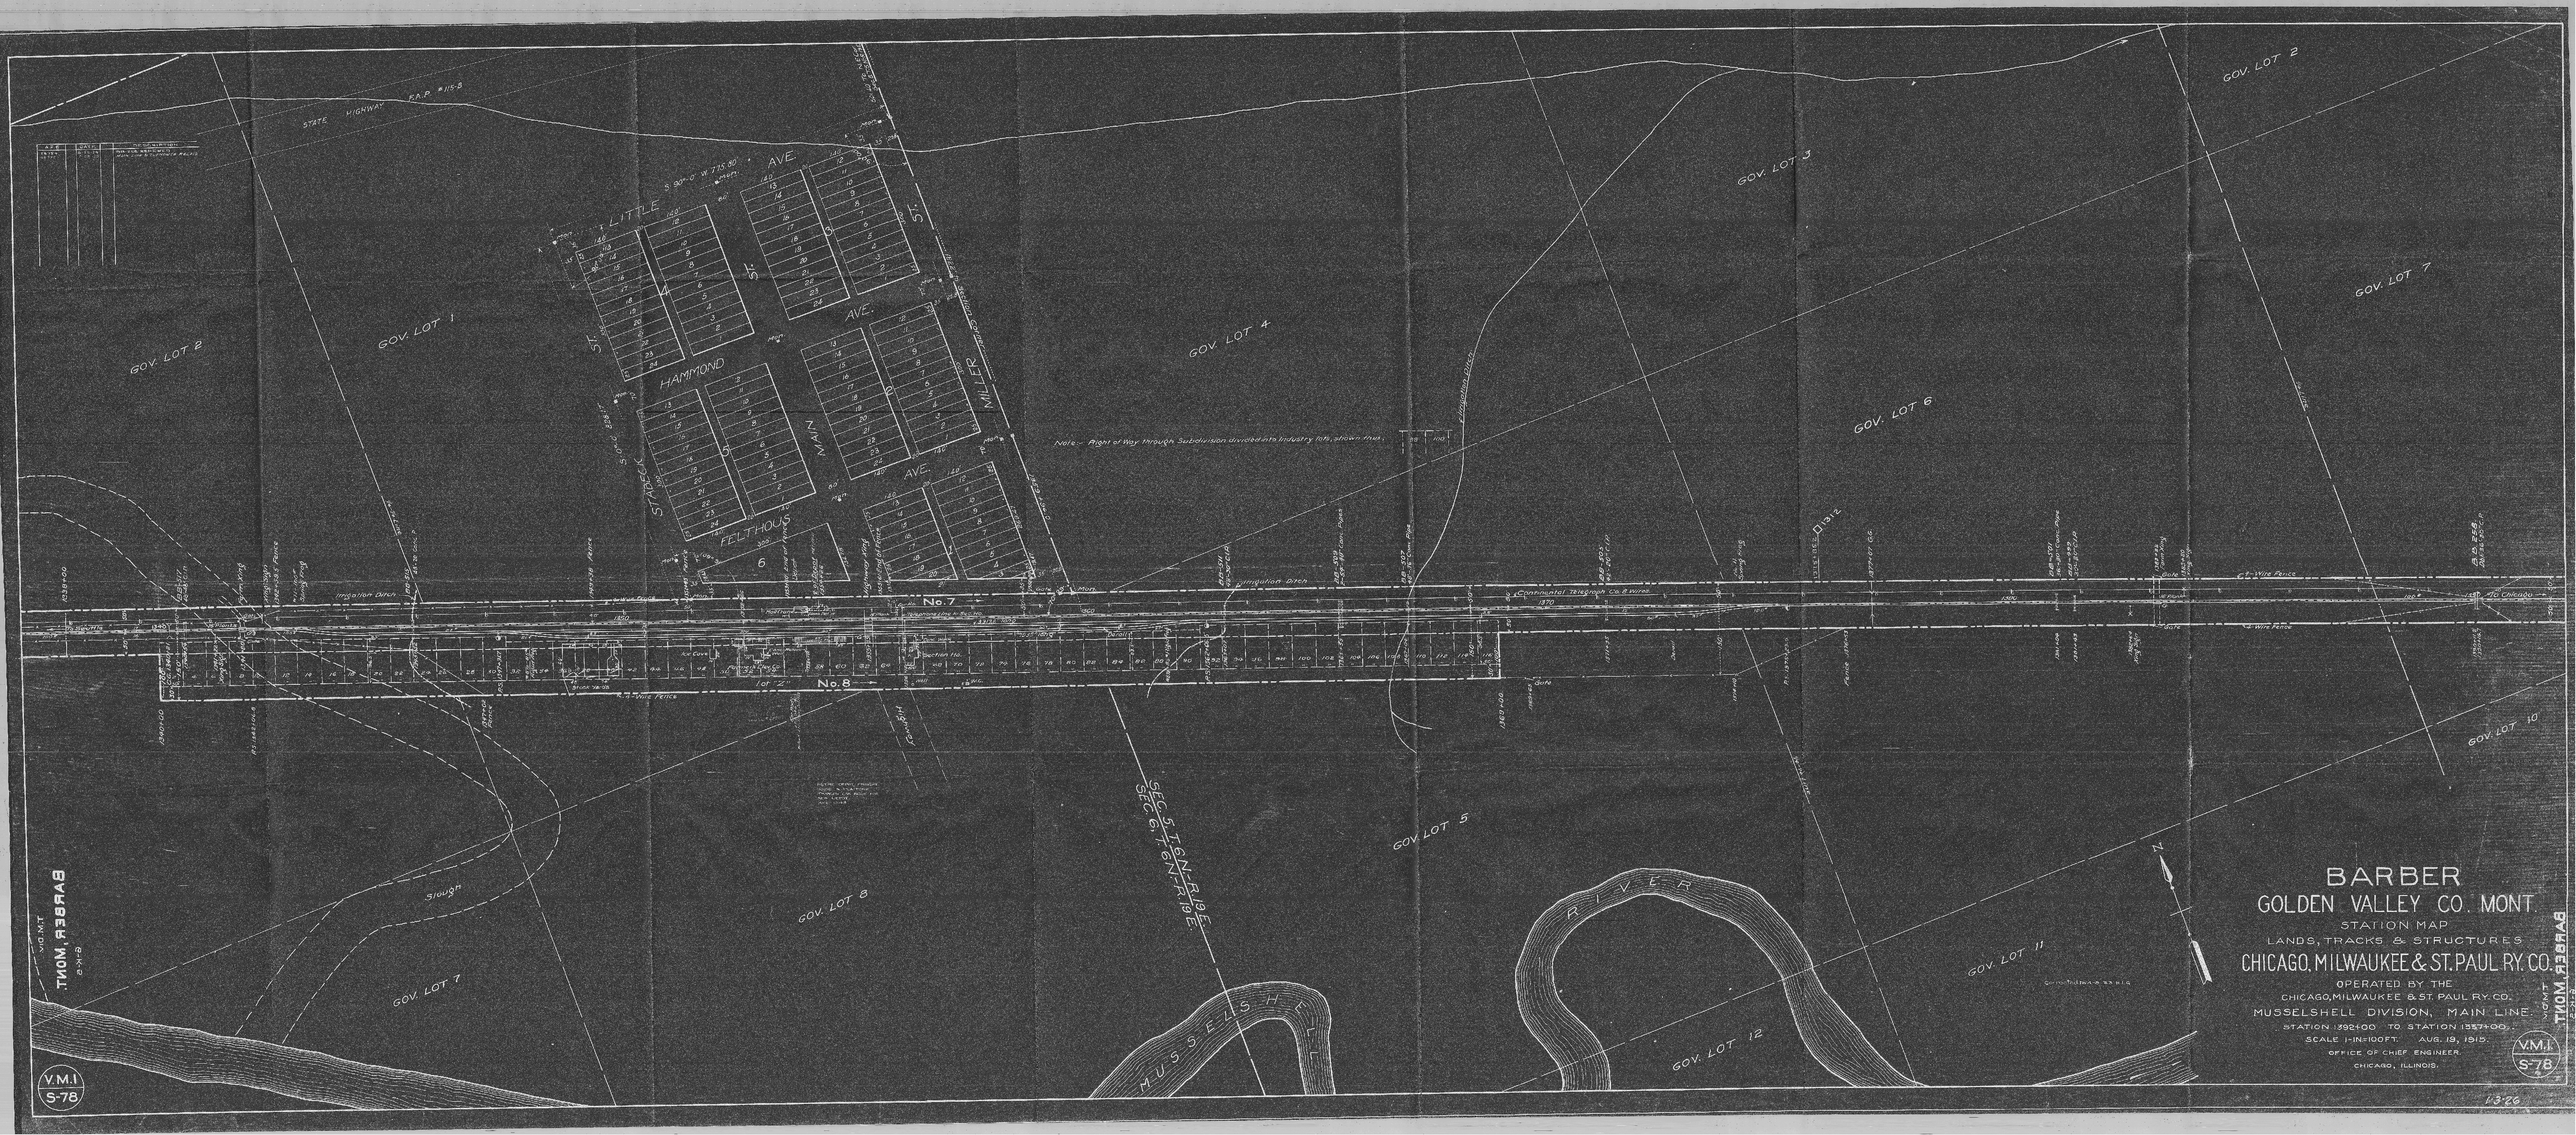
BARBER
GOLDEN VALLEY CO. MONT.
STATION MAP
LANDS, TRACKS & STRUCTURES
CHICAGO, MILWAUKEE & ST. PAUL RY. CO.
OPERATED BY THE
CHICAGO, MILWAUKEE & ST. PAUL RY. CO.
MUSSELSHELL DIVISION, MAIN LINE.
STATION 1392+00 TO STATION 1357+00.
SCALE 1-IN=100FT. AUG. 19, 1915.
OFFICE OF CHIEF ENGINEER.
CHICAGO, ILLINOIS.
V.M.I.
S-78
GOV. LOT 1
GOV. LOT 2
GOV. LOT 3
GOV. LOT 4
GOV. LOT 5
GOV. LOT 6
GOV. LOT 7
GOV. LOT 8
GOV. LOT 10
GOV. LOT 11
GOV. LOT 12
LITTLE AVE.
HAMMOND AVE.
MAIN AVE.
FELTHOUS
STABECK ST.
MILLER ST.
No. 7
No. 8
MUSSELSHELL RIVER
SEC. 5, T. 6 N. R. 19 E.
SEC. 6, T. 6 N. R. 19 E.
Slough
STATE HIGHWAY
Note:- Right of Way through Subdivision divided into Industry lots, shown thus.
Irrigation Ditch
Continental Telegraph Co. 8 wires
Wire Fence
BARBER, MONT.
V.M.I.
S-78