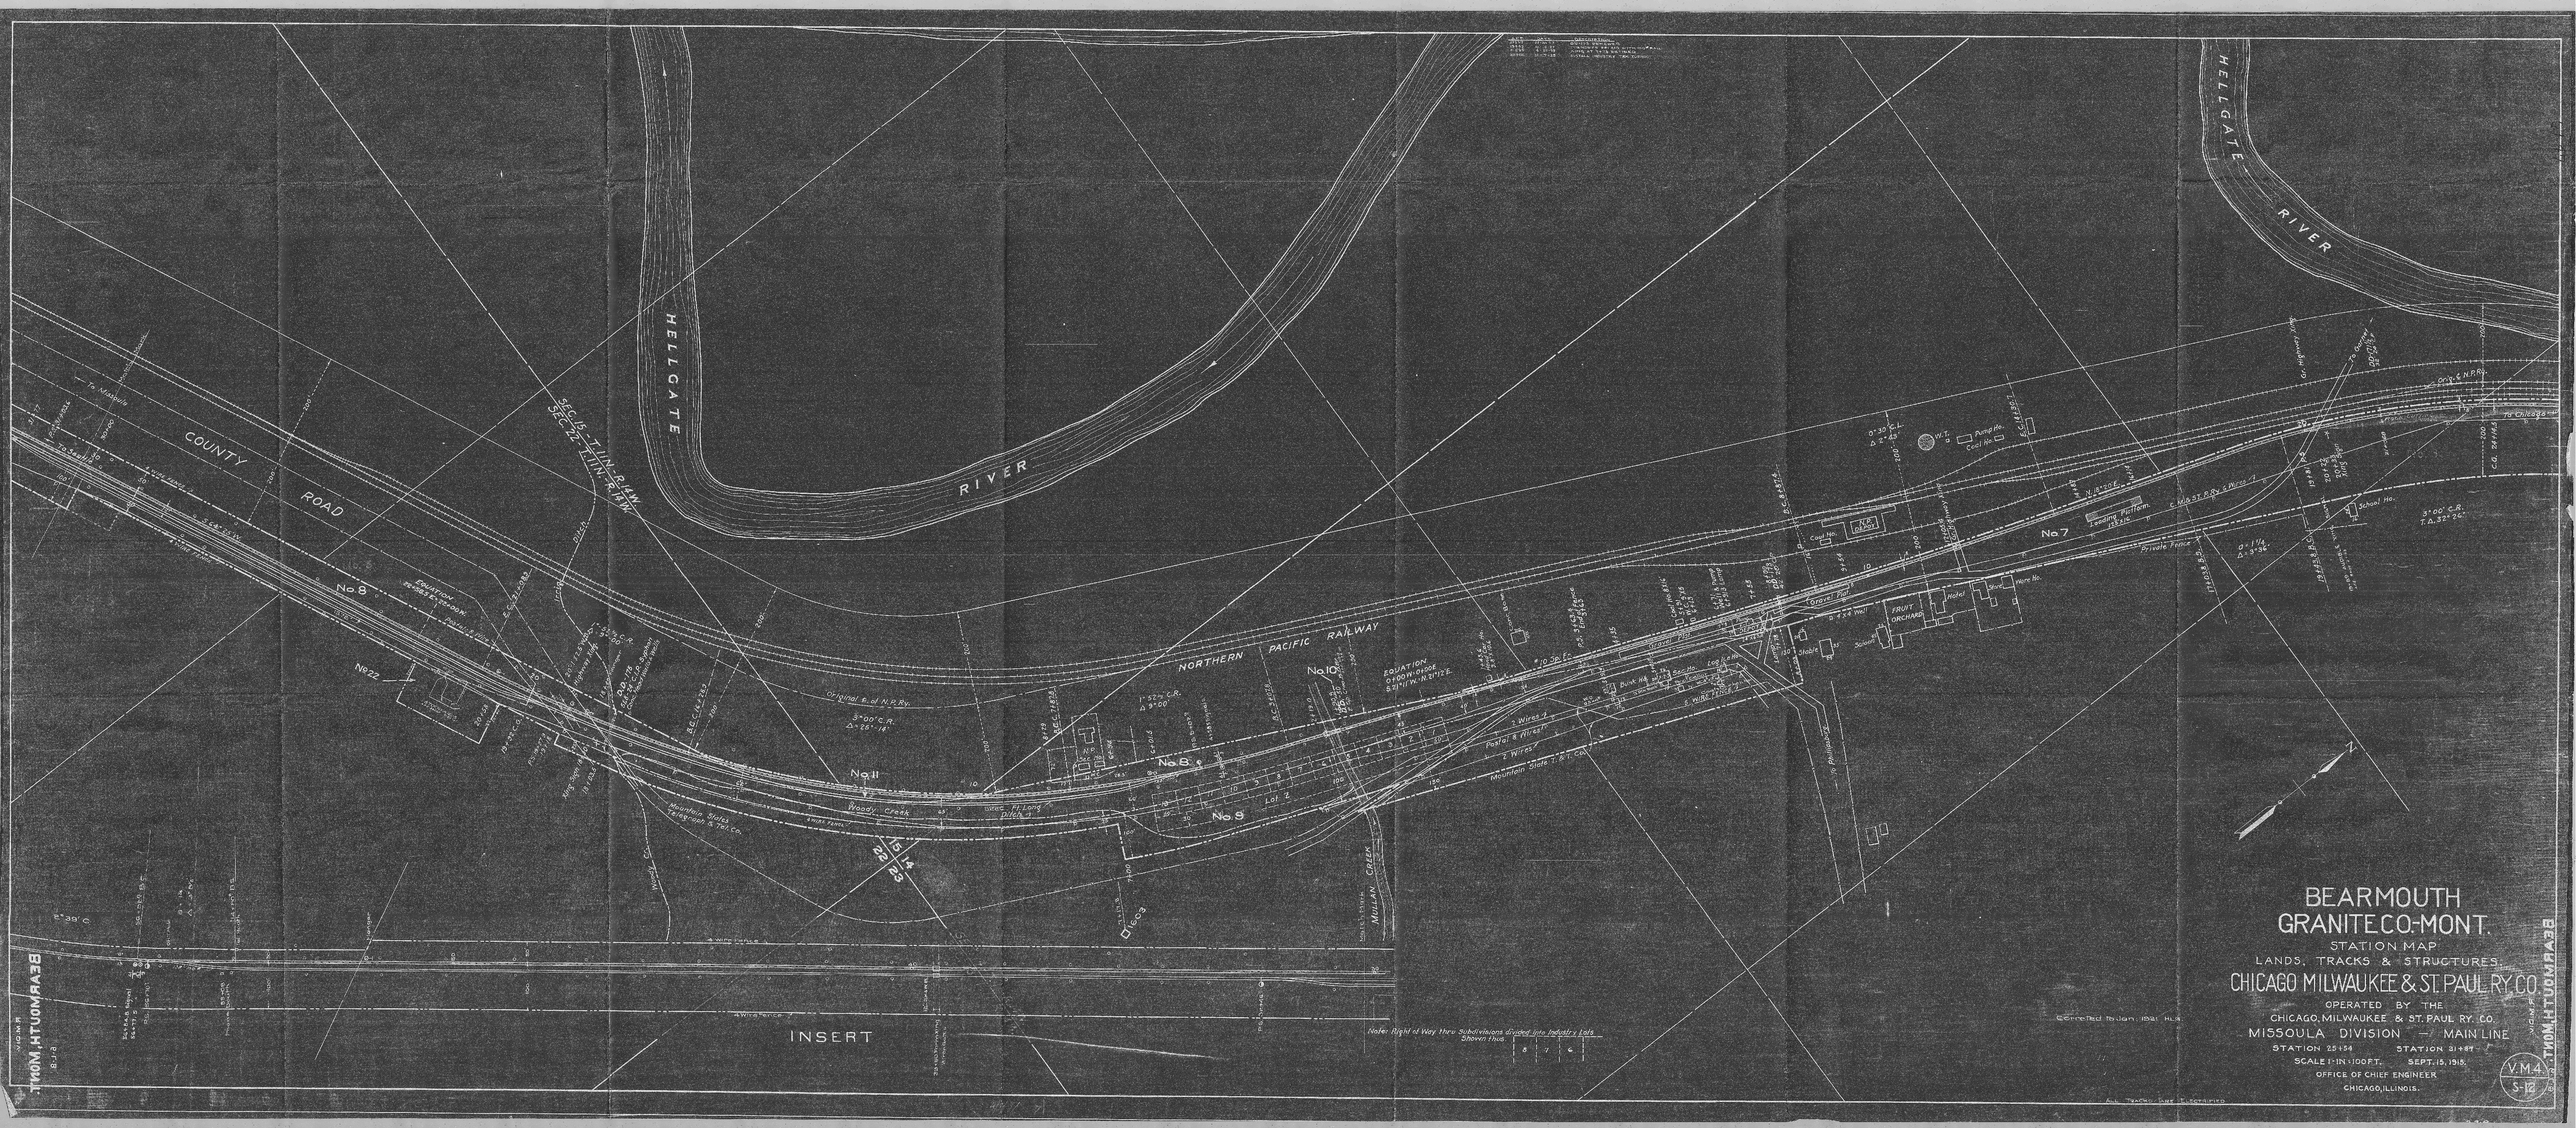
BEARMOUTH
GRANITE CO.-MONT.
STATION MAP
LANDS, TRACKS & STRUCTURES.
CHICAGO MILWAUKEE & ST. PAUL RY. CO.
OPERATED BY THE
CHICAGO, MILWAUKEE & ST. PAUL RY. CO.
MISSOULA DIVISION — MAIN LINE
STATION 25+54
STATION 31+84
SCALE 1-IN=100 FT.
SEPT. 15, 1915.
OFFICE OF CHIEF ENGINEER
CHICAGO, ILLINOIS.
V.M.4
S-12
HELLGATE RIVER
COUNTY ROAD
NORTHERN PACIFIC RAILWAY
No. 7
No. 8
No. 9
No. 10
No. 11
No. 22
INSERT
Note: Right of Way thru Subdivisions divided into Industry Lots Shown thus.
Corrected to Jan. 1921 H.L.S.
BEARMOUTH, MONT.