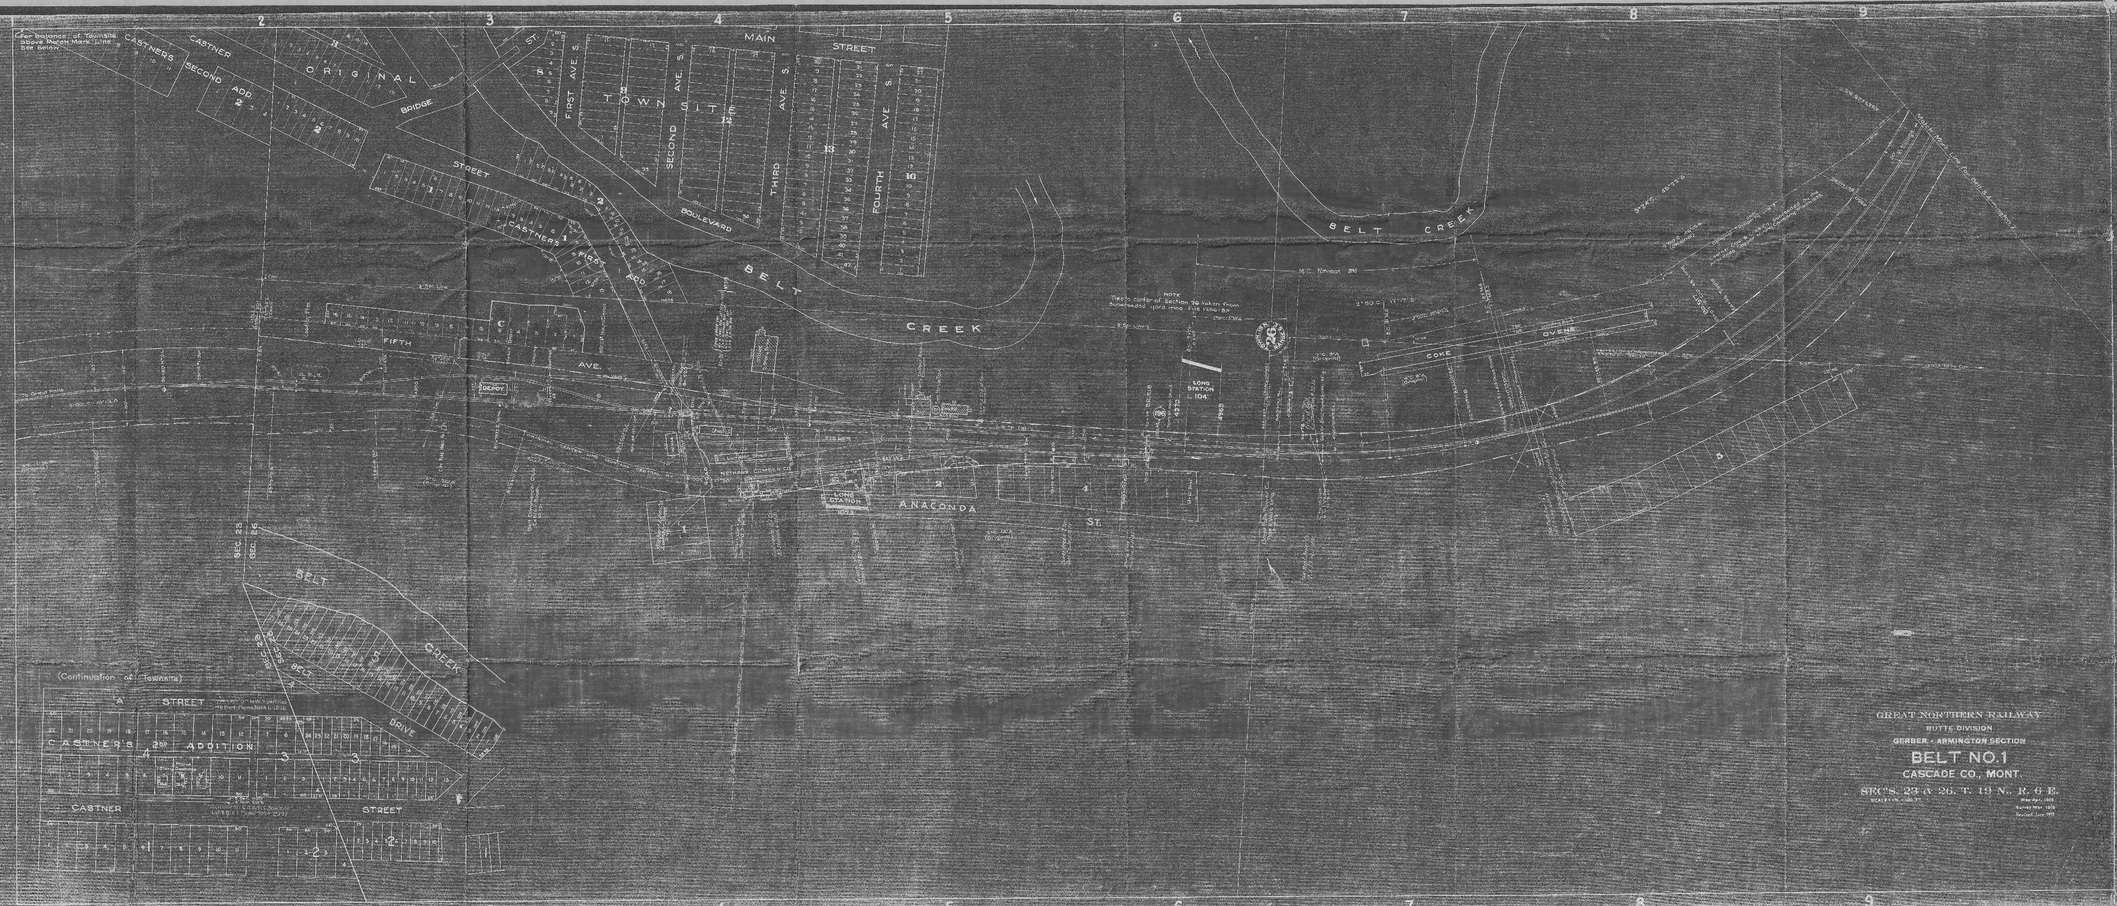

For balance of Townsite above Mean Mark Line See below
CASTNER'S SECOND ADD.
CASTNER
ORIGINAL
BRIDGE
STREET
CASTNER'S FIRST ADD.
FIRST AVE. S.
TOWN SITE
SECOND AVE. S.
THIRD AVE. S.
FOURTH AVE. S.
MAIN STREET
BOULEVARD
BELT CREEK
FIFTH AVE.
DEPOT
NEWARK COMBER CO.
LONG STATION 104
ANACONDA ST.
COKE OVENS
LONG STATION 104
BELT CREEK
BELT CREEK
BELT DRIVE
(Continuation of Townsite)
'A' STREET
CASTNER'S 2ND ADDITION
CASTNER STREET
GREAT NORTHERN RAILWAY
BUTTE DIVISION
GERBER - ARMINGTON SECTION
BELT NO. 1
CASCADE CO., MONT.
SEC'S. 23 & 26, T. 19 N., R. 6 E.

N-33