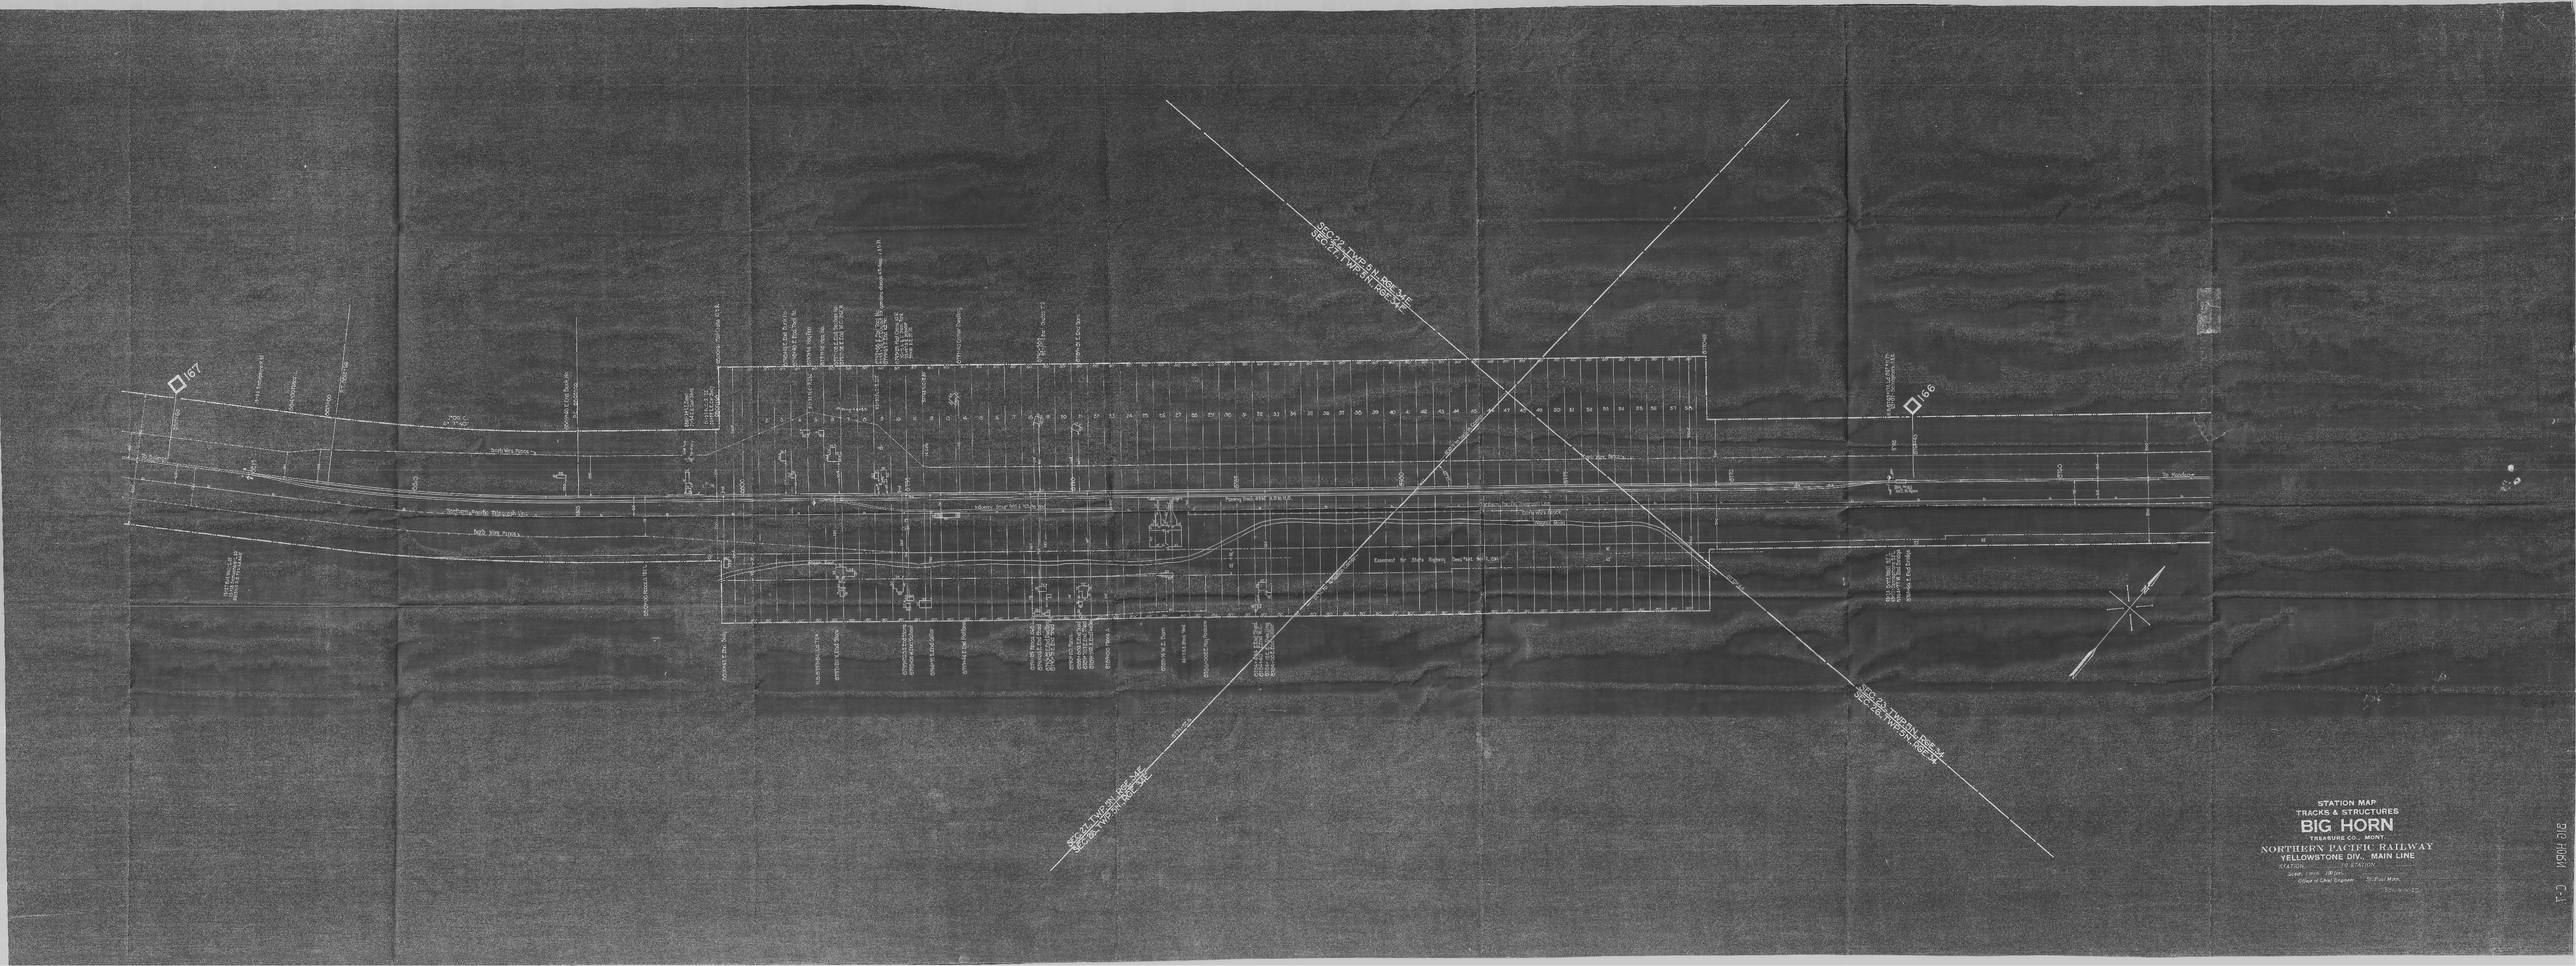

SEC 22 TWP 5N RGE 34E
SEC 27 TWP 5N RGE 34E
SEC 23 TWP 5N RGE 34E
SEC 26 TWP 5N RGE 34E
167
166
STATION MAP
TRACKS & STRUCTURES
BIG HORN
TREASURE CO., MONT.
NORTHERN PACIFIC RAILWAY
YELLOWSTONE DIV., MAIN LINE
STATION TO STATION
Scale: 1 inch = 100 feet.
Office of Chief Engineer
Division Engr.
BIG HORN C-1