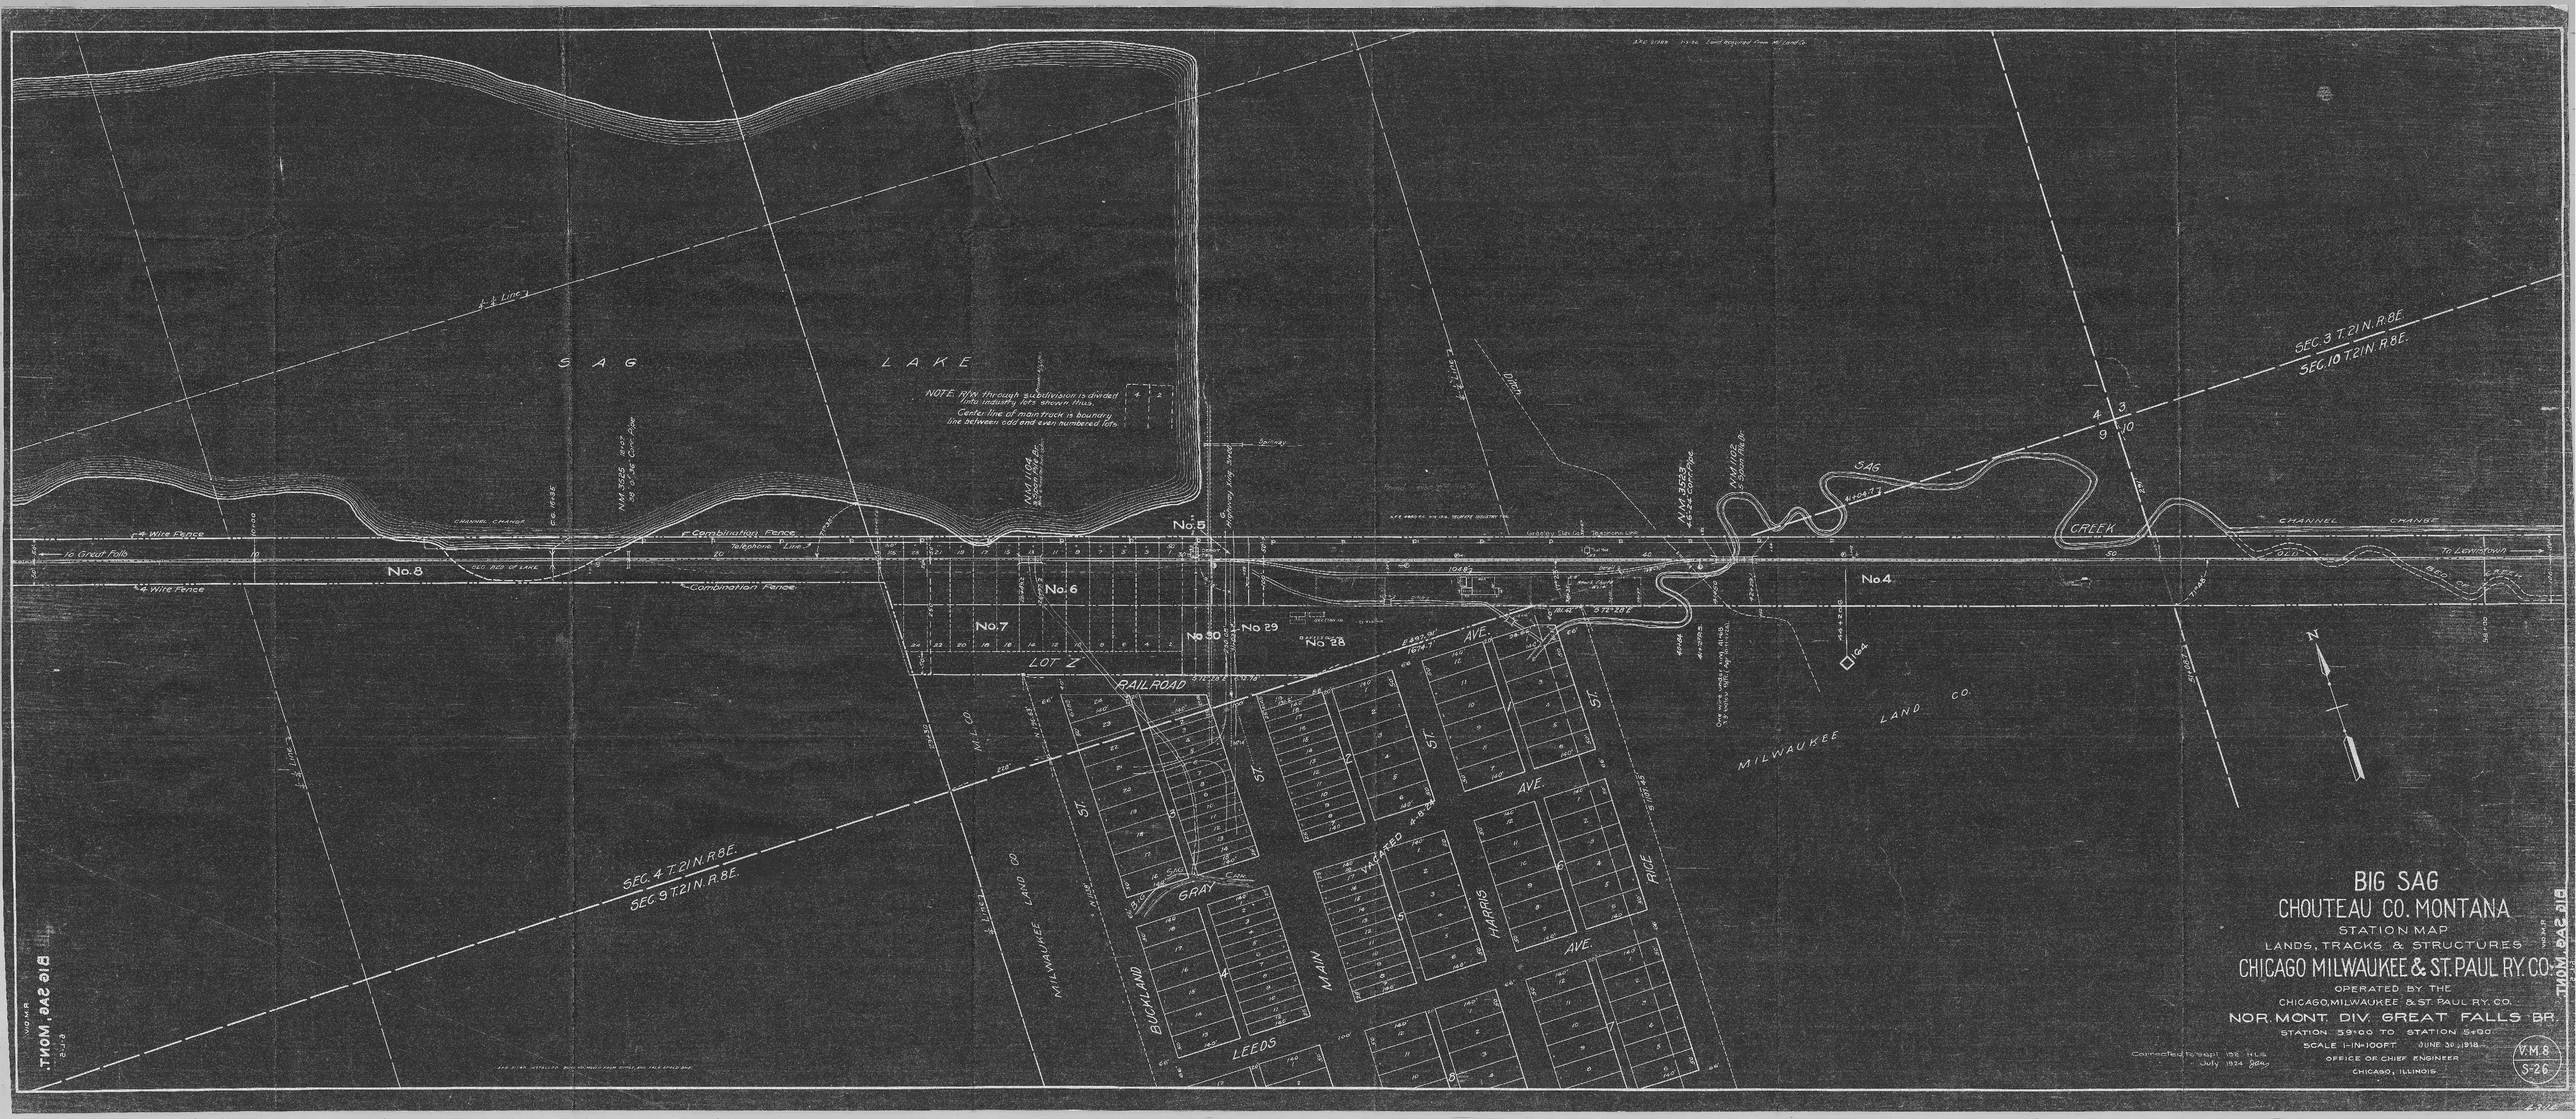
BIG SAG
CHOUTEAU CO. MONTANA
STATION MAP
LANDS, TRACKS & STRUCTURES
CHICAGO MILWAUKEE & ST. PAUL RY. CO.
OPERATED BY THE
CHICAGO, MILWAUKEE & ST. PAUL RY. CO.
NOR. MONT. DIV. GREAT FALLS BR.
STATION 59+00 TO STATION 5+00
SCALE 1-IN=100FT. JUNE 30, 1918
OFFICE OF CHIEF ENGINEER
CHICAGO, ILLINOIS
Corrected to Sept. 1918 R.L.S.
July 1924
V.M.8
S-26
SAG LAKE
SAG CREEK
MILWAUKEE LAND CO.
MILWAUKEE LAND CO.
LOT Z
RAILROAD
No. 4
No. 5
No. 6
No. 7
No. 8
No. 28
No. 29
No. 30
SEC. 3 T. 21 N. R. 8 E.
SEC. 10 T. 21 N. R. 8 E.
SEC. 4 T. 21 N. R. 8 E.
SEC. 9 T. 21 N. R. 8 E.
BUCKLAND ST.
GRAY ST.
LEEDS ST.
MAIN ST.
HARRIS ST.
RICE ST.
AVE.
Combination Fence
4 Wire Fence
To Great Falls
To Lewistown
Telephone Line
NOTE: R/W through subdivision is divided into industry lots shown thus.
Center line of main track is boundary line between odd and even numbered lots.
BIG SAG, MONT.
THOM. SAG 918