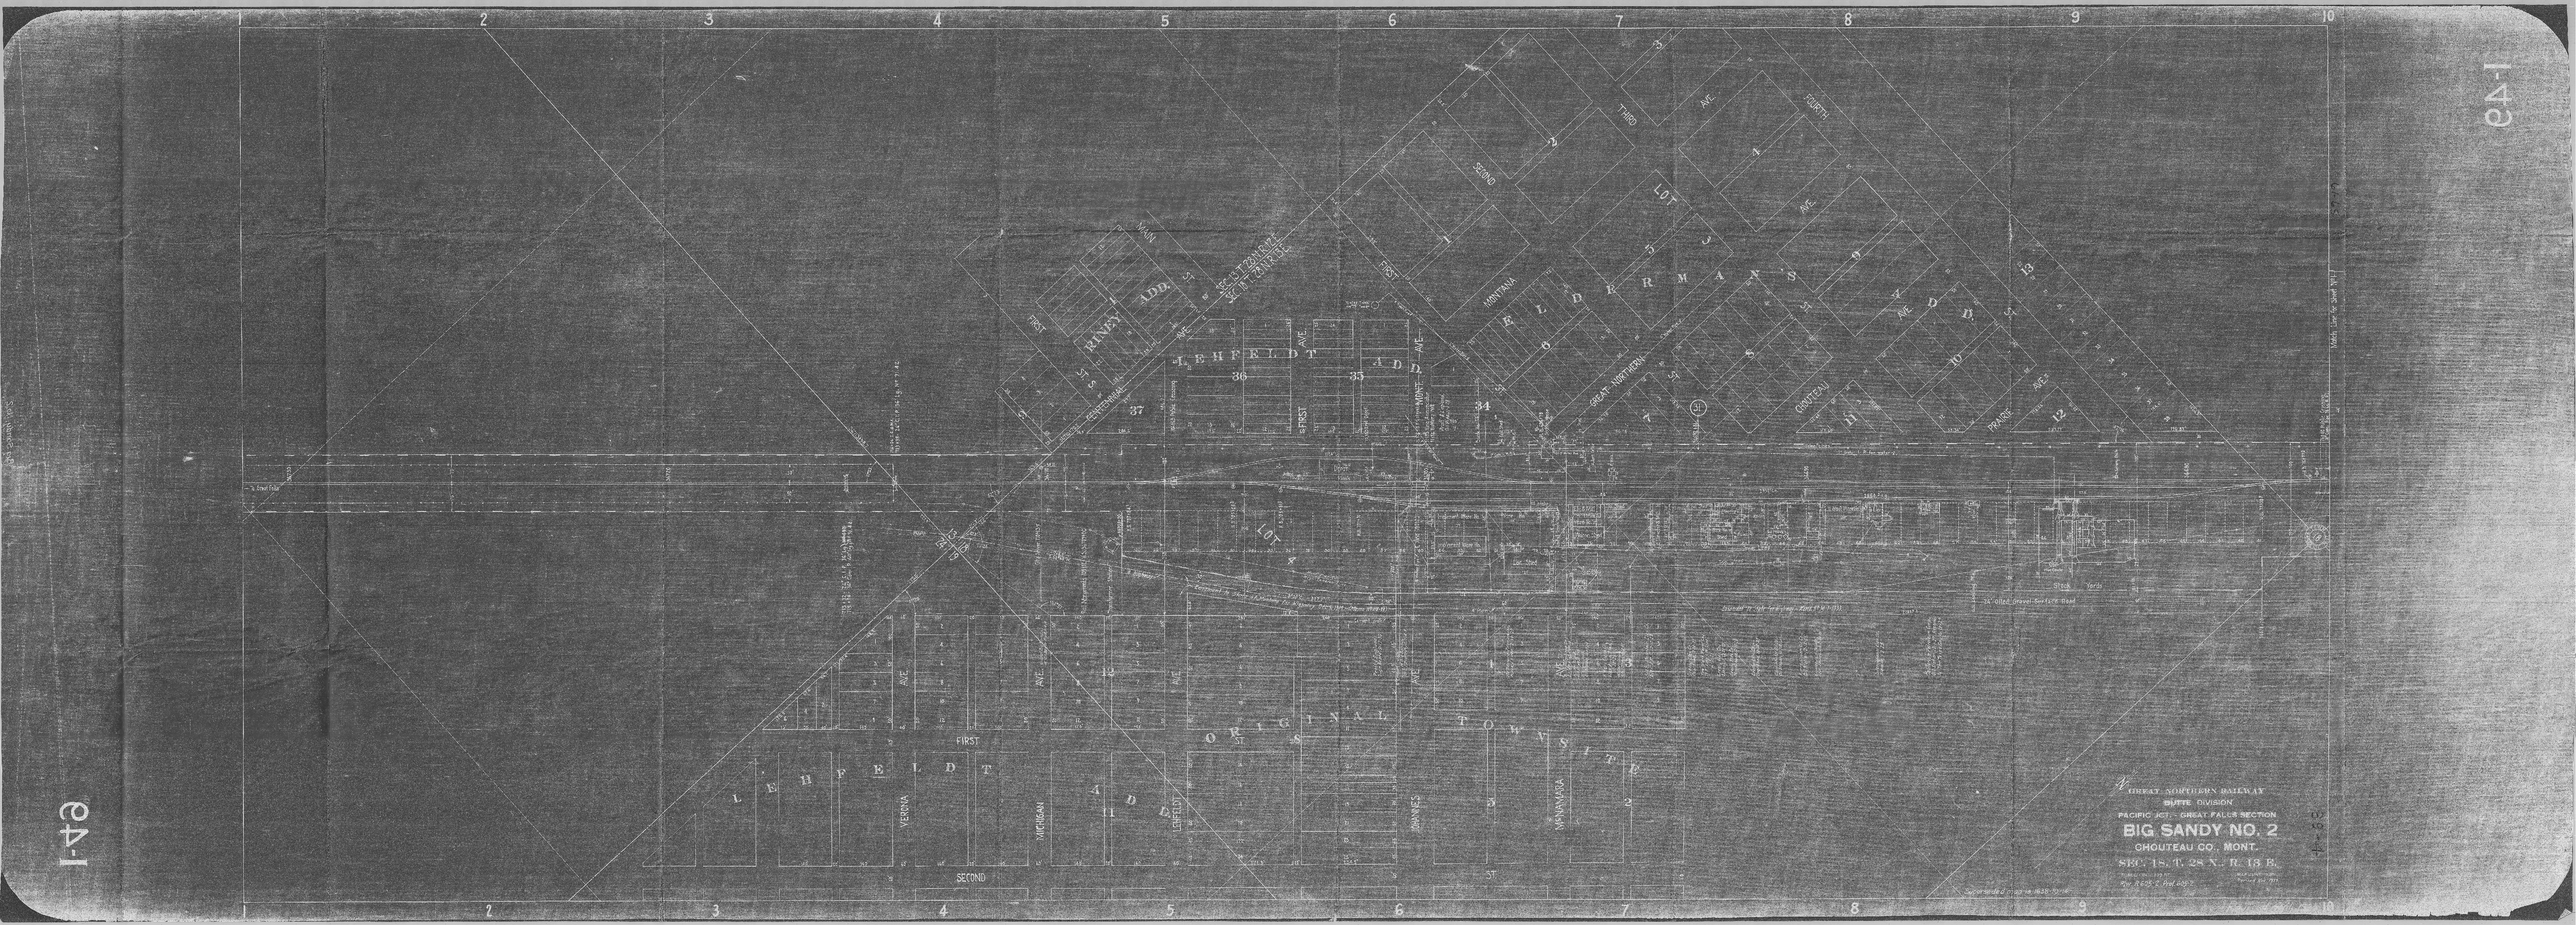
GREAT NORTHERN RAILWAY
BUTTE DIVISION
PACIFIC JCT. - GREAT FALLS SECTION
BIG SANDY NO. 2
CHOUTEAU CO., MONT.
SEC. 18, T. 28 N., R. 13 E.
LEHFELDT ADD.
ELDERMAN'S ADD.
RINEY ADD.
ORIGINAL TOWNSITE
LOT 4
LOT 5
LOT 6
LOT 7
LOT 8
LOT 9
LOT 10
LOT 11
LOT 12
LOT 13
FIRST
SECOND
THIRD
FOURTH
MAIN
MONTANA
GREAT NORTHERN
CHOUTEAU
PRAIRIE
VERNA
MICHIGAN
LEHFELDT
JOHNNIES
MANAMARA
CENTENNIAL
AVE.
ST.
Stock Yards
Made for Sheet No. 1

1-49

1-49