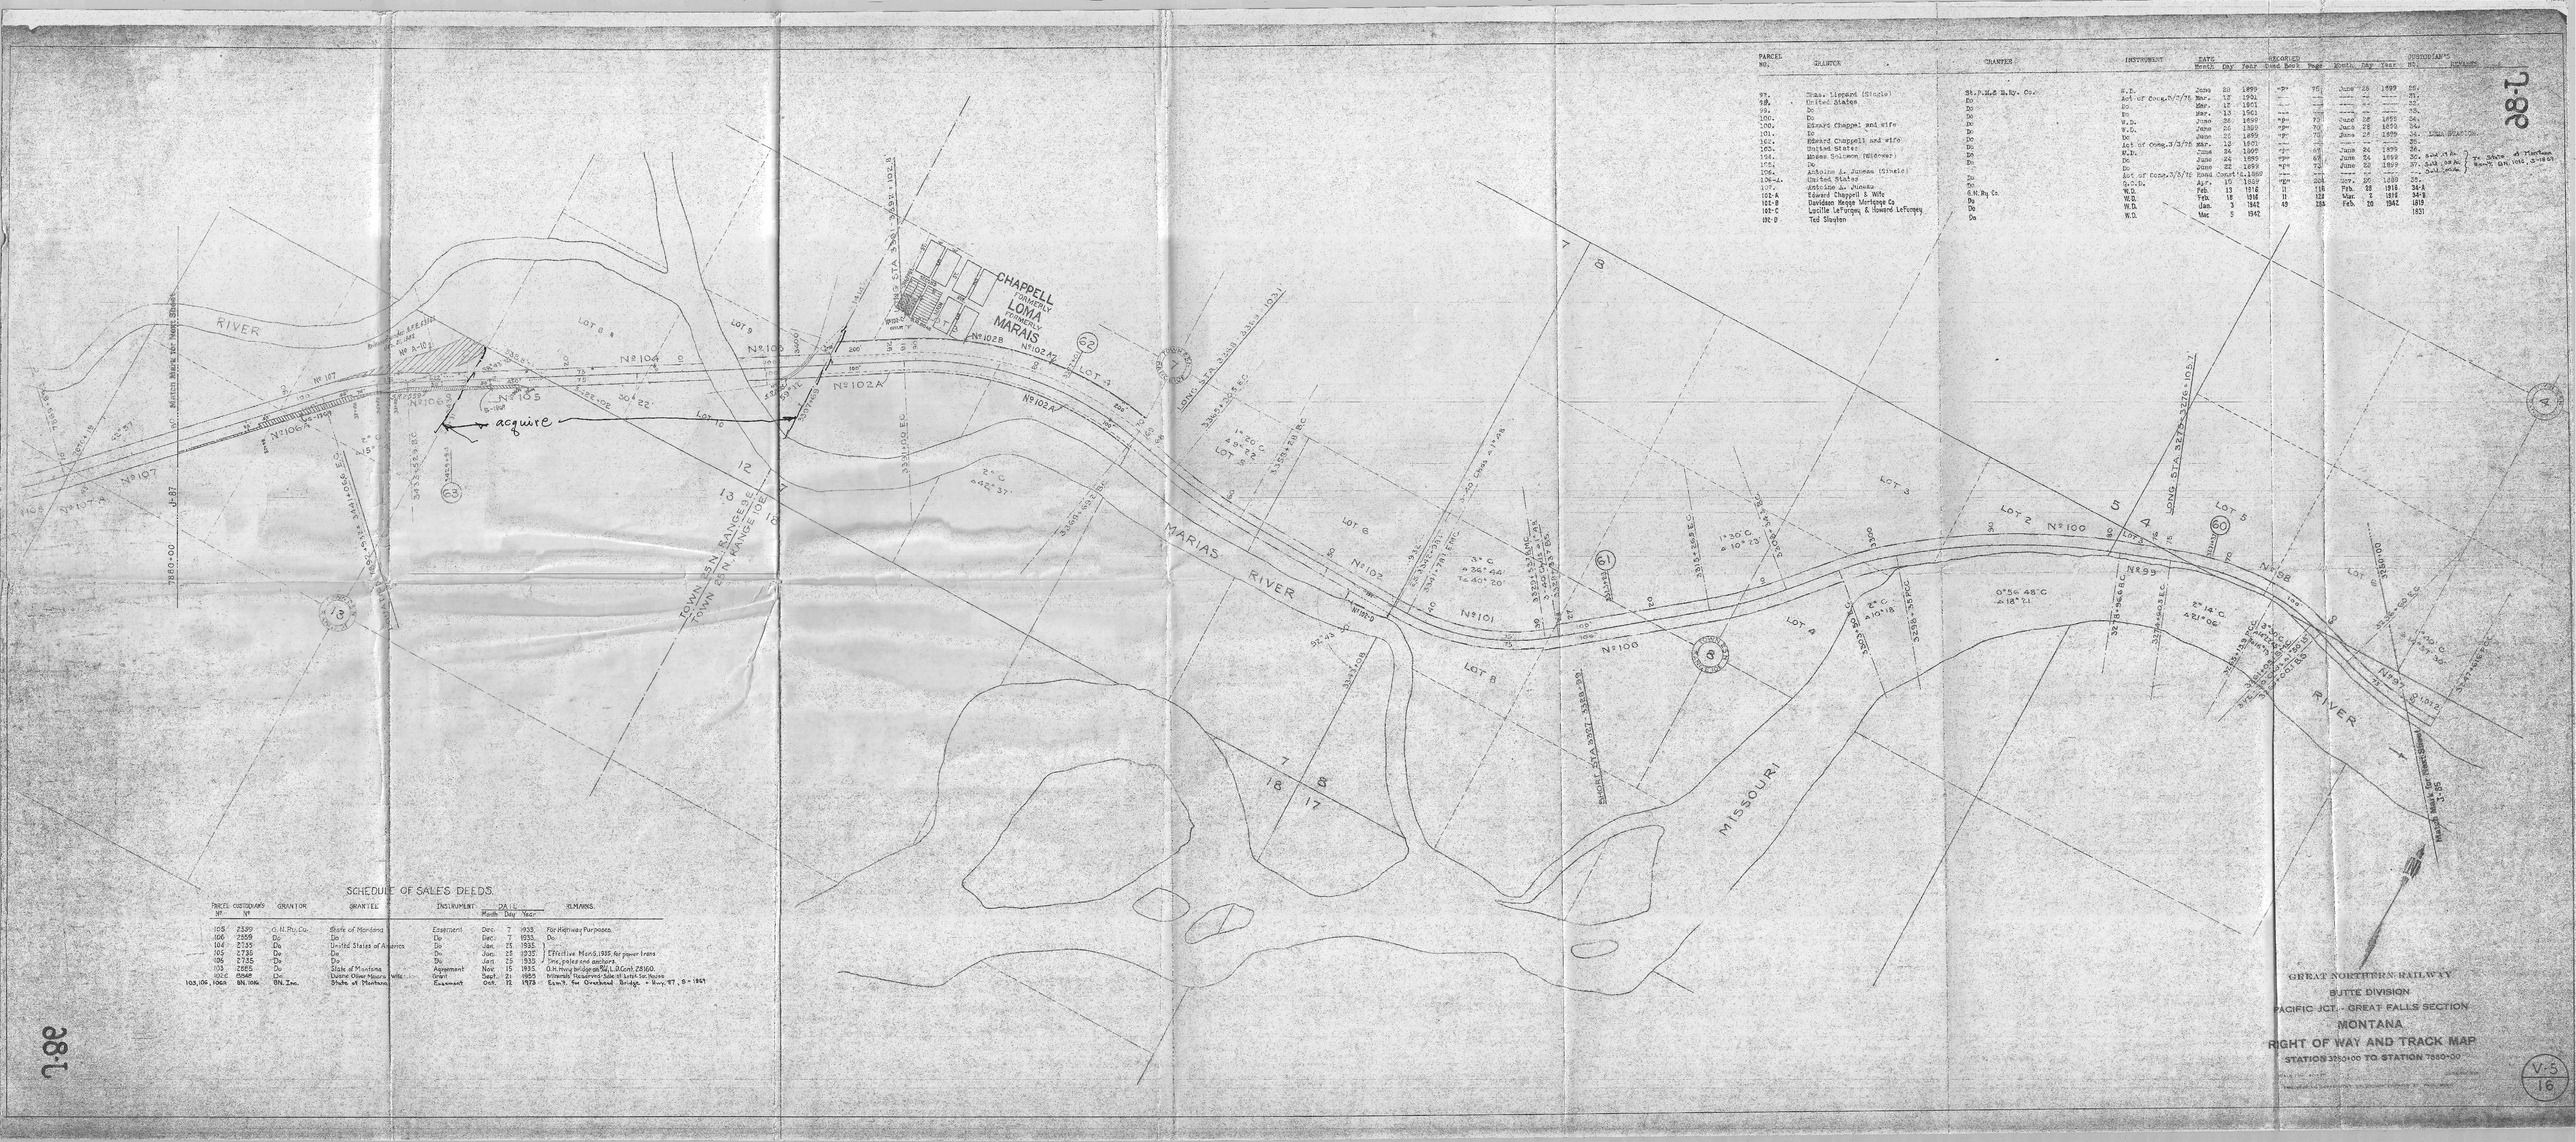

PARCEL No.	GRANTOR	GRANTEE	INSTRUMENT	DATE Month	Day	Year	RECORDED Book	Page	DUPLICATE'S Month	Day	Year	No.	REMARKS
97.	Chas. Lippard (Single)	St.P.M.& M.Ry. Co.	W.D.	Jano	20	1899	"P"	75	June	28	1899	25.	
98.	United States	Do	Act of Cong.3/2/75	Mar.	12	1901	—	—	—	—	—	33.	
99.	Do	Do	Do	Apr.	17	1901	—	—	—	—	—	33.	
100.	Do	Do	Do	Mar.	13	1901	—	—	—	—	—	33.	
101.	Edward Chappel and wife	Do	W.D.	June	26	1899	"P"	73	June	28	1899	34.	
102.	Do	Do	W.D.	June	26	1899	"P"	70	June	28	1899	34.	
103.	Edward Chappell and wife	Do	Do	June	22	1899	"P"	70	June	28	1899	34.	LOMA STATION.
104.	United States	Do	Act of Cong.3/2/75	Mar.	12	1901	—	—	—	—	—	33.	
105.	Moses Solomon (Widower)	Do	W.D.	June	24	1899	"P"	68	June	24	1899	30.	See (1) Bk.
106.	Do	Do	Do	June	24	1899	"P"	69	June	24	1899	30.	See (1) Bk.
107.	Antoine A. Juneau (Divorced)	Do	Do	June	22	1899	"P"	72	June	22	1899	37.	See (1) Bk.
108-A.	United States	Do	Act of Cong.3/3/75	Mons.Const.1889			—	—	—	—	—	—	Sub. Decree
107.	Antoine A. Juneau	Do	Do	Apr.	15	1909	"P"	204	Nov.	27	1909	25.	
102-A	Edward Chappell & Wife	G.N.Ry Co.	Q.C.D.	Feb.	13	1916	11	118	Feb.	28	1916	34-A	
101-B	Davidson Hedge Mortgage Co	Do	W.D.	Feb.	18	1916	11	123	Mar.	2	1916	34-B	
101-C	Lucille LeFurgey & Howard LeFurgey	Do	W.D.	Jan.	3	1942	49	326	Feb.	20	1942	1819	
101-D	Ted Slaughn	Do	W.D.	Mar.	5	1942						1831	

SCHEDULE OF SALES DEEDS.

PARCEL No.	CONTROL No.	GRANTOR	GRANTEE	INSTRUMENT	DATE Month	Day	Year	REMARKS.
102	2399	G.N.Ry.Co.	State of Montana	Easement	Dec.	7	1933	For Highway Purposes.
106	2355	Do	Do	Do	Dec.	7	1933.	Do.
104	2325	Do	United States of America	Do	Jan.	25	1935.	Do.
105	2735	Do	Do	Do.	Jan.	25	1935	Effective March.1935 for power lines
106	2735	Do	Do	Do	Jan.	25	1935	Inc.pole and anchors.
103	2665	Do	State of Montana	Agreement	Nov.	15	1935.	G.N.Hwy bridge at Mi.L.D.Cont.25160.
102C	2548	Do	Eugene Oliver Mauro, Wife	Grant	Sept.	21	1955	Minerals Reserved-Sale of Land for Noise
103,106,106A	BN.106.	BN.Inc.	State of Montana.	Easement	Oct.	12	1973	Esm't. for Overhead Bridge. - Hwy. 87, S - 1961

J-86

J-86