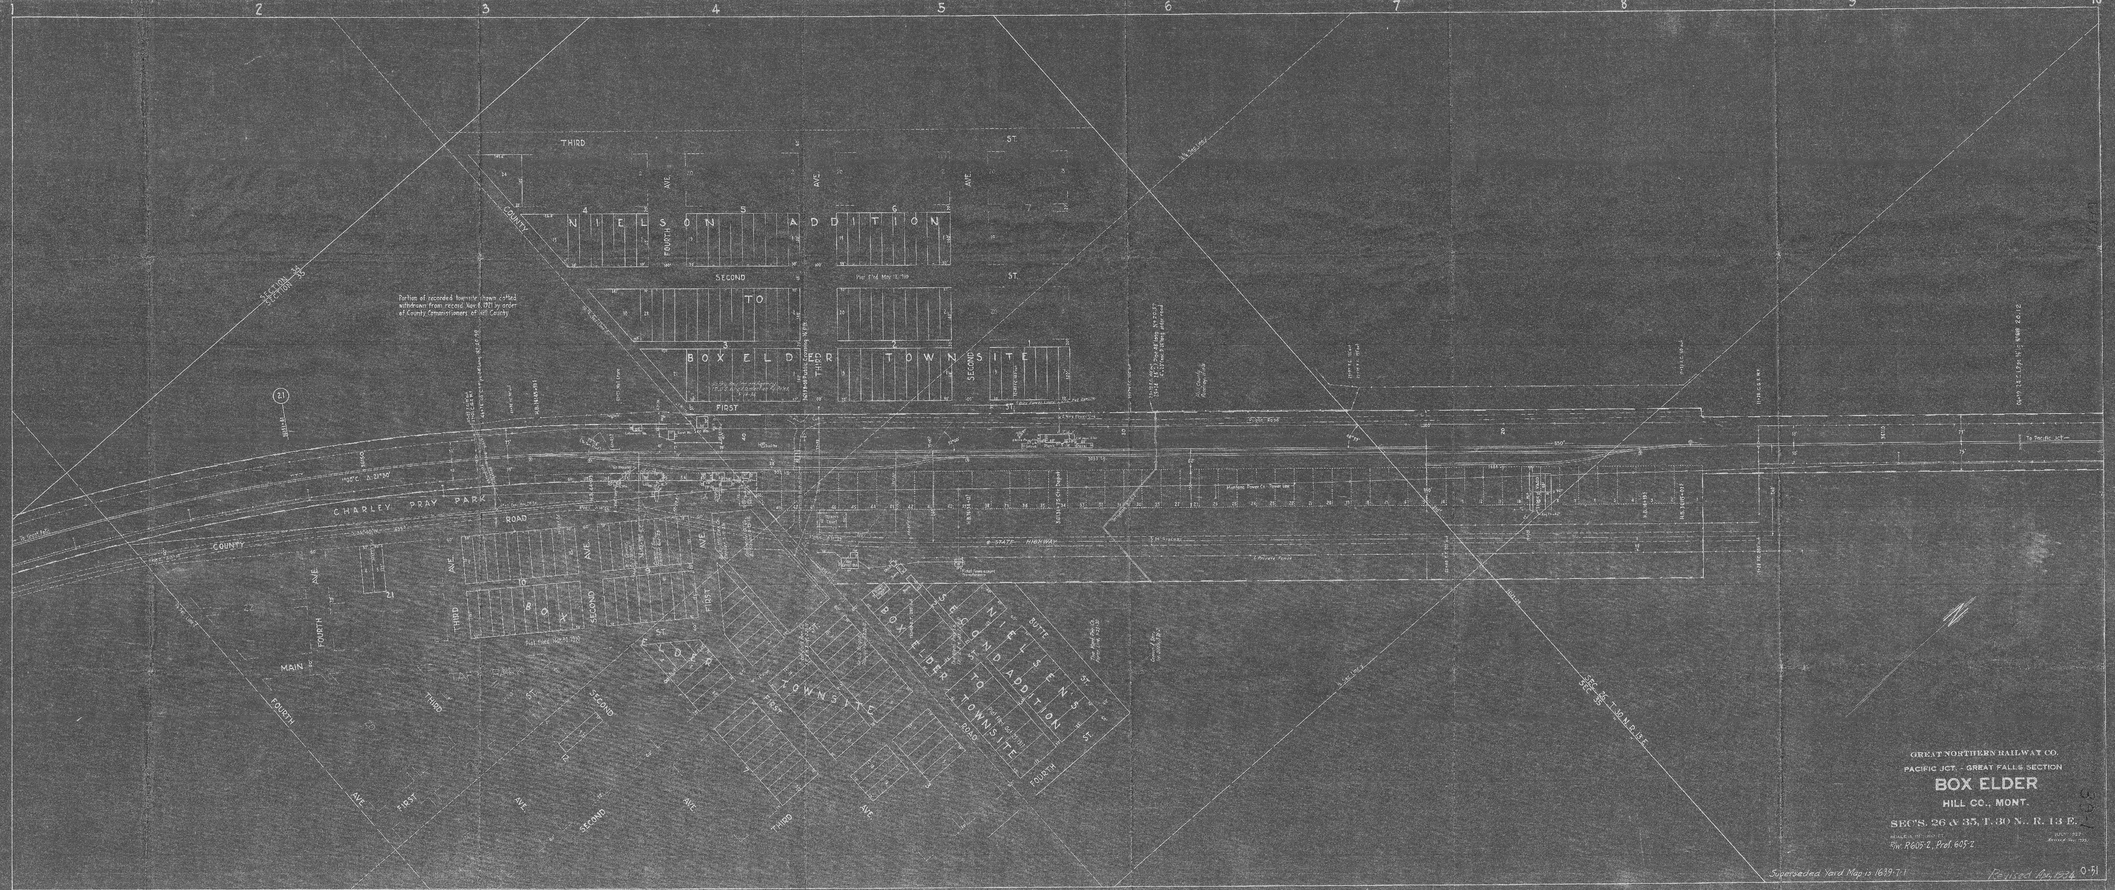

GREAT NORTHERN RAILWAY CO.
PACIFIC JCT. - GREAT FALLS SECTION
BOX ELDER
HILL CO., MONT.
SEC'S. 26 & 35, T. 30 N., R. 13 E.
Fw. R605-2, Pref. 605-2
Superseded Yard Map is 1639-7-1
Revised Apr. 1934
0-51
NIELSON ADDITION TO BOX ELDER TOWNSITE
CHARLEY PRAY PARK
BOX ELDER TOWNSITE
NIELSENS SECOND ADDITION TO BOX ELDER TOWNSITE
THIRD ST.
SECOND ST.
FIRST ST.
FOURTH AVE.
THIRD AVE.
SECOND AVE.
FIRST AVE.
MAIN
COUNTY
ROAD
BUTTE ST.

0-21

0-21